


2000 SERIES
BRONZE OUTSWING DOORS

GENERAL NOTES:

- 1. THIS APPROVAL APPLIES TO 2000 SERIES IMPACT RESISTANT DOORS WHEN CONSTRUCTED AND INSTALLED AS DESCRIBED HEREIN.
- 2. APPROVED CONFIGURATIONS ARE SHOWN BELOW.
- 3. ALLOWABLE DESIGN PRESSURES: +/-70 PSF
- 4. THESE DOORS HAVE BEEN DESIGNED AND TESTED TO TAS 201, 202, AND 203 PROTOCOLS IN ACCORDANCE WITH THE REQUIREMENTS OF THE 7TH EDITION (2020) FLORIDA BUILDING CODE , INCLUDING THE HIGH VELOCITY HURRICANE ZONE PROVISIONS.
- 5. THESE DOORS ARE LARGE AND SMALL MISSILE IMPACT RATED, SHUTTERS ARE NOT REQUIRED.
- 6. WOOD OR MASONRY OPENINGS, BUCKS, AND BUCK FASTENERS, BY OTHERS, SHALL BE PROPERLY DESIGNED AND INSTALLED TO TRANSFER LOADS TO THE STRUCTURE.
- 7. ANCHOR TYPE, SIZE, SPACING, AND EMBEDMENT SHALL BE AS INDICATED IN THIS APPROVAL. ANCHOR EMBEDMENT TO SUBSTRATE SHALL BE BEYOND WALL DRESSING OR STUCCO.
- 8. ALL FASTENERS PENETRATING INTO PRESSURE TREATED WOOD SHALL BE CAPABLE OF PREVENTING CORROSION DUE TO REACTION WITH PRESSURE TREATMENT CHEMICALS.
- 9. DISSIMILAR MATERIALS THAT COME INTO CONTACT SHALL BE PROTECTED TO PREVENT REACTIONS IN ACCORDANCE WITH FBC REQUIREMENTS
- 10. WIND LOAD ALLOWABLE STRESS INCREASES WERE NOT USED IN THIS APPROVAL. A WIND LOAD DURATION FACTOR Cd = 1.6 WAS USED FOR THE ANALYSIS OF WOOD SCREWS.
- 11. DOORS SHALL BE GLAZED IN ACCORDANCE WITH DETAIL A ON THIS SHEET AND THE TABLE BELOW.

DRAWING INDEX	
SHT. NO.	DESCRIPTION
1	NOTES AND GLAZING DETAILS
2	DOOR ELEVATIONS
3-4	SECTION DETAILS / ANCHOR CHART
5	BILL OF MATERIALS
6	HARDWARE DETAILS

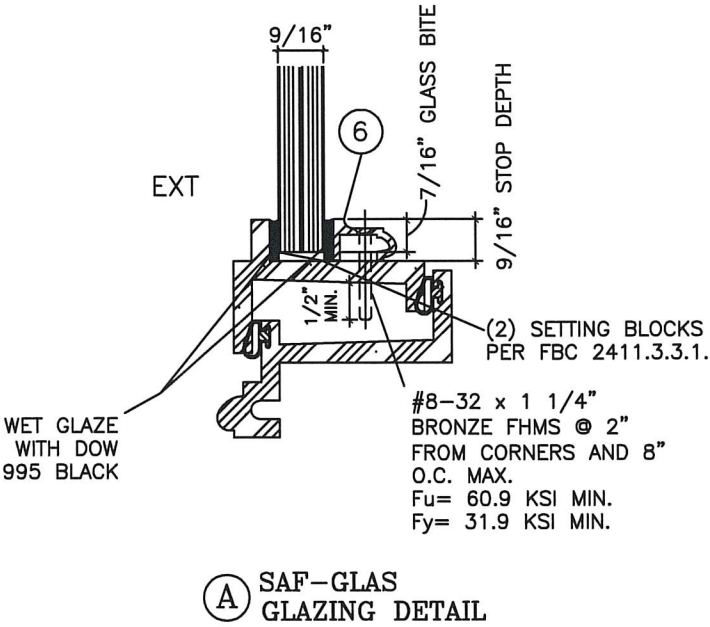

GLASS TYPE	GLASS THICKNESS	LAYERS	PRESSURE
SAF-GLAS (GLASS TYPE A)	9/16"	1. 3/16" HEAT STRENGTHENED GLASS 2. 0.025" URETHANE ADHESIVE 3. 0.125" POLYCARBONATE INTERLAYER BY SAF-GLAS, LLC 4. 0.025" URETHANE ADHESIVE 5. 3/16" HEAT STRENGTHENED GLASS	+70/-70 PSF

SCOTT WOLTERS

FLPE# 62354

STATE OF FLORIDA

DEC 19 2022

PROFESSIONAL ENGINEER

SCOTT WOLTERS

FLPE# 62354

WOLTERS ENGINEERING, INC.

(COA# 27194)

15211 97TH ROAD N

WEST PALM BEACH, FL 33412

2000 SERIES BRONZE DOORS

HISTORICAL ARTS & CASTING, INC.

5580 WEST BALLY PARK RD., WEST JORDAN, UT. 84088-5842

PHONE 801-280-2400

FAX 801-280-2493

12/19/22

RKH

NOTES


REVISIONS

1


OF

6


ELEVATIONS

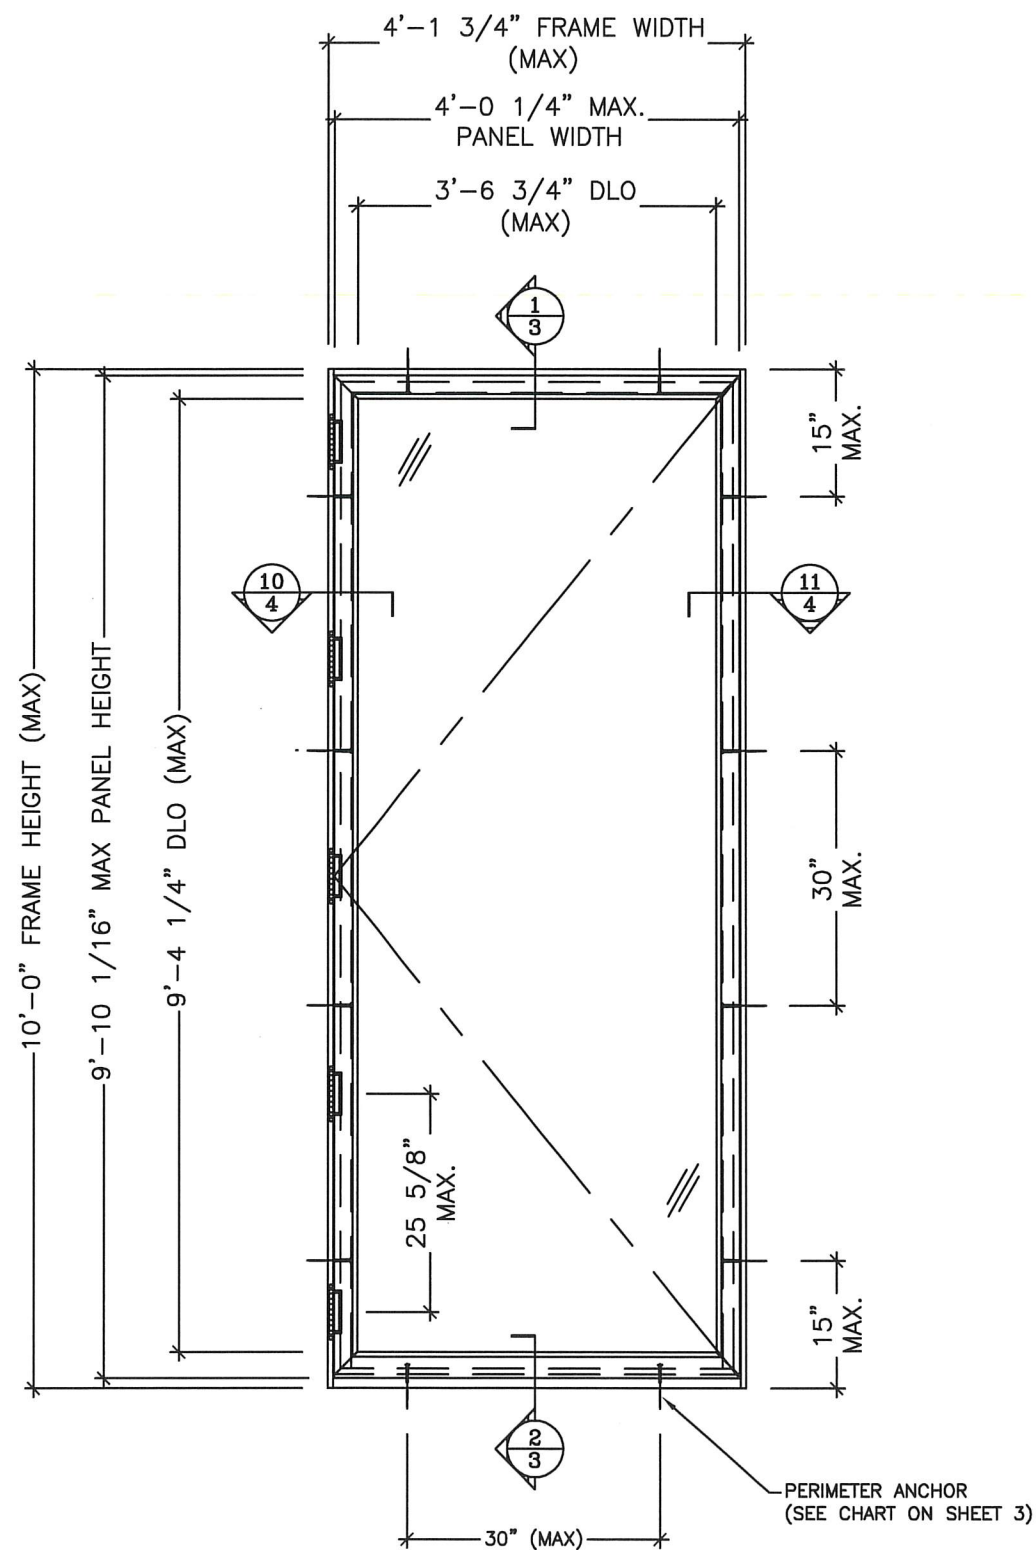

① SINGLE OUTSWING DOOR
(EXTERIOR VIEW)

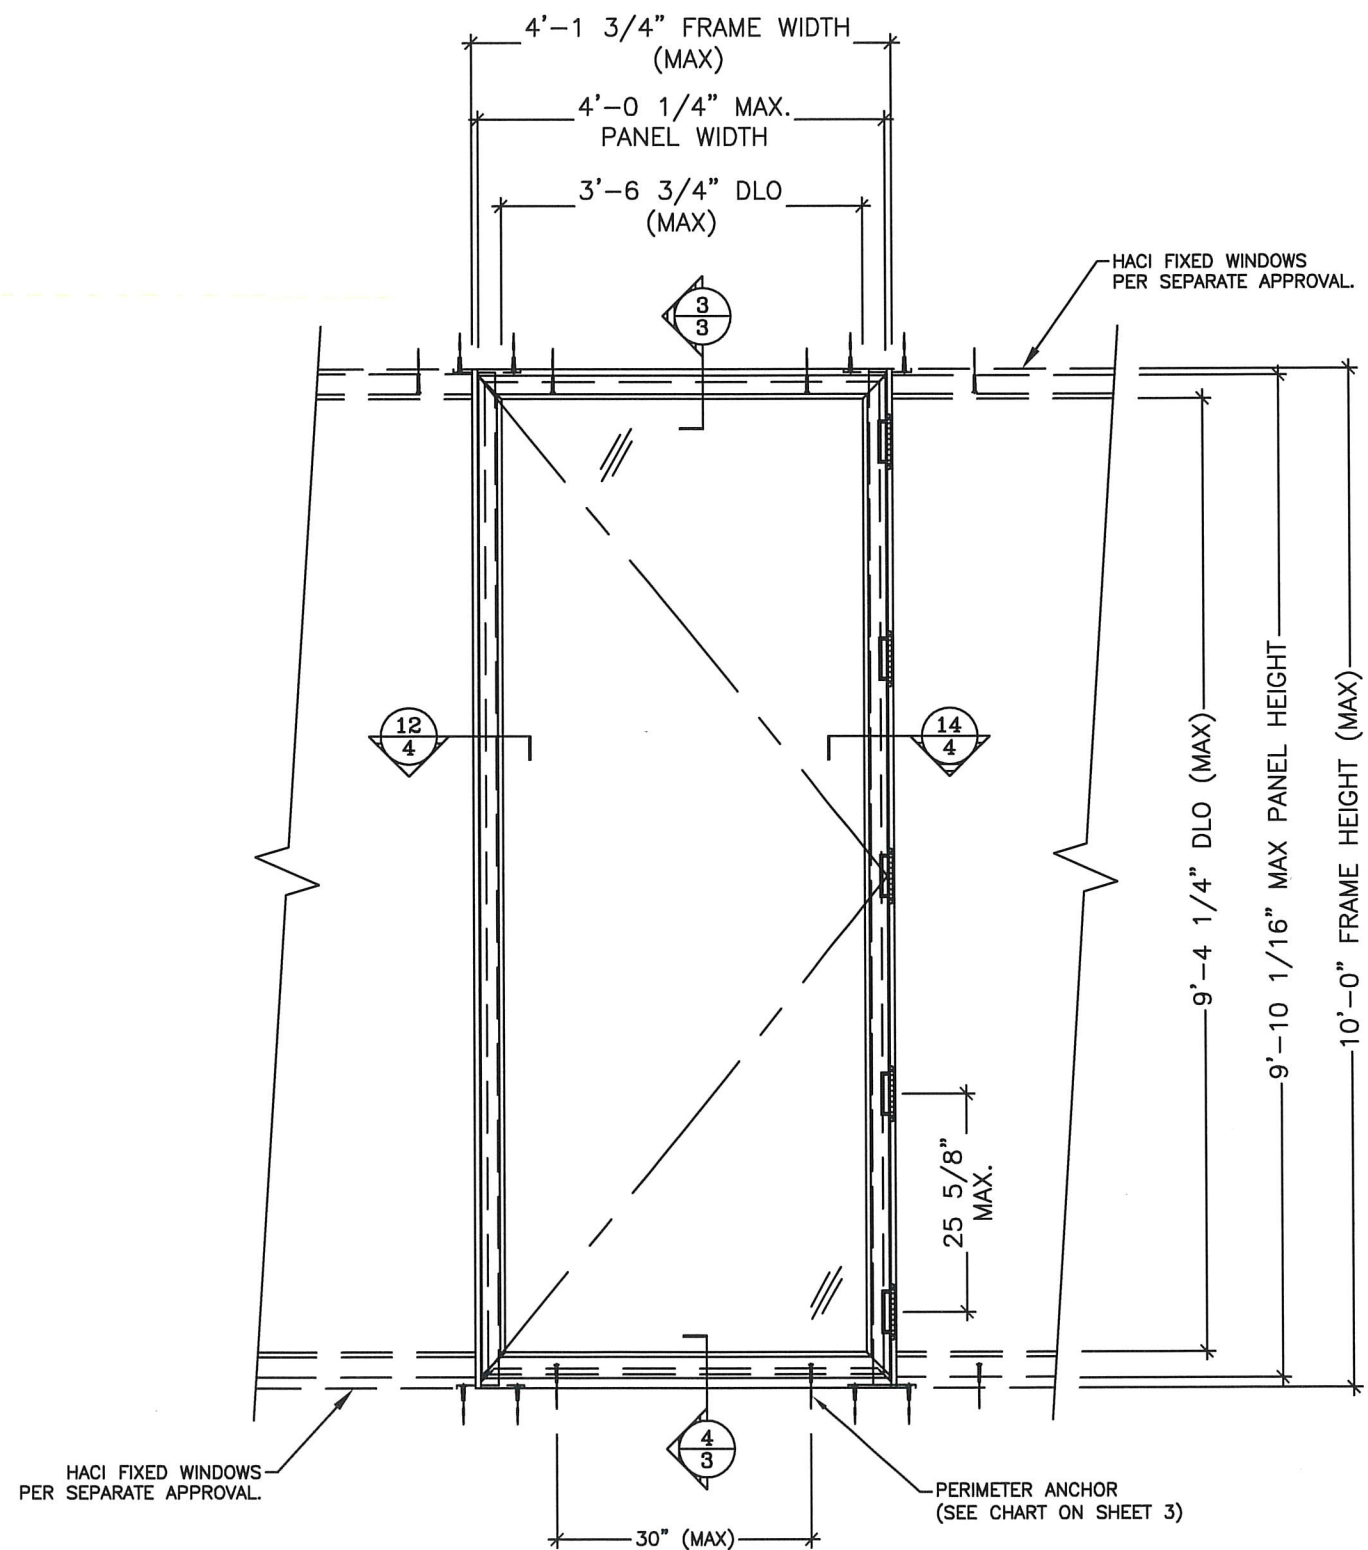

② SINGLE OUTSWING DOOR
MULLED WITH FIXED WINDOWS
(EXTERIOR VIEW)

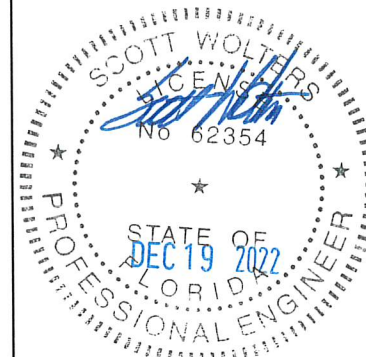

SCOTT WOLTERS
FLPE# 62354

WOLTERS ENGINEERING, INC.
(COA# 27194)
15211 97TH ROAD N
WEST PALM BEACH, FL 33412

✓HACI FIXED WINDOWS
PER SEPARATE APPROVAL.

9'-4 1/4" DLO (MAX)-

9'-10 1/16" MAX PANEL HEIGHT -

10'-0" FRAME HEIGHT (MAX) -

2000 SERIES BRONZE DOORS

HISTORICAL ARTS & CASTING, INC.
5580 WEST BALLOY PARK RD., WEST JORDAN, UT. 84088-5642
PHONE 801-280-2400 FAX 801-280-2493

PHONE 801-280-2400





12/19/22

PKH

NOTES	REVISIONS
-------	-----------

2 OF 6

SECTION DETAILS

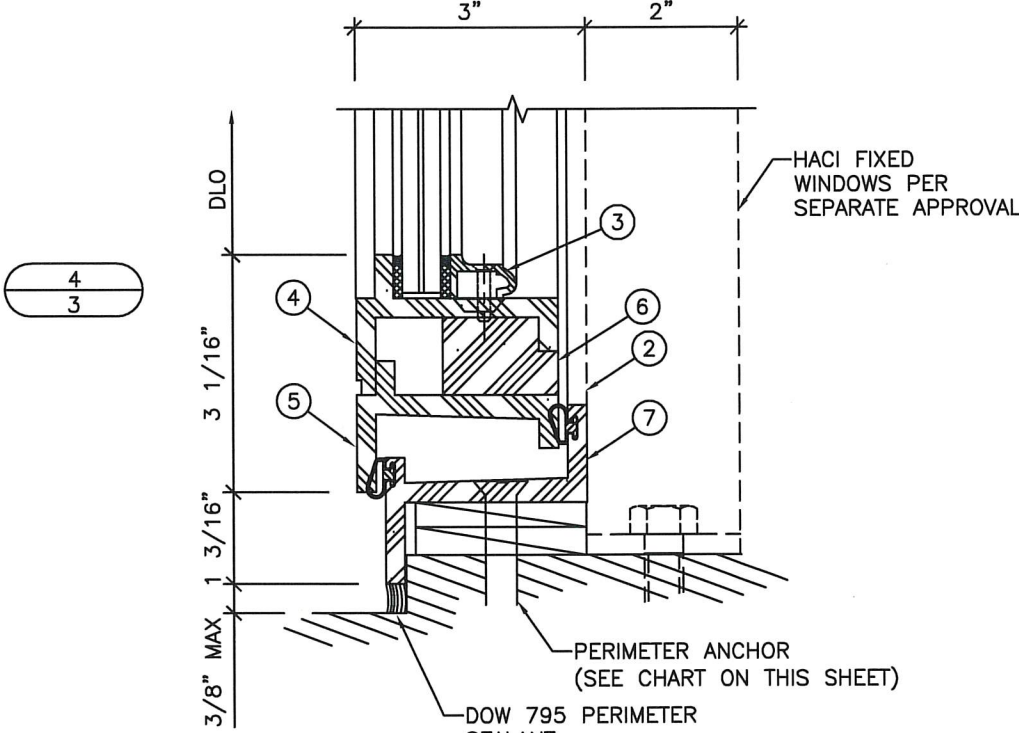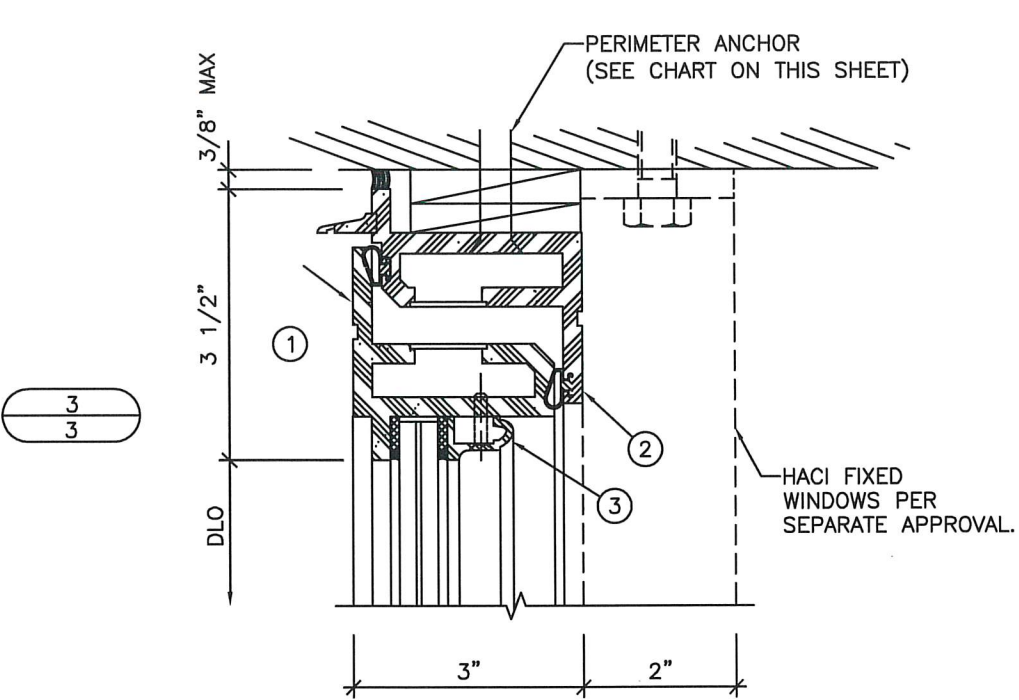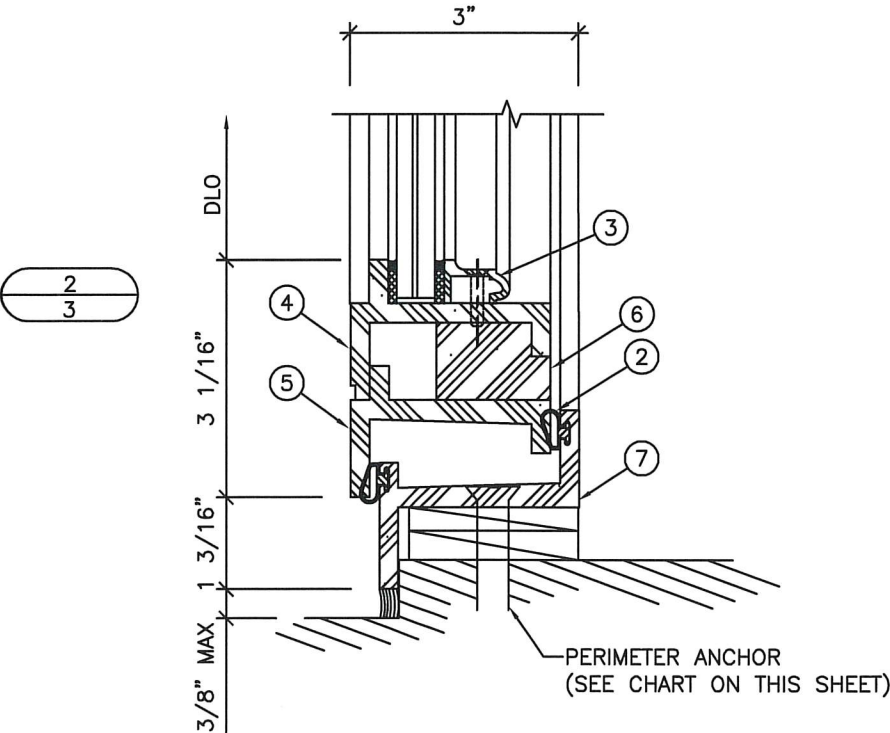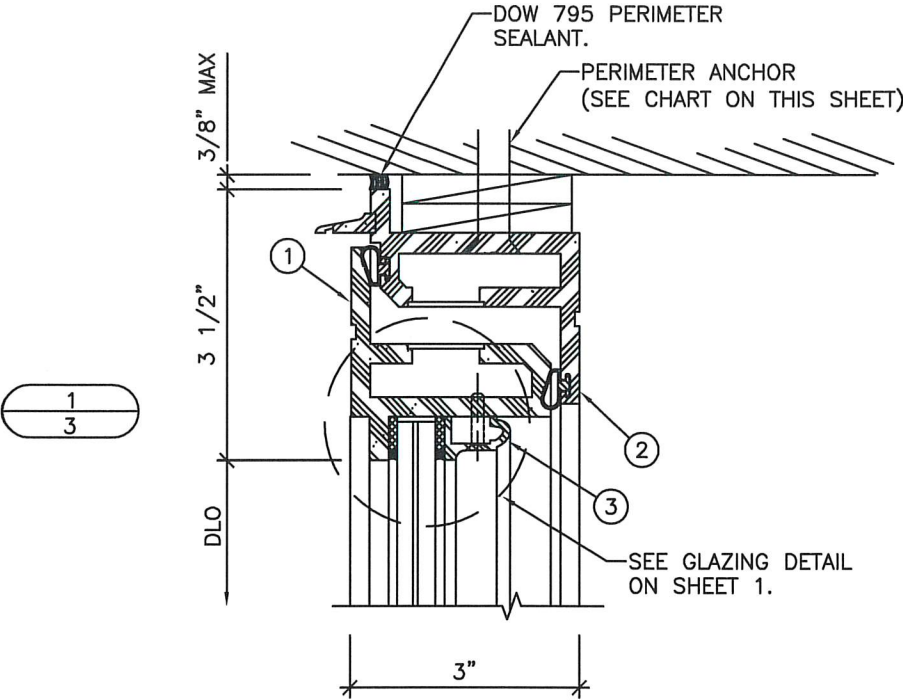


ANCHOR CHART				
ANCHOR TYPE	SUBSTRATE	DESCRIPTION	MINIMUM EMBEDMENT	MIN. EDGE DISTANCE
PERIMETER ANCHOR	CONCRETE (3500 psi min)	3/8" DIA. SS BOLT (Fu=100 ksi min) WITH HILTI HY-200R EPOXY	3 3/8"	3 1/2"
		3/8" DIA DEWALT SCREWBOLT+	3 1/4"	3 1/2"
	STEEL (1/4", 46 ksi min)	3/8" DIA. F-TYPE SCREW (SAE Gr. 5 MIN)	FULL*	1"
		3/8" DIA. ELCO TAP-FLEX	FULL*	1"

* FASTENER THREADS MUST FULLY PENETRATE STEEL WALL, WITH THREE ADDITIONAL THREADS BEYOND, FOR FULL EMBEDMENT


SCOTT WOLTERS
LICENSED PROFESSIONAL ENGINEER
No. 62354
STATE OF FLORIDA
DEC 19 2022
SCOTT WOLTERS
FLPE# 62354
WOLTERS ENGINEERING, INC.
(COA# 27194)
15211 97TH ROAD N
WEST PALM BEACH, FL 33412

2000 SERIES BRONZE DOORS
HISTORICAL ARTS & CASTING, INC.
5580 WEST BALLYO PARK RD., WEST JORDAN, UT. 84088-5842
PHONE 801-280-2400 FAX 801-280-2493
12/12/22
RKH
NOTES REVISIONS
3 OF 6


SECTION DETAILS

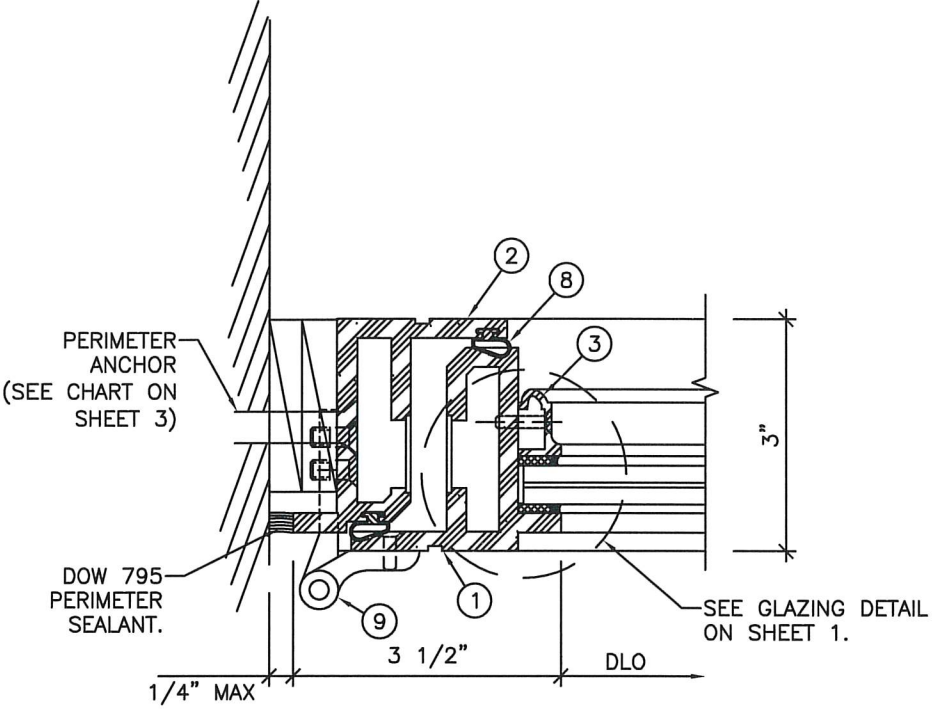


10
4

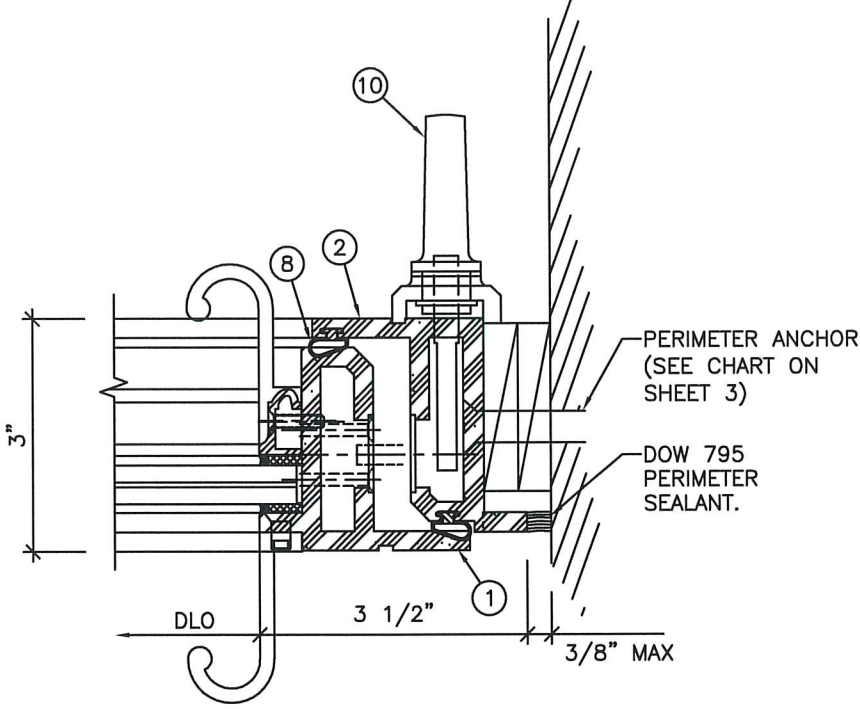


11
4

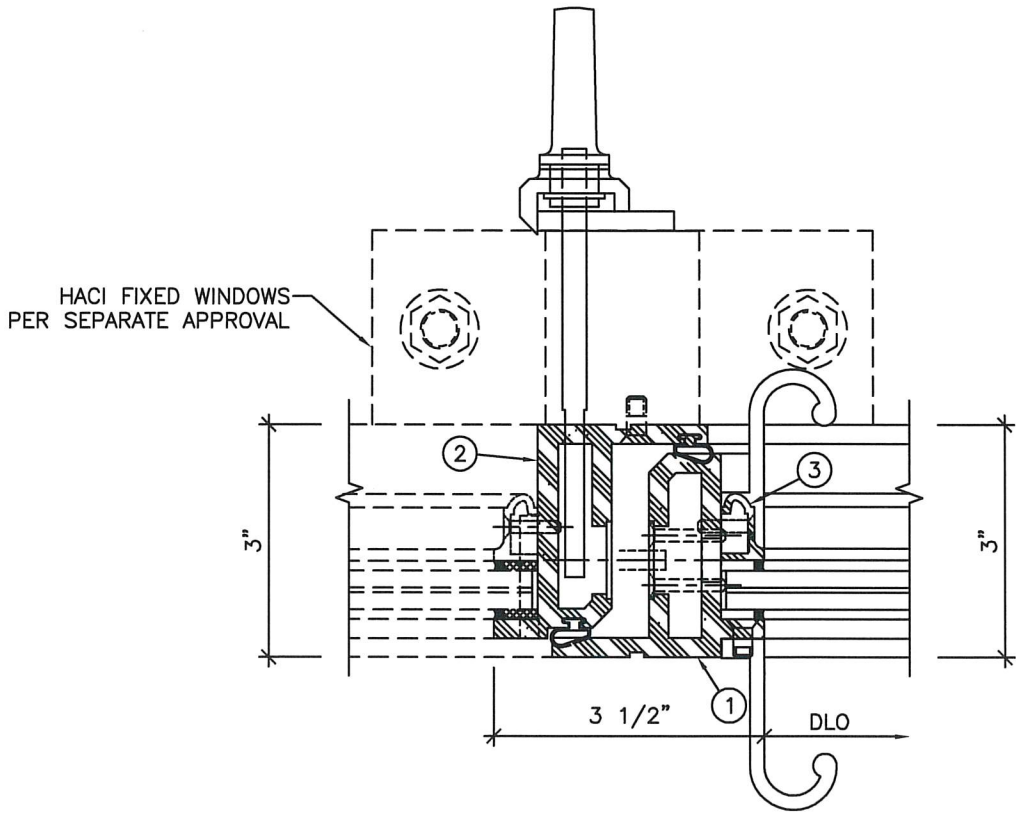

12
4

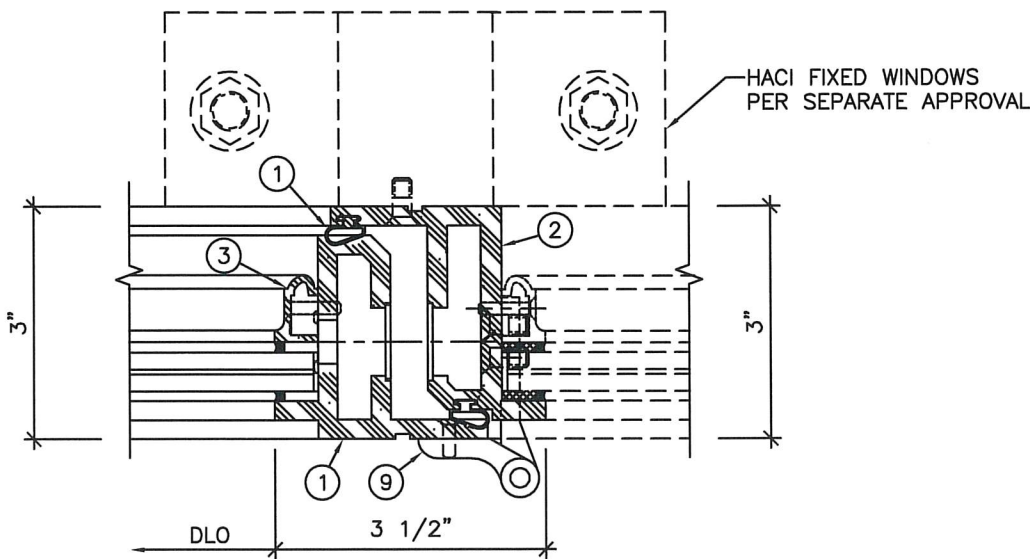

14
4

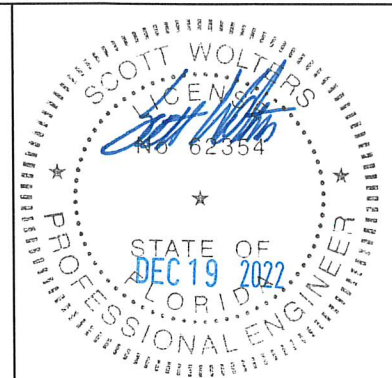

SCOTT WOLTERS
FLPE# 62354
WOLTERS ENGINEERING, INC.
(COA# 27194)
15211 97TH ROAD N
WEST PALM BEACH, FL 33412

2000 SERIES BRONZE DOORS

HISTORICAL ARTS & CASTING, INC.
5580 WEST BAYVIEW PARK RD., WEST JORDAN, UT. 84088-5842
PHONE 801-280-2400 FAX 801-280-2493



NOTES		REVISIONS	
1		1	
2		2	
3		3	
100		100	


12/12/22

RKH


4 OF 6

BILL OF MATERIALS


BILL OF MATERIALS			
MARK	PART NUMBER	DESCRIPTION	MATERIAL/NOTES
1	DW2000.09	DOOR STILE	380/385 BRONZE
2	DW2000.08	FRAME HEAD/JAMB	380/385 BRONZE
3	DW2000.06	GLASS STOP	380/385 BRONZE
4		DOOR RAIL	380/385 BRONZE
5	DW2000.4	DOOR RAIL	380/385 BRONZE
6		MACHINED BAR	380/385 BRONZE
7	DW2000.01	FRAME SILL	380/385 BRONZE
8	P.N.CR99S6	GASKET	SILICONE
9		5" HINGE	380/385 BRONZE
10		MULTI-POINT LOCK	SEE SHEET 6 FOR INFO

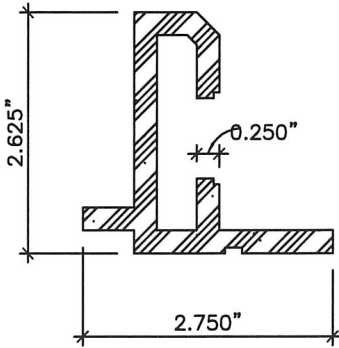


1

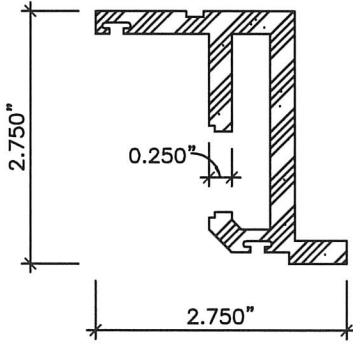


2

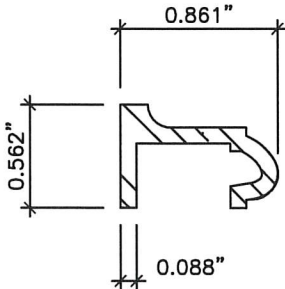


3

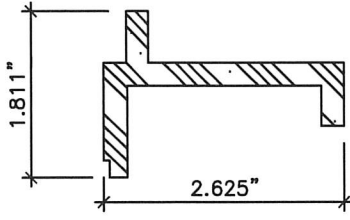


4

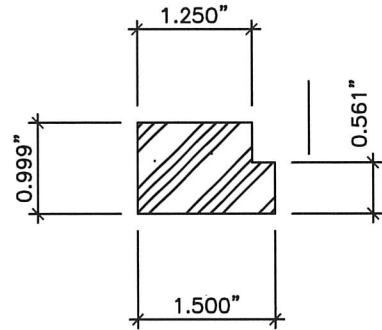


6

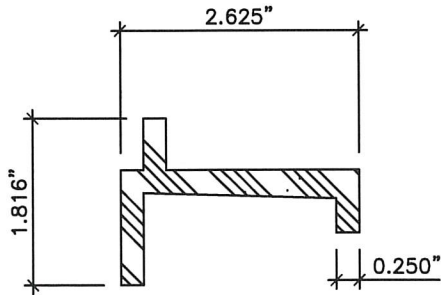

5

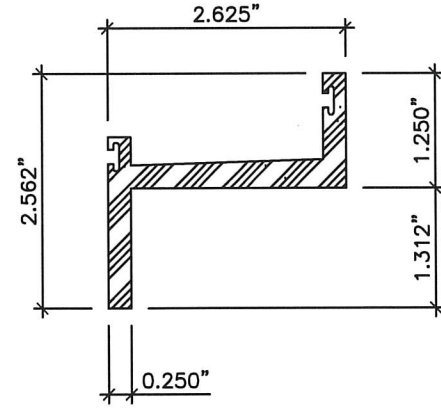

7

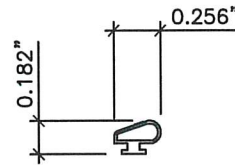

8



SCOTT WOLTERS
 FLPE# 62354
 WOLTERS ENGINEERING, INC.
 (COA# 27194)
 15211 97TH ROAD N
 WEST PALM BEACH, FL 33412

2000 SERIES BRONZE DOORS

HISTORICAL ARTS & CASTING, INC.
 5580 WEST BALLOY PARK RD., WEST JORDAN, UT. 84088-5842
 PHONE 801-280-2400 FAX 801-280-2493




NOTES		REVISIONS	
5		OF 6	


12/19/22

RKH

DW.2009.WLS-03	
LETTER	PART
A	DOG
B	DOG PIN
C	#10 FHMS
D	SLIDE BLOCK
E	ACTIVE WING BAR
F	GU LOCK 8778107 90041 H LS9000 MP GEAR M/45/25/09 (SEE SHEET 80F17 FOR LOCK BOX DETAILS)
G	3/16" X 3/8"-8/32" ROLLER SHOULDER SCREW
H	ACTIVE WING COVER PLATE
I	ROD #1
J	ROD #2
K	ROD #3
L	#8 FHMS
M	INACTIVE WING COVER PLATE #1
N	INACTIVE WING COVER PLATE #2
O	INACTIVE WING COVER PLATE #3
P	INACTIVE WING COVER PLATE #4
Q	RECEIVER
R	FLUSH BOLT
S	INACTIVE WING BAR
T	INACTIVE WING ROD
U	ROD CONNECTOR #1
V	ROD CONNECTOR #2
W	CAM

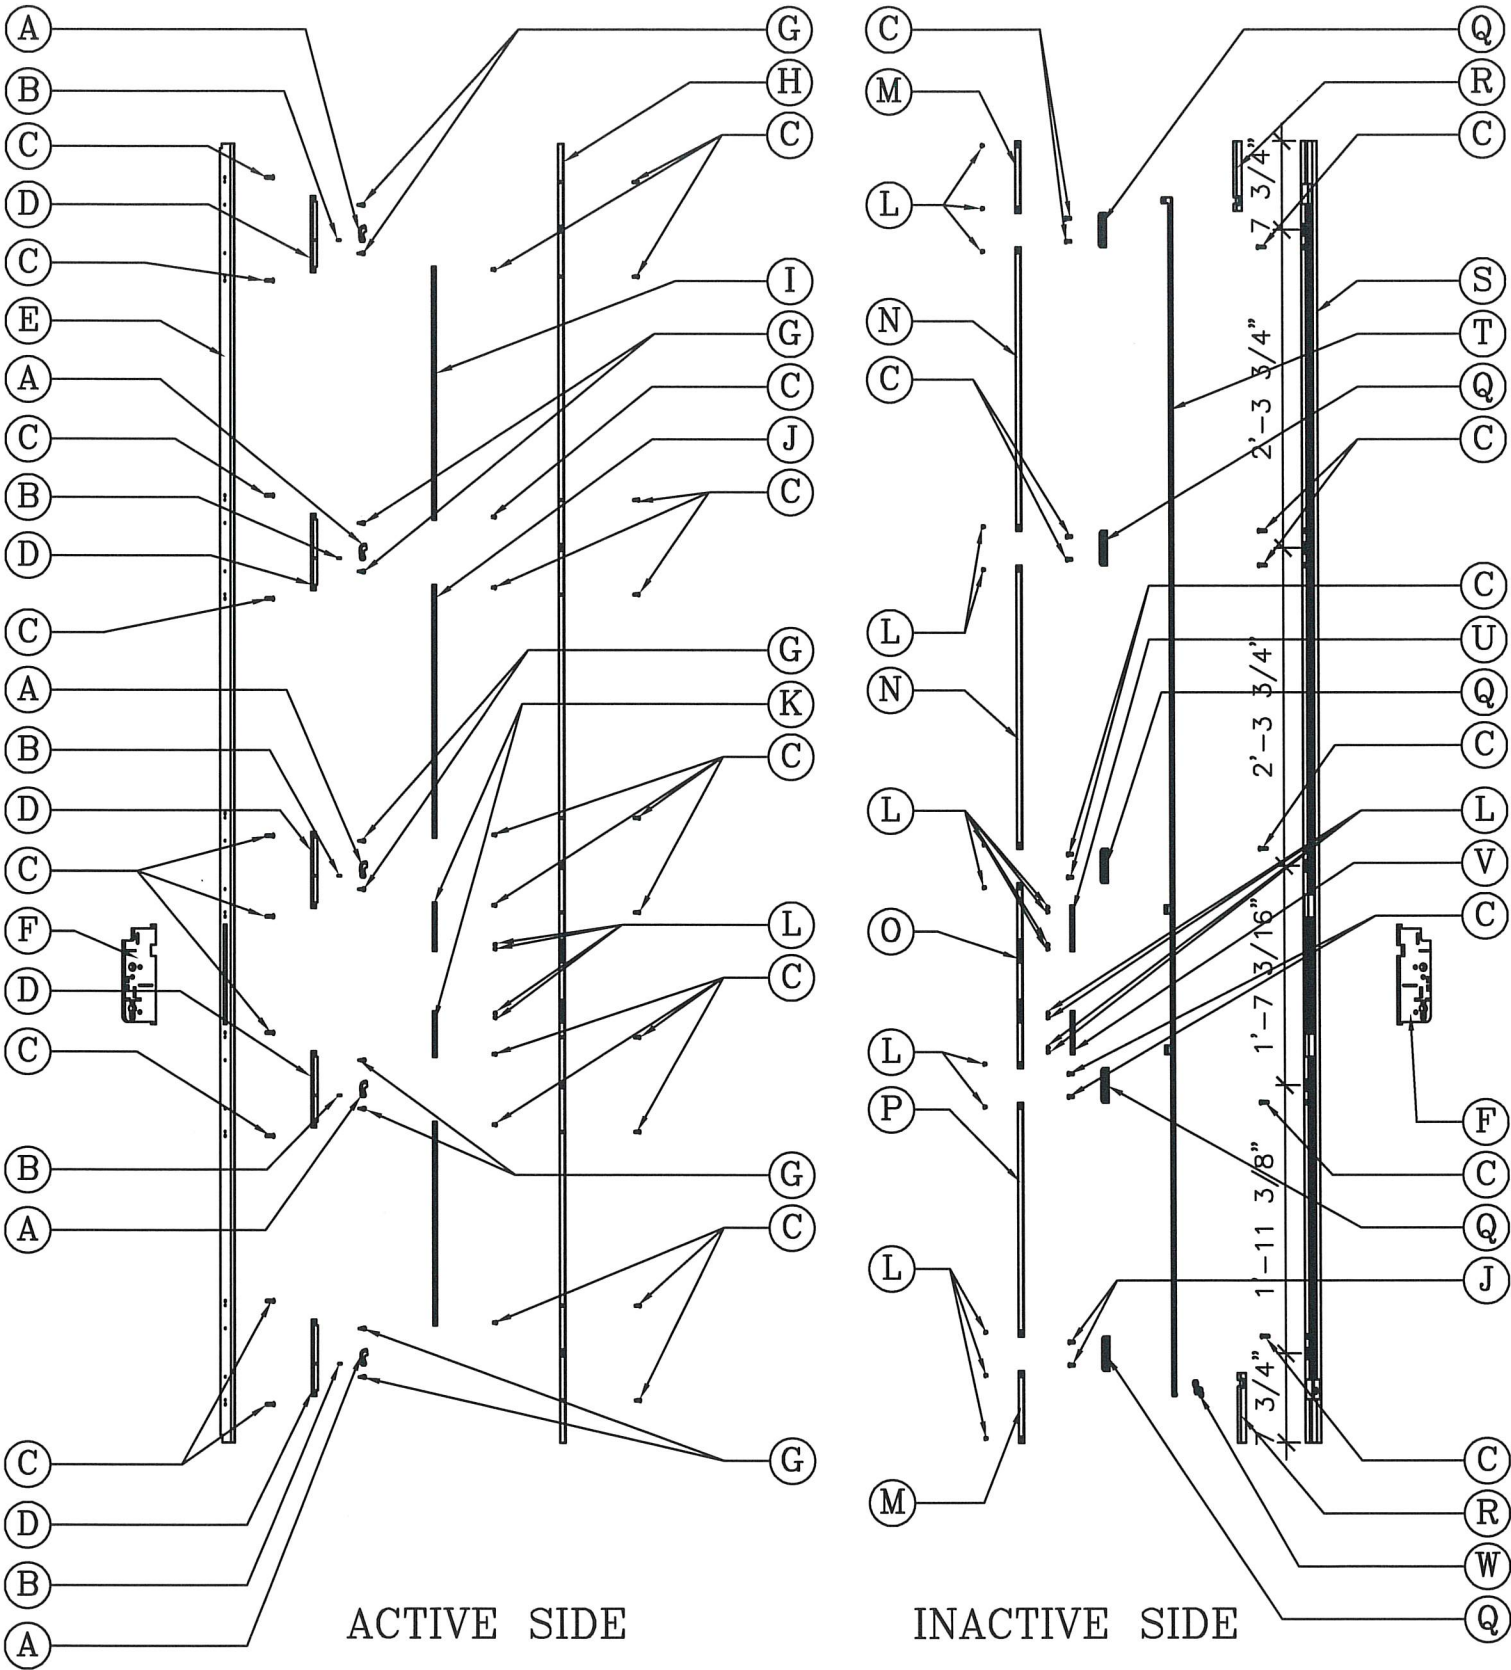


10 DW.2009.WLS-03 HACI MULTI-POINT MORTISE GEAR LOCK

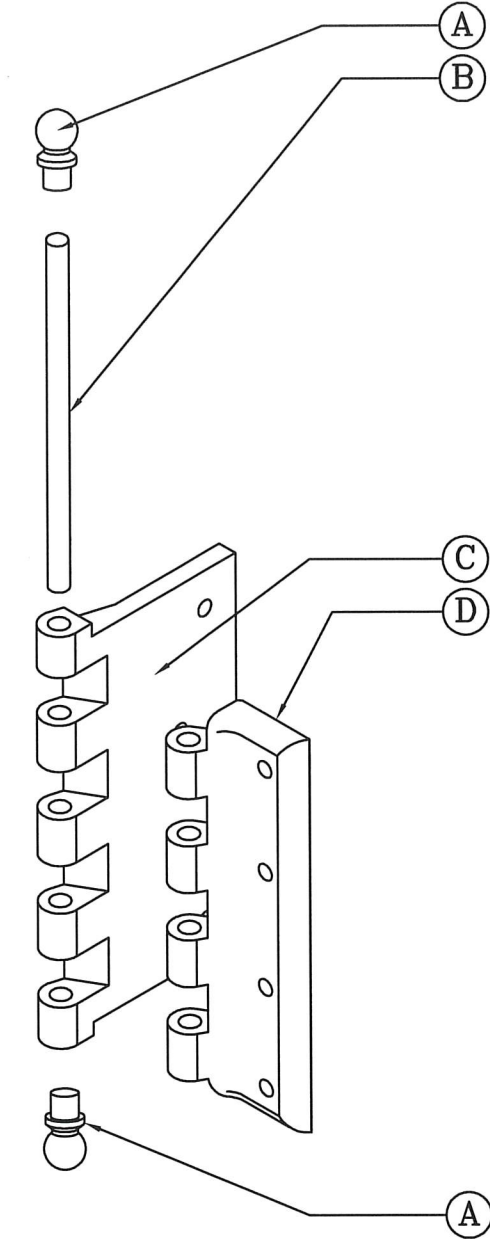

9 EXPLODED 5" HINGE

5" HINGE	
LETTER	PART
A	FINIAL
B	1/4" S.S. HINGE PIN
C	JAMB LEAF
D	SASH LEAF

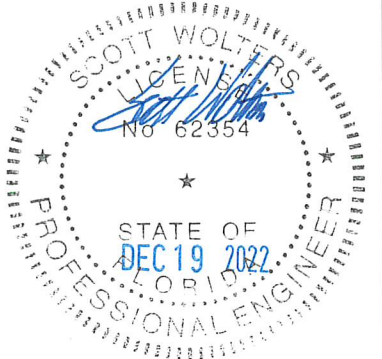

SCOTT WOLTERS
FLPE# 62354
WOLTERS ENGINEERING, INC.
(COA# 27194)
15211 97TH ROAD N
WEST PALM BEACH, FL 33412

2000 SERIES BRONZE DOORS

HISTORICAL ARTS & CASTING, INC.
5580 WEST BALLOY PARK RD., WEST JORDAN, UT. 84088-5642
PHONE 801-280-2400 FAX 801-280-2493



NOTES		REVISIONS	
6 OF 6		RKH	