

| REVISIONS |                      |            |          |
|-----------|----------------------|------------|----------|
| REV       | DESCRIPTION          | DATE       | APPROVED |
| A         | REVISED NOTES        | 08/07/19   | R.L.     |
| B         | REVISED PER NEW CODE | 10/17/2023 | R.L.     |

NOTES:

1. THE PRODUCT SHOWN HEREIN IS DESIGNED AND MANUFACTURED TO COMPLY WITH REQUIREMENTS OF THE FLORIDA BUILDING CODE.
2. WOOD FRAMING AND METAL STRUCTURE TO BE DESIGNED AND ANCHORED TO PROPERLY TRANSFER ALL LOADS TO STRUCTURE. FRAMING AND MASONRY OPENING IS THE RESPONSIBILITY OF THE ARCHITECT OR ENGINEER OF RECORD.
3. SHIM AS NEEDED AT EACH ANCHOR LOCATION WITH LOAD BEARING SHIM. SHIM WHERE SPACE OF 1/16” OR GREATER OCCURS. MAXIMUM ALLOWABLE SHIM STACK TO BE 1/4”.
4. SHIMS SHALL BE LOCATED, APPLIED AND MADE FROM MATERIALS AND THICKNESS CAPABLE OF SUSTAINING APPLICABLE LOADS.
5. WIND LOAD DURATION FACTOR Cd=1.6 WAS USED FOR WOOD ANCHOR CALCULATIONS.
6. FRAME MATERIAL: EXTRUDED PVC.
7. UNITS MUST BE GLAZED PER ASTM E1300.
8. APPROVED IMPACT PROTECTIVE SYSTEM IS REQUIRED FOR THIS PRODUCT IN WIND BORNE DEBRIS REGIONS.
9. FOR ANCHORING THROUGH FIN INTO WOOD FRAMING OR 2X BUCK USE #6 WOOD SCREWS WITH SUFFICIENT LENGTH TO ACHIEVE A 1 1/2” MINIMUM EMBEDMENT INTO SUBSTRATE. LOCATE ANCHORS AS SHOWN IN ELEVATIONS AND INSTALLATION DETAILS.
10. FOR ANCHORING THROUGH FIN INTO METAL STRUCTURE USE #6 SMS OR SELF DRILLING SCREWS WITH SUFFICIENT LENGTH TO ACHIEVE 3 THREADS MINIMUM BEYOND STRUCTURE INTERIOR WALL. LOCATE ANCHORS AS SHOWN IN ELEVATIONS AND INSTALLATION DETAILS.
11. ALL FASTENERS TO BE CORROSION RESISTANT.
12. INSTALLATION ANCHORS SHALL BE INSTALLED IN ACCORDANCE WITH ANCHOR MANUFACTURER’S INSTALLATION INSTRUCTIONS AND ANCHORS SHALL NOT BE USED IN SUBSTRATES WITH STRENGTHS LESS THAN THE MINIMUM STRENGTH SPECIFIED BELOW:
  - 12.1. WOOD – MINIMUM SPECIFIC GRAVITY OF G=0.42
  - 12.2. METAL STRUCTURE: STEEL 18GA (.048”) FY=33KSI/FU=52KSI

| TABLE OF CONTENTS |                      |
|-------------------|----------------------|
| SHEET NO.         | DESCRIPTION          |
| 1                 | NOTES                |
| 2                 | ELEVATION            |
| 3 – 6             | INSTALLATION DETAILS |
| 7                 | COMPONENTS           |

MI WINDOWS & DOORS, LLC  
650 WEST MARKET STREET  
GRATZ, PA 17030-0370

SERIES 3540 PVC SINGLE HUNG WINDOW  
REINFORCED NON-IMPACT 44” X 63”  
NOTES

DRAWN:  
A.R.

DWG NO.  
08-03350

REV  
B


SCALE NTS

DATE 11/08/18

SHEET 1 OF 7


L. ROBERTO LOMAS P.E.  
208 7th Ave, INDIALANTIC, FL 32903  
434-688-0609 rllomas@lrlomaspe.com

SIGNED: 10/17/2023

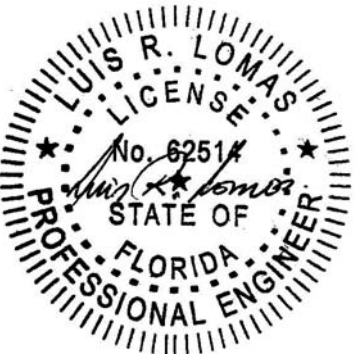

Luis R. Lomas P.E.  
FL No.: 62514

| REVISIONS |                      |            |          |
|-----------|----------------------|------------|----------|
| REV       | DESCRIPTION          | DATE       | APPROVED |
| A         | REVISED NOTES        | 08/07/19   | R.L.     |
| B         | REVISED PER NEW CODE | 10/17/2023 | R.L.     |

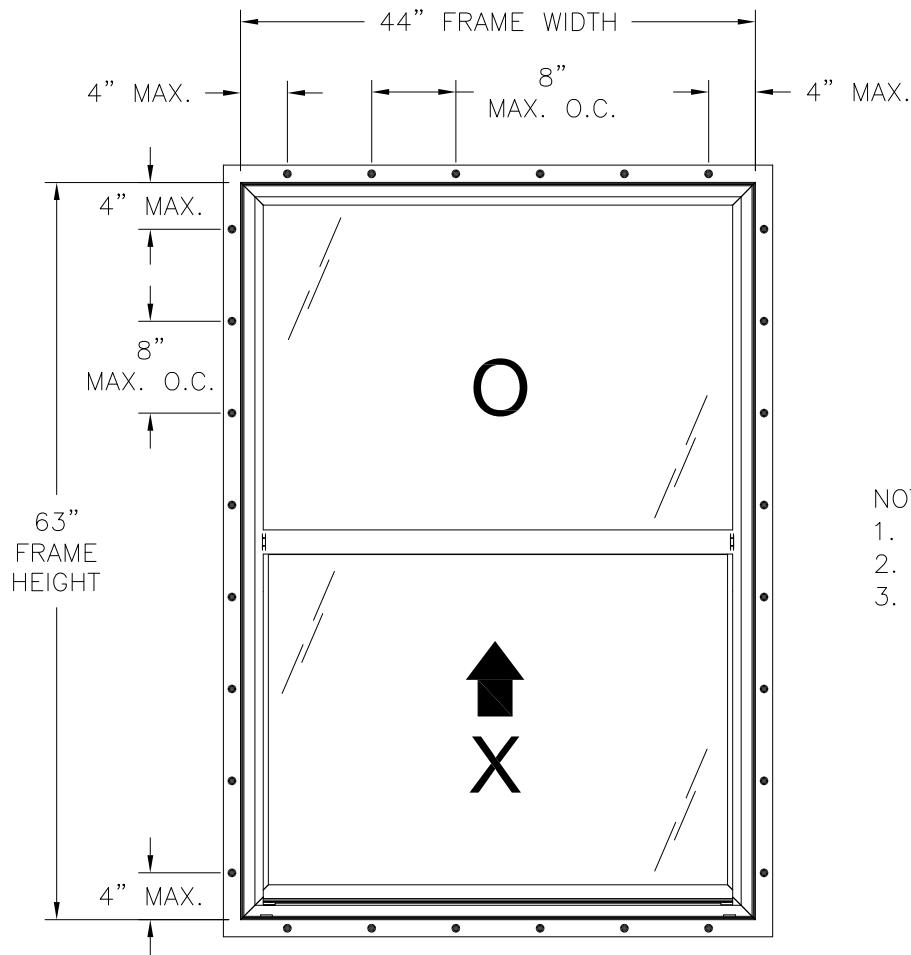

- NOTES:
1. SASH SIZE: 42 3/16" X 30 15/16"
  2. FIXED SASH D.L.O.: 40" X 27 3/4"
  3. OPERABLE SASH D.L.O.: 39 3/16" X 28"

**SERIES 3540 PVC SINGLE HUNG WINDOW**  
EXTERIOR VIEW

| DESIGN PRESSURE RATING | IMPACT RATING |
|------------------------|---------------|
| +40.0/-47.0PSF         | NONE          |

44" X 63" UNIT SHOWN. OTHER SIZES APPROVED AS LONG AS  
FRAME AREA DOES NOT EXCEED 19.25 FT²

| HARDWARE SCHEDULE |                                                                                    |
|-------------------|------------------------------------------------------------------------------------|
| A.                | (2 PER SASH) METAL CAM LOCK WITH KEEPER AT INTERIOR MEETING RAIL, 7" FROM EACH END |
| B.                | (2 PER SASH) PVC SURFACE MOUNT TILT LATCH AT INTERIOR MEETING RAIL ENDS            |
| C.                | (2 PER SASH) COIL BALANCES, ONE IN EACH JAMB                                       |
| D.                | (2 PER SASH) METAL PIVOT BAR AT BOTTOM RAIL ENDS                                   |
| E.                | STEEL REINFORCEMENT (GVL-451-020) AT SASH RAILS AND STILES                         |
| F.                | STEEL REINFORCEMENT (RF-104S-020) AT FIXED MEETING RAIL                            |

MI WINDOWS & DOORS, LLC  
650 WEST MARKET STREET  
GRATZ, PA 17030-0370

SERIES 3540 PVC SINGLE HUNG WINDOW  
REINFORCED NON-IMPACT 44" X 63"  
ELEVATION

DRAWN:  
A.R.

DWG NO.  
08-03350

REV  
B

SCALE NTS

DATE 11/08/18




SHEET 2 OF 7

L. ROBERTO LOMAS P.E.  
208 7th Ave, INDIALANTIC, FL 32903  
434-688-0609 rllomas@lrlomaspe.com

SIGNED: 10/17/2023

Luis R. Lomas P.E.  
FL No.: 62514

| REVISIONS |                      |            |          |
|-----------|----------------------|------------|----------|
| REV       | DESCRIPTION          | DATE       | APPROVED |
| A         | REVISED NOTES        | 08/07/19   | R.L.     |
| B         | REVISED PER NEW CODE | 10/17/2023 | R.L.     |

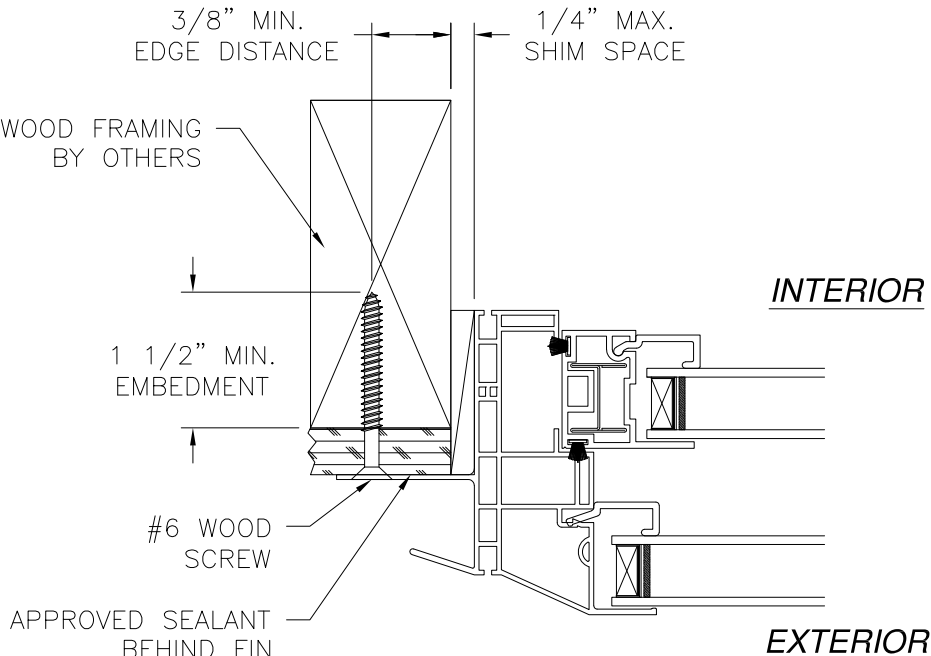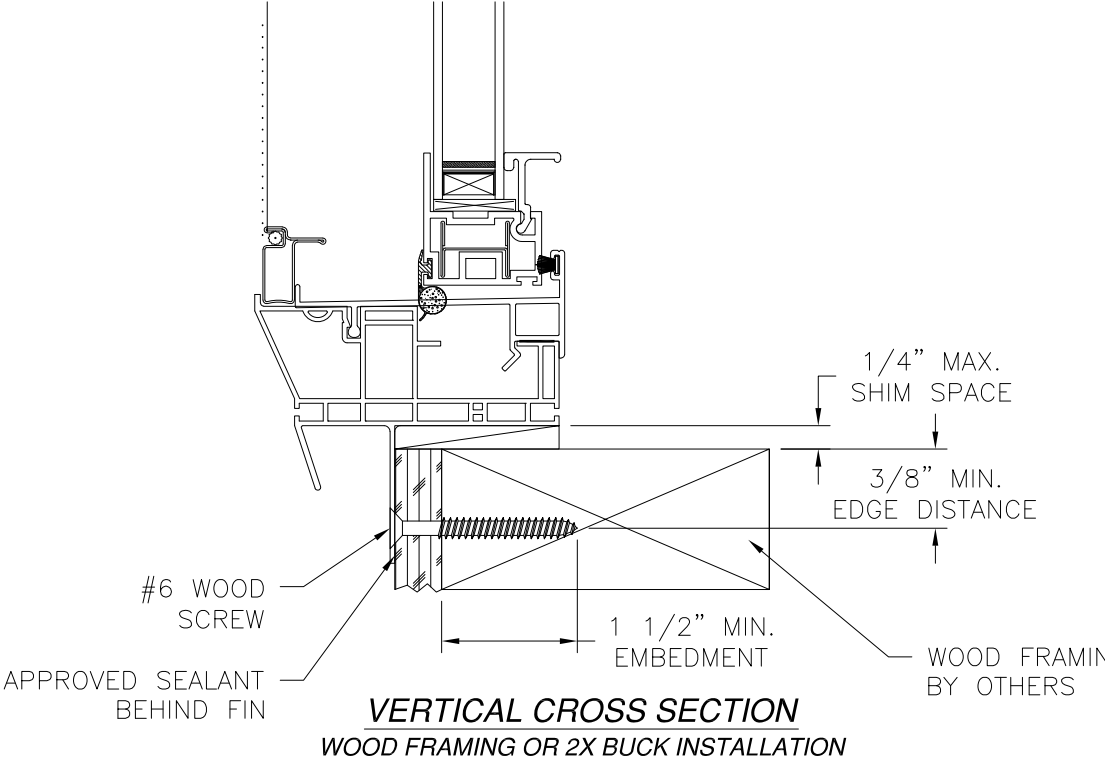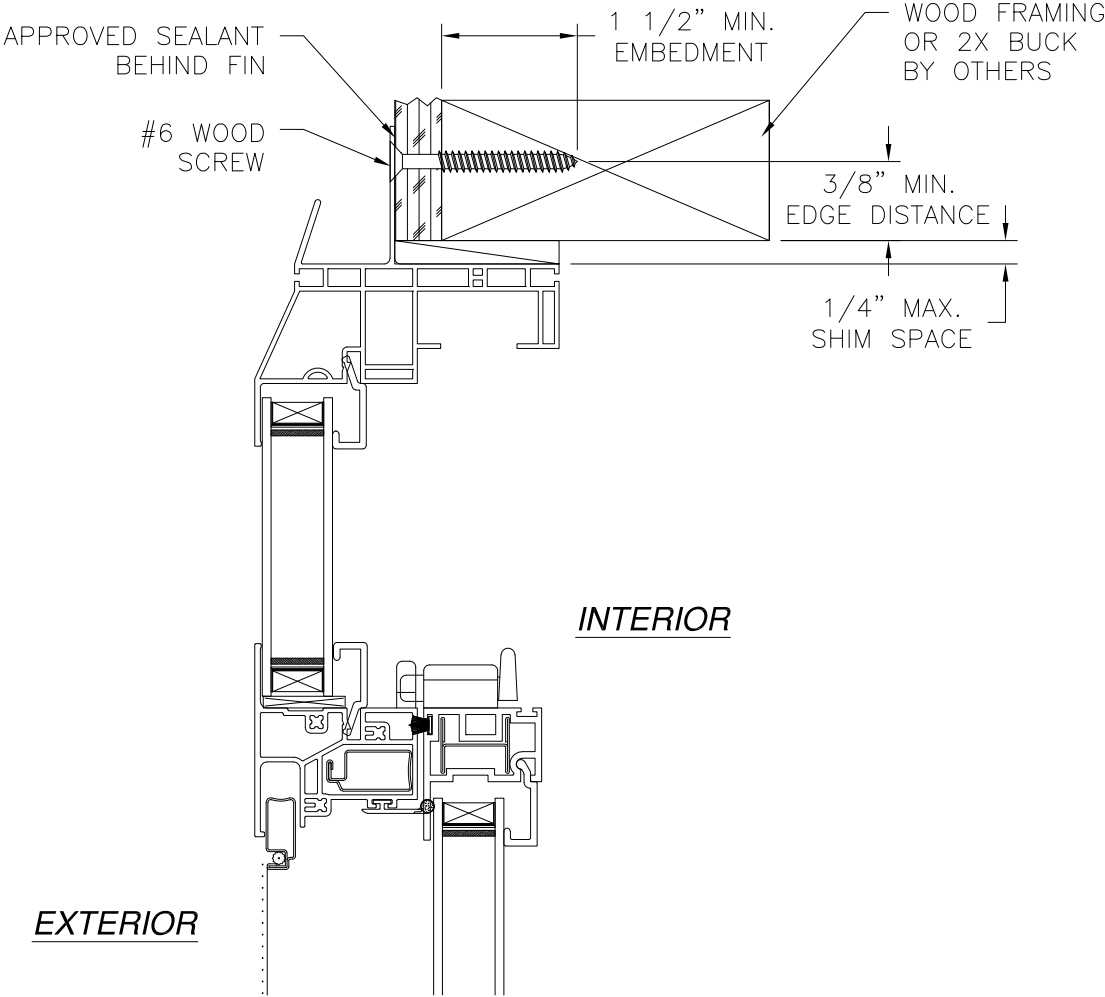


**JAMB INSTALLATION DETAIL**  
WOOD FRAMING OR 2X BUCK INSTALLATION

NOTES:  
1. INTERIOR AND EXTERIOR FINISHES, BY OTHERS, NOT SHOWN FOR CLARITY.  
2. PERIMETER AND JOINT SEALANT BY OTHERS TO BE DESIGNED IN ACCORDANCE WITH ASTM E2112


SIGNED: 10/17/2023

|   |                     |                 |
|---|---------------------|-----------------|
| MI WINDOWS & DOORS, LLC<br>650 WEST MARKET STREET<br>GRATZ, PA 17030-0370                                      |                     |                 |
| SERIES 3540 PVC SINGLE HUNG WINDOW<br>REINFORCED NON-IMPACT 44" X 63"<br>INSTALLATION DETAILS WITH "J" CHANNEL |                     |                 |
| DRAWN:<br>A.R.                                                                                                 | DWG NO.<br>08-03350 | REV<br>B        |
| SCALE<br>NTS                                                                                                   | DATE<br>11/08/18    | SHEET<br>3 OF 7 |
| L. ROBERTO LOMAS P.E.<br>208 7th Ave, INDIALANTIC, FL 32903<br>434-688-0609 rllomas@lrlomaspe.com              |                     |                 |

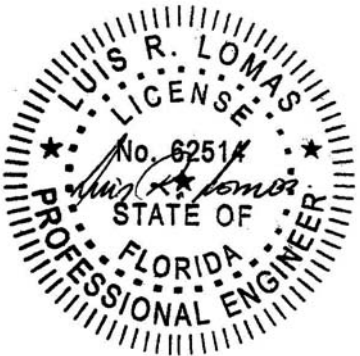


Luis R. Lomas P.E.  
FL No.: 62514

| REVISIONS |                      |            |          |
|-----------|----------------------|------------|----------|
| REV       | DESCRIPTION          | DATE       | APPROVED |
| A         | REVISED NOTES        | 08/07/19   | R.L.     |
| B         | REVISED PER NEW CODE | 10/17/2023 | R.L.     |

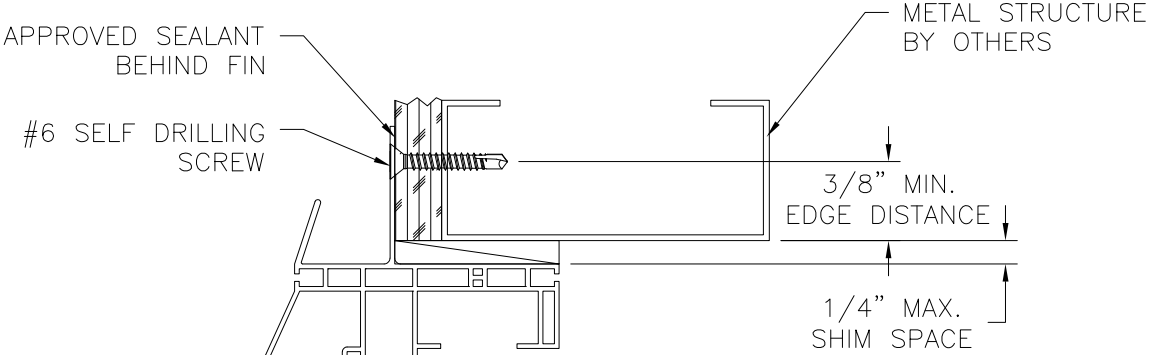


INTERIOR

EXTERIOR

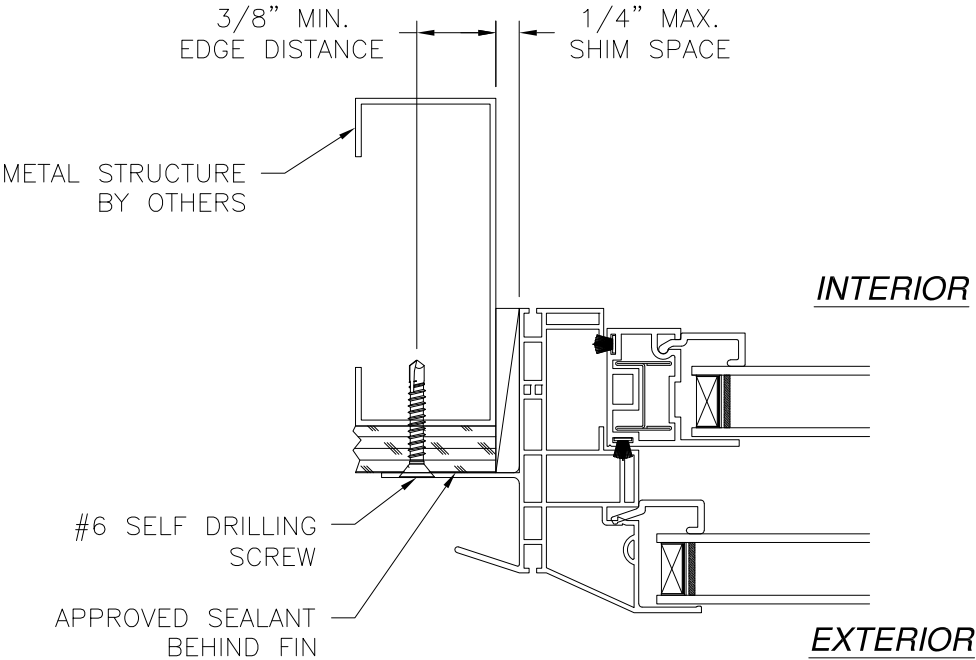

JAMB INSTALLATION DETAIL  
METAL STRUCTURE INSTALLATION

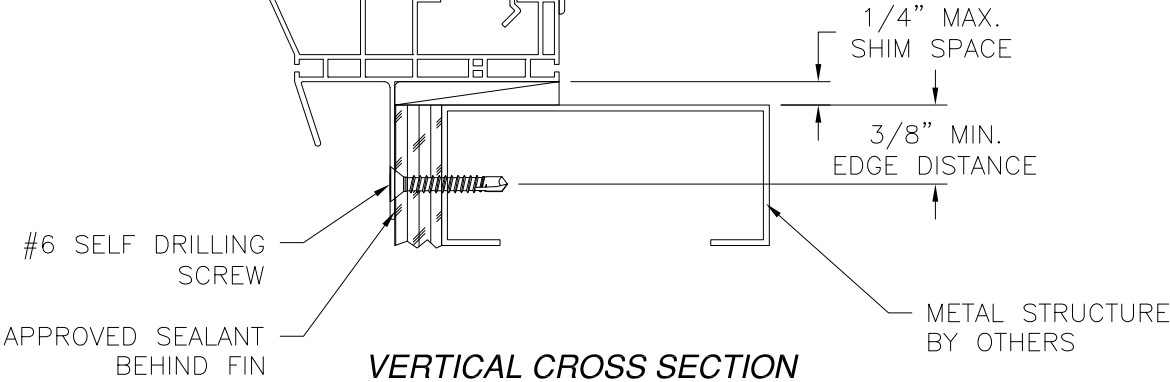

VERTICAL CROSS SECTION  
METAL STRUCTURE INSTALLATION

- NOTES:
1. INTERIOR AND EXTERIOR FINISHES, BY OTHERS, NOT SHOWN FOR CLARITY.
  2. PERIMETER AND JOINT SEALANT BY OTHERS TO BE DESIGNED IN ACCORDANCE WITH ASTM E2112


SIGNED: 10/17/2023

|   |                     |                 |
|---|---------------------|-----------------|
| MI WINDOWS & DOORS, LLC<br>650 WEST MARKET STREET<br>GRATZ, PA 17030-0370                                      |                     |                 |
| SERIES 3540 PVC SINGLE HUNG WINDOW<br>REINFORCED NON-IMPACT 44" X 63"<br>INSTALLATION DETAILS WITH "J" CHANNEL |                     |                 |
| DRAWN:<br>A.R.                                                                                                 | DWG NO.<br>08-03350 | REV<br>B        |
| SCALE<br>NTS                                                                                                   | DATE<br>11/08/18    | SHEET<br>4 OF 7 |
| L. ROBERTO LOMAS P.E.<br>208 7th Ave, INDIALANTIC, FL 32903<br>434-688-0609 rllomas@lrlomaspe.com              |                     |                 |




Luis R. Lomas P.E.  
FL No.: 62514

| REVISIONS |                      |            |          |
|-----------|----------------------|------------|----------|
| REV       | DESCRIPTION          | DATE       | APPROVED |
| A         | REVISED NOTES        | 08/07/19   | R.L.     |
| B         | REVISED PER NEW CODE | 10/17/2023 | R.L.     |

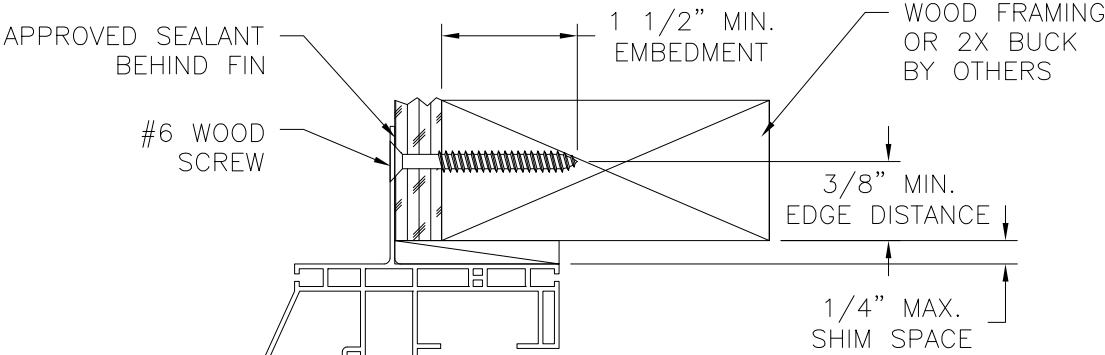


INTERIOR

EXTERIOR

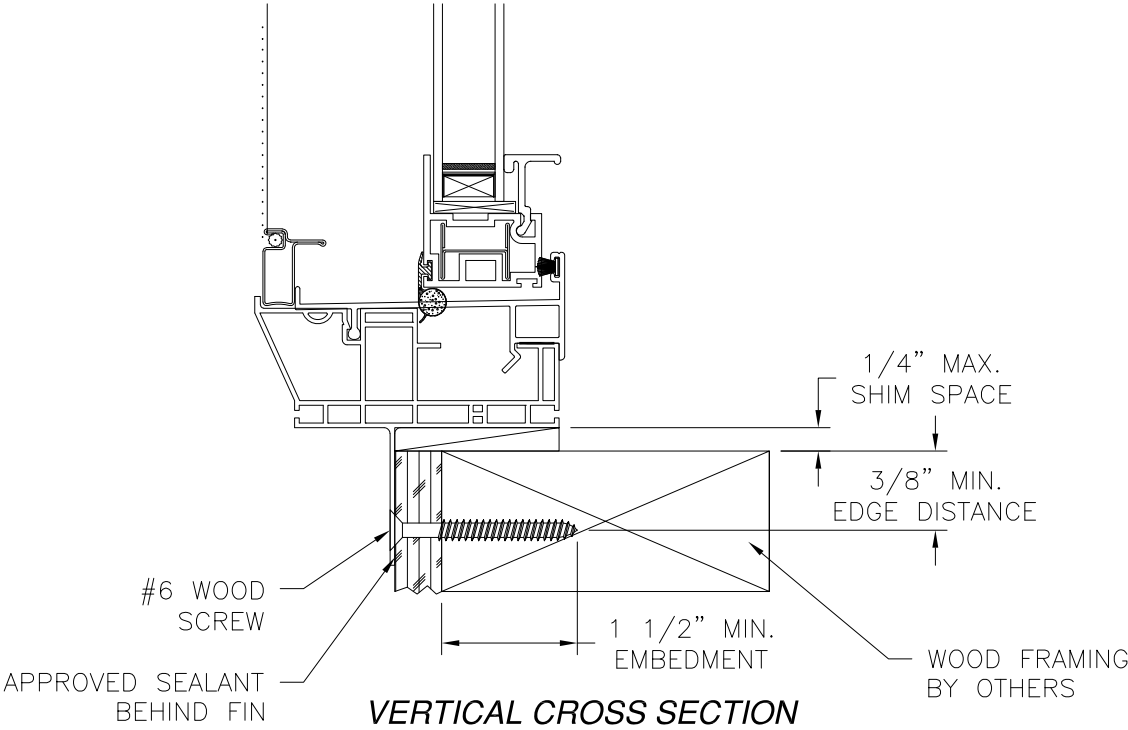

**VERTICAL CROSS SECTION**  
WOOD FRAMING OR 2X BUCK INSTALLATION

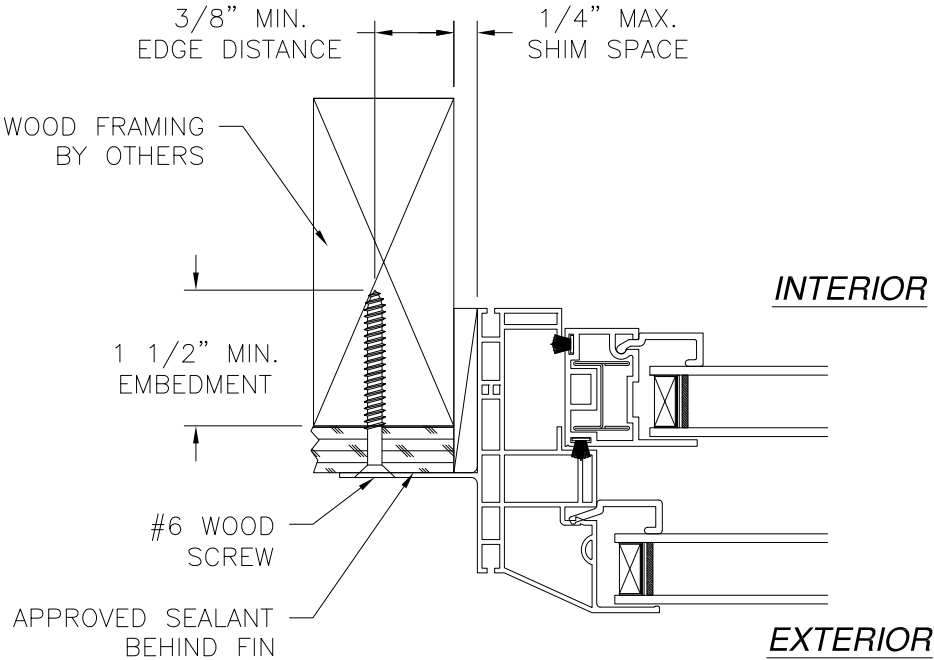

INTERIOR

EXTERIOR

**JAMB INSTALLATION DETAIL**  
WOOD FRAMING OR 2X BUCK INSTALLATION

- NOTES:
1. INTERIOR AND EXTERIOR FINISHES, BY OTHERS, NOT SHOWN FOR CLARITY.
  2. PERIMETER AND JOINT SEALANT BY OTHERS TO BE DESIGNED IN ACCORDANCE WITH ASTM E2112


SIGNED: 10/17/2023

|   |                     |                 |
|---|---------------------|-----------------|
| MI WINDOWS & DOORS, LLC<br>650 WEST MARKET STREET<br>GRATZ, PA 17030-0370                                    |                     |                 |
| SERIES 3540 PVC SINGLE HUNG WINDOW<br>REINFORCED NON-IMPACT 44" X 63"<br>INSTALLATION DETAILS STANDARD FRAME |                     |                 |
| DRAWN:<br>A.R.                                                                                               | DWG NO.<br>08-03350 | REV<br>B        |
| SCALE<br>NTS                                                                                                 | DATE<br>11/08/18    | SHEET<br>5 OF 7 |
| L. ROBERTO LOMAS P.E.<br>208 7th Ave, INDIALANTIC, FL 32903<br>434-688-0609 rllomas@lrlomaspe.com            |                     |                 |



Luis R. Lomas P.E.  
FL No.: 62514

| REVISIONS |                      |            |          |
|-----------|----------------------|------------|----------|
| REV       | DESCRIPTION          | DATE       | APPROVED |
| A         | REVISED NOTES        | 08/07/19   | R.L.     |
| B         | REVISED PER NEW CODE | 10/17/2023 | R.L.     |

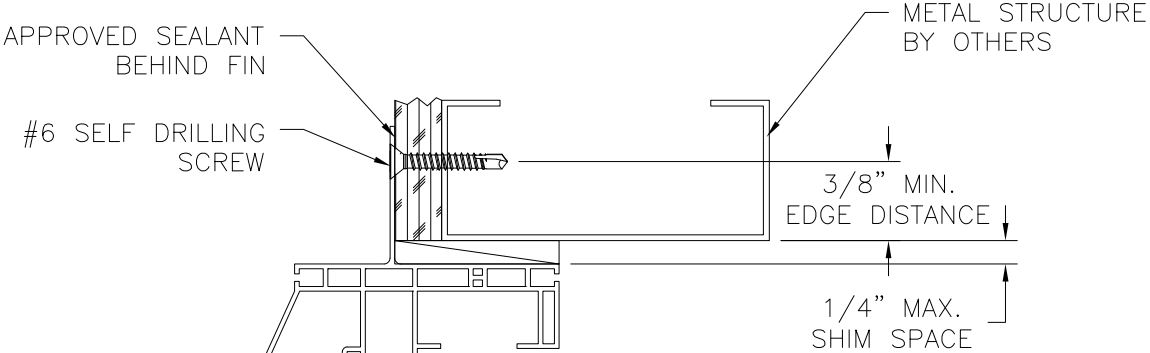


INTERIOR

EXTERIOR



**VERTICAL CROSS SECTION**  
METAL STRUCTURE INSTALLATION

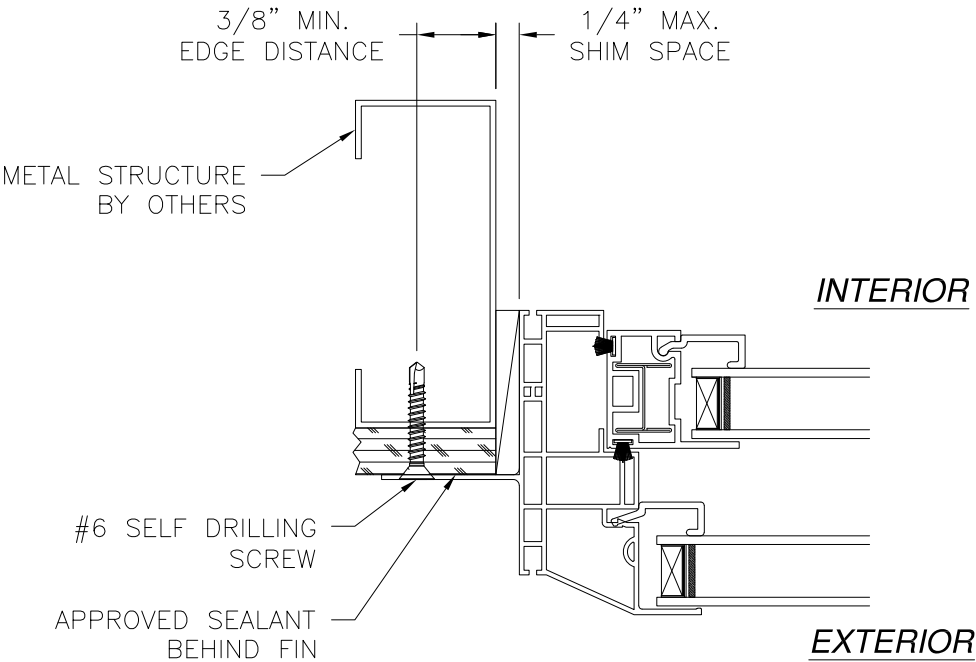

INTERIOR

EXTERIOR

**JAMB INSTALLATION DETAIL**  
METAL STRUCTURE INSTALLATION











NOTES:  
1. INTERIOR AND EXTERIOR FINISHES, BY OTHERS,  
NOT SHOWN FOR CLARITY.  
2. PERIMETER AND JOINT SEALANT BY OTHERS TO BE  
DESIGNED IN ACCORDANCE WITH ASTM E2112

SIGNED: 10/17/2023

|   |                     |                 |
|---|---------------------|-----------------|
| MI WINDOWS & DOORS, LLC<br>650 WEST MARKET STREET<br>GRATZ, PA 17030-0370                                    |                     |                 |
| SERIES 3540 PVC SINGLE HUNG WINDOW<br>REINFORCED NON-IMPACT 44" X 63"<br>INSTALLATION DETAILS STANDARD FRAME |                     |                 |
| DRAWN:<br>A.R.                                                                                               | DWG NO.<br>08-03350 | REV<br>B        |
| SCALE<br>NTS                                                                                                 | DATE<br>11/08/18    | SHEET<br>6 OF 7 |
| L. ROBERTO LOMAS P.E.<br>208 7th Ave, INDIALANTIC, FL 32903<br>434-688-0609 rllomas@lrlomaspe.com            |                     |                 |



Luis R. Lomas P.E.  
FL No.: 62514

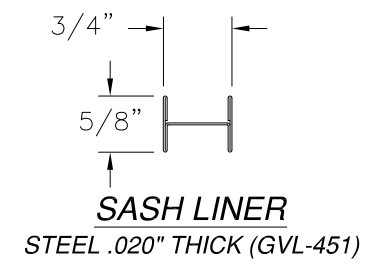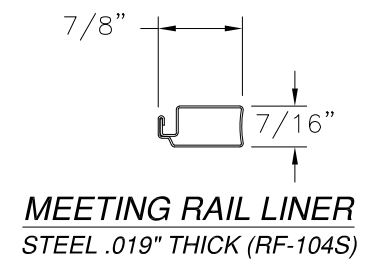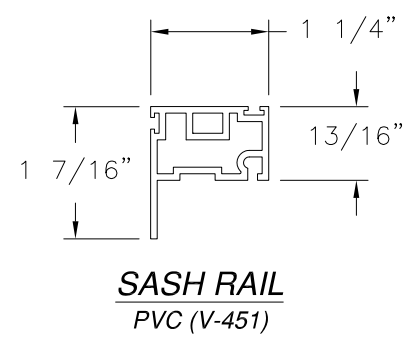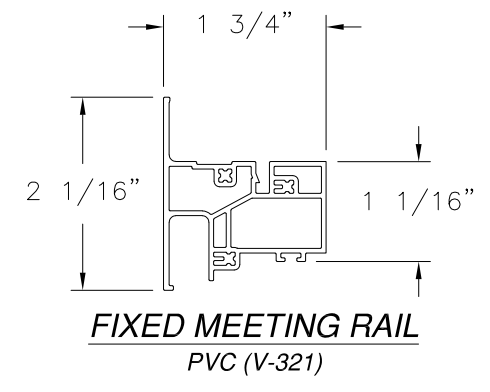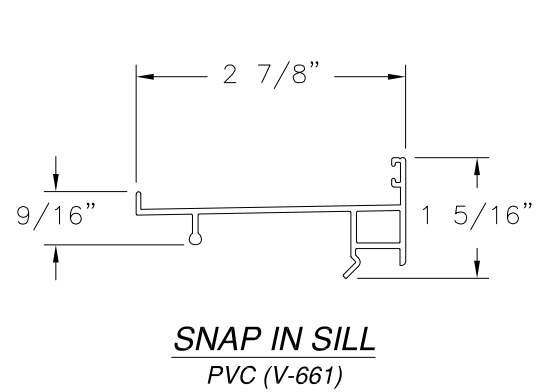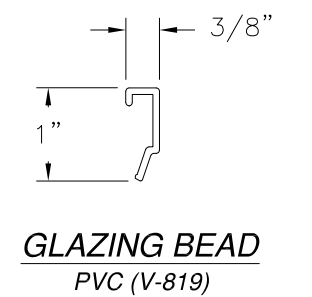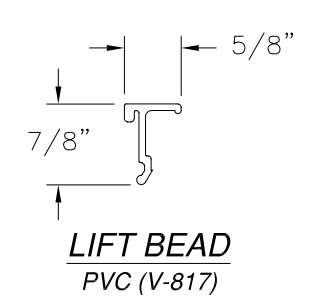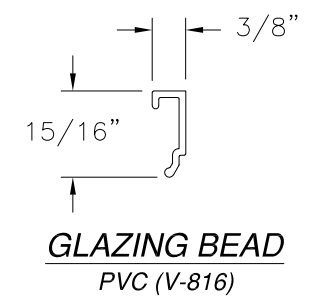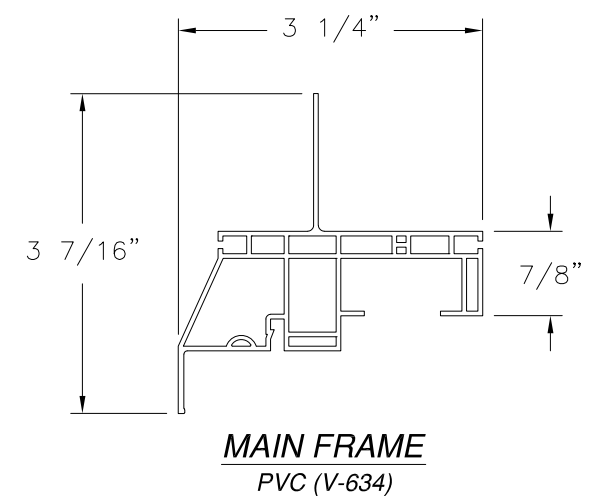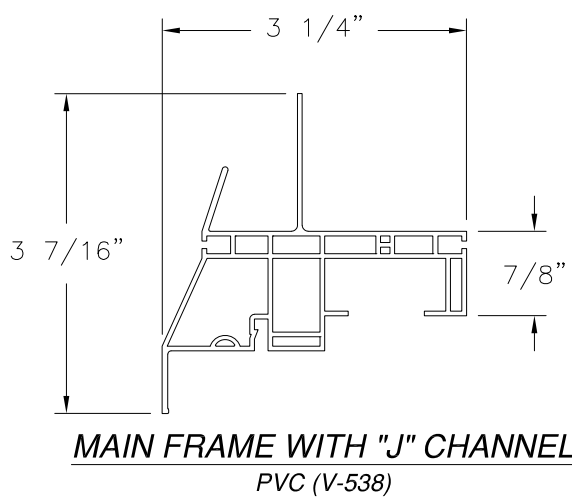

| REVISIONS |                      |            |          |
|-----------|----------------------|------------|----------|
| REV       | DESCRIPTION          | DATE       | APPROVED |
| A         | REVISED NOTES        | 08/07/19   | R.L.     |
| B         | REVISED PER NEW CODE | 10/17/2023 | R.L.     |

MI WINDOWS & DOORS, LLC  
650 WEST MARKET STREET  
GRATZ, PA 17030-0370

SERIES 3540 PVC SINGLE HUNG WINDOW  
REINFORCED NON-IMPACT 44" X 63"  
COMPONENTS

|                |                     |                 |
|----------------|---------------------|-----------------|
| DRAWN:<br>A.R. | DWG NO.<br>08-03350 | REV<br>B        |
| SCALE<br>NTS   | DATE<br>11/08/18    | SHEET<br>7 OF 7 |

L. ROBERTO LOMAS P.E.  
208 7th Ave, INDIALANTIC, FL 32903  
434-688-0609 rllomas@lrlomaspe.com

SIGNED: 10/17/2023

Luis R. Lomas P.E.  
FL No.: 62514