


400 Zenway Blvd. Unit #1
Woodbridge, ON L4H 0S7

LS20 STEEL DOOR
in a
16 GA. HOLLOW METAL FRAME
w/ NAILING FLANGE
OUTSWING
"IMPACT"

GENERAL NOTES


1. This product has been evaluated and is in compliance with the 9th Edition (2026) Florida Building Code (FBC) structural requirements excluding the "High Velocity Hurricane Zone" (HVHZ).
2. Product anchors shall be as listed and spaced as shown on details. Anchor embedment to base material shall be beyond wall dressing or stucco.
3. When used in areas requiring wind borne debris protection, this product complies with FBC Sections 1609.1.2 & R301.2.1.2 and does not require an impact resistant covering. This product meets missile level "D" and includes Wind Zone 3 as defined in ASTM E 1996.
4. For 2x stud framing construction, anchoring of these units shall be the same as that shown for 2x buck masonry construction.
5. Site conditions that deviate from the details of this drawing require further engineering analysis by a licensed engineer or registered architect.

TABLE OF CONTENTS	
SHEET#	DESCRIPTION
1	Typical elevations, design pressures, & general notes
2	Door panel details
3	Elevation & horizontal cross sections
4	Vertical cross sections
5	Frame anchoring
6	Bill of materials & components

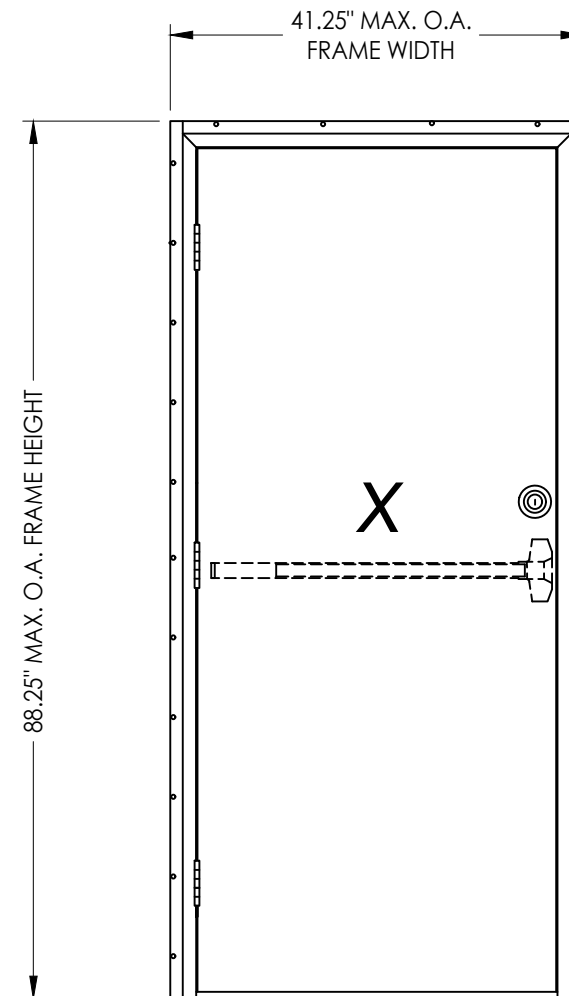

PANIC BAR EXIT DEVICE & DEADBOLT

MAX. OVERALL DIMENSION	DESIGN PRESSURE (PSF)	
	POSITIVE	NEGATIVE
41.25" X 88.25"	+65.0	-65.0

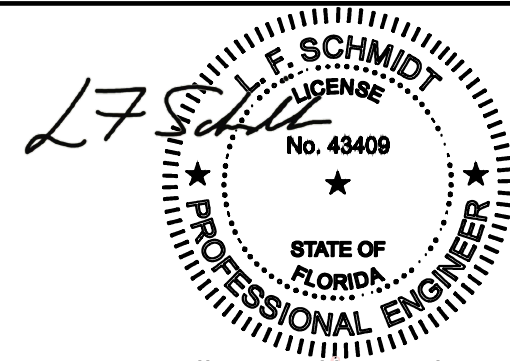

Digitally signed by Lyndon F Schmidt




Date: 2026.08.17 14:36:45 -04'00'

This item has been digitally signed and sealed by
L. F. Schmidt, P.E. on the date adjacent to the seal.

Printed copies of this document are not
considered signed and sealed and the signature
must be verified on any electronic copies.

THIS PRODUCT APPROVAL IS VALID
ONLY FOR THE STATE OF FLORIDA


DATE: 01/26/23				VISION HOLLOW METAL PART OR ASSEMBLY: TYPICAL ELEVATIONS, DESIGN PRESSURES & GENERAL NOTES				Documents Prepared By: Lyndon F. Schmidt P.E. No. 43409			
SCALE: N.T.S.											
DWG. BY: LFS											
CHK. BY: RW											
DRAWING NO.: FL-41892.3											
SHEET 1 OF 6				2023 R.W. BUILDING CONSULTANTS INC.				RW BUILDING CONSULTANTS, INC. P.O. Box 230, Valrico, FL 33595 Phone No.: 813.659.9197 FBPE Registry No. 9813			
NO. DATE				REVISIONS							
1 7/05/23				UPDATE TO 8TH ED. (2023)				FBC			
2 7/02/26				UPDATE TO 9TH ED. (2026)				FBC			
								LFS			
								LFS			
								BY			

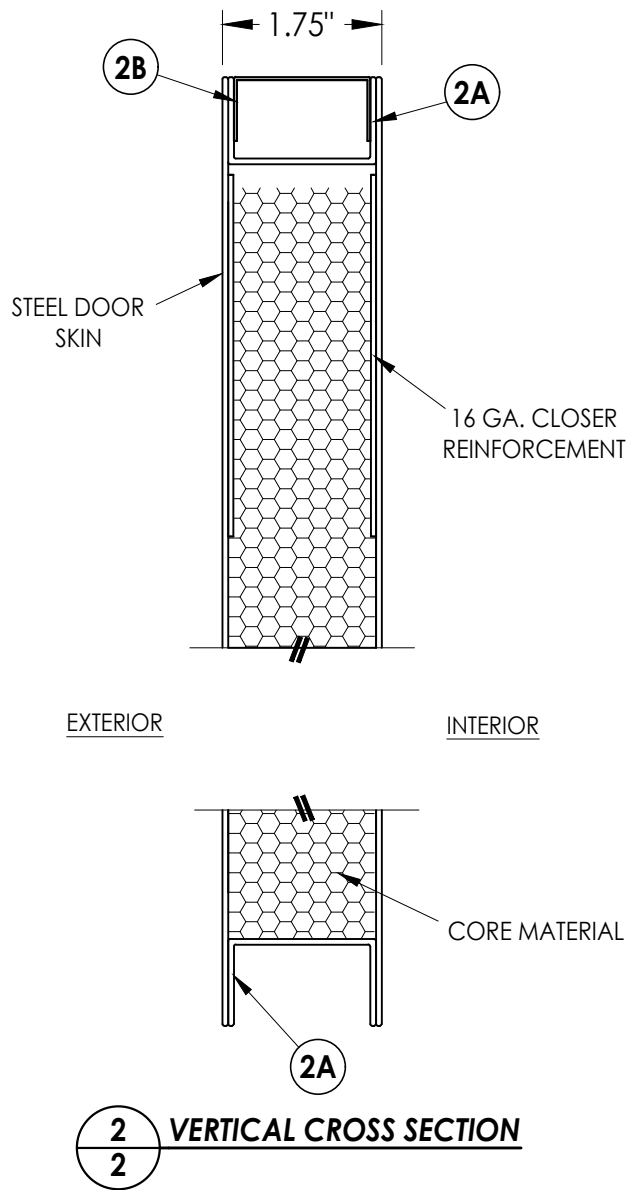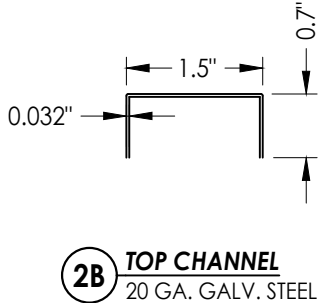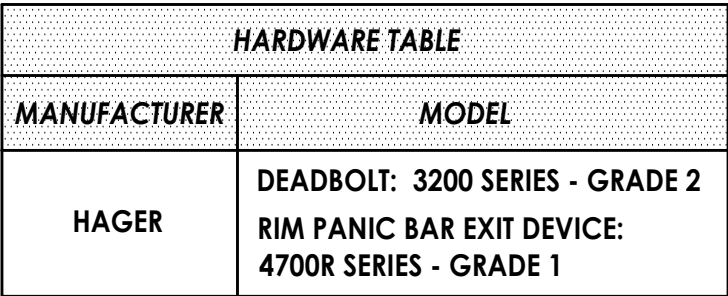

PRODUCT:		VISION HOLLOW METAL	
PART OR ASSEMBLY:		DOOR PANEL DETAILS	
2	7/02/26	UPDATE TO 9TH ED. (2026)	FBC LFS
1	7/05/23	UPDATE TO 8TH ED. (2023)	FBC LFS
NO.	DATE		BY
REVISIONS			
DATE: 01/26/23			
SCALE: N.T.S.			
DWG. BY: LFS			
CHK. BY: RW			
DRAWING NO.: FL-41892.3			
SHEET 2 OF 6			


Documents Prepared By:
Lyndon F. Schmidt
P.E. No. 43409

RW
BUILDING CONSULTANTS, INC.
P.O. Box 230, Valrico, FL 33595
Phone No.: 813.659.9197
FBPE Registry No. 9813

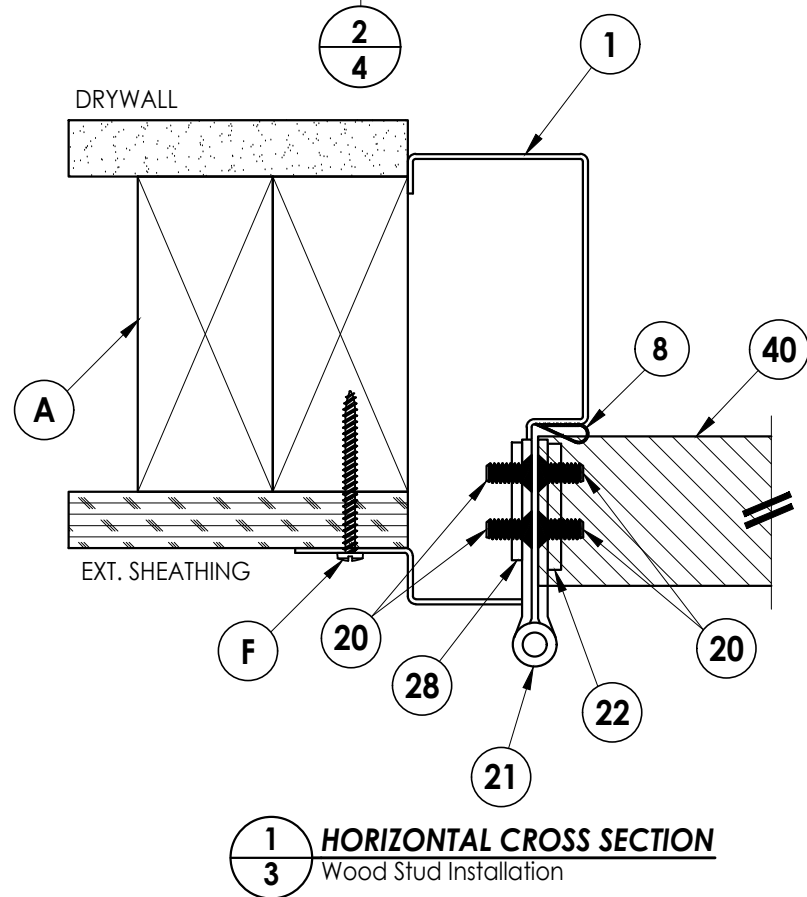


1 HORIZONTAL CROSS SECTION

3 Wood Stud Installation

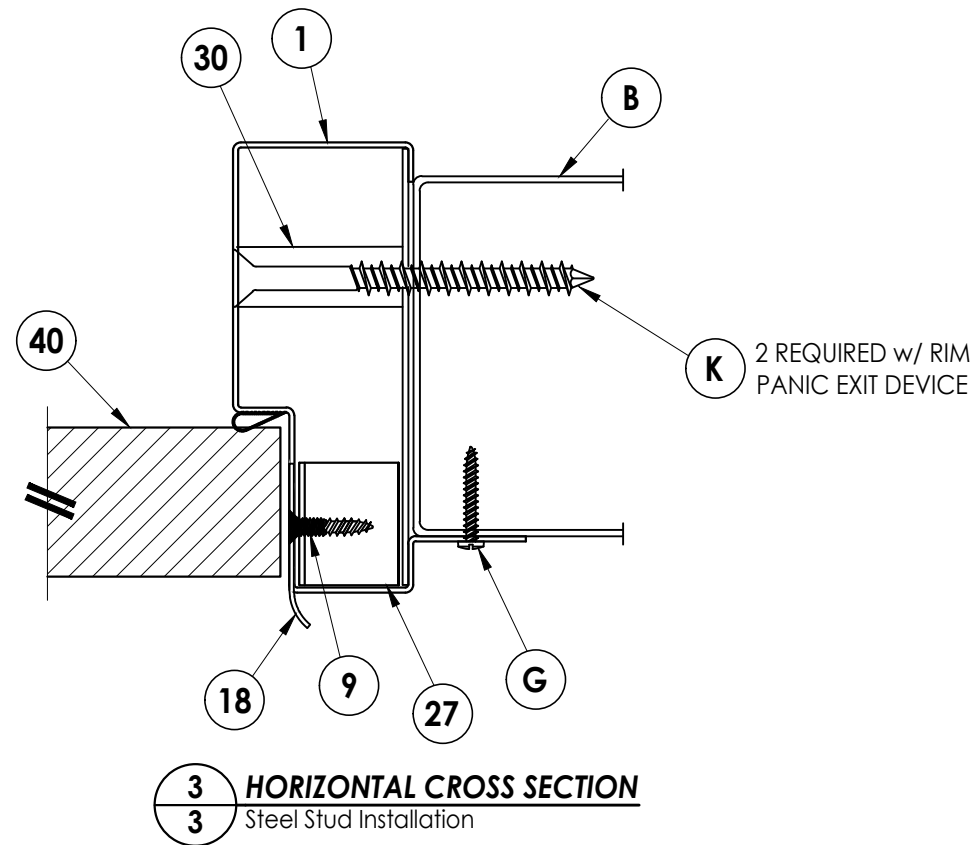

3 HORIZONTAL CROSS SECTION



3 Steel Stud Installation

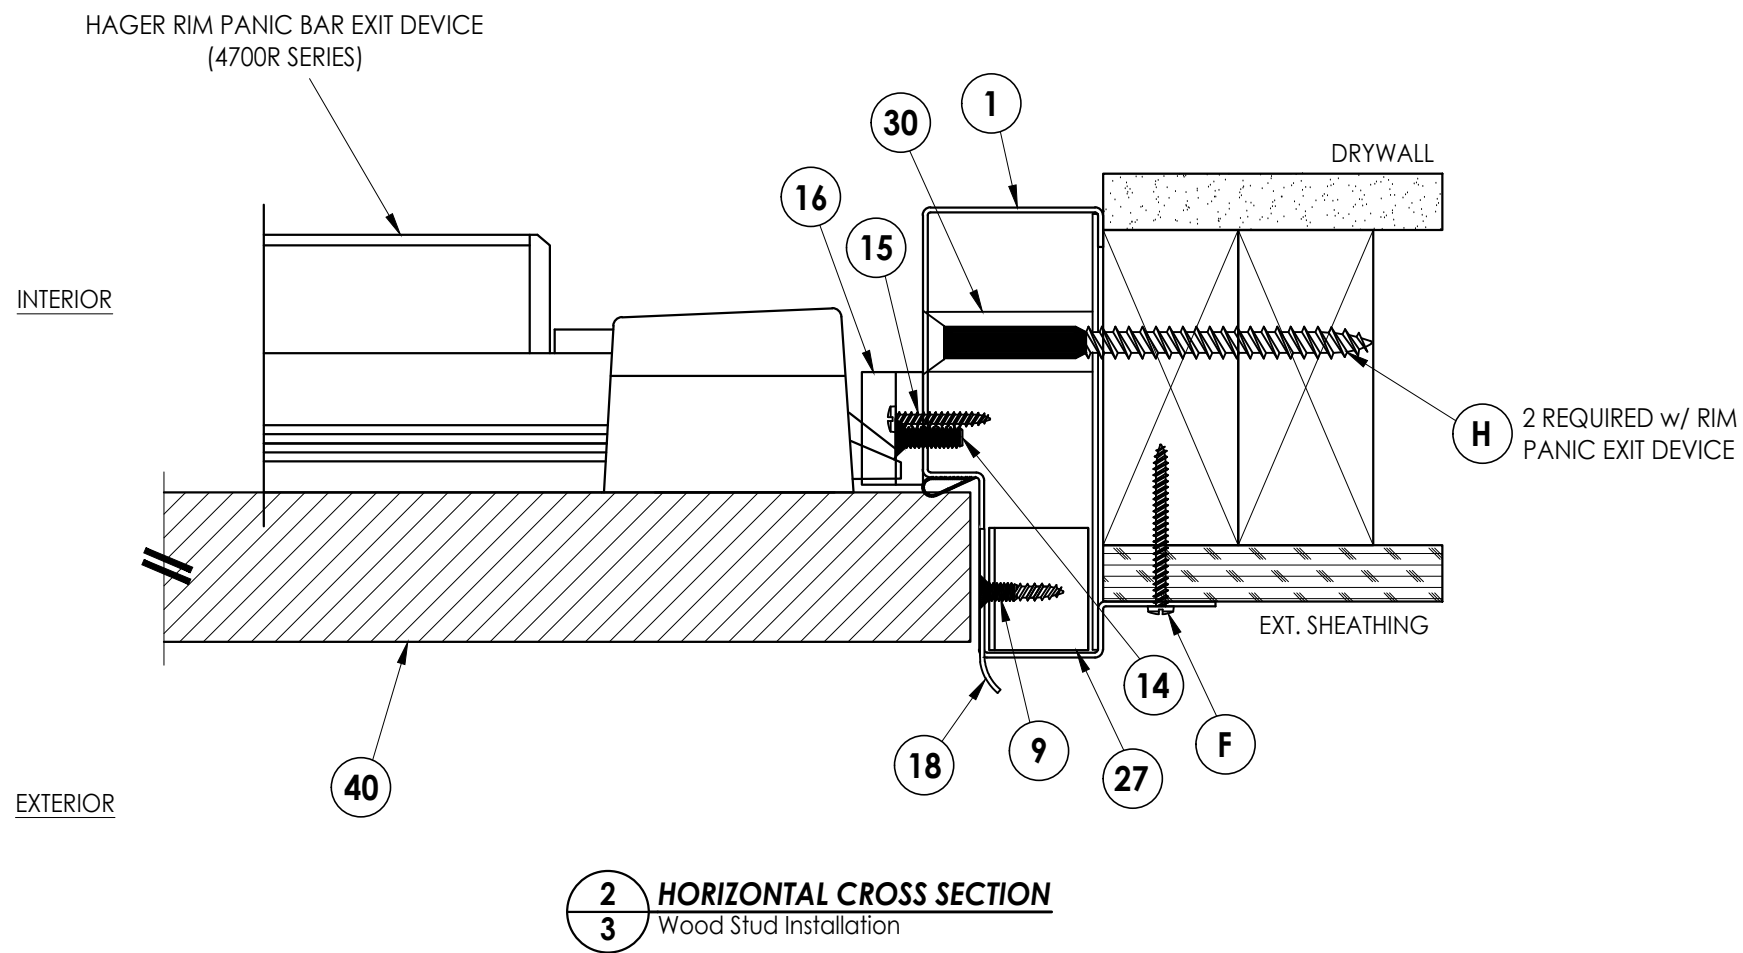

2 HORIZONTAL CROSS SECTION

3 Wood Stud Installation

[illegible]


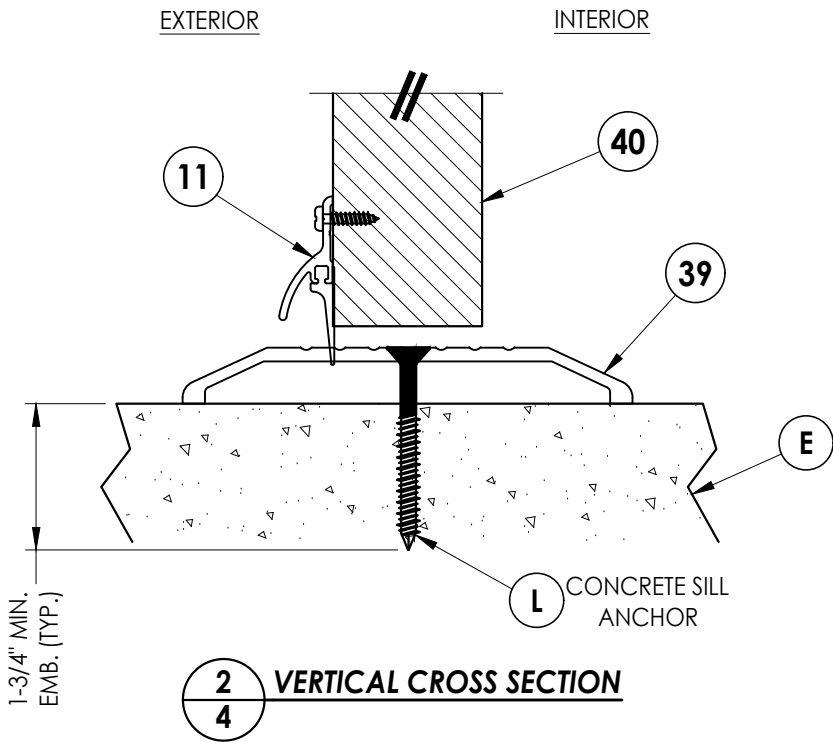
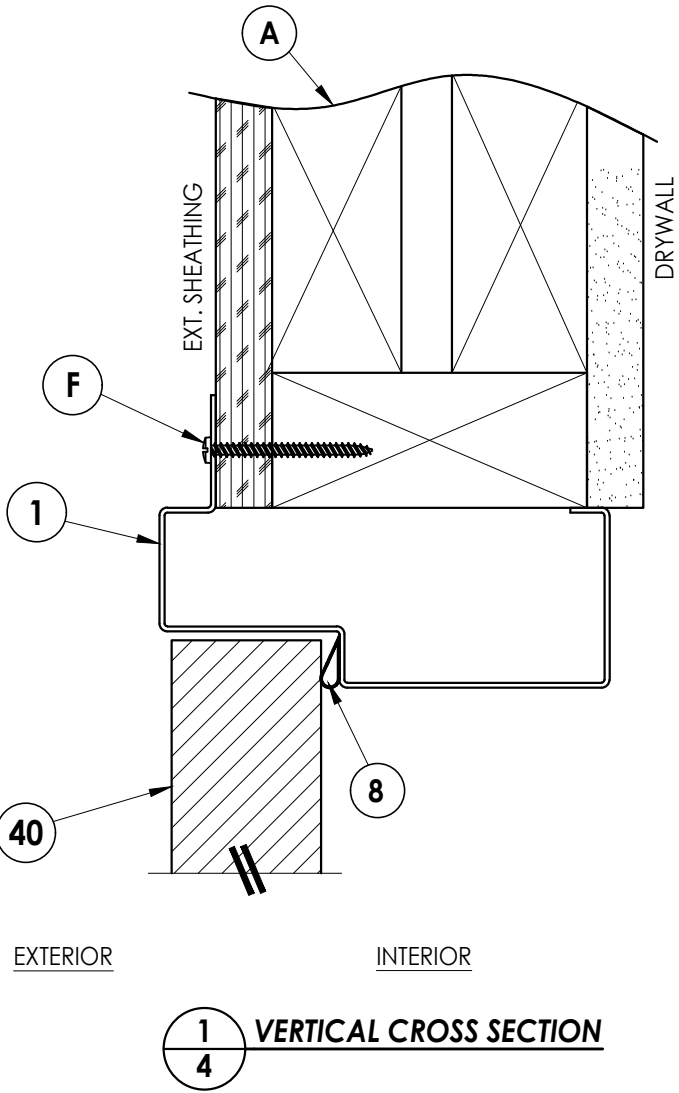
[illegible]

<u>PRODUCT:</u> VISION HOLLOW METAL	<u>PART OR ASSEMBLY:</u> VERTICAL CROSS SECTIONS
---	--

Documents Prepared By:
Lyndon F. Schmidt
P.E. No. 43409

R^W
BUILDING CONSULTANTS, INC.
P.O. Box 230, Valrico, FL 33595
Phone No.: 813.659.9197
FBPE Registry No. 9813

Z:\2023 FBC Drawings\Vision Hollow Metal\FL-41892 R2\FL-41892.3.dwg

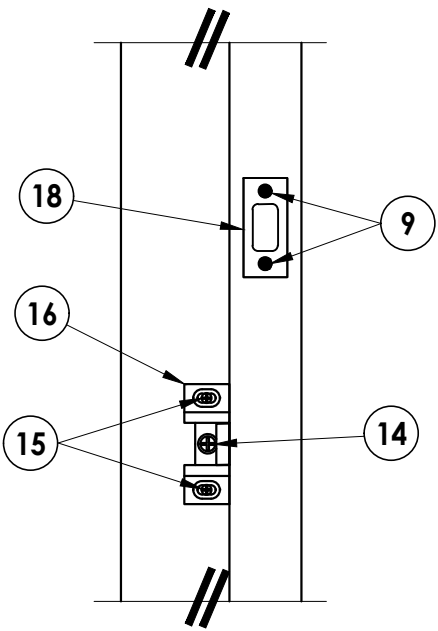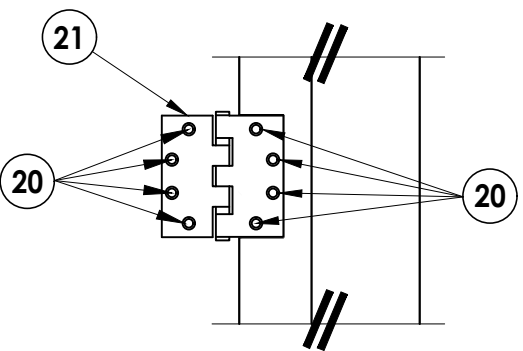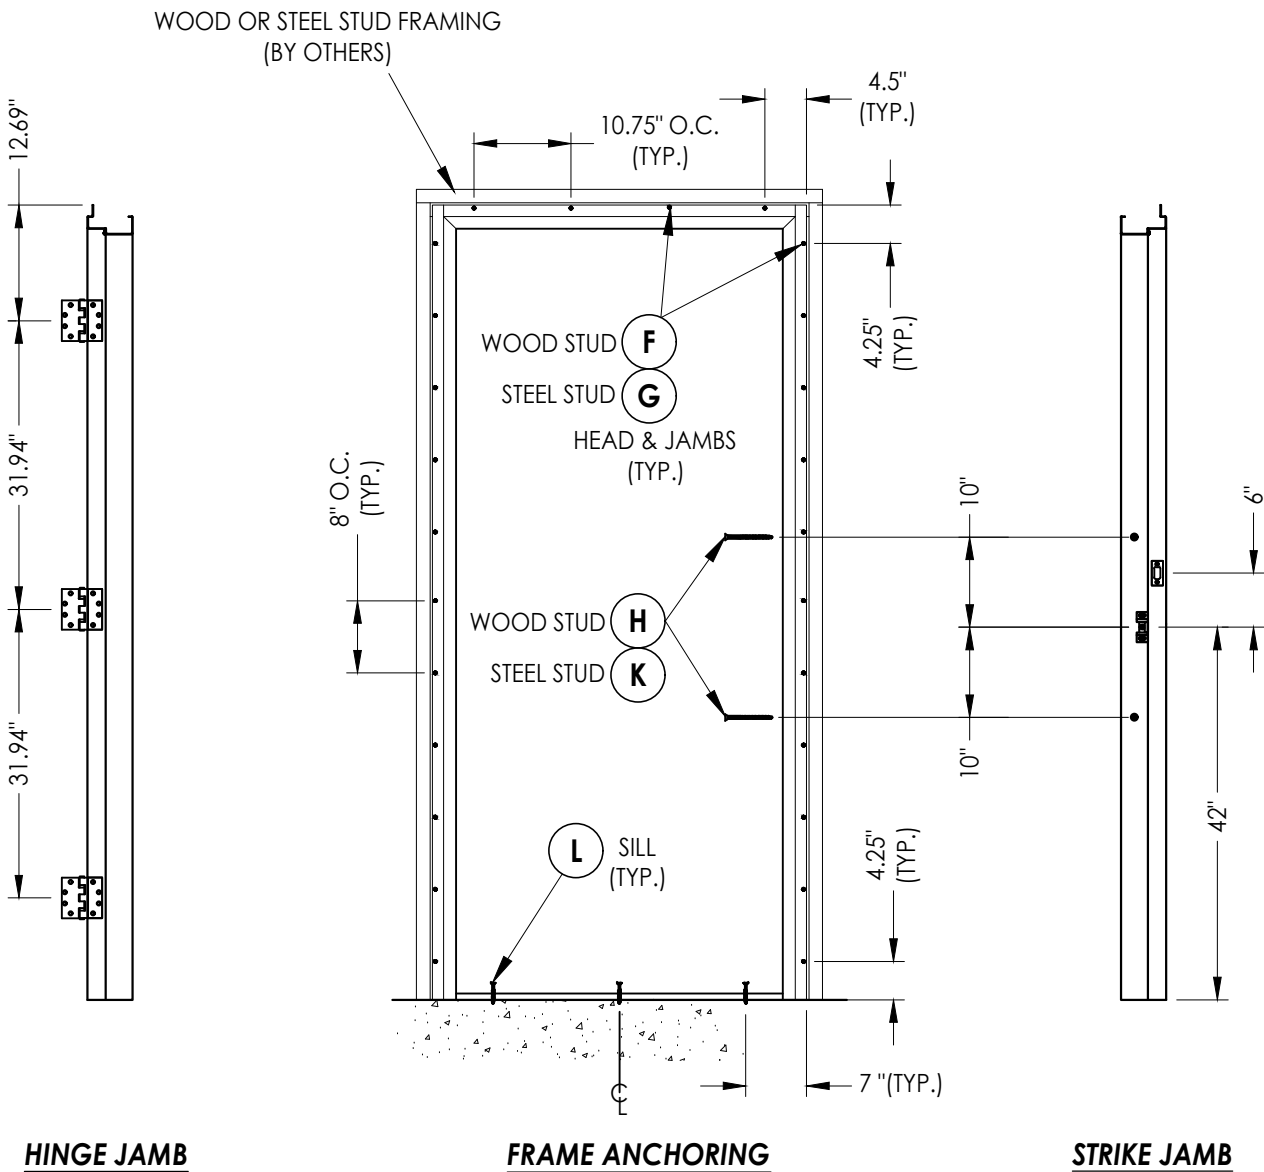

CORROSION RESISTANCE - SALTWATER ENVIRONMENTS
Fasteners & connectors in areas within 3000 ft (914 m) of a saltwater coastline shall comply with FBC Sections 1711.1 or R332.1.

CONCRETE ANCHOR NOTES:


- Concrete screw locations at the corners may be adjusted to maintain a minimum 1" edge distance to mortar joints. If concrete screw locations noted as "MAX. O.C." must be adjusted to maintain the minimum edge distance to mortar joints, additional concrete screws may be required to ensure the maximum on center dimension is not exceeded.
- Concrete anchor table:

ANCHOR TYPE	ANCHOR LOCATION	ANCHOR SIZE	MANUFACTURER	MIN. EDGE DISTANCE	MIN. EMBEDMENT
CONCRETE ANCHOR SCREW	SILL	1/4"	TAPCON® (ITW BUILDEX) ULTRAICON+® (DeWALT) TAPPER+® (POWERS)	2-1/2"	1-3/4"


Documents Prepared By: Lyndon F. Schmidt P.E. No. 43409		BUILDING CONSULTANTS, INC. P.O. Box 230, Valrico, FL 33595 Phone No.: 813.659.9197 FBPE Registry No. 9813				
PRODUCT: VISION HOLLOW METAL		PART OR ASSEMBLY: FRAME ANCHORING				
		2	7/02/26	UPDATE TO 9TH ED. (2026)	FBC	LFS
		1	7/05/23	UPDATE TO 8TH ED. (2023)	FBC	LFS
		NO.	DATE			BY
REVISIONS						
DATE: 01/26/23						
SCALE: N.T.S.						
DWG. BY: LFS						
CHK. BY: RW						
DRAWING NO.: FL-41892.3						
SHEET 5 OF 6						

Z:\2023 FBC Drawings\Vision Hollow Metal\FL-41892 R2\FL-41892.3.dwg


BILL OF MATERIALS		
ITEM #	DESCRIPTION	MATERIAL
A	2X STUD FRAMING (G>= 0.42)	WOOD
B	STEEL CHANNEL (16 GA. - 0.054" THICK)	STEEL
E	MASONRY - 3,000 PSI MIN. CONCRETE CONFORMING TO ACI 301 OR HOLLOW BLOCK (GROUT FILLED) CONFORMING TO ASTM C90	CONCRETE
F	#8 X 1" PH SMS	STEEL
G	#8 X 1-1/2" PH SMS	STEEL
H	3/8" X 5" FH LAG SCREW (2-1/8" MIN. EMBEDMENT)	STEEL
K	3/8" Ø SMS (MUST PENETRATE MIN. 3 THREADS THROUGH STEEL STUD)	STEEL
L	1/4" X 2-1/4" PFH CONCRETE SCREW (SEE CONCRETE ANCHOR TABLE)	STEEL
1	HOLLOW FRAME w/ FLANGE (16 GA.)	STEEL
8	WEATHERSTRIP	NEOPRENE
9	#8-32 X 3/4" COMB. MACHINE/WOOD SCREW	STEEL
10	#12-24 X 3/4" COMB. MACHINE/WOOD SCREW	STEEL
11	DOOR BOTTOM SWEEP	ALUM/PVC
14	#14-20 X 1" PFH MACHINE SCREW	STEEL
15	#10 X 1" PH SMS	STEEL
16	ROLLER LATCH STRIKE PLATE	STEEL
18	DEADBOLT STRIKE PLATE	STEEL
20	#12-24 X 1/2" PFH MACHINE SCREW	STEEL
21	4-1/2" X 4-1/2" X HINGE	STEEL
22	DOOR HINGE REINFORCEMENT (10 GA.)	STEEL
27	FRAME LATCH STRIKE REINFORCEMENT (12 GA.)	STEEL
28	FRAME HINGE REINFORCEMENT (10 GA.)	STEEL
30	EMA PIPE ANCHOR (18 GA)	STEEL
31	FRAME DEADBOLT REINFORCEMENT	STEEL
39	ADA THRESHOLD	ALUM
40	DOOR PANEL	-

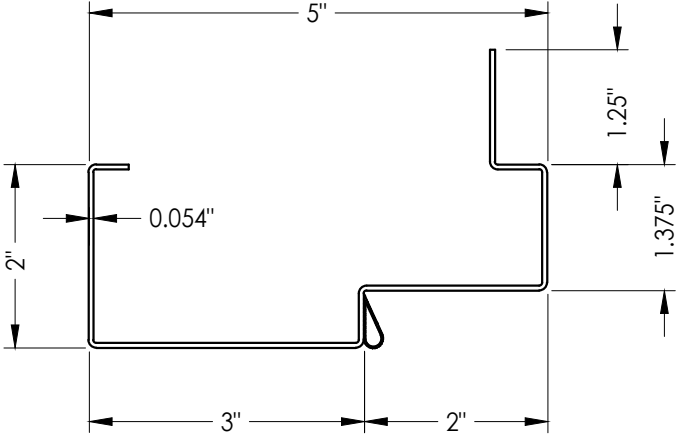

1 HOLLOW METAL FLANGE FRAME
16 GA.

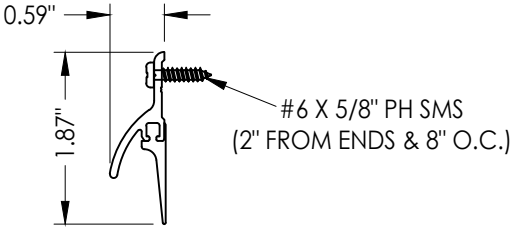

11 DOOR BOTTOM SWEEP
HAGER 770S

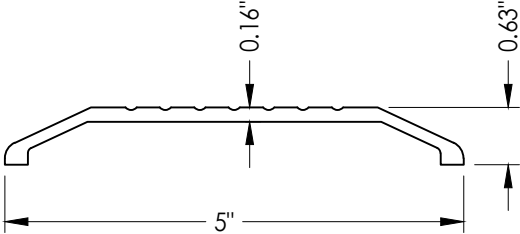

39 ADA THRESHOLD
GLOBAL BUILDING PRODUCTS

Documents Prepared By: Lyndon F. Schmidt P.E. No. 43409		R.W. BUILDING CONSULTANTS, INC. P.O. Box 230, Valrico, FL 33595 Phone No.: 813.659.9197 FBPE Registry No. 9813	
PRODUCT: VISION HOLLOW METAL		PART OR ASSEMBLY: BILL OF MATERIALS & COMPONENTS	
		LFS	BY
		FBC	
		FBC	
2	7/02/26	UPDATE TO 9TH ED. (2026)	REVISIONS
1	7/05/23	UPDATE TO 8TH ED. (2023)	
NO.	DATE		
DATE: 01/26/23			
SCALE: N.T.S.			
DWG. BY: LFS			
CHK. BY: RW			
DRAWING NO.: FL-41892.3			
SHEET 6 OF 6			