

GENERAL NOTES:

1. FOLDING SHUTTER CORP. ROLL-UP SYSTEM SHOWN ON THIS PRODUCT EVALUATION DOCUMENT (P.E.D.) HAS BEEN VERIFIED FOR COMPLIANCE IN ACCORDANCE WITH THE 2023 (8th EDITION) OF THE FLORIDA BUILDING CODE.  
FOLDING SHUTTER CORP. ROLL-UP SYSTEM SHALL NOT BE INSTALLED AT HIGH VELOCITY HURRICANE ZONES. H.V.H.Z. (MIAMI-DADE / BROWARD COUNTIES).
2. DESIGN WIND LOADS SHALL BE DETERMINED AS PER SECTION 1609 OF THE ABOVE MENTIONED CODE USING ASCE 7-22 AND SHALL NOT EXCEED THE MAXIMUM (A.S.D.) DESIGN PRESSURE RATINGS INDICATED ON SHEETS 13 OR 18.  
IN ORDER TO VERIFY THE ABOVE CONDITION, ULTIMATE DESIGN WIND LOADS DETERMINED PER ASCE 7-22 SHALL BE FIRST REDUCED TO A.S.D. DESIGN WIND LOADS BY MULTIPLYING THEM BY 0.6 IN ORDER TO COMPARE THESE W/MAX. (A.S.D.) DESIGN PRESSURE RATINGS INCLUDED ON SHEETS 13 THRU 15, 17-18 & 19 THRU 21.  
  
IN ORDER TO VERIFY THAT COMPONENTS AND ANCHORS ON THIS P.E.D. AS TESTED WERE NOT OVER STRESSED, A 33% INCREASE IN ALLOWABLE STRESS FOR WIND LOADS WAS NOT USED IN THEIR ANALYSIS. FASTENERS SPACING TO WOOD HAVE BEEN DETERMINED IN ACCORDANCE WITH N.D.S. 2018. THIS PRODUCT ADEQUACY FOR IMPACT AND WIND RESISTANCE HAS BEEN VERIFIED IN ACCORDANCE WITH SECTION 1609.1.2 OF THE ABOVE MENTIONED CODE AS PER INTERTEK TEST LAB. REPORT # J8053.01-450-18RO AND BLACKWATER TECHNICAL SERVICES INC. REPORT # BT-FSC-22-001 AS PER TAS-201, TAS-202 AND TAS-203 PROTOCOLS.
3. ALL ALUMINUM EXTRUSIONS SHALL BE AS INDICATED ON SHEET 2.
4. ALL ALUMINUM EXTRUSIONS IN CONTACT WITH DISSIMILAR MATERIALS SHALL COMPLY WITH SECTION III-6 OF THE 2020 ALUMINUM DESIGN MANUAL.
5. ALL SCREWS TO BE STAINLESS STEEL 304 OR 316 SERIES WITH 50 KSI YIELD STRENGTH AND 90 KSI TENSILE STRENGTH OR CORROSION RESISTANT COATED CARBON STEEL AS PER DIN 50018. ALL S.D.S. ARE TEK SCREWS MANUFACTURED BY ITW BUILDEX & SHALL COMPLY W/ FLORIDA BUILDING CODE SECTION 2411.3.3.4.
6. BOLTS TO BE ASTM-307, GALVANIZED OR AISI 304 OR 316 SERIES STAINLESS STEEL WITH 36 KSI MINIMUM YIELD STRENGTH.
7. ANCHORS TO WALL FOR Ⓑ SIDE RAIL SHALL BE AS FOLLOWS: BASED ON EXISTING SUBSTRATE.

| POURED CONCRETE MIN f'c= 3 ksi |              |                   |                       | GROUTED f'c= 2000 psi FILLED CELL CONCRETE BLOCK (ASTM C-90) |              |                   |                       |
|--------------------------------|--------------|-------------------|-----------------------|--------------------------------------------------------------|--------------|-------------------|-----------------------|
| ANCHOR NAME                    | MANUFACTURER | MINIMUM EMBEDMENT | MINIMUM EDGE DISTANCE | ANCHOR NAME                                                  | MANUFACTURER | MINIMUM EMBEDMENT | MINIMUM EDGE DISTANCE |
| 5/16" Ø ULTRACON               | DEWALT       | 2"                | 3 1/8"                | 5/16" Ø ULTRACON                                             | DEWALT       | 2 1/4"            | 2 1/2"                |
| 3/8" Ø KWIK BOLT 3             | HILTI        | 2 3/8"            | 2 3/8"                | 3/8" Ø KWIK BOLT 3                                           | HILTI        | 2 1/2"            | 4"                    |
| 3/8" Ø CONFLEX                 | ELCO         | 2 1/2"            | 3 3/4"                | 3/8" Ø LDT ANCHOR                                            | RED HEAD     | 1 1/2"            | 4"                    |
| 3/8" Ø POWERS WEDGE BOLT       | DEWALT       | 3"                | 4"                    | 3/8" Ø POWERS WEDGE BOLT                                     | DEWALT       | 3 1/4"            | 4"                    |
| 3/8" Ø LDT                     | RED HEAD     | 2 1/2"            | 2"                    | 3/8" Ø SCREW BOLT                                            | DEWALT       | 3 1/4"            | 4"                    |
| 3/8" Ø SCREW BOLT              | DEWALT       | 2 1/2"            | 4"                    | 3/8" Ø DYNABOLT SLEEVE                                       | RED HEAD     | 1 1/2"            | 4"                    |

**TO EXISTING WOOD FRAME BUILDING:** SPRUCE PINE -FIR-SOUTH (G-036). DOUGLAS-FIR-SOUTH (G=0.46) OR SOUTHERN PINE # 2 (G=0.55) MIN.  
-5/16" Ø ULTRACON ANCHORS, AS MANUFACTURED BY DEWALT.  
1)MINIMUM EMBEDMENT (E.D.)  
2 1/2" FOR 5/16" Ø ULTRACON ANCHORS.  
  
2)MINIMUM EDGE DISTANT (E.D.)  
2 1/4" FOR 5/16" Ø ULTRACON ANCHORS.

\* NOTES:

- a) NO EMBEDMENT INTO STUCCO SHALL BE CONSIDERED AS PART OF THE REQUIRED EMBEDMENT.  
b) IN CASE THAT PRECAST STONE, PRECAST CONCRETE OR BRICK PANELS, VENEER OR PAVERS BE FOUND ON THE EXISTING WALL ANCHORS SHALL BE LONG ENOUGH TO REACH THE MAIN STRUCTURE BEHIND SUCH PANELS.  
c) EDGE DISTANCE IS BEYOND ANY FINISH MATERIAL.
8. ANCHORS SHALL BE INSTALLED FOLLOWING ALL THE RECOMMENDATIONS AND SPECIFICATIONS OF THE ANCHOR'S MANUFACTURER.


9. ANCHORS REQUIRED FOR MULLION CONNECTIONS TO CONCRETE SHALL BE AS SPECIFIED ON APPLICABLE SECTIONS SHOWN ON SHEETS 8, 9, 10 & 11.  
-S.S.KWIK BOLT 3 EXPANSION ANCHOR MANUFACTURED BY HILTI, INC.  
-CONFLEX SCREW ANCHOR MANUFACTURED BY ELCO CONSTRUCTION PRODUCTS.  
-POWERS WEDGE BOLT AS MANUFACTURED BY DEWALT.

MINIMUM EDGE DISTANCE FOR ABOVE MENTIONED ANCHOR SHALL BE AS INDICATED BELOW OR AT ABOVE MENTIONED SHEETS. EDGE DISTANCE AND EMBEDMENTS ARE BEYOND ANY FINISH MATERIAL

| ANCHOR                  | EDGE DISTANCE @ 100% | EMBEDMENT @ 100% CONCRETE | REQ'. MIN. THICKNESS FOR SUBSTRATE |
|-------------------------|----------------------|---------------------------|------------------------------------|
| 3/8"Ø KWIK BOLT 3       | 4 1/2"               | 2 3/8" (3000 PSI)         | 6"                                 |
| 3/8"Ø CONFLEX SCREW     | 4"                   | 2 5/8" (3000 PSI)         | 6"                                 |
| 3/8"Ø POWERS WEDGE BOLT | 4 1/2"               | 2 3/8" (3000 PSI)         | 7"                                 |
| 1/2"Ø KWIK BOLT 3       | 8"                   | 3 1/2" (3000 PSI)         | 8"                                 |
| 1/2"Ø CONFLEX           | 6"                   | 3 1/2" (3000 PSI)         | 6"                                 |
| 1/2"Ø POWERS WEDGE BOLT | 7"                   | 3 1/2" (3000 PSI)         | 6"                                 |
| 5/8"Ø KWIK BOLT 3       | 7"                   | 3 1/2" (3000 PSI)         | 6"                                 |
| 3/4"Ø KWIK BOLT 3       | 7 3/4"               | 5 1/2" (3000 PSI)         | 8"                                 |
| 3/4"Ø POWERS WEDGE BOLT | 7 3/4"               | 5 1/2" (3000 PSI)         | 8"                                 |
| 3/4"Ø CONFLEX SCREW     | 7 3/4"               | 5 1/2" (3000 PSI)         | 7"                                 |

10. THE INSTALLATION CONTRACTOR IS TO SEAL/CAULK ALL PRODUCT COMPONENT EDGES WHICH REMAIN IN CONTINUOUS CONTACT WITH THE BUILDING TO PREVENT WIND/RAIN INTRUSION. CAULK AND SEAL PRODUCT TRACKS ALL AROUND FULL LENGTH.
11. IT SHALL BE THE RESPONSIBILITY OF THE CONTRACTOR TO VERIFY THE SOUNDNESS OF THE STRUCTURE WHERE PRODUCT IS TO BE ATTACHED TO INSURE PROPER ANCHORAGE. THIS PRODUCT SHALL ONLY BE ATTACHED TO CONCRETE, GROUTED CONCRETE BLOCK OR WOOD FRAME BUILDINGS.
12. THIS PRODUCT'S INSTALLATION SHALL COMPLY WITH ALL SPECS INDICATED IN THIS DRAWING PLUS ANY BUILDING AND ZONING REGULATIONS PROVIDED BY THE JURISDICTION.
13. LIFTING MECHANISM NOT PART OF THIS APPROVAL.
14. a) THIS P.E.D. PREPARED BY THIS ENGINEER IS GENERIC AND DOES NOT PROVIDE INFORMATION FOR A SITE SPECIFIC PROJECT: ie. WHERE THE SITE CONDITIONS DEVIATE FROM THE P.E.D.  
  
b) CONTRACTOR TO BE RESPONSIBLE FOR THE SELECTION, PURCHASE AND INSTALLATION INCLUDING LIFE SAFETY OF THIS PRODUCT, BASED ON THIS P.E.D. PROVIDED HE/SHE DOES NOT DEVIATE FROM THE CONDITIONS DETAILED ON THIS DOCUMENT. CONSTRUCTION SAFETY AT SITE IS THE CONTRACTORS' RESPONSIBILITY.  
  
c) THIS P.E.D. WILL BE CONSIDERED INVALID IF ALTERED BY ANY MEANS.  
  
d) SITE SPECIFIC PROJECTS SHALL BE PREPARED BY A FLORIDA REGISTERED ENGINEER OR ARCHITECT WHICH WILL BECOME THE ENGINEER OF RECORD (E.O.R.) FOR THE PROJECT AND WHO WILL BE RESPONSIBLE FOR THE PROPER USE OF THE P.E.D. ENGINEER OF RECORD, ACTING AS A DELEGATED ENGINEER TO THE P.E.D. ENGINEER SHALL SUBMIT TO THIS LATTER THE SITE SPECIFIC DRAWINGS FOR REVIEW.  
  
e) THIS P.E.D. SHALL BEAR THE DATE AND ORIGINAL SEAL AND SIGNATURE OF THE PROFESSIONAL ENGINEER OF RECORD THAT PREPARED IT.
15. PRODUCT MANUFACTURER'S LABEL SHALL BE LOCATED ON A READILY VISIBLE LOCATION AT PRODUCT IN ACCORDANCE WITH SECTION1709.9.3 OF FLORIDA BUILDING CODE.  
ONE LABEL SHALL BE PLACED FOR EVERY OPENING. LABELING TO COMPLY WITH SECTION 1709.9.2 OF THE FLORIDA BUILDING CODE.


THIS DRAWING SHALL ONLY BE USED TO OBTAIN PERMITS IN THE STATE OF FLORIDA

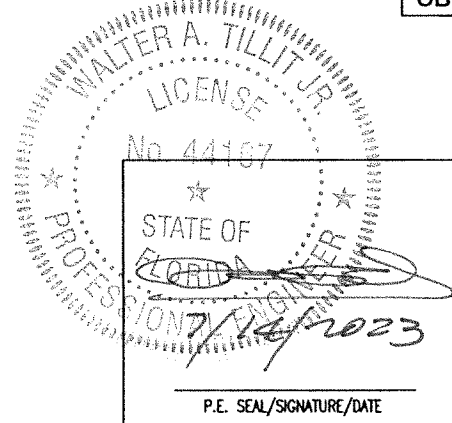

| FLORIDA BUILDING CODE (NON HIGH VELOCITY HURRICANE ZONE)   |             |         |   |             |                       |
|---|-------------|---------|---|-------------|-----------------------|
| ©2023 TILTECO, INC.   |             |         | 58 mm SLAT END RETENTION ALUMINUM ROLL-UP SHUTTER SYSTEM (L.M.I.)                                                         |             | Y.M. DRAWN BY:        |
| <b>TILTECO INC.</b><br>TILLIT TESTING & ENGINEERING COMPANY<br>8355 N.W. 36th St., Ste. 305, VIRGINIA CAROLINA, FL 33166<br>Phone : (305)871-1530 • Fax : (305)871-1531<br>CA-0006719<br>WALTER A. TILLIT Jr. P.E.<br>FLORIDA Lic. # 44167 |             |         | <b>FOLDING SHUTTER CORP.</b><br>1862 DR. MARTIN LUTHER KING BLVD.<br>WEST PALM BEACH, FL 33404<br>www.foldingshutters.com |             | 7/14/2023<br>DATE:    |
|   |             |         |   |             | 23-107<br>DRAWING No. |
| REV. NO   | DESCRIPTION | DATE    | REV. No   | DESCRIPTION | DATE                  |
| 1   | OLD 22-013  | 7/14/23 | 3   | -           | -                     |
| 2   | -           | -       | 4   | -           | -                     |
|   |             |         |   |             | SHEET 1 OF 21         |




58mm EXTRUDED ALUMINUM SLAT  
6063-T6 ALUMINUM ALLOY

6063-T6 ALUMINUM ALLOY

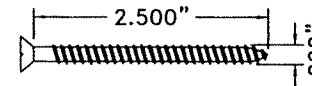


③ END RETENTION SCREW

#10-12 x 2 1/2" AISI 1022 CARBON STEEL S.M.S.  
Ftu = 200 ksi  
SCREW SHALL BE COATED WITH XYLAN 5000  
SERIES FLUOROPOLYMER COATING, AS  
MANUFACTURED BY WHITFORD Co. BOX 507 WEST  
CHESTER PA. 19381 COATING

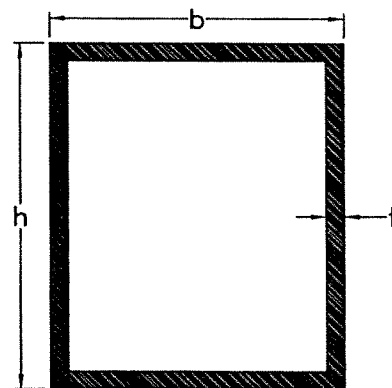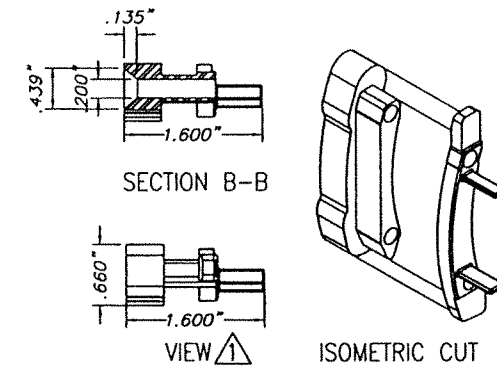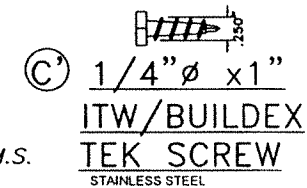
MULLIONS

| MULLIONS | b  | h  | t      | ALLOY   |
|----------|----|----|--------|---------|
| (E)      | 3" | 4" | 0.125" | 6063-T6 |
| (F)      | 4" | 4" | 0.125" | 6063-T6 |
| (G)      | 4" | 4" | 0.25"  | 6061-T6 |
| (H)      | 4" | 6" | 0.25"  | 6061-T6 |
| (I)      | 4" | 8" | 0.25"  | 6061-T6 |

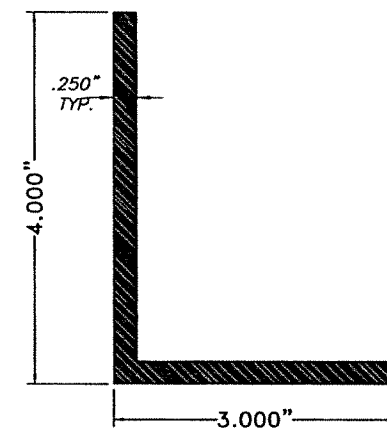


(J) TRAPPED ANGLE

6063-T6 ALUMINUM ALLOY

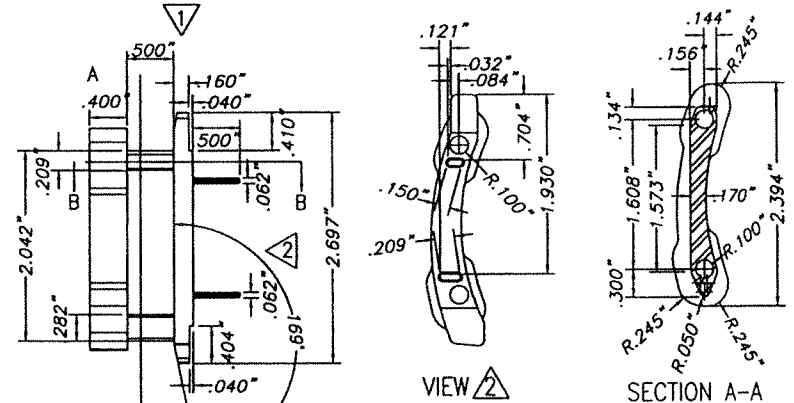


(D) SLAT LOCK GUIDE @ EVERY OTHER SLAT

CELCON ACETAL COPOLYMER

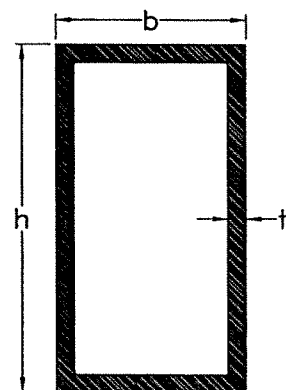

### INSIDE MOUNTED TUBES

| TUBE | b  | h  | t      | ALLOY   |
|------|----|----|--------|---------|
| (K)  | 2" | 3" | 0.125" | 6063-T6 |
| (L)  | 3" | 3" | 0.125" | 6063-T6 |
| (M)  | 2" | 4" | 0.25"  | 6061-T6 |
| (N)  | 3" | 4" | 0.125" | 6063-T6 |
| (O)  | 4" | 4" | 0.125" | 6063-T6 |
| (O1) | 4" | 4" | 0.25"  | 6061-T6 |

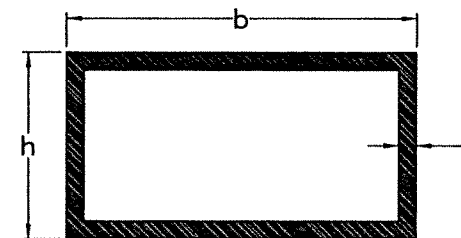


### BUILD OUT MOUNTED TUBES

| TUBE | b  | h  | t      | ALLOY   |
|------|----|----|--------|---------|
| Ⓐ    | 4" | 2" | 0.25"  | 6061-T6 |
| Ⓑ    | 4" | 3" | 0.125" | 6063-T6 |
| Ⓒ    | 4" | 4" | 0.125" | 6063-T6 |
| Ⓓ    | 3" | 2" | 0.25"  | 6061-T6 |
| Ⓔ    | 3" | 3" | 0.125" | 6063-T6 |
| Ⓕ    | 3" | 2" | 0.125" | 6063-T6 |
| Ⓖ    | 3" | 1" | 0.125" | 6063-T6 |

## FLORIDA BUILDING CODE (NON HIGH VELOCITY HURRICANE ZONE)

©2023 TILTECO, INC.

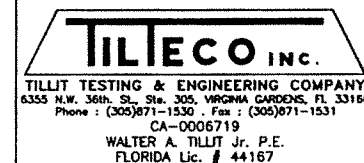58 mm SLAT END RETENTION ALUMINUM  
ROLL-UP SHUTTER SYSTEM (L.M.I.)

**FOLDING SHUTTER CORP.**  
1862 DR. MARTIN LUTHER KING BLVD.  
WEST PALM BEACH, FL 33404  
[www.foldingshutters.com](http://www.foldingshutters.com)

Y.M.  
DRAWN BY:

DATE: /14/2023

3-107


PAGE 2 OF 21

| REV. NO | DESCRIPTION | DATE    | REV. No | DESCRIPTION | DATE |
|---------|-------------|---------|---------|-------------|------|
| 1       | OLD 22-013  | 7/14/23 | 3       | -           | -    |
| 2       | -           | -       | 4       | -           | -    |

# COMPONENTS

SCALE:  $1/2" = 1"$

P.E. SEAL/SIGNATURE/DATE

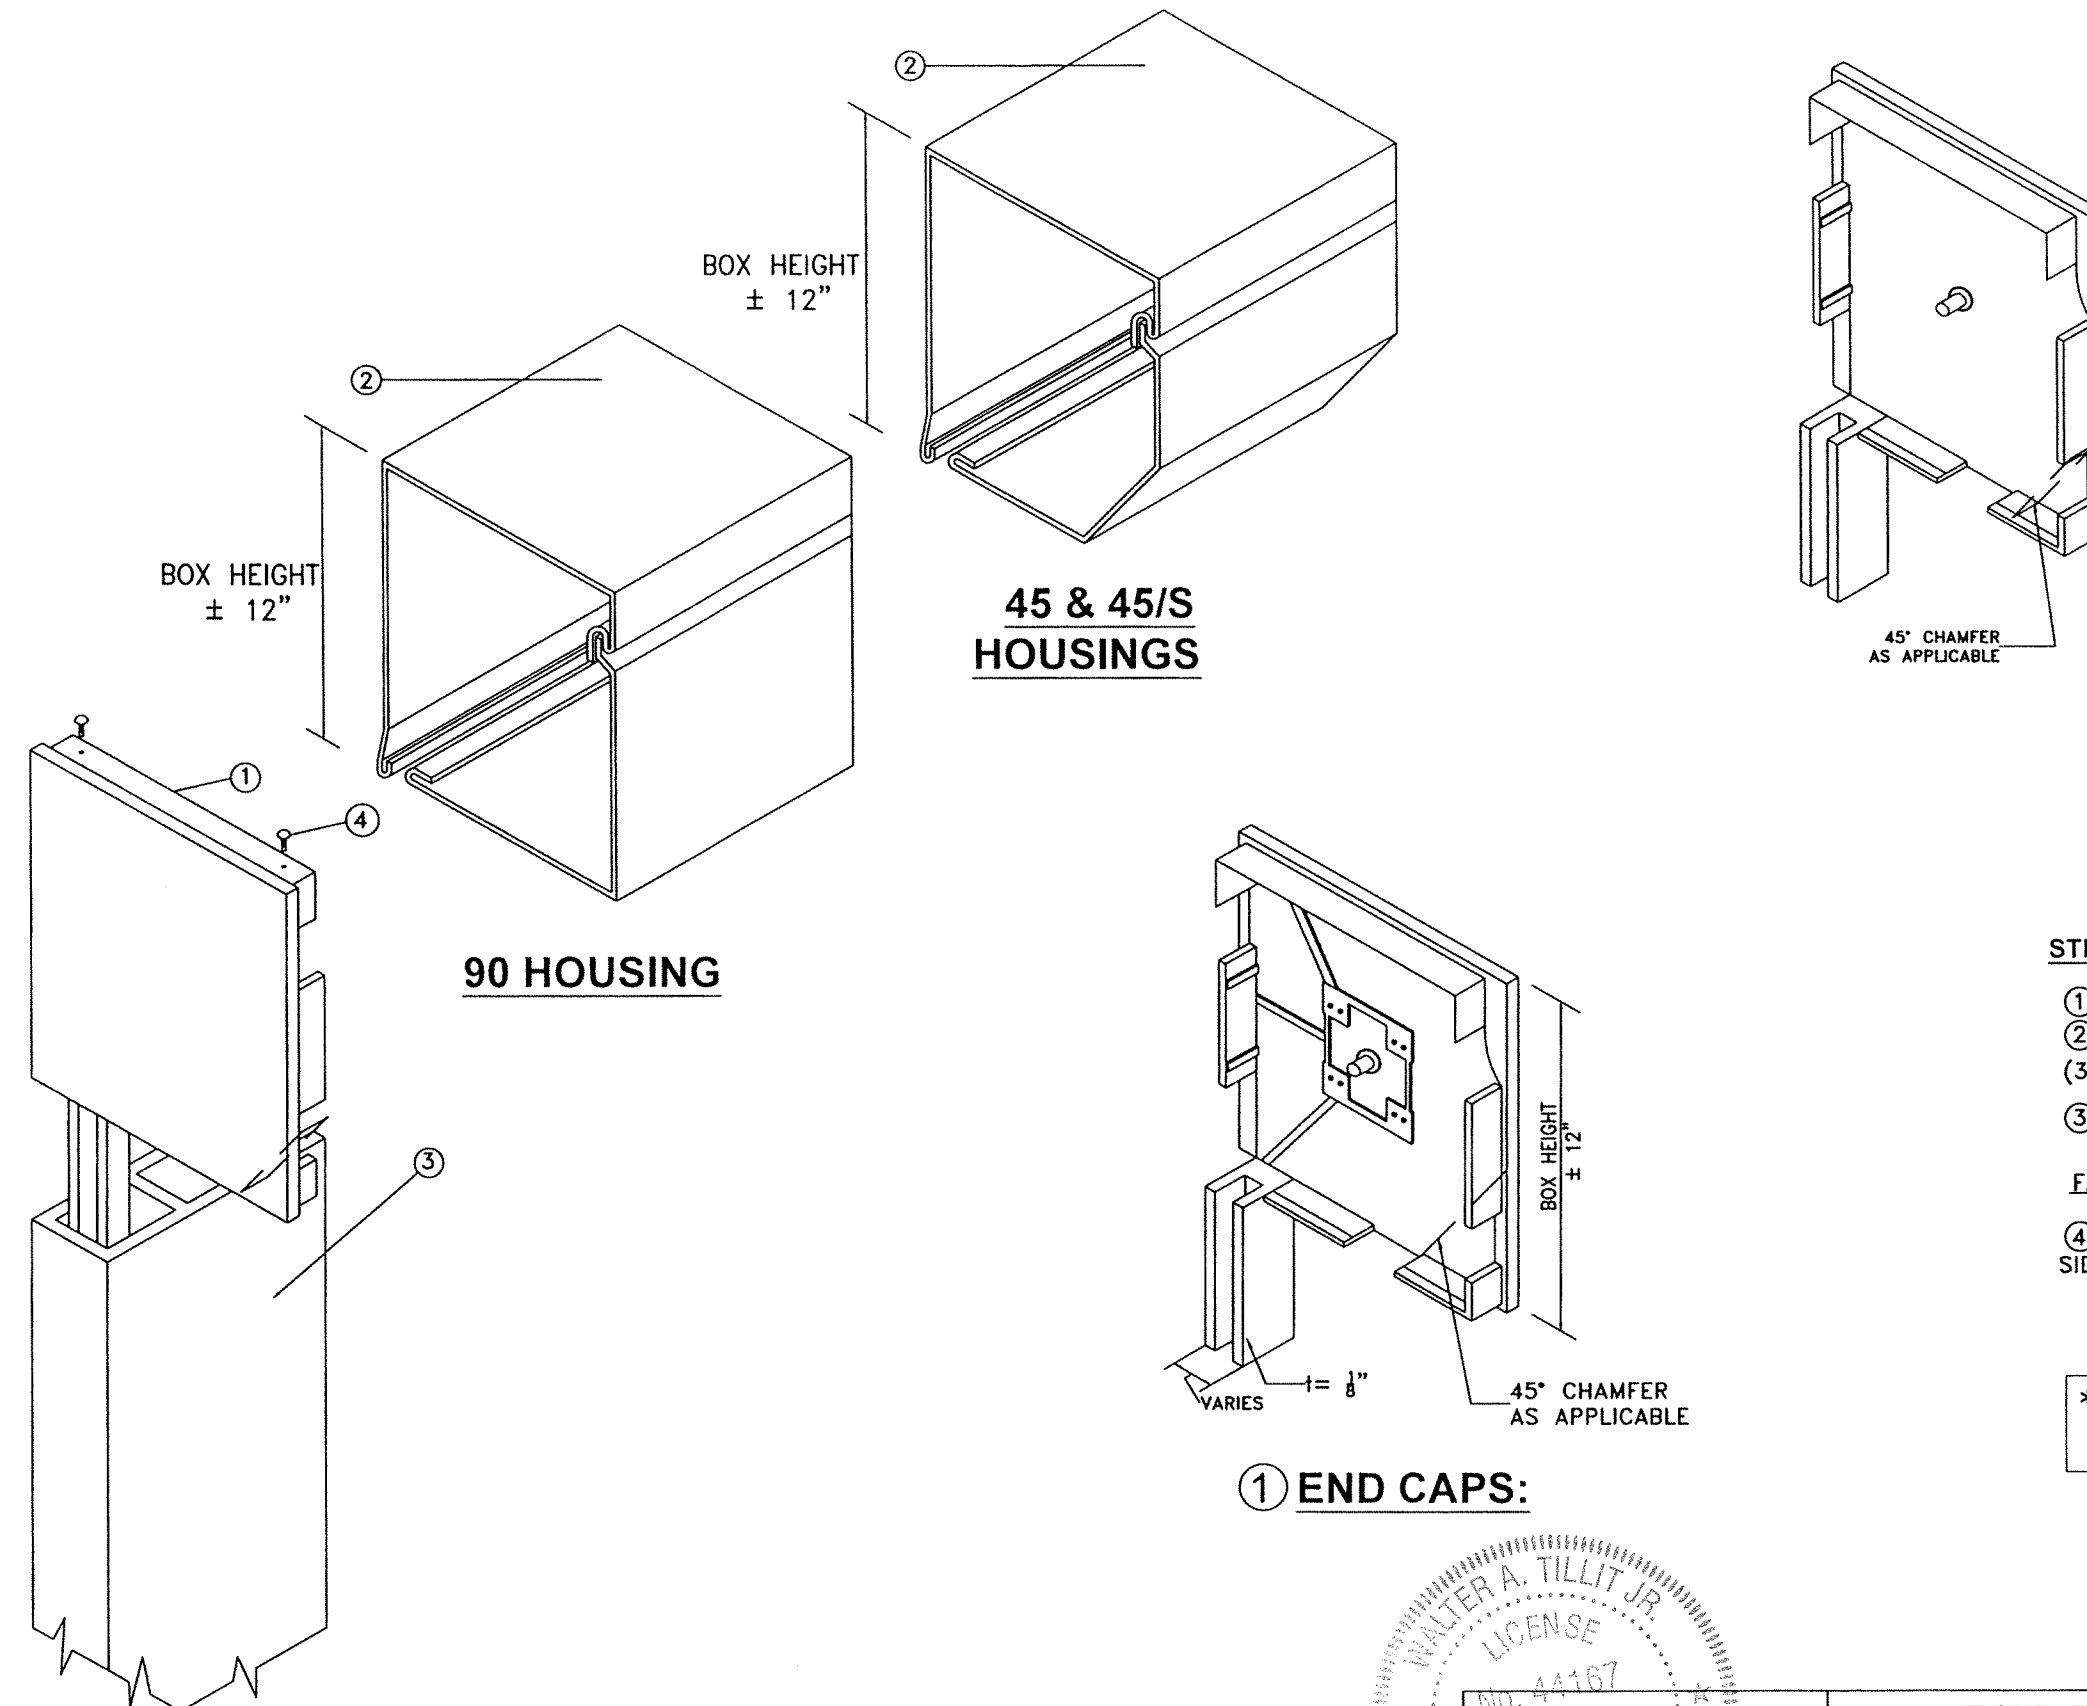

**BOX STRUCTURAL COMPONENTS AND ASSEMBLY DETAIL**

**STRUCTURAL COMPONENTS FOR OPERATING SYSTEM**


- ① – SIDE/END CAP (CAST ALUMINUM) \*
- ② – HOUSING, 0.040" THICK SHEET METAL (3105-H14 OR STRONGER)
- ③ – SIDE RAIL

**FASTENERS**


- ④ – 3/16" ALUMINUM POP RIVETS (6 REQ'D EA. SIDE CAP) : 2 @ TOP, 2 @ REAR, 2 @ BOTTOM

\* SHALL BE CAPABLE TO SUSTAIN SLAT'S WEIGHT AND ASSURE LIFTING MECHANISM (SEE NOTE 13/1)


**① END CAPS:**

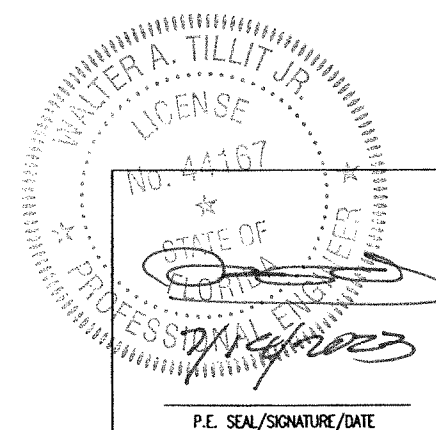

| FLORIDA BUILDING CODE (NON HIGH VELOCITY HURRICANE ZONE)   |             |         |                                                                                           |             |                    |
|---|-------------|---------|-------------------------------------------------------------------------------------------|-------------|--------------------|
| ©2023 TILTECO, INC.   |             |         | 58 mm SLAT END RETENTION ALUMINUM ROLL-UP SHUTTER SYSTEM (L.M.I.)                         |             | Y.M.               |
| TILTECO INC.   |             |         | FOLDING SHUTTER CORP.                                                                     |             | DRAWN BY:          |
| TILLIT TESTING & ENGINEERING COMPANY<br>6355 N.W. 36th St., Ste. 305, VIRGINIA GARDENS, FL 33166<br>Phone : (305)871-1530 • Fax : (305)871-1531<br>CA-0006719<br>WALTER A. TILLIT JR., P.E.<br>FLORIDA Lic. # 44167 |             |         | 1862 DR. MARTIN LUTHER KING BLVD.<br>WEST PALM BEACH, FL 33404<br>www.foldingshutters.com |             | 7/14/2023<br>DATE: |
| REV. NO   | DESCRIPTION | DATE    | REV. No                                                                                   | DESCRIPTION | DATE               |
| 1   | OLD 22-013  | 7/14/23 | 3                                                                                         | -           | -                  |
| 2   | -           | -       | 4                                                                                         | -           | -                  |
| DRAWING No.   |             |         |                                                                                           |             | 23-107             |
| SHEET 3 OF 21   |             |         |                                                                                           |             |                    |

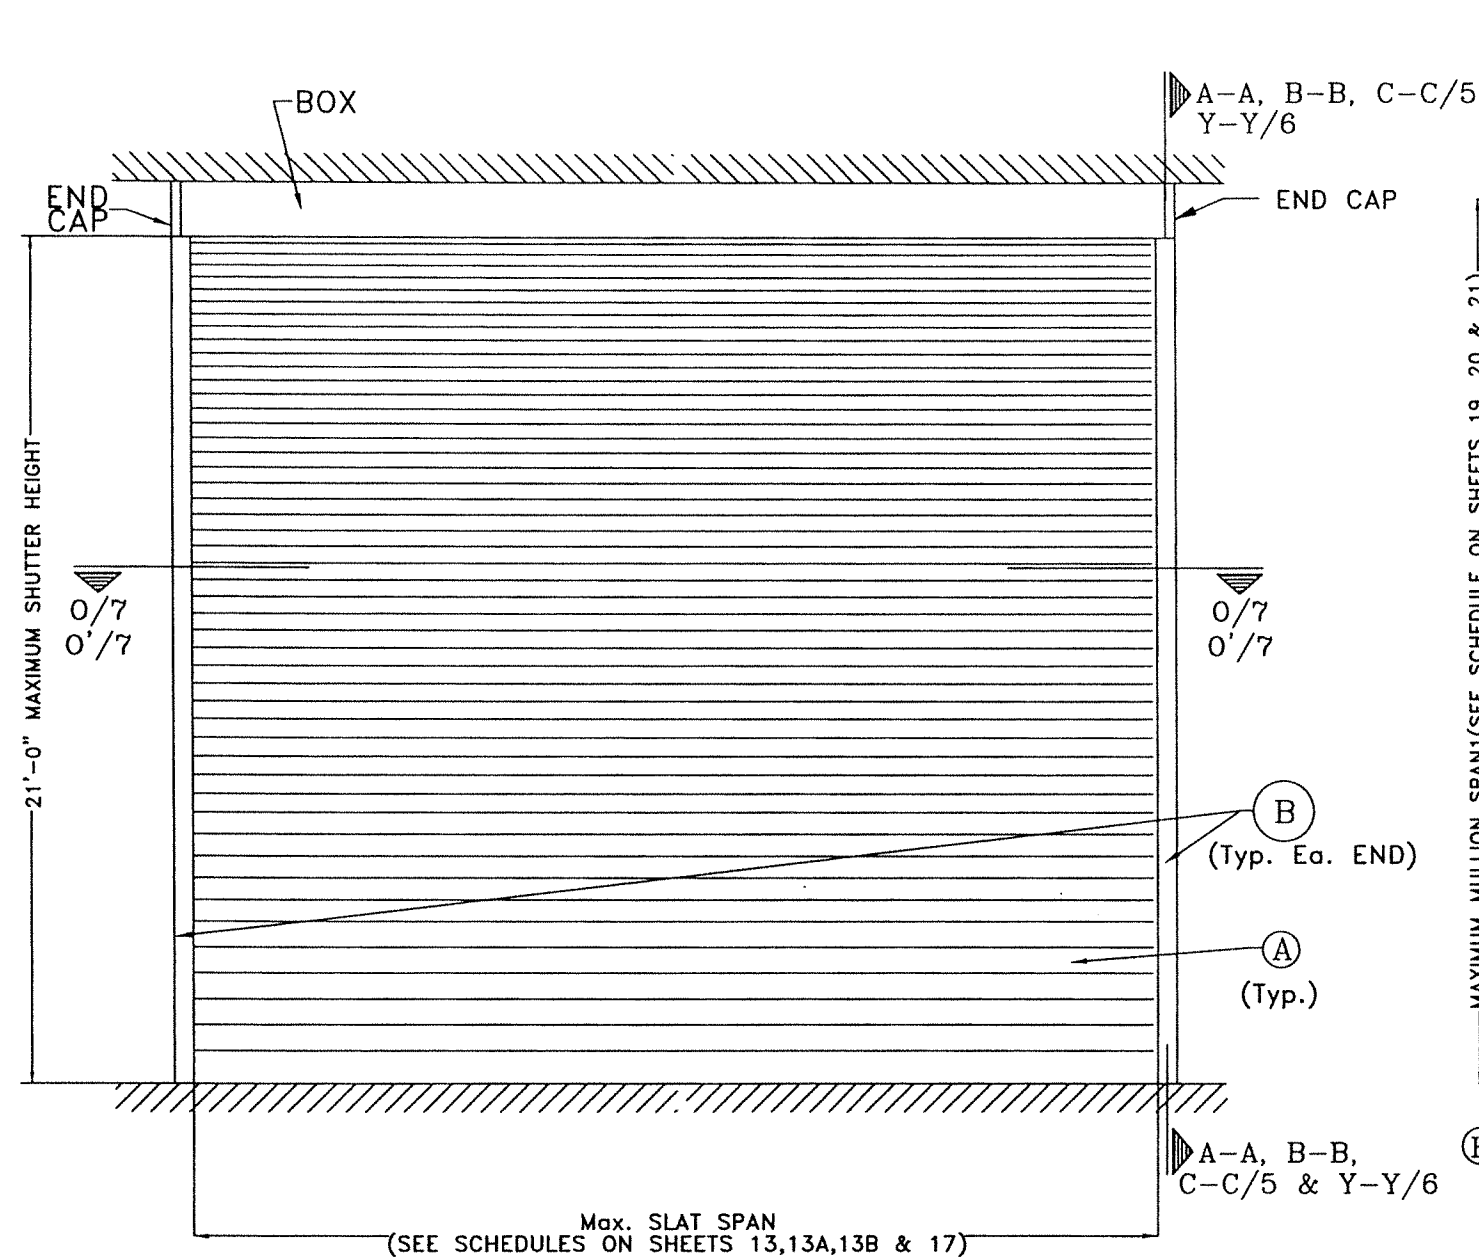




**TYPICAL SINGLE UNIT ELEVATION**  
**(CONCRETE, GROUTED BLOCK OR WOOD)**  
 NOTE: SEE SHEETS 2 & 3 FOR COMPONENTS NOMENCLATURE.  
 N.T.S.

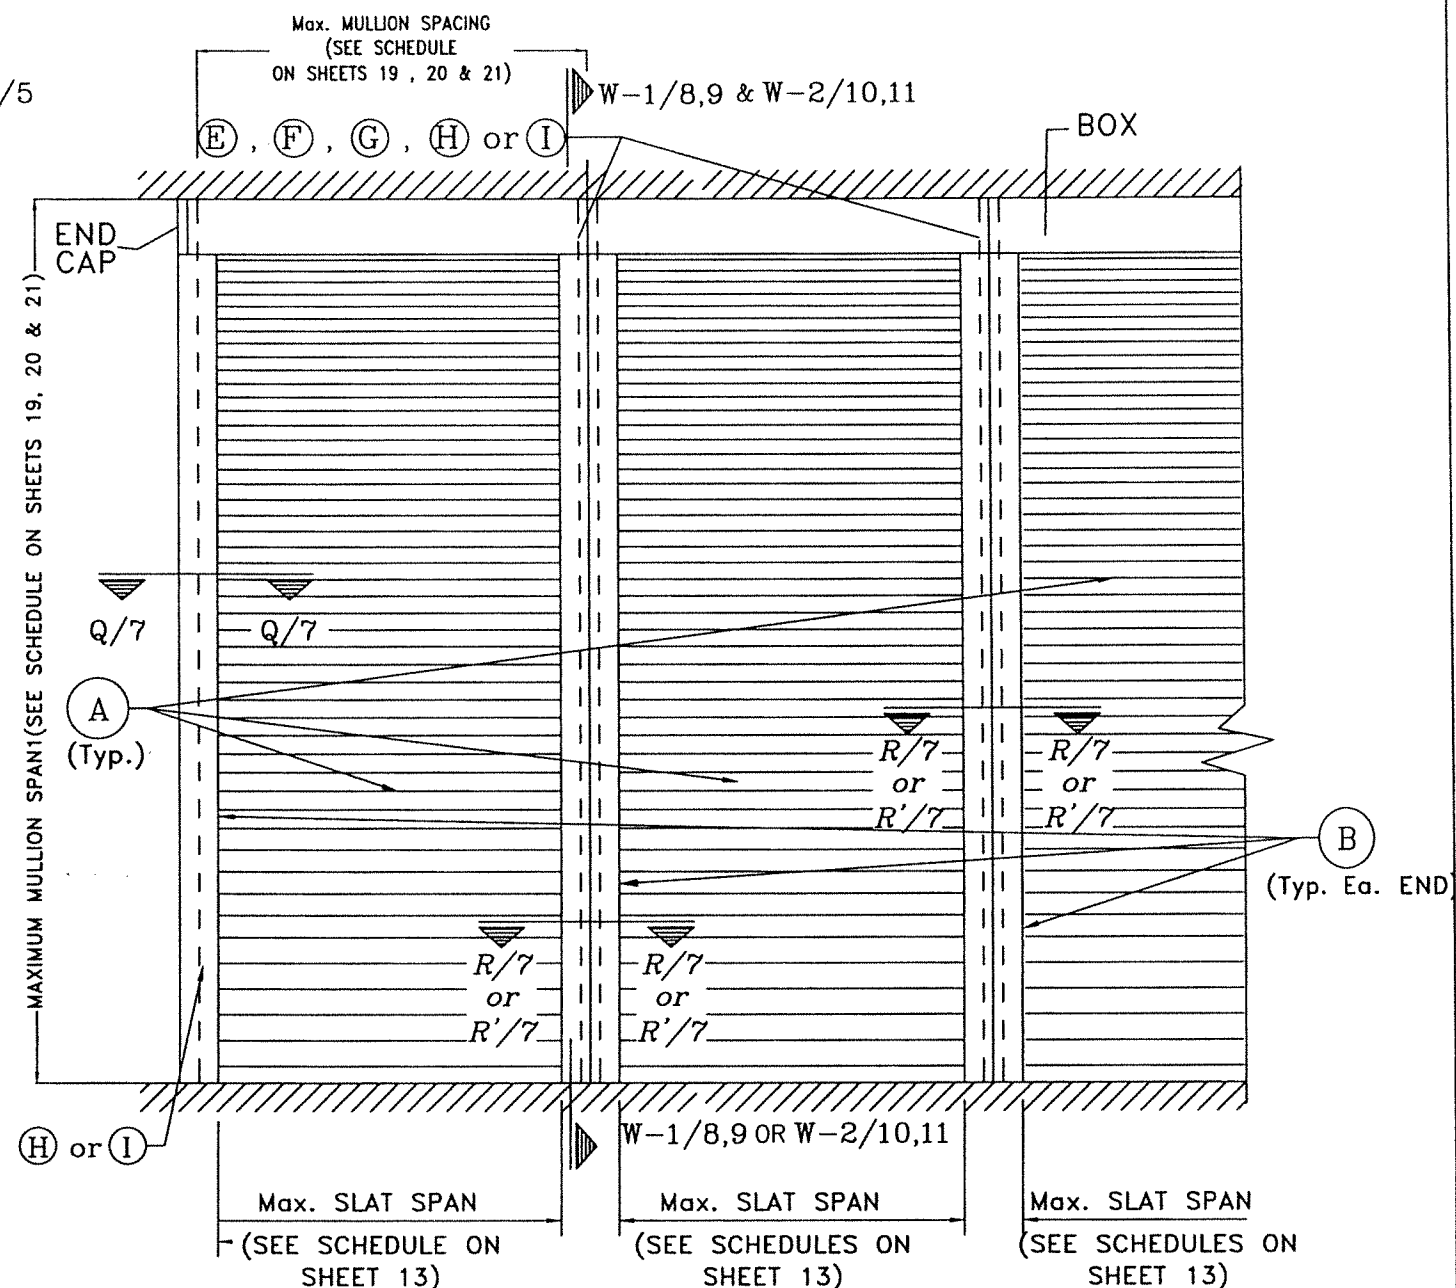


**TYPICAL CONSECUTIVE SINGLE UNIT ELEVATION**  
**W/ MULLION INTO POURED CONCRETE**  
 NOTE: SEE SHEETS 2 & 3 FOR COMPONENTS NOMENCLATURE.  
 N.T.S.

WALTER A. TILLIT JR.  
 LICENSE  
 No. 44167  
 STATE OF FLORIDA  
 PROFESSIONAL ENGINEER  
 7/14/2023  
 P.E. SEAL/SIGNATURE/DATE

| FLORIDA BUILDING CODE (NON HIGH VELOCITY HURRICANE ZONE)   |             |         |   |             |      |
|---|-------------|---------|---|-------------|------|
| ©2023 TILTECO, INC.<br><b>TILTECO INC.</b><br>TILLIT TESTING & ENGINEERING COMPANY<br>6355 N.W. 36th St., Ste. 305, VIRGINIA GARDENS, FL 33166<br>Phone : (305)871-1530 • Fax : (305)871-1531<br>CA-0006719<br>WALTER A. TILLIT Jr. P.E.<br>FLORIDA Lic. # 44167 |             |         | 58 mm SLAT END RETENTION ALUMINUM<br>ROLL-UP SHUTTER SYSTEM (L.M.I.)<br><b>FOLDING SHUTTER CORP.</b><br>1862 DR. MARTIN LUTHER KING BLVD.<br>WEST PALM BEACH, FL 33404<br>www.foldingshutters.com |             |      |
| REV. NO   | DESCRIPTION | DATE    | REV. No   | DESCRIPTION | DATE |
| 1   | OLD 22-013  | 7/14/23 | 3   | -           | -    |
| 2   | -           | -       | 4   | -           | -    |
|   |             |         | Y.M.<br>DRAWN BY:<br>7/14/2023<br>DATE:<br>23-107<br>DRAWING No.<br>SHEET 4 OF 21   |             |      |

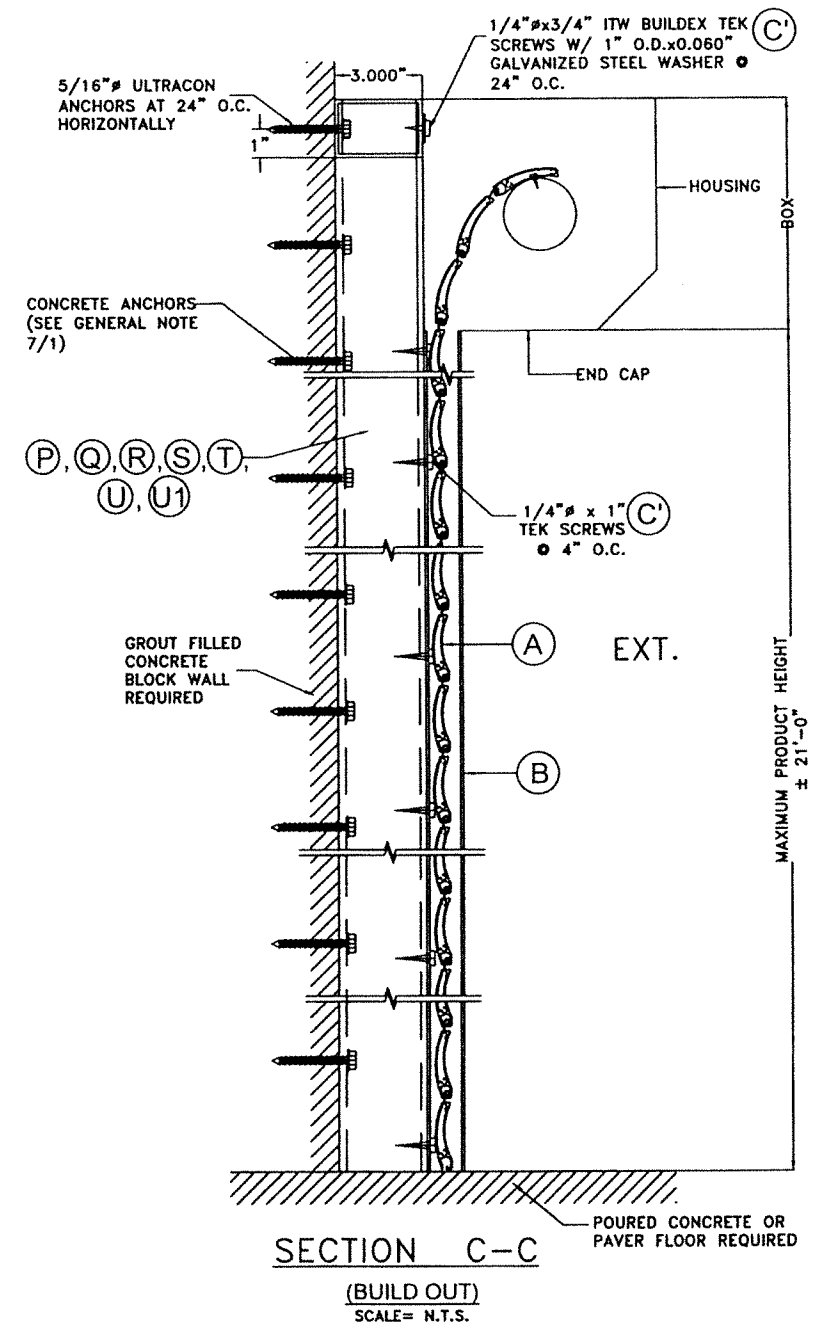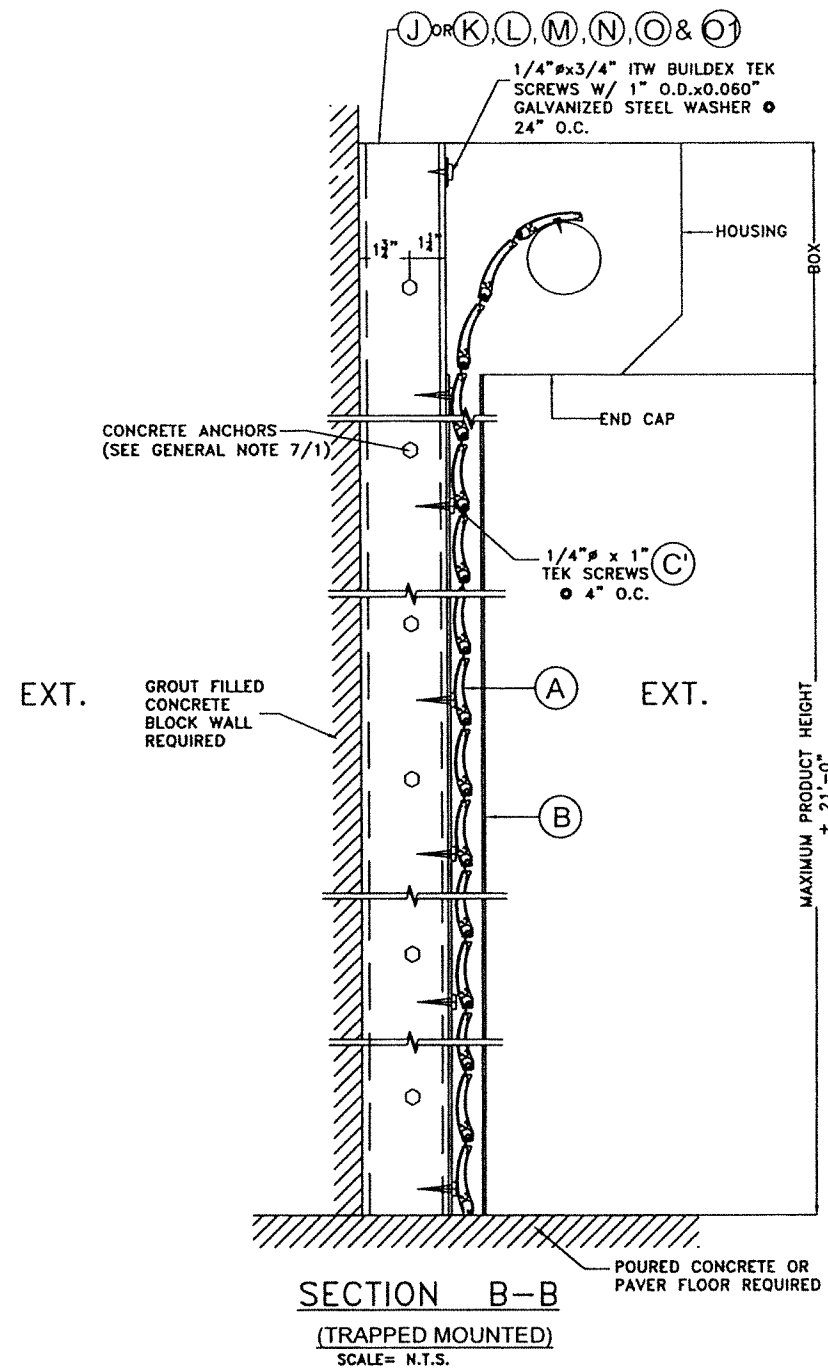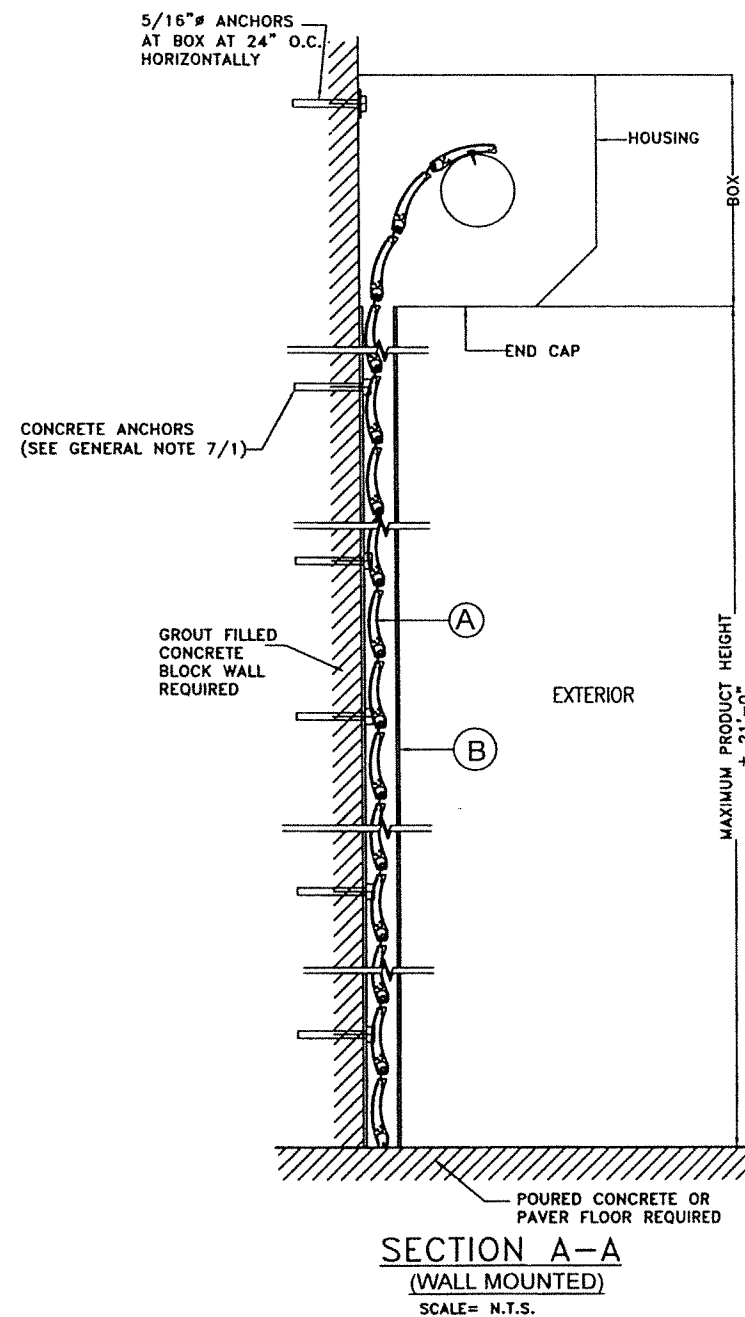


# INSTALLATION DETAILS ON EXISTING POURED CONCRETE OR GROUT FILLED CONCRETE BLOCK WALL BUILDINGS

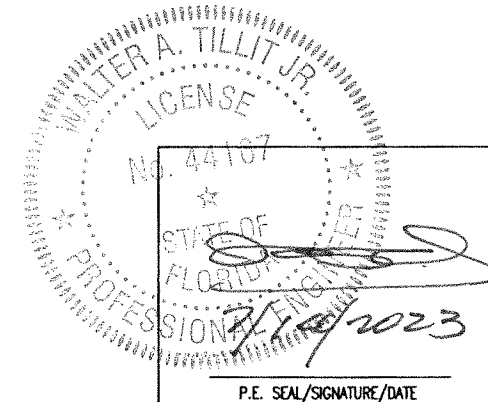


| FLORIDA BUILDING CODE (NON HIGH VELOCITY HURRICANE ZONE)   |            |         |   |             |                                                                                   |
|---|------------|---------|---|-------------|-----------------------------------------------------------------------------------|
| ©2023 TILTECO, INC.   |            |         | 58 mm SLAT END RETENTION ALUMINUM ROLL-UP SHUTTER SYSTEM (L.M.I.)                                                                                            |             |                                                                                   |
| <b>TILTECO INC.</b><br><small>TILLIT TESTING &amp; ENGINEERING COMPANY<br/>         8355 N.W. 36th St., Ste. 302, Virginia Gardens, FL 33166<br/>         Phone: (305)871-1530 Fax: (305)871-1531<br/>         CA-0006719<br/>         WALTER A. TILLIT Jr. P.E.<br/>         FLORIDA Lic. # 44167</small> |            |         | <b>FOLDING SHUTTER CORP.</b><br><small>1862 DR. MARTIN LUTHER KING BLVD.<br/>         WEST PALM BEACH, FL 33404<br/>         www.foldingshutters.com</small> |             |                                                                                   |
|   |            |         | REV. NO   | DESCRIPTION | DATE                                                                              |
| 1   | OLD 22-013 | 7/14/23 | 3   | --          | --                                                                                |
| 2   | --         | --      | 4   | --          | --                                                                                |
|   |            |         |   |             | Y.M.<br>DRAWN BY:<br>7/14/2023<br>DATE:<br>23-107<br>DRAWING No.<br>SHEET 5 OF 21 |



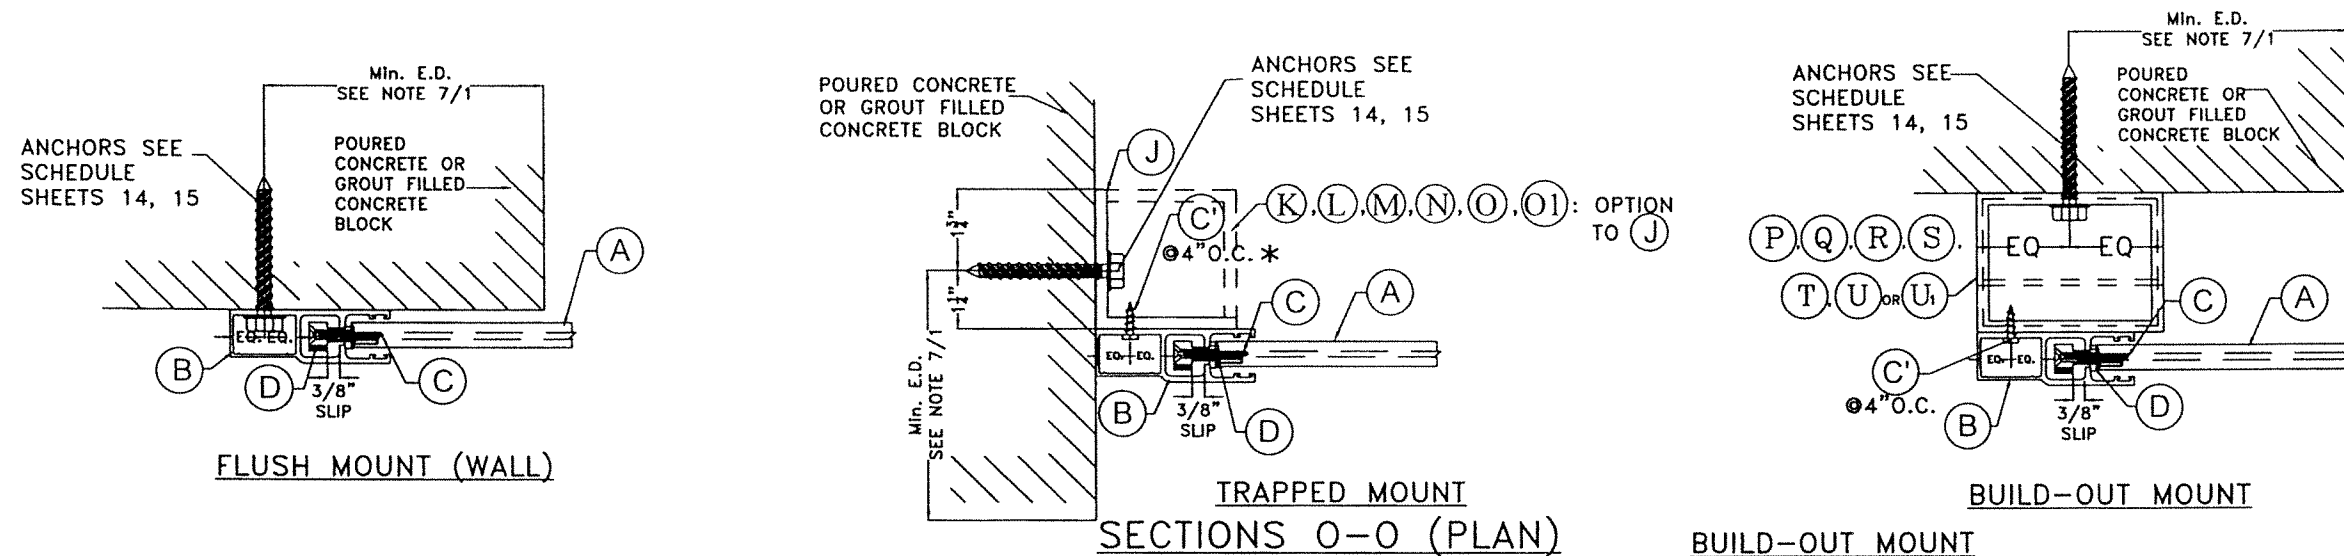


# INSTALLATION DETAILS INTO EXISTING POURED CONCRETE OR GROUT FILLED CONCRETE BLOCK BUILDINGS

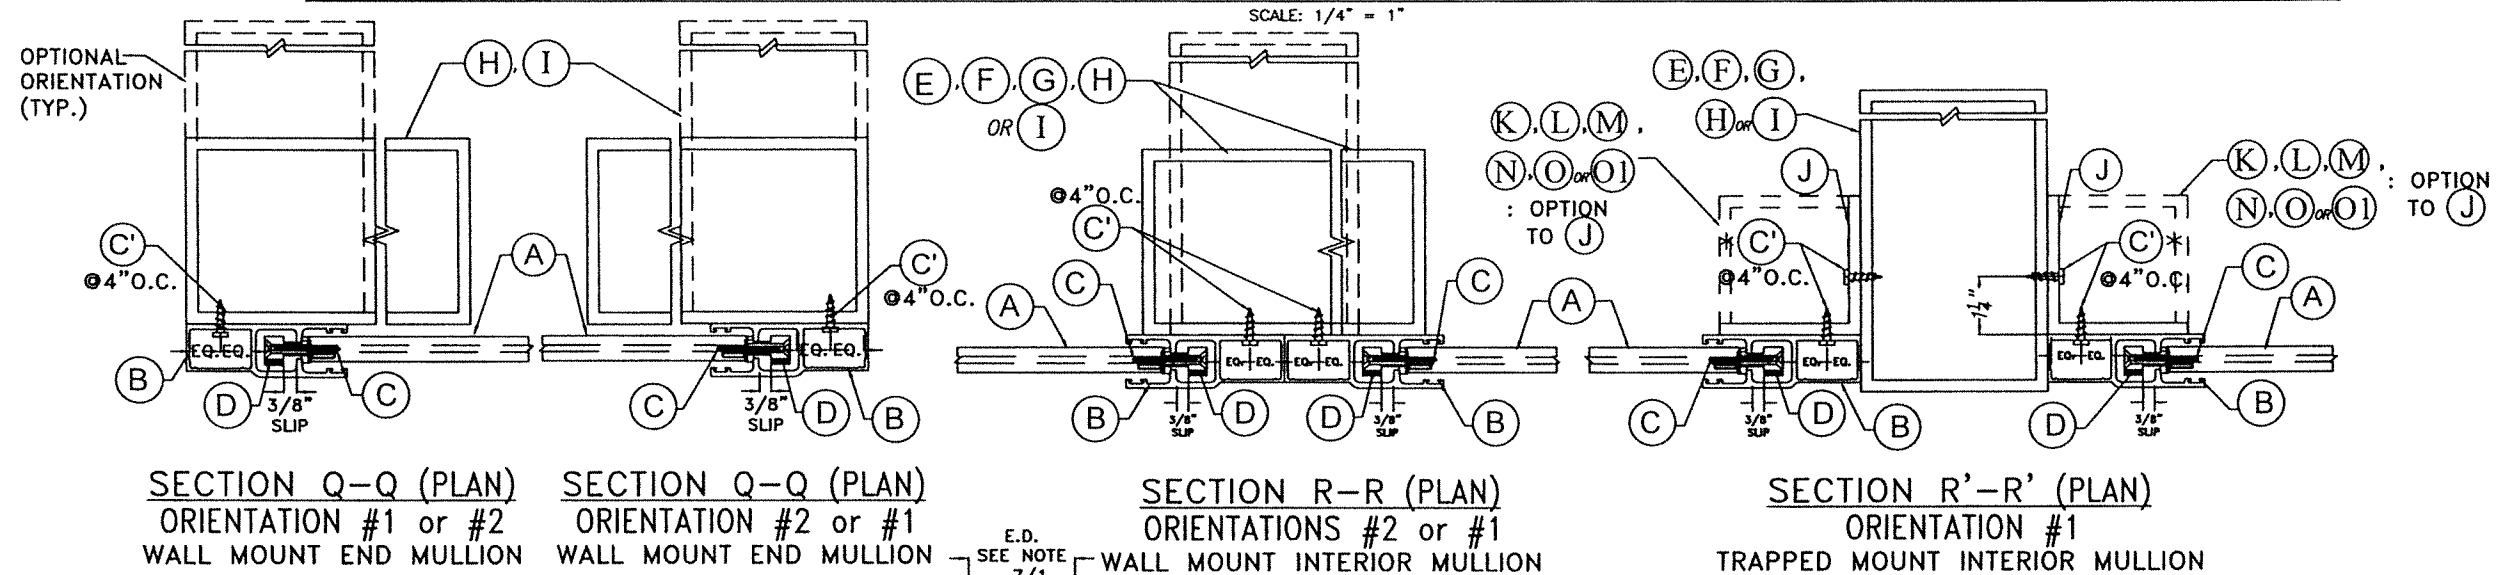

## INSTALLATION DETAILS INTO MULLIONS (F), (G), (H) or (I)

SCALE: N.T.S.

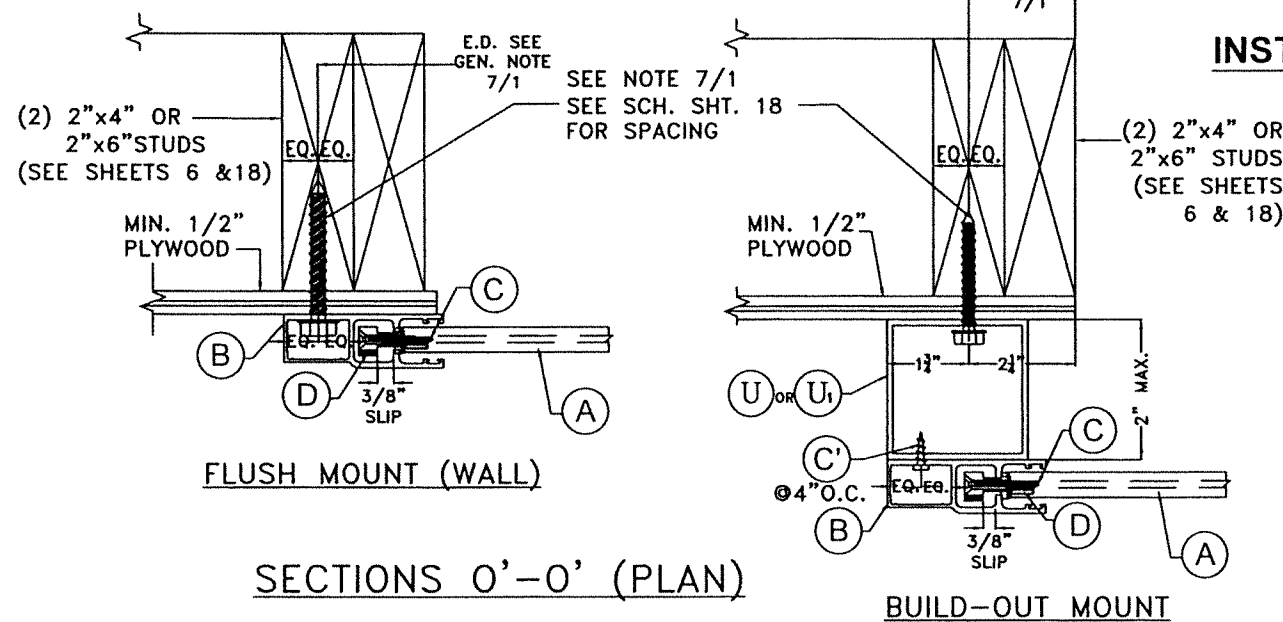


## INSTALLATION DETAILS INTO EXISTING WOOD BUILDINGS

\* ALTERNATIVELY TO (C) A 1/4"Ø-20x1" S.S. M.S. W/NUT MAY BE USED FOR THIS CONNECTION

WALTER A. TILLIT JR.  
LICENSE  
No. 44167  
STATE OF FLORIDA  
PROFESSIONAL ENGINEER  
7/14/2023  
P.E. SEAL/SIGNATURE/DATE

| FLORIDA BUILDING CODE (NON HIGH VELOCITY HURRICANE ZONE)   |             |         |                                                                                           |             |                    |
|---|-------------|---------|-------------------------------------------------------------------------------------------|-------------|--------------------|
| ©2023 TILTECO, INC.   |             |         | 58 mm SLAT END RETENTION ALUMINUM ROLL-UP SHUTTER SYSTEM (L.M.I.)                         |             | Y.M. DRAWN BY:     |
| TILTECO INC.   |             |         | FOLDING SHUTTER CORP.                                                                     |             | 7/14/2023 DATE:    |
| TILLIT TESTING & ENGINEERING COMPANY<br>6355 N.W. 36th St., Ste. 305, VIRIDIA GARDENS, FL 33166<br>Phone: (305)871-1530 Fax: (305)871-1531<br>CA-0006719<br>WALTER A. TILLIT Jr. P.E.<br>FLORIDA Lic. # 44167 |             |         | 1862 DR. MARTIN LUTHER KING BLVD.<br>WEST PALM BEACH, FL 33404<br>www.foldingshutters.com |             | 23-107 DRAWING No. |
| REV. NO   | DESCRIPTION | DATE    | REV. No                                                                                   | DESCRIPTION | DATE               |
| 1   | OLD 22-013  | 7/14/23 | 3                                                                                         | -           | -                  |
| 2   | -           | -       | 4                                                                                         | -           | -                  |

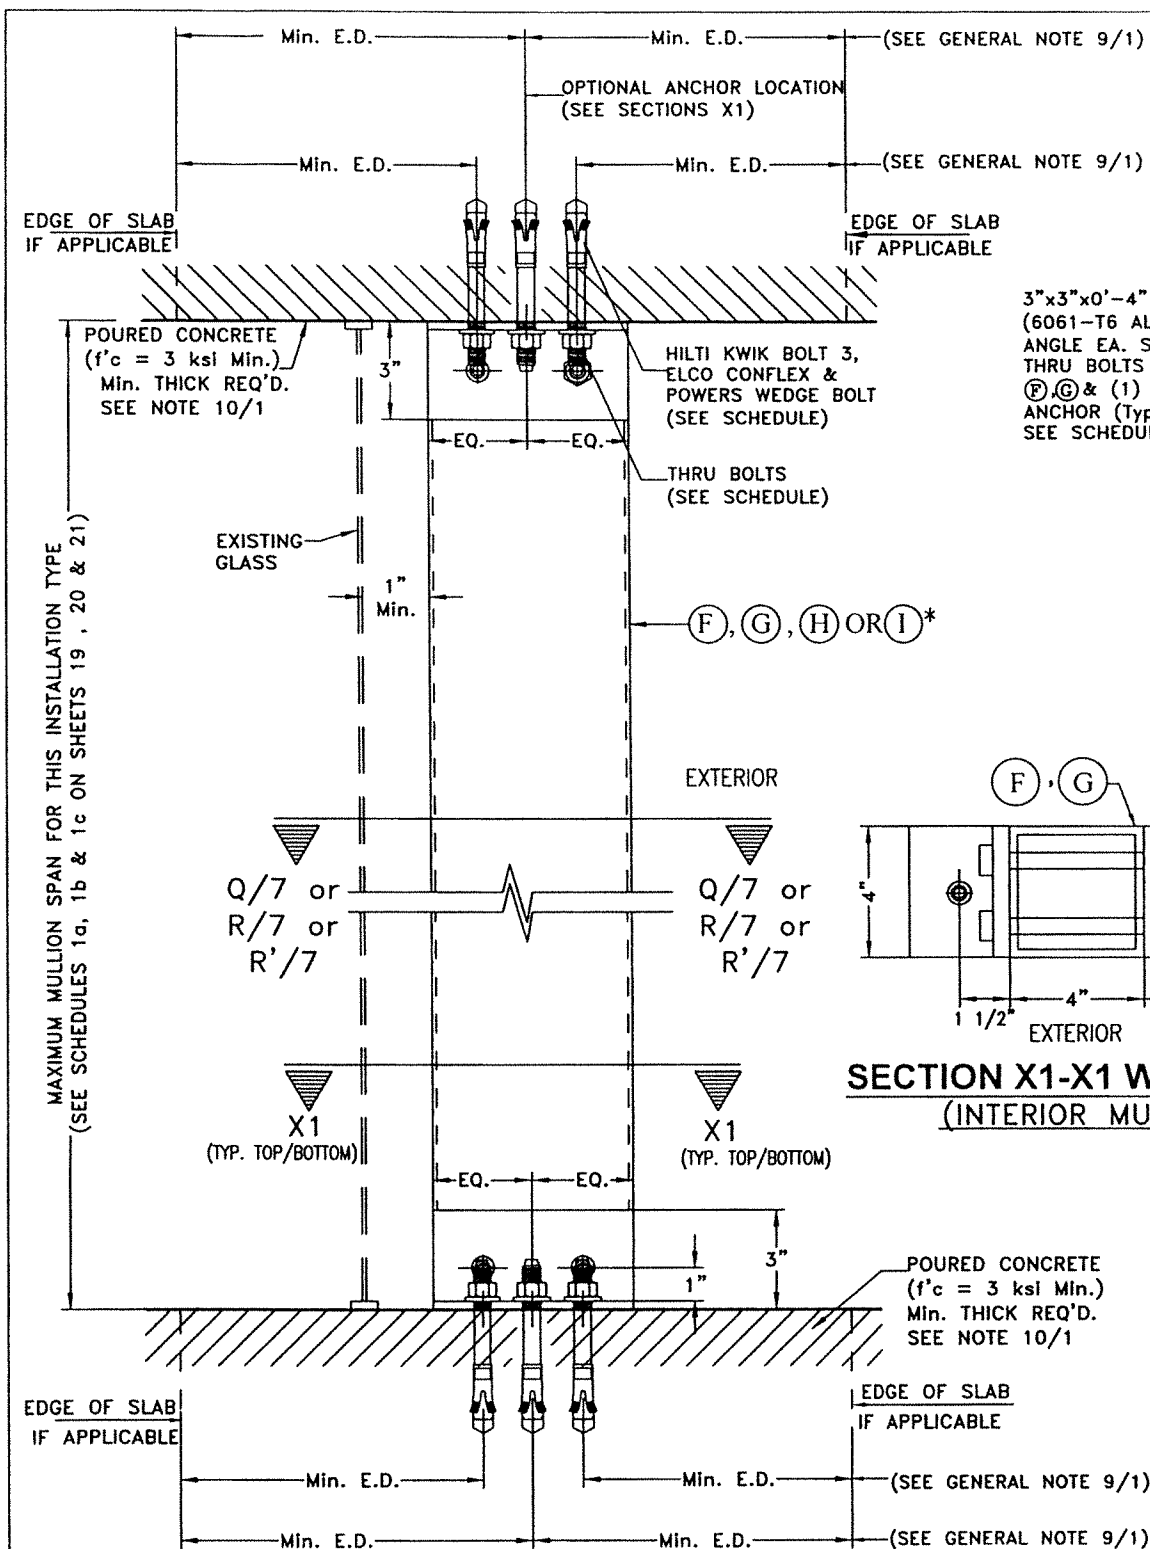

**SECTIONS W-1**  
FLOOR TO CEILING / TRAPPED MOUNTING MULLIONS

## END & INTERIOR TRAPPED MOUNTED MULLION INSTALLATION


(TO BE USED W/ SCHEDULES 1a, 1b & 1c ON SHEETS 19, 20 & 21)

SCALE: 1/8" = 1"

\* SIDE RAIL (B) AND BOX NOT SHOWN FOR CLARITY.

3"x3"x0'-4" (6061-T6 ALLOY) Alum. ANGLE EA. SIDE W/ (2) THRU BOLTS TO MULLIONS (F) & (1) CONCRETE ANCHOR (Typ. TOP & BOTTOM) SEE SCHEDULE.

**SECTION X1-X1 W/ (F)\* OR (G)\***  
(INTERIOR MULLION)

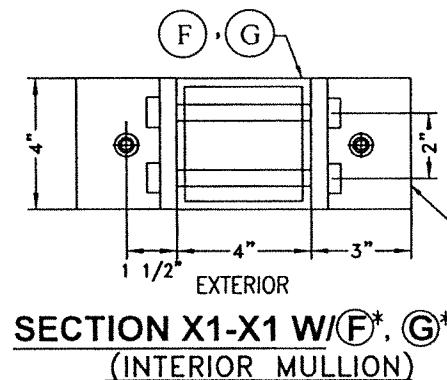

3"x3"x0'-4" (6061-T6 ALLOY) Alum. ANGLE EA. SIDE W/ (2) THRU BOLTS TO MULLION (I) & (1) ANCHOR TO POURED CONCRETE (Typ. TOP & BOTTOM) SEE SCHEDULE.

**SECTION X1-X1 W/ (I)\***  
(END & INTERIOR MULLION)  
(W/ ORIENTATION # 1)

3"x3"x0'-4" (6061-T6 ALLOY) Alum. ANGLE EA. SIDE W/ (2) THRU BOLTS TO MULLION (H) & (1) ANCHOR W/ Min. EMBED. TO POURED CONCRETE (Typ. TOP & BOTTOM) SEE SCHEDULE.

**SECTION X1-X1 W/ (H)\***  
(END & INTERIOR MULLION)  
(W/ ORIENTATION # 1)

3"x3"x0'-6" (6061-T6 ALLOY) Alum. ANGLE EA. SIDE W/ (2) THRU BOLTS TO MULLION (H) & (1) ANCHOR TO POURED CONCRETE (Typ. TOP & BOTTOM). SEE SCHEDULE.

**ALTERNATIVE SECTION X1-X1 W/ (H)\***  
(END & INTERIOR MULLION)  
(W/ ORIENTATION # 2)

3"x3"x0'-8" (6061-T6 ALLOY) Alum. ANGLE EA. SIDE W/ (2) THRU BOLTS TO MULLION (I) & (1) ANCHOR TO POURED CONCRETE (Typ. TOP & BOTTOM). SEE SCHEDULE.

**ALTERNATIVES SECTION X1-X1 W/ (I)\***  
(INTERIOR MULLION ONLY) (END MULLION ONLY)  
(W/ ORIENTATION # 2)

3"x3"x0'-8" (6061-T6 ALLOY) Alum. ANGLE EA. SIDE W/ (2) THRU BOLTS TO MULLION (I) & (2) ANCHORS TO POURED CONCRETE (Typ. TOP & BOTTOM). SEE SCHEDULE.

NOTE: VALID FOR ALL MAX. LOADS & MAX. SPANS EXCEPT SPECIAL LOW LOAD AND REDUCED SPAN CONDITIONS PER SHEET 9

## MULLION CONNECTION SCHEDULE

| MULLION TYPE | REQ'D. ALUMINUM ANGLE THICKNESS | REQ'D. THRU BOLT | REQ'D. CONCRETE ANCHORS & EMBEDMENT | MIN. E.D. |
|--------------|---------------------------------|------------------|-------------------------------------|-----------|
| (H) (I)      | 3/8"                            | 5/8"             | 3/4" & 5 1/2" EMBED.                | 7 3/4"    |
| (F) (G)      | 1/4"                            | 1/2"             | 1/2" & 3 1/2" EMBED.                | 6"        |

## FLORIDA BUILDING CODE (NON HIGH VELOCITY HURRICANE ZONE)

©2023 TILTECO, INC.

**TILTECO INC.**  
TILLIT TESTING & ENGINEERING COMPANY  
6355 N.W. 36th, Ste. 305, VIRGINIA GARDENS, FL 33166  
Phone: (305) 871-1530 Fax: (305) 871-1531  
CA-0006719  
WALTER A. TILLIT Jr. P.E.  
FLORIDA Lic. # 44167

58 mm SLAT END RETENTION ALUMINUM ROLL-UP SHUTTER SYSTEM (L.M.I.)

**FOLDING SHUTTER CORP.**  
1862 DR. MARTIN LUTHER KING BLVD.  
WEST PALM BEACH, FL 33404  
www.foldingshutters.com

Y.M.





DRAWN BY:

7/14/2023  
DATE:

23-107.

DRAWING No.

SHEET 8 OF 21

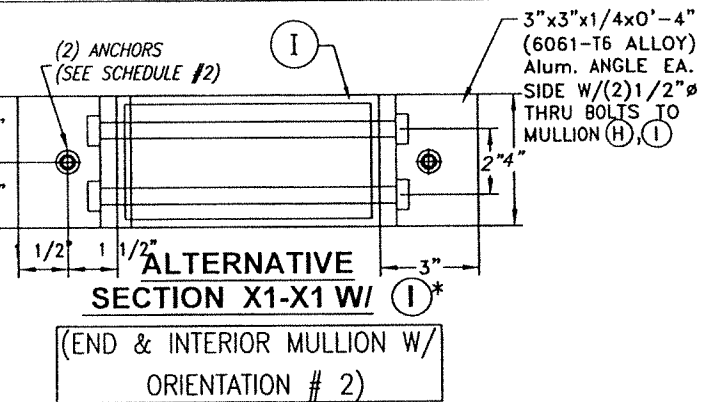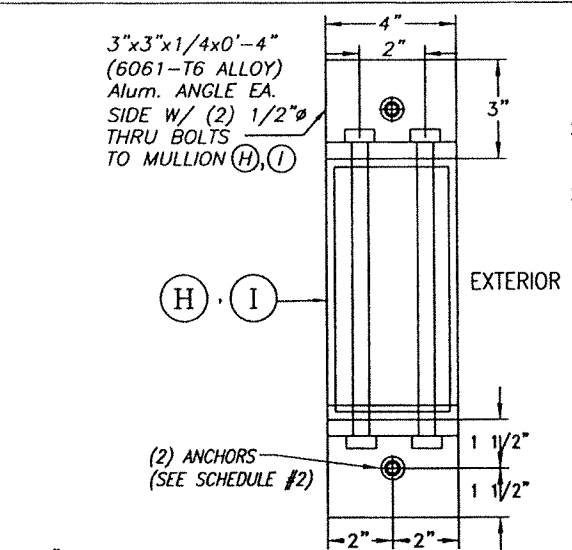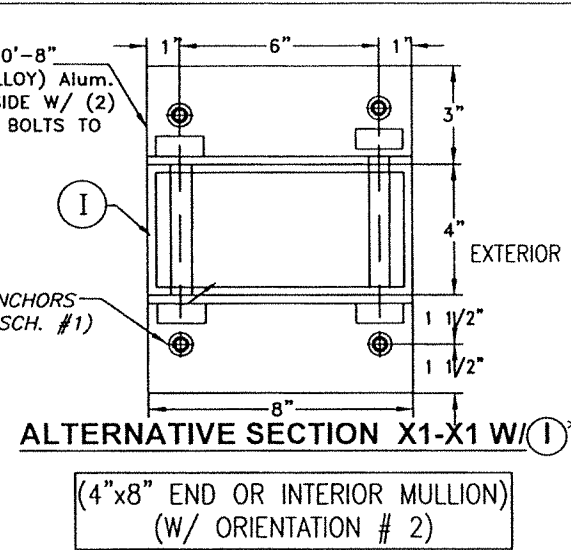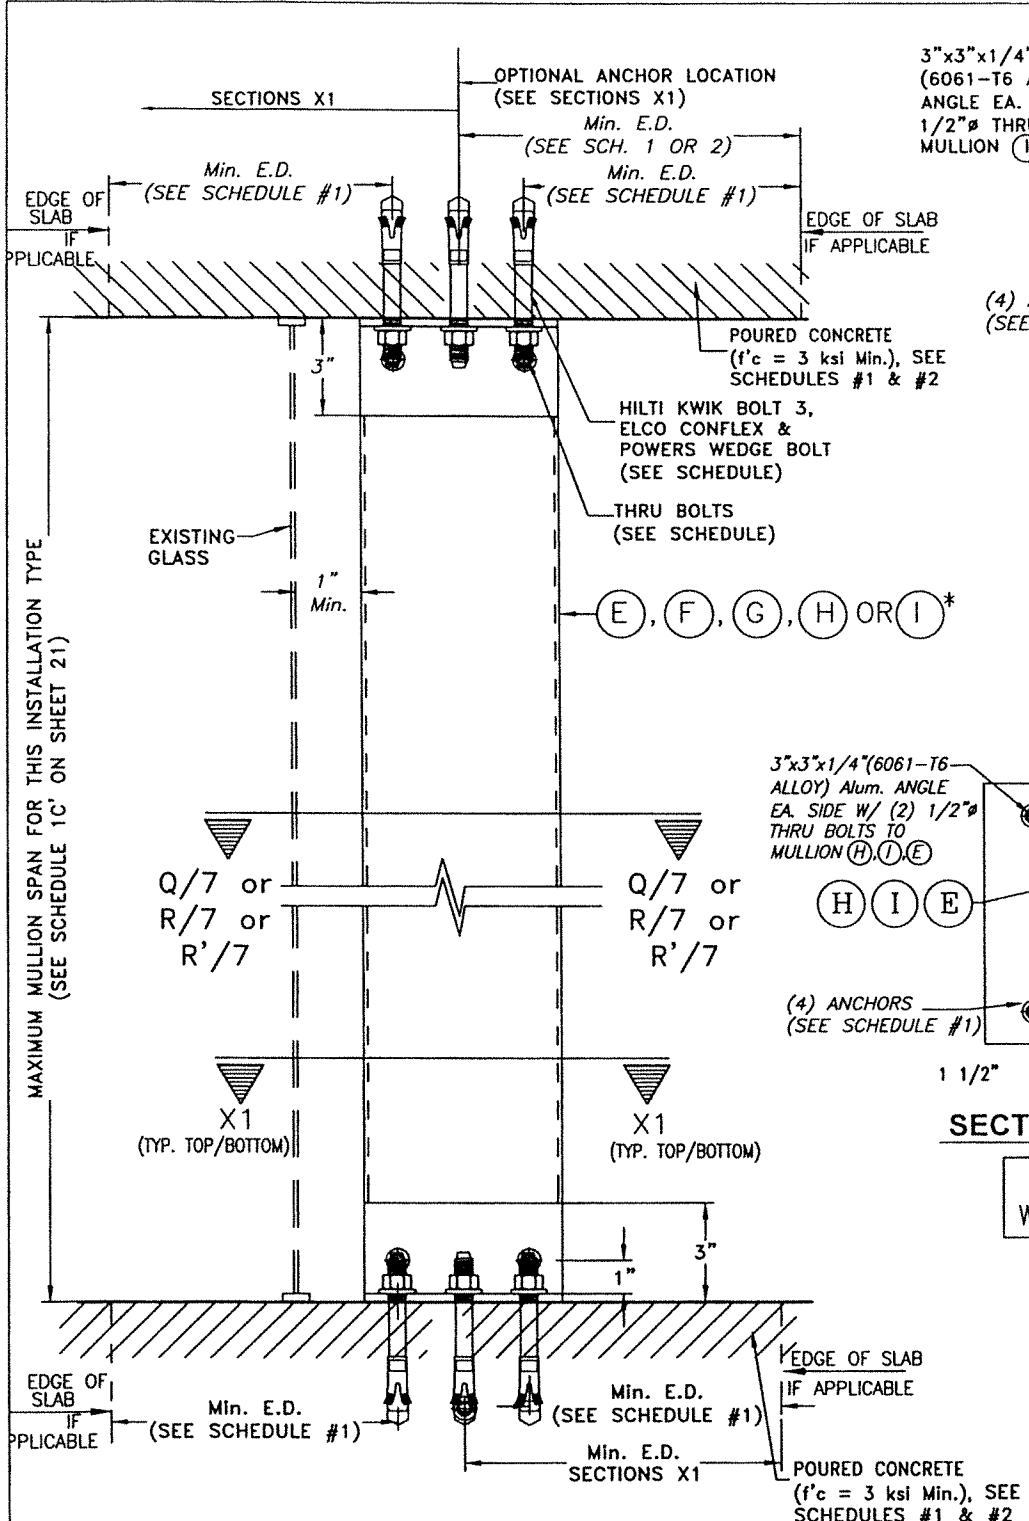

$\diamond$  SEE MAXIMUM (INTERIOR) & (END & INTERIOR) TRAPPED MOUNTED MULLIONS SPAN COVERED BY SCHEDULE 1b' FOR INSTALLATION CASES I, Ia & II ON SHEET 21. (LIMITED LOAD, MULLION SPACING AND SPAN INSTALLATION):

INSTALLATION CASE I - RESIDENTIAL AND COMMERCIAL APPLICATIONS WITH  $\pm 60.0$  p.s.f. MAXIMUM A.S.D. DESIGN PRESSURE RATING, 12'-0" MAXIMUM MULLION SPACING. SEE SCHEDULES #1 & #2 BELOW FOR ADDITIONAL SPECS. FOR REQUIRED ANCHORS.

INSTALLATION CASE Ia - RESIDENTIAL AND COMMERCIAL APPLICATION W/  $\pm 60.0$  p.s.f. MAXIMUM A.S.D. DESIGN PRESSURE RATING, 7'-0" MAXIMUM MULLION SPACING. SEE SCHEDULES #1 & #2 BELOW FOR ADDITIONAL SPECS. FOR REQUIRED ANCHORS.

| SCHEDULE #1                   |                            |   |                       |                               |
|-------------------------------|----------------------------|---|-----------------------|-------------------------------|
| INSTALLATION CASES $\diamond$ | MIN. SLAB THICKNESS REQ'D. | ANCHOR TYPE & SIZE (TYP. TOP & BOTTOM)                                                                                                  | MIN. ANCHOR EMBEDMENT | MIN. EDGE DISTANCE FOR ANCHOR |
| I                             | 4"                         | 3/8" HILTI KWIK BOLT 3 & 3/8" ELCO CONFLX OR 3/8" POWER WEDGE BOLT FOR (H, I, E) (INTERIOR) MULLIONS W/ ORIENTATION #1 & ORIENTATION #2 | 2 3/8"                | 4 1/2"                        |
| Ia                            | 8"                         | 1/2" HILTI KWIK BOLT 3 FOR (H, I) (END) MULLIONS W/ ORIENTATION #1 & ORIENTATION #2                                                     | 3 1/2"                | 7"                            |
|                               | 6"                         | 1/2" CONFLX OR 1/2" POWER WEDGE BOLT FOR (H) & (I) (END) MULLIONS W/ ORIENTATION #1 & ORIENTATION #2                                    | 3 1/2"                | 6"                            |
| II                            | 6"                         | 1/2" HILTI KWIK BOLT 3 FOR (H) & (I) (END) OR (INTERIOR) MULLIONS W/ ORIENTATION #1 OR ORIENTATION #2                                   | 3 1/2"                | 7"                            |
|                               |                            | 1/2" CONFLX SCREW FOR (H) & (I) (END) OR (INTERIOR) MULLIONS W/ ORIENTATION #1 OR ORIENTATION #2                                        | 3 1/2"                | 6"                            |

| SCHEDULE #2        |                            |                                        |                       |                               |
|--------------------|----------------------------|----------------------------------------|-----------------------|-------------------------------|
| INSTALLATION CASES | MIN. SLAB THICKNESS REQ'D. | ANCHOR TYPE & SIZE (TYP. TOP & BOTTOM) | MIN. ANCHOR EMBEDMENT | MIN. EDGE DISTANCE FOR ANCHOR |
| I & Ia             | 4"                         | 5/8" KWIK BOLT 3 OR 5/8" CONFLX SCREW  | 2 1/2"                | 7 1/2"                        |

SECTION X1-X1 W/ (F)\* & (G)\*  
(INTERIOR MULLION)  
(4" x 4")

3" x 3" x 1/4" x 0'-4" (6061-T6 ALLOY) Alum. ANGLE EA. SIDE W/ (2) 1/2" THRU BOLTS TO MULLION (F, G)  
(2) ANCHORS (SEE SCH. #1)

EXTERIOR

1 1/2" 1 1/2" 4" 3"

7/14/2023

P.E. SEAL/SIGNATURE/DATE

FLORIDA BUILDING CODE (NON HIGH VELOCITY HURRICANE ZONE)

©2023 TILTECO, INC.




**TILTECO INC.**

TILLIT TESTING & ENGINEERING COMPANY  
6355 N.W. 36th St., Ste. 305, VIRGINIA BEACH, FL 33166  
Phone: (305) 671-1530 • Fax: (305) 671-1531  
CA-0006719  
WALTER A. TILLIT Jr. P.E.  
FLORIDA Lic. # 44167

58 mm SLAT END RETENTION ALUMINUM ROLL-UP SHUTTER SYSTEM (L.M.I.)

Y.M. DRAWN BY:  
7/14/2023 DATE:  
23-107 DRAWING No.  
SHEET 9 OF 21

REV. NO. DESCRIPTION DATE REV. NO. DESCRIPTION DATE  
1 OLD 22-013 7/14/23 3 - -  
2 - - 4 - -

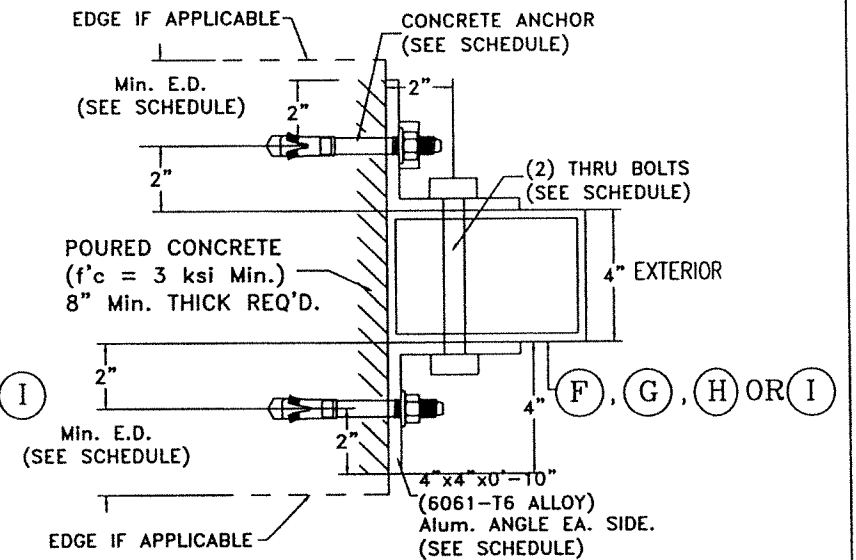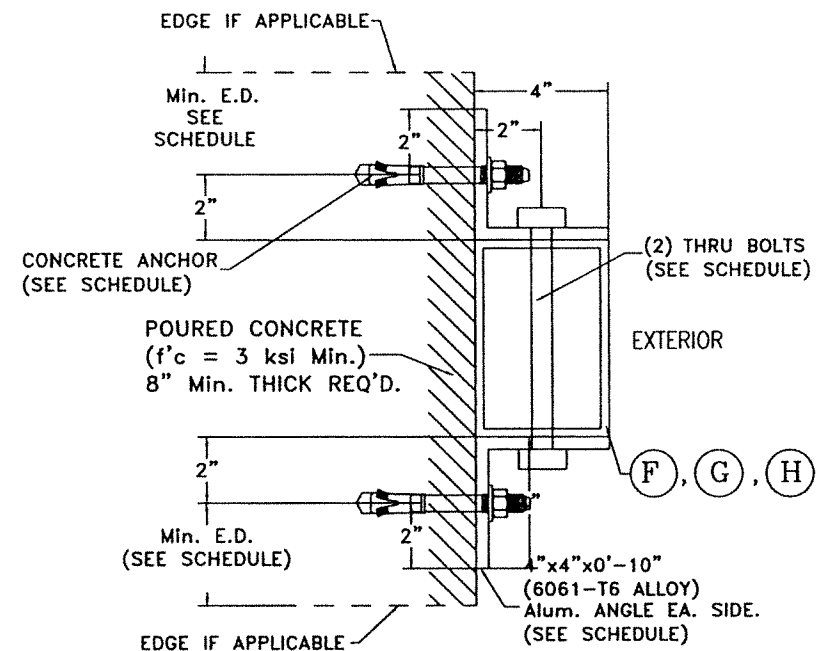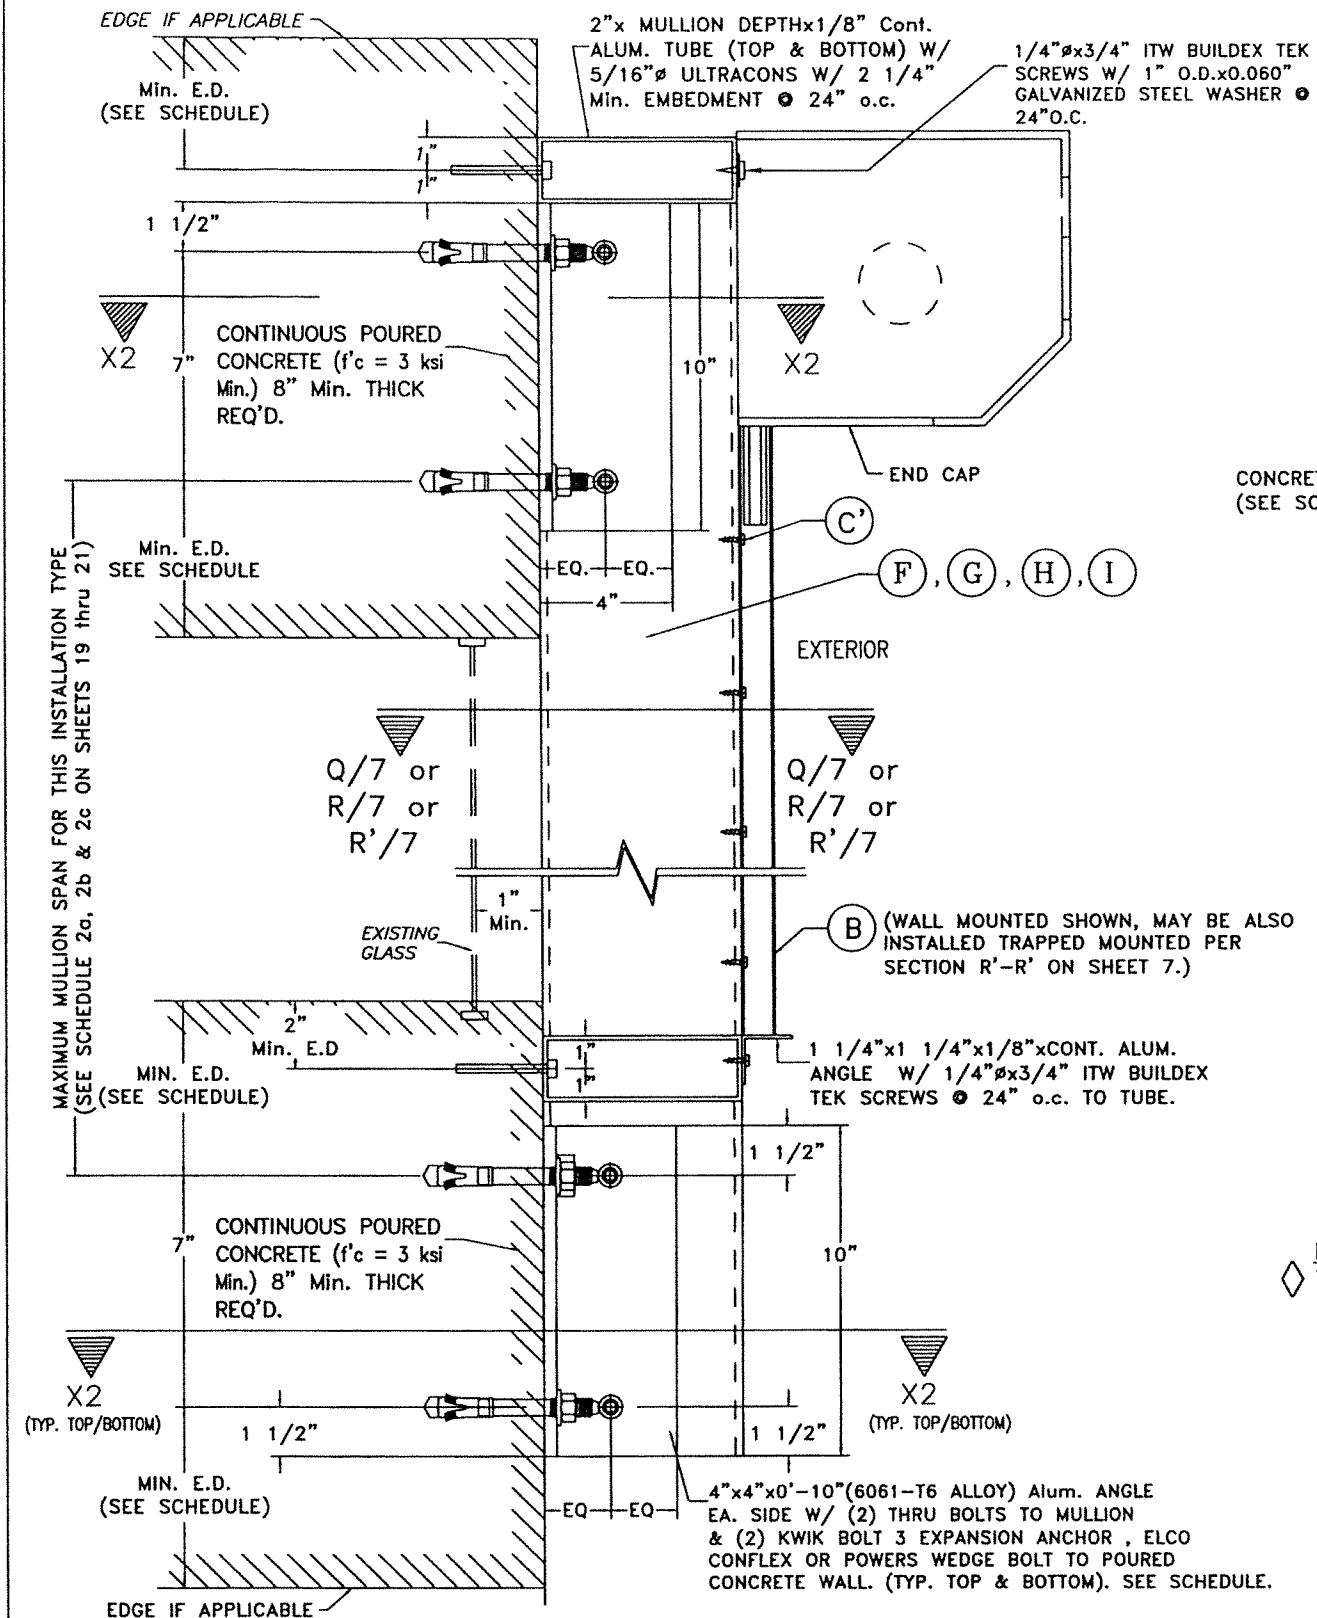

**SECTION X2-X2 W/ (F),(G),(H) OR (I)**

(END & INTERIOR MULLION (H), (I) or  
INTERIOR MULLION (F), (G)  
(W/ ORIENTATION # 2)  
(6"x4" , 8"x4" or 4"x4")

**ALTERNATIVE SECTION X2-X2 W/ (F), (G), (H) OR (I)**

(END & INTERIOR MULLION (H), (I) or  
INTERIOR MULLION (F), (G)  
(W/ ORIENTATION # 1)  
(4"x4" , 4"x6" or 4"x8")

NOTE:  
◇ VALID FOR ALL MAX. LOADS & MAX. SPANS EXCEPT SPECIAL LOW LOAD & REDUCED SPAN CONDITIONS PER SHEET 11

### MULLION CONNECTION SCHEDULE

| MULLION TYPE | REQ'D. ALUMINUM ANGLE THICKNESS | REQ'D. THRU BOLT | REQ'D. CONCRETE ANCHORS & EMBEDMENT | MIN. E.D. |
|--------------|---------------------------------|------------------|-------------------------------------|-----------|
| (H) (I)      | 3/8"                            | 5/8 Ø            | (4) 3/4Ø , 5 1/2" EMBED.            | 7 3/4"    |
| (F) (C)      | 1/4"                            | 1/2 Ø            | (4) 1/2Ø , 3 1/2" EMBED.            | 6"        |

## SECTIONS W-2

### **END & INTERIOR WALL MOUNTED MULLION INSTALLATION ◇**

POURED CONCRETE WALL REQUIRED

**(TO BE USED W/ SCHEDULES 2a, 2b & 2c ON SHEETS 19 THRU 21)**

SCALE:  $1/8" = 1'$

FLORIDA BUILDING CODE (NON HIGH VELOCITY HURRICANE ZONE)

©2023 TILTECO, INC.



**TILECO INC.**

**TILLIT TESTING & ENGINEERING COMPANY**  
6745 N.W. 34th St. Ste. 305 VIRGINIA BEACH, VA 23462

Phone : (305)871-1530 • Fax : (305)871-1531  
CA-0006719  
WALTER A. TILLIT Jr. P.E.  
FLORIDA Lic. # 44167

58 mm SLAT END RETENTION ALUMINUM  
ROLL-UP SHUTTER SYSTEM (L.M.I.)

**FOLDING SHUTTER CORP.**  
1862 DR. MARTIN LUTHER KING BLVD.  
WEST PALM BEACH, FL 33404  
[www.foldingshutters.com](http://www.foldingshutters.com)


Y.M.  
DRAWN BY:

DATE: 1/14/2023

3-107

DRAWING No.

PAGE 10 OF 21

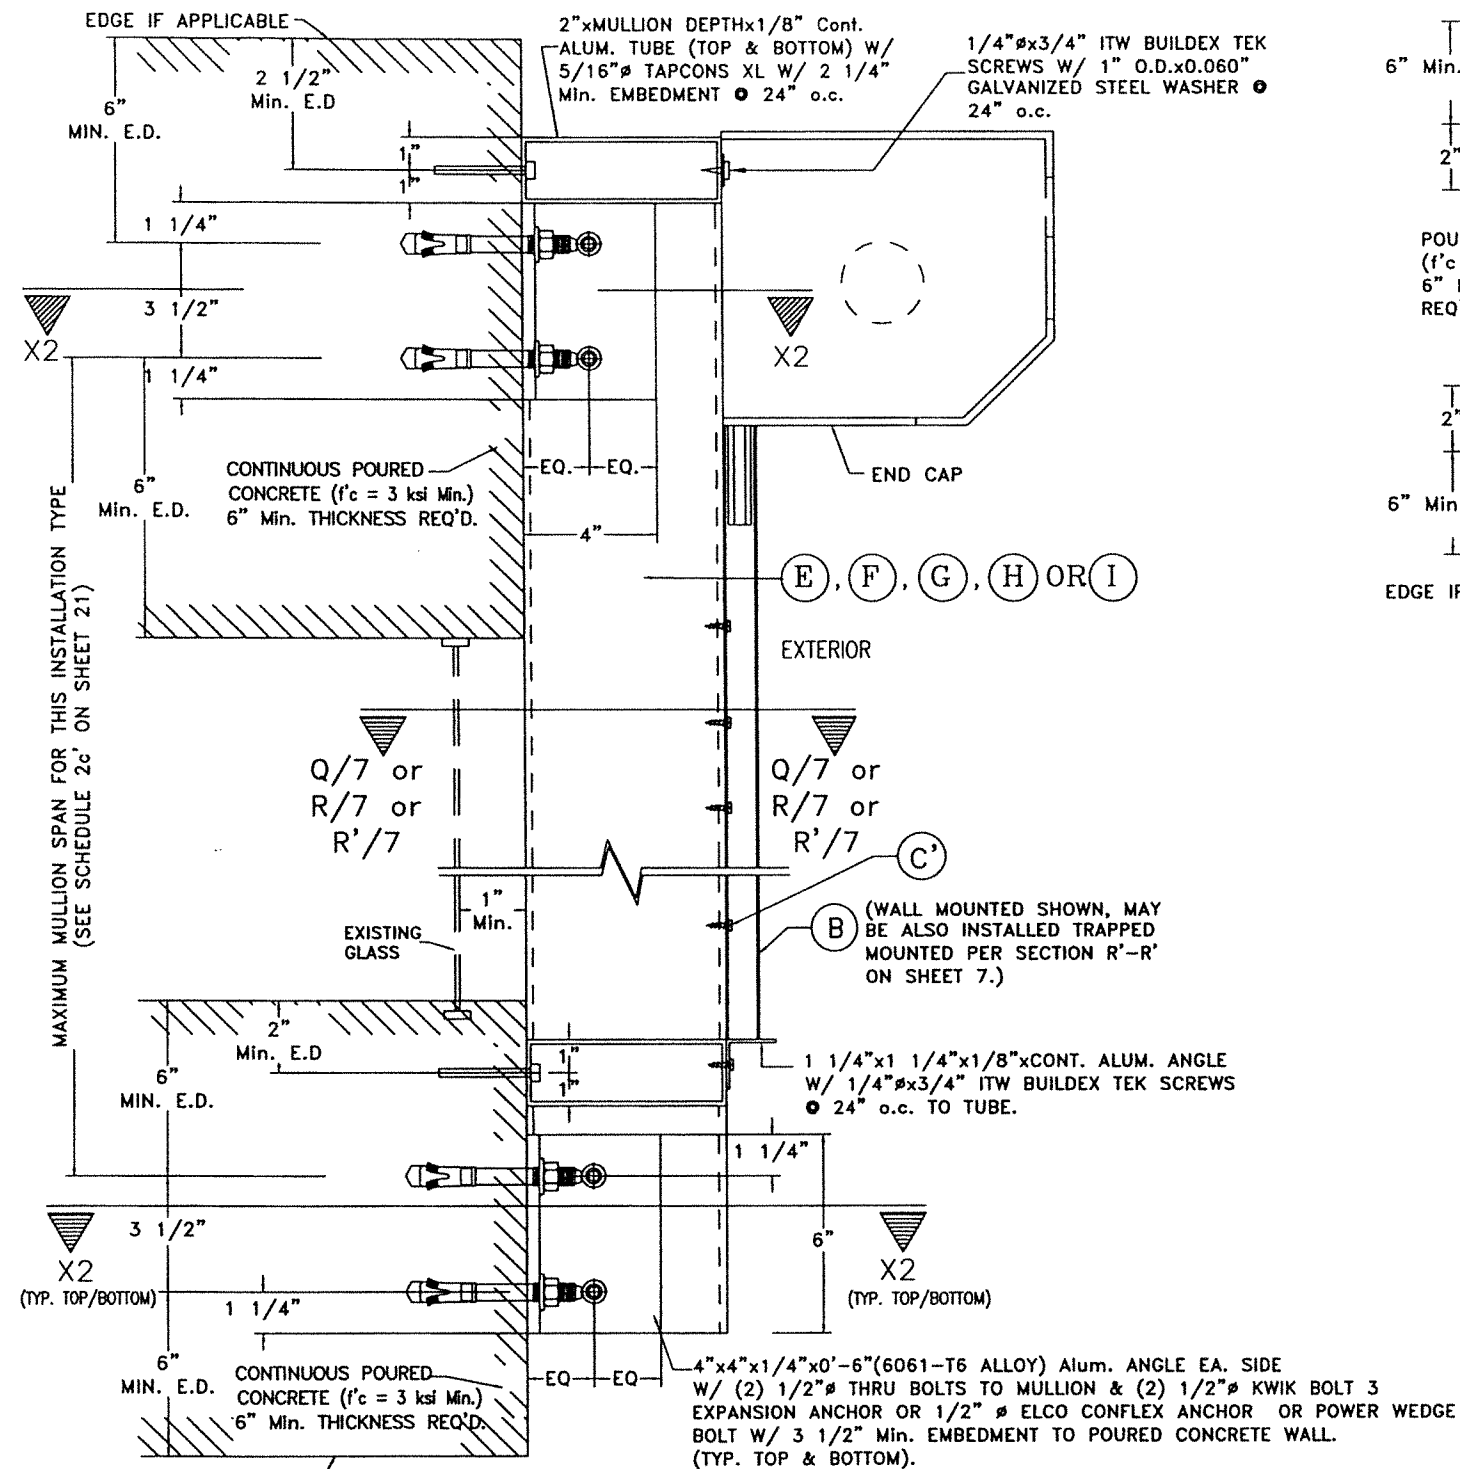


### SECTION W-2

WALL MOUNTING: MULLIONS (E, F, G, H) OR (I)  
POURED CONCRETE WALL

## END & INTERIOR WALL MOUNTED MULLION INSTALLATION ◊ APPLICABLE TO A LIMITED LOAD, LIMITED MULLION SPAN AND LIMITED MULLION SPACING


(TO BE USED W/ SCHEDULE 2c' ON SHEET 21)

SCALE: 1/8" = 1"

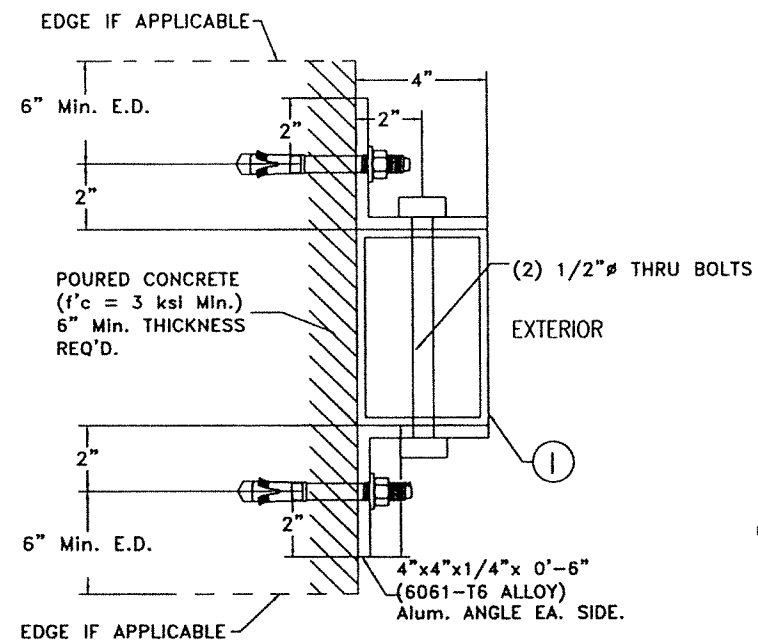

### SECTION X2-X2 W/ (I)

(END & INTERIOR MULLION)  
(W/ ORIENTATION # 2)

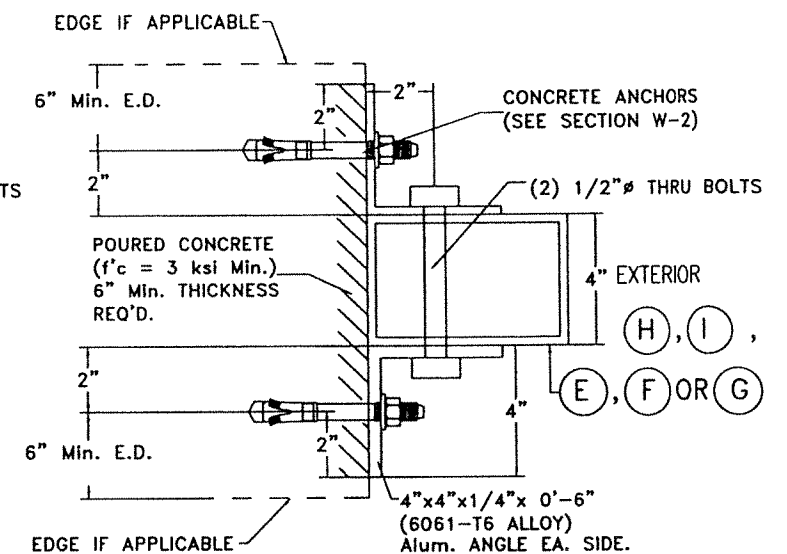


### SECTION X2-X2 W/ (E, F, G, H) OR (I)

(INTERIOR MULLION)  
(W/ ORIENTATION # 1)

◊ SEE MAXIMUM (E, F, G, H, I) (INTERIOR) & (I) (END & INTERIOR) WALL MOUNTED MULLIONS SPAN COVERED BY SCHEDULE 2c' FOR INSTALLATION CASES I' & II' ON SHEET 21 AS FOLLOWS: (LIMITED LOAD, LIMITED MULLION SPACING AND LIMITED SPAN INSTALLATION):

INSTALLATION CASE I' - RESIDENTIAL AND COMMERCIAL APPLICATIONS WITH  $\pm 60.0$  p.s.f. MAXIMUM A.S.D. DESIGN PRESSURE RATING, 12'-0" MAXIMUM MULLION SPACING.

INSTALLATION CASE II' - COMMERCIAL APPLICATION FOR  $\pm 100.0$  p.s.f. MAXIMUM A.S.D. DESIGN PRESSURE RATING, 7'-0" MAXIMUM MULLION SPACING.

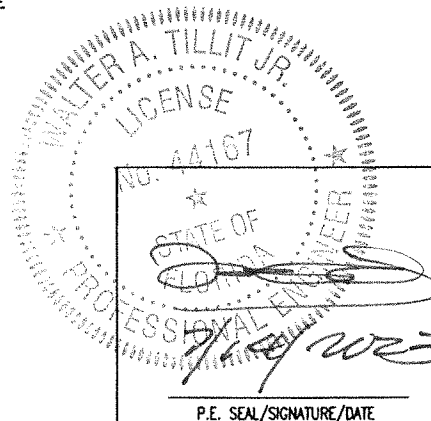

| FLORIDA BUILDING CODE (NON HIGH VELOCITY HURRICANE ZONE)   |             |         |         |             |      |   |  |                    |  |
|---|-------------|---------|---------|-------------|------|---|--|--------------------|--|
| ©2023 TILTECO, INC.   |             |         |         |             |      | 58 mm SLAT END RETENTION ALUMINUM ROLL-UP SHUTTER SYSTEM (L.M.I.)                                                         |  | Y.M. DRAWN BY:     |  |
| <br>TILLIT TESTING & ENGINEERING COMPANY<br>8355 N.W. 36th St., Ste. 305, VIRGINIA GARDENS, FL 33166<br>Phone: (305)871-1530, Fax: (305)871-1531<br>CA-0006719<br>WALTER A. TILLIT Jr. P.E.<br>FLORIDA Lic. # 44167 |             |         |         |             |      | <b>FOLDING SHUTTER CORP.</b><br>1862 DR. MARTIN LUTHER KING BLVD.<br>WEST PALM BEACH, FL 33404<br>www.foldingshutters.com |  | 7/14/2023<br>DATE: |  |
| REV. NO   | DESCRIPTION | DATE    | REV. NO | DESCRIPTION | DATE | 23-107   |  | DRAWING No.        |  |
| 1   | OLD 22-013  | 7/14/23 | 3       | -           | -    | SHEET 11 OF 21   |  |                    |  |
| 2   | -           | -       | 4       | -           | -    |   |  |                    |  |

TYPICAL MANDATORY PROCEDURE FOR VERIFYING PRODUCT CODE COMPLIANCE RELATED TO ITS INSTALLATION INTO EXISTING POURED CONCRETE OR GROUT FILLED CELL CONCRETE BLOCK STRUCTURES (\*)

STEP 1: OBTAIN JOB SITE'S A.S.D. DESIGN PRESSURE RATING (p.s.f.) FOR THE OPENING AND DESIRED SLAT SPAN "L" (ft) TO PROTECT IT (SEE GENERAL NOTE #2, SHEET 1).

STEP 2: ENTER TO CHARTS Ia, Ib, Ic & Id ON SHEET 13, CHARTS Ia', Ib', Ic' ON SHEET 13A AND CHARTS Ie', If', Ig' ON SHEET 13B TO DETERMINE, BASED ON AN 3/8" SLAT SLIP (in), ANCHOR TYPE AT SIDE RAILS AND A.S.D. DESIGN PRESSURE RATING (p.s.f.) THE REQUIRED MAX SLAT SPAN "L" ft.

THE FOLLOWING INFORMATION IS PROVIDED AT ABOVE REFERENCED CHARTS TO PROCEED WITH PRODUCT INSTALLATION VERIFICATION:

- ENTER A.S.D. DESIGN PRESSURE RATING: SEE STEP (1) ABOVE.
- FOR A SPECIFIC PRODUCT MOUNTING INSTALLATION TYPE, INCLUDING ANCHOR TYPE, THE FOLLOWING DEFINITION FOR SLAT SPAN SHALL BE CONSIDERED:  
  
Lmax: THIS IS THE MAXIMUM ALLOWABLE SLAT SPAN FOR WHICH A GIVEN 3/8" SLAT SLIP MAY BE USED, FOR A GIVEN A.S.D. DESIGN PRESSURE RATING, AND MOUNTING TYPE.
- MINIMUM REQUIRED SEPARATION TO GLASS IS PROVIDED ON CHARTS Ie , Id' & Ig' ON SHEETS 13 , 13A & 13B RESPECTIVELY.

STEP 3: OBTAIN INFORMATION ON PRODUCT'S SIDE RAIL ANCHOR SPACING REQUIREMENTS FOR CONNECTION TO EXISTING STRUCTURE FROM ANCHOR SCHEDULES Va & Va' ON SHEET 14 & 15, RESPECTIVELY. ENTER SCHEDULES WITH ANCHOR TYPE, SUBSTRATE, MOUNTING TYPE, A.S.D. DESIGN PRESSURE RATING & SLAT SPAN AND OBTAIN MAXIMUM ANCHOR SPACING (INCHES ON CENTERS). SEE GENERAL NOTE 7 ON SHEET 1 FOR ANCHOR SPECS.

STEP 4: IF PRODUCT INSTALLATION INCLUDES MULLIONS, THE FOLLOWING MANDATORY ADDITIONAL PROCEDURE IS APPLICABLE.

- MINIMUM SEPARATION TO GLASS FOR SLATS IF MULLIONS ARE USED SHALL BE BASED ON CHART Id ON SHEET 13. IT SHALL BE MEASURED FROM BACK OF SLATS TO GLASS.
- ENTER SCHEDULES 1a THRU 2c ON SHEETS 19, 20 & 21 W/ A.S.D. DESIGN LOAD; MAXIMUM MULLION SPACING (MAX., 12', OR 7'), AND DETERMINE MAXIMUM MULLIONS SPAN (HEIGHT) W/ ALLOWABLE INTERPOLATION IN BETWEEN SPACING'S FOR A GIVEN MULLION TYPE & MULLION ORIENTATION.

3. SEE SHEETS 8, 9 FOR TRAPPED MOUNTED MULLIONS AND SHEETS 10 & 11 FOR WALL MOUNTED MULLION CONNECTION DETAILS AT TOP & BOTTOM FOR FLOOR TO CEILING (TRAPPED) OR WALL MOUNTINGS OF MULLIONS INTO CONCRETE FOR A GIVEN MULLION TYPE.

\* PROCEDURE PER STEPS 1 THRU 3 IS SIMILAR FOR INSTALLATIONS INTO WOOD FRAME STRUCTURES. SEE SHEETS 17 & 18 FOR LIMITATIONS APPLICABLE TO INSTALLATIONS INTO WOOD FRAME STRUCTURES. (NO MULLIONS ALLOWED, NO TRAPPED MOUNT SHUTTER ALLOWED).

WALTER A. TILLIT JR.

LICENSE

No. 44167

STATE OF FLORIDA

PROFESSIONAL ENGINEER

7/14/2023

P.E. SEAL/SIGNATURE/DATE

| FLORIDA BUILDING CODE (NON HIGH VELOCITY HURRICANE ZONE)   |             |         |   |             |                       |
|---|-------------|---------|---|-------------|-----------------------|
| ©2023 TILTECO, INC.   |             |         | 58 mm SLAT END RETENTION ALUMINUM ROLL-UP SHUTTER SYSTEM (L.M.I.)                                                                                     |             | Y.M.<br>DRAWN BY:     |
| <div>TILTECO INC.</div> <div>TILLIT TESTING &amp; ENGINEERING COMPANY</div> <div>6355 N.W. 36th St., Ste. 305, VIRGINIA GARDENS, FL 33166</div> <div>Phone : (305)871-1530 . Fax : (305)871-1531</div> <div>CA-0006719</div> <div>WALTER A. TILLIT Jr. P.E.</div> <div>FLORIDA Lic. # 44167</div> |             |         | <div>FOLDING SHUTTER CORP.</div> <div>1862 DR. MARTIN LUTHER KING BLVD.</div> <div>WEST PALM BEACH, FL 33404</div> <div>www.foldingshutters.com</div> |             | 7/14/2023<br>DATE:    |
|   |             |         |   |             | 23-107<br>DRAWING No. |
| REV. NO   | DESCRIPTION | DATE    | REV. No   | DESCRIPTION | DATE                  |
| 1   | OLD 22-013  | 7/14/23 | 3   | -           | -                     |
| 2   | -           | -       | 4   | -           | -                     |
|   |             |         |   |             | SHEET 12 OF 21        |


SLAT PERFORMANCE CHARTS Ia, Ib, Ic, Id & Ie: (ONLY VALID FOR 3/8" SLIP).  
(SEE SHTS. 13A & 13B FOR GROUTED BLOCK SUBSTRATE AND SEE SHEET 17 FOR WOOD SUBSTRATE)

FOR A GIVEN A.S.D. DESIGN PRESSURE RATING (p.s.f), PRODUCT MOUNT CONDITION INCLUDING ANCHOR TYPE \*

| MAX.<br>A.S.D.<br>DESIGN<br>PRESSURE<br>RATING<br>(psf) | CHART Ia                                                            |                  |                                       |                            |                                      | CHART Ib                                               |                  |                                       |                            |                                      | CHART Ic                                                     |                  |                                       |                            |                                      | CHART Id                                    |                  |                                       |                            |                                      | CHART Ie                                                                    |        |
|---------------------------------------------------------|---------------------------------------------------------------------|------------------|---------------------------------------|----------------------------|--------------------------------------|--------------------------------------------------------|------------------|---------------------------------------|----------------------------|--------------------------------------|--------------------------------------------------------------|------------------|---------------------------------------|----------------------------|--------------------------------------|---------------------------------------------|------------------|---------------------------------------|----------------------------|--------------------------------------|-----------------------------------------------------------------------------|--------|
|                                                         | 3/8"Ø CONFLEX OR<br>3/8"Ø KWIK BOLT 3 ANCHORS<br>TO POURED CONCRETE |                  |                                       |                            |                                      | 3/8"Ø POWER WEDGE BOLT<br>ANCHOR<br>TO POURED CONCRETE |                  |                                       |                            |                                      | 5/16"Ø ULTRACON OR<br>3/8"Ø LDT ANCHOR<br>TO POURED CONCRETE |                  |                                       |                            |                                      | 3/8" Ø SCREW BOLT<br>TO POURED CONCRETE     |                  |                                       |                            |                                      | USE MAXIMUM POSITIVE<br>A.S.D. LOAD VALUE                                   |        |
|                                                         | MAX. SLAT SPAN<br>"L <sub>MAX.</sub> " (FT)                         |                  |                                       |                            |                                      | MAX. SLAT SPAN<br>"L <sub>MAX.</sub> " (FT)            |                  |                                       |                            |                                      | MAX. SLAT SPAN<br>"L <sub>MAX.</sub> " (FT)                  |                  |                                       |                            |                                      | MAX. SLAT SPAN<br>"L <sub>MAX.</sub> " (FT) |                  |                                       |                            |                                      | REQUIRED MIN.<br>SEPARATION TO<br>GLASS MEASURED<br>TO BACK OF SLAT<br>(in) |        |
|                                                         | WALL<br>MOUNT                                                       | TRAPPED<br>MOUNT | BUILD-OUT<br>MOUNT W/<br>R, Q<br>OR T | BUILD-OUT<br>MOUNT W/<br>P | BUILD-OUT<br>MOUNT W/<br>S, U<br>& J | WALL<br>MOUNT                                          | TRAPPED<br>MOUNT | BUILD-OUT<br>MOUNT W/<br>R, Q<br>OR T | BUILD-OUT<br>MOUNT W/<br>P | BUILD-OUT<br>MOUNT W/<br>S, U<br>& J | WALL<br>MOUNT                                                | TRAPPED<br>MOUNT | BUILD-OUT<br>MOUNT W/<br>R, Q<br>OR T | BUILD-OUT<br>MOUNT W/<br>P | BUILD-OUT<br>MOUNT W/<br>S, U<br>& J | WALL<br>MOUNT                               | TRAPPED<br>MOUNT | BUILD-OUT<br>MOUNT W/<br>R, Q<br>OR T | BUILD-OUT<br>MOUNT W/<br>P | BUILD-OUT<br>MOUNT W/<br>S, U<br>& J | ZONE 1, 2<br>& 3                                                            | ZONE 4 |
| 25.0                                                    | 24'-0"                                                              | 24'-0"           | 15'-0"                                | 19'-0"                     | 18'-0"                               | 24'-0"                                                 | 24'-0"           | 13'-6"                                | 17'-0"                     | 15'-0"                               | 24'-0"                                                       | 19'-0"           | 11'-0"                                | 14'-0"                     | 12'-0"                               | 24'-0"                                      | 24'-0"           | 15'-0"                                | 19'-0"                     | 18'-0"                               | 1"                                                                          | 12"    |
| 30.0                                                    | 22'-0"                                                              | 22'-0"           | 13'-6"                                | 18'-0"                     | 15'-0"                               | 22'-0"                                                 | 22'-0"           | 12'-0"                                | 16'-0"                     | 13'-0"                               | 21'-0"                                                       | 17'-0"           | 10'-0"                                | 12'-6"                     | 11'-0"                               | 22'-0"                                      | 22'-0"           | 13'-6"                                | 18'-0"                     | 15'-0"                               | 1"                                                                          | 12"    |
| 35.0                                                    | 19'-0"                                                              | 19'-0"           | 12'-0"                                | 16'-5"                     | 14'-0"                               | 19'-0"                                                 | 19'-0"           | 11'-0"                                | 14'-5"                     | 12'-0"                               | 19'-0"                                                       | 15'-0"           | 9'-6"                                 | 11'-6"                     | 10'-6"                               | 19'-0"                                      | 19'-0"           | 12'-0"                                | 16'-5"                     | 14'-0"                               | 1"                                                                          | 12"    |
| 40.0                                                    | 17'-6"                                                              | 17'-6"           | 11'-0"                                | 15'-0"                     | 13'-0"                               | 17'-6"                                                 | 17'-6"           | 10'-0"                                | 13'-0"                     | 11'-0"                               | 17'-0"                                                       | 14'-0"           | 9'-0"                                 | 10'-6"                     | 10'-0"                               | 17'-6"                                      | 17'-6"           | 11'-0"                                | 15'-0"                     | 13'-0"                               | 1"                                                                          | 11"    |
| 45.0                                                    | 16'-0"                                                              | 16'-0"           | 10'-6"                                | 13'-9"                     | 12'-0"                               | 16'-0"                                                 | 16'-0"           | 9'-6"                                 | 11'-9"                     | 10'-6"                               | 15'-6"                                                       | 13'-0"           | 8'-6"                                 | 10'-0"                     | 9'-6"                                | 16'-0"                                      | 16'-0"           | 10'-6"                                | 13'-9"                     | 12'-0"                               | 1"                                                                          | 11"    |
| 50.0                                                    | 15'-0"                                                              | 15'-0"           | 10'-0"                                | 12'-6"                     | 11'-0"                               | 15'-0"                                                 | 15'-0"           | 9'-0"                                 | 11'-6"                     | 10'-0"                               | 14'-0"                                                       | 12'-0"           | 8'-0"                                 | 9'-6"                      | 9'-0"                                | 15'-0"                                      | 15'-0"           | 10'-0"                                | 12'-6"                     | 11'-0"                               | 1"                                                                          | 11"    |
| 55.0                                                    | 14'-0"                                                              | 14'-0"           | 9'-6"                                 | 11'-9"                     | 10'-6"                               | 14'-0"                                                 | 14'-0"           | 8'-6"                                 | 10'-9"                     | 9'-6"                                | 13'-6"                                                       | 11'-6"           | 7'-9"                                 | 9'-0"                      | 8'-6"                                | 14'-0"                                      | 14'-0"           | 9'-6"                                 | 11'-9"                     | 10'-6"                               | 1"                                                                          | 11"    |
| 60.0                                                    | 13'-3"                                                              | 13'-3"           | 9'-0"                                 | 11'-0"                     | 10'-0"                               | 13'-3"                                                 | 13'-3"           | 8'-0"                                 | 10'-0"                     | 9'-0"                                | 13'-0"                                                       | 11'-0"           | 7'-6"                                 | 8'-6"                      | 8'-0"                                | 13'-3"                                      | 13'-3"           | 9'-0"                                 | 11'-0"                     | 10'-0"                               | 1"                                                                          | 11"    |
| 65.0                                                    | 12'-6"                                                              | 12'-6"           | 8'-8"                                 | 10'-8"                     | 9'-6"                                | 12'-6"                                                 | 12'-6"           | 7'-9"                                 | 9'-8"                      | 8'-9"                                | 12'-0"                                                       | 10'-7"           | 7'-3"                                 | 8'-3"                      | 7'-9"                                | 12'-6"                                      | 12'-6"           | 8'-8"                                 | 10'-8"                     | 9'-6"                                | 1"                                                                          | 11"    |
| 70.0                                                    | 12'-0"                                                              | 12'-0"           | 8'-5"                                 | 10'-3"                     | 9'-0"                                | 12'-0"                                                 | 12'-0"           | 7'-7"                                 | 9'-3"                      | 8'-5"                                | 11'-0"                                                       | 10'-2"           | 6'-11"                                | 8'-0"                      | 7'-5"                                | 12'-0"                                      | 12'-0"           | 8'-5"                                 | 10'-3"                     | 9'-0"                                | 1"                                                                          | 11"    |
| 75.0                                                    | 11'-4"                                                              | 11'-4"           | 8'-3"                                 | 9'-10"                     | 8'-9"                                | 11'-4"                                                 | 11'-4"           | 7'-5"                                 | 8'-10"                     | 8'-2"                                | 10'-4"                                                       | 9'-6"            | 6'-8"                                 | 7'-9"                      | 7'-2"                                | 11'-4"                                      | 11'-4"           | 8'-3"                                 | 9'-10"                     | 8'-9"                                | 1"                                                                          | 11"    |
| 80.0                                                    | 11'-0"                                                              | 11'-0"           | 8'-0"                                 | 9'-6"                      | 8'-6"                                | 11'-0"                                                 | 11'-0"           | 7'-3"                                 | 8'-6"                      | 8'-0"                                | 9'-10"                                                       | 9'-0"            | 6'-6"                                 | 7'-6"                      | 7'-0"                                | 11'-0"                                      | 11'-0"           | 8'-0"                                 | 9'-6"                      | 8'-6"                                | 1"                                                                          | 8"     |
| 85.0                                                    | 10'-6"                                                              | 10'-6"           | 7'-8"                                 | 9'-4"                      | 8'-3"                                | 10'-6"                                                 | 10'-6"           | 7'-1"                                 | 8'-3"                      | 7'-9"                                | 9'-7"                                                        | 8'-9"            | 6'-5"                                 | 7'-3"                      | 6'-11"                               | 10'-6"                                      | 10'-6"           | 7'-8"                                 | 9'-4"                      | 8'-3"                                | 1"                                                                          | 8"     |
| 90.0                                                    | 10'-2"                                                              | 10'-2"           | 7'-5"                                 | 8'-10"                     | 7'-11"                               | 10'-2"                                                 | 10'-2"           | 6'-10"                                | 8'-0"                      | 7'-5"                                | 9'-4"                                                        | 8'-6"            | 6'-3"                                 | 7'-0"                      | 6'-9"                                | 10'-2"                                      | 10'-2"           | 7'-5"                                 | 8'-10"                     | 7'-11"                               | 1"                                                                          | 8"     |
| 95.0                                                    | 9'-9"                                                               | 9'-9"            | 7'-2"                                 | 8'-5"                      | 7'-8"                                | 9'-9"                                                  | 9'-9"            | 6'-8"                                 | 7'-9"                      | 7'-3"                                | 9'-2"                                                        | 8'-3"            | 6'-1"                                 | 6'-9"                      | 6'-7"                                | 9'-9"                                       | 9'-9"            | 7'-2"                                 | 8'-5"                      | 7'-8"                                | 1"                                                                          | 8"     |
| 100.0                                                   | 9'-5"                                                               | 9'-5"            | 7'-0"                                 | 8'-0"                      | 7'-6"                                | 9'-5"                                                  | 9'-5"            | 6'-6"                                 | 7'-6"                      | 7'-0"                                | 9'-0"                                                        | 8'-0"            | 6'-0"                                 | 6'-6"                      | 6'-6"                                | 9'-5"                                       | 9'-5"            | 7'-0"                                 | 8'-0"                      | 7'-6"                                | 1"                                                                          | 6"     |
| 105.0                                                   | 9'-2"                                                               | 9'-2"            | 6'-11"                                | 7'-10"                     | 7'-4"                                | 9'-2"                                                  | 9'-2"            | 6'-5"                                 | 7'-4"                      | 6'-11"                               | 8'-9"                                                        | 7'-9"            | 5'-11"                                | 6'-5"                      | 6'-5"                                | 9'-2"                                       | 9'-2"            | 6'-11"                                | 7'-10"                     | 7'-4"                                | 1"                                                                          | 6"     |
| 110.0                                                   | 9'-0"                                                               | 9'-0"            | 6'-10"                                | 7'-8"                      | 7'-2"                                | 9'-0"                                                  | 9'-0"            | 6'-5"                                 | 7'-2"                      | 6'-10"                               | 8'-6"                                                        | 7'-7"            | 5'-11"                                | 6'-4"                      | 6'-4"                                | 9'-0"                                       | 9'-0"            | 6'-10"                                | 7'-8"                      | 7'-2"                                | 1"                                                                          | 6"     |
| 115.0                                                   | 8'-9"                                                               | 8'-9"            | 6'-9"                                 | 7'-6"                      | 6'-11"                               | 8'-9"                                                  | 8'-9"            | 6'-4"                                 | 7'-0"                      | 6'-9"                                | 8'-3"                                                        | 7'-5"            | 5'-10"                                | 6'-3"                      | 6'-3"                                | 8'-9"                                       | 8'-9"            | 6'-9"                                 | 7'-6"                      | 6'-11"                               | 1"                                                                          | 6"     |
| 120.0                                                   | 8'-6"                                                               | 8'-6"            | 6'-8"                                 | 7'-4"                      | 6'-9"                                | 8'-6"                                                  | 8'-6"            | 6'-4"                                 | 6'-10"                     | 6'-8"                                | 8'-0"                                                        | 7'-3"            | 5'-10"                                | 6'-2"                      | 6'-2"                                | 8'-6"                                       | 8'-6"            | 6'-8"                                 | 7'-4"                      | 6'-9"                                | 1"                                                                          | 6"     |
| 125.0                                                   | 8'-3"                                                               | 8'-3"            | 6'-7"                                 | 7'-2"                      | 6'-7"                                | 8'-3"                                                  | 8'-3"            | 6'-4"                                 | 6'-8"                      | 6'-7"                                | 7'-9"                                                        | 7'-1"            | 5'-9"                                 | 6'-1"                      | 6'-1"                                | 8'-3"                                       | 8'-3"            | 6'-7"                                 | 7'-2"                      | 6'-7"                                | 1"                                                                          | 6"     |
| 130.0                                                   | 8'-0"                                                               | 8'-0"            | 6'-6"                                 | 7'-0"                      | 6'-6"                                | 8'-0"                                                  | 8'-0"            | 6'-3"                                 | 6'-6"                      | 6'-6"                                | 7'-6"                                                        | 7'-0"            | 5'-9"                                 | 6'-0"                      | 6'-0"                                | 8'-0"                                       | 8'-0"            | 6'-6"                                 | 7'-0"                      | 6'-6"                                | 1"                                                                          | 6"     |
| 135.0                                                   | 7'-10"                                                              | 7'-10"           | 6'-4"                                 | 6'-10"                     | 6'-5"                                | 7'-10"                                                 | 7'-10"           | 6'-1"                                 | 6'-5"                      | 6'-5"                                | 7'-3"                                                        | 6'-10"           | 5'-8"                                 | 5'-11"                     | 5'-11"                               | 7'-10"                                      | 7'-10"           | 6'-4"                                 | 6'-10"                     | 6'-5"                                | 1"                                                                          | 6"     |
| 140.0                                                   | 7'-6"                                                               | 7'-6"            | 6'-2"                                 | 6'-8"                      | 6'-4"                                | 7'-6"                                                  | 7'-6"            | 6'-0"                                 | 6'-4"                      | 6'-3"                                | 7'-0"                                                        | 6'-8"            | 5'-8"                                 | 5'-10"                     | 5'-10"                               | 7'-6"                                       | 7'-6"            | 6'-2"                                 | 6'-8"                      | 6'-4"                                | 1"                                                                          | 6"     |
| 145.0                                                   | 7'-3"                                                               | 7'-3"            | 5'-11"                                | 6'-6"                      | 6'-3"                                | 7'-3"                                                  | 7'-3"            | 5'-9"                                 | 6'-4"                      | 6'-1"                                | 6'-9"                                                        | 6'-6"            | 5'-7"                                 | 5'-9"                      | 5'-9"                                | 7'-3"                                       | 7'-3"            | 5'-11"                                | 6'-6"                      | 6'-3"                                | 1"                                                                          | 6"     |
| 150.0                                                   | 7'-0"                                                               | 7'-0"            | 5'-9"                                 | 6'-4"                      | 6'-2"                                | 7'-0"                                                  | 7'-0"            | 5'-8"                                 | 6'-3"                      | 5'-9"                                | 6'-6"                                                        | 6'-4"            | 5'-7"                                 | 5'-8"                      | 5'-8"                                | 7'-0"                                       | 7'-0"            | 5'-9"                                 | 6'-4"                      | 6'-2"                                | 1"                                                                          | 6"     |
| 155.0                                                   | 6'-6"                                                               | 6'-6"            | 5'-8"                                 | 6'-2"                      | 6'-1"                                | 6'-6"                                                  | 6'-6"            | 5'-7"                                 | 6'-2"                      | 5'-7"                                | 6'-3"                                                        | 6'-2"            | 5'-6"                                 | 5'-7"                      | 5'-7"                                | 6'-6"                                       | 6'-6"            | 5'-8"                                 | 6'-2"                      | 6'-1"                                | 1"                                                                          | 6"     |
| 160.0                                                   | 6'-1"                                                               | 6'-1"            | 5'-6"                                 | 6'-1"                      | 6'-1"                                | 6'-1"                                                  | 6'-1"            | 5'-6"                                 | 6'-1"                      | 5'-6"                                | 6'-1"                                                        | 6'-1"            | 5'-6"                                 | 5'-6"                      | 5'-6"                                | 6'-1"                                       | 6'-1"            | 5'-6"                                 | 6'-1"                      | 6'-1"                                | 1"                                                                          | 6"     |

\* NOTES:

- ABOVE INDICATED MAX. SLAT SPANS MAY BE USED AS LONG AS ANCHOR SPACING SCHEDULES ON SHEETS 14, 15 INDICATE THAT AN ANCHOR SPACING IS AVAILABLE FOR THE CORRESPONDING SLAT SPAN AND A.S.D. DESIGN PRESSURE RATING.
- REQUIRES SIDE RAILS FASTENED WITH 3/8"Ø KWIK BOLT 3, 5/16"Ø ULTRACON, 3/8"Ø ELCO CONFLEX, 3/8"Ø POWERS WEDGE BOLT OR 3/8"Ø SCREW BOLT INTO POURED CONCRETE WITH (C) AT MULLIONS CONNECTION. VALID FOR WALL MOUNTED, TRAPPED MOUNTED, AND BUILD-OUT MOUNTED SLATS.
- MAXIMUM SLAT SPANS FOR INTERMEDIATE LOADS MAY BE DETERMINED BY LINEAR INTERPOLATION BETWEEN END VALUES. NO INTERPOLATION IS ALLOWED FOR SEPARATION TO GLASS.
- WIND ZONES 1 THRU 4 AS DEFINED BY ASTM E-1996 STANDARD.

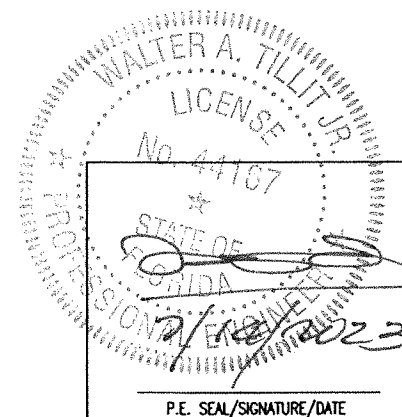

| FLORIDA BUILDING CODE (NON HIGH VELOCITY HURRICANE ZONE)   |             |         |         |             |   |                                                                                    |  |  |  |
|---|-------------|---------|---------|-------------|---|------------------------------------------------------------------------------------|--|--|--|
| ©2023 TILTECO, INC.   |             |         |         |             | 58 mm SLAT END RETENTION ALUMINUM<br>ROLL-UP SHUTTER SYSTEM (L.M.I.)                                                      |                                                                                    |  |  |  |
| <b>TILTECO INC.</b><br>TILLIT TESTING & ENGINEERING COMPANY<br>6355 N.W. 36th St., Ste. 305, VIRGINIA GARDENS, FL 33166<br>Phone : (305)871-1530 • Fax : (305)871-1531<br>CA-0006719<br>WALTER A. TILLIT Jr. P.E.<br>FLORIDA Lic. # 44167 |             |         |         |             | <b>FOLDING SHUTTER CORP.</b><br>1862 DR. MARTIN LUTHER KING BLVD.<br>WEST PALM BEACH, FL 33404<br>www.foldingshutters.com |                                                                                    |  |  |  |
| REV. NO   | DESCRIPTION | DATE    | REV. NO | DESCRIPTION | DATE   | Y.M.<br>DRAWN BY:<br>7/14/2023<br>DATE:<br>23-107<br>DRAWING No.<br>SHEET 13 OF 21 |  |  |  |
| 1   | OLD 22-013  | 7/14/23 | 3       | -           | -   |                                                                                    |  |  |  |
| 2   | -           | -       | 4       | -           | -   |                                                                                    |  |  |  |


SLAT PERFORMANCE CHARTS Ia', Ib', Ic' & Id': (ONLY VALID FOR 3/8" SLIP).  
(SEE SHT. 13 FOR CONCRETE SUBSTRATE, SEE SHT. 13B FOR ADDITIONAL GROUTED BLOCK SUBSTRATE &  
SEE SHEET 17 FOR WOOD SUBSTRATE)

FOR A GIVEN A.S.D. DESIGN PRESSURE RATING (p.s.f), PRODUCT MOUNT CONDITION INCLUDING ANCHOR TYPE\*

| MAX.<br>A.S.D.<br>DESIGN<br>PRESSURE<br>RATING<br>(psf) | CHART Ia'                                   |                  |                                       |                            |                                      | CHART Ib'                                                                            |                  |                                       |                            |                                      | CHART Ic'                                         |                  |                                       |                            |                                      | CHART Id'                                                                   |        |
|---------------------------------------------------------|---------------------------------------------|------------------|---------------------------------------|----------------------------|--------------------------------------|--------------------------------------------------------------------------------------|------------------|---------------------------------------|----------------------------|--------------------------------------|---------------------------------------------------|------------------|---------------------------------------|----------------------------|--------------------------------------|-----------------------------------------------------------------------------|--------|
|                                                         | <u>3/8"Ø LDT ANCHOR</u><br>TO GROUTED BLOCK |                  |                                       |                            |                                      | <u>3/8"Ø POWER WEDGE BOLT OR</u><br><u>3/8"Ø DYNABOLT SLEEVE</u><br>TO GROUTED BLOCK |                  |                                       |                            |                                      | <u>5/16"Ø ULTRACON ANCHOR</u><br>TO GROUTED BLOCK |                  |                                       |                            |                                      | USE MAXIMUM POSITIVE<br>A.S.D. LOAD VALUE                                   |        |
|                                                         | MAX. SLAT SPAN<br>"L <sub>MAX.</sub> " (FT) |                  |                                       |                            |                                      | MAX. SLAT SPAN<br>"L <sub>MAX.</sub> " (FT)                                          |                  |                                       |                            |                                      | MAX. SLAT SPAN<br>"L <sub>MAX.</sub> " (FT)       |                  |                                       |                            |                                      | REQUIRED MIN.<br>SEPARATION TO<br>GLASS MEASURED<br>TO BACK OF SLAT<br>(in) |        |
|                                                         | WALL<br>MOUNT                               | TRAPPED<br>MOUNT | BUILD-OUT<br>MOUNT W/<br>R, Q<br>OR T | BUILD-OUT<br>MOUNT W/<br>P | BUILD-OUT<br>MOUNT W/<br>S, U<br>& V | WALL<br>MOUNT                                                                        | TRAPPED<br>MOUNT | BUILD-OUT<br>MOUNT W/<br>R, Q<br>OR T | BUILD-OUT<br>MOUNT W/<br>P | BUILD-OUT<br>MOUNT W/<br>S, U<br>& V | WALL<br>MOUNT                                     | TRAPPED<br>MOUNT | BUILD-OUT<br>MOUNT W/<br>R, Q<br>OR T | BUILD-OUT<br>MOUNT W/<br>P | BUILD-OUT<br>MOUNT W/<br>S, U<br>& V | ZONE 1, 2<br>& 3                                                            | ZONE 4 |
| 25.0                                                    | 22'-0"                                      | 14'-0"           | 10'-0"                                | 11'-0"                     | 10'-6"                               | 17'-0"                                                                               | 14'-0"           | 10'-0"                                | 11'-6"                     | 10'-6"                               | 16'-0"                                            | 14'-0"           | 9'-6"                                 | 11'-0"                     | 10'-0"                               | 1"                                                                          | 12"    |
| 30.0                                                    | 19'-0"                                      | 13'-0"           | 9'-0"                                 | 10'-6"                     | 9'-6"                                | 14'-6"                                                                               | 12'-0"           | 9'-0"                                 | 10'-6"                     | 9'-6"                                | 14'-0"                                            | 12'-0"           | 9'-0"                                 | 10'-0"                     | 9'-6"                                | 1"                                                                          | 12"    |
| 35.0                                                    | 17'-0"                                      | 12'-0"           | 8'-6"                                 | 9'-6"                      | 9'-0"                                | 13'-0"                                                                               | 11'-0"           | 8'-6"                                 | 9'-6"                      | 9'-0"                                | 12'-6"                                            | 11'-0"           | 8'-6"                                 | 8'-10"                     | 9'-0"                                | 1"                                                                          | 12"    |
| 40.0                                                    | 15'-0"                                      | 11'-0"           | 8'-0"                                 | 9'-0"                      | 8'-6"                                | 11'-6"                                                                               | 10'-0"           | 8'-0"                                 | 9'-0"                      | 8'-6"                                | 11'-6"                                            | 10'-0"           | 8'-0"                                 | 8'-6"                      | 8'-6"                                | 1"                                                                          | 12"    |
| 45.0                                                    | 13'-9"                                      | 10'-3"           | 7'-9"                                 | 8'-6"                      | 8'-3"                                | 10'-10"                                                                              | 9'-6"            | 7'-9"                                 | 8'-6"                      | 8'-3"                                | 11'-0"                                            | 9'-6"            | 7'-9"                                 | 8'-3"                      | 8'-3"                                | 1"                                                                          | 11"    |
| 50.0                                                    | 12'-6"                                      | 9'-6"            | 7'-6"                                 | 8'-0"                      | 8'-0"                                | 10'-3"                                                                               | 9'-0"            | 7'-6"                                 | 8'-0"                      | 8'-0"                                | 10'-0"                                            | 9'-0"            | 7'-6"                                 | 8'-0"                      | 8'-0"                                | 1"                                                                          | 11"    |
| 55.0                                                    | 11'-3"                                      | 8'-9"            | 7'-3"                                 | 7'-9"                      | 7'-9"                                | 9'-10"                                                                               | 8'-9"            | 7'-3"                                 | 7'-9"                      | 7'-9"                                | 9'-6"                                             | 8'-9"            | 7'-3"                                 | 7'-9"                      | 7'-9"                                | 1"                                                                          | 11"    |
| 60.0                                                    | 10'-0"                                      | 8'-0"            | 7'-0"                                 | 7'-6"                      | 7'-6"                                | 9'-6"                                                                                | 8'-6"            | 7'-0"                                 | 7'-6"                      | 7'-6"                                | 9'-3"                                             | 8'-6"            | 7'-0"                                 | 7'-6"                      | 7'-6"                                | 1"                                                                          | 11"    |
| 65.0                                                    | 9'-9"                                       | 7'-10"           | 6'-8"                                 | 7'-4"                      | 7'-4"                                | 9'-2"                                                                                | 8'-3"            | 6'-8"                                 | 7'-4"                      | 7'-4"                                | 9'-0"                                             | 8'-3"            | 6'-8"                                 | 7'-3"                      | 7'-4"                                | 1"                                                                          | 11"    |
| 70.0                                                    | 9'-6"                                       | 7'-8"            | 6'-5"                                 | 7'-2"                      | 6'-11"                               | 8'-8"                                                                                | 8'-0"            | 6'-5"                                 | 7'-2"                      | 6'-11"                               | 8'-6"                                             | 8'-0"            | 6'-5"                                 | 7'-0"                      | 6'-11"                               | 1"                                                                          | 11"    |
| 75.0                                                    | 9'-3"                                       | 7'-7"            | 6'-2"                                 | 6'-10"                     | 6'-8"                                | 8'-4"                                                                                | 7'-9"            | 6'-2"                                 | 6'-10"                     | 6'-8"                                | 8'-0"                                             | 7'-9"            | 6'-2"                                 | 6'-9"                      | 6'-8"                                | 1"                                                                          | 11"    |
| 80.0                                                    | 9'-0"                                       | 7'-6"            | 6'-0"                                 | 6'-6"                      | 6'-6"                                | 8'-0"                                                                                | 7'-6"            | 6'-0"                                 | 6'-6"                      | 6'-6"                                | 7'-6"                                             | 7'-6"            | 6'-0"                                 | 6'-7"                      | 6'-6"                                | 1"                                                                          | 11"    |
| 85.0                                                    | 8'-9"                                       | 7'-3"            | 5'-11"                                | 6'-5"                      | 6'-5"                                | 7'-9"                                                                                | 7'-3"            | 5'-11"                                | 6'-5"                      | 6'-5"                                | 7'-3"                                             | 7'-3"            | 5'-10"                                | 6'-5"                      | 6'-5"                                | 1"                                                                          | 8"     |
| 90.0                                                    | 8'-6"                                       | 7'-0"            | 5'-10"                                | 6'-3"                      | 6'-3"                                | 7'-6"                                                                                | 7'-0"            | 5'-10"                                | 6'-3"                      | 6'-3"                                | 7'-0"                                             | 7'-0"            | 5'-8"                                 | 6'-3"                      | 6'-3"                                | 1"                                                                          | 8"     |
| 95.0                                                    | 8'-3"                                       | 6'-9"            | 5'-8"                                 | 6'-1"                      | 6'-1"                                | 7'-3"                                                                                | 6'-9"            | 5'-8"                                 | 6'-1"                      | 6'-1"                                | 6'-11"                                            | 6'-9"            | 5'-7"                                 | 6'-1"                      | 6'-1"                                | 1"                                                                          | 8"     |
| 100.0                                                   | 8'-0"                                       | 6'-6"            | 5'-6"                                 | 6'-0"                      | 6'-0"                                | 7'-0"                                                                                | 6'-6"            | 5'-6"                                 | 6'-0"                      | 6'-0"                                | 6'-10"                                            | 6'-6"            | 5'-6"                                 | 6'-0"                      | 6'-0"                                | 1"                                                                          | 8"     |
| 105.0                                                   | 7'-9"                                       | 6'-5"            | 5'-5"                                 | 5'-11"                     | 5'-11"                               | 6'-11"                                                                               | 6'-5"            | 5'-5"                                 | 5'-11"                     | 5'-11"                               | 6'-9"                                             | 6'-5"            | 5'-5"                                 | 5'-11"                     | 5'-11"                               | 1"                                                                          | 6"     |
| 110.0                                                   | 7'-6"                                       | 6'-4"            | 5'-5"                                 | 5'-10"                     | 5'-10"                               | 6'-10"                                                                               | 6'-3"            | 5'-5"                                 | 5'-10"                     | 5'-10"                               | 6'-9"                                             | 6'-3"            | 5'-5"                                 | 5'-10"                     | 5'-9"                                | 1"                                                                          | 6"     |
| 115.0                                                   | 7'-2"                                       | 6'-3"            | 5'-4"                                 | 5'-9"                      | 5'-9"                                | 6'-9"                                                                                | 6'-1"            | 5'-4"                                 | 5'-9"                      | 5'-9"                                | 6'-8"                                             | 6'-1"            | 5'-4"                                 | 5'-9"                      | 5'-8"                                | 1"                                                                          | 6"     |
| 120.0                                                   | 6'-10"                                      | 6'-2"            | 5'-3"                                 | 5'-8"                      | 5'-8"                                | 6'-8"                                                                                | 6'-0"            | 5'-3"                                 | 5'-8"                      | 5'-8"                                | 6'-6"                                             | 6'-0"            | 5'-4"                                 | 5'-8"                      | 5'-7"                                | 1"                                                                          | 6"     |
| 125.0                                                   | 6'-9"                                       | 6'-1"            | 5'-3"                                 | 5'-7"                      | 5'-7"                                | 6'-7"                                                                                | 5'-6"            | 5'-3"                                 | 5'-7"                      | 5'-7"                                | 6'-3"                                             | 5'-6"            | 5'-3"                                 | 5'-7"                      | 5'-6"                                | 1"                                                                          | 6"     |
| 130.0                                                   | 6'-9"                                       | 6'-0"            | 5'-2"                                 | 5'-6"                      | 5'-6"                                | 6'-6"                                                                                | 5'-0"            | 5'-2"                                 | 5'-6"                      | 5'-6"                                | 6'-0"                                             | 5'-0"            | 5'-3"                                 | 5'-6"                      | 5'-5"                                | 1"                                                                          | 6"     |
| 135.0                                                   | 6'-7"                                       | 5'-11"           | 5'-2"                                 | 5'-5"                      | 5'-5"                                | 6'-4"                                                                                | 4'-10"           | 5'-2"                                 | 5'-5"                      | 5'-5"                                | 5'-10"                                            | 4'-10"           | 5'-3"                                 | 5'-5"                      | 5'-4"                                | 1"                                                                          | 6"     |
| 140.0                                                   | 6'-6"                                       | 5'-10"           | 5'-2"                                 | 5'-4"                      | 5'-3"                                | 6'-2"                                                                                | 4'-8"            | 5'-2"                                 | 5'-4"                      | 5'-3"                                | 5'-9"                                             | 4'-8"            | 5'-2"                                 | 5'-4"                      | 5'-3"                                | 1"                                                                          | 6"     |
| 145.0                                                   | 6'-5"                                       | 5'-9"            | 5'-1"                                 | 5'-3"                      | 5'-2"                                | 6'-0"                                                                                | 4'-6"            | 5'-1"                                 | 5'-3"                      | 5'-2"                                | 5'-8"                                             | 4'-6"            | 5'-2"                                 | 5'-3"                      | 5'-2"                                | 1"                                                                          | 6"     |
| 150.0                                                   | 6'-3"                                       | 5'-8"            | 5'-1"                                 | 5'-2"                      | 5'-1"                                | 5'-10"                                                                               | 4'-4"            | 5'-1"                                 | 5'-2"                      | 5'-1"                                | 5'-8"                                             | 4'-4"            | 5'-1"                                 | 5'-2"                      | 5'-1"                                | 1"                                                                          | 6"     |
| 155.0                                                   | 6'-2"                                       | 5'-7"            | 5'-0"                                 | 5'-1"                      | 5'-0"                                | 5'-8"                                                                                | 4'-2"            | 5'-0"                                 | 5'-1"                      | 5'-0"                                | 5'-7"                                             | 4'-2"            | 5'-0"                                 | 5'-1"                      | 5'-0"                                | 1"                                                                          | 6"     |
| 160.0                                                   | 6'-0"                                       | 5'-6"            | 5'-0"                                 | 5'-0"                      | 5'-0"                                | 5'-6"                                                                                | 4'-0"            | 5'-0"                                 | 5'-0"                      | 5'-0"                                | 5'-6"                                             | 4'-0"            | 5'-0"                                 | 5'-0"                      | 5'-0"                                | 1"                                                                          | 6"     |

\* NOTES:

- ABOVE INDICATED MAX. SLAT SPANS MAY BE USED AS LONG AS ANCHOR SPACING SCHEDULE ON SHEET 15 INDICATE THAT AN ANCHOR SPACING IS AVAILABLE FOR THE CORRESPONDING SLAT SPAN AND A.S.D. DESIGN PRESSURE RATING.
- REQUIRES SIDE RAILS FASTENED WITH 5/16"Ø ULTRACON, 3/8"Ø LDT, 3/8"Ø DYNABOLT SLEEVE OR 3/8"Ø POWER WEDGE BOLT INTO GROUT FILLED CELL CONCRETE BLOCK WITH (C) AT MULLIONS CONNECTION. VALID FOR WALL MOUNTED, TRAPPED MOUNTED, AND BUILD-OUT MOUNTED SLATS.
- MAXIMUM SLAT SPANS FOR INTERMEDIATE LOADS MAY BE DETERMINED BY LINEAR INTERPOLATION BETWEEN END VALUES. NO INTERPOLATION ALLOWED FOR SEPARATION TO GLASS.
- WIND ZONES 1 THRU 4 AS DEFINED BY ASTM E-1996 STANDARD.

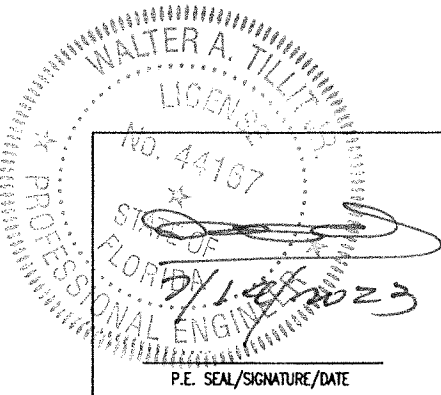

| FLORIDA BUILDING CODE (NON HIGH VELOCITY HURRICANE ZONE)   |             |         |         |             |   |                                                                                   |  |  |  |
|---|-------------|---------|---------|-------------|---|-----------------------------------------------------------------------------------|--|--|--|
| ©2023 TILTECO, INC.   |             |         |         |             | 58 mm SLAT END RETENTION ALUMINUM<br>ROLL-UP SHUTTER SYSTEM (L.M.I.)                                                      |                                                                                   |  |  |  |
| <b>TILTECO INC.</b><br>TILLIT TESTING & ENGINEERING COMPANY<br>8355 N.W. 36th St., Ste. 305, VIRGINIA GARDENS, FL 33186<br>Phone : (305)871-1530 • Fax : (305)871-1531<br>CA-0006719<br>WALTER A. TILLIT Jr. P.E.<br>FLORIDA Lic. # 44167 |             |         |         |             | <b>FOLDING SHUTTER CORP.</b><br>1862 DR. MARTIN LUTHER KING BLVD.<br>WEST PALM BEACH, FL 33404<br>www.foldingshutters.com |                                                                                   |  |  |  |
| REV. NO   | DESCRIPTION | DATE    | REV. NO | DESCRIPTION | DATE   | Y.M.<br>DRAWN BY:<br>7/14/2023<br>DATE:<br>23-107<br>DRAWING No.<br>SHEET13AOF 21 |  |  |  |
| 1   | OLD 22-013  | 7/14/23 | 3       | -           | -   |                                                                                   |  |  |  |
| 2   | -           | -       | 4       | -           | -   |                                                                                   |  |  |  |

SLAT PERFORMANCE CHARTS *Ie'*, *If'* & *Ig'*: (ONLY VALID FOR 3/8" SLIP).  
(SEE SHT. 13 FOR CONCRETE SUBSTRATE , SEE SHT. 13A FOR ADDITIONAL GROUTED BLOCK SUBSTRATE &  
SEE SHEET 17 FOR WOOD SUBSTRATE)  
FOR A GIVEN A.S.D. DESIGN PRESSURE RATING (p.s.f), PRODUCT MOUNT CONDITION INCLUDING ANCHOR TYPE\*

| MAX.<br>A.S.D.<br>DESIGN<br>PRESSURE<br>RATING<br>(psf) | CHART <i>Ie'</i>                                         |                  |                                       |                            |                                      | CHART <i>If'</i>                            |                  |                                       |                            |                                      | CHART <i>Ig'</i>                                                            |        |
|---------------------------------------------------------|----------------------------------------------------------|------------------|---------------------------------------|----------------------------|--------------------------------------|---------------------------------------------|------------------|---------------------------------------|----------------------------|--------------------------------------|-----------------------------------------------------------------------------|--------|
|                                                         | 3/8"Ø KWIK BOLT 3<br>TO GROUT FILLED CELL CONCRETE BLOCK |                  |                                       |                            |                                      | 3/8"Ø SCREW BOLT<br>TO GROUTED BLOCK        |                  |                                       |                            |                                      | USE MAXIMUM POSITIVE<br>A.S.D. LOAD VALUE                                   |        |
|                                                         | MAX. SLAT SPAN<br>"L <sub>MAX.</sub> " (FT)              |                  |                                       |                            |                                      | MAX. SLAT SPAN<br>"L <sub>MAX.</sub> " (FT) |                  |                                       |                            |                                      | REQUIRED MIN.<br>SEPARATION TO<br>GLASS MEASURED<br>TO BACK OF SLAT<br>(in) |        |
|                                                         | WALL<br>MOUNT                                            | TRAPPED<br>MOUNT | BUILD-OUT<br>MOUNT W/<br>Ⓡ, Ⓢ<br>OR Ⓣ | BUILD-OUT<br>MOUNT W/<br>Ⓟ | BUILD-OUT<br>MOUNT W/<br>Ⓢ, Ⓤ<br>& Ⓤ | WALL<br>MOUNT                               | TRAPPED<br>MOUNT | BUILD-OUT<br>MOUNT W/<br>Ⓡ, Ⓢ<br>OR Ⓣ | BUILD-OUT<br>MOUNT W/<br>Ⓟ | BUILD-OUT<br>MOUNT W/<br>Ⓢ, Ⓤ<br>& Ⓤ | ZONE 1, 2<br>& 3                                                            | ZONE 4 |
| 25.0                                                    | 24'-0"                                                   | 24'-0"           | 14'-0"                                | 17'-0"                     | 16'-0"                               | 22'-0"                                      | 24'-0"           | 13'-0"                                | 15'-0"                     | 14'-0"                               | 1"                                                                          | 12"    |
| 30.0                                                    | 22'-0"                                                   | 22'-0"           | 13'-0"                                | 16'-0"                     | 14'-0"                               | 19'-0"                                      | 22'-0"           | 12'-0"                                | 14'-0"                     | 13'-0"                               | 1"                                                                          | 12"    |
| 35.0                                                    | 19'-0"                                                   | 19'-0"           | 12'-0"                                | 14'-6"                     | 13'-0"                               | 17'-0"                                      | 19'-0"           | 11'-0"                                | 12'-6"                     | 11'-6"                               | 1"                                                                          | 12"    |
| 40.0                                                    | 17'-6"                                                   | 17'-6"           | 11'-0"                                | 13'-0"                     | 12'-0"                               | 15'-0"                                      | 17'-6"           | 10'-0"                                | 11'-0"                     | 11'-0"                               | 1"                                                                          | 12"    |
| 45.0                                                    | 16'-0"                                                   | 16'-0"           | 10'-0"                                | 12'-6"                     | 11'-0"                               | 13'-9"                                      | 16'-0"           | 9'-6"                                 | 10'-6"                     | 10'-0"                               | 1"                                                                          | 11"    |
| 50.0                                                    | 15'-0"                                                   | 15'-0"           | 9'-0"                                 | 11'-6"                     | 10'-6"                               | 12'-6"                                      | 15'-0"           | 9'-0"                                 | 10'-0"                     | 9'-0"                                | 1"                                                                          | 11"    |
| 55.0                                                    | 14'-0"                                                   | 14'-0"           | 8'-9"                                 | 10'-6"                     | 10'-0"                               | 11'-3"                                      | 14'-0"           | 8'-6"                                 | 9'-6"                      | 8'-9"                                | 1"                                                                          | 11"    |
| 60.0                                                    | 13'-3"                                                   | 13'-3"           | 8'-6"                                 | 10'-0"                     | 9'-6"                                | 10'-0"                                      | 13'-3"           | 8'-0"                                 | 9'-0"                      | 8'-6"                                | 1"                                                                          | 11"    |
| 65.0                                                    | 12'-6"                                                   | 12'-6"           | 8'-3"                                 | 9'-9"                      | 9'-3"                                | 9'-9"                                       | 12'-6"           | 7'-9"                                 | 8'-9"                      | 7'-11"                               | 1"                                                                          | 11"    |
| 70.0                                                    | 12'-0"                                                   | 12'-0"           | 7'-11"                                | 9'-6"                      | 9'-0"                                | 9'-6"                                       | 12'-0"           | 7'-5"                                 | 8'-6"                      | 7'-9"                                | 1"                                                                          | 11"    |
| 75.0                                                    | 11'-4"                                                   | 11'-4"           | 7'-8"                                 | 9'-3"                      | 8'-6"                                | 9'-3"                                       | 11'-4"           | 7'-2"                                 | 8'-3"                      | 7'-8"                                | 1"                                                                          | 11"    |
| 80.0                                                    | 11'-0"                                                   | 11'-0"           | 7'-6"                                 | 9'-0"                      | 8'-0"                                | 9'-0"                                       | 11'-0"           | 7'-0"                                 | 8'-0"                      | 7'-6"                                | 1"                                                                          | 11"    |
| 85.0                                                    | 10'-6"                                                   | 10'-6"           | 7'-5"                                 | 8'-6"                      | 7'-10"                               | 8'-9"                                       | 10'-6"           | 6'-11"                                | 7'-11"                     | 7'-5"                                | 1"                                                                          | 8"     |
| 90.0                                                    | 10'-2"                                                   | 10'-2"           | 7'-3"                                 | 7'-11"                     | 7'-8"                                | 8'-6"                                       | 10'-2"           | 6'-9"                                 | 7'-9"                      | 7'-3"                                | 1"                                                                          | 8"     |
| 95.0                                                    | 9'-9"                                                    | 9'-9"            | 7'-2"                                 | 7'-8"                      | 7'-7"                                | 8'-3"                                       | 9'-9"            | 6'-8"                                 | 7'-7"                      | 7'-1"                                | 1"                                                                          | 8"     |
| 100.0                                                   | 9'-5"                                                    | 9'-5"            | 7'-0"                                 | 7'-6"                      | 7'-6"                                | 8'-0"                                       | 9'-5"            | 6'-6"                                 | 7'-6"                      | 7'-0"                                | 1"                                                                          | 8"     |
| 105.0                                                   | 9'-2"                                                    | 9'-2"            | 6'-10"                                | 7'-4"                      | 7'-3"                                | 7'-9"                                       | 9'-2"            | 6'-5"                                 | 7'-4"                      | 6'-10"                               | 1"                                                                          | 6"     |
| 110.0                                                   | 9'-0"                                                    | 9'-0"            | 6'-7"                                 | 7'-2"                      | 7'-0"                                | 7'-6"                                       | 9'-0"            | 6'-4"                                 | 7'-2"                      | 6'-8"                                | 1"                                                                          | 6"     |
| 115.0                                                   | 8'-9"                                                    | 8'-9"            | 6'-5"                                 | 7'-0"                      | 6'-11"                               | 7'-2"                                       | 8'-9"            | 6'-3"                                 | 7'-0"                      | 6'-5"                                | 1"                                                                          | 6"     |
| 120.0                                                   | 8'-6"                                                    | 8'-6"            | 6'-3"                                 | 6'-10"                     | 6'-9"                                | 6'-10"                                      | 8'-6"            | 6'-1"                                 | 6'-10"                     | 6'-3"                                | 1"                                                                          | 6"     |
| 125.0                                                   | 8'-3"                                                    | 8'-3"            | 6'-1"                                 | 6'-8"                      | 6'-7"                                | 6'-9"                                       | 8'-3"            | 6'-0"                                 | 6'-8"                      | 6'-1"                                | 1"                                                                          | 6"     |
| 130.0                                                   | 8'-0"                                                    | 8'-0"            | 6'-0"                                 | 6'-6"                      | 6'-6"                                | 6'-9"                                       | 8'-0"            | 5'-11"                                | 6'-6"                      | 6'-0"                                | 1"                                                                          | 6"     |
| 135.0                                                   | 7'-10"                                                   | 7'-10"           | 5'-11"                                | 6'-5"                      | 6'-5"                                | 6'-7"                                       | 7'-10"           | 5'-10"                                | 6'-4"                      | 5'-11"                               | 1"                                                                          | 6"     |
| 140.0                                                   | 7'-6"                                                    | 7'-6"            | 5'-9"                                 | 6'-4"                      | 6'-4"                                | 6'-6"                                       | 7'-6"            | 5'-9"                                 | 6'-2"                      | 5'-9"                                | 1"                                                                          | 6"     |
| 145.0                                                   | 7'-3"                                                    | 7'-3"            | 5'-8"                                 | 6'-3"                      | 6'-3"                                | 6'-5"                                       | 7'-3"            | 5'-8"                                 | 6'-0"                      | 5'-8"                                | 1"                                                                          | 6"     |
| 150.0                                                   | 7'-0"                                                    | 7'-0"            | 5'-7"                                 | 6'-2"                      | 6'-2"                                | 6'-3"                                       | 7'-0"            | 5'-7"                                 | 5'-10"                     | 5'-7"                                | 1"                                                                          | 6"     |
| 155.0                                                   | 6'-6"                                                    | 6'-6"            | 5'-6"                                 | 6'-1"                      | 6'-0"                                | 6'-2"                                       | 6'-6"            | 5'-7"                                 | 5'-8"                      | 5'-7"                                | 1"                                                                          | 6"     |
| 160.0                                                   | 6'-1"                                                    | 6'-1"            | 5'-6"                                 | 6'-0"                      | 6'-0"                                | 6'-0"                                       | 6'-1"            | 5'-6"                                 | 5'-6"                      | 5'-6"                                | 1"                                                                          | 6"     |

- \* **NOTES:**
1. ABOVE INDICATED MAX. SLAT SPANS MAY BE USED AS LONG AS ANCHOR SPACING SCHEDULE ON SHEET 15 INDICATE THAT AN ANCHOR SPACING IS AVAILABLE FOR THE CORRESPONDING SLAT SPAN AND A.S.D. DESIGN PRESSURE RATING.
  2. REQUIRES SIDE RAILS FASTENED WITH 3/8"Ø KWIK BOLT 3 , 3/8"Ø SCREW BOLT INTO GROUT FILLED CELL CONCRETE BLOCK.
  3. MAXIMUM SLAT SPANS FOR INTERMEDIATE LOADS MAY BE DETERMINED BY LINEAR INTERPOLATION BETWEEN END VALUES. NO INTERPOLATION ALLOWED FOR SEPARATION TO GLASS.
  4. WIND ZONES 1 THRU 4 AS DEFINED BY ASTM E-1996 STANDARD.

WALTER A. TILLIT JR.  
LICENSE  
No. 44167  
STATE OF  
FLORIDA  
P.E. SEAL/SIGNATURE/DATE

| FLORIDA BUILDING CODE (NON HIGH VELOCITY HURRICANE ZONE)   |             |         |         |             |   |                                                                                   |  |  |  |
|---|-------------|---------|---------|-------------|---|-----------------------------------------------------------------------------------|--|--|--|
| ©2023 TILTECO, INC.   |             |         |         |             | 58 mm SLAT END RETENTION ALUMINUM<br>ROLL-UP SHUTTER SYSTEM (L.M.I.)                                                      |                                                                                   |  |  |  |
| <b>TILTECO INC.</b><br>TILLIT TESTING & ENGINEERING COMPANY<br>6355 N.W. 38th St., Ste. 305, VIRGINIA GARDENS, FL 33166<br>Phone : (305)871-1530 • Fax : (305)871-1531<br>CA-0006719<br>WALTER A. TILLIT Jr. P.E.<br>FLORIDA Lic. # 44167 |             |         |         |             | <b>FOLDING SHUTTER CORP.</b><br>1862 DR. MARTIN LUTHER KING BLVD.<br>WEST PALM BEACH, FL 33404<br>www.foldingshutters.com |                                                                                   |  |  |  |
| REV. NO   | DESCRIPTION | DATE    | REV. No | DESCRIPTION | DATE   | Y.M.<br>DRAWN BY:<br>7/14/2023<br>DATE:<br>23-107<br>DRAWING No.<br>SHEET13BOF 21 |  |  |  |
| 1   | OLD 22-013  | 7/14/23 | 3       | -           | -   |                                                                                   |  |  |  |
| 2   | -           | -       | 4       | -           | -   |                                                                                   |  |  |  |

# MAX. ANCHOR'S SPACING SCHEDULE Va

FOR A GIVEN PRODUCT MOUNTING TYPE, W/ 3/8"Ø CONFLEX , 3/8"Ø KWIK BOLT 3 , 3/8"Ø SCREW BOLT ,  
3/8"Ø POWER WEDGE BOLT , 5/16"Ø ULTRACONS AND 3/8"Ø LDT ANCHORS TO POURED CONCRETE WALL,  
A.S.D. DESIGN PRESSURE RATING & SLAT SPAN RANGE †

## WALL MOUNT

| MAX. A.S.D.<br>DESIGN<br>PRESSURE<br>RATING<br>RANGE (p.s.f.) | SLAT SPAN RANGE |           |           |           |           |            |             |               |
|---------------------------------------------------------------|-----------------|-----------|-----------|-----------|-----------|------------|-------------|---------------|
|                                                               | 0'-4' †         | > 4'-5' † | > 5'-6' † | > 6'-7' † | > 7'-8' † | > 8'-12' † | > 12'-16' † | > 16'-24'-0"† |
| ≤ 25                                                          | 6"              | 6"        | 6"        | 6"        | 4"        | 4"         | 4"          | 4"            |
| >31-40                                                        | 6"              | 6"        | 6"        | 4"        | 4"        | 4"         | 4"          | 4"            |
| >41-60                                                        | 6"              | 6"        | 6"        | 4"        | 4"        | 4"         | 4"          | 4"            |
| >61-80                                                        | 6"              | 6"        | 4"        | 4"        | 4"        | 4"         | 4"          | 4"            |
| >81-105                                                       | 6"              | 6"        | 4"        | 4"        | 4"        | 4"         | 4"          | 4"            |
| >106-120                                                      | 6"              | 4"        | 4"        | 4"        | 4"        | 4"         | 4"          | 4"            |
| >121-140                                                      | 6"              | 4"        | 4"        | 4"        | 4"        | 4"         | 4"          | 4"            |
| >141-160                                                      | 6"              | 4"        | 4"        | 4"        | 4"        | 4"         | 4"          | 4"            |



SLAT SPAN DEFINITION


† **NOTE:**  
MAX. SLAT SPAN FOR A  
GIVEN A.S.D. DESIGN  
PRESSURE RATING SHALL  
NEVER EXCEED MAX. SLAT  
SPAN INDICATED ON SLAT  
PERFORMANCE CHART ON  
SHEET 13.

## TRAPPED MOUNT

| MAX. A.S.D.<br>DESIGN<br>PRESSURE<br>RATING<br>RANGE (p.s.f.) | SLAT SPAN RANGE |           |           |           |           |            |             |               |
|---------------------------------------------------------------|-----------------|-----------|-----------|-----------|-----------|------------|-------------|---------------|
|                                                               | 0'-4' †         | > 4'-5' † | > 5'-6' † | > 6'-7' † | > 7'-8' † | > 8'-12' † | > 12'-16' † | > 16'-24'-0"† |
| ≤ 25                                                          | 6"              | 6"        | 6"        | 6"        | 4"        | 4"         | 4"          | 4"            |
| >31-40                                                        | 6"              | 6"        | 6"        | 4"        | 4"        | 4"         | 4"          | 4"            |
| >41-60                                                        | 6"              | 6"        | 6"        | 4"        | 4"        | 4"         | 4"          | 4"            |
| >61-80                                                        | 6"              | 6"        | 4"        | 4"        | 4"        | 4"         | 4"          | 4"            |
| >81-105                                                       | 6"              | 6"        | 4"        | 4"        | 4"        | 4"         | 4"          | 4"            |
| >106-120                                                      | 6"              | 4"        | 4"        | 4"        | 4"        | 4"         | 4"          | 4"            |
| >121-140                                                      | 6"              | 4"        | 4"        | 4"        | 4"        | 4"         | 4"          | 4"            |
| >141-160                                                      | 6"              | 4"        | 4"        | 4"        | 4"        | 4"         | 4"          | 4"            |

## BUILD-OUT MOUNT

| MAX. A.S.D.<br>DESIGN<br>PRESSURE<br>RATING<br>RANGE (p.s.f.) | SLAT SPAN RANGE |    |        
|---------------------------------------------------------------|-----------------|----|--------|-----------|----|--------|-----------|----|--------|-----------|----|--------|-----------|----|--------|------------|----|--------|-------------|----|--------|-----------------|----|--------|
|                                                               | 0'-4' †         |    |        | > 4'-5' † |    |        | > 5'-6' † |    |        | > 6'-7' † |    |        | > 7'-8' † |    |        | > 8'-12' † |    |        | > 12'-16' † |    |        | > 16' - 24'-0"† |    |        |
|                                                               | R.Q.T           | P  | S.U.Uh | R.Q.T     | P  | S.U.Uh | R.Q.T     | P  | S.U.Uh | R.Q.T     | P  | S.U.Uh | R.Q.T     | P  | S.U.Uh | R.Q.T      | P  | S.U.Uh | R.Q.T       | P  | S.U.Uh | R.Q.T           | P  | S.U.Uh |
| ≤ 25                                                          | 6"              | 6" | 6"     | 6"        | 6" | 6"     | 6"        | 6" | 6"     | 6"        | 6" | 6"     | 4"        | 4" | 4"     | 4"         | 4" | 4"     | 4"          | 4" | 4"     | 4"              | 4" | 4"     |
| >31-40                                                        | 6"              | 6" | 6"     | 6"        | 6" | 6"     | 6"        | 6" | 6"     | 4"        | 4" | 4"     | 4"        | 4" | 4"     | 4"         | 4" | 4"     | 4"          | 4" | 4"     | 4"              | 4" | 4"     |
| >41-60                                                        | 6"              | 6" | 6"     | 6"        | 6" | 6"     | 6"        | 6" | 6"     | 4"        | 4" | 4"     | 4"        | 4" | 4"     | 4"         | 4" | 4"     | 4"          | 4" | 4"     | 4"              | 4" | 4"     |
| >61-80                                                        | 6"              | 6" | 6"     | 6"        | 6" | 6"     | 4"        | 4" | 4"     | 4"        | 4" | 4"     | 4"        | 4" | 4"     | 4"         | 4" | 4"     | 4"          | 4" | 4"     | 4"              | 4" | 4"     |
| >81-105                                                       | 6"              | 6" | 6"     | 6"        | 6" | 6"     | 4"        | 4" | 4"     | 4"        | 4" | 4"     | 4"        | 4" | 4"     | 4"         | 4" | 4"     | 4"          | 4" | 4"     | 4"              | 4" | 4"     |
| >106-120                                                      | 6"              | 6" | 6"     | 4"        | 4" | 4"     | 4"        | 4" | 4"     | 4"        | 4" | 4"     | 4"        | 4" | 4"     | 4"         | 4" | 4"     | 4"          | 4" | 4"     | 4"              | 4" | 4"     |
| >121-140                                                      | 6"              | 6" | 6"     | 4"        | 4" | 4"     | 4"        | 4" | 4"     | 4"        | 4" | 4"     | 4"        | 4" | 4"     | 4"         | 4" | 4"     | 4"          | 4" | 4"     | 4"              | 4" | 4"     |
| >141-160                                                      | 6"              | 6" | 6"     | 4"        | 4" | 4"     | 4"        | 4" | 4"     | 4"        | 4" | 4"     | 4"        | 4" | 4"     | 4"         | 4" | 4"     | 4"          | 4" | 4"     | 4"              | 4" | 4"     |

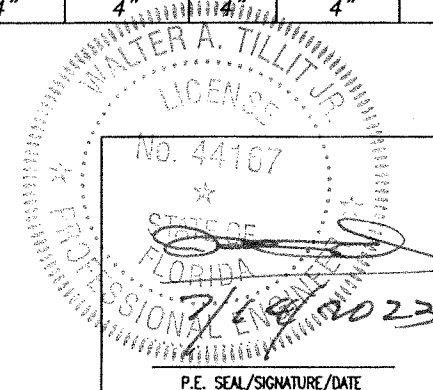

| FLORIDA BUILDING CODE (NON HIGH VELOCITY HURRICANE ZONE)   |             |         |         |             |      |   |  |  |  |  |  |
|---|-------------|---------|---------|-------------|------|---|--|--|--|--|--|
| ©2023 TILTECO, INC.   |             |         |         |             |      | 58 mm SLAT END RETENTION ALUMINUM<br>ROLL-UP SHUTTER SYSTEM (L.M.I.)                                                      |  |  |  |  |  |
| <b>TILTECO INC.</b><br>TILLIT TESTING & ENGINEERING COMPANY<br>6355 N.W. 34th St., Ste. 305, VIRGINIA GARDENS, FL 33166<br>Phone : (305)871-1530 • Fax : (305)871-1531<br>CA-0006719<br>WALTER A. TILLIT Jr. P.E.<br>FLORIDA Lic. # 44167 |             |         |         |             |      | <b>FOLDING SHUTTER CORP.</b><br>1862 DR. MARTIN LUTHER KING BLVD.<br>WEST PALM BEACH, FL 33404<br>www.foldingshutters.com |  |  |  |  |  |
| REV. NO   | DESCRIPTION | DATE    | REV. No | DESCRIPTION | DATE | Y.M.<br>DRAWN BY:<br>7/14/2023<br>DATE:<br>23-107<br>DRAWING No.<br>SHEET 14 OF 21                                        |  |  |  |  |  |
| 1   | OLD 22-013  | 7/14/23 | 3       | -           | -    |   |  |  |  |  |  |
| 2   | -           | -       | 4       | -           | -    |   |  |  |  |  |  |

MAX. ANCHOR'S SPACING SCHEDULE  $V_a'$  FOR A GIVEN SHUTTER MOUNTING TYPE

W/ 3/8"Ø LDT, 3/8"Ø POWER WEDGE BOLT, 3/8"Ø DYNABOLT SLEEVE , 5/16"Ø ULTRACON,  
3/8"Ø KWIK BOLT 3 & 3/8"Ø SCREW BOLT ANCHOR TO GROUT FILLED CELL CONCRETE BLOCK WALL

A.S.D. DESIGN LOAD & SLAT SPAN RANGE †

WALL MOUNT

| MAXIMUM<br>A.S.D.<br>DESIGN<br>PRESSURE<br>RATING<br>RANGE(psf) | SLAT SPAN RANGE |           |           |           |           |            |            |               |
|-----------------------------------------------------------------|-----------------|-----------|-----------|-----------|-----------|------------|------------|---------------|
|                                                                 | 0'-4' †         | > 4'-5' † | > 5'-6' † | > 6'-7' † | > 7'-8' † | > 8'-12' † | >12'-16' † | >16'-24'-0" † |
| ≤ 25                                                            | 6"              | 6"        | 6"        | 6"        | 4"        | 4"         | 4"         | 4"            |
| >31-40                                                          | 6"              | 6"        | 6"        | 4"        | 4"        | 4"         | 4"         | 4"            |
| >41-60                                                          | 6"              | 6"        | 6"        | 4"        | 4"        | 4"         | 4"         | 4"            |
| >61-80                                                          | 6"              | 6"        | 4"        | 4"        | 4"        | 4"         | 4"         | 4"            |
| >81-105                                                         | 6"              | 6"        | 4"        | 4"        | 4"        | 4"         | 4"         | 4"            |
| >106-120                                                        | 6"              | 4"        | 4"        | 4"        | 4"        | 4"         | 4"         | 4"            |
| >121-140                                                        | 6"              | 4"        | 4"        | 4"        | 4"        | 4"         | 4"         | 4"            |
| >141-160                                                        | 6"              | 4"        | 4"        | 4"        | 4"        | 4"         | 4"         | 4"            |



SLAT SPAN DEFINITION


† NOTE:  
MAX. SLAT SPAN FOR A  
GIVEN A.S.D. DESIGN LOAD  
SHALL NEVER EXCEED MAX.  
SLAT SPAN INDICATED ON  
SLAT PERFORMANCE CHARTS  
ON SHEETS 13A, 13B.

TRAPPED MOUNT

| MAXIMUM<br>A.S.D.<br>DESIGN<br>PRESSURE<br>RATING<br>RANGE(psf) | SLAT SPAN RANGE |           |           |           |           |            |            |               |
|-----------------------------------------------------------------|-----------------|-----------|-----------|-----------|-----------|------------|------------|---------------|
|                                                                 | 0'-4' †         | > 4'-5' † | > 5'-6' † | > 6'-7' † | > 7'-8' † | > 8'-12' † | >12'-16' † | >16'-24'-0" † |
| ≤ 25                                                            | 6"              | 6"        | 6"        | 6"        | 4"        | 4"         | 4"         | 4"            |
| >31-40                                                          | 6"              | 6"        | 6"        | 6"        | 4"        | 4"         | 4"         | 4"            |
| >41-60                                                          | 6"              | 6"        | 6"        | 4"        | 4"        | 4"         | 4"         | 4"            |
| >61-80                                                          | 6"              | 6"        | 4"        | 4"        | 4"        | 4"         | 4"         | 4"            |
| >81-105                                                         | 6"              | 6"        | 4"        | 4"        | 4"        | 4"         | 4"         | 4"            |
| >106-120                                                        | 6"              | 4"        | 4"        | 4"        | 4"        | 4"         | 4"         | 4"            |
| >121-140                                                        | 6"              | 4"        | 4"        | 4"        | 4"        | 4"         | 4"         | 4"            |
| >141-160                                                        | 6"              | 4"        | 4"        | 4"        | 4"        | 4"         | 4"         | 4"            |

BUILD-OUT MOUNT

| MAX. A.S.D.<br>DESIGN<br>PRESSURE<br>RATING<br>RANGE (p.s.f.) | SLAT SPAN RANGE |    |       
|---------------------------------------------------------------|-----------------|----|-------|-----------|----|-------|-----------|----|-------|-----------|----|-------|-----------|----|-------|------------|----|-------|-------------|----|-------|-----------------|----|-------|
|                                                               | 0'-4' †         |    |       | > 4'-5' † |    |       | > 5'-6' † |    |       | > 6'-7' † |    |       | > 7'-8' † |    |       | > 8'-12' † |    |       | > 12'-16' † |    |       | >16' - 24'-0" † |    |       |
|                                                               | R.Q.T           | P  | S.U.U | R.Q.T     | P  | S.U.U | R.Q.T     | P  | S.U.U | R.Q.T     | P  | S.U.U | R.Q.T     | P  | S.U.U | R.Q.T      | P  | S.U.U | R.Q.T       | P  | S.U.U | R.Q.T           | P  | S.U.U |
| ≤ 25                                                          | 6"              | 6" | 6"    | 6"        | 6" | 6"    | 6"        | 6" | 6"    | 6"        | 6" | 6"    | 4"        | 4" | 4"    | 4"         | 4" | 4"    | 4"          | 4" | 4"    | 4"              | 4" | 4"    |
| >31-40                                                        | 6"              | 6" | 6"    | 6"        | 6" | 6"    | 6"        | 6" | 6"    | 4"        | 4" | 4"    | 4"        | 4" | 4"    | 4"         | 4" | 4"    | 4"          | 4" | 4"    | 4"              | 4" | 4"    |
| >41-60                                                        | 6"              | 6" | 6"    | 6"        | 6" | 6"    | 6"        | 6" | 6"    | 4"        | 4" | 4"    | 4"        | 4" | 4"    | 4"         | 4" | 4"    | 4"          | 4" | 4"    | 4"              | 4" | 4"    |
| >61-80                                                        | 6"              | 6" | 6"    | 6"        | 6" | 6"    | 4"        | 4" | 4"    | 4"        | 4" | 4"    | 4"        | 4" | 4"    | 4"         | 4" | 4"    | 4"          | 4" | 4"    | 4"              | 4" | 4"    |
| >81-105                                                       | 6"              | 6" | 6"    | 6"        | 6" | 6"    | 4"        | 4" | 4"    | 4"        | 4" | 4"    | 4"        | 4" | 4"    | 4"         | 4" | 4"    | 4"          | 4" | 4"    | 4"              | 4" | 4"    |
| >106-120                                                      | 6"              | 6" | 6"    | 4"        | 4" | 4"    | 4"        | 4" | 4"    | 4"        | 4" | 4"    | 4"        | 4" | 4"    | 4"         | 4" | 4"    | 4"          | 4" | 4"    | 4"              | 4" | 4"    |
| >121-140                                                      | 6"              | 6" | 6"    | 4"        | 4" | 4"    | 4"        | 4" | 4"    | 4"        | 4" | 4"    | 4"        | 4" | 4"    | 4"         | 4" | 4"    | 4"          | 4" | 4"    | 4"              | 4" | 4"    |
| >141-160                                                      | 6"              | 6" | 6"    | 4"        | 4" | 4"    | 4"        | 4" | 4"    | 4"        | 4" | 4"    | 4"        | 4" | 4"    | 4"         | 4" | 4"    | 4"          | 4" | 4"    | 4"              | 4" | 4"    |

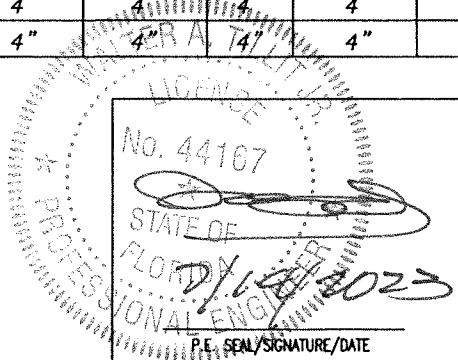

| FLORIDA BUILDING CODE (NON HIGH VELOCITY HURRICANE ZONE)   |             |         |         |             |      |   |  |  |  |  |  |
|---|-------------|---------|---------|-------------|------|---|--|--|--|--|--|
| ©2023 TILTECO, INC.   |             |         |         |             |      | 58 mm SLAT END RETENTION ALUMINUM ROLL-UP SHUTTER SYSTEM (L.M.I.)                                                         |  |  |  |  |  |
| <b>TILTECO INC.</b><br>TILLIT TESTING & ENGINEERING COMPANY<br>6355 N.W. 38th St., Ste. 305, MIRAMAR, FL 33168<br>Phone : (305)871-1530 Fax : (305)871-1531<br>CA-0006719<br>WALTER A. TILLIT Jr. P.E.<br>FLORIDA Lic. # 44167 |             |         |         |             |      | <b>FOLDING SHUTTER CORP.</b><br>1862 DR. MARTIN LUTHER KING BLVD.<br>WEST PALM BEACH, FL 33404<br>www.foldingshutters.com |  |  |  |  |  |
| REV. NO   | DESCRIPTION | DATE    | REV. NO | DESCRIPTION | DATE | Y.M.<br>DRAWN BY:<br>7/14/2023<br>DATE:<br>23-107<br>DRAWING No.<br>SHEET 15 OF 21                                        |  |  |  |  |  |
| 1   | OLD 22-013  | 7/14/23 | 3       | -           | -    |   |  |  |  |  |  |
| 2   | -           | -       | 4       | -           | -    |   |  |  |  |  |  |

**SCHEDULE V<sub>C</sub>:**  
**V<sub>x</sub> FORCES (Lb/FT) & V<sub>y</sub> FORCES (Lb/FT) ACTING AT JAMBS FOR AN A.S.D. DESIGN LOAD RANGE, SLAT SPAN**  
**RANGE FOR POURED CONCRETE OR GROUT FILLED CELL CONCRETE BLOCK WALL BUILDINGS \***  
(USE MAXIMUM VALUE BETWEEN POSITIVE AND NEGATIVE A.S.D. LOAD)

| MAXIMUM<br>A.S.D.<br>DESIGN<br>PRESSURE<br>RATING<br>(psf) | SLAT SPAN RANGE |                |                |                |                |                |                |                |                |                |                |                |                |                |                |                |                |                |
|------------------------------------------------------------|-----------------|----------------|----------------|----------------|----------------|----------------|----------------|----------------|----------------|----------------|----------------|----------------|----------------|----------------|----------------|----------------|----------------|----------------|
|                                                            | 0'-4'           |                | > 4'-5'        |                | > 5'-6'        |                | > 6'-7'        |                | > 7'-8'        |                | > 8'-12'       |                | > 12'-16'      |                | > 16'-20'      |                | > 20'-24'      |                |
|                                                            | V <sub>x</sub>  | V <sub>y</sub> | V <sub>x</sub> | V <sub>y</sub> | V <sub>x</sub> | V <sub>y</sub> | V <sub>x</sub> | V <sub>y</sub> | V <sub>x</sub> | V <sub>y</sub> | V <sub>x</sub> | V <sub>y</sub> | V <sub>x</sub> | V <sub>y</sub> | V <sub>x</sub> | V <sub>y</sub> | V <sub>x</sub> | V <sub>y</sub> |
| ≤ 25                                                       | 0               | 50             | 0              | 63             | 0              | 75             | 0              | 88             | 0              | 100            | 539            | 150            | 947            | 200            | 1332           | 250            | 1716           | 300            |
| >31-40                                                     | 0               | 80             | 0              | 100            | 0              | 120            | 0              | 140            | 242            | 160            | 935            | 240            | 1514           | 320            | 1655           | 340            | 1834           | 350            |
| >41-60                                                     | 0               | 120            | 0              | 150            | 0              | 180            | 266            | 210            | 551            | 240            | 1441           | 360            | 1643           | 390            | 1697           | 360            | -              | -              |
| >61-80                                                     | 0               | 160            | 0              | 200            | 120            | 240            | 520            | 280            | 848            | 320            | 1931           | 480            | 1688           | 420            | -              | -              | -              | -              |
| >81-105                                                    | 0               | 210            | 0              | 263            | 381            | 315            | 828            | 368            | 1209           | 420            | 1557           | 473            | -              | -              | -              | -              | -              | -              |
| >106-120                                                   | 0               | 240            | 0              | 300            | 532            | 360            | 1008           | 420            | 1421           | 480            | -              | -              | -              | -              | -              | -              | -              | -              |
| >121-140                                                   | 0               | 280            | 78             | 350            | 730            | 420            | 1245           | 490            | 1700           | 560            | -              | -              | -              | -              | -              | -              | -              | -              |
| >141-160                                                   | 0               | 320            | 241            | 400            | 925            | 480            | 1479           | 560            | 1975           | 640            | -              | -              | -              | -              | -              | -              | -              | -              |



**SLAT SPAN DEFINITION**

**\* NOTE:**  
IT SHALL BE THE RESPONSIBILITY OF THE CONTRACTOR OR PERMIT HOLDER TO VERIFY THAT EXISTING STRUCTURE IS DESIGNED TO SUPPORT V<sub>x</sub> AND V<sub>y</sub> FORCES IN POUNDS PER UNIT FOOT OF PRODUCT HEIGHT AT BOTH JAMBS. SEE THIS SHEET FOR V<sub>x</sub> & V<sub>y</sub> VALUES.

SIDE RAIL

V<sub>y</sub>

V<sub>x</sub>

V<sub>y</sub>

WALTER A. TILLIT JR.

LICENSE

No. 44167

STATE OF FLORIDA

PROFESSIONAL ENGINEER

7/14/2023

P.E. SEAL/SIGNATURE/DATE

FLORIDA BUILDING CODE (NON HIGH VELOCITY HURRICANE ZONE)

©2023 TILTECO, INC.

TILTECO INC.

TILLIT TESTING & ENGINEERING COMPANY  
6355 N.W. 36th St., Ste. 305, VIRGINIA GARDENS, FL 33166  
Phone : (305)871-1530 • Fax : (305)871-1531  
CA-0006719  
WALTER A. TILLIT Jr. P.E.  
FLORIDA Lic. # 44167

58 mm SLAT END RETENTION ALUMINUM ROLL-UP SHUTTER SYSTEM (L.M.I.)

FOLDING SHUTTER CORP.

1862 DR. MARTIN LUTHER KING BLVD.  
WEST PALM BEACH, FL 33404  
www.foldingshutters.com

| REV. NO | DESCRIPTION | DATE    | REV. No | DESCRIPTION | DATE |
|---------|-------------|---------|---------|-------------|------|
| 1       | OLD 22-013  | 7/14/23 | 3       | -           | -    |
| 2       | -           | -       | 4       | -           | -    |

Y.M.  
DRAWN BY:

7/14/2023  
DATE:



23-107  
DRAWING No.

SHEET 16 OF 21

SLAT PERFORMANCE CHART Ib1 & Ic1

FOR A GIVEN MAXIMUM A.S.D. DESIGN PRESSURE RATING (p.s.f) AND SHUTTER MOUNT CONDITION FOR INSTALLATIONS PER DETAIL 1

| CHART Ib1                                                   |                                          |                                        |                                        | CHART Ic1                                                       |               |
|-------------------------------------------------------------|------------------------------------------|----------------------------------------|----------------------------------------|-----------------------------------------------------------------|---------------|
| USE MAXIMUM VALUE BETWEEN POSITIVE AND NEGATIVE A.S.D. LOAD |                                          |                                        |                                        | USE MAXIMUM POSITIVE A.S.D. LOAD VALUE                          |               |
| 5/16"Ø ULTRACON ANCHOR                                      |                                          |                                        |                                        |                                                                 |               |
| MAXIMUM A.S.D. DESIGN PRESSURE RATING (psf)                 | MAX. SLAT SPAN "L <sub>MAX.</sub> " (ft) |                                        |                                        | REQUIRED MIN. SEPARATION TO GLASS MEASURED TO BACK OF SLAT (in) |               |
|                                                             | WALL MOUNT<br>(SEE NOTES Δ)              | BUILD-OUT MOUNT W/ U<br>(SEE NOTES ) Δ | BUILD-OUT MOUNT W/ U1<br>(SEE NOTES Δ) | WIND ZONES 1-3 Δ                                                | WIND ZONE 4 Δ |
| 30.0 *                                                      | 12'-0"                                   | 10'-0"                                 | 11'-0"                                 | 1"                                                              | 11"           |
| 35.0 **                                                     | 12'-0"                                   | 10'-0"                                 | 11'-0"                                 | 1"                                                              | 11"           |
| 40.0 **                                                     | 11'-0"                                   | 9'-0"                                  | 10'-0"                                 | 1"                                                              | 11"           |
| 45.0 ***                                                    | 11'-0"                                   | 9'-0"                                  | 10'-0"                                 | 1"                                                              | 11"           |
| 50.0 ***                                                    | 11'-0"                                   | 9'-0"                                  | 10'-0"                                 | 1"                                                              | 11"           |
| 55.0 ***                                                    | 10'-0"                                   | 8'-0"                                  | 9'-0"                                  | 1"                                                              | 8"            |
| 60.0 ***                                                    | 10'-0"                                   | 8'-0"                                  | 9'-0"                                  | 1"                                                              | 8"            |

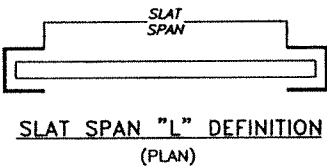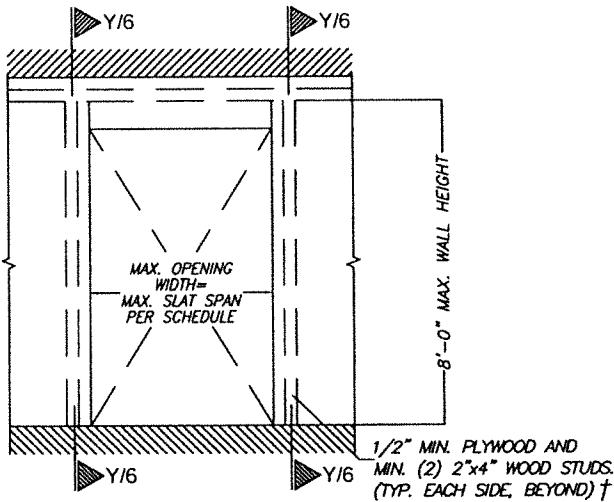


MAXIMUM A.S.D. DESIGN LOAD VS WOOD GRADE SCHEDULE:

- \* VALID FOR DOUGLAS-FIR-SOUTH (G=0.46) SOUTHERN PINE #2 (G=0.55)  
SPRUCE PINE-FIR-SITH (G=0.36)
- \*\* VALID FOR DOUGLAS-FIR-SOUTH (G=0.46) SOUTHERN PINE #2 (G=0.55)
- \*\*\* VALID FOR SOUTHERN PINE #2 (G=0.55)

Δ NOTES:

1. ABOVE INDICATED MAX. SLAT SPANS MAY BE USED AS LONG AS ANCHOR SPACING SCHEDULES ON SHEET 19 INDICATE THAT A SPACING IS AVAILABLE FOR THE CORRESPONDING SLAT SPAN AND A.S.D. DESIGN LOAD.
- † : WOOD FRAME WALL TO BE BUILT STRICTLY IN ACCORDANCE WITH SPECS GIVEN ON SHEET 6 AND PROVISIONS FROM CHAPTER 23 OF THE FLORIDA BUILDING CODE. MINIMUM LENGTH OF WALL AT EITHER SIDE OF OPENING SHALL BE 33".
2. WIND ZONES 1 , 2 , 3 & 4 AS DEFINED BY ASTM STANDARD E-1996.

INSTALLATIONS INTO WOOD FRAME BUILDINGS

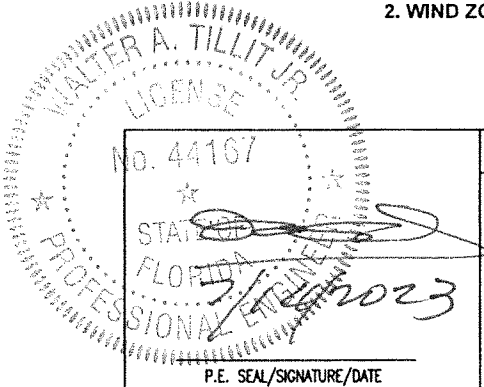

| FLORIDA BUILDING CODE (NON HIGH VELOCITY HURRICANE ZONE)   |             |         |                                                                                           |             |                    |
|---|-------------|---------|-------------------------------------------------------------------------------------------|-------------|--------------------|
| ©2023 TILTECO, INC.   |             |         | 58 mm SLAT END RETENTION ALUMINUM ROLL-UP SHUTTER SYSTEM (L.M.I.)                         |             | Y.M. DRAWN BY:     |
| TILTECO INC.   |             |         | FOLDING SHUTTER CORP.                                                                     |             | 7/14/2023 DATE:    |
| TILLIT TESTING & ENGINEERING COMPANY<br>8355 N.W. 36th St., Ste. 305, VIRGINIA BEACH, FL 33168<br>Phone : (305)871-1530 Fax : (305)871-1531<br>CA-0006719<br>WALTER A. TILLIT Jr. P.E.<br>FLORIDA Lic. # 44167 |             |         | 1862 DR. MARTIN LUTHER KING BLVD.<br>WEST PALM BEACH, FL 33404<br>www.foldingshutters.com |             | 23-107 DRAWING No. |
| REV. NO   | DESCRIPTION | DATE    | REV. No                                                                                   | DESCRIPTION | DATE               |
| 1   | OLD 22-013  | 7/14/23 | 3                                                                                         | -           | -                  |
| 2   | -           | -       | 4                                                                                         | -           | -                  |
|   |             |         |                                                                                           |             | SHEET 17 OF 21     |

MAX. ANCHOR'S SPACING SCHEDULE VI FOR A GIVEN SHUTTER MOUNTING TYPE, WOOD GRADE, A.S.D.  
DESIGN LOAD (psf) AND SLAT SPAN RANGE FOR INSTALLATIONS INTO WOOD BUILDINGS;  
SEE SHT. 7, SECTION O'-O' FOR ANCHOR INSTALLATION & GENERAL NOTE 7 ON SHEET 1 FOR ANCHOR SPEC'S.

WALL MOUNT TO MIN. 2"x4" WOOD STUD WITH MINIMUM 1/2" PLYWOOD  
(SEE DETAIL 1 ON SHEET 17)

| WOOD GRADE                        | MAXIMUM<br>A.S.D. DESIGN<br>PRESSURE<br>RATING RANGE<br>(psf) | SLAT SPAN RANGE |              |              |              |              |               |                |
|-----------------------------------|---------------------------------------------------------------|-----------------|--------------|--------------|--------------|--------------|---------------|----------------|
|                                   |                                                               | 0' to 4' *      | > 4' to 5' * | > 5' to 6' * | > 6' to 7' * | > 7' to 9' * | > 9' to 10' * | > 10' to 12' * |
| SOUTHERN PINE #2<br>(G=0.55)      | ≤ 30.0                                                        | 6"              | 6"           | 6"           | 6"           | 6"           | 6"            | 6"             |
|                                   | 40                                                            | 6"              | 6"           | 6"           | 6"           | 6"           | 4 3/4"        | 4 1/2"         |
|                                   | 50                                                            | 6"              | 6"           | 6"           | 6"           | 4 3/4"       | 3 1/2"        | 3"             |
|                                   | 60                                                            | 6"              | 6"           | 5 3/4"       | 5 1/4"       | 3 3/4"       | 3"            | 3"             |
| DOUGLAS-FIR-SOUTH<br>(G=0.46)     | ≤ 30.0                                                        | 6"              | 6"           | 6"           | 6"           | 6"           | 6"            | 6"             |
|                                   | 40                                                            | 6"              | 6"           | 6"           | 5 1/4"       | 5 1/4"       | 4 1/4"        | 3"             |
| SPRUCE PINE-FIR-SOUTH<br>(G=0.36) | ≤ 30.0                                                        | 6"              | 6"           | 6"           | 6"           | 6"           | 5 1/4"        | 4 1/2"         |

BUILD-OUT MOUNT TO MIN. 2"x4" WOOD STUD WITH MINIMUM 1/2" PLYWOOD  
(SEE DETAIL 1 ON SHEET 17)

| WOOD GRADE                        | MAXIMUM<br>A.S.D. DESIGN<br>PRESSURE<br>RATING RANGE<br>(psf) | SLAT SPAN RANGE         |                         |                         |                         |                         |                         |                         |                         |                         |                         |                         |                         |                         |                         |
|-----------------------------------|---------------------------------------------------------------|-------------------------|-------------------------|-------------------------|-------------------------|-------------------------|-------------------------|-------------------------|-------------------------|-------------------------|-------------------------|-------------------------|-------------------------|-------------------------|-------------------------|
|                                   |                                                               | 0'-4' *                 |                         | > 4'-5' *               |                         | > 5'-6' *               |                         | > 6'-7' *               |                         | > 7'-9' *               |                         | > 9'-10' *              |                         | > 10' to 12' *          |                         |
|                                   |                                                               | BUILD-OUT<br>MOUNT W/ U | BUILD-OUT<br>MOUNT W/ U | BUILD-OUT<br>MOUNT W/ U | BUILD-OUT<br>MOUNT W/ U | BUILD-OUT<br>MOUNT W/ U | BUILD-OUT<br>MOUNT W/ U | BUILD-OUT<br>MOUNT W/ U | BUILD-OUT<br>MOUNT W/ U | BUILD-OUT<br>MOUNT W/ U | BUILD-OUT<br>MOUNT W/ U | BUILD-OUT<br>MOUNT W/ U | BUILD-OUT<br>MOUNT W/ U | BUILD-OUT<br>MOUNT W/ U | BUILD-OUT<br>MOUNT W/ U |
| SOUTHERN PINE #2<br>(G=0.55)      | ≤ 30.0                                                        | 6"                      | 6"                      | 6"                      | 6"                      | 6"                      | 6"                      | 6"                      | 6"                      | 6"                      | 6"                      | 6"                      | 6"                      | 6"                      | 6"                      |
|                                   | 40                                                            | 6"                      | 6"                      | 6"                      | 6"                      | 6"                      | 6"                      | 6"                      | 6"                      | 6"                      | 6"                      | 5 1/4"                  | 5 1/4"                  | 5 1/4"                  | 5 1/4"                  |
|                                   | 50                                                            | 6"                      | 6"                      | 6"                      | 6"                      | 6"                      | 6"                      | 6"                      | 6"                      | 5 1/4"                  | 5 1/4"                  | 4"                      | 4"                      | 4"                      | 4"                      |
|                                   | 60                                                            | 6"                      | 6"                      | 6"                      | 6"                      | 6"                      | 6"                      | 5 3/4"                  | 5 3/4"                  | 4"                      | 4"                      | 3"                      | 3"                      | 3"                      | 3"                      |
| DOUGLAS-FIR-SOUTH<br>(G=0.46)     | ≤ 30.0                                                        | 6"                      | 6"                      | 6"                      | 6"                      | 6"                      | 6"                      | 6"                      | 6"                      | 6"                      | 6"                      | 6"                      | 6"                      | 6"                      | 6"                      |
|                                   | 40                                                            | 6"                      | 6"                      | 6"                      | 6"                      | 6"                      | 6"                      | 5 1/2"                  | 5 1/2"                  | 5 1/2"                  | 5 1/2"                  | 4 1/2"                  | 4 1/2"                  | 4 1/2"                  | 4 1/2"                  |
| SPRUCE PINE-FIR-SOUTH<br>(G=0.36) | ≤ 30.0                                                        | 6"                      | 6"                      | 6"                      | 6"                      | 6"                      | 6"                      | 6"                      | 6"                      | 6"                      | 6"                      | 5 1/4"                  | 5"                      | 5 1/4"                  | 5"                      |

\* NOTE:  
MAX. SPAN FOR SLAT FOR A  
GIVEN A.S.D. DESIGN LOAD  
SHALL NEVER EXCEED MAX.  
SLAT SPAN INDICATED ON  
SLAT PERFORMANCE CHARTS  
ON SHEET 17.

WALTER A. TILLIT JR.  
LICENSE  
No. 44167  
STATE OF FLORIDA  
PROFESSIONAL ENGINEER  
3/14/2023  
P.E. SEAL/SIGNATURE/DATE

| FLORIDA BUILDING CODE (NON HIGH VELOCITY HURRICANE ZONE)   |             |         |         |             |   |                                                                  |  |  |  |
|---|-------------|---------|---------|-------------|---|------------------------------------------------------------------|--|--|--|
| ©2023 TILTECO, INC.   |             |         |         |             | 58 mm SLAT END RETENTION ALUMINUM<br>ROLL-UP SHUTTER SYSTEM (L.M.I.)                                                      |                                                                  |  |  |  |
| <b>TILTECO INC.</b><br>TILLIT TESTING & ENGINEERING COMPANY<br>8355 N.W. 36th St., Ste. 305, VIRGINIA GARDENS, FL 33166<br>Phone : (305)871-1530 • Fax : (305)871-1531<br>CA-0006719<br>WALTER A. TILLIT Jr. P.E.<br>FLORIDA Lic. # 44167 |             |         |         |             | <b>FOLDING SHUTTER CORP.</b><br>1862 DR. MARTIN LUTHER KING BLVD.<br>WEST PALM BEACH, FL 33404<br>www.foldingshutters.com |                                                                  |  |  |  |
| REV. NO   | DESCRIPTION | DATE    | REV. No | DESCRIPTION | DATE   | Y.M.<br>DRAWN BY:<br>7/14/2023<br>DATE:<br>23-107<br>DRAWING No. |  |  |  |
| 1   | OLD 22-013  | 7/14/23 | 3       | -           | -   | SHEET 18 OF 21                                                   |  |  |  |
| 2   | -           | -       | 4       | -           | -   |                                                                  |  |  |  |

SCHEDULE 1a  
FLOOR TO CEILING (TRAPPED) MOUNTING  
MAX. SPAN (ft) FOR END AND INTERIOR MULLIONS FOR A GIVEN  
A.S.D. DESIGN PRESSURE RATING (p.s.f.), & A MAX. MULLION  
SPACING (ft) \*



| MAX.<br>A.S.D.<br>DESIGN<br>PRESSURE<br>RATING<br>(p.s.f.) | MAXIMUM<br>MULLION<br>SPACING<br>(ft) * | MAXIMUM MULLION SPAN (FT) |          |                        |          |                        |          |                        |          |                      |                      |
|------------------------------------------------------------|-----------------------------------------|---------------------------|----------|------------------------|----------|------------------------|----------|------------------------|----------|----------------------|----------------------|
|                                                            |                                         | Ⓜ 4"x6"x1/4" MULLION      |          |                        |          | Ⓜ 4"x8"x1/4" MULLION   |          |                        |          | Ⓜ 4"x4"x1/4" MULLION | Ⓜ 4"x4"x1/8" MULLION |
|                                                            |                                         | ORIENTATION #2<br>(⇐)†    |          | ORIENTATION #1<br>(⇐)† |          | ORIENTATION #2<br>(⇐)† |          | ORIENTATION #1<br>(⇐)† |          | INTERIOR             | INTERIOR             |
|                                                            |                                         | END                       | INTERIOR | END                    | INTERIOR | END                    | INTERIOR | END                    | INTERIOR |                      |                      |
| 25.0                                                       | 24'-0"                                  | -                         | 8'-6"    | -                      | 10'-6"   | 9'-4"                  | 9'-3"    | -                      | 12'-0"   | -                    | -                    |
| 30.0                                                       | 22'-0"                                  | -                         | 8'-2"    | -                      | 10'-2"   | 9'-3"                  | 8'-11"   | -                      | 12'-0"   | -                    | -                    |
| 35.0                                                       | 19'-0"                                  | -                         | 8'-2"    | -                      | 10'-2"   | 9'-5"                  | 8'-11"   | -                      | 12'-0"   | -                    | -                    |
| 40.0                                                       | 17'-6"                                  | -                         | 8'-0"    | -                      | 10'-0"   | 9'-4"                  | 8'-10"   | -                      | 11'-10"  | -                    | -                    |
| 45.0                                                       | 16'-0"                                  | -                         | 8'-0"    | -                      | 9'-10"   | 9'-5"                  | 8'-8"    | -                      | 12'-0"   | -                    | -                    |
| 50.0                                                       | 15'-0"                                  | -                         | -        | -                      | 9'-9"    | 9'-5"                  | 8'-7"    | -                      | 12'-0"   | -                    | -                    |
| 55.0                                                       | 14'-0"                                  | -                         | -        | -                      | 9'-8"    | 9'-6"                  | 8'-6"    | -                      | 12'-0"   | -                    | -                    |
| 60.0                                                       | 13'-3"                                  | -                         | -        | -                      | 9'-9"    | 9'-6"                  | 8'-5"    | -                      | 12'-0"   | -                    | -                    |
| 65.0                                                       | 12'-6"                                  | -                         | -        | -                      | 9'-6"    | 9'-1"                  | 8'-4"    | -                      | 12'-0"   | -                    | -                    |
| 70.0                                                       | 12'-0"                                  | -                         | -        | -                      | 9'-5"    | 9'-4"                  | 8'-3"    | -                      | 11'-10"  | -                    | -                    |
| 75.0                                                       | 11'-4"                                  | -                         | -        | -                      | 9'-4"    | 9'-7"                  | 8'-2"    | -                      | 11'-10"  | -                    | -                    |
| 80.0                                                       | 11'-0"                                  | -                         | -        | -                      | 9'-3"    | 9'-4"                  | 8'-1"    | -                      | 11'-9"   | -                    | -                    |
| 85.0                                                       | 10'-6"                                  | -                         | -        | -                      | 9'-2"    | 9'-4"                  | 8'-0"    | -                      | 11'-8"   | -                    | -                    |
| 90.0                                                       | 10'-2"                                  | -                         | -        | -                      | 9'-1"    | 9'-6"                  | 8'-0"    | -                      | 11'-7"   | -                    | -                    |
| 95.0                                                       | 9'-9"                                   | -                         | -        | -                      | 9'-1"    | 9'-2"                  | 8'-0"    | -                      | 11'-6"   | -                    | -                    |
| 100.0                                                      | 9'-5"                                   | -                         | -        | -                      | 9'-0"    | 9'-4"                  | -        | -                      | 11'-5"   | -                    | -                    |
| 105.0                                                      | 9'-2"                                   | -                         | -        | -                      | 9'-0"    | 9'-9"                  | -        | -                      | 11'-4"   | -                    | -                    |
| 110.0                                                      | 9'-0"                                   | -                         | -        | -                      | 8'-10"   | 9'-3"                  | -        | -                      | 11'-3"   | -                    | -                    |
| 115.0                                                      | 8'-9"                                   | -                         | -        | -                      | 8'-10"   | 9'-0"                  | -        | -                      | 11'-2"   | -                    | -                    |
| 120.0                                                      | 8'-6"                                   | -                         | -        | -                      | 8'-10"   | 9'-3"                  | -        | -                      | 11'-0"   | -                    | -                    |
| 125.0                                                      | 8'-3"                                   | -                         | -        | -                      | 8'-9"    | 9'-6"                  | -        | -                      | 11'-0"   | -                    | -                    |
| 130.0                                                      | 8'-0"                                   | -                         | -        | -                      | 8'-9"    | 9'-4"                  | -        | -                      | 11'-0"   | -                    | -                    |
| 135.0                                                      | 7'-10"                                  | -                         | -        | -                      | 8'-8"    | 9'-1"                  | -        | -                      | 11'-0"   | -                    | -                    |
| 140.0                                                      | 7'-6"                                   | 8'-2"                     | -        | -                      | 8'-8"    | 9'-8"                  | -        | -                      | 11'-0"   | -                    | -                    |
| 145.0                                                      | 7'-3"                                   | 8'-2"                     | -        | -                      | 8'-8"    | 9'-9"                  | -        | -                      | 11'-0"   | -                    | -                    |
| 150.0                                                      | 7'-0"                                   | 8'-0"                     | -        | -                      | 8'-8"    | 9'-8"                  | -        | -                      | 11'-0"   | -                    | -                    |
| 155.0                                                      | 6'-6"                                   | 8'-0"                     | -        | -                      | 8'-8"    | 9'-5"                  | -        | -                      | 11'-0"   | -                    | -                    |
| 160.0                                                      | 6'-1"                                   | 8'-0"                     | -        | -                      | 8'-8"    | 9'-11"                 | -        | -                      | 11'-0"   | -                    | -                    |

SCHEDULE 2a  
WALL MOUNTING  
MAX. SPAN (FT) FOR END AND INTERIOR MULLIONS FOR A GIVEN A.S.D.  
DESIGN PRESSURE RATING (P.S.F.), & A MAX. MULLION SPACING (FT) \*

| MAX.<br>A.S.D.<br>DESIGN<br>PRESSURE<br>RATING<br>(p.s.f.) | MAXIMUM<br>MULLION<br>SPACING<br>(ft) * | MAXIMUM MULLION SPAN (FT) |          |                        |          |                        |          |                        |          |                      |                      |
|------------------------------------------------------------|-----------------------------------------|---------------------------|----------|------------------------|----------|------------------------|----------|------------------------|----------|----------------------|----------------------|
|                                                            |                                         | Ⓜ 4"x6"x1/4" MULLION      |          |                        |          | Ⓜ 4"x8"x1/4" MULLION   |          |                        |          | Ⓜ 4"x4"x1/4" MULLION | Ⓜ 4"x4"x1/8" MULLION |
|                                                            |                                         | ORIENTATION #2<br>(⇐)†    |          | ORIENTATION #1<br>(⇐)† |          | ORIENTATION #2<br>(⇐)† |          | ORIENTATION #1<br>(⇐)† |          | INTERIOR             | INTERIOR             |
|                                                            |                                         | END                       | INTERIOR | END                    | INTERIOR | END                    | INTERIOR | END                    | INTERIOR |                      |                      |
| 25.0                                                       | 24'-0"                                  | 7'-5"                     | 8'-2"    | 6'-0"                  | 10'-6"   | 9'-4"                  | 9'-3"    | 6'-6"                  | 12'-0"   | 7'-7"                | 6'-3"                |
| 30.0                                                       | 22'-0"                                  | 7'-4"                     | 8'-2"    | 5'-10"                 | 10'-2"   | 9'-3"                  | 8'-11"   | 6'-5"                  | 12'-0"   | 7'-4"                | 6'-0"                |
| 35.0                                                       | 19'-0"                                  | 7'-6"                     | 8'-2"    | 6'-1"                  | 10'-2"   | 9'-5"                  | 8'-11"   | 6'-6"                  | 12'-0"   | 7'-4"                | 6'-0"                |
| 40.0                                                       | 17'-6"                                  | 7'-5"                     | 8'-0"    | 6'-0"                  | 10'-0"   | 9'-4"                  | 8'-10"   | 6'-8"                  | 11'-10"  | 7'-3"                | 5'-11"               |
| 45.0                                                       | 16'-0"                                  | 7'-6"                     | 8'-0"    | 6'-0"                  | 9'-10"   | 9'-5"                  | 8'-8"    | 6'-6"                  | 12'-0"   | 7'-2"                | 5'-10"               |
| 50.0                                                       | 15'-0"                                  | 7'-5"                     | 7'-11"   | 6'-0"                  | 9'-9"    | 9'-5"                  | 8'-7"    | 6'-6"                  | 12'-0"   | 7'-0"                | 5'-9"                |
| 55.0                                                       | 14'-0"                                  | 7'-6"                     | 7'-10"   | 6'-0"                  | 9'-8"    | 9'-6"                  | 8'-6"    | 6'-6"                  | 12'-0"   | 7'-0"                | 5'-8"                |
| 60.0                                                       | 13'-3"                                  | 7'-6"                     | 7'-10"   | 6'-1"                  | 9'-9"    | 9'-6"                  | 8'-5"    | 6'-7"                  | 12'-0"   | 6'-11"               | 5'-8"                |
| 65.0                                                       | 12'-6"                                  | 7'-4"                     | 7'-8"    | 5'-11"                 | 9'-6"    | 9'-1"                  | 8'-4"    | 6'-5"                  | 12'-0"   | 6'-10"               | 5'-7"                |
| 70.0                                                       | 12'-0"                                  | 7'-6"                     | 7'-7"    | 6'-0"                  | 9'-5"    | 9'-4"                  | 8'-3"    | 6'-6"                  | 11'-10"  | 6'-9"                | 5'-7"                |
| 75.0                                                       | 11'-4"                                  | 7'-8"                     | 7'-6"    | 6'-2"                  | 9'-4"    | 9'-7"                  | 8'-2"    | 6'-8"                  | 11'-10"  | 6'-9"                | 5'-6"                |
| 80.0                                                       | 11'-0"                                  | 7'-6"                     | 7'-6"    | 6'-0"                  | 9'-3"    | 9'-4"                  | 8'-1"    | 6'-7"                  | 11'-9"   | 6'-8"                | 5'-6"                |
| 85.0                                                       | 10'-6"                                  | 7'-6"                     | 7'-6"    | 6'-0"                  | 9'-2"    | 9'-4"                  | 8'-1"    | 6'-8"                  | 11'-8"   | 6'-7"                | 5'-5"                |
| 90.0                                                       | 10'-2"                                  | 7'-7"                     | 7'-4"    | 6'-1"                  | 9'-1"    | 9'-6"                  | 8'-0"    | 6'-8"                  | 11'-7"   | 6'-7"                | 5'-5"                |
| 95.0                                                       | 9'-9"                                   | 7'-6"                     | 7'-4"    | 6'-0"                  | 9'-1"    | 9'-2"                  | 8'-0"    | 6'-6"                  | 11'-6"   | 6'-6"                | 5'-4"                |
| 100.0                                                      | 9'-5"                                   | 7'-8"                     | 7'-4"    | 6'-0"                  | 9'-0"    | 9'-4"                  | 7'-11"   | 6'-8"                  | 11'-5"   | 6'-6"                | 5'-4"                |
| 105.0                                                      | 9'-2"                                   | 7'-10"                    | 7'-3"    | 6'-4"                  | 9'-0"    | 9'-9"                  | 7'-10"   | 6'-10"                 | 11'-4"   | 6'-6"                | 5'-4"                |
| 110.0                                                      | 9'-0"                                   | 7'-6"                     | 7'-2"    | 6'-0"                  | 8'-10"   | 9'-3"                  | 7'-10"   | 6'-7"                  | 11'-3"   | 6'-5"                | 5'-3"                |
| 115.0                                                      | 8'-9"                                   | 7'-7"                     | 7'-2"    | 6'-1"                  | 8'-10"   | 9'-0"                  | 7'-9"    | 6'-6"                  | 11'-2"   | 6'-4"                | 5'-3"                |
| 120.0                                                      | 8'-6"                                   | 7'-10"                    | 7'-2"    | 6'-3"                  | 8'-10"   | 9'-3"                  | 7'-9"    | 6'-8"                  | 11'-0"   | 6'-4"                | 5'-1"                |
| 125.0                                                      | 8'-3"                                   | 7'-8"                     | 7'-0"    | 6'-5"                  | 8'-9"    | 9'-6"                  | 7'-8"    | 6'-10"                 | 11'-0"   | 6'-4"                | 5'-0"                |
| 130.0                                                      | 8'-0"                                   | 7'-7"                     | 7'-0"    | 6'-2"                  | 8'-9"    | 9'-4"                  | 7'-8"    | 6'-9"                  | 11'-0"   | 6'-4"                | 5'-0"                |
| 135.0                                                      | 7'-10"                                  | 8'-2"                     | 7'-0"    | 6'-0"                  | 8'-8"    | 9'-1"                  | 7'-8"    | 6'-7"                  | 11'-0"   | 6'-3"                | 5'-0"                |
| 140.0                                                      | 7'-6"                                   | 8'-2"                     | 7'-0"    | 6'-6"                  | 8'-8"    | 9'-8"                  | 7'-8"    | 7'-2"                  | 11'-0"   | 6'-3"                | 5'-0"                |
| 145.0                                                      | 7'-3"                                   | 8'-2"                     | 7'-0"    | 6'-6"                  | 8'-8"    | 9'-9"                  | 7'-8"    | 7'-2"                  | 11'-0"   | 6'-3"                | 5'-0"                |
| 150.0                                                      | 7'-0"                                   | 8'-0"                     | 7'-0"    | 6'-6"                  | 8'-8"    | 9'-8"                  | 7'-8"    | 7'-1"                  | 11'-0"   | 6'-3"                | 5'-0"                |
| 155.0                                                      | 6'-6"                                   | 7'-11"                    | 7'-0"    | 6'-4"                  | 8'-8"    | 9'-5"                  | 7'-8"    | 6'-11"                 | 11'-0"   | 6'-3"                | 5'-0"                |
| 160.0                                                      | 6'-1"                                   | 8'-0"                     | 7'-0"    | 6'-5"                  | 8'-8"    | 9'-11"                 | 7'-8"    | 7'-0"                  | 11'-0"   | 6'-3"                | 5'-0"                |

\* MAXIMUM MULLION SPACING SHALL BE SUCH THAT MAX. ALLOWABLE WALL MOUNTED SLAT SPAN FOR THAT A.S.D. DESIGN PRESSURE RATING SHALL NOT BE EXCEEDED.


† MULLION ORIENTATION IS AS SEEN FROM THE OUTSIDE (EXTERIOR) OF PRODUCT.

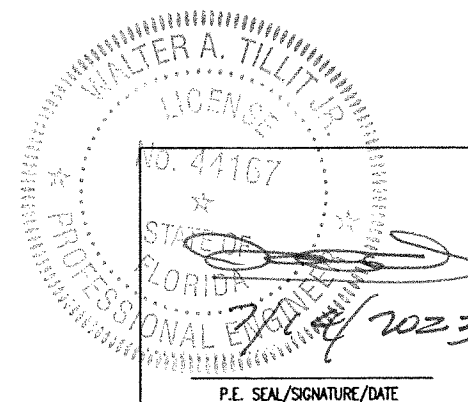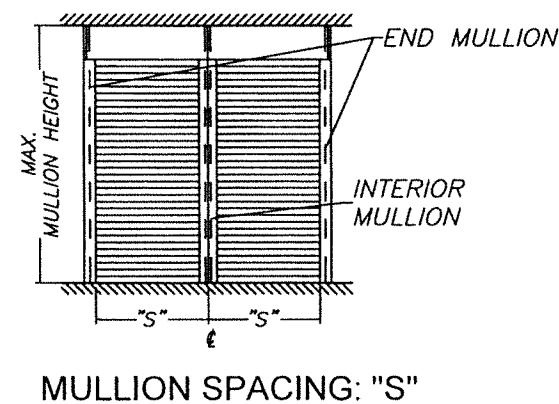

| FLORIDA BUILDING CODE (NON HIGH VELOCITY HURRICANE ZONE)   |             |         |         |             |   |                                                                  |  |  |  |
|---|-------------|---------|---------|-------------|---|------------------------------------------------------------------|--|--|--|
| ©2023 TILTECO, INC.   |             |         |         |             | 58 mm SLAT END RETENTION ALUMINUM ROLL-UP SHUTTER SYSTEM (L.M.I.)                                                         |                                                                  |  |  |  |
| <b>TILTECO INC.</b><br>TILLIT TESTING & ENGINEERING COMPANY<br>6355 N.W. 36th St., Ste. 305, VIRGINIA GARDENS, FL 33166<br>Phone : (305)871-1530 ; Fax : (305)871-1531<br>CA-0006719<br>WALTER A. TILLIT Jr. P.E.<br>FLORIDA Lic. # 44167 |             |         |         |             | <b>FOLDING SHUTTER CORP.</b><br>1862 DR. MARTIN LUTHER KING BLVD.<br>WEST PALM BEACH, FL 33404<br>www.foldingshutters.com |                                                                  |  |  |  |
| REV. NO   | DESCRIPTION | DATE    | REV. NO | DESCRIPTION | DATE   | Y.M.<br>DRAWN BY:<br>7/14/2023<br>DATE:<br>23-107<br>DRAWING No. |  |  |  |
| 1   | OLD 22-013  | 7/14/23 | 3       | -           | -   | SHEET 19 OF 21                                                   |  |  |  |
| 2   | -           | -       | 4       | -           | -   |                                                                  |  |  |  |

SCHEDULE 1b  
FLOOR TO CEILING (TRAPPED) MOUNTING MAX. SPAN (ft) FOR END AND INTERIOR MULLIONS FOR A GIVEN  
A.S.D. DESIGN PRESSURE RATING (p.s.f.), & A 7'-0" MAX. MULLION SPACING (ft) \*

| MAX.<br>A.S.D.<br>DESIGN<br>PRESSURE<br>RATING<br>(p.s.f.) | MAXIMUM<br>MULLION<br>SPACING<br>(ft) * | MAXIMUM MULLION SPAN (FT) |          |                        |          |                        |          |                        |          |                        |                        |                        |  |
|------------------------------------------------------------|-----------------------------------------|---------------------------|----------|------------------------|----------|------------------------|----------|------------------------|----------|------------------------|------------------------|------------------------|--|
|                                                            |                                         | (H) 4"x6"x1/4" MULLION    |          |                        |          | (I) 4"x8"x1/4" MULLION |          |                        |          | (G) 4"x4"x1/4" MULLION | (F) 4"x4"x1/8" MULLION | (E) 3"x4"x1/8" MULLION |  |
|                                                            |                                         | ORIENTATION #2<br>(=)†    |          | ORIENTATION #1<br>(∩)† |          | ORIENTATION #2<br>(=)† |          | ORIENTATION #1<br>(∩)† |          |                        |                        |                        |  |
|                                                            |                                         | END                       | INTERIOR | END                    | INTERIOR | END                    | INTERIOR | END                    | INTERIOR | INTERIOR               | INTERIOR               | INTERIOR               |  |
| 25.0                                                       | 7'-0"                                   | 12'-0"                    | 12'-0"   | 12'-0"                 | 12'-0"   | 12'-0"                 | 12'-0"   | 12'-0"                 | 12'-0"   | 11'-5"                 | 9'-4"                  | 8'-9"                  |  |
| 30.0                                                       | 7'-0"                                   | 12'-0"                    | 12'-0"   | 12'-0"                 | 12'-0"   | 12'-0"                 | 12'-0"   | 12'-0"                 | 12'-0"   | 10'-9"                 | 8'-10"                 | 8'-3"                  |  |
| 35.0                                                       | 7'-0"                                   | 12'-0"                    | 11'-5"   | 12'-0"                 | 12'-0"   | 12'-0"                 | 12'-0"   | 12'-0"                 | 12'-0"   | 10'-3"                 | 8'-4"                  | -                      |  |
| 40.0                                                       | 7'-0"                                   | 12'-0"                    | 10'-11"  | 12'-0"                 | 12'-0"   | 12'-0"                 | 11'-10"  | 12'-0"                 | 12'-0"   | 9'-9"                  | 8'-0"                  | -                      |  |
| 45.0                                                       | 7'-0"                                   | 12'-0"                    | 10'-6"   | 12'-0"                 | 12'-0"   | 12'-0"                 | 11'-5"   | 12'-0"                 | 12'-0"   | 9'-5"                  | -                      | -                      |  |
| 50.0                                                       | 7'-0"                                   | 12'-0"                    | 10'-2"   | 12'-0"                 | 12'-0"   | 12'-0"                 | 11'-0"   | 12'-0"                 | 12'-0"   | 9'-0"                  | -                      | -                      |  |
| 55.0                                                       | 7'-0"                                   | 12'-0"                    | 9'-10"   | 12'-0"                 | 12'-0"   | 12'-0"                 | 10'-8"   | 12'-0"                 | 12'-0"   | 8'-8"                  | -                      | -                      |  |
| 60.0                                                       | 7'-0"                                   | 12'-0"                    | 9'-10"   | 11'-2"                 | 12'-0"   | 12'-0"                 | 10'-4"   | 12'-0"                 | 12'-0"   | 8'-6"                  | -                      | -                      |  |
| 65.0                                                       | 7'-0"                                   | 12'-0"                    | 9'-4"    | 10'-5"                 | 11'-6"   | 12'-0"                 | 10'-1"   | 11'-4"                 | 12'-0"   | 8'-4"                  | -                      | -                      |  |
| 70.0                                                       | 7'-0"                                   | 12'-0"                    | 9'-2"    | 9'-10"                 | 11'-3"   | 12'-0"                 | 10'-1"   | 10'-8"                 | 12'-0"   | 8'-1"                  | -                      | -                      |  |
| 75.0                                                       | 7'-0"                                   | 11'-3"                    | 8'-10"   | 9'-4"                  | 11'-0"   | 12'-0"                 | 9'-10"   | 10'-1"                 | 12'-0"   | -                      | -                      | -                      |  |
| 80.0                                                       | 7'-0"                                   | 11'-0"                    | 8'-7"    | 8'-11"                 | 10'-9"   | 11'-10"                | 9'-8"    | 9'-9"                  | 12'-0"   | -                      | -                      | -                      |  |
| 85.0                                                       | 7'-0"                                   | 10'-8"                    | 8'-6"    | 8'-7"                  | 10'-6"   | 11'-8"                 | 9'-5"    | 9'-4"                  | 12'-0"   | -                      | -                      | -                      |  |
| 90.0                                                       | 7'-0"                                   | 10'-4"                    | 8'-4"    | 8'-4"                  | 10'-4"   | 11'-4"                 | 9'-3"    | 9'-0"                  | 12'-0"   | -                      | -                      | -                      |  |
| 95.0                                                       | 7'-0"                                   | 10'-0"                    | 8'-2"    | 8'-1"                  | 10'-2"   | 11'-3"                 | 9'-0"    | 8'-9"                  | 12'-0"   | -                      | -                      | -                      |  |
| 100.0                                                      | 7'-0"                                   | 9'-9"                     | 8'-0"    | -                      | 10'-0"   | 11'-0"                 | 8'-11"   | 8'-6"                  | 12'-0"   | -                      | -                      | -                      |  |
| 105.0                                                      | 7'-0"                                   | 9'-6"                     | -        | -                      | 9'-10"   | 10'-9"                 | 8'-9"    | 8'-4"                  | 12'-0"   | -                      | -                      | -                      |  |
| 110.0                                                      | 7'-0"                                   | 9'-3"                     | -        | -                      | 9'-8"    | 10'-7"                 | 8'-7"    | 8'-1"                  | 12'-0"   | -                      | -                      | -                      |  |
| 115.0                                                      | 7'-0"                                   | 9'-1"                     | -        | -                      | 9'-6"    | 10'-5"                 | 8'-6"    | 8'-1"                  | 11'-11"  | -                      | -                      | -                      |  |
| 120.0                                                      | 7'-0"                                   | 8'-10"                    | -        | -                      | 9'-5"    | 10'-4"                 | 8'-3"    | -                      | 11'-10"  | -                      | -                      | -                      |  |
| 125.0                                                      | 7'-0"                                   | 8'-9"                     | -        | -                      | 9'-3"    | 10'-3"                 | 8'-0"    | -                      | 11'-8"   | -                      | -                      | -                      |  |
| 130.0                                                      | 7'-0"                                   | 8'-5"                     | -        | -                      | 9'-2"    | 10'-0"                 | -        | -                      | 11'-7"   | -                      | -                      | -                      |  |
| 135.0                                                      | 7'-0"                                   | 8'-5"                     | -        | -                      | 9'-0"    | 9'-11"                 | -        | -                      | 11'-5"   | -                      | -                      | -                      |  |
| 140.0                                                      | 7'-0"                                   | 8'-4"                     | -        | -                      | 8'-11"   | 9'-9"                  | -        | -                      | 11'-3"   | -                      | -                      | -                      |  |
| 145.0                                                      | 7'-0"                                   | 8'-2"                     | -        | -                      | 8'-10"   | 9'-8"                  | -        | -                      | 11'-1"   | -                      | -                      | -                      |  |
| 150.0                                                      | 7'-0"                                   | 8'-0"                     | -        | -                      | 8'-8"    | 9'-8"                  | -        | -                      | 11'-0"   | -                      | -                      | -                      |  |

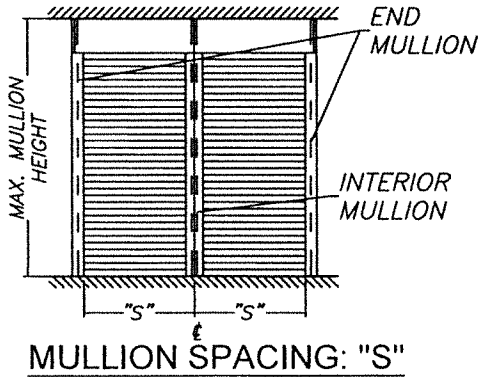

\* MAXIMUM MULLION SPACING SHALL BE SUCH THAT  
MAX. ALLOWABLE WALL MOUNTED SLAT SPAN FOR  
THAT DESIGN LOAD SHALL NOT BE EXCEEDED.

† MULLION ORIENTATION IS AS SEEN FROM THE  
OUTSIDE (EXTERIOR) OF PRODUCT.

SCHEDULE 2b  
WALL MOUNTING MAX. SPAN (FT) FOR END AND INTERIOR MULLIONS FOR A GIVEN A.S.D.  
DESIGN PRESSURE RATING (P.S.F.), & A 7'-0" MAX. MULLION SPACING (FT) \*

| MAX.<br>A.S.D.<br>DESIGN<br>PRESSURE<br>RATING<br>(p.s.f.) | MAXIMUM<br>MULLION<br>SPACING<br>(ft) * | MAXIMUM MULLION SPAN (FT) |          |                        |          |                        |          |                        |          |                        |                        |                        |  |
|------------------------------------------------------------|-----------------------------------------|---------------------------|----------|------------------------|----------|------------------------|----------|------------------------|----------|------------------------|------------------------|------------------------|--|
|                                                            |                                         | (H) 4"x6"x1/4" MULLION    |          |                        |          | (I) 4"x8"x1/4" MULLION |          |                        |          | (G) 4"x4"x1/4" MULLION | (F) 4"x4"x1/8" MULLION | (E) 3"x4"x1/8" MULLION |  |
|                                                            |                                         | ORIENTATION #2<br>(=)†    |          | ORIENTATION #1<br>(∩)† |          | ORIENTATION #2<br>(=)† |          | ORIENTATION #1<br>(∩)† |          |                        |                        |                        |  |
|                                                            |                                         | END                       | INTERIOR | END                    | INTERIOR | END                    | INTERIOR | END                    | INTERIOR | INTERIOR               | INTERIOR               | INTERIOR               |  |
| 25.0                                                       | 7'-0"                                   | 12'-0"                    | 12'-0"   | 12'-0"                 | 12'-0"   | 12'-0"                 | 12'-0"   | 12'-0"                 | 12'-0"   | 11'-5"                 | 9'-4"                  | 8'-9"                  |  |
| 30.0                                                       | 7'-0"                                   | 12'-0"                    | 12'-0"   | 12'-0"                 | 12'-0"   | 12'-0"                 | 12'-0"   | 12'-0"                 | 12'-0"   | 10'-9"                 | 8'-10"                 | 8'-3"                  |  |
| 35.0                                                       | 7'-0"                                   | 12'-0"                    | 11'-5"   | 12'-0"                 | 12'-0"   | 12'-0"                 | 12'-0"   | 12'-0"                 | 12'-0"   | 10'-3"                 | 8'-4"                  | 7'-9"                  |  |
| 40.0                                                       | 7'-0"                                   | 12'-0"                    | 10'-11"  | 12'-0"                 | 12'-0"   | 12'-0"                 | 11'-10"  | 12'-0"                 | 12'-0"   | 9'-9"                  | 8'-0"                  | 7'-6"                  |  |
| 45.0                                                       | 7'-0"                                   | 12'-0"                    | 10'-6"   | 12'-0"                 | 12'-0"   | 12'-0"                 | 11'-5"   | 12'-0"                 | 12'-0"   | 9'-5"                  | 7'-9"                  | 7'-2"                  |  |
| 50.0                                                       | 7'-0"                                   | 12'-0"                    | 10'-2"   | 12'-0"                 | 12'-0"   | 12'-0"                 | 11'-0"   | 12'-0"                 | 12'-0"   | 9'-0"                  | 7'-5"                  | 6'-11"                 |  |
| 55.0                                                       | 7'-0"                                   | 12'-0"                    | 9'-10"   | 12'-0"                 | 12'-0"   | 12'-0"                 | 10'-8"   | 12'-0"                 | 12'-0"   | 8'-8"                  | 7'-2"                  | 6'-9"                  |  |
| 60.0                                                       | 7'-0"                                   | 12'-0"                    | 9'-10"   | 11'-2"                 | 12'-0"   | 12'-0"                 | 10'-4"   | 12'-0"                 | 12'-0"   | 8'-6"                  | 7'-0"                  | 6'-6"                  |  |
| 65.0                                                       | 7'-0"                                   | 12'-0"                    | 9'-4"    | 10'-5"                 | 11'-6"   | 12'-0"                 | 10'-1"   | 11'-4"                 | 12'-0"   | 8'-4"                  | 6'-10"                 | 6'-4"                  |  |
| 70.0                                                       | 7'-0"                                   | 12'-0"                    | 9'-2"    | 9'-10"                 | 11'-3"   | 12'-0"                 | 10'-1"   | 10'-8"                 | 12'-0"   | 8'-1"                  | 6'-7"                  | 6'-2"                  |  |
| 75.0                                                       | 7'-0"                                   | 11'-3"                    | 8'-10"   | 9'-4"                  | 11'-0"   | 12'-0"                 | 9'-10"   | 10'-1"                 | 12'-0"   | 7'-11"                 | 6'-6"                  | 6'-0"                  |  |
| 80.0                                                       | 7'-0"                                   | 11'-0"                    | 8'-7"    | 8'-11"                 | 10'-9"   | 11'-10"                | 9'-8"    | 9'-9"                  | 12'-0"   | 7'-9"                  | 6'-4"                  | 5'-11"                 |  |
| 85.0                                                       | 7'-0"                                   | 10'-8"                    | 8'-6"    | 8'-7"                  | 10'-6"   | 11'-8"                 | 9'-5"    | 9'-4"                  | 12'-0"   | 7'-7"                  | 6'-3"                  | 5'-9"                  |  |
| 90.0                                                       | 7'-0"                                   | 10'-4"                    | 8'-4"    | 8'-4"                  | 10'-4"   | 11'-4"                 | 9'-3"    | 9'-0"                  | 12'-0"   | 7'-6"                  | 6'-1"                  | 5'-8"                  |  |
| 95.0                                                       | 7'-0"                                   | 10'-0"                    | 8'-2"    | 8'-1"                  | 10'-2"   | 11'-3"                 | 9'-0"    | 8'-9"                  | 12'-0"   | 7'-4"                  | 6'-0"                  | 5'-7"                  |  |
| 100.0                                                      | 7'-0"                                   | 9'-9"                     | 8'-0"    | 7'-10"                 | 10'-0"   | 11'-0"                 | 8'-11"   | 8'-6"                  | 12'-0"   | 7'-2"                  | 5'-11"                 | 5'-6"                  |  |
| 105.0                                                      | 7'-0"                                   | 9'-6"                     | 7'-11"   | 7'-8"                  | 9'-10"   | 10'-9"                 | 8'-9"    | 8'-4"                  | 12'-0"   | 7'-1"                  | 5'-10"                 | 5'-5"                  |  |
| 110.0                                                      | 7'-0"                                   | 9'-3"                     | 7'-10"   | 7'-6"                  | 9'-8"    | 10'-7"                 | 8'-7"    | 8'-1"                  | 12'-0"   | 7'-0"                  | 5'-9"                  | 5'-4"                  |  |
| 115.0                                                      | 7'-0"                                   | 9'-1"                     | 7'-8"    | 7'-4"                  | 9'-6"    | 10'-5"                 | 8'-6"    | 8'-1"                  | 11'-11"  | 6'-11"                 | 5'-8"                  | 5'-3"                  |  |
| 120.0                                                      | 7'-0"                                   | 8'-10"                    | 7'-7"    | 7'-2"                  | 9'-5"    | 10'-4"                 | 8'-3"    | 7'-9"                  | 11'-10"  | 6'-9"                  | 5'-7"                  | 5'-0"                  |  |
| 125.0                                                      | 7'-0"                                   | 8'-9"                     | 7'-6"    | 7'-0"                  | 9'-3"    | 10'-3"                 | 8'-0"    | 7'-8"                  | 11'-8"   | 6'-8"                  | 5'-6"                  | 4'-11"                 |  |
| 130.0                                                      | 7'-0"                                   | 8'-5"                     | 7'-5"    | 6'-11"                 | 9'-2"    | 10'-0"                 | 7'-10"   | 7'-6"                  | 11'-7"   | 6'-7"                  | 5'-5"                  | 4'-10"                 |  |
| 135.0                                                      | 7'-0"                                   | 8'-5"                     | 7'-3"    | 6'-10"                 | 9'-0"    | 9'-11"                 | 7'-8"    | 7'-4"                  | 11'-5"   | 6'-6"                  | 5'-3"                  | 4'-9"                  |  |
| 140.0                                                      | 7'-0"                                   | 8'-4"                     | 7'-2"    | 6'-8"                  | 8'-11"   | 9'-9"                  | 7'-8"    | 7'-3"                  | 11'-3"   | 6'-5"                  | 5'-3"                  | 4'-8"                  |  |
| 145.0                                                      | 7'-0"                                   | 8'-2"                     | 7'-1"    | 6'-7"                  | 8'-10"   | 9'-8"                  | 7'-5"    | 7'-1"                  | 11'-1"   | 6'-4"                  | 5'-2"                  | 4'-7"                  |  |
| 150.0                                                      | 7'-0"                                   | 8'-0"                     | 7'-0"    | 6'-6"                  | 8'-8"    | 9'-8"                  | 7'-5"    | 7'-0"                  | 11'-0"   | 6'-3"                  | 5'-2"                  | 4'-5"                  |  |

WALTER A. TILLIT  
LICENSE  
No. 44167  
PROFESSIONAL ENGINEER  
FLORIDA  
7/14/2023  
P.E. SEAL/SIGNATURE/DATE

| FLORIDA BUILDING CODE (NON HIGH VELOCITY HURRICANE ZONE)   |             |         |         |             |      |   |  |  |                    |  |  |
|---|-------------|---------|---------|-------------|------|---|--|--|--------------------|--|--|
| ©2023 TILTECO, INC.   |             |         |         |             |      | 58 mm SLAT END RETENTION ALUMINUM<br>ROLL-UP SHUTTER SYSTEM (L.M.I.)                                                      |  |  | Y.M.<br>DRAWN BY:  |  |  |
| <b>TILTECO INC.</b><br>TILLIT TESTING & ENGINEERING COMPANY<br>6355 N.W. 36th St., Ste. 305, VIRGINIA GARDENS, FL 33166<br>Phone : (305)871-1530 Fax : (305)871-1531<br>CA-0006719<br>WALTER A. TILLIT Jr. P.E.<br>FLORIDA Lic. # 44167 |             |         |         |             |      | <b>FOLDING SHUTTER CORP.</b><br>1862 DR. MARTIN LUTHER KING BLVD.<br>WEST PALM BEACH, FL 33404<br>www.foldingshutters.com |  |  | 7/14/2023<br>DATE: |  |  |
| REV. NO   | DESCRIPTION | DATE    | REV. NO | DESCRIPTION | DATE | 23-107<br>DRAWING No.   |  |  | SHEET 20 OF 21     |  |  |
| 1   | OLD 22-013  | 7/14/23 | 3       | -           | -    |   |  |  |                    |  |  |
| 2   | -           | -       | 4       | -           | -    |   |  |  |                    |  |  |

SCHEDULE 1c  
FLOOR TO CEILING (TRAPPED) MOUNTING MAX. SPAN (ft) FOR END AND INTERIOR MULLIONS FOR A GIVEN  
A.S.D. DESIGN PRESSURE RATING (p.s.f.), & A 12'-0" MAX. MULLION SPACING (ft) \*

| MAX.<br>A.S.D.<br>DESIGN<br>PRESSURE<br>RATING<br>(p.s.f.) | MAXIMUM<br>MULLION<br>SPACING<br>(ft) * | MAXIMUM MULLION SPAN (FT) |          |                        |          |                        |          |                        |          |                        |                        |
|------------------------------------------------------------|-----------------------------------------|---------------------------|----------|------------------------|----------|------------------------|----------|------------------------|----------|------------------------|------------------------|
|                                                            |                                         | (H) 4"x6"x1/4" MULLION    |          |                        |          | (I) 4"x8"x1/4" MULLION |          |                        |          | (G) 4"x4"x1/4" MULLION | (F) 4"x4"x1/8" MULLION |
|                                                            |                                         | ORIENTATION #2<br>(⇐)†    |          | ORIENTATION #1<br>(⇐)† |          | ORIENTATION #2<br>(⇐)† |          | ORIENTATION #1<br>(⇐)† |          | INTERIOR               | INTERIOR               |
|                                                            |                                         | END                       | INTERIOR | END                    | INTERIOR | END                    | INTERIOR | END                    | INTERIOR |                        |                        |
| 25.0                                                       | 12'-0"                                  | 10'-11"                   | 10'-8"   | 8'-10"                 | 12'-0"   | 12'-0"                 | 11'-7"   | 9'-7"                  | 12'-0"   | 9'-6"                  | -                      |
| 30.0                                                       | 12'-0"                                  | 10'-2"                    | 10'-0"   | 8'-2"                  | 12'-0"   | 12'-0"                 | 10'-11"  | 8'-11"                 | 12'-0"   | 9'-0"                  | -                      |
| 35.0                                                       | 12'-0"                                  | 9'-7"                     | 9'-6"    | 8'-0"                  | 11'-10"  | 12'-0"                 | 10'-4"   | 8'-5"                  | 12'-0"   | 8'-6"                  | -                      |
| 40.0                                                       | 12'-0"                                  | 9'-1"                     | 9'-1"    | 8'-0"                  | 11'-4"   | 11'-7"                 | 10'-0"   | 8'-0"                  | 12'-0"   | 8'-2"                  | -                      |
| 45.0                                                       | 12'-0"                                  | 8'-9"                     | 8'-9"    | -                      | 10'-10"  | 11'-0"                 | 9'-6"    | -                      | 12'-0"   | -                      | -                      |
| 50.0                                                       | 12'-0"                                  | 8'-4"                     | 8'-6"    | -                      | 10'-6"   | 10'-7"                 | 9'-2"    | -                      | 12'-0"   | -                      | -                      |
| 55.0                                                       | 12'-0"                                  | 8'-1"                     | 8'-2"    | -                      | 9'-7"    | 10'-3"                 | 8'-11"   | -                      | 12'-0"   | -                      | -                      |
| 60.0                                                       | 12'-0"                                  | -                         | 8'-2"    | -                      | 9'-7"    | 10'-0"                 | 8'-8"    | -                      | 12'-0"   | -                      | -                      |
| 65.0                                                       | 12'-0"                                  | -                         | -        | -                      | 9'-7"    | 9'-8"                  | 8'-5"    | -                      | 12'-0"   | -                      | -                      |
| 70.0                                                       | 12'-0"                                  | -                         | -        | -                      | 9'-4"    | 9'-6"                  | 8'-3"    | -                      | 11'-10"  | -                      | -                      |

SCHEDULE 1c' (LIMITED LOAD, MULLION SPACING & SPAN INSTALLATION)  
FLOOR TO CEILING (TRAPPED) MOUNTED MAX. SPAN (ft) FOR END & INTERIOR MULLIONS FOR A GIVEN A.S.D.  
DESIGN PRESSURE (p.s.f.), AND FOR 12'-0" (CASE I) & 7'-0" (CASES Ia & II) MAX. MULLION SPACING (ft) \*


| INSTALLATION<br>CASES | MAX.<br>A.S.D.<br>DESIGN<br>PRESSURE<br>RATING<br>(p.s.f.) | MAXIMUM<br>MULLION<br>SPACING<br>(ft) * | MAXIMUM MULLION SPAN (FT) |                         |                           |                         |          |          |                           |                           |                           |
|-----------------------|------------------------------------------------------------|-----------------------------------------|---------------------------|-------------------------|---------------------------|-------------------------|----------|----------|---------------------------|---------------------------|---------------------------|
|                       |                                                            |                                         | (H) 4"x6"x1/4"<br>MULLION |                         | (I) 4"x8"x1/4"<br>MULLION |                         |          |          | (G) 4"x4"x1/4"<br>MULLION | (F) 4"x4"x1/8"<br>MULLION | (E) 3"x4"x1/8"<br>MULLION |
|                       |                                                            |                                         | ORIENTATION #1<br>(□) †   | ORIENTATION #2<br>(⇌) † | ORIENTATION #2<br>(⇌) †   | ORIENTATION #1<br>(□) † |          |          |                           |                           |                           |
|                       |                                                            |                                         | INTERIOR                  | END                     | INTERIOR                  | INTERIOR                | INTERIOR | INTERIOR | INTERIOR                  |                           |                           |
| CASE I                | 25.0                                                       | 12'-0"                                  | 10'-0"                    | 10'-0"                  | 10'-0"                    | 10'-0"                  | 10'-0"   | 9'-6"    | —                         | —                         |                           |
|                       | 30.0                                                       | 12'-0"                                  | 10'-0"                    | 10'-0"                  | 10'-0"                    | 10'-0"                  | 10'-0"   | 9'-0"    | —                         | —                         |                           |
|                       | 35.0                                                       | 12'-0"                                  | 10'-0"                    | 10'-0"                  | 10'-0"                    | 10'-0"                  | 10'-0"   | 8'-6"    | —                         | —                         |                           |
|                       | 40.0                                                       | 12'-0"                                  | 10'-0"                    | 10'-0"                  | 10'-0"                    | 10'-0"                  | 10'-0"   | 8'-2"    | —                         | —                         |                           |
|                       | 45.0                                                       | 12'-0"                                  | 10'-0"                    | 10'-0"                  | 10'-0"                    | 9'-6"                   | 10'-0"   | —        | —                         | —                         |                           |
|                       | 50.0                                                       | 12'-0"                                  | 10'-0"                    | 10'-0"                  | 10'-0"                    | 9'-2"                   | 10'-0"   | —        | —                         | —                         |                           |
|                       | 55.0                                                       | 12'-0"                                  | 9'-7"                     | 10'-0"                  | 8'-11"                    | 10'-0"                  | —        | —        | —                         | —                         |                           |
|                       | 60.0                                                       | 12'-0"                                  | 9'-7"                     | 10'-0"                  | 8'-8"                     | 10'-0"                  | —        | —        | —                         | —                         |                           |
| CASE Ia               | 25.0                                                       | 7'-0"                                   | 10'-0"                    | 10'-0"                  | 10'-0"                    | 10'-0"                  | 10'-0"   | 10'-0"   | 9'-4"                     | —                         |                           |
|                       | 30.0                                                       | 7'-0"                                   | 10'-0"                    | 10'-0"                  | 10'-0"                    | 10'-0"                  | 10'-0"   | 10'-0"   | 8'-10"                    | —                         |                           |
|                       | 35.0                                                       | 7'-0"                                   | 10'-0"                    | 10'-0"                  | 10'-0"                    | 10'-0"                  | 10'-0"   | 10'-0"   | 8'-4"                     | —                         |                           |
|                       | 40.0                                                       | 7'-0"                                   | 10'-0"                    | 10'-0"                  | 10'-0"                    | 10'-0"                  | 10'-0"   | 9'-5"    | 8'-0"                     | —                         |                           |
|                       | 45.0                                                       | 7'-0"                                   | 10'-0"                    | 10'-0"                  | 10'-0"                    | 10'-0"                  | 10'-0"   | 9'-5"    | —                         | —                         |                           |
|                       | 50.0                                                       | 7'-0"                                   | 10'-0"                    | 10'-0"                  | 10'-0"                    | 10'-0"                  | 10'-0"   | 9'-0"    | —                         | —                         |                           |
|                       | 55.0                                                       | 7'-0"                                   | 10'-0"                    | 10'-0"                  | 10'-0"                    | 10'-0"                  | 10'-0"   | 8'-8"    | —                         | —                         |                           |
|                       | 60.0                                                       | 7'-0"                                   | 10'-0"                    | 10'-0"                  | 10'-0"                    | 10'-0"                  | 10'-0"   | 8'-6"    | —                         | —                         |                           |
| CASE II               | 25.0                                                       | 7'-0"                                   | 9'-0"                     | 9'-0"                   | 9'-0"                     | 9'-0"                   | 9'-0"    | 9'-0"    | 9'-0"                     | —                         |                           |
|                       | 30.0                                                       | 7'-0"                                   | 9'-0"                     | 9'-0"                   | 9'-0"                     | 9'-0"                   | 9'-0"    | 9'-0"    | 8'-10"                    | —                         |                           |
|                       | 35.0                                                       | 7'-0"                                   | 9'-0"                     | 9'-0"                   | 9'-0"                     | 9'-0"                   | 9'-0"    | 9'-0"    | 8'-4"                     | —                         |                           |
|                       | 40.0                                                       | 7'-0"                                   | 9'-0"                     | 9'-0"                   | 9'-0"                     | 9'-0"                   | 9'-0"    | 9'-0"    | 8'-0"                     | —                         |                           |
|                       | 45.0                                                       | 7'-0"                                   | 9'-0"                     | 9'-0"                   | 9'-0"                     | 9'-0"                   | 9'-0"    | 9'-0"    | —                         | —                         |                           |
|                       | 50.0                                                       | 7'-0"                                   | 9'-0"                     | 9'-0"                   | 9'-0"                     | 9'-0"                   | 9'-0"    | 9'-0"    | —                         | —                         |                           |
|                       | 55.0                                                       | 7'-0"                                   | 9'-0"                     | 9'-0"                   | 9'-0"                     | 9'-0"                   | 9'-0"    | 8'-8"    | —                         | —                         |                           |
|                       | 60.0                                                       | 7'-0"                                   | 9'-0"                     | 9'-0"                   | 9'-0"                     | 9'-0"                   | 9'-0"    | 8'-6"    | —                         | —                         |                           |
|                       | 65.0                                                       | 7'-0"                                   | 9'-0"                     | 9'-0"                   | 9'-0"                     | 9'-0"                   | 9'-0"    | 8'-4"    | —                         | —                         |                           |
|                       | 70.0                                                       | 7'-0"                                   | 9'-0"                     | 9'-0"                   | 9'-0"                     | 9'-0"                   | 9'-0"    | 8'-1"    | —                         | —                         |                           |
|                       | 75.0                                                       | 7'-0"                                   | 9'-0"                     | 9'-0"                   | 9'-0"                     | 9'-0"                   | 9'-0"    | —        | —                         | —                         |                           |
|                       | 80.0                                                       | 7'-0"                                   | 9'-0"                     | 9'-0"                   | 9'-0"                     | 9'-0"                   | 9'-0"    | —        | —                         | —                         |                           |
|                       | 85.0                                                       | 7'-0"                                   | 9'-0"                     | 9'-0"                   | 9'-0"                     | 9'-0"                   | 9'-0"    | —        | —                         | —                         |                           |
|                       | 90.0                                                       | 7'-0"                                   | 9'-0"                     | 9'-0"                   | 9'-0"                     | 9'-0"                   | 9'-0"    | —        | —                         | —                         |                           |
|                       | 95.0                                                       | 7'-0"                                   | 9'-0"                     | 9'-0"                   | 9'-0"                     | 9'-0"                   | 9'-0"    | —        | —                         | —                         |                           |
|                       | 100.0                                                      | 7'-0"                                   | 9'-0"                     | 9'-0"                   | 9'-0"                     | 9'-0"                   | 9'-0"    | —        | —                         | —                         |                           |

SCHEDULE 2c  
WALL MOUNTING MAX. SPAN (FT) FOR END AND INTERIOR MULLIONS FOR A GIVEN A.S.D.  
DESIGN PRESSURE RATING (P.S.F.), & A 12'-0" MAX. MULLION SPACING (FT) \*

| MAX.<br>A.S.D.<br>DESIGN<br>PRESSURE<br>RATING<br>(p.s.f.) | MAXIMUM<br>MULLION<br>SPACING<br>(ft) * | MAXIMUM MULLION SPAN (FT) |          |                        |          |                        |          |                        |          |                        |                        |                        |          |
|------------------------------------------------------------|-----------------------------------------|---------------------------|----------|------------------------|----------|------------------------|----------|------------------------|----------|------------------------|------------------------|------------------------|----------|
|                                                            |                                         | (H) 4"x6"x1/4" MULLION    |          |                        |          | (I) 4"x8"x1/4" MULLION |          |                        |          | (G) 4"x4"x1/4" MULLION | (F) 4"x4"x1/8" MULLION | (E) 3"x4"x1/8" MULLION |          |
|                                                            |                                         | ORIENTATION #2<br>(⇐)†    |          | ORIENTATION #1<br>(⇐)† |          | ORIENTATION #2<br>(⇐)† |          | ORIENTATION #1<br>(⇐)† |          | INTERIOR               | INTERIOR               | INTERIOR               | INTERIOR |
|                                                            |                                         | END                       | INTERIOR | END                    | INTERIOR | END                    | INTERIOR | END                    | INTERIOR |                        |                        |                        |          |
| 25.0                                                       | 12'-0"                                  | 10'-11"                   | 10'-8"   | 8'-10"                 | 12'-0"   | 12'-0"                 | 11'-7"   | 9'-7"                  | 12'-0"   | 9'-6"                  | 7'-10"                 | 7'-3"                  | 7'-3"    |
| 30.0                                                       | 12'-0"                                  | 10'-2"                    | 10'-0"   | 8'-2"                  | 12'-0"   | 12'-0"                 | 10'-11"  | 8'-11"                 | 12'-0"   | 9'-0"                  | 7'-4"                  | 6'-10"                 | 6'-10"   |
| 35.0                                                       | 12'-0"                                  | 9'-7"                     | 9'-6"    | 8'-0"                  | 11'-10"  | 12'-0"                 | 10'-11"  | 8'-5"                  | 12'-0"   | 8'-6"                  | 7'-0"                  | 6'-6"                  | 6'-6"    |
| 40.0                                                       | 12'-0"                                  | 9'-1"                     | 9'-1"    | 8'-0"                  | 11'-4"   | 11'-7"                 | 10'-0"   | 8'-0"                  | 12'-0"   | 8'-2"                  | 6'-8"                  | 6'-3"                  | 6'-3"    |
| 45.0                                                       | 12'-0"                                  | 8'-9"                     | 8'-9"    | 8'-0"                  | 10'-10"  | 11'-0"                 | 9'-6"    | 7'-8"                  | 12'-0"   | 7'-10"                 | 6'-5"                  | 6'-0"                  | 6'-0"    |
| 50.0                                                       | 12'-0"                                  | 8'-4"                     | 8'-6"    | 7'-0"                  | 10'-6"   | 10'-7"                 | 9'-2"    | 7'-4"                  | 12'-0"   | 7'-6"                  | 6'-3"                  | 5'-9"                  | 5'-9"    |
| 55.0                                                       | 12'-0"                                  | 8'-1"                     | 8'-2"    | 6'-7"                  | 9'-7"    | 10'-3"                 | 8'-11"   | 7'-1"                  | 12'-0"   | 7'-4"                  | 6'-0"                  | 5'-7"                  | 5'-7"    |
| 60.0                                                       | 12'-0"                                  | 7'-10"                    | 8'-2"    | 6'-4"                  | 9'-7"    | 10'-0"                 | 8'-8"    | 6'-11"                 | 12'-0"   | 7'-1"                  | 5'-10"                 | 5'-5"                  | 5'-5"    |
| 65.0                                                       | 12'-0"                                  | 7'-8"                     | 7'-9"    | 6'-2"                  | 9'-7"    | 9'-8"                  | 8'-5"    | 6'-10"                 | 12'-0"   | 6'-11"                 | 5'-8"                  | 5'-3"                  | 5'-3"    |
| 70.0                                                       | 12'-0"                                  | 7'-6"                     | 7'-6"    | 6'-0"                  | 9'-4"    | 9'-6"                  | 8'-3"    | 6'-6"                  | 11'-10"  | 6'-9"                  | 5'-7"                  | 5'-0"                  | 5'-0"    |

SCHEDULE 2c' (LIMITED LOAD, MULLION SPACING & SPAN INSTALLATION) WALL MOUNTED  
MAX. SPAN (ft) FOR END & INTERIOR MULLIONS FOR A GIVEN A.S.D. DESIGN PRESSURE RATING (p.s.f.), AND  
FOR 12'-0" (CASE I) & 7'-0" (CASE II) MAX. MULLION SPACING (ft) \*

| INSTALLATION<br>CASES | MAX.<br>A.S.D.<br>DESIGN<br>PRESSURE<br>RATING<br>(p.s.f.) | MAXIMUM<br>MULLION<br>SPACING<br>(ft) * | MAXIMUM MULLION SPAN (FT) |                        |                           |                        |                           |                           |                           |       |
|-----------------------|------------------------------------------------------------|-----------------------------------------|---------------------------|------------------------|---------------------------|------------------------|---------------------------|---------------------------|---------------------------|-------|
|                       |                                                            |                                         | (H) 4"x6"x1/4"<br>MULLION |                        | (I) 4"x8"x1/4"<br>MULLION |                        | (G) 4"x4"x1/4"<br>MULLION | (F) 4"x4"x1/8"<br>MULLION | (E) 3"x4"x1/8"<br>MULLION |       |
|                       |                                                            |                                         | ORIENTATION #1<br>(⇐)†    | ORIENTATION #2<br>(⇒)† | ORIENTATION #2<br>(⇒)†    | ORIENTATION #1<br>(⇐)† |                           |                           |                           |       |
|                       |                                                            |                                         | INTERIOR                  | END                    | INTERIOR                  | INTERIOR               | INTERIOR                  | INTERIOR                  | INTERIOR                  |       |
| CASE I'               | 25.0                                                       | 12'-0"                                  | 10'-0"                    | 10'-0"                 | 10'-0"                    | 10'-0"                 | 9'-6"                     | -                         | -                         |       |
|                       | 30.0                                                       | 12'-0"                                  | 10'-0"                    | 10'-0"                 | 10'-0"                    | 10'-0"                 | 9'-0"                     | -                         | -                         |       |
|                       | 35.0                                                       | 12'-0"                                  | 10'-0"                    | 10'-0"                 | 10'-0"                    | 10'-0"                 | 8'-6"                     | -                         | -                         |       |
|                       | 40.0                                                       | 12'-0"                                  | 10'-0"                    | 10'-0"                 | 10'-0"                    | 10'-0"                 | 8'-2"                     | -                         | -                         |       |
|                       | 45.0                                                       | 12'-0"                                  | 10'-0"                    | 10'-0"                 | 9'-6"                     | 10'-0"                 | -                         | -                         | -                         |       |
|                       | 50.0                                                       | 12'-0"                                  | 10'-0"                    | 10'-0"                 | 9'-2"                     | 10'-0"                 | -                         | -                         | -                         |       |
|                       | 55.0                                                       | 12'-0"                                  | 9'-7"                     | 10'-0"                 | 8'-11"                    | 10'-0"                 | -                         | -                         | -                         |       |
|                       | 60.0                                                       | 12'-0"                                  | 9'-7"                     | 10'-0"                 | 8'-8"                     | 10'-0"                 | -                         | -                         | -                         |       |
| CASE II'              | 25.0                                                       | 7'-0"                                   | 9'-0"                     | 9'-0"                  | 9'-0"                     | 9'-0"                  | 9'-0"                     | 9'-0"                     | 8'-9"                     |       |
|                       | 30.0                                                       | 7'-0"                                   | 9'-0"                     | 9'-0"                  | 9'-0"                     | 9'-0"                  | 9'-0"                     | 8'-10"                    | 8'-3"                     |       |
|                       | 35.0                                                       | 7'-0"                                   | 9'-0"                     | 9'-0"                  | 9'-0"                     | 9'-0"                  | 9'-0"                     | 8'-4"                     | 7'-9"                     |       |
|                       | 40.0                                                       | 7'-0"                                   | 9'-0"                     | 9'-0"                  | 9'-0"                     | 9'-0"                  | 9'-0"                     | 8'-0"                     | 7'-6"                     |       |
|                       | 45.0                                                       | 7'-0"                                   | 9'-0"                     | 9'-0"                  | 9'-0"                     | 9'-0"                  | 9'-0"                     | 7'-9"                     | 7'-2"                     |       |
|                       | 50.0                                                       | 7'-0"                                   | 9'-0"                     | 9'-0"                  | 9'-0"                     | 9'-0"                  | 9'-0"                     | 7'-5"                     | 6'-11"                    |       |
|                       | 55.0                                                       | 7'-0"                                   | 9'-0"                     | 9'-0"                  | 9'-0"                     | 9'-0"                  | 8'-8"                     | 7'-2"                     | 6'-9"                     |       |
|                       | 60.0                                                       | 7'-0"                                   | 9'-0"                     | 9'-0"                  | 9'-0"                     | 9'-0"                  | 8'-6"                     | 7'-0"                     | 6'-6"                     |       |
|                       | 65.0                                                       | 7'-0"                                   | 9'-0"                     | 9'-0"                  | 9'-0"                     | 9'-0"                  | 8'-4"                     | 6'-10"                    | 6'-4"                     |       |
|                       | 70.0                                                       | 7'-0"                                   | 9'-0"                     | 9'-0"                  | 9'-0"                     | 9'-0"                  | 8'-1"                     | 6'-7"                     | 6'-2"                     |       |
|                       | 75.0                                                       | 7'-0"                                   | 9'-0"                     | 9'-0"                  | 9'-0"                     | 9'-0"                  | 7'-11"                    | 6'-6"                     | 6'-0"                     |       |
|                       | 80.0                                                       | 7'-0"                                   | 9'-0"                     | 9'-0"                  | 9'-0"                     | 9'-0"                  | 7'-9"                     | 6'-4"                     | 5'-11"                    |       |
|                       | 85.0                                                       | 7'-0"                                   | 9'-0"                     | 9'-0"                  | 9'-0"                     | 9'-0"                  | 7'-7"                     | 6'-3"                     | 5'-9"                     |       |
|                       | 90.0                                                       | 7'-0"                                   | 9'-0"                     | 9'-0"                  | 9'-0"                     | 9'-0"                  | 7'-6"                     | 6'-1"                     | 5'-8"                     |       |
|                       | 95.0                                                       | 7'-0"                                   | 9'-0"                     | 9'-0"                  | 9'-0"                     | 9'-0"                  | 7'-4"                     | 6'-0"                     | 5'-7"                     |       |
|                       |                                                            | 100.0                                   | 7'-0"                     | 9'-0"                  | 9'-0"                     | 9'-0"                  | 9'-0"                     | 7'-2"                     | 5'-11"                    | 5'-6" |

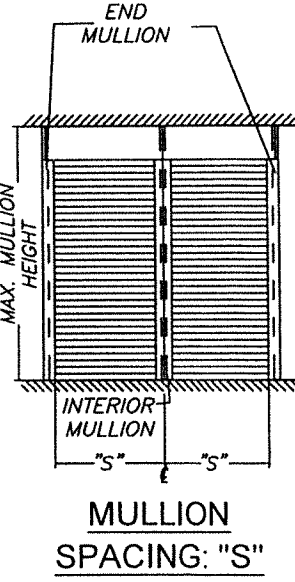

\* MAXIMUM MULLION SPACING SHALL BE SUCH THAT MAX. ALLOWABLE WALL MOUNTED SLAT SPAN FOR THAT DESIGN LOAD SHALL NOT BE EXCEEDED.  
† MULLION ORIENTATION IS AS SEEN FROM THE OUTSIDE (EXTERIOR) OF PRODUCT.

Professional Engineer  
No. 44167  
WALTER A. TILIT Jr. P.E.  
FLORIDA Lic. # 44167

FLORIDA BUILDING CODE (NON HIGH VELOCITY HURRICANE ZONE)

©2023 TILTECO, INC.

**TILTECO INC.**

TILIT TESTING & ENGINEERING COMPANY  
6355 N.W. 36th St., Ste. 305, VIRGINIA GARDENS, FL 33166  
Phone : (305)871-1530 Fax : (305)871-1531  
CA-0006719

WALTER A. TILIT Jr. P.E.  
FLORIDA Lic. # 44167

58 mm SLAT END RETENTION ALUMINUM  
ROLL-UP SHUTTER SYSTEM (L.M.I.)

**FOLDING SHUTTER CORP.**  
1862 DR. MARTIN LUTHER KING BLVD.  
WEST PALM BEACH, FL 33404  
www.foldingshutters.com

| REV. NO | DESCRIPTION | DATE    | REV. No | DESCRIPTION | DATE |
|---------|-------------|---------|---------|-------------|------|
| 1       | OLD 22-013  | 7/14/23 | 3       | -           | -    |
| 2       | -           | -       | 4       | -           | -    |

Y.M.  
DRAWN BY:  
7/14/2023  
DATE:  
23-107  
DRAWING No.  
SHEET 21 OF 21