



COASTAL RIB 0.032" ALUMINUM NON-STRUCTURAL OVER PLYWOOD

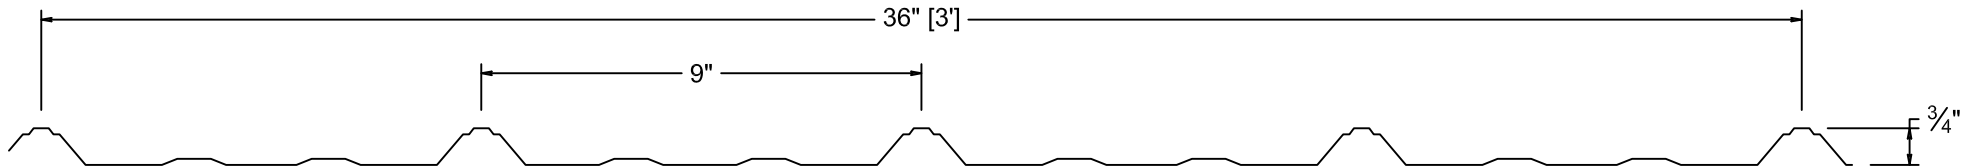

Coastal Rib Profile

Fastener Pattern at Perimeter (Parallel to Rib) 8" Max. O.C.

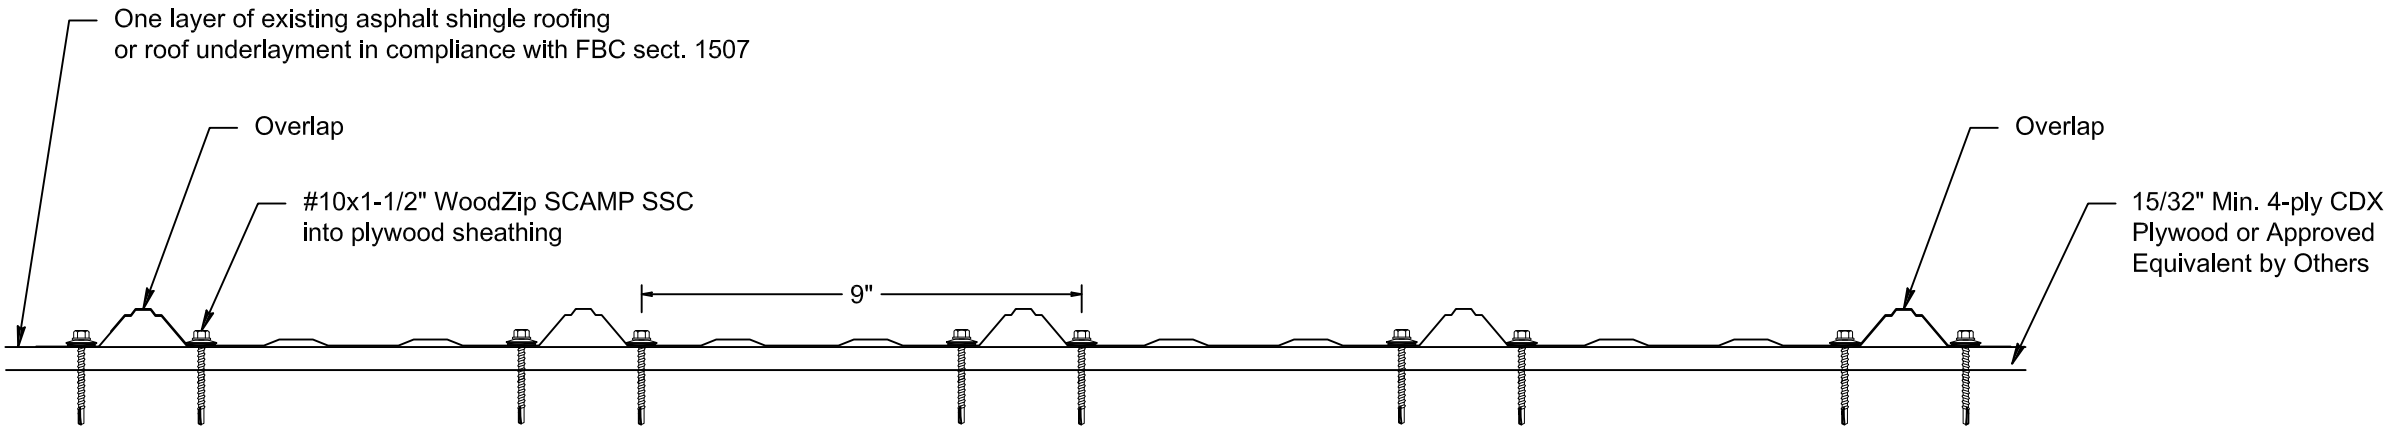

Fastener Pattern at Panel Ends (Eave/Ridge) and 24" O.C. in Field

Lucas Turner  
2024.01.09  
17:13:03  
-06'00'

|                                                                  |                         |
|------------------------------------------------------------------|-------------------------|
| DEEP SOUTH METALS, LLC<br>106 MASTERS RD, EAST PALATKA, FL 32131 |                         |
| SCALE: NTS                                                       | DATE DRAWN:<br>3/7/2023 |
| DRAWING:<br>FPA-CoastRibAlumPly                                  | REV: 0<br>SHT: 1 OF 1   |

1/8/2024  
Lucas A. Turner, P.E.  
FL PE #58201  
2428 Old Natchez Trc.  
Trl., Camden, TN 38320  
Ph. 941-380-1574