



COASTAL RIB 29 GA. GRADE 80 STEEL NON-STRUCTURAL OVER 1X4 SYP BATTENS

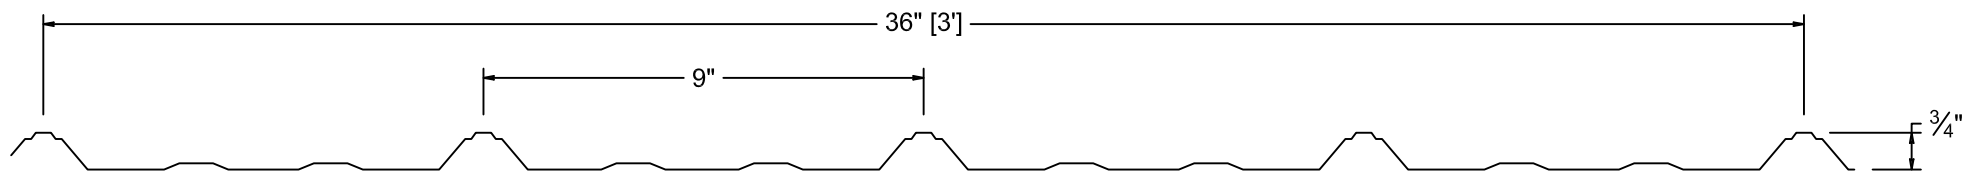

Coastal Rib Profile

Fastener Pattern at Perimeter (Parallel to Rib) 8" Max. O.C.

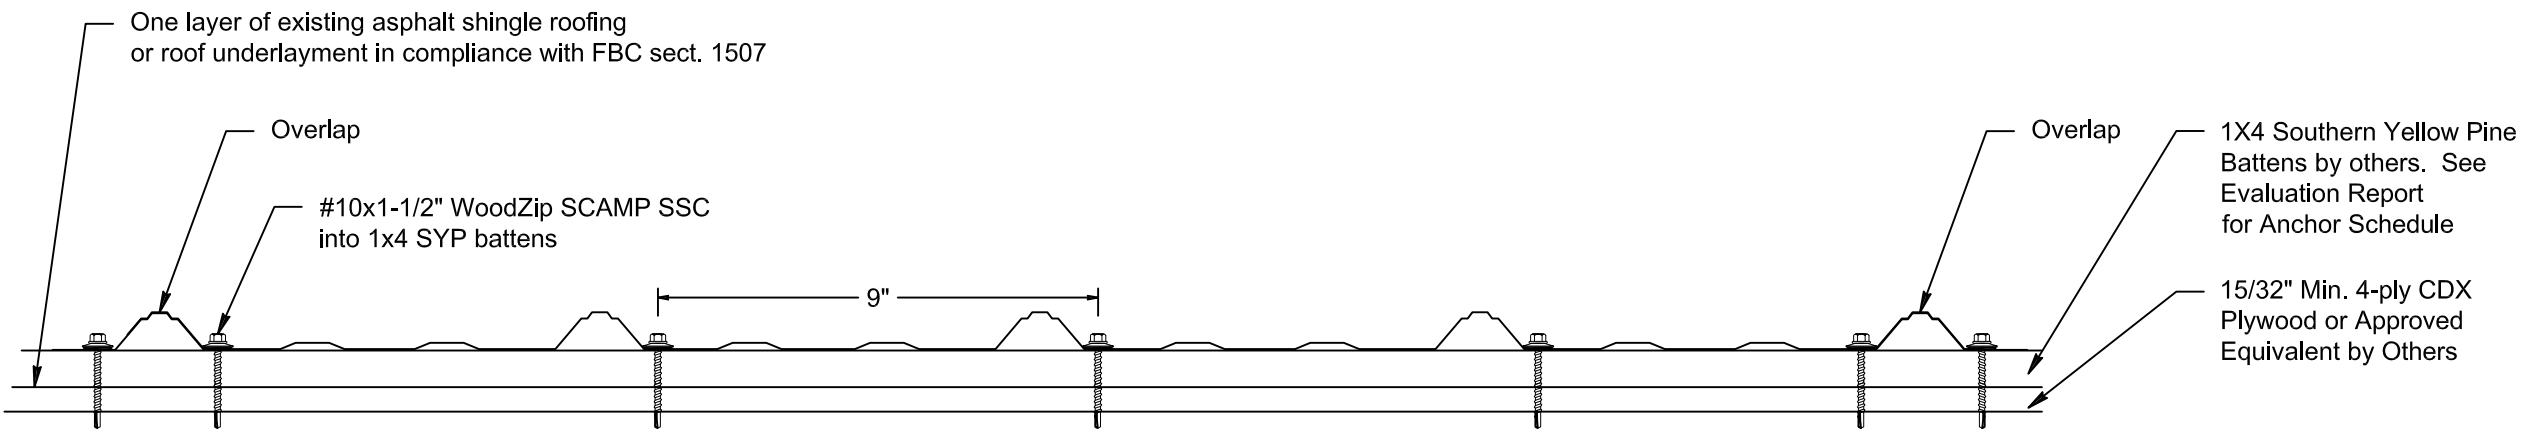

Fastener Pattern at Panel Ends (Eave/Ridge) and 24" O.C. in Field

Lucas Turner
2024.01.09
17:12:51 -06'00'

DEEP SOUTH METALS, LLC 106 MASTERS RD, EAST PALATKA, FL 32131	
SCALE: NTS	DATE DRAWN: 3/7/2023
DRAWING: FPA-CoastRibSteelBat	REV: 0 SHT: 1 OF 1



1/8/2024
Lucas A. Turner, P.E.
FL PE #58201
2428 Old Natchez Trc.
Trl., Camden, TN 38320
Ph. 941-380-1574