

HISTORICAL ARTS & CASTING, INC.

PALMETTO SERIES OUTSWING CASEMENT WINDOWS

(HVHZ)(IMPACT)


GENERAL NOTES:

- THE PRODUCT SHOWN HEREIN IS DESIGNED AND MANUFACTURED TO COMPLY WITH THE CURRENT EDITION FLORIDA BUILDING CODE (FBC), INCLUDING HVHZ AND HAS BEEN EVALUATED ACCORDING TO THE FOLLOWING:
 - TAS 201-94
 - TAS 202-94
 - TAS 203-94
- ADEQUACY OF THE EXISTING STRUCTURAL CONCRETE/MASONRY, 2X WOOD & STEEL FRAMING AS A MAIN WIND FORCE RESISTING SYSTEM CAPABLE OF WITHSTANDING AND TRANSFERRING APPLIED PRODUCT LOADS TO THE FOUNDATION IS THE RESPONSIBILITY OF THE ENGINEER OR ARCHITECT OF RECORD FOR THE PROJECT OF INSTALLATION.
- 1X AND 2X BUCKS (WHEN USED) SHALL BE DESIGNED AND ANCHORED TO PROPERLY TRANSFER ALL LOADS TO THE STRUCTURE. BUCK DESIGN AND INSTALLATION IS THE RESPONSIBILITY OF THE ENGINEER OR ARCHITECT OF RECORD FOR THE PROJECT OF INSTALLATION.
- THE INSTALLATION DETAILS DESCRIBED HEREIN ARE GENERIC AND MAY NOT REFLECT ACTUAL CONDITIONS FOR A SPECIFIC SITE. IF SITE CONDITIONS CAUSE INSTALLATION TO DEVIATE FROM THE REQUIREMENTS DETAILED HEREIN, A LICENSED ENGINEER OR ARCHITECT SHALL PREPARE SITE SPECIFIC DOCUMENTS FOR USE WITH THIS DOCUMENT. FOR NON-HVHZ AREA, INSTALLATION TO BE REVIEWED BY AHJ (AUTHORITY HAVING JURISDICTION).
- DEVIATION FROM THIS FLORIDA PRODUCT APPROVAL IN HVHZ AREA REQUIRES A ONE TIME APPROVAL FROM MIAMI-DADE COUNTY RER OR AHJ.
- APPROVED IMPACT PROTECTIVE SYSTEM **IS NOT REQUIRED** ON THIS PRODUCT IN AREAS REQUIRING IMPACT RESISTANCE.
- FRAME MATERIAL: BRONZE
- GLASS MEETS THE REQUIREMENTS OF ASTM E 1300 GLASS CHARTS. SEE SHEET 1 FOR GLAZING DETAILS.
- DISSIMILAR METALS INCLUDING FASTENERS THAT MAY COME INTO CONTACT WITH ALUMINUM COMPONENTS SHALL BE PROTECTED IN ACCORDANCE WITH THE CURRENT FBC REQUIREMENTS CHAPTER 20.
- CUSTOM SIZES AVAILABLE UPON REQUEST.

TABLE OF CONTENTS	
SHEET	SHEET DESCRIPTION
1	GENERAL NOTES & GLAZING DETAILS
2	ELEVATIONS
3	ANCHOR LAYOUTS
4	HARDWARE REQUIREMENTS & BRICKMOULD OPTIONS
5	VERTICAL SECTIONS
6	HORIZONTAL SECTIONS
7	INSTALLATION DETAILS AND NOTES

DESIGN PRESSURE RATING				
CONFIGURATION	MAX. O.A. PRODUCT SIZE		DESIGN PRESSURE	MISSILE IMPACT RATING
	WIDTH	HEIGHT		
SEE SHEET 2			+/- 70 PSF	SMI/LMI

- GLAZING NOTES:
- GLASS TYPE AND THICKNESS COMPLY WITH ASTM E1300 REQUIREMENTS AS WELL AS APPLICABLE SAFETY GLAZING REQUIREMENTS PER THE FBC. THICKNESS, TEMPER, AND SAFETY GLAZING REQUIREMENTS SHALL BE REVIEWED ON A SITE SPECIFIC BASIS.
 - SETTING BLOCK DUROMETER HARDNESS OF 70-90 (SHORE A) AS REFERENCED IN FBC CHAPTER 24.
 - SETTING BLOCKS TO BE LOCATED AT 1/4 SPAN LENGTH FOR GLASS WIDER THAN 36" AS PER FBC CHAPTER 24.
 - SIZES AND DESIGN PRESSURES MAY NOT EXCEED MAX VALUES SHOWN HEREIN.

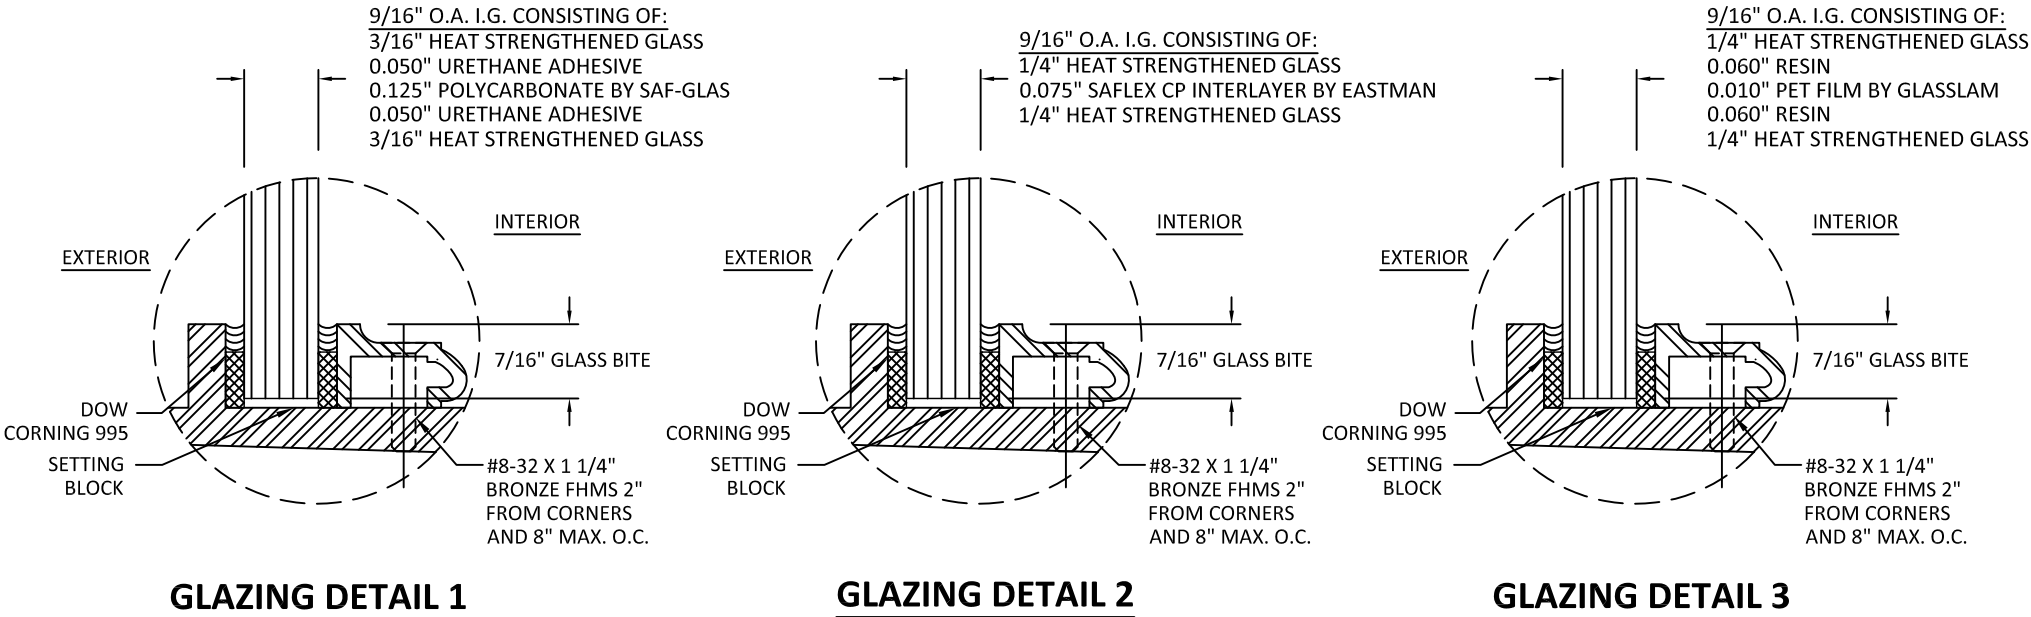

HISTORICAL ARTS & CASTING, INC.
5580 WEST BAGLEY PARK ROAD
WEST JORDAN, UT 84081
PH: (801) 280-2400 FX: (801) 280-2493

TITLE: PALMETTO SERIES
OUTSWING CASEMENT WINDOW
(HVHZ)(IMPACT)
GENERAL NOTES & GLAZING DETAIL


PREPARED BY:
BUILDING DROPS, INC.
398 E. DANIA BEACH BLVD., STE. 338
DANIA BEACH, FL 33004
PH: (954) 399-8478
FAX: (954) 744-4738
WEB: www.buildingdrops.com



REMARKS	BY	DATE

THE INSTALLATION DETAILS DESCRIBED HEREIN ARE GENERIC AND MAY NOT REFLECT ACTUAL CONDITIONS FOR A SPECIFIC SITE. IF SITE CONDITIONS CAUSE INSTALLATION TO DEVIATE FROM THE REQUIREMENTS DETAILED HEREIN, A LICENSED ENGINEER OR ARCHITECT SHALL PREPARE SITE SPECIFIC DOCUMENTS FOR USE WITH THIS DOCUMENT

Digitally signed by Hermes F. Norero, P.E.
Reason: I am approving this document
Date: 2023.04.21 10:30:24 -0200

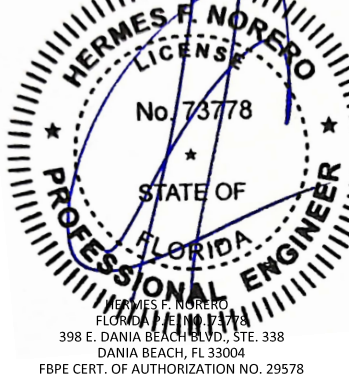


FL42028

DATE:	04.07.23
DWG. BY:	SM
CHK. BY:	HFN
SCALE:	NTS
DWG. #:	HAC002
SHEET:	


1

4/21/2023 1:35 PM


s:\projects\historical arts & casting\hac002 series fx cs, double doors\dwgs\hac002.dwg

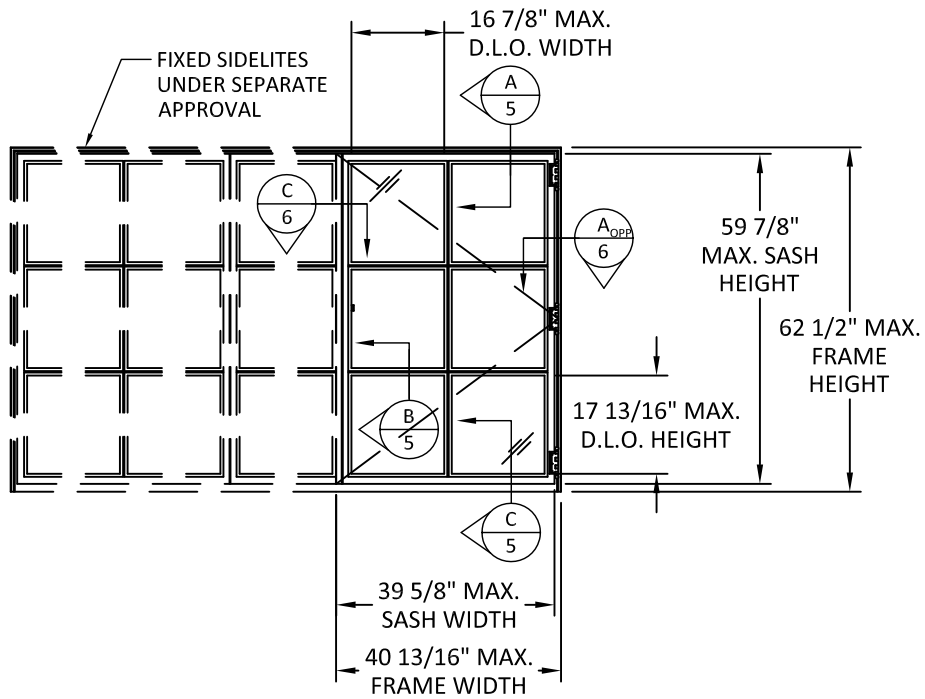


ELEVATION 1
CASEMENT WITH
FIXED WINDOW

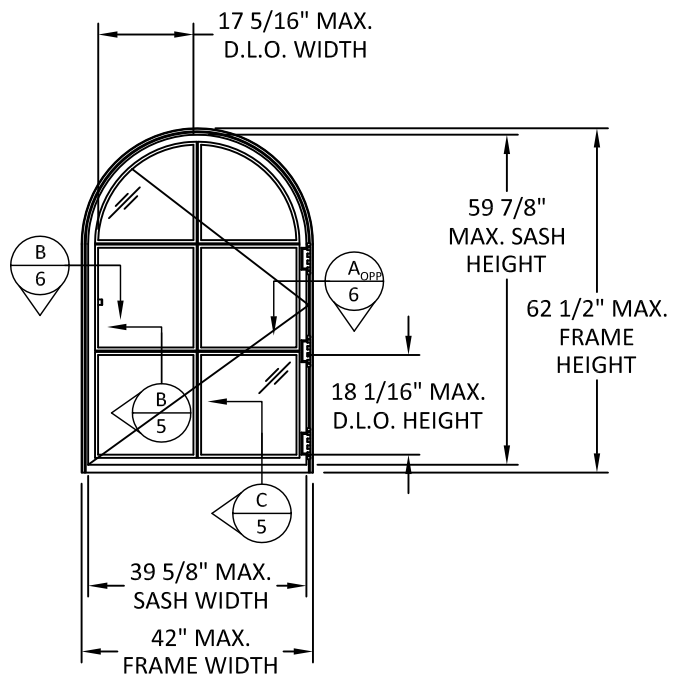


ELEVATION 2
ROUND TOP
CASEMENT WINDOW

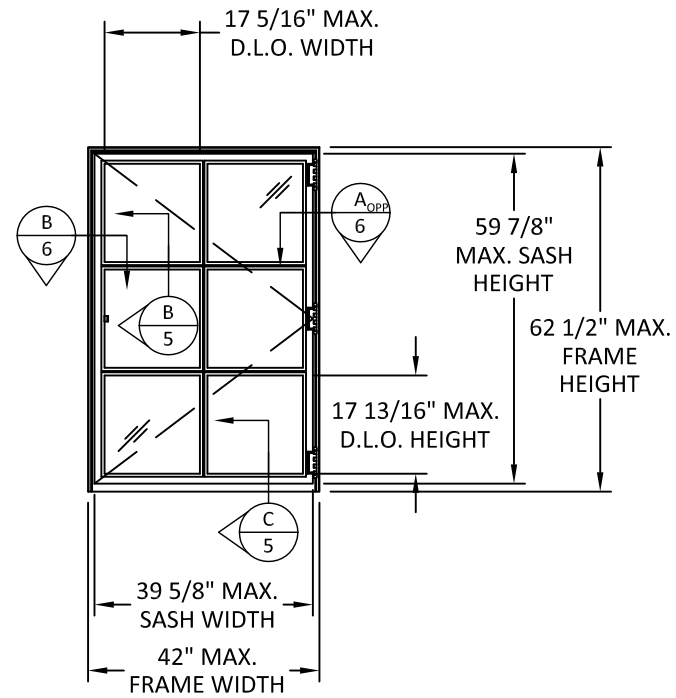

ELEVATION 3
RECTANGULAR TOP
CASEMENT WINDOW

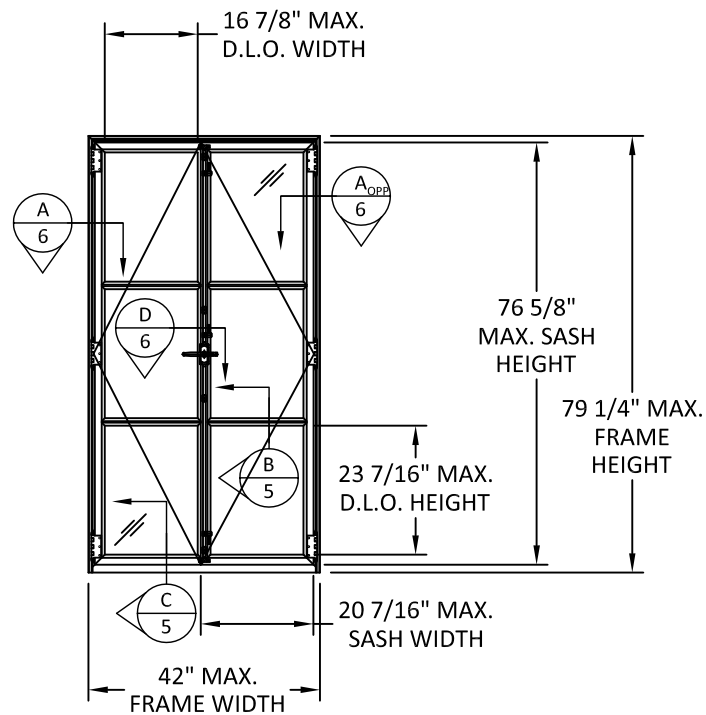



ELEVATION 4
FRENCH CASEMENT
WINDOW

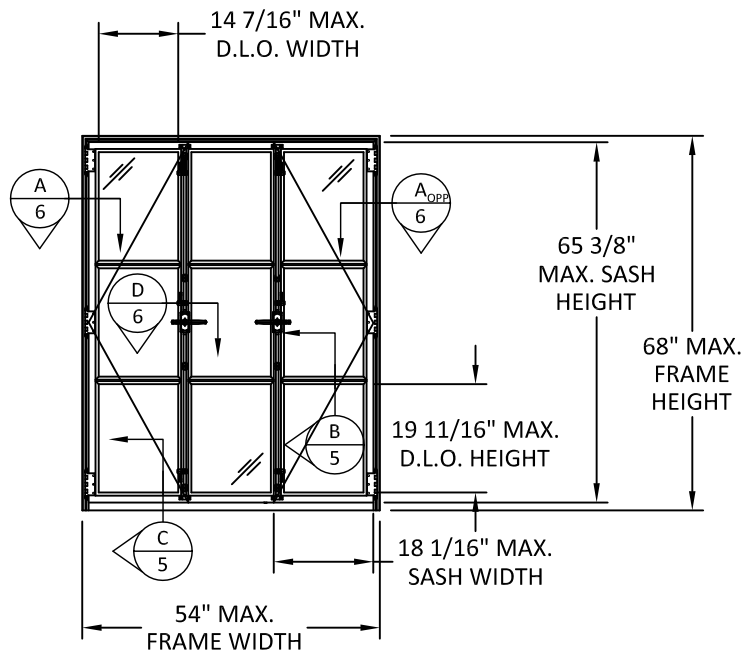

ELEVATION 5
DOUBLE CASEMENT WITH CENTER
FIXED LITE (XOX)

FIXED SIDELITES AND
TRANSOMS UNDER
SEPARATE APPROVAL

QUALIFIED CONFIGURATIONS:

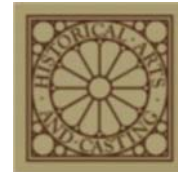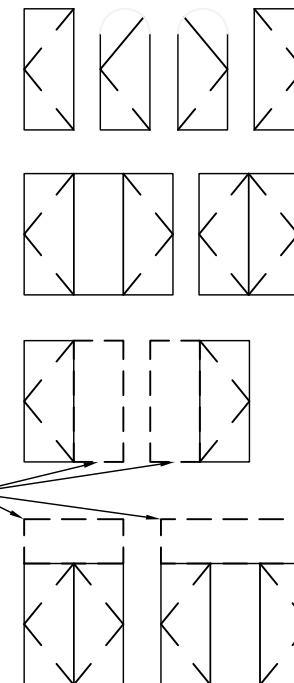

HISTORICAL ARTS & CASTING, INC.
5580 WEST BAGLEY PARK ROAD
WEST JORDAN, UT 84081
PH: (801) 280-2400 FX: (801) 280-2493


TITLE: PALMETTO SERIES
OUTSWING CASEMENT WINDOW
(HVHZ)/(IMPACT)
ELEVATIONS

PREPARED BY:
BUILDING DROPS, INC.
398 E. DANIA BEACH BLVD., STE. 338
DANIA BEACH, FL 33004
PH: (954) 399-8478
FAX: (954) 744-4738
WEB: www.buildingdrops.com



REMARKS	BY	DATE

THE INSTALLATION DETAILS DESCRIBED HEREIN ARE GENERIC AND
MAY NOT REFLECT ACTUAL CONDITIONS FOR A SPECIFIC SITE. IF SITE
CONDITIONS CAUSE INSTALLATION TO DEVIATE FROM THE
REQUIREMENTS DETAILED HEREIN, A LICENSED ENGINEER OR
ARCHITECT SHALL PREPARE SITE SPECIFIC DOCUMENTS FOR USE
WITH THIS DOCUMENT

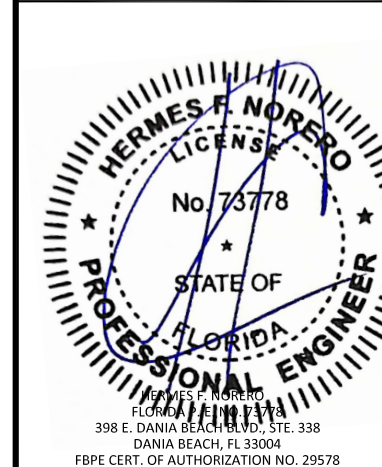

FL42028

DATE: 04.07.23
DWG. BY: SM
CHK. BY: HFN
SCALE: NTS
DWG. #: HAC002
SHEET:

2

OF 7



HISTORICAL ARTS & CASTING, INC.
5580 WEST BAGLEY PARK ROAD
WEST JORDAN, UT 84081
PH: (801) 280-2400 FX: (801) 280-2493

TITLE: PALMETTO SERIES
OUTSWING CASEMENT WINDOW
(HVHZ)(IMPACT)
ANCHOR LAYOUTS

PREPARED BY:
BUILDING DROPS, INC.
398 E. DANIA BEACH BLVD., STE. 338
DANIA BEACH, FL 33004
PH: (954) 399-8478
FAX: (954) 744-4738
WEB: www.buildingdrops.com




REMARKS	BY	DATE

THE INSTALLATION DETAILS DESCRIBED HEREIN ARE GENERIC AND MAY NOT REFLECT ACTUAL CONDITIONS FOR A SPECIFIC SITE. IF SITE CONDITIONS CAUSE INSTALLATION TO DEVIATE FROM THE REQUIREMENTS DETAILED HEREIN, A LICENSED ENGINEER OR ARCHITECT SHALL PREPARE SITE SPECIFIC DOCUMENTS FOR USE WITH THIS DOCUMENT




FL42028


DATE:	04.07.23
DWG. BY:	SM
CHK. BY:	HFN
SCALE:	NTS
DWG. #:	HAC002
SHEET:	3

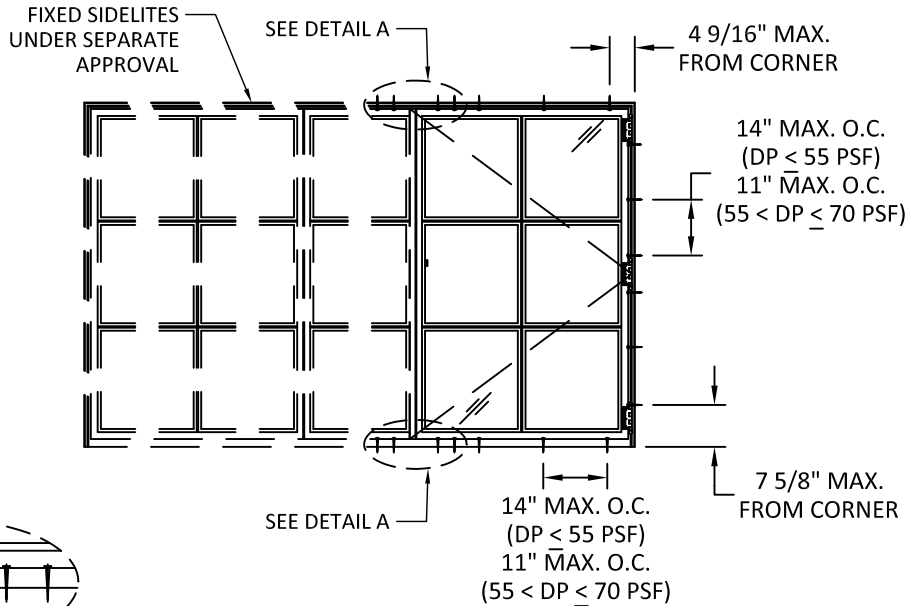


ANCHOR LAYOUT 1
CASEMENT WITH
FIXED WINDOW

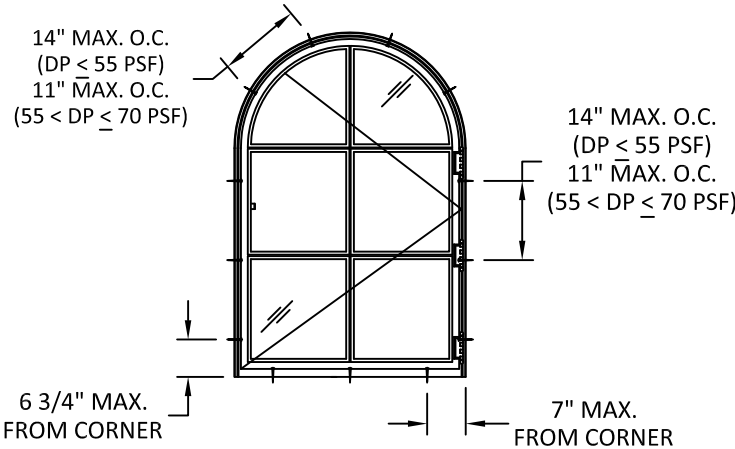


ANCHOR LAYOUT 2
ROUND TOP
CASEMENT WINDOW

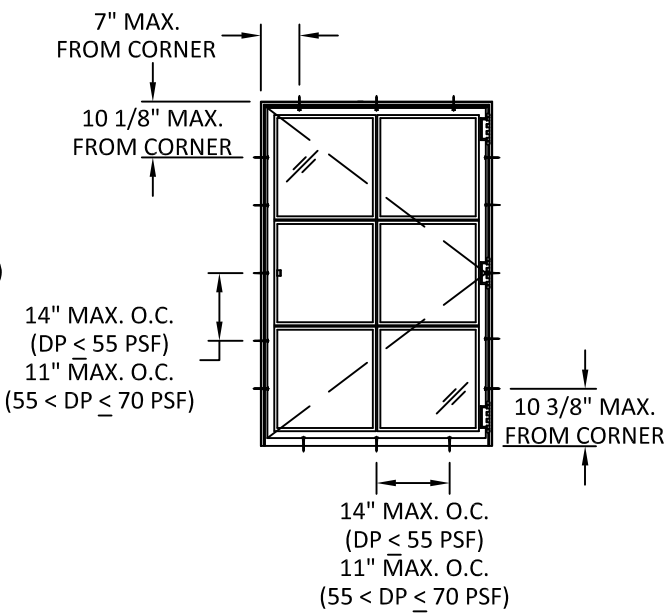


ANCHOR LAYOUT 3
RECTANGULAR TOP
CASEMENT WINDOW

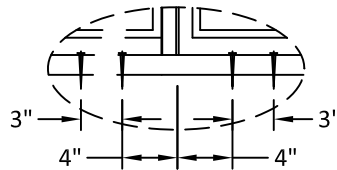

DETAIL A
ANCHOR CLUSTER

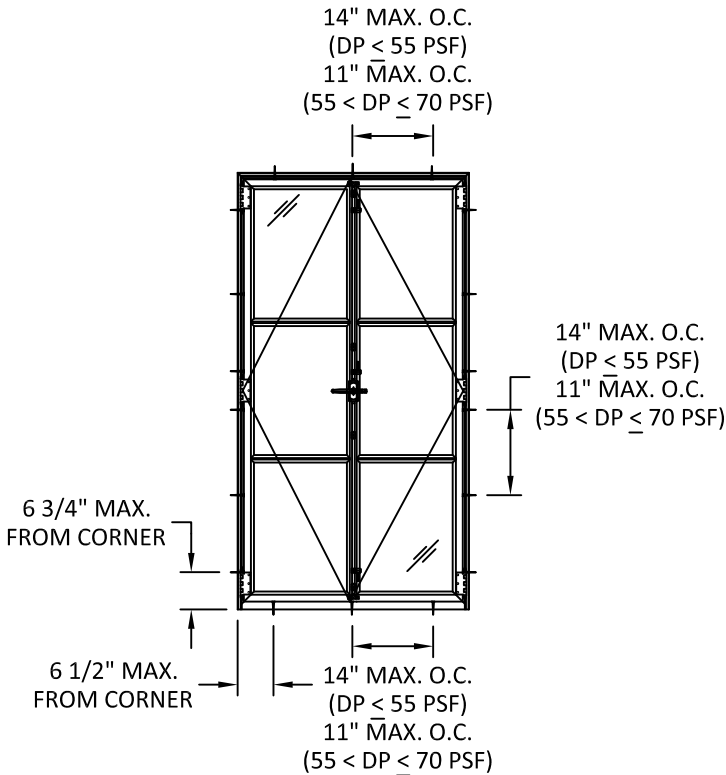

ANCHOR LAYOUT 4
FRENCH CASEMENT
WINDOW

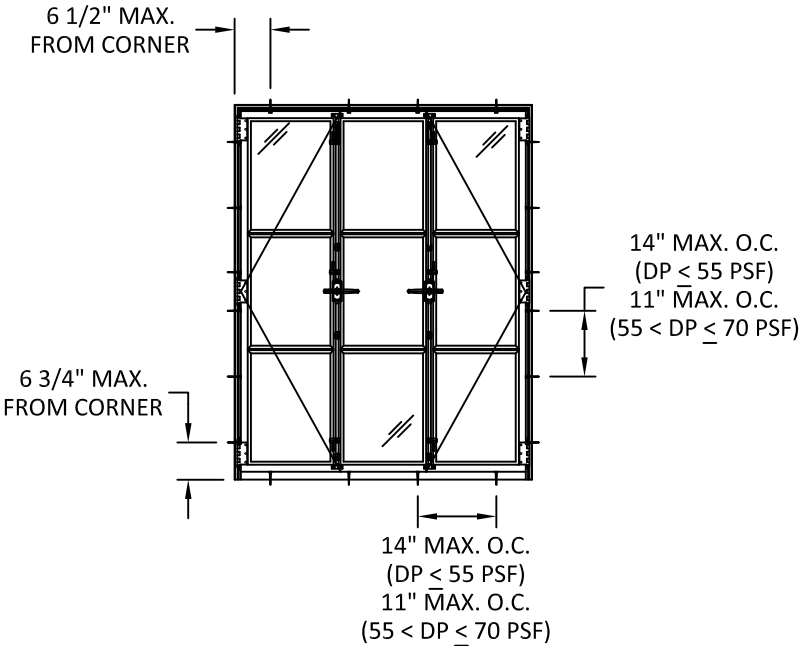

ANCHOR LAYOUT 5
DOUBLE CASEMENT WITH CENTER
FIXED LITE (XOX)

4/21/2023 1:35 PM


s:\projects\historical arts & casting\hac-22-1252.1 - hac 2000 series fx cs, double doors\dwgs\hac002.dwg

LOCK OPTIONS			
OPTION #	MAX FRAME SIZE	ACTIVE SASH HDWR	INACTIVE SASH HDWR
1	3'-6" x 5'-2 1/2" (SINGLE ONLY)	MULTI-POINT ROLLER LATCH	N/A
2	3'-6" x 6'-7 1/4" (FRENCH) 4'-6" x 5'-8" (XOX)	CREMONE BOLT ASSEMBLY	CREMONE BOLT ASSEMBLY


NOTES:

- ELEVATIONS ON SHEET 2 INDICATE TYPICAL TESTED CONDITIONS. LOCK OPTIONS MAY BE USED ON ANY CONFIGURATION SUCH THAT MAX. FRAME SIZES SHOWN IN TABLE AT LEFT ARE NOT EXCEEDED.

TYPICAL CRANK
ASSEMBLY DETAIL

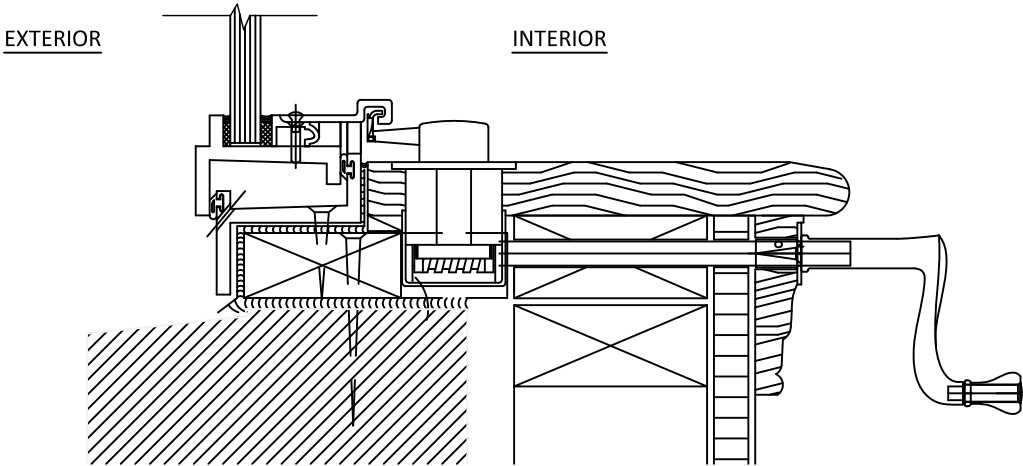

BRICKMOLD OPTIONS

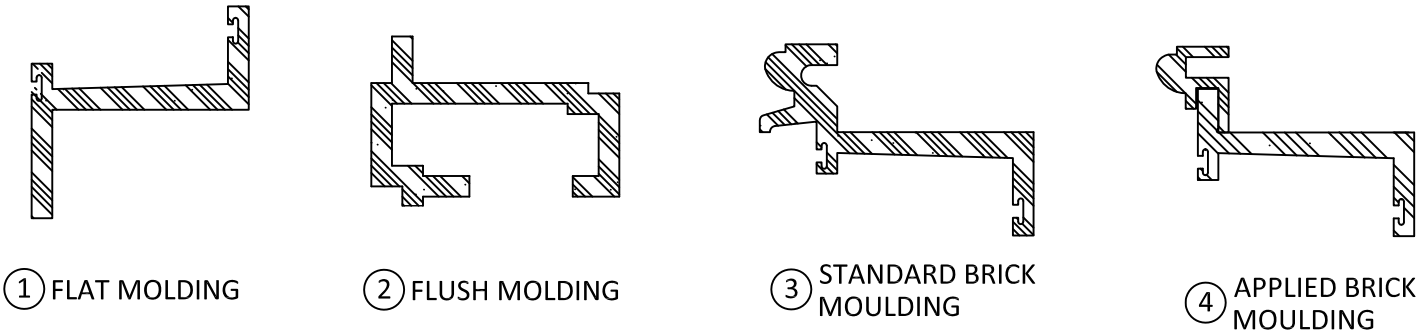

NOTES:

- HEAD SHALL USE PROFILE WITH DRIPEDGE
- LISTED IN NO PARTICUAR ORDER
- SEALANT BY OTHERS



HISTORICAL ARTS & CASTING, INC.
5580 WEST BAGLEY PARK ROAD
WEST JORDAN, UT 84081
PH: (801) 280-2400 FX: (801) 280-2493

TITLE: PALMETTO SERIES
OUTSWING CASEMENT WINDOW
(HVHZ)/(IMPACT)
HARDWARE REQUIREMENTS &
BRICKMOULD OPTIONS

PREPARED BY:
BUILDING DROPS, INC.
398 E. DANIA BEACH BLVD., STE. 338
DANIA BEACH, FL 33004
PH: (954)399-8478
FAX: (954)744-4738
WEB: www.buildingdrops.com



REMARKS	BY	DATE

THE INSTALLATION DETAILS DESCRIBED HEREIN ARE GENERIC AND MAY NOT REFLECT ACTUAL CONDITIONS FOR A SPECIFIC SITE. IF SITE CONDITIONS CAUSE INSTALLATION TO DEVIATE FROM THE REQUIREMENTS DETAILED HEREIN, A LICENSED ENGINEER OR ARCHITECT SHALL PREPARE SITE SPECIFIC DOCUMENTS FOR USE WITH THIS DOCUMENT






FL42028

DATE:	04.07.23
DWG. BY:	CHK. BY:
SM	HFN
SCALE:	NTS
DWG. #:	HAC002
SHEET:	

4

OF 7

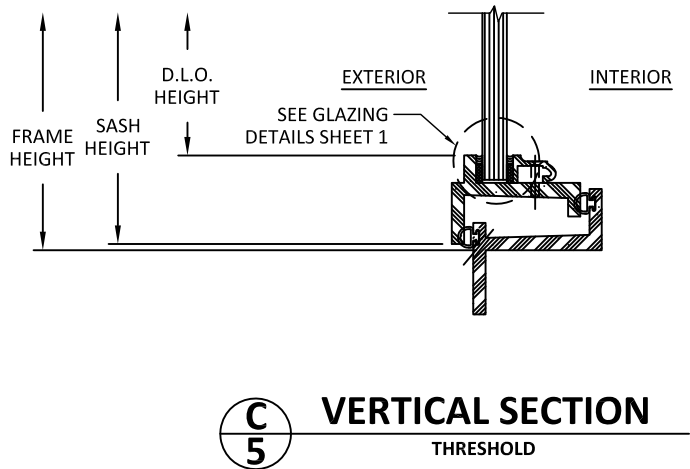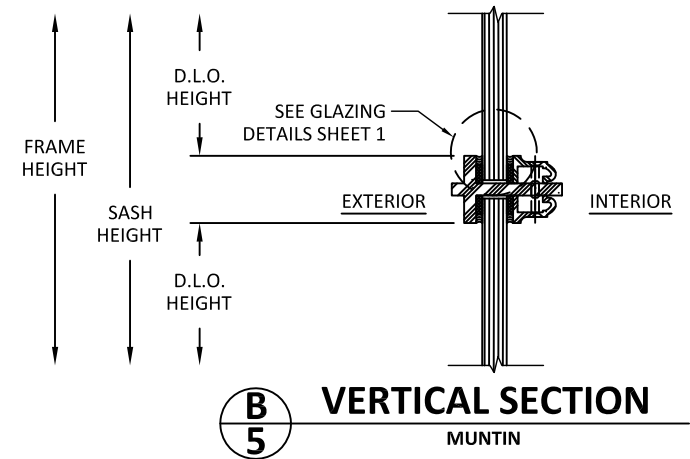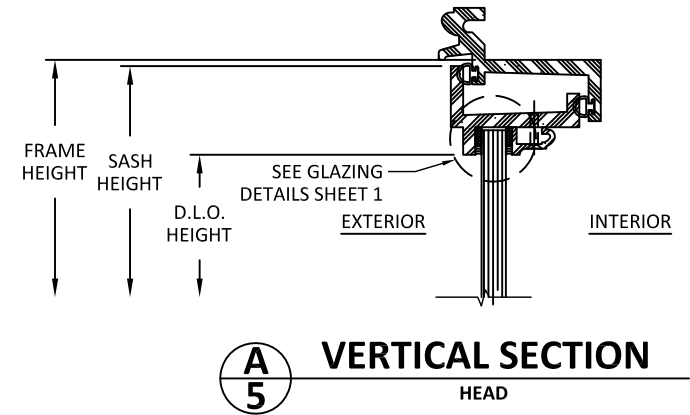

HISTORICAL ARTS & CASTING, INC.
5580 WEST BAGLEY PARK ROAD
WEST JORDAN, UT 84081
PH: (801) 280-2400 FX: (801) 280-2493


TITLE: PALMETTO SERIES
OUTSWING CASEMENT WINDOW
(HVHZ)/(IMPACT)
VERTICAL SECTIONS

PREPARED BY:
BUILDING DROPS, INC.
398 E. DANIA BEACH BLVD., STE. 338
DANIA BEACH, FL 33004
PH: (954)399-8478
FAX: (954)744-4738
WEB: www.buildingdrops.com



REMARKS	BY	DATE


THE INSTALLATION DETAILS DESCRIBED HEREIN ARE GENERIC AND MAY NOT REFLECT ACTUAL CONDITIONS FOR A SPECIFIC SITE. IF SITE CONDITIONS CAUSE INSTALLATION TO DEVIATE FROM THE REQUIREMENTS DETAILED HEREIN, A LICENSED ENGINEER OR ARCHITECT SHALL PREPARE SITE SPECIFIC DOCUMENTS FOR USE WITH THIS DOCUMENT

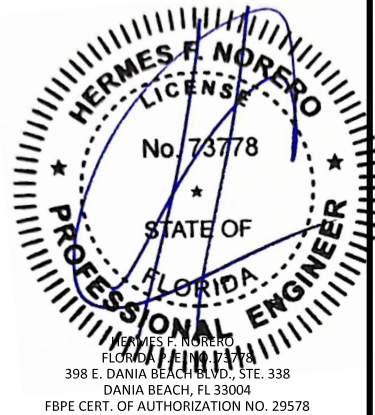


FL42028

DATE:	04.07.23
DWG. BY:	CHK. BY:
SM	HFN
SCALE:	NTS
DWG. #:	HAC002
SHEET:	


5

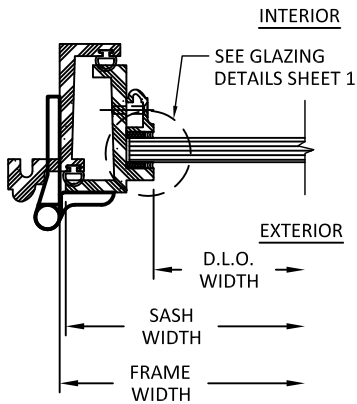


A
6 **HORIZONTAL SECTION**
HINGE JAMB

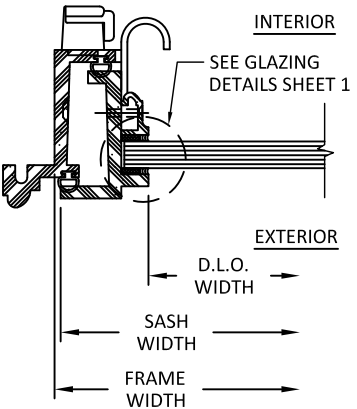

B
6 **HORIZONTAL SECTION**
LOCK JAMB - MULTI-POINT ROLLER CATCH

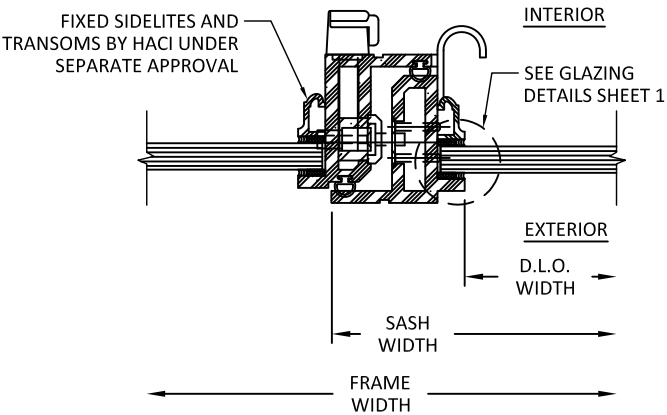

C
6 **HORIZONTAL SECTION**
MEETING STILES - MULTI-POINT ROLLER CATCH

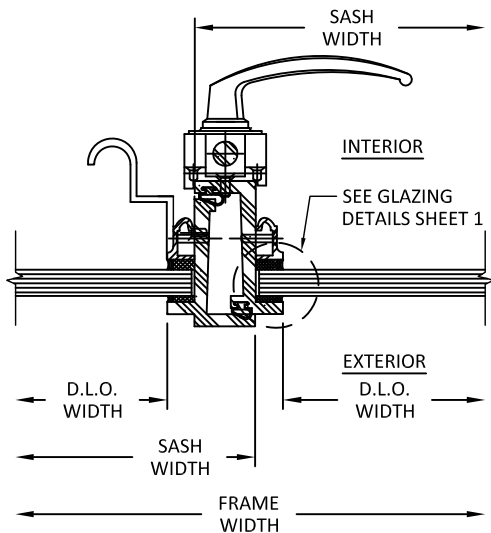

D
6 **HORIZONTAL SECTION**
MEETING STILES - CREMONE LOCK



HISTORICAL ARTS & CASTING, INC.
5580 WEST BAGLEY PARK ROAD
WEST JORDAN, UT 84081
PH: (801) 280-2400 FX: (801) 280-2493


TITLE: PALMETTO SERIES
OUTSWING CASEMENT WINDOW
(HVHZ)/(IMPACT)
HORIZONTAL SECTIONS

PREPARED BY:
BUILDING DROPS, INC.
398 E. DANIA BEACH BLVD., STE. 338
DANIA BEACH, FL 33004
PH: (954)399-8478
FAX: (954)744-4738
WEB: www.buildingdrops.com



REMARKS	BY	DATE

THE INSTALLATION DETAILS DESCRIBED HEREIN ARE GENERIC AND MAY NOT REFLECT ACTUAL CONDITIONS FOR A SPECIFIC SITE. IF SITE CONDITIONS CAUSE INSTALLATION TO DEVIATE FROM THE REQUIREMENTS DETAILED HEREIN, A LICENSED ENGINEER OR ARCHITECT SHALL PREPARE SITE SPECIFIC DOCUMENTS FOR USE WITH THIS DOCUMENT

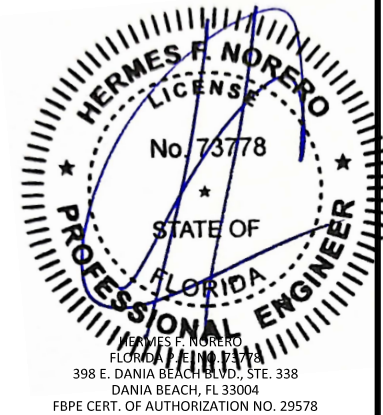

FL42028

DATE: 04.07.23

DWG. BY:
SM

CHK. BY:
HFN

SCALE: **NTS**

DWG. #: **HAC002**


SHEET:

6


OF 7

NOTES:


- HEAD SHOWN, JAMBS AND SILL SIMILAR
- ALL INSTALLATION DETAILS ARE APPLICABLE TO ALL BRICKMOLD PROFILE OPTIONS

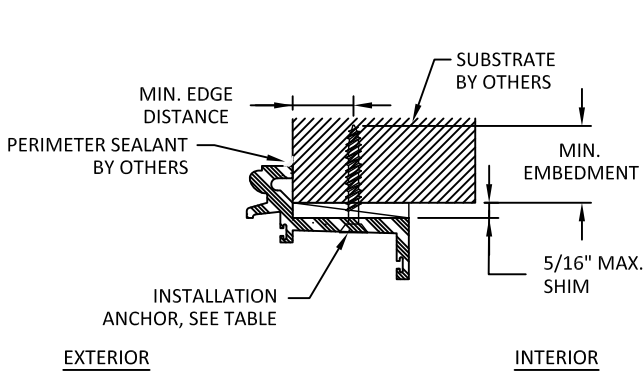


A
7 **ANCHOR INSTALLATION**
THROUGH FRAME (HEAD)

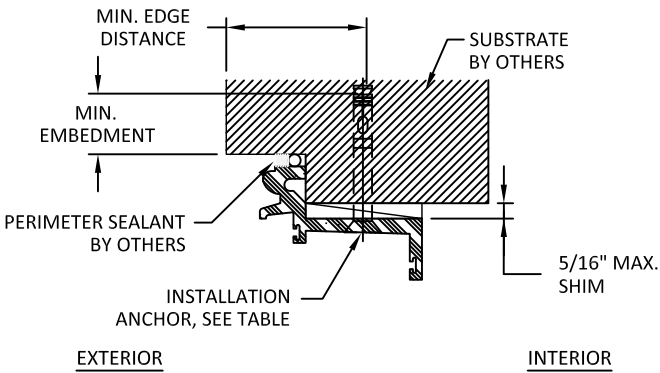

B
7 **ANCHOR INSTALLATION**
THROUGH FRAME (HEAD)
USE DETAIL B/7 WHEN MOUNTING
DIRECTLY TO CONCRETE/MASONRY

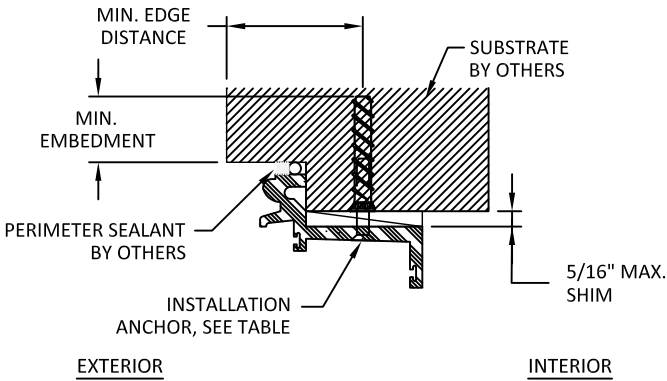

C
7 **ANCHOR INSTALLATION**
THROUGH FRAME (HEAD)
USE DETAIL C/7 WHEN MOUNTING
DIRECTLY TO CONCRETE/MASONRY

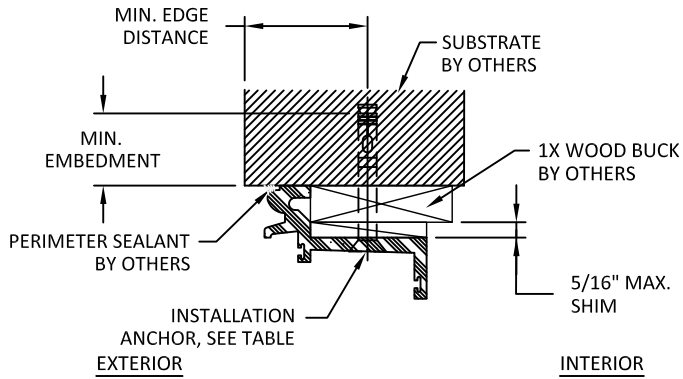

D
7 **ANCHOR INSTALLATION**
THROUGH FRAME (JAMB)
USE DETAIL D/7 WHEN MOUNTING
TO CONCRETE/MASONRY W/ 1X WOOD
BUCK BY OTHERS

INSTALLATION NOTES:

1. ONE (1) INSTALLATION ANCHOR IS REQUIRED AT EACH ANCHOR LOCATION SHOWN UNLESS OTHERWISE SPECIFIED.
2. THE NUMBER OF INSTALLATION ANCHORS DEPICTED IS THE MINIMUM NUMBER OF ANCHORS TO BE USED FOR PRODUCT INSTALLATION OF THE MAXIMUM SIZE LISTED.
3. FOR MASONRY OR CONCRETE OPENINGS A 1X WOOD BUCK MAY BE USED (OPTIONAL) AS LONG AS THE MINIMUM EMBEDMENT AND EDGE DISTANCE REQUIREMENTS ARE STILL MET WITHIN THE CORRESPONDING HOST SUBSTRATE.
4. INSTALL INDIVIDUAL INSTALLATION ANCHORS WITHIN A TOLERANCE OF $\pm 1/2$ INCH THE DEPICTED LOCATION & SPACING IN THE ANCHOR LAYOUT DETAILS (I.E., WITHOUT CONSIDERATION OF TOLERANCES). TOLERANCES ARE NOT CUMULATIVE FROM ONE INSTALLATION ANCHOR TO THE NEXT.
5. SHIM AS REQUIRED AT EACH INSTALLATION ANCHOR WITH LOAD BEARING SHIM(S). MAXIMUM ALLOWABLE SHIM STACK TO BE 5/16 INCH. SHIM WHERE SPACE OF 1/16 INCH OR GREATER OCCURS. SHIM(S) SHALL BE CONSTRUCTED OF HIGH DENSITY, HIGH IMPACT, NON-METALIC, NON COMPRESSIBLE, NATURALLY DURABLE & PRESERVATIVE TREATED MATERIALS.
6. MINIMUM EMBEDMENT AND EDGE DISTANCE EXCLUDE WALL FINISHES, INCLUDING BUT NOT LIMITED TO STUCCO, FOAM, BRICK VENEER, AND SIDING.
7. INSTALLATION ANCHORS AND ASSOCIATED HARDWARE MUST BE MADE OF CORROSION RESISTANT MATERIAL OR HAVE A CORROSION RESISTANT COATING.
8. FOR HOLLOW BLOCK AND GROUT FILLED BLOCK, DO NOT INSTALL INSTALLATION ANCHORS INTO MORTAR JOINTS. EDGE DISTANCE IS MEASURED FROM FREE EDGE OF BLOCK OR EDGE OF MORTAR JOINT INTO FACE SHELL OF BLOCK.
9. INSTALLATION ANCHORS SHALL BE INSTALLED IN ACCORDANCE WITH ANCHOR MANUFACTURER'S INSTALLATION INSTRUCTIONS, AND ANCHORS SHALL NOT BE USED IN SUBSTRATES WITH STRENGTHS LESS THAN THE MINIMUM STRENGTH SPECIFIED BY THE ANCHOR MANUFACTURER.

ANCHOR SCHEDULE				
METHOD	SUBSTRATE	ANCHOR TYPE	MIN EMBEDMENT	MIN. EDGE DISTANCE
THROUGH FRAME	WOOD: MIN. SG = 0.55	#14 BRONZE WOOD SCREW	1.50"	1"
	STEEL: MIN. 16 GAUGE, MIN. FY = 36 KSI, OR ALUMINUM MIN 1/8", 6063-T5	1/4" FH SS SELF-TAPPING OR SELF DRILLING SCREW	3 THREADS MIN. PENETRATION BEYOND METAL	1"
	CONCRETE (MIN. F'C= 3000 PSI) OR CMU (PER ASTM C90)	1/4" HILTI FH HLC SLEEVE ANCHOR	1.25"	3"
		1/4"-20 BRONZE WITH 3/4" THREAD ENGAGEMENT INTO ELCO PANELMATE L INSERT	2.125"	3"



HISTORICAL ARTS & CASTING, INC.
5580 WEST BAGLEY PARK ROAD
WEST JORDAN, UT 84081
PH: (801) 280-2400 FX: (801) 280-2493

TITLE: PALMETTO SERIES
OUTSWING CASEMENT WINDOW
(HVHZ)(IMPACT)
INSTALLATION NOTES AND
DETAILS

PREPARED BY:
BUILDING DROPS, INC.
398 E. DANIA BEACH BLVD., STE. 338
DANIA BEACH, FL 33004
PH: (954)399-8478
FAX: (954)744-4738
WEB: www.buildingdrops.com



REMARKS	BY	DATE

THE INSTALLATION DETAILS DESCRIBED HEREIN ARE GENERIC AND MAY NOT REFLECT ACTUAL CONDITIONS FOR A SPECIFIC SITE. IF SITE CONDITIONS CAUSE INSTALLATION TO DEVIATE FROM THE REQUIREMENTS DETAILED HEREIN, A LICENSED ENGINEER OR ARCHITECT SHALL PREPARE SITE SPECIFIC DOCUMENTS FOR USE WITH THIS DOCUMENT



FL42028

DATE: **04.07.23**

DWG. BY:
SM

CHK. BY:
HFN

SCALE: **NTS**

DWG. #: **HAC002**


SHEET:

7


OF 7

4/21/2023 1:35 PM


s:\projects\historical arts & casting\hac-22-1252.1 - hac 2000 series fx, cs, double doors\dwgs\hac002.dwg

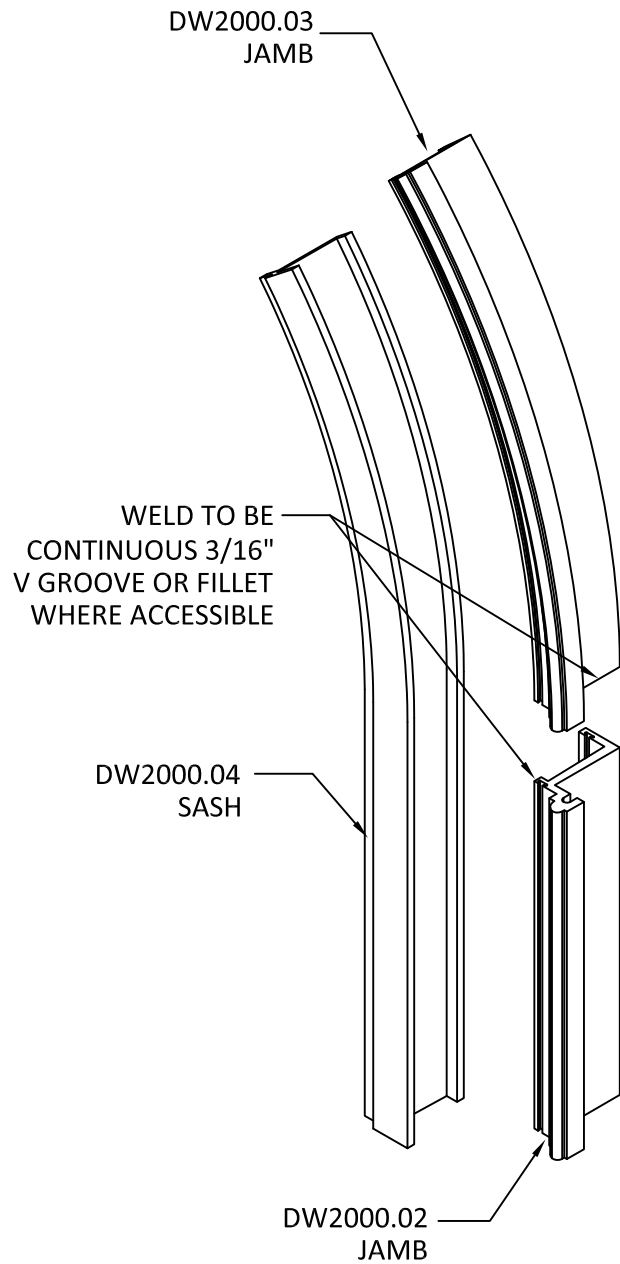

EXPLODED ISOMETRIC
ROUND TOP DOOR
CORNER DETAIL

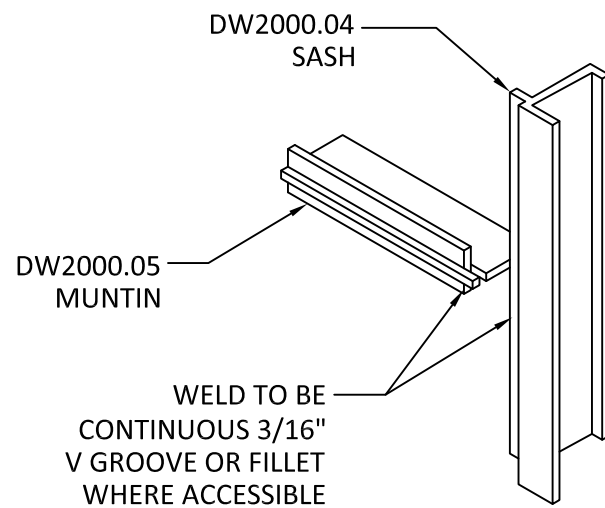

EXPLODED ISOMETRIC
MUNTIN CORNER DETAIL

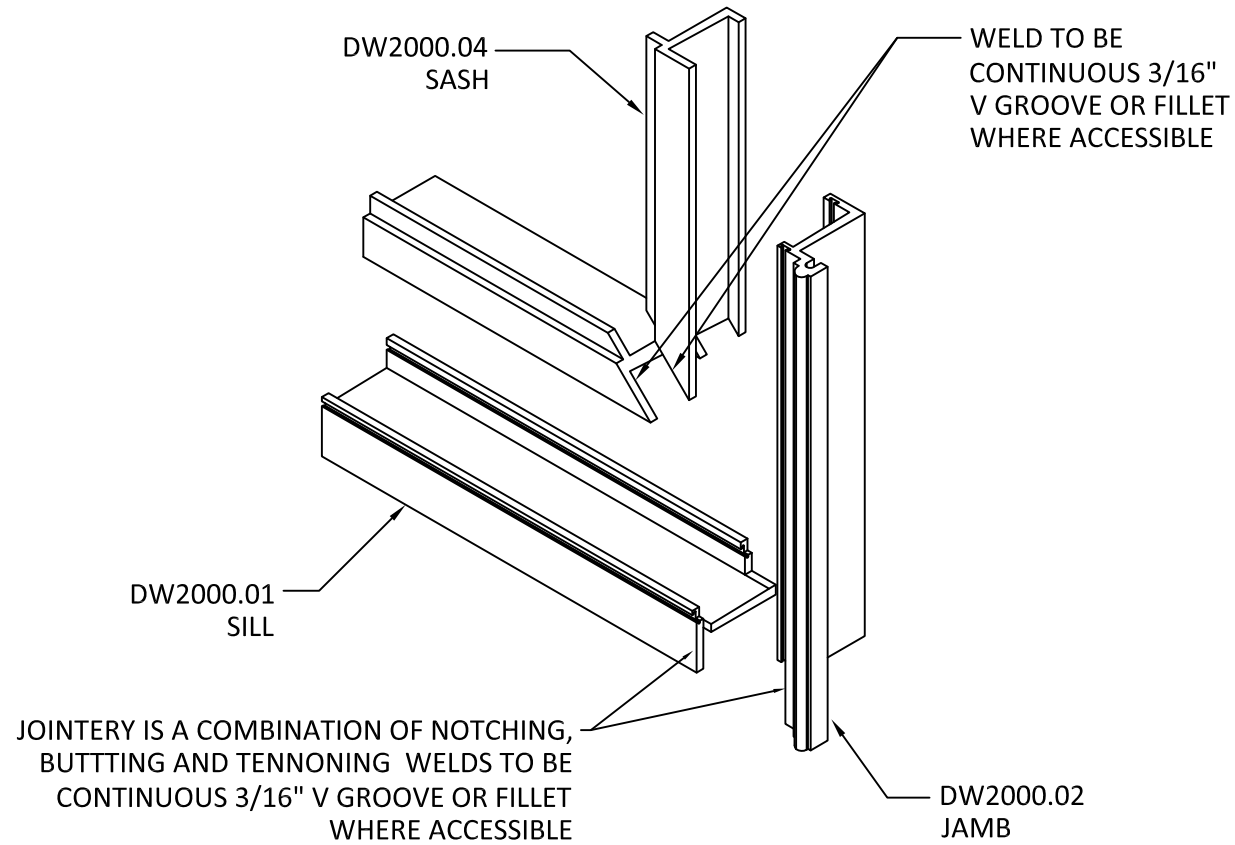

EXPLODED ISOMETRIC
LOWER SASH AND FRAME
CORNER DETAIL



HISTORICAL ARTS & CASTING, INC.
5580 WEST BAGLEY PARK ROAD
WEST JORDAN, UT 84081
PH: (801) 280-2400 FX: (801) 280-2493

TITLE: PALMETTO SERIES
OUTSWING CASEMENT WINDOW
(HVHZ)/(IMPACT)
CORNER CONSTRUCTION DETAILS

PREPARED BY:
BUILDING DROPS, INC.
398 E. DANIA BEACH BLVD., STE. 338
DANIA BEACH, FL 33004
PH: (954) 399-8478
FAX: (954) 744-4738
WEB: www.buildingdrops.com



REMARKS	BY	DATE

THE INSTALLATION DETAILS DESCRIBED HEREIN ARE GENERIC AND MAY NOT REFLECT ACTUAL CONDITIONS FOR A SPECIFIC SITE. IF SITE CONDITIONS CAUSE INSTALLATION TO DEVIATE FROM THE REQUIREMENTS DETAILED HEREIN, A LICENSED ENGINEER OR ARCHITECT SHALL PREPARE SITE SPECIFIC DOCUMENTS FOR USE WITH THIS DOCUMENT




FL42028


DATE:	04.07.23
DWG. BY:	SM
CHK. BY:	HFN
SCALE:	NTS
DWG. #:	HAC002
SHEET:	8

4/21/2023 1:35 PM

s:\projects\historical arts & casting\hac-22-1252.1 - hac 2000 series fx cs, double doors\dwgs\hac002.dwg

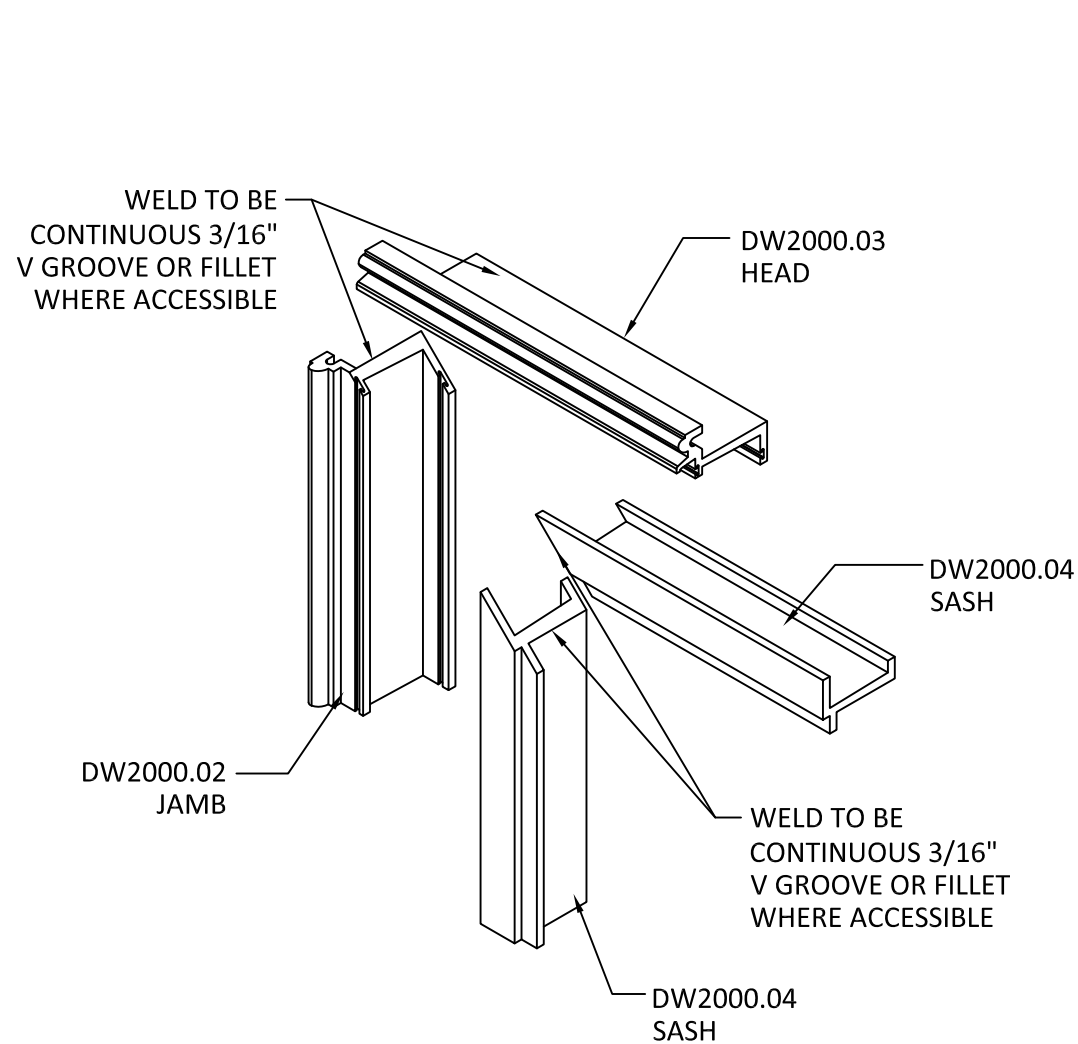

EXPLODED ISOMETRIC
UPPER SASH AND FRAME
CORNER DETAIL

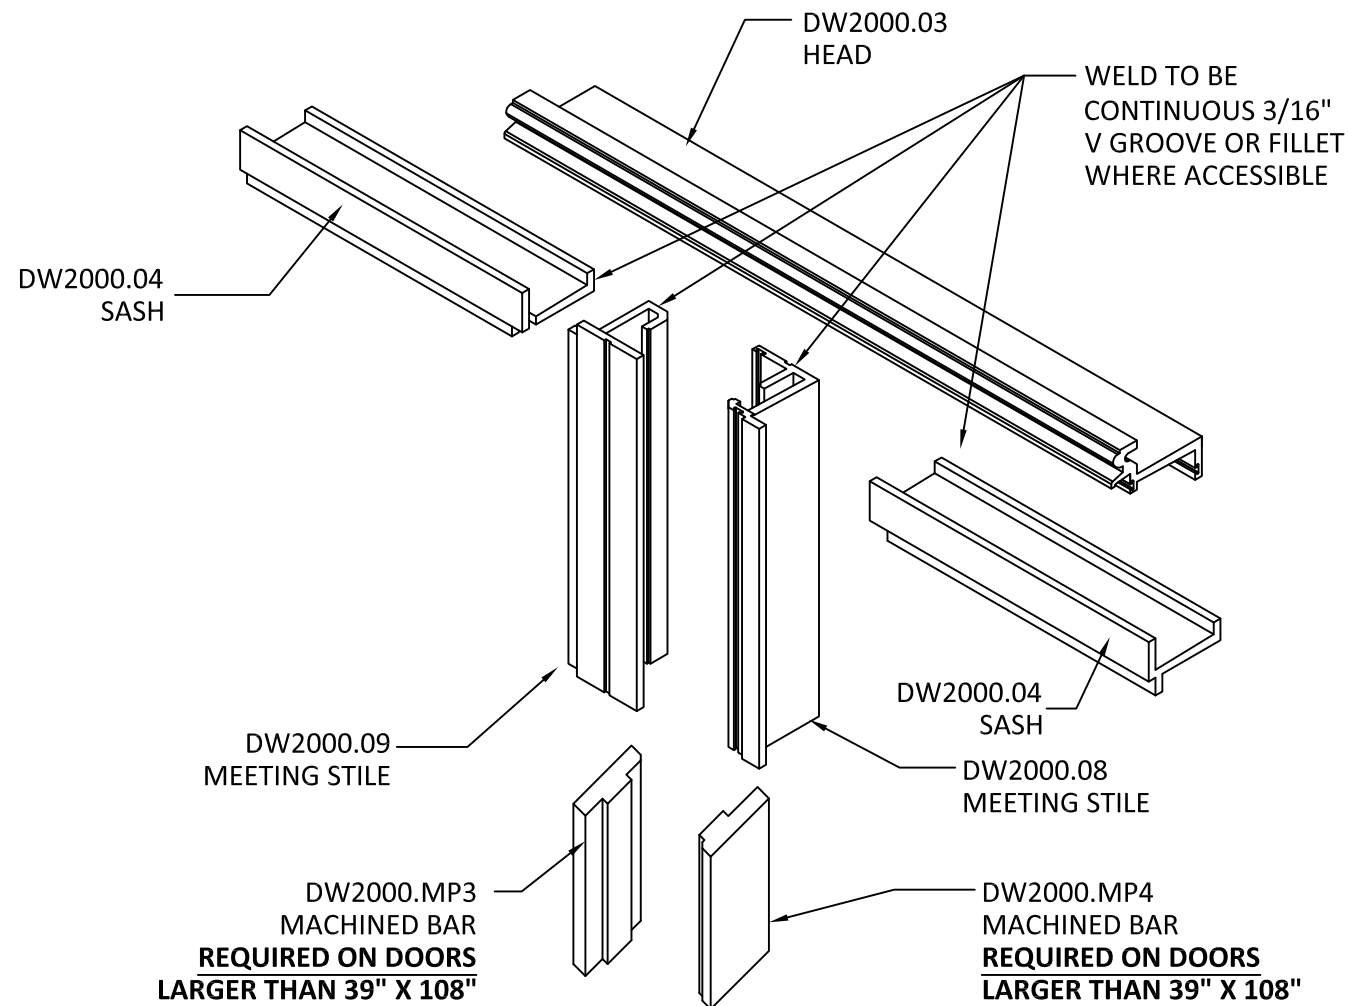

EXPLODED ISOMETRIC
UPPER SASH AND FRAME
CENTER DETAIL



HISTORICAL ARTS & CASTING, INC.
5580 WEST BAGLEY PARK ROAD
WEST JORDAN, UT 84081
PH: (801) 280-2400 FX: (801) 280-2493


TITLE: PALMETTO SERIES
OUTSWING CASEMENT WINDOW
(HVHZ)/(IMPACT)
CORNER CONSTRUCTION DETAILS
(CONT'D)

PREPARED BY:
BUILDING DROPS, INC.
398 E. DANIA BEACH BLVD., STE. 338
DANIA BEACH, FL 33004
PH: (954) 399-8478
FAX: (954) 744-4738
WEB: www.buildingdrops.com



REMARKS	BY	DATE

THE INSTALLATION DETAILS DESCRIBED HEREIN ARE GENERIC AND MAY NOT REFLECT ACTUAL CONDITIONS FOR A SPECIFIC SITE. IF SITE CONDITIONS CAUSE INSTALLATION TO DEVIATE FROM THE REQUIREMENTS DETAILED HEREIN, A LICENSED ENGINEER OR ARCHITECT SHALL PREPARE SITE SPECIFIC DOCUMENTS FOR USE WITH THIS DOCUMENT

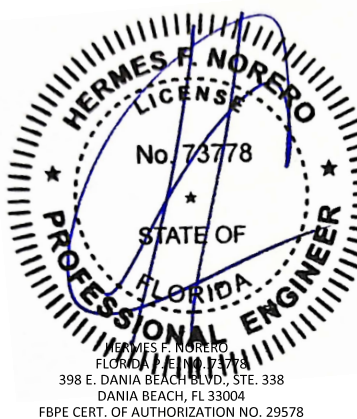

FL42028

DATE:	04.07.23
DWG. BY:	SM
CHK. BY:	HFN
SCALE:	NTS
DWG. #:	HAC002
SHEET:	9