

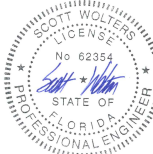
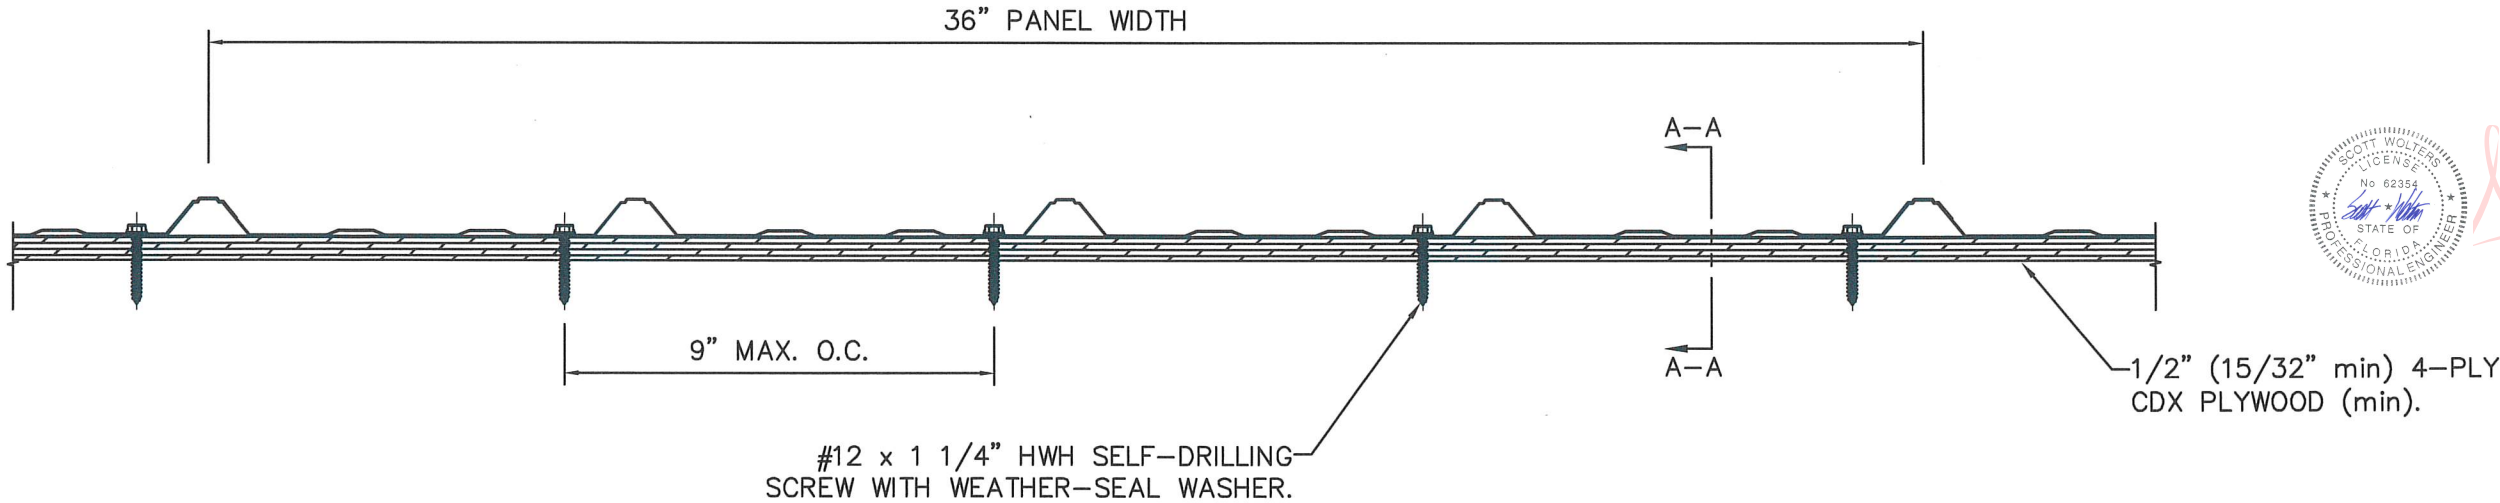
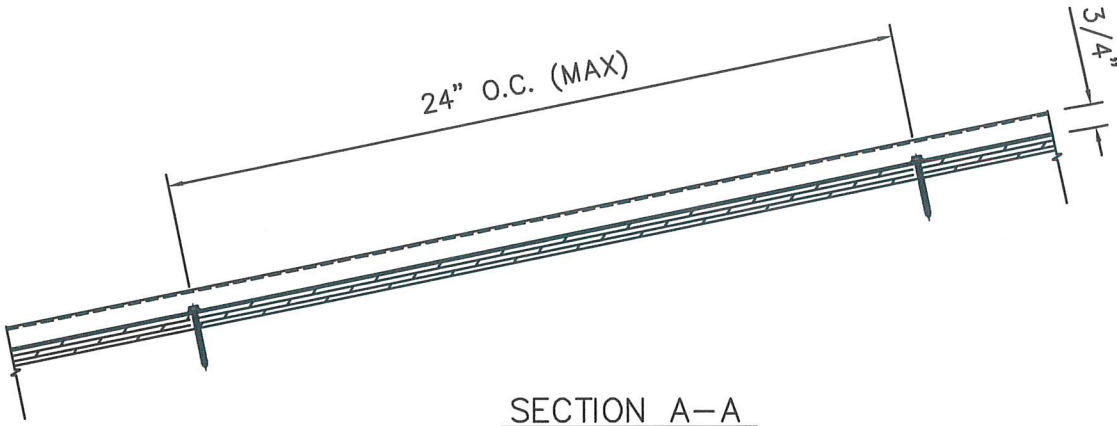


26 Ga. STEEL EAGLE RIB ROOF PANEL,
36" WIDE, OVER 1/2" PLYWOOD

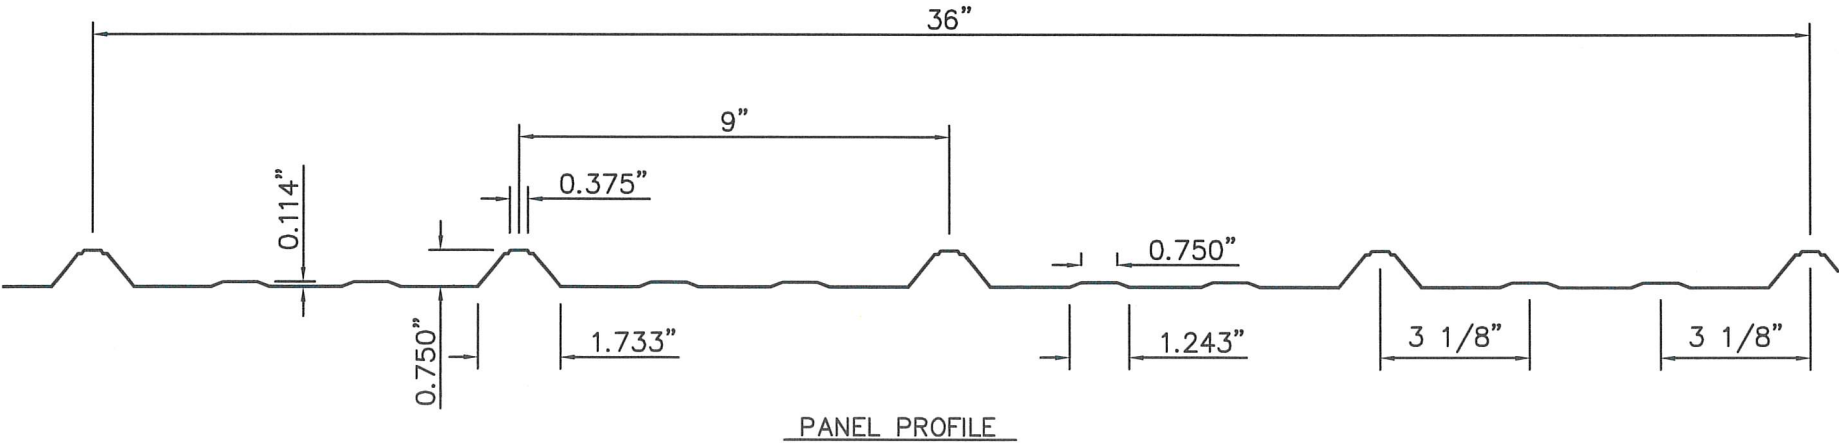


Digitally signed
by Scott Walters
Date: 2025.06.17
21:56:22 -04'00'

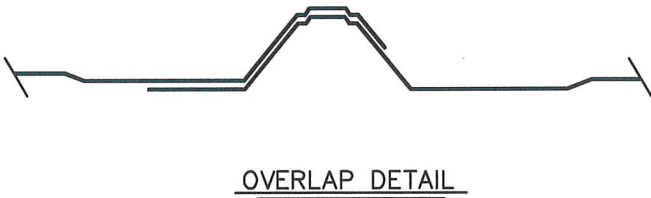

- GENERAL NOTES:
1. MIN. ROOF SLOPE IS 2"/12" WITH LAP SEALANT AND 3"/12" WITHOUT LAP SEALANT.
 2. FLASHING AND TRIM TO BE INSTALLED PER THE MANUFACTURER'S STANDARD INSTALLATION DETAILS, FBC SECTION 1503, AND RAS 133.
 3. MAX. DESIGN PRESSURE = - 93.5 PSF.

REV.#	DATE	ISSUED FOR	PRINTS
1	6/17/25	CODE UPDATE	
	4/22/23	1ST SUBMITTAL	

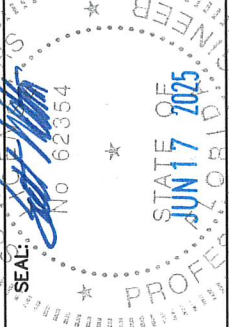

SCOTT WALTERS
FL PE# 62354

WALTERS ENGINEERING
(COA# 27194)
15211 97TH ROAD N
WEST PALM BEACH, FL 33412
(561) 225-1982

Alabama Steel Supply
2 WEST BOULEVARD
MONTGOMERY, AL 36108
PH: (334) 834-1505
www.alabamasteel.com

DWG: 26ST-ER
SHEET: 1/1