



26 Ga. STEEL PBR ROOF PANEL, 36" WIDE,
OVER 16 Ga. STEEL PURLINS

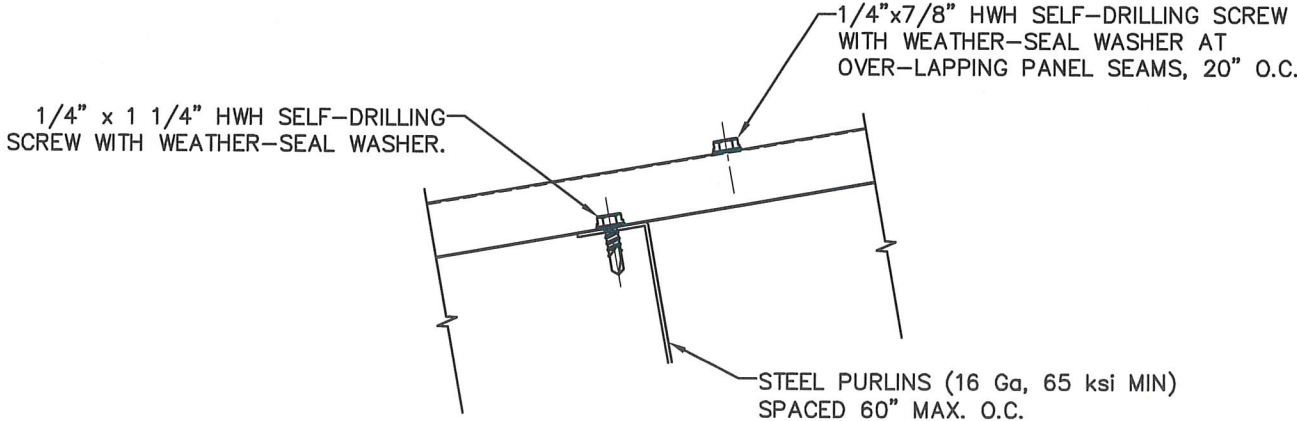


Digitally signed by
Scott Wolters
Date: 2025.06.17
21:54:24 -04'00'

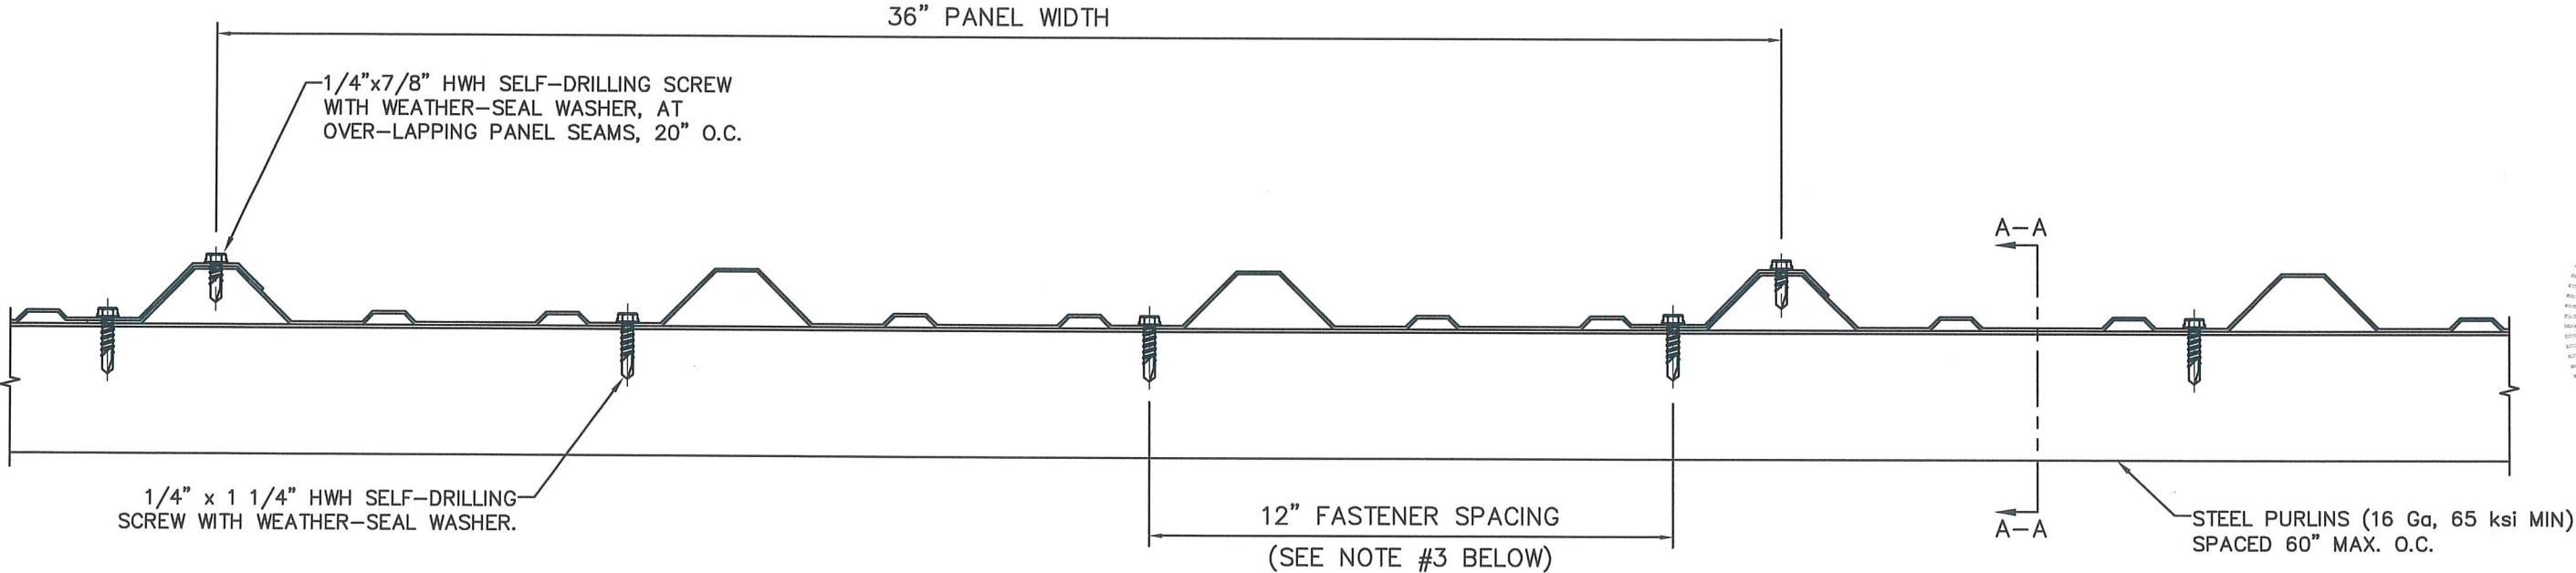

SECTION A-A

- GENERAL NOTES:
1. MIN. ROOF SLOPE IS 2"/12" WITH LAP SEALANT AND 3"/12" WITHOUT LAP SEALANT.
 2. FLASHING AND TRIM TO BE INSTALLED PER THE MANUFACTURER'S STANDARD INSTALLATION DETAILS, FBC SECTION 1503, AND RAS 133.
 3. ADDITIONAL PANEL TO PURLIN FASTENERS ARE REQUIRED AT THE END OF EACH PANEL, IN A 7"-5"-7" PATTERN.
 4. MAX. DESIGN PRESSURE = +/- 60 PSF.

REV #	DATE	PRINTS ISSUED FOR
1	6/17/25	CODE UPDATE
-	4/24/23	1ST SUBMITTAL

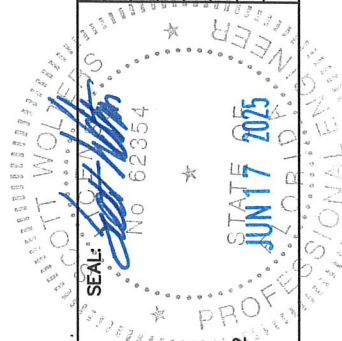

SCOTT WOLTERS
FL PE# 62354

WOLTERS ENGINEERING
(COA# 27194)
15211 97TH ROAD N
WEST PALM BEACH, FL 33412
(561) 225-1982

Alabama Steel Supply

2 WEST BOULEVARD
MONTGOMERY, AL 36108

PH: (334) 834-1505
www.alabamasteel.com

—	—	—
—	—	—
—	—	—
—	—	—
—	—	—
—	—	—
CODE UPDATE	1	6/17/25
1ST SUBMITTAL	—	4/24/23
PRINTS ISSUED FOR	REV.#	DATE

PANEL PROFILE

OVERLAP DETAIL

SCOTT WOLTERS
FL PE# 62354

WOLTERS ENGINEERING
(COA# 27194)
15211 97TH ROAD N
WEST PALM BEACH, FL 33411
(561) 225-1982

Alabama Steel Supply
2 WEST BOULEVARD
MONTGOMERY, AL 36108
PH: (334) 834-1505
www.alabamasteel.com

DWG: 26STPBR
SHEET: 2/2