


ONYX METALS 1 3/4" SNAPLOCK ROOF PANEL,
0.032" ALUMINUM, 16" WIDE, OVER 1/2" PLYWOOD.

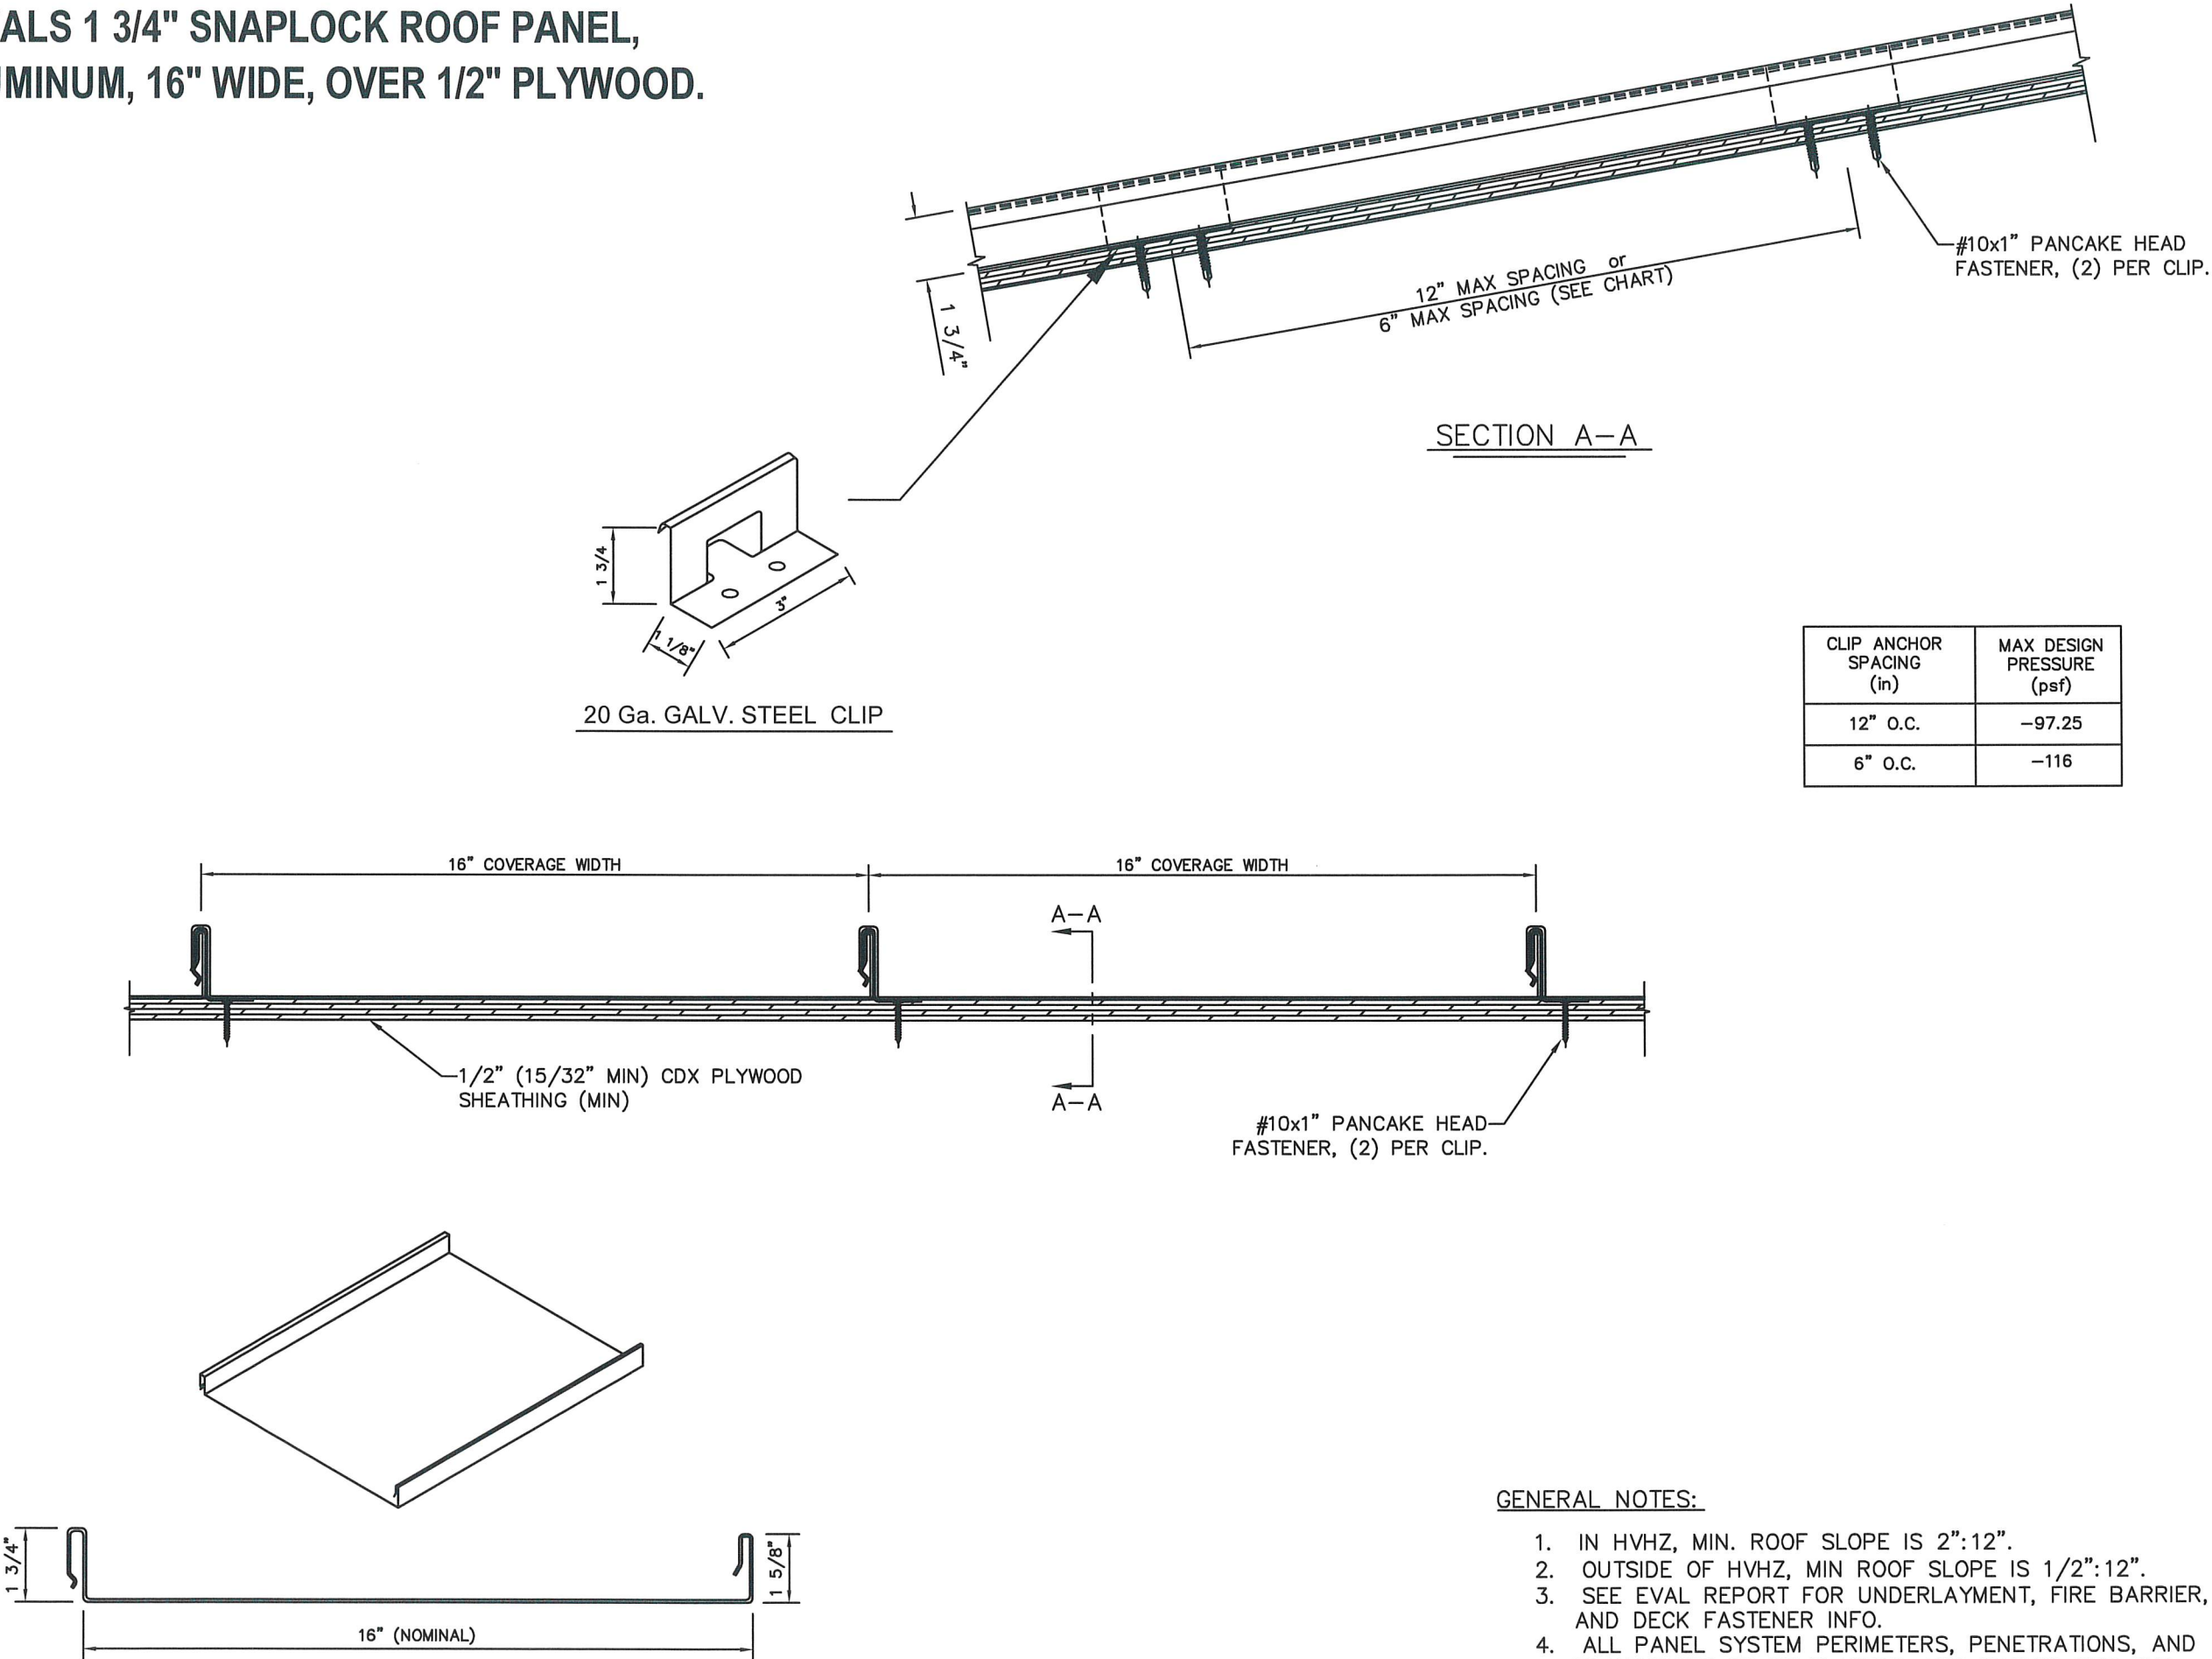

CLIP ANCHOR SPACING (in)	MAX DESIGN PRESSURE (psf)
12" O.C.	-97.25
6" O.C.	-116

- GENERAL NOTES:
1. IN HVHZ, MIN. ROOF SLOPE IS 2":12".
 2. OUTSIDE OF HVHZ, MIN ROOF SLOPE IS 1/2":12".
 3. SEE EVAL REPORT FOR UNDERLAYMENT, FIRE BARRIER, AND DECK FASTENER INFO.
 4. ALL PANEL SYSTEM PERIMETERS, PENETRATIONS, AND TRANSITIONS TO BE FLASHED AND SEALED PER THE MANUFACTURER'S STANDARD INSTALLATION DETAILS AND RAS 133.

ONYX METALS


DWG: 0MASL-HZ
SHEET: 1/1

2801 NW 55TH CT, BUILDING 1
FORT LAUDERDALE, FL 33309

PH: (954) 323-8494
www.onyx-metals.com

SCOTT WOLTERS
FL PE# 62354

WOLTERS ENGINEERING
(COA# 27194)
15211 97TH ROAD N
WEST PALM BEACH, FL 33412
(561) 225-1982

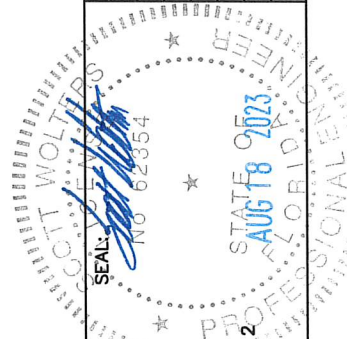

REV #	DATE	PRINTS ISSUED FOR
1	8/18/23	1ST SUBMITTAL