


ONYX METALS 1 3/4" SNAPLOCK ROOF PANEL,  
24 Ga. STEEL, 16" WIDE, OVER 1/2" PLYWOOD.

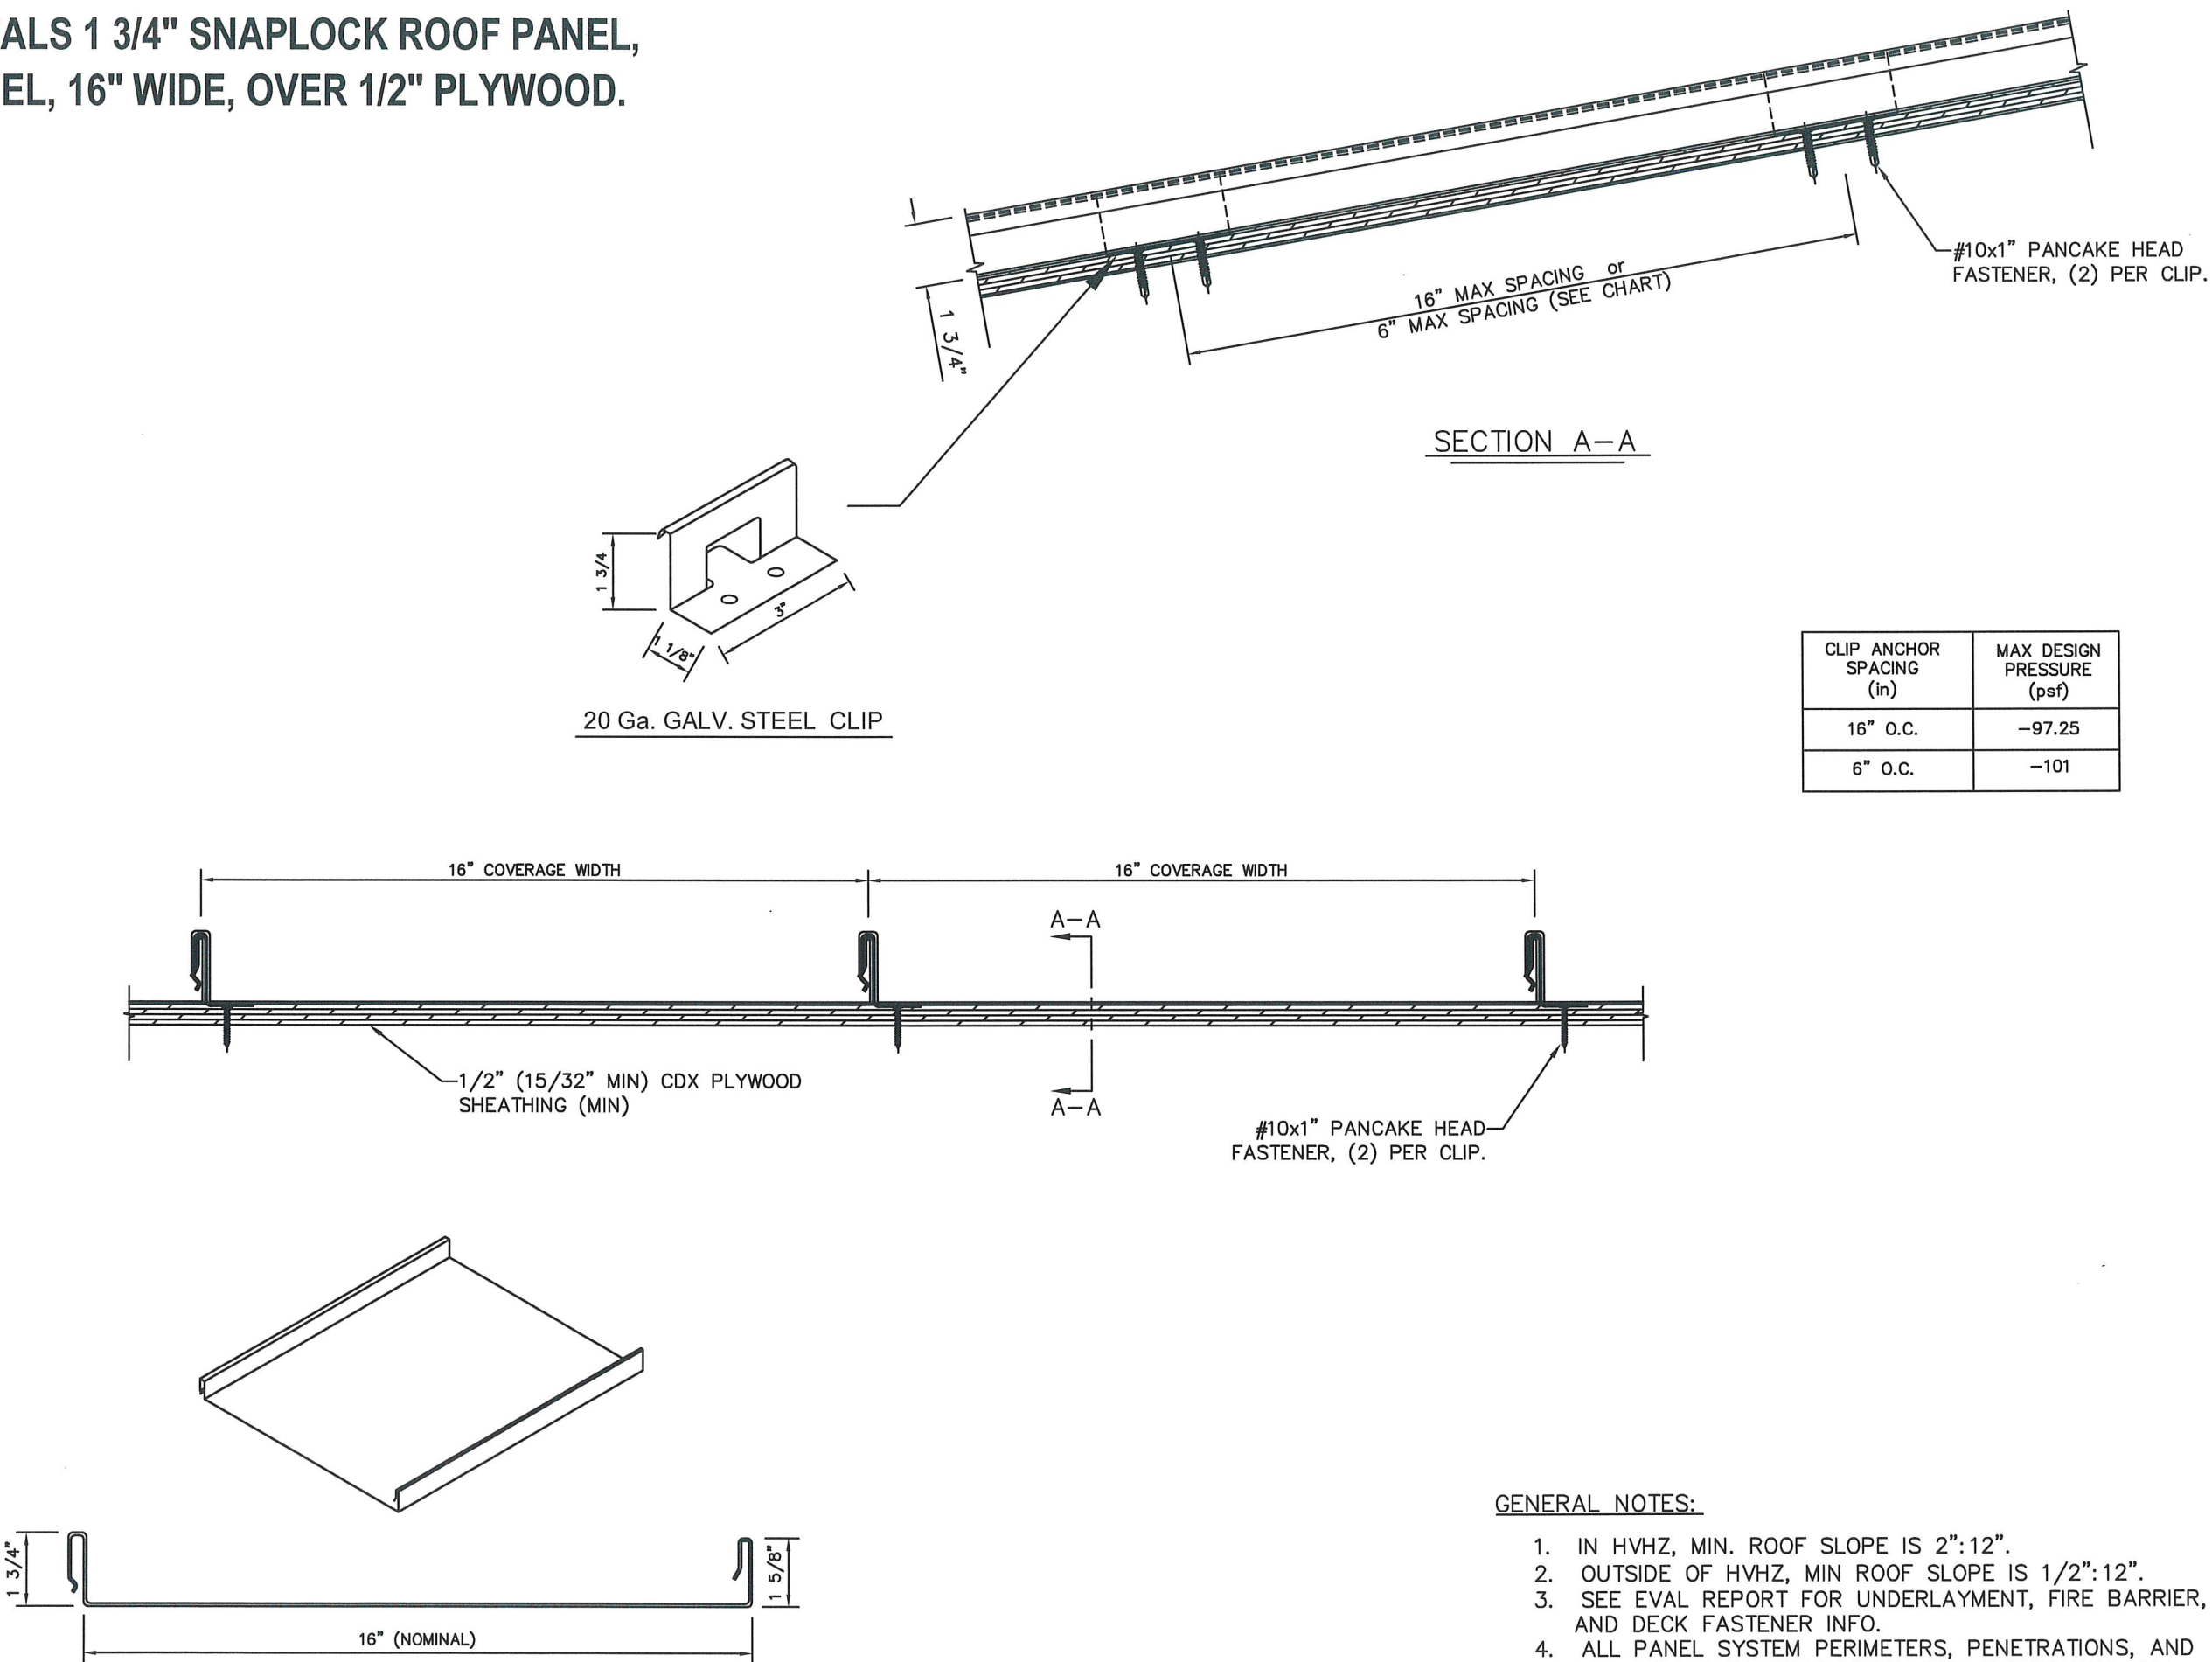

SEAL: [Signature]

SCOTT WOLTERS  
FL PE# 62354

WOLTERS ENGINEERING  
(COA# 27194)  
15211 97TH ROAD N  
WEST PALM BEACH, FL 33412  
(561) 225-1982

DATE

8/18/23

REV#

1

PRINTS ISSUED FOR

1ST SUBMITTAL

ONYX METALS

2801 NW 55TH CT, BUILDING 1  
FORT LAUDERDALE, FL 33309

PH: (954) 323-8494  
www.onyx-metals.com

DWG:

OMSSL-HZ

SHEET:

1/1