





ONYX METALS 1 1/2" STANDING SEAM ROOF PANEL,
24 Ga. STEEL, 16" WIDE, OVER 5/8" PLYWOOD.

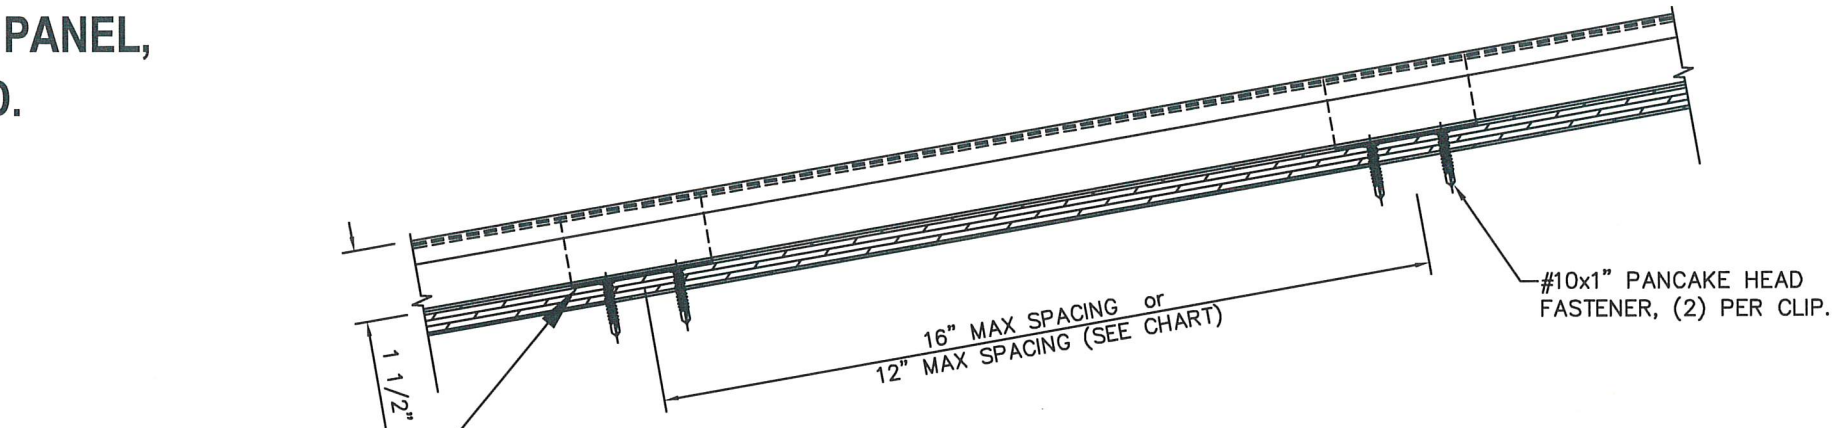

SECTION A-A

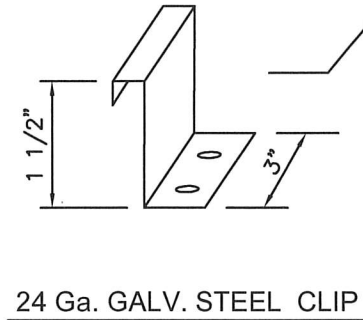


CLIP ANCHOR SPACING (in)	PANEL SEAM	MAX DESIGN PRESSURE (psf)
16" O.C.	90'	-86
12" O.C.	180'	-168.5

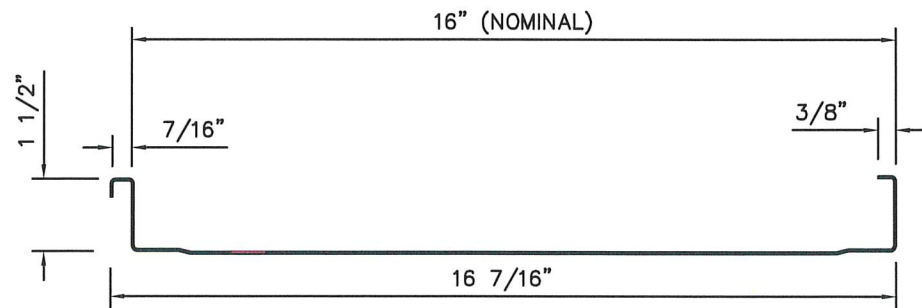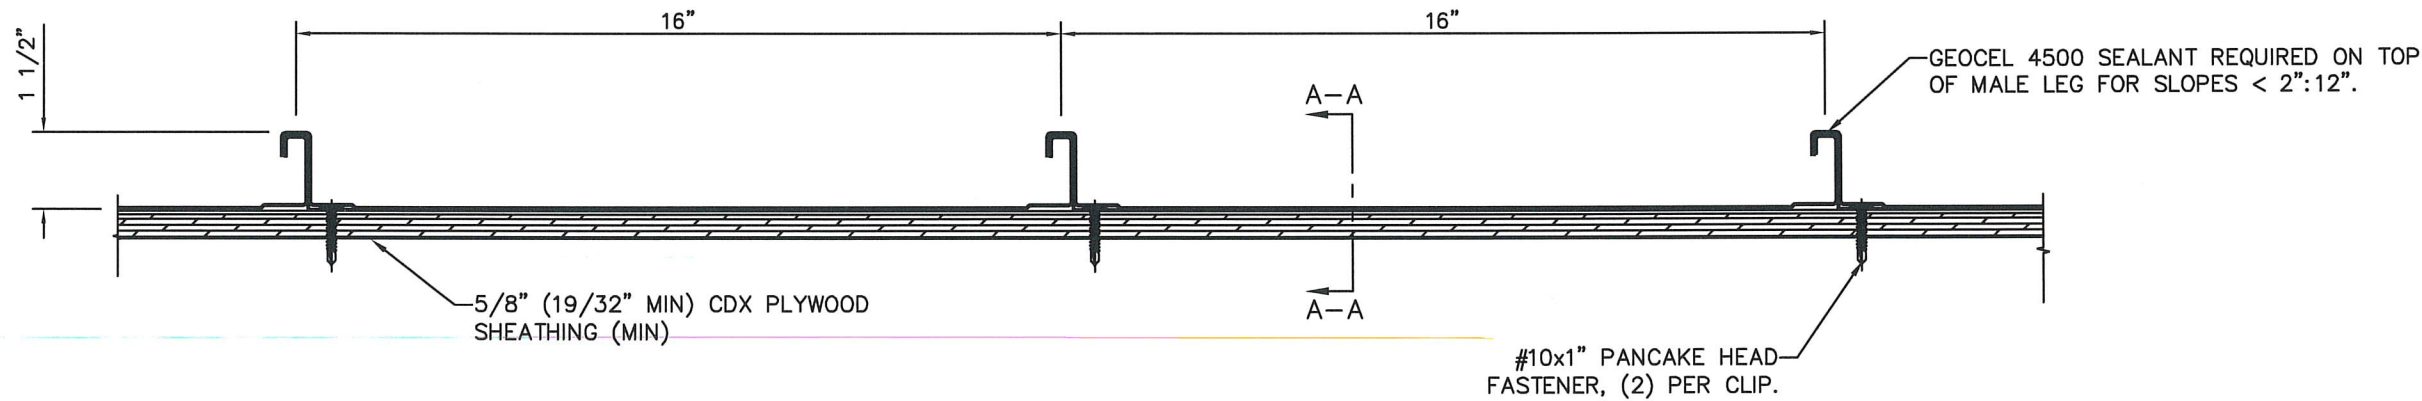

PANEL PROFILE

GENERAL NOTES:

1. IN HVHZ, MIN. ROOF SLOPE IS 2":12".
2. OUTSIDE OF HVHZ, MIN ROOF SLOPE IS 1/2":12".
3. SEE EVAL REPORT FOR UNDERLAYMENT, FIRE BARRIER, AND DECK FASTENER INFO.
4. ALL PANEL SYSTEM PERIMETERS, PENETRATIONS, AND TRANSITIONS TO BE FLASHED AND SEALED PER THE MANUFACTURER'S STANDARD INSTALLATION DETAILS AND RAS 133.

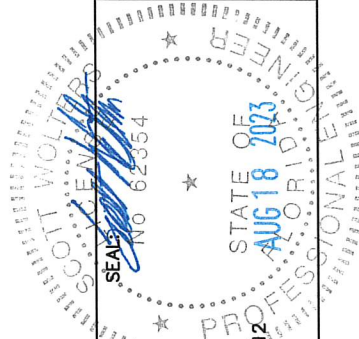

ONYX METALS

2801 NW 55TH CT, BUILDING 1
FORT LAUDERDALE, FL 33309

PH: (954) 323-8494
www.onyx-metals.com

DWG:
OMS15SS-HZ
SHEET:
1/1

REV #	DATE	PRINTS ISSUED FOR
1	8/18/23	1ST SUBMITTAL