


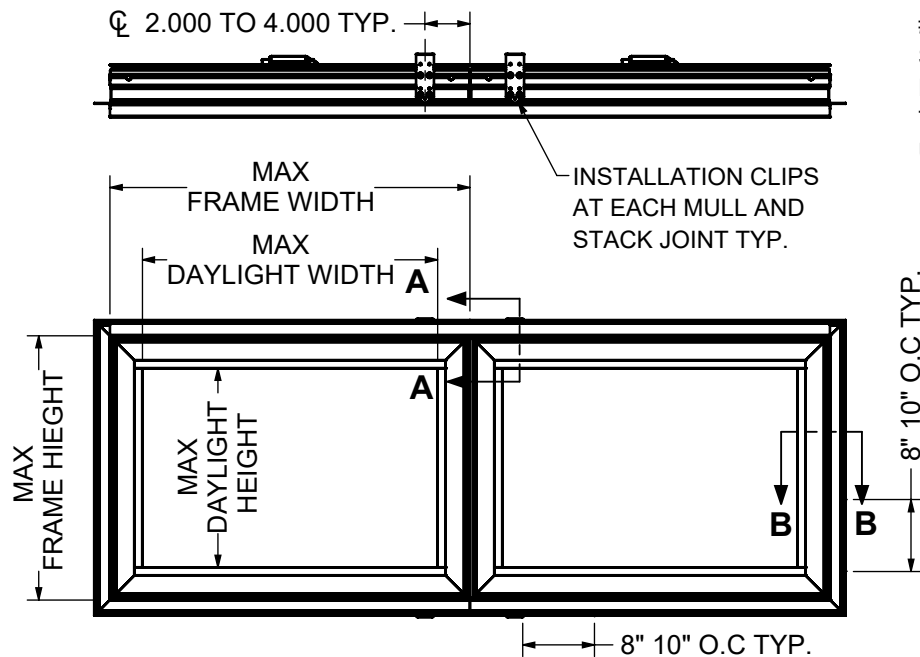

Product I.D.	Description	Conf.	Frame Size		Daylight Size		DP Rating (psf)	Frame Material
			Width	Height	Width	Height		
4201	Awning	2-wide	60	36	54.59	30.59	+/-50	Aluminum

GENERAL NOTE(S):

1. INSTALLATION QUALIFIES SINGLE AND MULLED CONFIGURATIONS.
2. THESE UNITS HAVE BEEN TESTED, ANALYZED, HALLMARK CERTIFIED AND FBC APPROVED.
3. THE PRODUCT HAS BEEN EVALUATED TO THE FOLLOWING.
 - * AAMA/WDMA/CSA 101/I.S.2/A440-11
 - * AAMA/WDMA/CSA 101/I.S.2/A440-17
4. THIS SCHEDULE ADDRESSES ONLY THE FASTENERS REQUIRED TO ANCHOR THE WINDOW(S) TO ACHIEVE THE RATED DESIGN PRESSURE. THOROUGHLY READ AND FOLLOW MANUFACTURERS INSTALLATION INSTRUCTIONS RECEIVED WITH UNIT. THIS GUIDE DOES NOT ADDRESS THE SEALING CONSIDERATIONS THAT MAY ARISE IN DIFFERENT WALL CONDITIONS.

#6 X (1 -5/8") NON-CORROSIVE SCREW 1-1/2" PENETRATION INTO FRAMING MEMBER 8-10" ON CENTER THRU NAILING FIN AROUND THE UNIT'S ENTIRE PERIMETER TYP.

USE SILICONE SEALANT AROUND ENTIRE PERIMETER BETWEEN NAILING FIN & WOOD BUCK BY OTHERS TYP.

3/4" MIN EDGE DISTANCE TYP.

SECTION A-A
SCALE 1 : 3

HEAD/SILL ANCHORAGE

1-1/2" MINIMUM PENETRATION INTO SUBSTRATE TYP.

#6 X (1-5/8") NON-CORROSIVE SCREW 1-1/2" MIN PENETRATION INTO FRAMING MEMBER THRU INSTALLATION CLIPS.

.250 MAX SHIM SPACE TYP.

#6 X 1/2" PPH SCREWS MUST BE USED TO ATTACH INSTALLATION CLIPS TO UNITS TYP.

WOOD BUCK BY OTHERS TYP.

WEATHER SHIELD WINDOWS & DOORS

4201 AWNING NAILING FIN INSTALLATION

.250 MAX SHIM SPACE TYP.

SECTION B-B
SCALE 1 : 3

USE SILICONE SEALANT AROUND ENTIRE PERIMETER BETWEEN NAILING FIN & WOOD BUCK BY OTHERS TYP.

1-1/2" MINIMUM PENETRATION INTO SUBSTRATE TYP.

SIDE ANCHORAGE

WEATHER SHIELD. WINDOWS & DOORS

TOLERANCES UNLESS SPECIFIED:	
INCHES	ANGLE
.X ± .1"	XX ± 1°
.XX ± .03"	XX.X ± .5° (1/2°)
.XXX ± .015"	XX.XX ± .25° (1/4°)

			TYP. WALL THICKNESS:		PRODUCTS: 4201	
			WT/FT:	AREA:	DRAWN BY: HR	DATE: 11/10/2021
			MAT:	FINISH:	TITLE: AW-AW MULLING INSTALLATION INSTRUCTIONS	
			DIE TOOL:	CUT STOCK:	DWG NO.: 45-33768	
			PCR NO.	ENG	SCALE: 1:16 SHEET NAME: Sheet1	
REV	DATE	DESCRIPTION	PCR NO.	ENG	SHEET 1 OF 1	
			PDR #:	2020-16769	PROFILE #:	

DO NOT SCALE DRAWING