



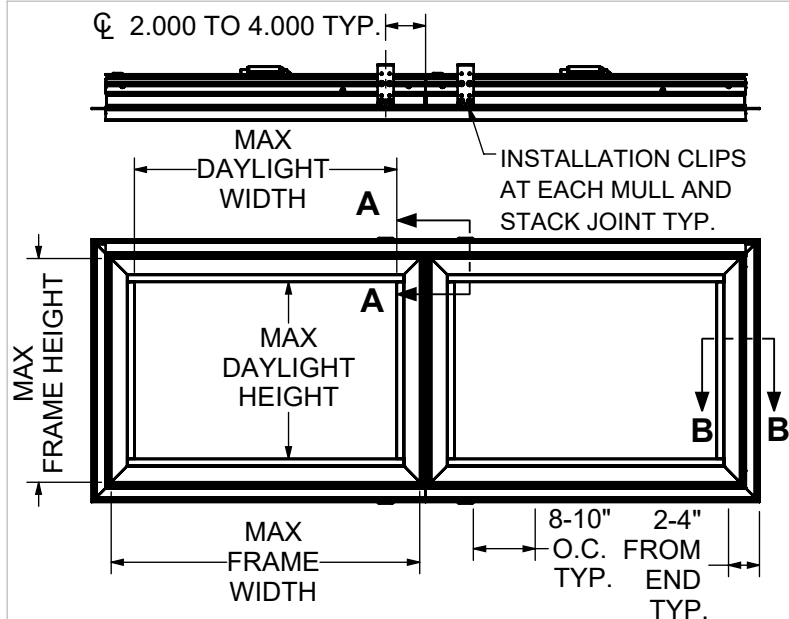

#6 X (1 -5/8") NON-CORROSIVE SCREW 1-1/2" PENETRATION INTO FRAMING MEMBER 8-10" ON CENTER THRU NAILING FIN AROUND THE UNIT'S ENTIRE PERIMETER TYP.

USE SILICONE SEALANT AROUND ENTIRE PERIMETER BETWEEN NAILING FIN & WOOD BUCK BY OTHERS TYP.

HEAD/SILL ANCHORAGE

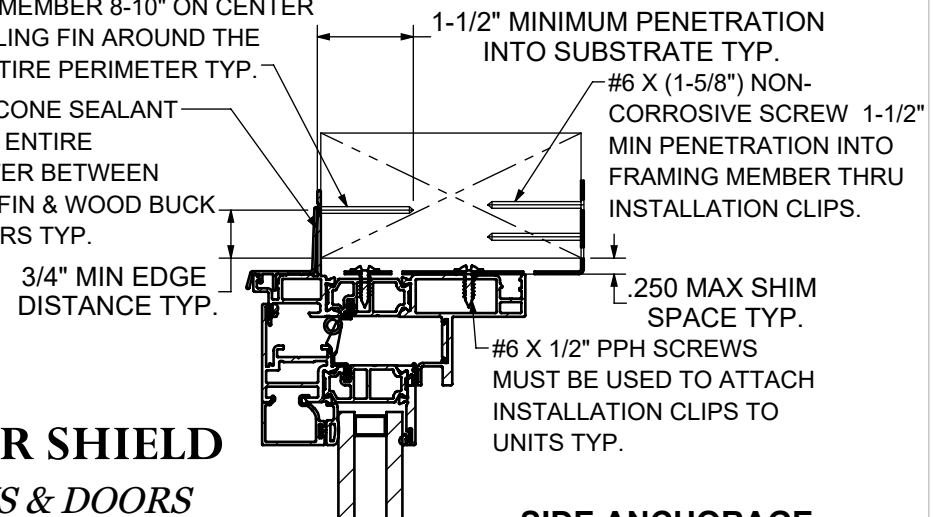

WEATHER SHIELD WINDOWS & DOORS 4201/ACMo3 AWNING NAILING FIN INSTALLATION


Description		Frame Size		Daylight Opening		Design Pressure (psf)	Frame Material	Installation Method
		Width (IN)	Height (IN)	Width (IN)	Height (IN)			
4201/ACMo3	AWNING	60	36	56.2	32.2	+/-55	Wood	#8 x 2-1/2" screw through brickmould. 2" -4" from corner 8-10" O.C.

GENERAL NOTE(S):

- INSTALLATION QUALIFIES SINGLE AND MULLED CONFIGURATIONS.
- THESE UNITS HAVE BEEN TESTED, ANALYZED, HALLMARK CERTIFIED AND FBC APPROVED.
- THE PRODUCT HAS BEEN EVALUATED TO THE FOLLOWING.
 - AAMA/WDMA/CSA 101/I.S.2/A440-11
 - AAMA/WDMA/CSA 101/I.S.2/A440-17
- THIS SCHEDULE ADDRESSES ONLY THE FASTENERS REQUIRED TO ANCHOR THE WINDOW(S) TO ACHIEVE THE RATED DESIGN PRESSURE. THOROUGHLY READ AND FOLLOW MANUFACTURERS INSTALLATION INSTRUCTIONS RECEIVED WITH UNIT. THIS GUIDE DOES NOT ADDRESS THE SEALING CONSIDERATIONS THAT MAY ARISE IN DIFFERENT WALL CONDITIONS.
- FASTENERS, ANCHORS, AND CONNECTORS SHALL COMPLY WITH THE CORROSION RESISTANCE REQUIREMENTS OF THE 2026 FLORIDA BUILDING CODE, SECTION 1711, BASED ON EXPOSURE CONDITIONS AND PROXIMITY TO A SALTWATER SHORELINE AND NOT ALL THE ONES SHOWN HERE NECESSARILY APPLY.

SIDE ANCHORAGE

SECTION A-A
SCALE 1 : 3

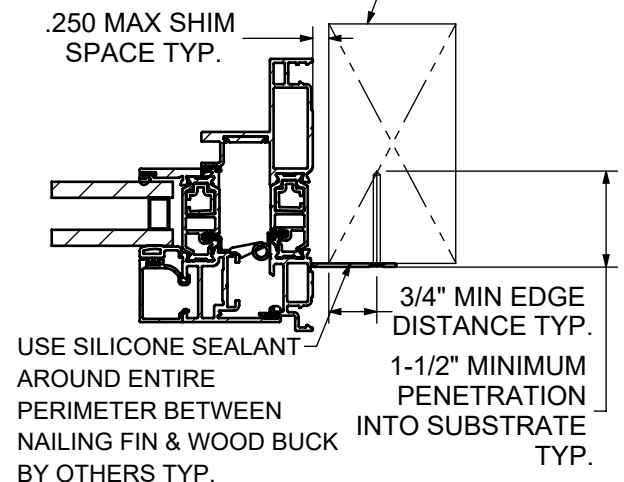

SECTION B-B
SCALE 1 : 3

USE SILICONE SEALANT AROUND ENTIRE PERIMETER BETWEEN NAILING FIN & WOOD BUCK BY OTHERS TYP.

1-1/2" MINIMUM PENETRATION INTO SUBSTRATE TYP.

TOLERANCES UNLESS SPECIFIED:	
INCHES	ANGLE
.x ± .1"	xx ± 1°
.xx ± .03"	xx.x ± .5° (1/2°)
.xxx ± .015"	xx.xx ± .25° (1/4°)

WEATHER SHIELD®
WINDOWS & DOORS

		TYP. WALL THICKNESS:		PRODUCTS: 4201/ACMo3	
		WT/FT:	AREA:	DRAWN BY: HR	DATE: 11/10/2021
		MAT:	FINISH:	TITLE: AW-AW MULLING INSTALLATION INSTRUCTIONS	
		DIE TOOL:	CUT STOCK:	DWG NO.: 45-33768	
REV	DATE	DESCRIPTION	PCR NO.	ENG	PROFILE #:

SCALE: 1:16 | SHEET NAME: Sheet1 | SHEET 1 OF 1

DO NOT SCALE DRAWING