
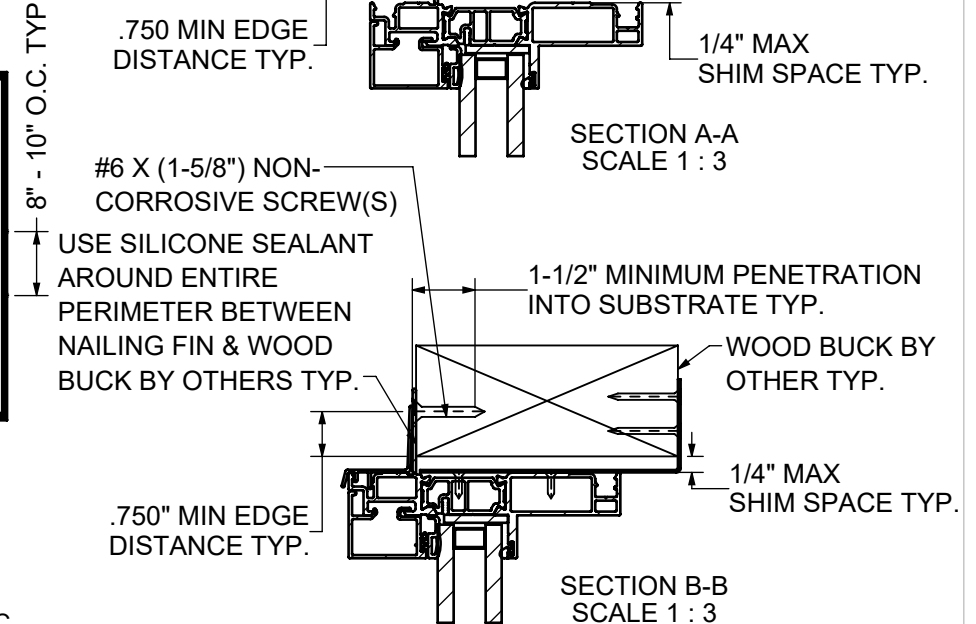
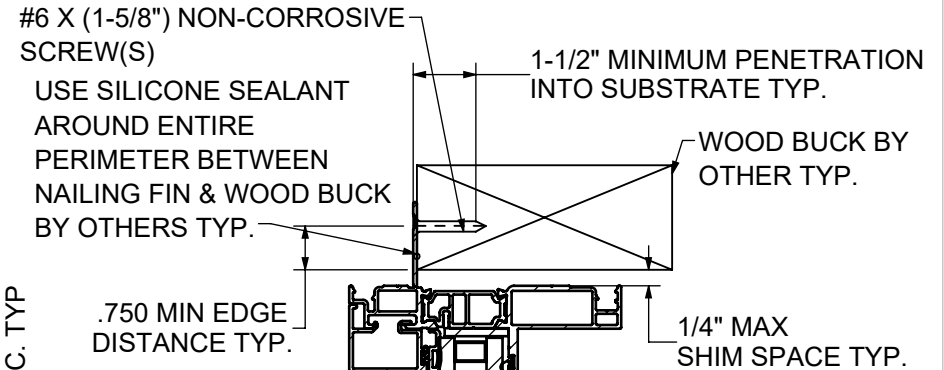
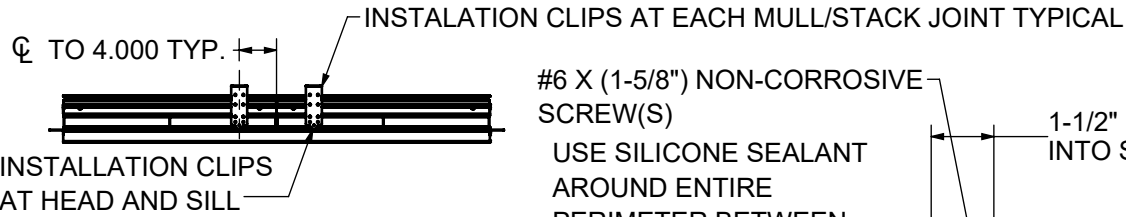


WEATHER SHIELD

WINDOWS & DOORS

4301 DIRECT SET NAILING FIN INSTALLATION

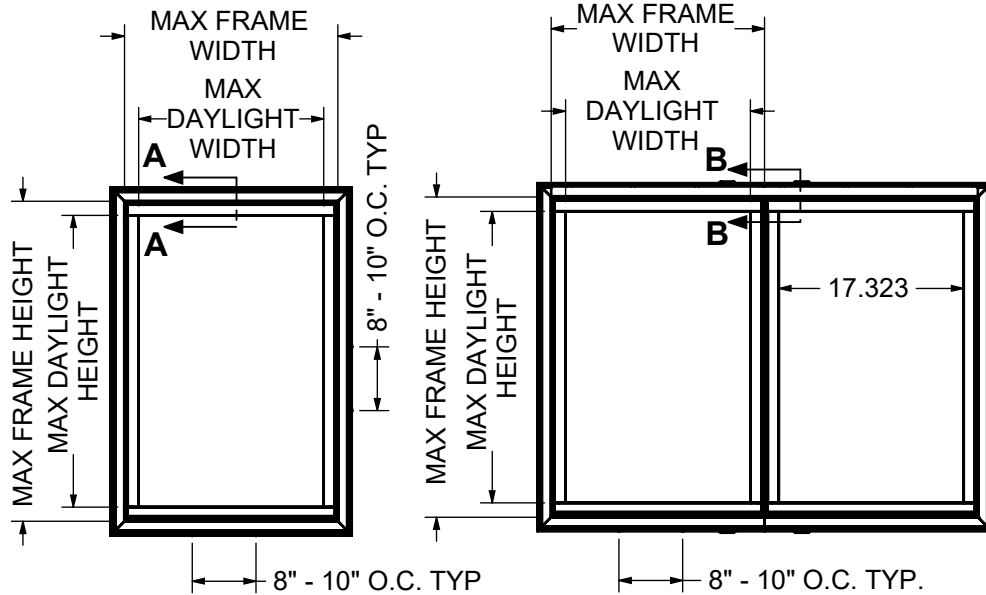

GENERAL NOTE(S):

1. INSTALLATION QUALIFIES SINGLE AND MULLED CONFIGURATIONS.
2. THESE UNITS HAVE BEEN TESTED, ANALYZED, HALLMARK CERTIFIED AND FBC APPROVED.
3. THE PRODUCT SHOWN HEREIN IS DESIGNED AND MANUFACTURED TO COMPLY WITH THE CURRENT EDITION FLORIDA BUILDING CODE (FBC), EXCLUDING HVHZ. THE PRODUCT HAS BEEN EVALUATED TO THE FOLLOWING.
 - * AAMA/WDMA/CSA 101/I.S.2/A440-11
 - * AAMA/WDMA/CSA 101/I.S.2/A440-17
4. THIS SCHEDULE ADDRESSES ONLY THE FASTENERS REQUIRED TO ANCHOR THE WINDOW(S) TO ACHIEVE THE RATED DESIGN PRESSURE. THOROUGHLY READ AND FOLLOW MANUFACTURERS INSTALLATION INSTRUCTIONS RECEIVED WITH UNIT. THIS GUIDE DOES NOT ADDRESS THE SEALING CONSIDERATIONS THAT MAY ARISE IN DIFFERENT WALL CONDITIONS.

Product I.D.	Description	Conf.	Standard	Frame Size		Daylight Size		DP Rating (psf)	Frame Material
				Width	Height	Width	Height		
4301	Direct Set	1-wide	X	84	84	81.322	81.322	+/-100	Aluminum
4301	Direct Set	1-wide	X	141.5	93.75	138.822	91.072	+/-65	Aluminum
4301	Direct Set	2-wide	X	72	96	69.322	93.322	+/-35	Aluminum
4301	Direct Set	2-wide	X	72.5	120	69.822	117.322	+/-35	Aluminum

TOLERANCES UNLESS SPECIFIED:	
INCHES	ANGLE
.X ± .1"	XX ± 1°
.XX ± .03"	XX.X ± .5° (1/2°)
.XXX ± .015"	XX.XX ± .25° (1/4°)

WEATHER SHIELD®
WINDOWS & DOORS

TYP. WALL THICKNESS:					PRODUCTS:		
WT/FT:					4301		
MAT:					DRAWN BY:	DATE:	TITLE:
DIE TOOL:					HR	9/3/2021	DS FBC INSTALLATION INSTRUCTIONS
CUT STOCK:					DWG NO.:		
PROFILE #:					45-33145		
PDR #: 2020-16769					SCALE: 1:18 SHEET NAME: Sheet1		
ENG					SHEET 1 OF 1		

DO NOT SCALE DRAWING