


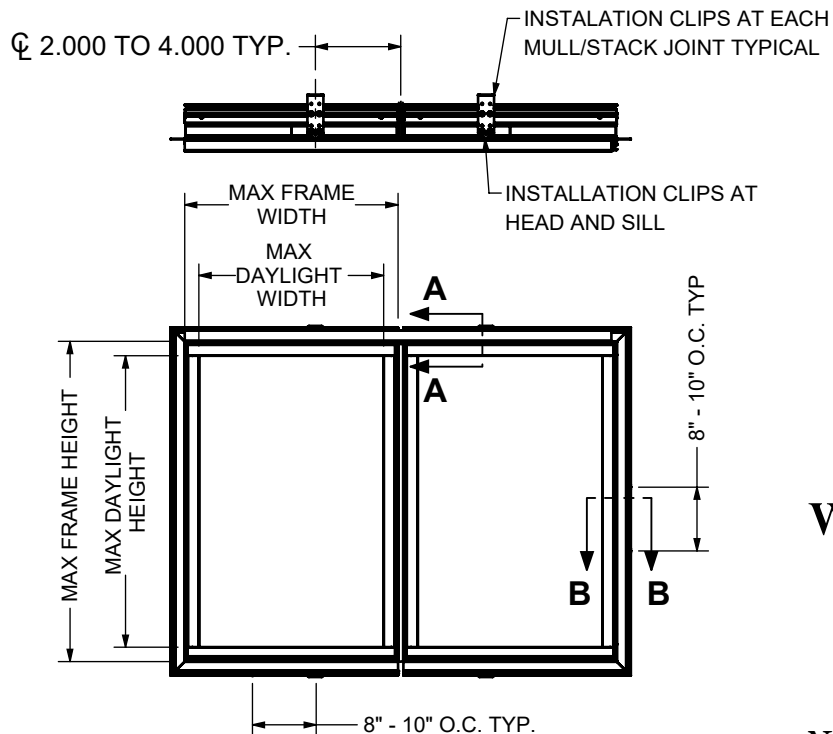

WEATHER SHIELD WINDOWS & DOORS

4301 DS-DS STEEL REINFORCED MULL NAILING FIN INSTALLATION

Product I.D.	Description	Conf.	Frame Size		Daylight Size		DP Rating (psf)	Frame Material
			Width	Height	Width	Height		
4301	Direct Set	2-wide	93.625	141.625	90.947	138.947	+/-25	Aluminum



GENERAL NOTE(S):

- INSTALLATION QUALIFIES SINGLE AND MULLED CONFIGURATIONS.
- THESE UNITS HAVE BEEN TESTED, ANALYZED, HALLMARK CERTIFIED AND FBC APPROVED.
- THE PRODUCT SHOWN HEREIN IS DESIGNED AND MANUFACTURED TO COMPLY WITH THE CURRENT EDITION FLORIDA BUILDING CODE (FBC), EXCLUDING HVHZ. THE PRODUCT HAS BEEN EVALUATED TO THE FOLLOWING.
 - * AAMA/WDMA/CSA 101/I.S.2/A440-11
 - * AAMA/WDMA/CSA 101/I.S.2/A440-17
- THIS SCHEDULE ADDRESSES ONLY THE FASTENERS REQUIRED TO ANCHOR THE WINDOW(S) TO ACHIEVE THE RATED DESIGN PRESSURE. THOROUGHLY READ AND FOLLOW MANUFACTURERS INSTALLATION INSTRUCTIONS RECEIVED WITH UNIT. THIS GUIDE DOES NOT ADDRESS THE SEALING CONSIDERATIONS THAT MAY ARISE IN DIFFERENT WALL CONDITIONS.

TYP. WALL THICKNESS:

WT/FT:	AREA:
MAT:	FINISH:
DIE TOOL:	CUT STOCK:
PDR #: 2020-16769	PROFILE #:

HEAD/SILL ANCHORAGE

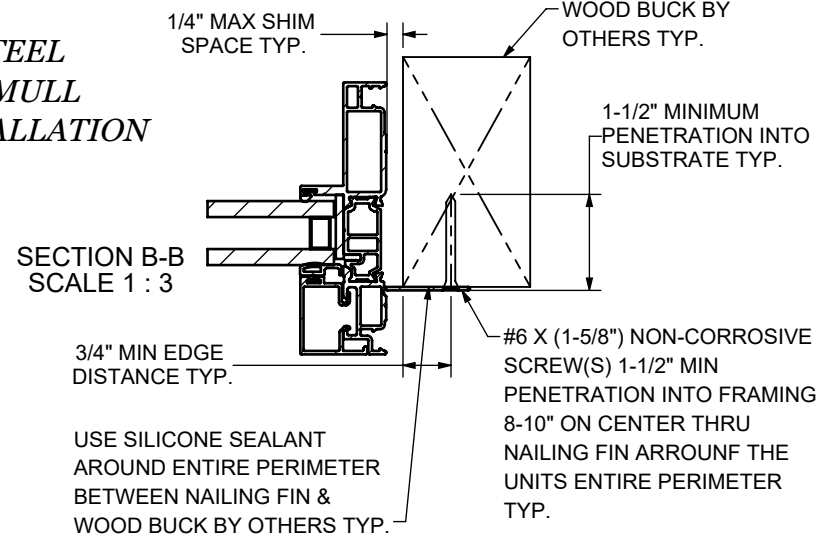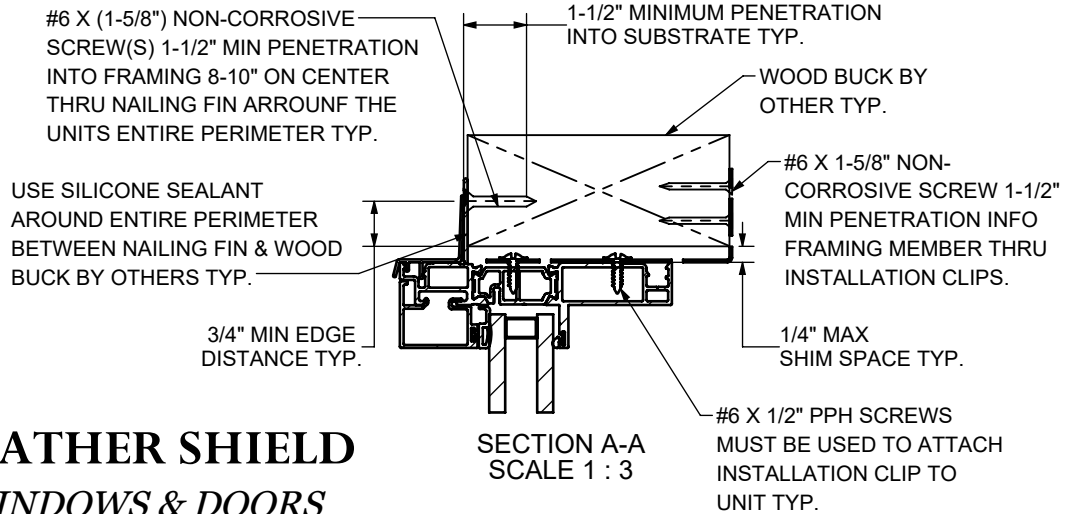

SIDE ANCHORAGE

WEATHER SHIELD.
WINDOWS & DOORS

TOLERANCES UNLESS SPECIFIED:	
INCHES	ANGLE
.X ± .1"	XX ± 1°
.XX ± .03"	XX.X ± .5° (1/2°)
.XXX ± .015"	XX.XX ± .25° (1/4°)

PRODUCTS:
4301

DRAWN BY:
HR

DATE:
4/21/2022

TITLE:
DS-DS AL REINFORCED MULL FBC INSTALLATION INSTRUCTIONS

DWG NO.:
45-35223

SCALE: 1:18 SHEET NAME: Sheet1

SHEET 1 OF 1

DO NOT SCALE DRAWING

REV	DATE	DESCRIPTION	PCR NO.	ENG