


WEATHER SHIELD

WINDOWS & DOORS

4301/AGF05 DIRECT SET NAILING FIN INSTALLATION

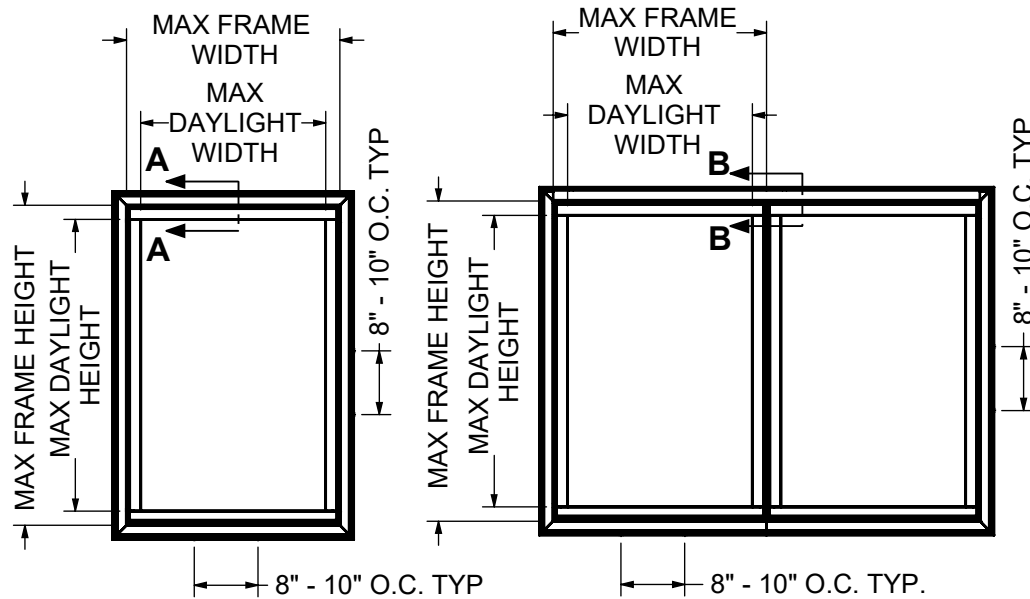

GENERAL NOTE(S):

1. INSTALLATION QUALIFIES SINGLE AND MULLED CONFIGURATIONS.
2. THESE UNITS HAVE BEEN TESTED, ANALYZED, HALLMARK CERTIFIED AND FBC APPROVED.
3. THE PRODUCT SHOWN HEREIN IS DESIGNED AND MANUFACTURED TO COMPLY WITH THE CURRENT EDITION FLORIDA BUILDING CODE (FBC), EXCLUDING HVHZ. THE PRODUCT HAS BEEN EVALUATED TO THE FOLLOWING.
 1. AAMA/WDMA/CSA 101/I.S.2/A440-11
 2. AAMA/WDMA/CSA 101/I.S.2/A440-17
4. THIS SCHEDULE ADDRESSES ONLY THE FASTENERS REQUIRED TO ANCHOR THE WINDOW(S) TO ACHIEVE THE RATED DESIGN PRESSURE. THOROUGHLY READ AND FOLLOW MANUFACTURERS INSTALLATION INSTRUCTIONS RECEIVED WITH UNIT. THIS GUIDE DOES NOT ADDRESS THE SEALING CONSIDERATIONS THAT MAY ARISE IN DIFFERENT WALL CONDITIONS.
5. FASTENERS, ANCHORS, AND CONNECTORS SHALL COMPLY WITH THE CORROSION RESISTANCE REQUIREMENTS OF THE 2026 FLORIDA BUILDING CODE, SECTION 1711, BASED ON EXPOSURE CONDITIONS AND PROXIMITY TO A SALTWATER SHORELINE AND NOT ALL THE ONES SHOWN HERE NECESSARILY APPLY.

Ø TO 4.000 TYP.

INSTALLATION CLIPS AT EACH MULL/STACK JOINT TYPICAL

INSTALLATION CLIPS AT HEAD AND SILL

#6 X (1-5/8") NON-CORROSIVE SCREW(S)

USE SILICONE SEALANT AROUND ENTIRE PERIMETER BETWEEN NAILING FIN & WOOD BUCK BY OTHERS TYP.

1-1/2" MINIMUM PENETRATION INTO SUBSTRATE TYP.

WOOD BUCK BY OTHER TYP.

1/4" MAX SHIM SPACE TYP.

.750 MIN EDGE DISTANCE TYP.

#6 X (1-5/8") NON-CORROSIVE SCREW(S)

USE SILICONE SEALANT AROUND ENTIRE PERIMETER BETWEEN NAILING FIN & WOOD BUCK BY OTHERS TYP.

1-1/2" MINIMUM PENETRATION INTO SUBSTRATE TYP.

WOOD BUCK BY OTHER TYP.

1/4" MAX SHIM SPACE TYP.

.750" MIN EDGE DISTANCE TYP.

SECTION A-A
SCALE 1 : 3

SECTION B-B
SCALE 1 : 3

Product I.D.	Description	Conf.	Standard	Frame Size		Daylight Size		DP Rating (psf)	Frame Material
				Width	Height	Width	Height		
4301/AGF05	Direct Set	1-wide	X	84	84	81.322	81.322	+/-100	Aluminum
4301/AGF05	Direct Set	1-wide	X	141.5	93.75	138.822	91.072	+/-65	Aluminum
4301/AGF05	Direct Set	2-wide	X	72	96	69.322	93.322	+/-35	Aluminum
4301/AGF05	Direct Set	2-wide	X	72.5	120	69.822	117.322	+/-35	Aluminum
4301/AGF05	Direct Set	2-wide	X	94	142	91.322	139.322	+/-25	Aluminum

TOLERANCES UNLESS SPECIFIED:	
INCHES	ANGLE
.X ± .1"	XX ± 1°
.XX ± .03"	XX.X ± .5° (1/2°)
.XXX ± .015"	XX.XX ± .25° (1/4°)

WEATHER SHIELD
WINDOWS & DOORS

.1		07/20/2023 ADDED 94X142 SIZE TO CHART		JMK		WT/FT:		AREA:		DRAWN BY:		DATE:		TITLE:	
						MAT:		FINISH:		HR		9/3/2021		DS FBC INSTALLATION INSTRUCTIONS	
REV		DATE		DESCRIPTION		PCR NO.		ENG		PDR #:		PROFILE #:		DWG NO.:	
										2020-16769				45-33145	
														SCALE: 1:18	
														SHEET NAME: Sheet1	
														SHEET 1 OF 1	

DO NOT SCALE DRAWING