


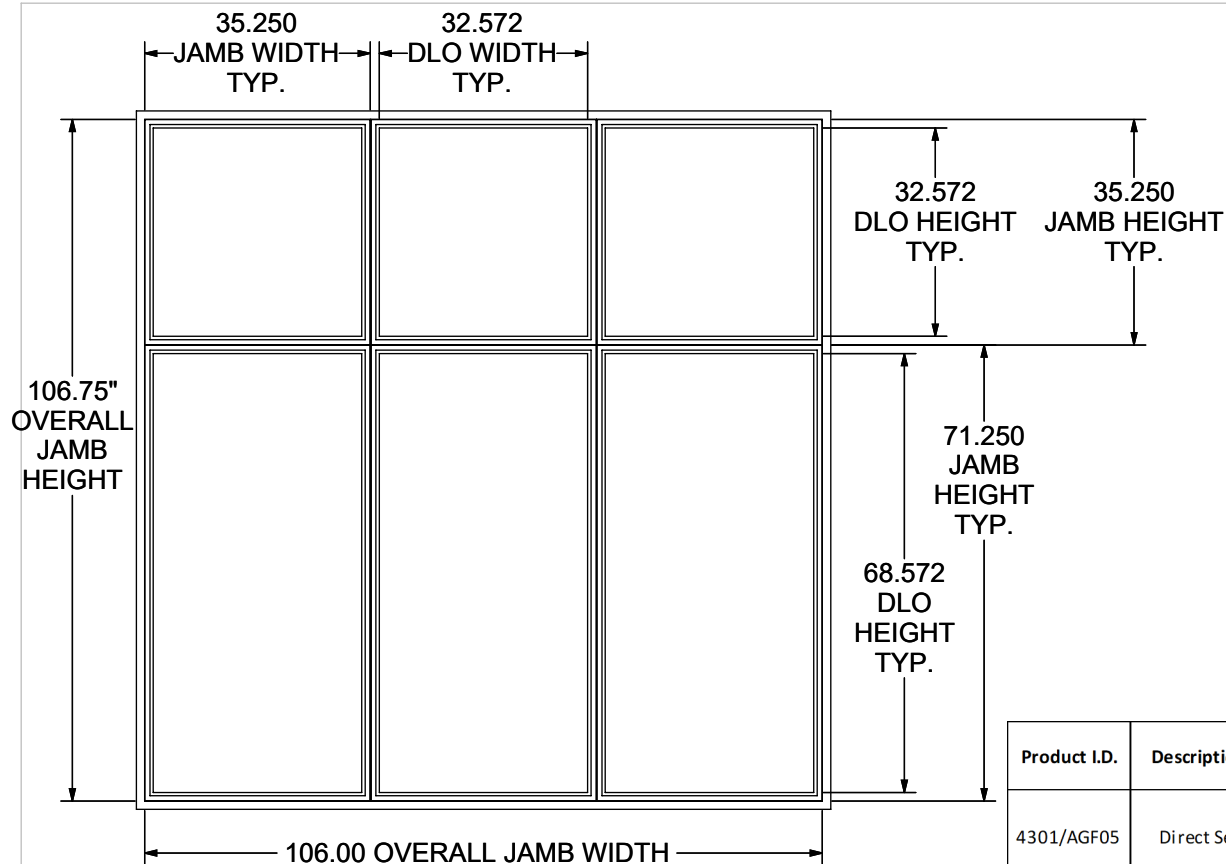

Product I.D.	Description	Conf.	Frame Size		Daylight Size		DP Rating (psf)	Frame Material
			Width	Height	Width	Height		
4301/AGF05	Direct Set	3W2H	106	106.75			+/-20	Aluminum
		LOWER UNITS	35.25	71.25	32.572	68.572		
		UPPER UNITS	35.25	35.25	32.572	32.572		

GENERAL NOTE(S):

1. INSTALLATION QUALIFIES SINGLE AND MULLED CONFIGURATIONS.
2. THESE UNITS HAVE BEEN TESTED, ANALYZED, HALLMARK CERTIFIED AND FBC APPROVED.
3. THE PRODUCT SHOWN HEREIN IS DESIGNED AND MANUFACTURED TO COMPLY WITH THE CURRENT EDITION FLORIDA BUILDING CODE (FBC), EXCLUDING HVHZ. THE PRODUCT HAS BEEN EVALUATED TO THE FOLLOWING.
 1. AAMA/WDMA/CSA 101/I.S.2/A440-11
 2. AAMA/WDMA/CSA 101/I.S.2/A440-17
4. THIS SCHEDULE ADDRESSES ONLY THE FASTENERS REQUIRED TO ANCHOR THE WINDOW(S) TO ACHIEVE THE RATED DESIGN PRESSURE. THOROUGHLY READ AND FOLLOW MANUFACTURERS INSTALLATION INSTRUCTIONS RECEIVED WITH UNIT. THIS GUIDE DOES NOT ADDRESS THE SEALING CONSIDERATIONS THAT MAY ARISE IN DIFFERENT WALL CONDITIONS.
5. FASTENERS, ANCHORS, AND CONNECTORS SHALL COMPLY WITH THE CORROSION RESISTANCE REQUIREMENTS OF THE 2026 FLORIDA BUILDING CODE, SECTION 1711, BASED ON EXPOSURE CONDITIONS AND PROXIMITY TO A SALTWATER SHORELINE AND NOT ALL THE ONES SHOWN HERE NECESSARILY APPLY.

WEATHER SHIELD WINDOWS & DOORS




*4301/AGF05 DS- 3W2H
TIGHT MULL
NAILING FIN INSTALLATION*

TOLERANCES UNLESS SPECIFIED:	
INCHES	ANGLE
.X ± .1"	XX ± 1°
.XX ± .03"	XX.X ± 5° (1/2°)
.XXX ± .015"	XX.XX ± .25° (1/4°)

WEATHER SHIELD®
WINDOWS & DOORS

TYP. WALL THICKNESS:					PRODUCTS: 4301/AGF05		
WT/FT:		AREA:		DRAWN BY: MR		DATE: 8/3/2023	TITLE: MULL STACK DIRECT SET
MAT:		FINISH:		DIE TOOL:		CUT STOCK:	
REV		DATE	DESCRIPTION	PCR NO.	ENG	PDR #:	PROFILE #:
					DWG NO.: 45-38441		
					SCALE: 1:30 SHEET NAME: Sheet1 SHEET 1 OF 2		

DO NOT SCALE DRAWING

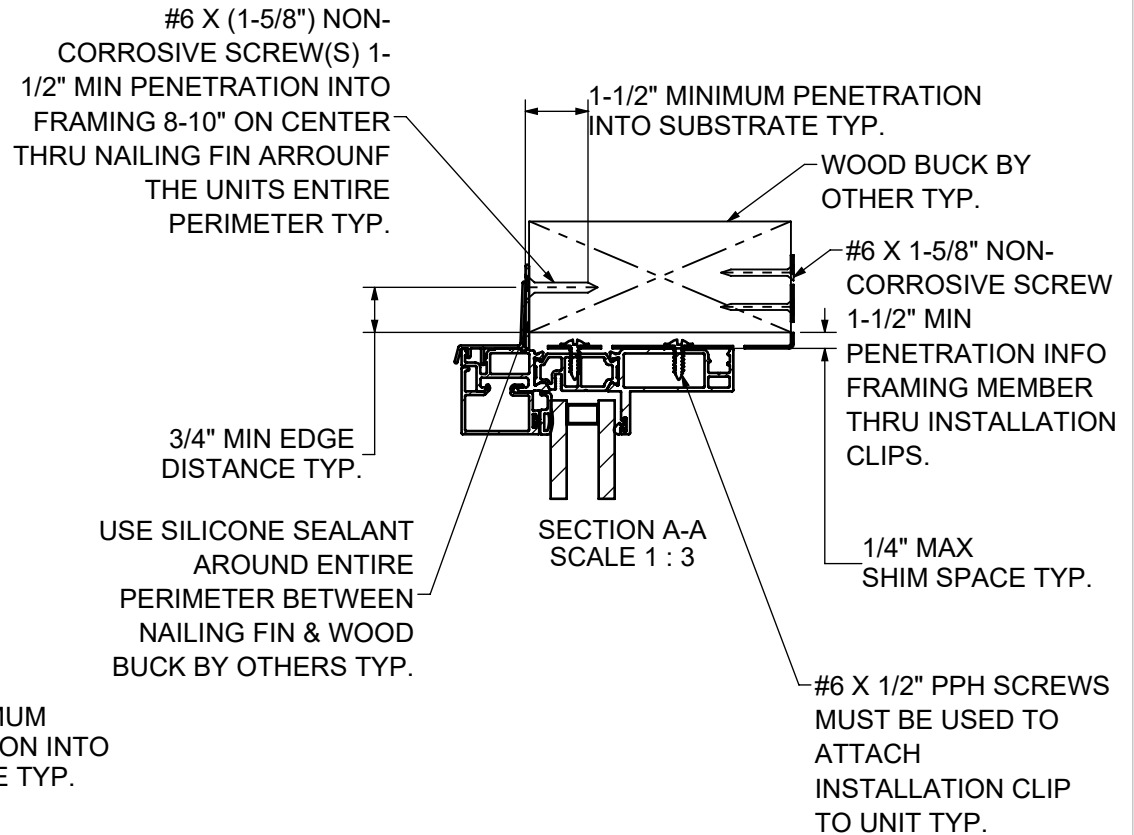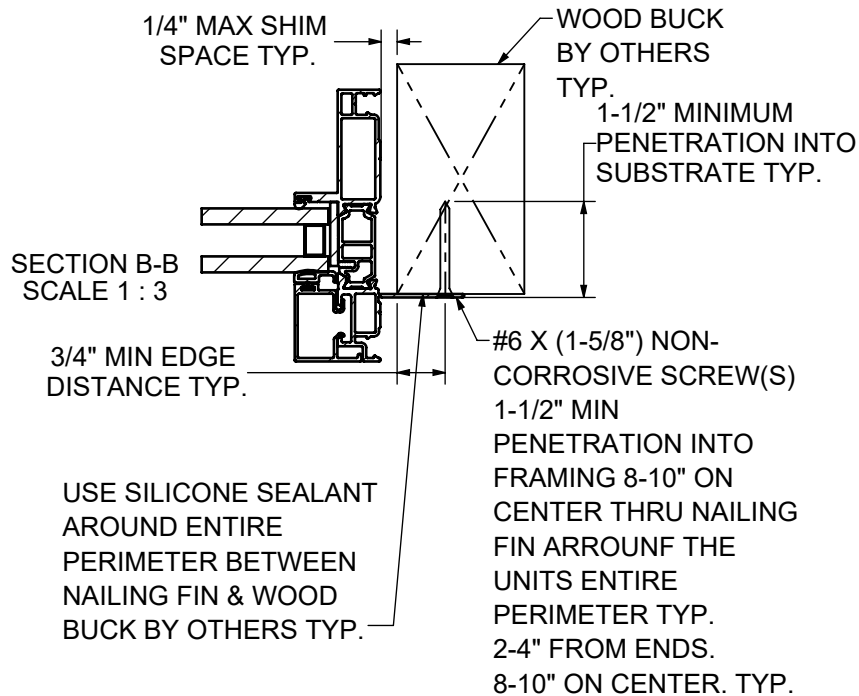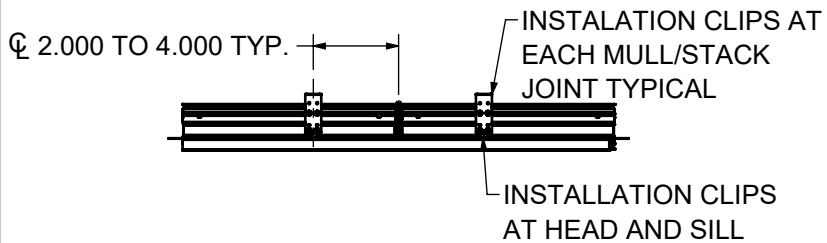

TOLERANCES UNLESS SPECIFIED:	
INCHES	ANGLE
.X ± .1"	XX ± 1°
.XX ± .03"	XX.X ± .5° (1/2°)
.XXX ± .015"	XX.XX ± .25° (1/4°)

WEATHER SHIELD®
WINDOWS & DOORS

					TYP. WALL THICKNESS:		PRODUCTS: 4301/AGF05					
					WT/FT:	AREA:	DRAWN BY: MR		DATE: 8/3/2023	TITLE: MULL STACK DIRECT SET		
					MAT:	FINISH:	DWG NO.: 45-38441					
					DIE TOOL:	CUT STOCK:						
REV	DATE	DESCRIPTION	PCR NO.	ENG	PDR #:	PROFILE #:	SCALE : 1:30 SHEET NAME: Sheet2					SHEET 2 OF 2

SCALE: 1:30 SHEET NAME: Sheet2 SHEET 2 OF 2

DO NOT SCALE DRAWING