


Description	Frame Size		Daylight Opening		Design Pressure (psf)	Frame Material	Installation Method
	Width (IN)	Height (IN)	Width (IN)	Height (IN)			
4601 OUTSWING HINGED DOOR	48.125	119.875	38.781	110.465	+/-60	ALUMINUM	THRU NAIL FIN

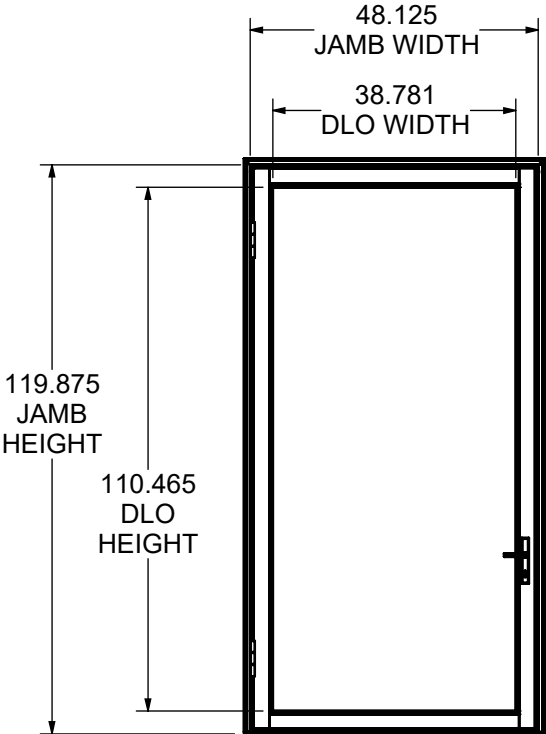

GENERAL NOTE(S):


- THESE UNITS HAVE BEEN TESTED, ANALYZED, HALLMARK CERTIFIED AND FBC APPROVED.
- THE PRODUCT SHOWN HEREIN IS DESIGNED AND MANUFACTURED TO COMPLY WITH THE CURRENT EDITION FLORIDA BUILDING CODE (FBC), EXCLUDING HVHZ. THE PRODUCT HAS BEEN EVALUATED TO THE FOLLOWING.
 - AAMA/WDMA/CSA 101/I.S.2/A440-11
 - AAMA/WDMA/CSA 101/I.S.2/A440-17
- THIS SCHEDULE ADDRESSES ONLY THE FASTENERS REQUIRED TO ANCHOR THE WINDOW(S) TO ACHIEVE THE RATED DESIGN PRESSURE. THOROUGHLY READ AND FOLLOW MANUFACTURERS INSTALLATION INSTRUCTIONS RECEIVED WITH UNIT. THIS GUIDE DOES NOT ADDRESS THE SEALING CONSIDERATIONS THAT MAY ARISE IN DIFFERENT WALL CONDITIONS.

WEATHER SHIELD
 WINDOWS & DOORS
 4601 OUTSWING DOOR

TOLERANCES UNLESS SPECIFIED:	
INCHES	ANGLE
.X ± .1"	XX ± 1°
.XX ± .03"	XX.X ± .5° (1/2°)
.XXX ± .015"	XX.XX ± .25° (1/4°)

WEATHER SHIELD®
 WINDOWS & DOORS

					TYP. WALL THICKNESS:		PRODUCTS: 4601	
					WT/FT:	AREA:	DRAWN BY: MR	DATE: 07/27/2023
					MAT:	FINISH:	TITLE: OUTSWING HINGED DOOR INSTALLATION	
					DIE TOOL:	CUT STOCK:	DWG NO.: 45-38337	
REV	DATE	DESCRIPTION	PCR NO.	ENG	PDR #:	PROFILE #:	SCALE: 1:40 SHEET NAME: Sheet1	
							SHEET 1 OF 3	

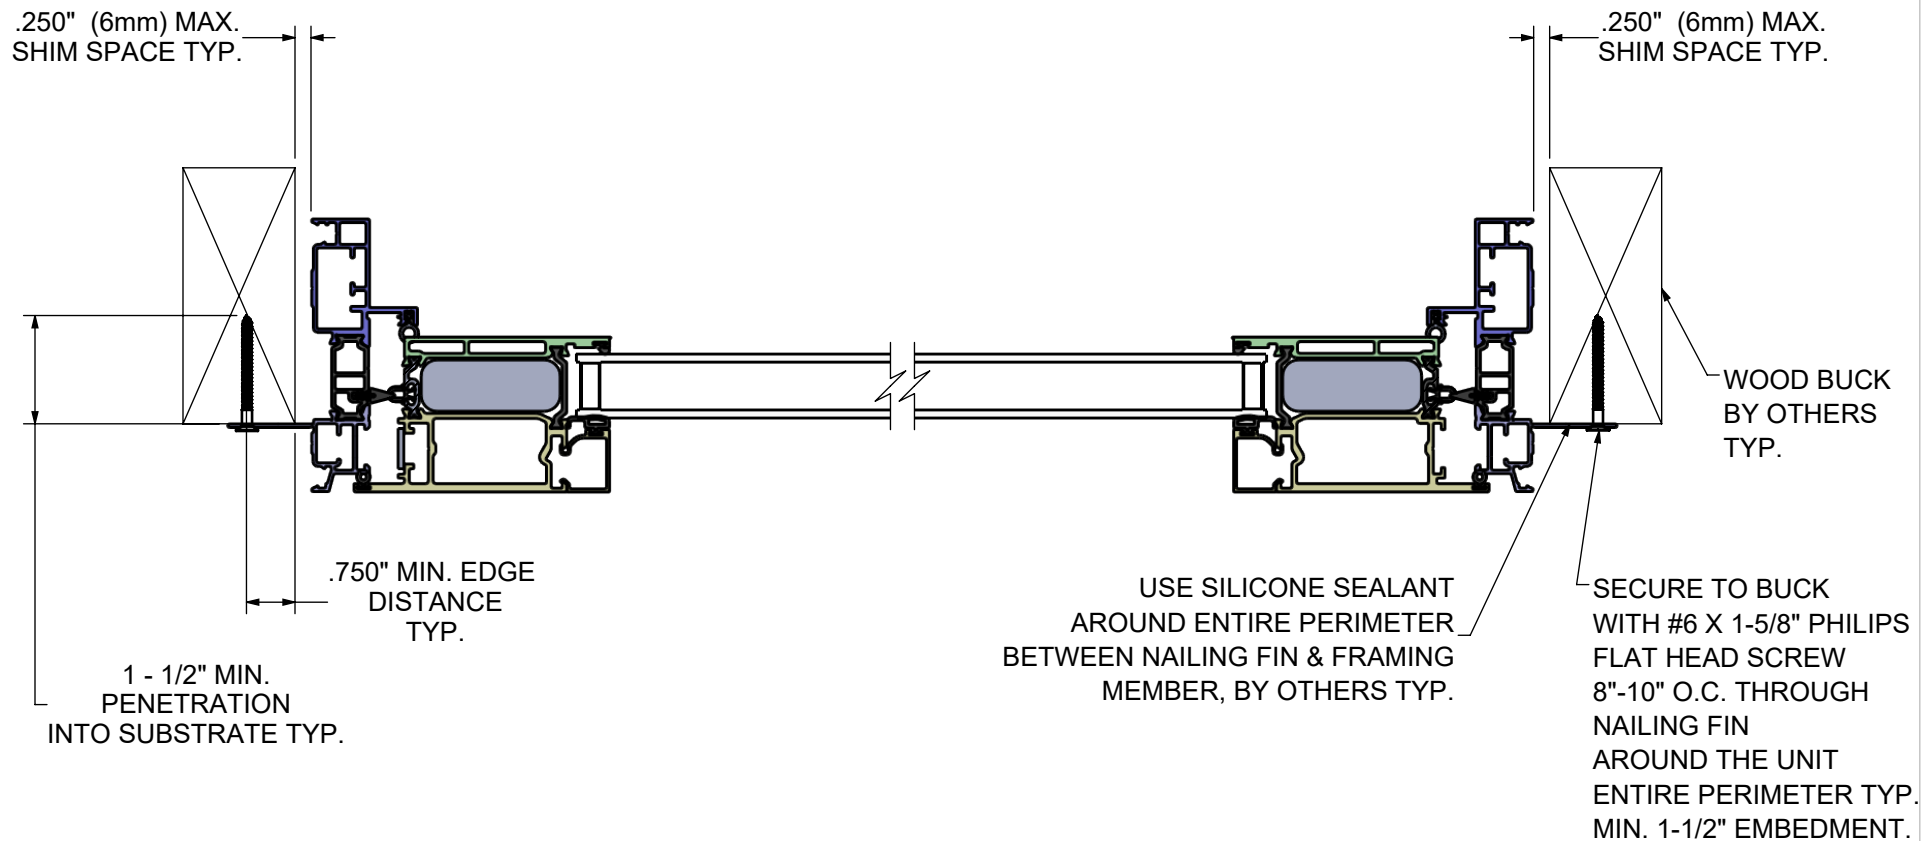

TOLERANCES UNLESS SPECIFIED:	
INCHES	ANGLE
.x ± .1"	xx ± 1°
.xx ± .03"	xx.x ± .5° (1/2°)
.xxx ± .015"	xx.xx ± .25° (1/4°)

WEATHER SHIELD®
WINDOWS & DOORS

TYP. WALL THICKNESS:

PRODUCTS:
4601

WT/FT:	AREA:
MAT:	FINISH:
DIE TOOL:	CUT STOCK:
PDR #:	PROFILE #:

DRAWN BY:
MR

DATE:
07/27/2023

TITLE:
OUTSWING HINGED DOOR INSTALLATION

DWG NO.:
45-38337

REV

SCALE: 1:3 SHEET NAME: Sheet2 SHEET 2 OF 3

REV	DATE	DESCRIPTION	PCR NO.	ENG

DO NOT SCALE DRAWING

1 - 1/2" MINIMUM PENETRATION
INTO SUBSTRATE TYP.

.750" MIN. EDGE DISTANCE


WOOD BUCK
BY OTHERS
TYP.

.250" (6mm) MAX.
SHIM SPACE TYP.

SECURE TO BUCK WITH
#6 X 1-5/8" PHILIPS FLAT HEAD SCREW
8"-10" O.C. THROUGH NAILING FIN
AROUND THE UNIT
ENTIRE PERIMETER TYP.
MINIMUM 1-1/2" EMBEDMENT.

USE SILICONE SEALANT
AROUND ENTIRE PERIMETER
BETWEEN NAILING FIN & FRAMING
MEMBER, BY OTHERS TYP.

ADD 3 ROWS OF SEALANT FULL
WIDTH OF THE DOOR LEAVING 2"
GAPS APPROX. EVERY 2 FEET.

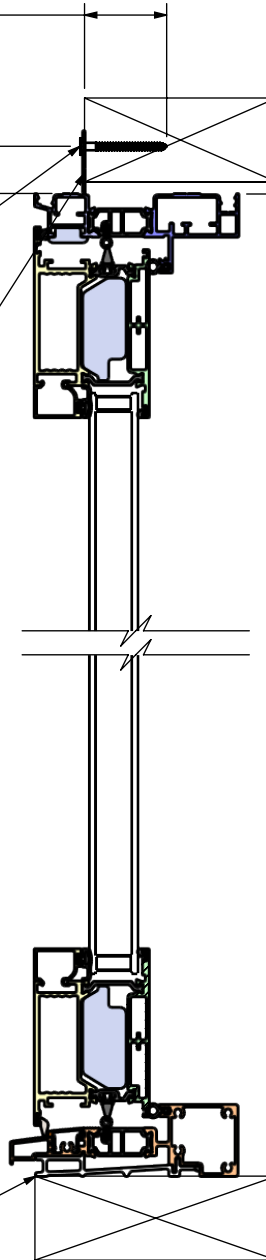

TOLERANCES UNLESS SPECIFIED:	
INCHES	ANGLE
.X ± .1"	XX ± 1°
.XX ± .03"	XX.X ± .5° (1/2°)
.XXX ± .015"	XX.XX ± .25° (1/4°)

WEATHER SHIELD®
WINDOWS & DOORS

TYP. WALL THICKNESS:

PRODUCTS:
4601

WT/FT: AREA:
MAT: FINISH:
DIE TOOL: CUT STOCK:
PDR #: PROFILE #:

DRAWN BY:
MR

DATE:
07/27/2023

TITLE:
OUTSWING HINGED DOOR INSTALLATION

DWG NO.:
45-38337

REV

SCALE: 1:4 SHEET NAME: Sheet3 SHEET 3 OF 3

REV	DATE	DESCRIPTION	PCR NO.	ENG

DO NOT SCALE DRAWING