


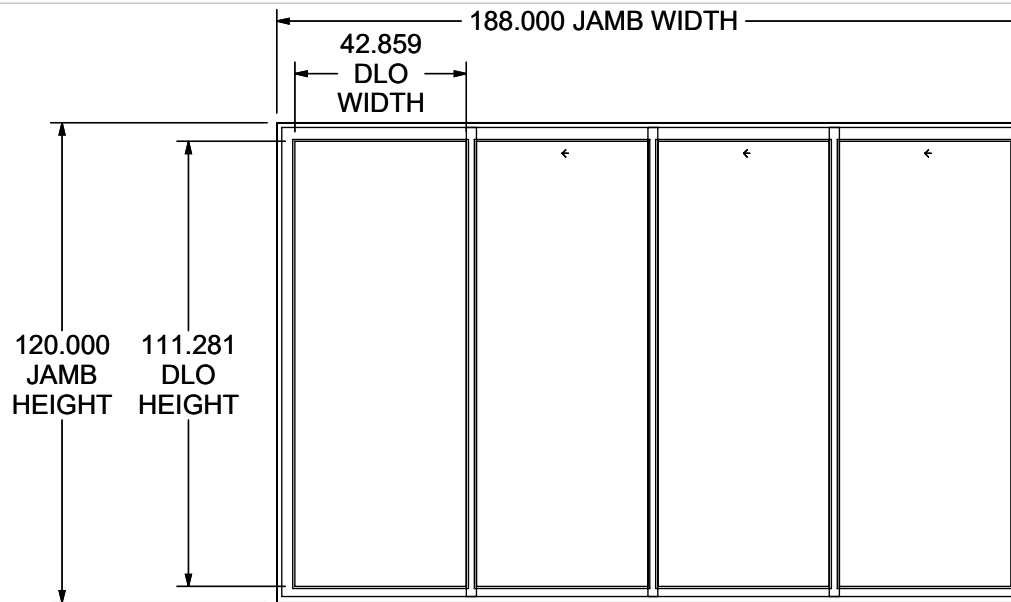

Description	Frame Size		Daylight Opening		Design Pressure (psf)	Frame Material	Installation Method
	Width (IN)	Height (IN)	Width (IN)	Height (IN)			
4701/AMS06 VUE MULTI SLIDE - STACKED 4 PANEL DOOR - 2.5" SILL RISER	188	120	42.9	111.3	+/-35	ALUMINUM	THRU NAIL FIN AND JAMB

GENERAL NOTE(S):

- THESE UNITS HAVE BEEN TESTED, ANALYZED, HALLMARK CERTIFIED AND FBC APPROVED.
- THE PRODUCT SHOWN HEREIN IS DESIGNED AND MANUFACTURED TO COMPLY WITH THE CURRENT EDITION FLORIDA BUILDING CODE (FBC), EXCLUDING HVHZ. THE PRODUCT HAS BEEN EVALUATED TO THE FOLLOWING.
 - AAMA/WDMA/CSA 101/I.S.2/A440-11
 - AAMA/WDMA/CSA 101/I.S.2/A440-17
- THIS SCHEDULE ADDRESSES ONLY THE FASTENERS REQUIRED TO ANCHOR THE WINDOW(S) TO ACHIEVE THE RATED DESIGN PRESSURE. THOROUGHLY READ AND FOLLOW MANUFACTURERS INSTALLATION INSTRUCTIONS RECEIVED WITH UNIT. THIS GUIDE DOES NOT ADDRESS THE SEALING CONSIDERATIONS THAT MAY ARISE IN DIFFERENT WALL CONDITIONS.
- FASTENERS, ANCHORS, AND CONNECTORS SHALL COMPLY WITH THE CORROSION RESISTANCE REQUIREMENTS OF THE 2026 FLORIDA BUILDING CODE, SECTION 1711, BASED ON EXPOSURE CONDITIONS AND PROXIMITY TO A SALTWATER SHORELINE AND NOT ALL THE ONES SHOWN HERE NECESSARILY APPLY.

WEATHER SHIELD
WINDOWS & DOORS


4701/AMS06 VUE MULTI SLIDE
4 PANEL STACKED DOOR

TOLERANCES UNLESS SPECIFIED:	
INCHES	ANGLE
.X ± .1"	XX ± 1°
.XX ± .03"	XX.X ± .5° (1/2°)
.XXX ± .015"	XX.XX ± .25° (1/4°)

WEATHER SHIELD®
WINDOWS & DOORS

HERE NECESSARILY APPLY.					TYP. WALL THICKNESS:		PRODUCTS: 4701/AMS06						
A	7/7/2026	ADDED NOTE #4			BKL	WT/FT:	AREA:		DRAWN BY: PSK		DATE: 7/21/2023	TITLE: 4W - ALUMINUM MS DOOR INSTALLATION DRAWING	
						MAT:		FINISH:					
						DIE TOOL:		CUT STOCK:					
REV	DATE	DESCRIPTION		PCR NO.	ENG	PDR #:		PROFILE #:		DWG NO.: 45-38340			REV B
										SCALE : 1:48		SHEET NAME: Sheet1	SHEET 1 OF 3

DO NOT SCALE DRAWING

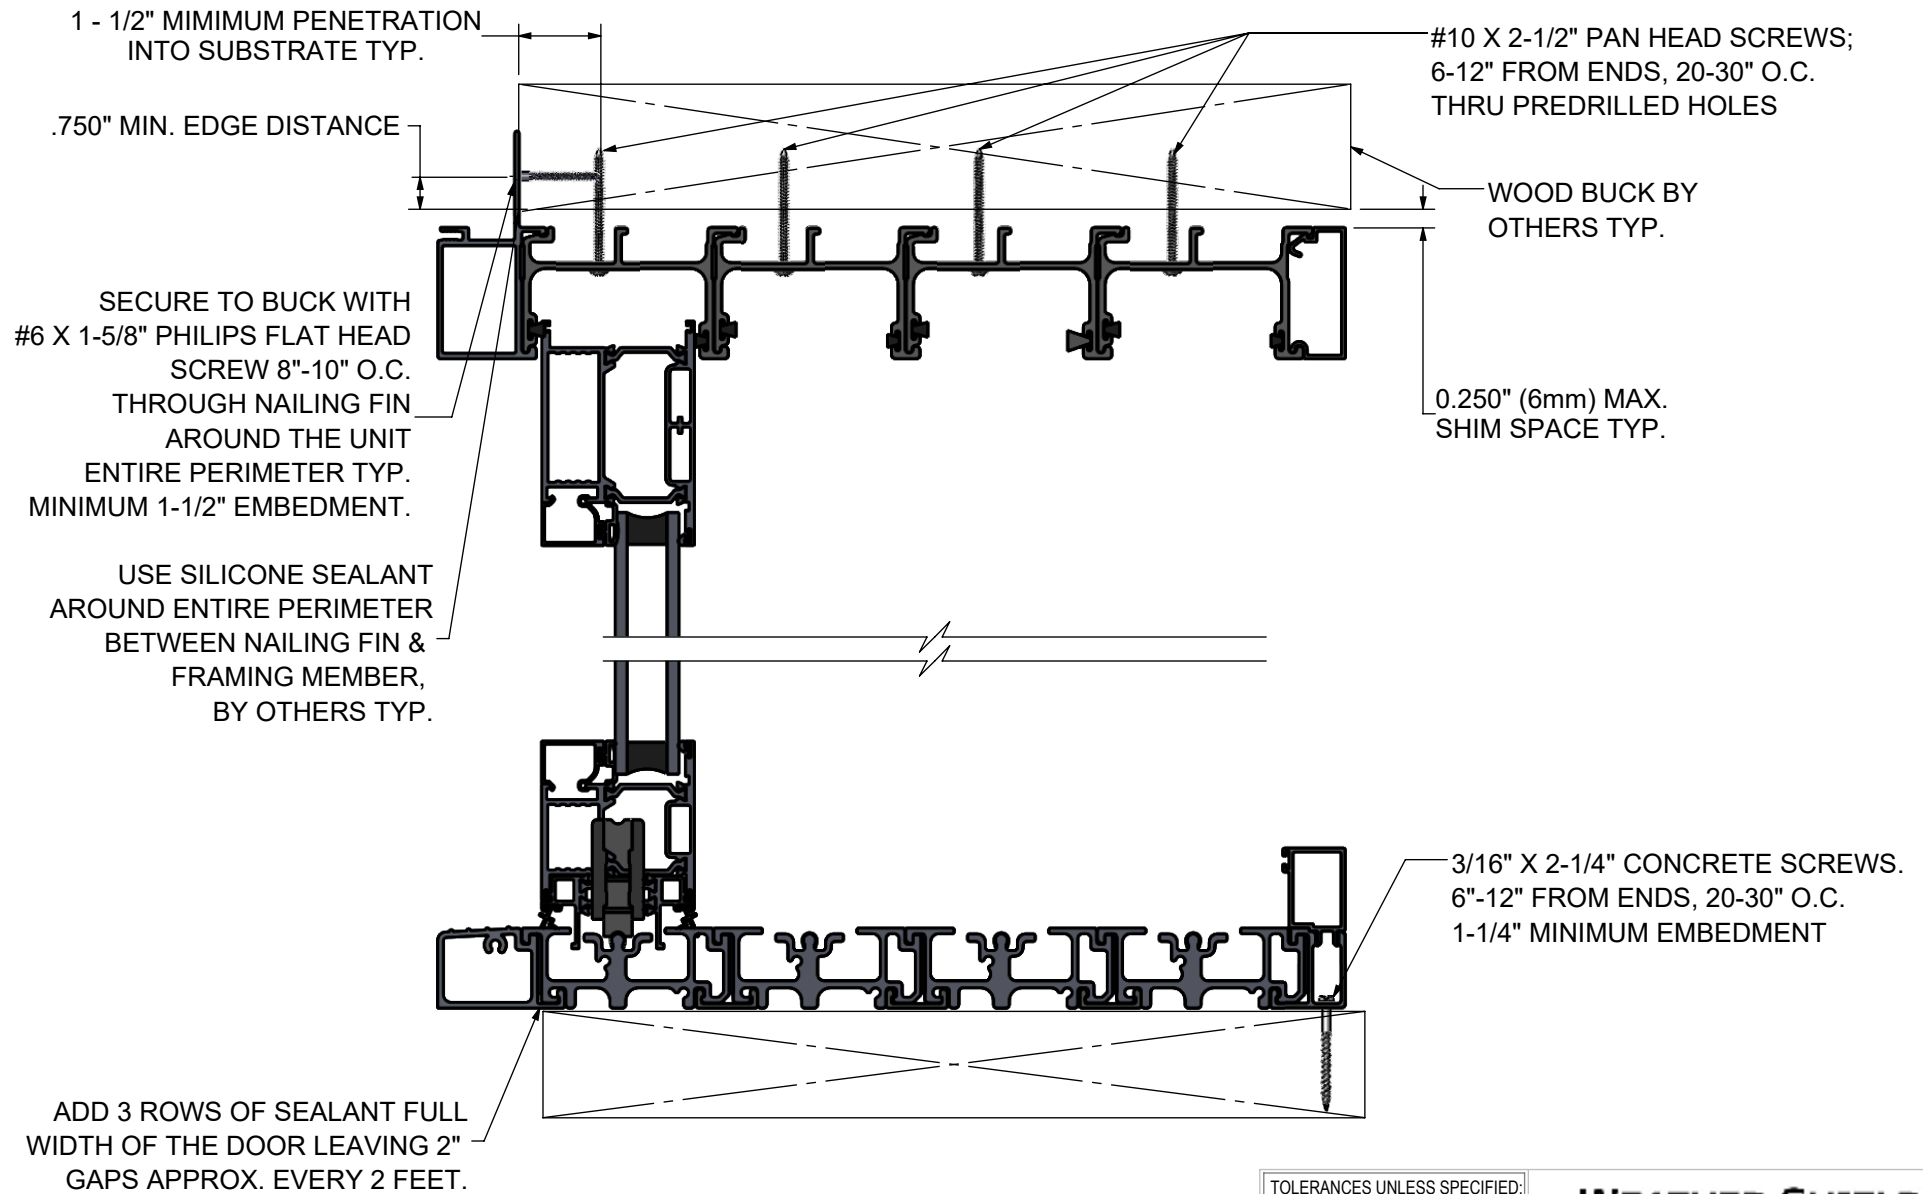


TOLERANCES UNLESS SPECIFIED:	
INCHES	ANGLE
.X ± .1"	XX ± 1°
.XX ± .03"	XX.X ± .5° (1/2°)
.XXX ± .015"	XX.XX ± .25° (1/4°)

WEATHER SHIELD.
WINDOWS & DOORS

				TYP. WALL THICKNESS:		PRODUCTS: 4701/AMS06								
A	7/7/2026	ADDED NOTE #4			BKL	WT/FT:	AREA:		DRAWN BY:	DATE:	TITLE:			
						MAT:	FINISH:		PSK	7/21/2023	4W - ALUMINUM MS DOOR INSTALLATION DRAWING			
						DIE TOOL:	CUT STOCK:					REV		
REV	DATE	DESCRIPTION		PCR NO.	ENG	PDR #:	PROFILE #:		DWG NO.: 45-38340			B		
									SCALE: 1:12			SHEET NAME: Sheet2	SHEET 2	OF 3

DO NOT SCALE DRAWING

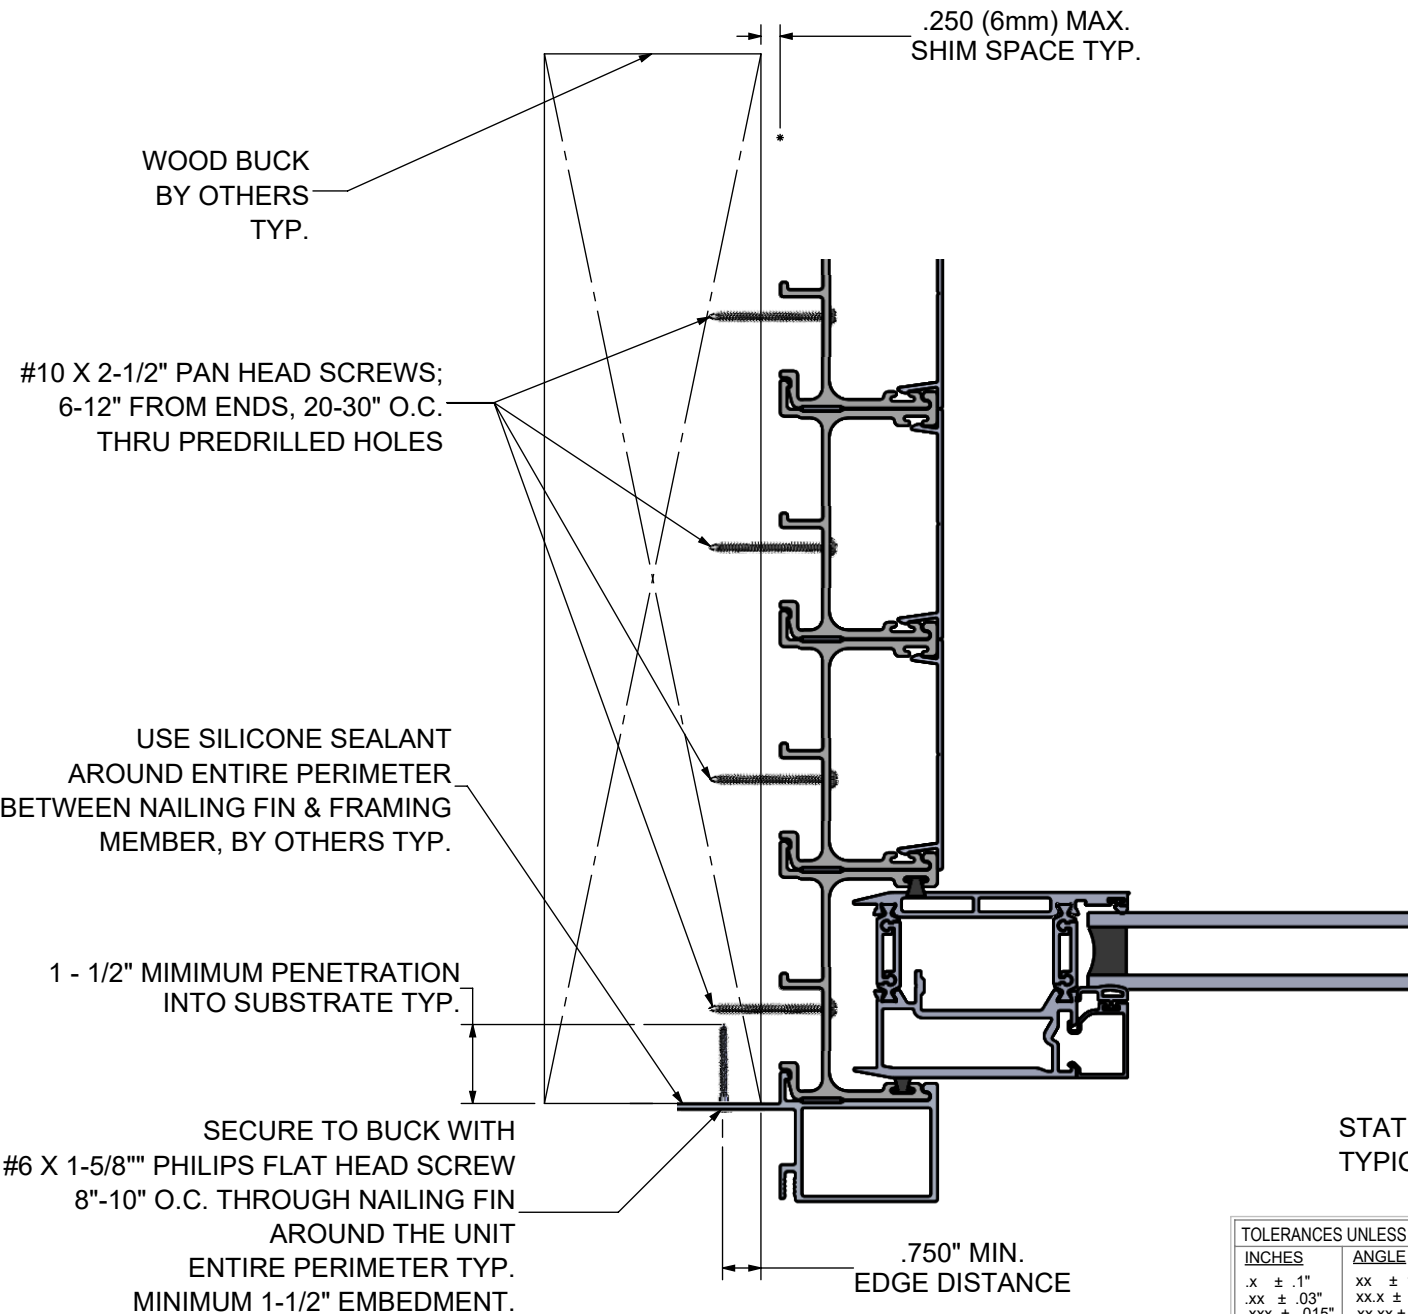

TOLERANCES UNLESS SPECIFIED:	
INCHES	ANGLE
.X ± .1"	XX ± 1°
.XX ± .03"	XX.X ± .5° (1/2°)
.XXX ± .015"	XX.XX ± .25° (1/4°)

WEATHER SHIELD®
WINDOWS & DOORS

						TYP. WALL THICKNESS:		PRODUCTS: 4701/AMS06							
A	7/7/2026	ADDED NOTE #4				BKL	WT/FT:	AREA:	DRAWN BY: PSK		DATE: 7/21/2023	TITLE: 4W - ALUMINUM MS DOOR INSTALLATION DRAWING			
							MAT:	FINISH:				DWG NO.: 45-38340			
							DIE TOOL:	CUT STOCK:				REV B			
REV	DATE	DESCRIPTION			PCR NO.	ENG	PDR #:	PROFILE #:			SCALE: 1:48		SHEET NAME: Sheet3	SHEET 3	OF 3

DO NOT SCALE DRAWING