

NEXGEN BUILDING PRODUCTS

NEXGEN - 8 11/16" MgO/PLY HIGH IMPACT ROOF/FLOOR PANEL

INSTALLATION DETAILS

GENERAL NOTES:

1. THE PRODUCT SHOWN HEREIN HAS BEEN TESTED TO THE FOLLOWING PERFORMANCE TESTING STANDARDS IN ACCORDANCE OUTSIDE THE HIGH VELOCITY HURRICANE ZONE (HVHZ) OF THE EIGHTH EDITION OF 2023 THE FLORIDA BUILDING CODE.
2. THE PRODUCT DETAILS CONTAINED HEREIN ARE BASED UPON SIGNED AND SEALED FENESTRATION TESTING LABORATORY TEST REPORT CRL NO. LAB
3. ADEQUACY OF THE EXISTING STRUCTURAL FRAMING SYSTEM AS A MAIN WIND FORCE RESISTING SYSTEM CAPABLE OF WITHSTANDING AND TRANSFERRING APPLIED PRODUCT TRANSVERSE LOADS TO THE STRUCTURE IS THE RESPONSIBILITY OF THE ARCHITECT OR ENGINEER OF RECORD.
4. THE DETAILS DESCRIBED HEREIN ARE GENERIC AND MAY NOT REFLECT ACTUAL CONDITIONS FOR A SPECIFIC SITE. IF SITE CONDITIONS CAUSE INSTALLATION TO DEVIATE FROM THE REQUIREMENTS DETAILED HEREIN, SITE SPECIFIC DOCUMENTS SHALL BE PREPARED FOR THE USE WITH THIS DOCUMENT AS ALLOWED BY THE AUTHORITY HAVING JURISDICTION.
5. SEE SIP PANEL SCHEDULE TABLE AND PANEL SELECTION ON THIS SHEET FOR APPROVED PANEL COMPOSITION.
6. SEE PERFORMANCE RATINGS TABLE ON THIS SHEET FOR DESIGN PRESSURE LIMITATIONS BASED ON THE FOLLOWING PARAMETERS.
 - 6.1. DP LIMITATION BASED ON DEFLECTION AT L/180.
 - 6.1.1 DEFLECTIONS NOT EXCEEDING L/180 ALLOWS FOR FLEXIBLE FINISHES TO BE USED IN ACCORDANCE WITH DEFLECTION LIMITATIONS OF THE CURRENT EDITION OF THE FLORIDA BUILDING CODE.
 - 6.2. DP LIMITATION BASED ON ULTIMATE DESIGN LOADING ACHIEVED IN TESTING TO TAS 202 DIVIDED BY A SAFETY FACTOR OF 1.5.
 - 6.3. DP LIMITATIONS BASED ON IMPACT/CYCLIC LOADING TESTING TO TAS 201/203.
 - 6.4. COMPRESSION LOAD LIMITATION BASED ON AVERAGE OF THREE TEST SPECIMENS DIVIDED BY ALLOWABLE STRESS DESIGN SAFETY FACTOR.
7. MAXIMUM PANEL SIZE
 - 7.1. INDIVIDUAL AND OVERALL PANEL HEIGHT IS LIMITED TO 24' (288").
 - 7.2. INDIVIDUAL AND OVERALL PANEL WIDTH IS LIMITED TO 4' (48").

INSTALLATION NOTES:

1. THE PRODUCT SHOWN SHALL BE INSTALLED IN A MANNER CONSISTANT WITH ITS TESTING AS DESCRIBED IN GENERAL NOTE 7 AND AS FOLLOWS.
2. SPLINE CONNECTIONS SHALL BE AS SHOWN IN DETAIL ON SHEET 3 of 5.
3. SIP END PLATES, BOTH HORIZONTAL AND VERTICAL, SHALL BE AS SHOWN IN DETAIL ON SHEET 4.
4. SIP OPENING FACE PLATES, VERTICAL ONLY, SHALL BE AS SHOWN IN DETAIL ON SHEET 3.
5. PANEL - TO - PANEL HEADER CONNECTIONS SHALL BE AS SHOWN IN DETAIL ON SHEET 4.
6. SIP SUBSTRATE CONNECTIONS SHALL BE AS FOLLOWS (SEE NOTE 7 BELOW):
 - 6.1. SILL
 - 6.1.1 SEE DETAIL ON SHEET 5 FOR INSTALLATION INTO CONCRETE SUBSTRATE.
 - 6.1.2 SEE DETAIL ON SHEET 5 FOR INSTALLATION INTO #2 SYP (OR WOOD WITH SG= 0.55 OR GREATER) SUBSTRATE.
 - 6.2. HEAD
 - 6.2.1 SEE DETAIL ON SHEET 5 FOR INSTALLATION INTO #2 SYP (OR WOOD WITH SG =0.55 OR GREATER) SUBSTRATE. INSTALLATION AT SILL IS SHOWN- REVERSE FOR HEAD INSTALLATION.
7. ANCHOR SCHEDULE
 - 7.1. CONCRETE (2500 PSI MINIMUM STRENGTH)
 - 7.1.1. ¼" HILTI KWIK BOLT 3, 1-1/8" MINIMUM EMBEDMENT, 2-3/4" MINIMUM EDGE DISTANCE.
 - 7.2. WOOD (SPECIFIC GRAVITY OF 0.55OR GREATER)
 - 7.2.1. 5/8" LAG SCREW, 3-3/8" MINIMUM EMBEDMENT (EXCLUDES SCREW TIP), 2-1/2" EDGE DISTANCE.

SIP PANEL SCHEDULE					
EXTERIOR SKIN	INTERIOR SKIN	CORE	OVERALL PANEL THICKNESS	ADHESIVE	REINFORCEMENT
¾" THICK PLYWOOD APA CLASS: EXPOSURE 1 EXTERIOR FIRE CLASS: CLASS III OR C CODE COMPLIANCE: PS 140 OR PS 240 FLAME SPREAD: 75000 WITH SMOKE DEVELOPED INDEX 440	12 MM THICK MAGNESIUM OXIDE BOARD BY NEXGEN BY MAXTERRA	7 ½" 1.0 PCF INSULFOAM EXPANDED POLYSTYRENE (EPS) W/ 500PPM PREVENTOL	8-11/16"	DUPONT BETAFUSE 654 LAMINATING ADHESIVE	CPX 10424M X 48 HOT MELT

- Index of Sheets
1. Cover Sheet and General Notes
 2. Roof Panel Sheet 1
 3. Roof Panel Sheet 2
 4. Roof Panel Sheet 3
 5. Roof Panel Sheet 4

This drawing has been digitally signed by
David F Ramsey, Florida Professional Engineer
15307 on the date adjacent to the seal.
Printed copies of this drawing are not
considered signed and sealed and the
signature must be verified on any electronic copy.
This set of plans is digitally signed and
sealed in accordance with FAC 61G15-23-002(2)

David F Ramsey
Digitally signed by
David F Ramsey
Date: 2023.09.19
10:03:39 -04'00'



NEXGEN Building Products, LLC

Cover Sheet and General Notes

Sheet Number

1 of 5


Job #

4-1022



Digitally signed by
David F Ramsey
Date: 2023.09.19
10:04:10 -04'00'



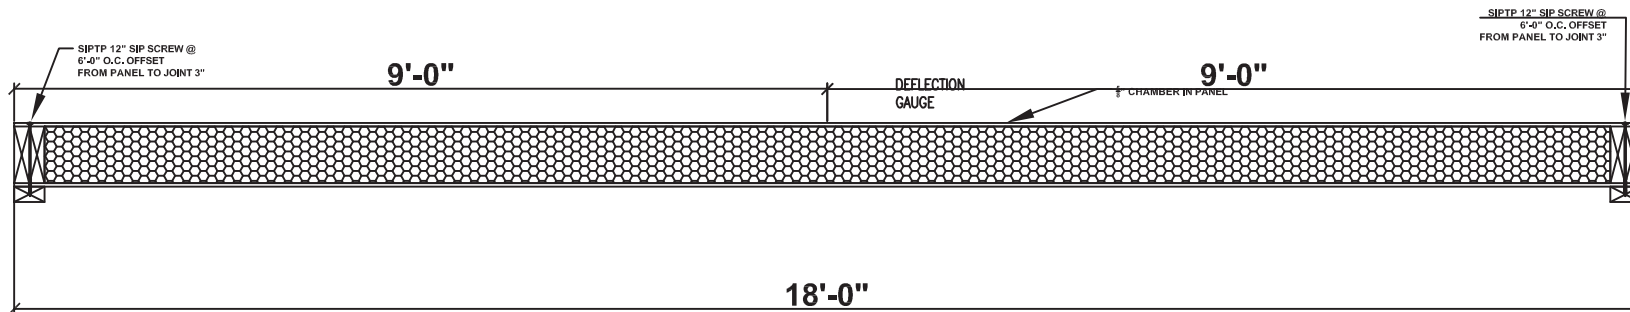

THIS DOCUMENT, THE DESIGN AND
CONSTRUCTION CONCEPTS, INFORMATION
AND SPECIFICATIONS, IS THE PROPERTY OF
SUPREME INSULATED PANEL SYSTEMS, LLC
AND SHALL REMAIN THE PROPERTY OF
SUPREME INSULATED PANEL SYSTEMS, LLC
UNLESS OTHERWISE SPECIFIED.



SUPREME INSULATED PANEL
SYSTEMS, LLC
1501 TELEGRAPH ROAD
MOBILE, ALABAMA 36611
251.886.0411
www.supremesips.com


SUPREME INSULATED PANEL SYSTEMS,
LLC HAS OCCURRED: THE SIGNATURE
OF THE ENGINEER OR ARCHITECT
HEREON, AS A PROFESSIONAL SEAL,
DOES NOT CONSTITUTE AN ENDORSEMENT
OR A GUARANTEE FOR ANY OTHER THAN THE
DESIGN AND CONSTRUCTION OF THE
INSULATED PANEL SYSTEMS, LLC.

SIPS
UTL FLORIDA SIPS, LLC
NSE # C0C1525961







Roof Panel Sheet 2
for
Nextgen Building Products, LLC
10/04/2023
3 of 5
Job # 4-1022

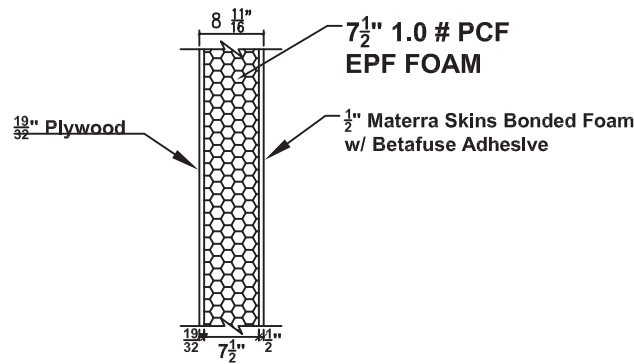

This drawing has been digitally signed by
David F Ramsey, Florida Professional Engineer
15307 on the date adjacent to the seal.
Printed copies of this drawing are not
considered signed and sealed and the
signature must be verified on any electronic copy.
This set of plans is digitally signed and
sealed in accordance with FAC 61G15-23-002(2)


David F Ramsey Digitally signed by
David F Ramsey
Date: 2023.09.19
10:04:27 -04'00'

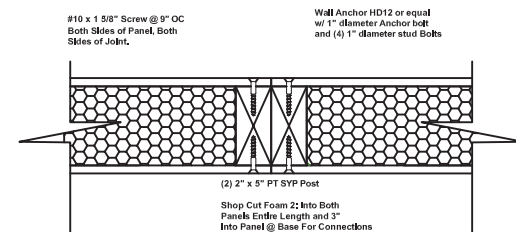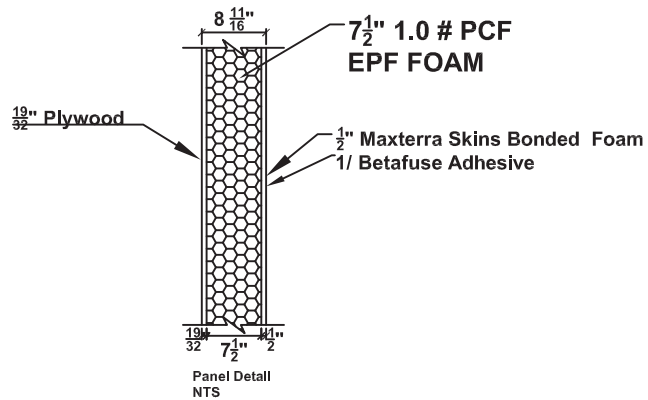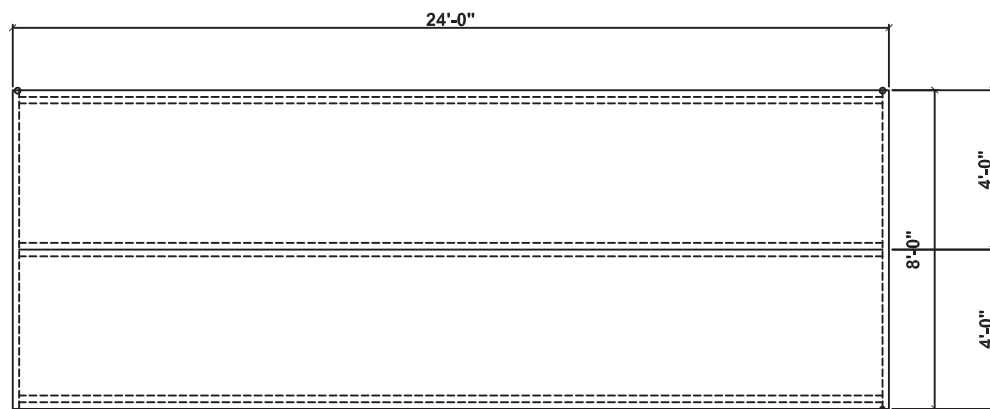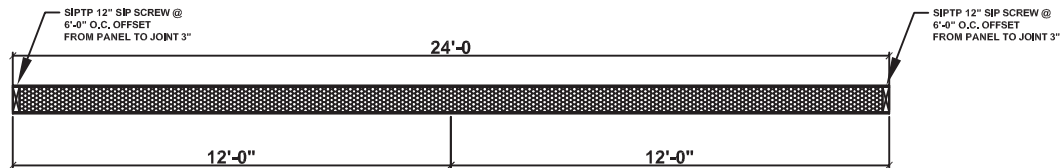

Typical Roofing Spline Connection Detail
NTS

This drawing has been digitally signed by
David F Ramsey, Florida Professional Engineer
15307 on the date adjacent to the seal.
Printed copies of this drawing are not
considered signed and sealed and the
signature must be verified on any electronic copy.
This set of plans is digitally signed and
sealed in accordance with FAC 61G15-23-002(2)









David F Ramsey
Digitally signed by
David F Ramsey
Date: 2023.09.19
10:04:45 -04'00'

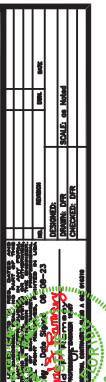


Roof Panel Sheet 3
4 of 5

Sheet Number
4 of 5
Job # 4-1922

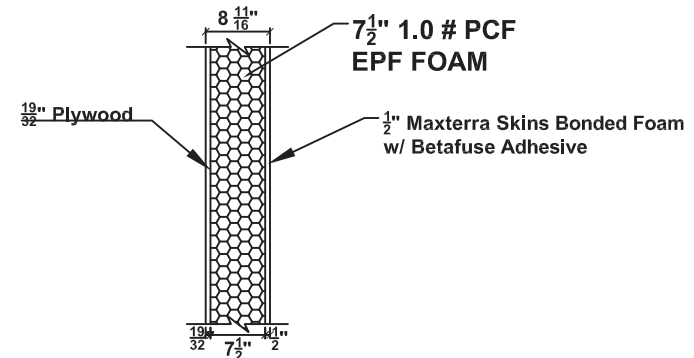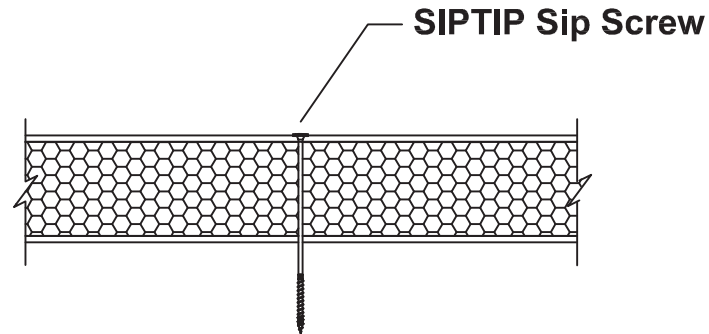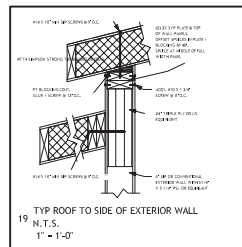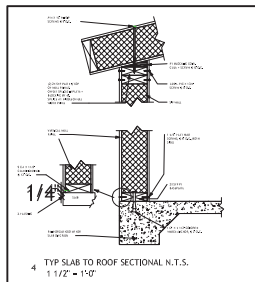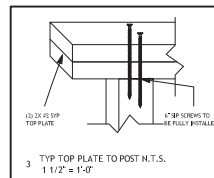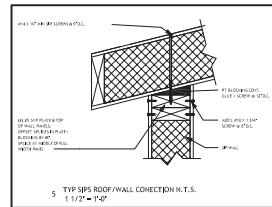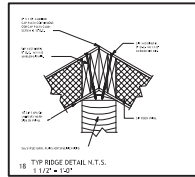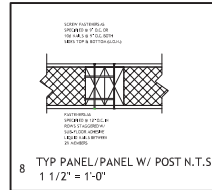

Panel Detail
NTS

THIS DOCUMENT, THE DESIGN AND
CONSTRUCTION INFORMATION
HEREIN, AS AN INSTRUMENT OF
SERVICE, IS THE PROPERTY OF
SUPREME SIPS, LLC. IT IS TO BE USED
ONLY FOR THE PROJECT AND SITE
SPECIFICALLY IDENTIFIED HEREIN.
NO PART OF THIS DOCUMENT IS TO BE
REPRODUCED OR TRANSMITTED IN ANY
FORM OR BY ANY MEANS, ELECTRONIC
OR MECHANICAL, INCLUDING
PHOTOCOPYING, RECORDING, OR BY
ANY INFORMATION STORAGE AND
RETRIEVAL SYSTEM, WITHOUT THE
WRITTEN PERMISSION OF SUPREME
SIPS, LLC.



SUPREME INSULATED PANEL
SYSTEMS, LLC
1501 TELEGRAPH ROAD
MOBILE, ALABAMA 36611
251.888.0411
www.supremesips.com

SUPREME INSULATED PANEL SYSTEMS,

Florida
SIPS
UTM FLORIDA SIPS, LLC
4124 180TH AVE. N
HUCHEE, FL 33470
NRE # C0C1529861




Roof Panel Sheet 4

This drawing has been digitally signed by
David F Ramsey, Florida Professional Engineer
15307 on the date adjacent to the seal.
Printed copies of this drawing are not
considered signed and sealed and the
signature must be verified on any electronic copy.
This set of plans is digitally signed and
sealed in accordance with FAC 61G15-23-002(2)

David F
Ramsey
Digitally signed by
David F Ramsey
Date: 2023.09.19
10:05:02 -04'00'

Sheet Number
4 of 5
Job # 4-1922