
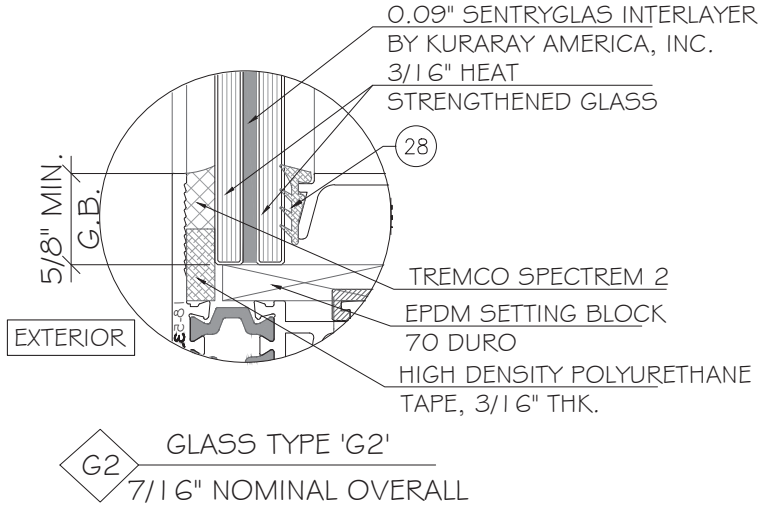


CUHADAROGLU METAL SAN.PAZ.A.S
SERIES TH-HS-33 ALUMINUM SLIDING WINDOW - (L.M.I)

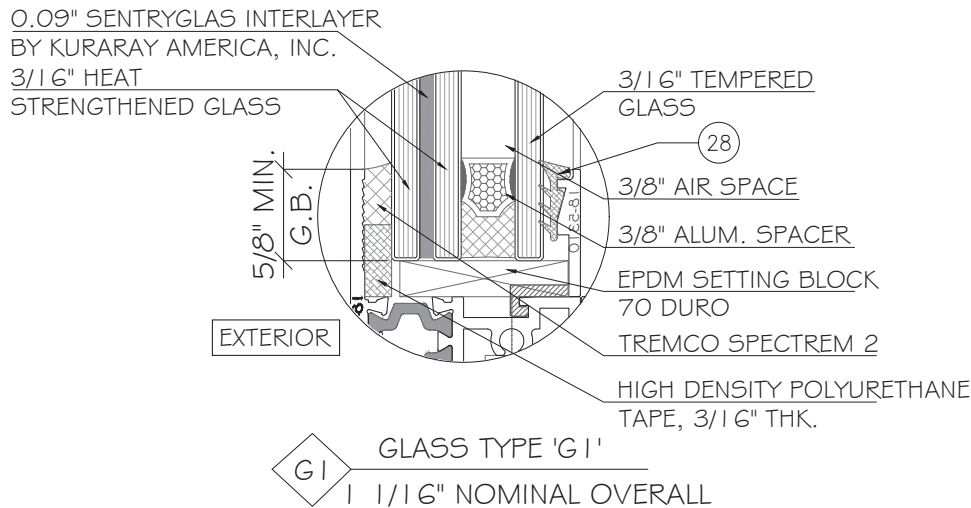

GENERAL NOTES:

- THIS PRODUCT HAS BEEN DESIGNED AND TESTED TO COMPLY WITH THE REQUIREMENTS OF THE 8TH EDITION OF FLORIDA BUILDING CODE 2023/ 9TH EDITION OF FLORIDA BUILDING CODE 2026 INCLUDING HIGH VELOCITY HURRICANE ZONE (HVHZ).
- WINDOWS ARE RATED FOR LARGE MISSILE IMPACT. IMPACT SHUTTERS ARE NOT REQUIRED.
- THESE WINDOWS ARE APPROVED FOR AIR AND WATER INFILTRATION.
- ANCHORS SHALL BE AS LISTED, SPACED AS SHOWN ON DETAILS.
ANCHORS EMBEDMENT TO BASE MATERIAL SHALL BE BEYOND WALL DRESSING OR STUCCO.
- ANCHORING OR LOADING CONDITIONS NOT SHOWN IN THESE DETAILS ARE NOT PART OF THIS APPROVAL.
- MATERIALS INCLUDING BUT NOT LIMITED TO STEEL/ METAL SCREWS THAT COME INTO CONTACT WITH OTHER DISSIMILAR MATERIALS SHALL MEET THE REQUIREMENTS OF THE 8TH EDITION OF FLORIDA BUILDING CODE 2023/ 9TH EDITION OF FLORIDA BUILDING CODE 2026 SECTION AS APPLICABLE.
- ULTIMATE LOAD OBTAINED FROM ASCE 7-22, MULTIPLY BY 0.6 SHALL BE LESS THAN OR EQUAL TO MAX. DESIGN LOAD IN THIS DOCUMENT. THE DESIGN LOADS SHOWN IN THIS DOCUMENT ARE ALLOWABLE DESIGN LOADS.
- MANUFACTURER'S LABEL SHALL BE LOCATED ON A READILY VISIBLE LOCATION IN ACCORDANCE WITH SECTION 1709.9.3 OF FLORIDA BUILDING CODE LABELING TO COMPLY WITH SECTION 1709.9.2.
- ALL FRAME CORNERS, JOINTS, MULLION SEAMS AND PERIMETER GLAZING BEAD TO FRAME INSTALLATION FASTENERS SEALED WITH SILICONE SEALANT.
- HARDWARE CHECKED FOR WIND LOAD IN CLOSED POSITION ONLY; OPERATION PER MANUFACTURER'S INSTRUCTIONS. WINDOWS MUST BE CLOSED AND SECURED WHEN A HURRICANE WARNING IS ISSUED.
- INSTALLATION ANCHORS AND ASSOCIATED HARDWARE MUST BE MADE OF CORROSION RESISTANT MATERIAL OR HAVE A CORROSION RESISTANT COATING. COMPLIANCE WITH THESE CONDITIONS TO BE CHECKED PER FBC 1711.
- FASTENERS USED WITHIN 3,000 FEET OF A SALTWATER COASTLINE AND INSTALLED IN ENCLOSED SPACES SHALL BE GALVANIZED IN ACCORDANCE WITH SECTION 1711.1.1 (E.G., ASTM A153 CLASS D, ASTM A641 CLASS 35, OR EQUIVALENT CORROSION RESISTANCE).
- CONNECTORS AND METAL PLATES USED WITHIN 3,000 FEET OF A SALTWATER COASTLINE SHALL BE STANDARD GALVANIZED IN ACCORDANCE WITH SECTION 1711.1.2 (E.G., ASTM A653 G90, ASTM A123, OR PROTECTIVE COATING PER TPI 1).


NOTE:
GLASS COMPLIES WITH ASTM E1300-16
OR 24 (3 SEC. GUSTS).

USE CHARTS AS FOLLOWS.

- STEP 1: DETERMINE DESIGN WIND LOAD REQUIREMENTS BASED ON WIND VELOCITY, BLDG. HEIGHT, WIND ZONE USING APPLICABLE ASCE 7-22 STANDARD OR WIND TUNNEL REPORTS.
- STEP 2: SEE SHEET E1 FOR APPROVED TYPICAL ELEVATION & CONFIGURATION.
- STEP 3: ANCHOR OPTION SEE SHEET A1. ANCHOR LAYOUT SEE SHEET E1.
- STEP 4: THE LOWEST VALUE RESULTING FROM STEPS 2 & 3 THAT EXCEED THE DESIGN WIND PRESSURES DETERMINED THRU STEP 1 SHALL APPLY TO ENTIRE SYSTEM.


ABBREVIATIONS AND SYMBOLS

G.B. - GLASS BITE
D.L.O. - DAYLITE OPENING
F.H. - FRAME HEIGHT
F.W. - FRAME WIDTH
W/ - WITH
W/O - WITHOUT
O.C. - ON CENTER

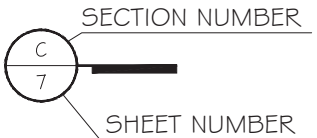


- LIMITATIONS OF USE**
- A- THIS PRODUCT EVALUATION DOCUMENT (P.E.D.) PREPARED BY THIS ENGINEER IS GENERIC AND DOES NOT PROVIDE INFORMATION FOR A SITE SPECIFIC PROJECT; I.e. WHERE THE SITE CONDITIONS DEVIATE FROM THE P.E.D.
- B- CONTRACTOR TO BE RESPONSIBLE FOR THE SELECTION, PURCHASE AND INSTALLATION OF THIS PRODUCT BASED ON THIS PRODUCT EVALUATION PROVIDED HE/SHE DOES NOT DEVIATE FROM THE CONDITIONS DETAILED ON THIS DOCUMENT.
- C- THIS PRODUCT EVALUATION DOCUMENT WILL BE CONSIDERED INVALID IF ALTERED BY ANY MEANS.
- D- SITE SPECIFIC PROJECTS SHALL BE PREPARED BY A FLORIDA REGISTERED ENGINEER OR ARCHITECT WHICH WILL BECOME THE ENGINEER OF RECORD (E.O.R.) FOR THE PROJECT AND WHO WILL BE RESPONSIBLE FOR THE PROPER USE OF THE P.E.D.
- E- THIS P.E.D. SHALL BEAR THE DATE AND ORIGINAL SEAL AND SIGNATURE OF THE PROFESSIONAL ENGINEER OF RECORD THAT PREPARED IT.

FL42312.1

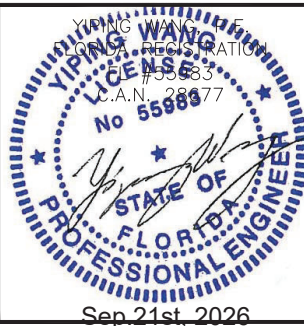

MCY ENGINEERING, INC.

GLAZING CONSULTANTS

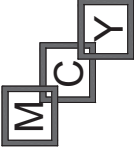

12781 MIRAMAR PKWY #301
MIRAMAR, FL 33027 P: 305.588.5224

www.MCYEngineering.com MCY@mcyengineering.com

SERIES TH-HS-33 ALUMINUM SLIDING WINDOW - L.M.I

CUHADAROGLU METAL SAN.PAZ.A.S

YAKUPLU MAH. HURRIYET BULVARI NO:6-8 BEYLİKDUZU
İSTANBUL, TÜRKİYE 34524

TEL. +90 212 224 2020 FAX. +90 212 224 2040

Rev. No.	Date	Drawn By	Description
R1	09.20.2026	James	UPDATE FBC 2026
R0	08.16.2023	James	NEW APPLICATION


Drawn Date
09.20.2026

Scale


DRAWING NO.
AD23-09

COVER


Sheet No.
1 OF 8



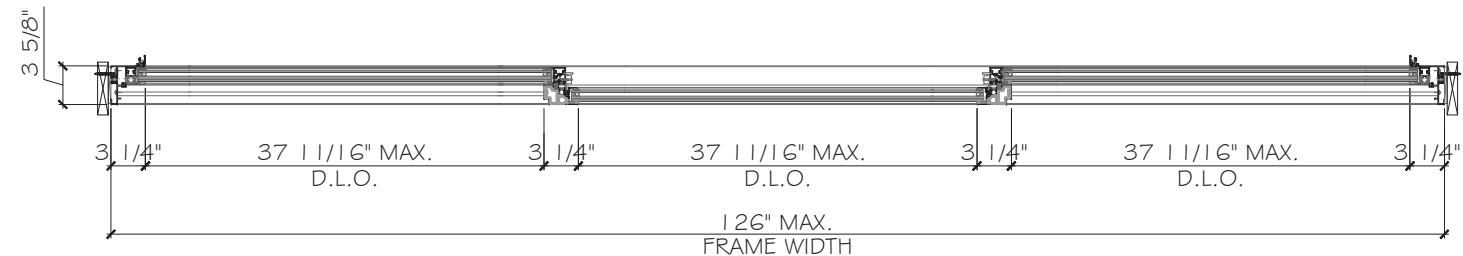


DESIGN LOAD (PSF)	
FOR SIZE SHOWN ABOVE OR SMALLER AS PERMITTED BY FBC	
+60	-80

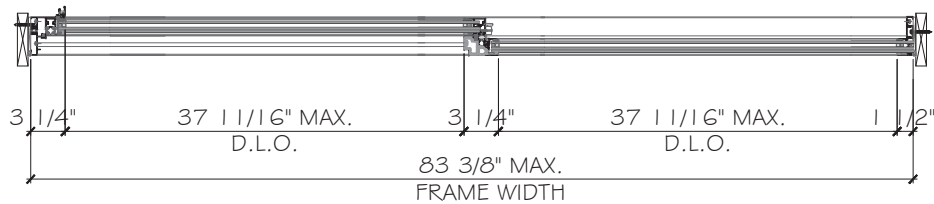

DESIGN LOAD (PSF)	
FOR SIZE SHOWN ABOVE OR SMALLER AS PERMITTED BY FBC	
+60	-80

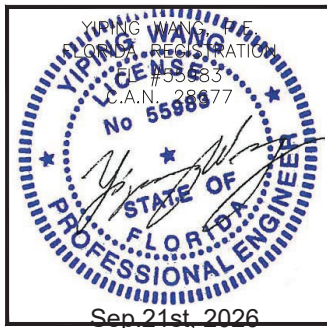

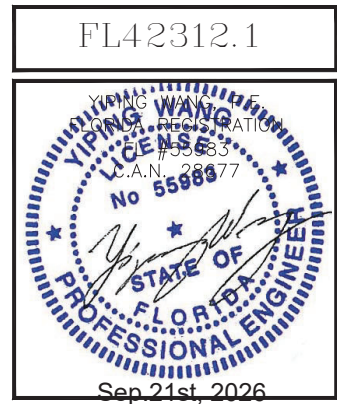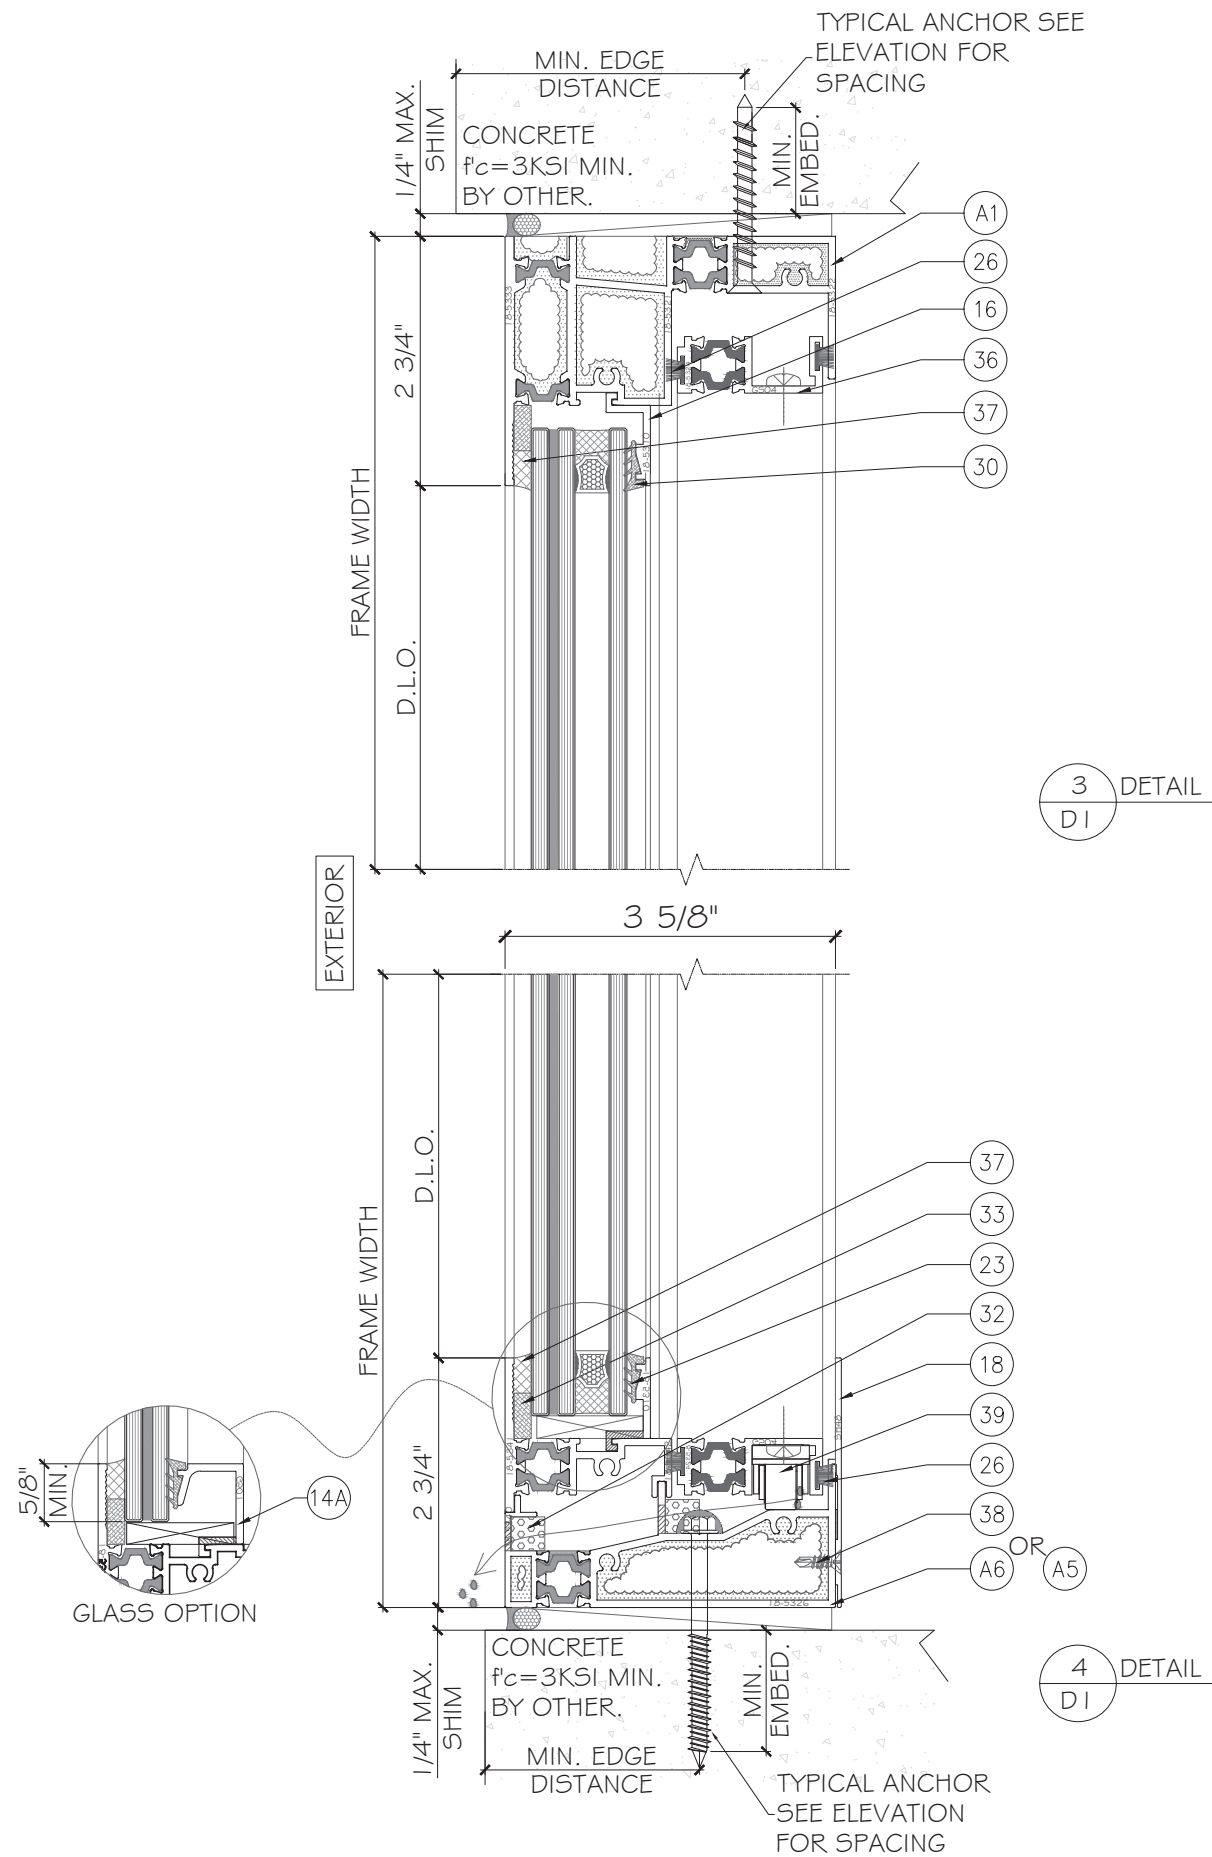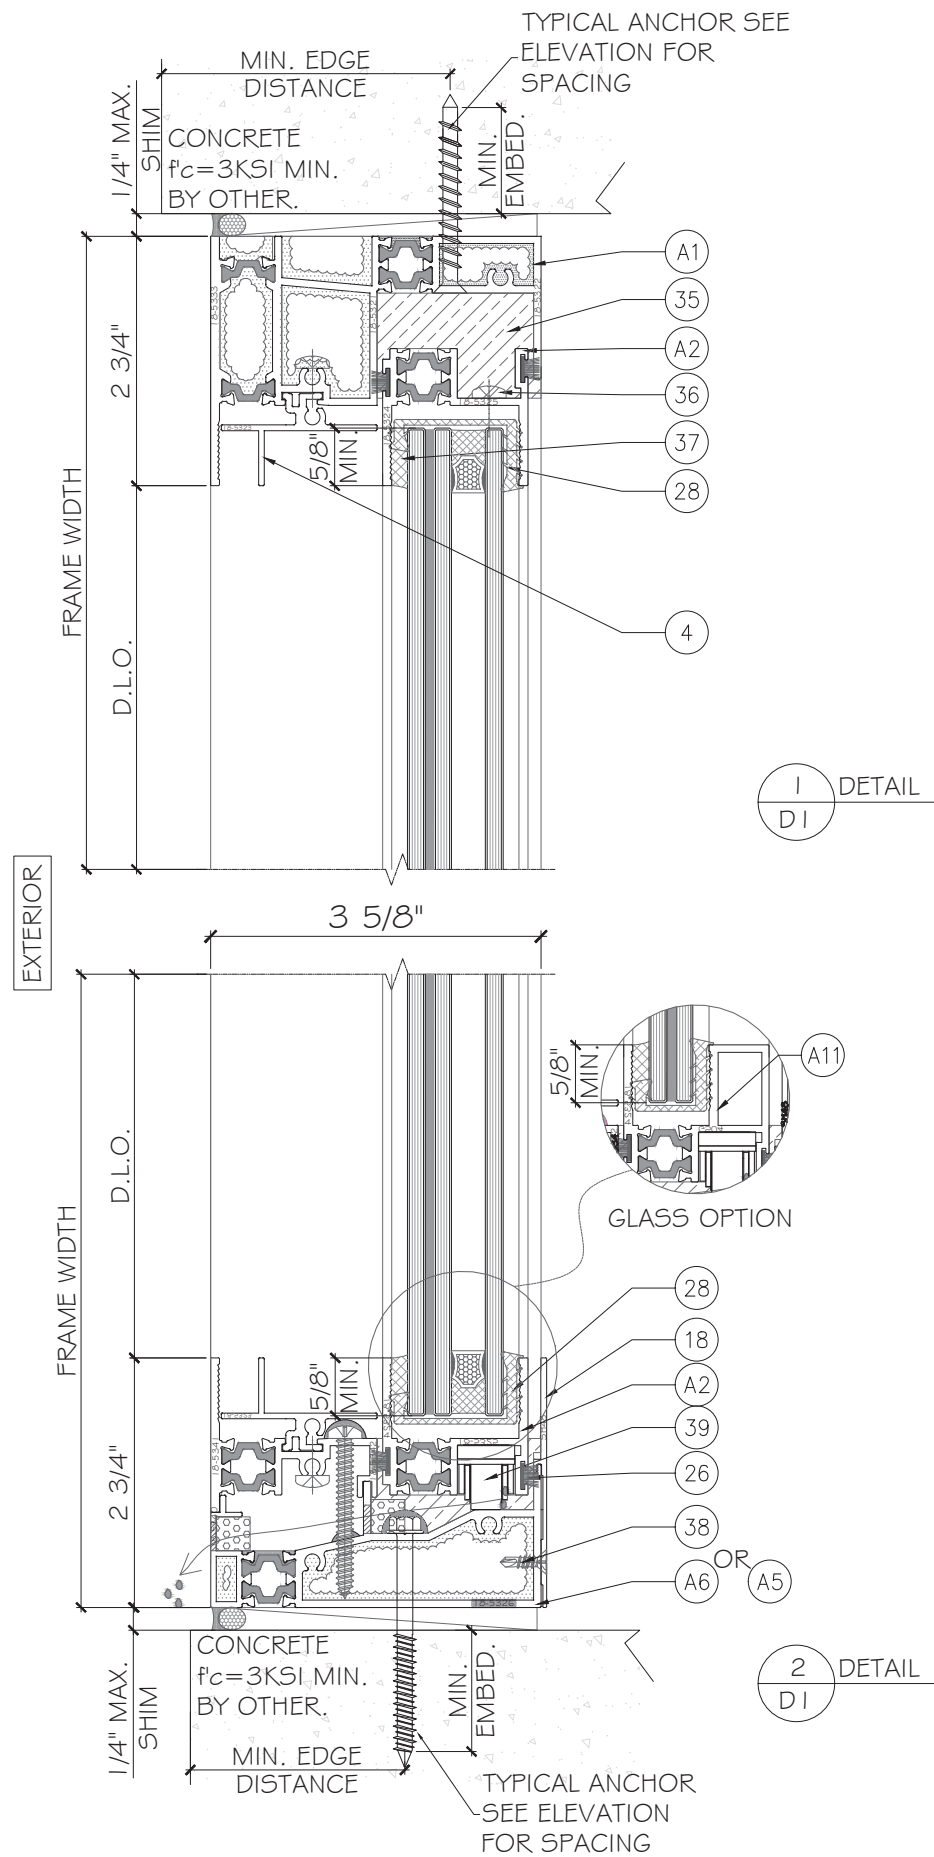

MCY ENGINEERING, INC.
GLAZING CONSULTANTS

12781 MIRAMAR PKWY #301
MIRAMAR, FL 33027
P: 305.588.5224
www.MCYEngineering.com

SERIES TH-HS-33 ALUMINUM SLIDING WINDOW - L.M.I

CUHADAROGLU METAL SAN.PAZ.A.S





YAKUPLU MAH. HURRIYET BULVARI NO:6-8 BEYLIKDUZU
ISTANBUL, TURKIYE 34524

TEL. +90 212 224 2020 FAX. +90 212 224 2040

Rev. No.	Date	Drawn By	Description
R1	09.20.2026	James	UPDATE FBC 2026
R0	08.16.2023	James	NEW APPLICATION

Drawing No. AD23-09

Sheet No. 4 OF 8

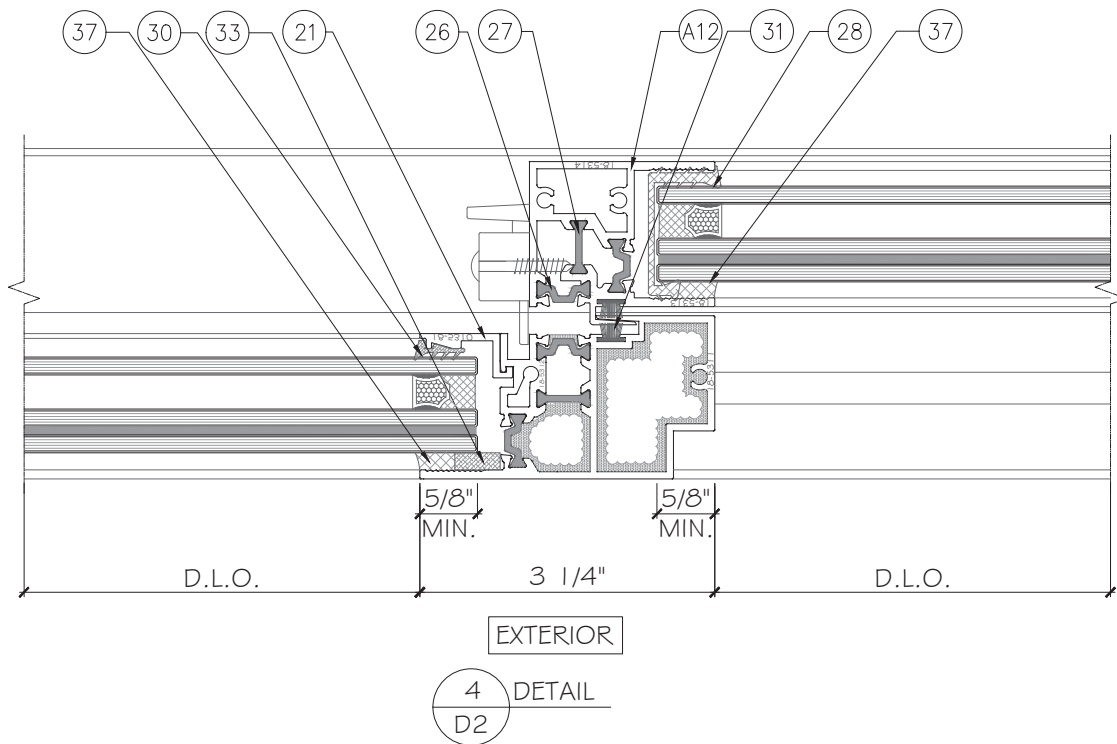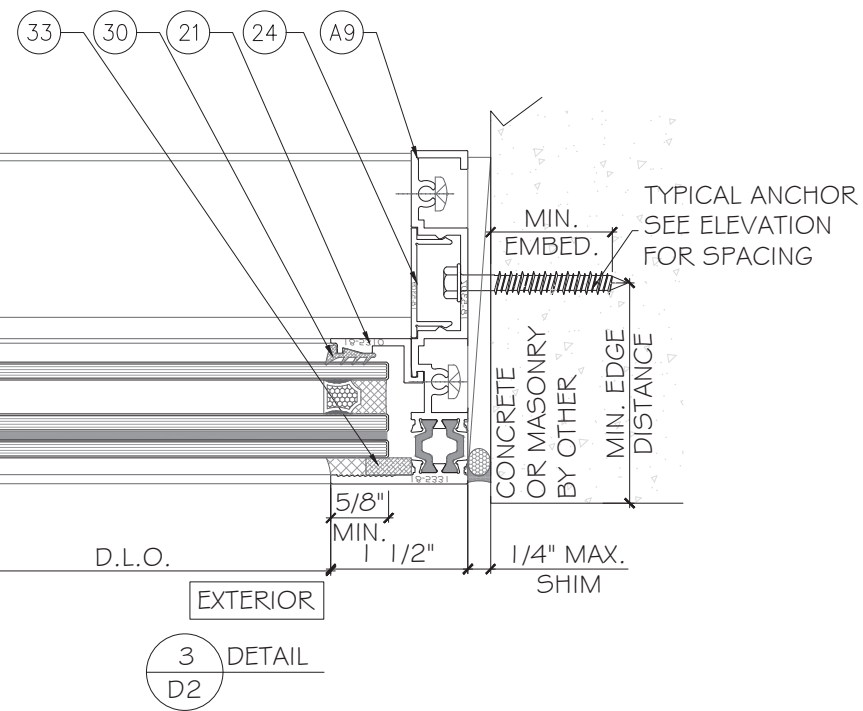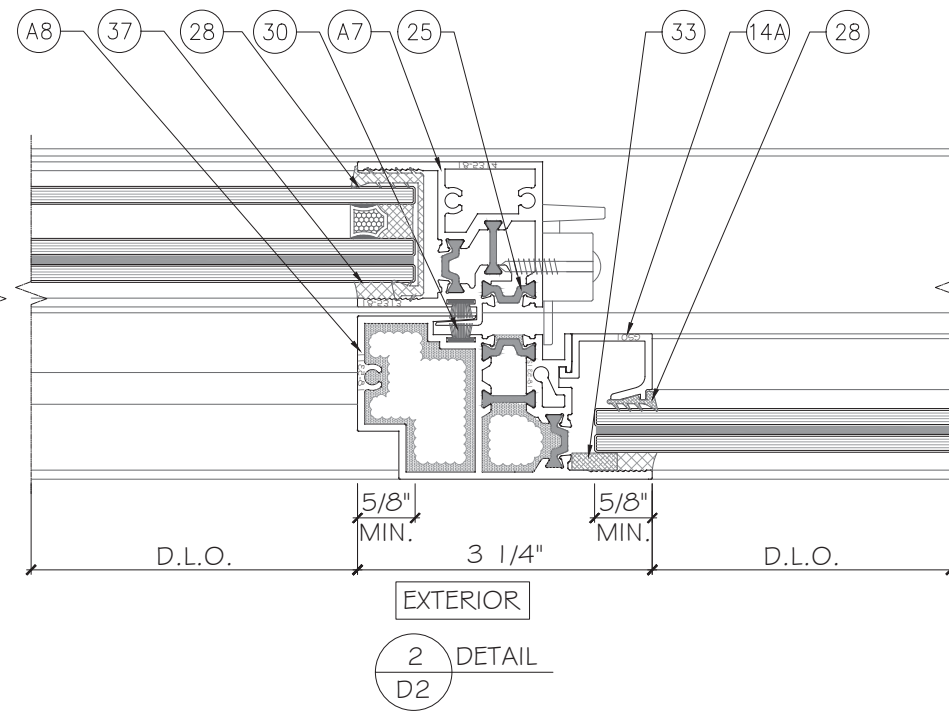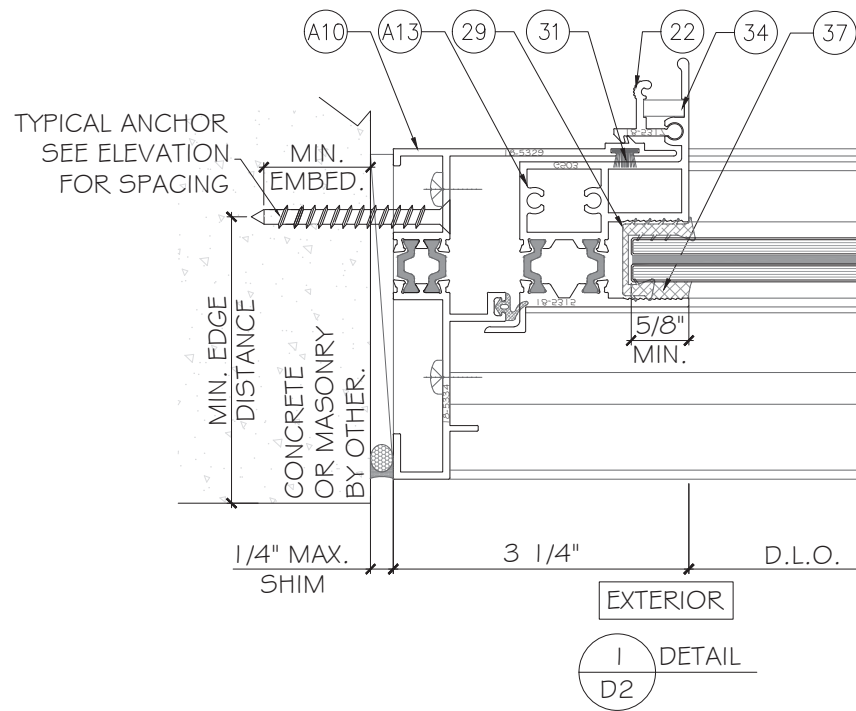

FL42312.1

Sep 21st, 2026

MCY ENGINEERING, INC.
GLAZING CONSULTANTS

12781 MIRAMAR PKWY #301
MIRAMAR, FL 33027 P: 305.588.5224

www.MCYEngineering.com MCY@mcyengineering.com

MCY

SERIES TH-HS-33 ALUMINUM SLIDING WINDOW - L.M.I

CUHADAROGLU METAL SAN.PAZ.A.S

YAKUPLU MAH. HURRIYET BULVARI NO:6-8 BEYLIKDUZU
ISTANBUL, TURKIYE 34524

TEL. +90 212 224 2020 FAX. +90 212 224 2040



Rev. No.	Date	Drawn By	Description
R1	09.20.2026	James	UPDATE FBC 2026
R0	08.16.2023	James	NEW APPLICATION

Drawn Date
09.20.2026

Scale

DRAWING NO.
AD23-09

Sheet No.
5 OF 8

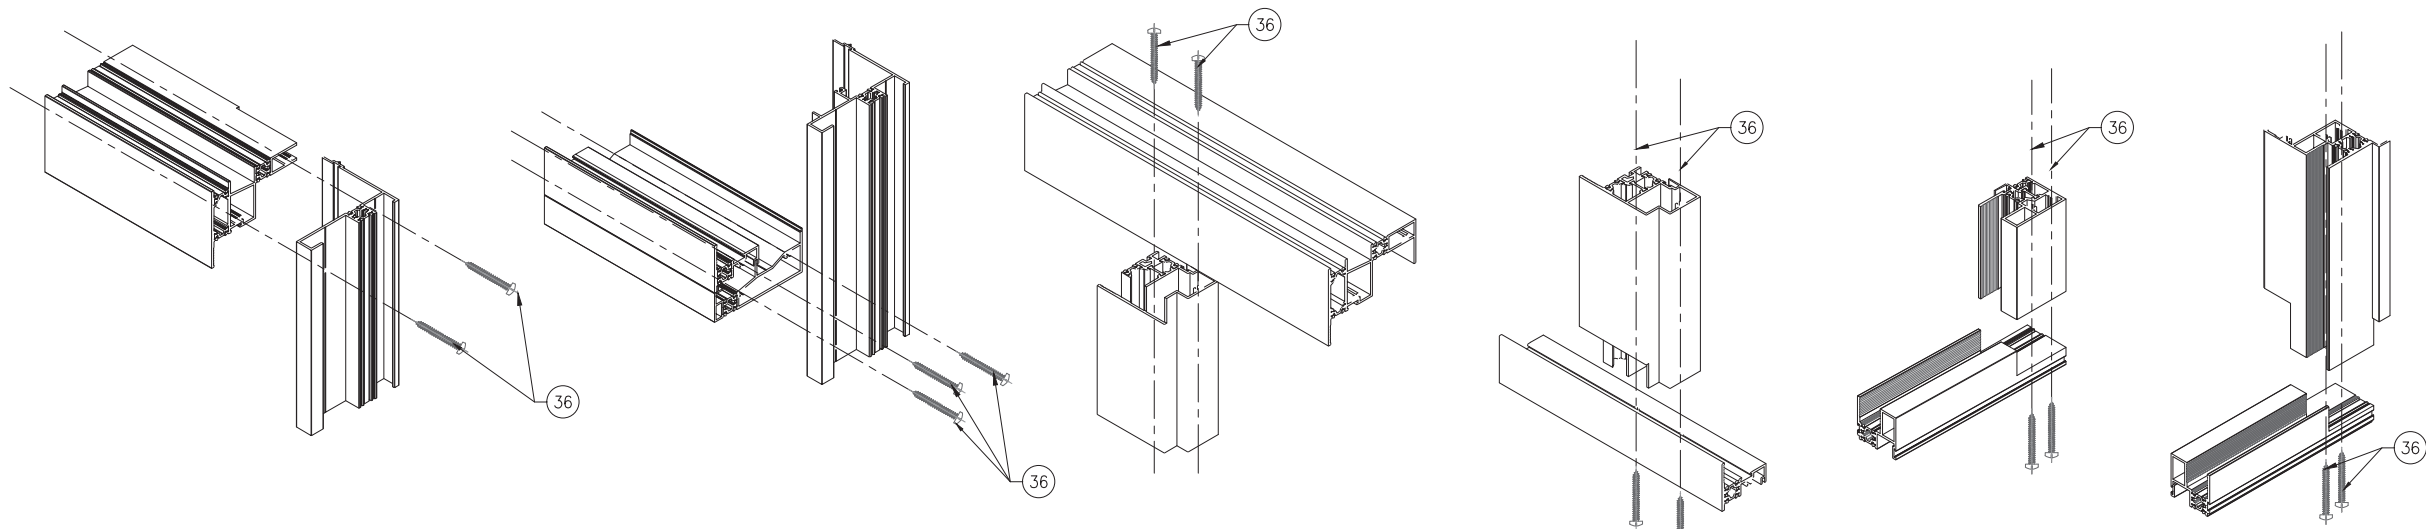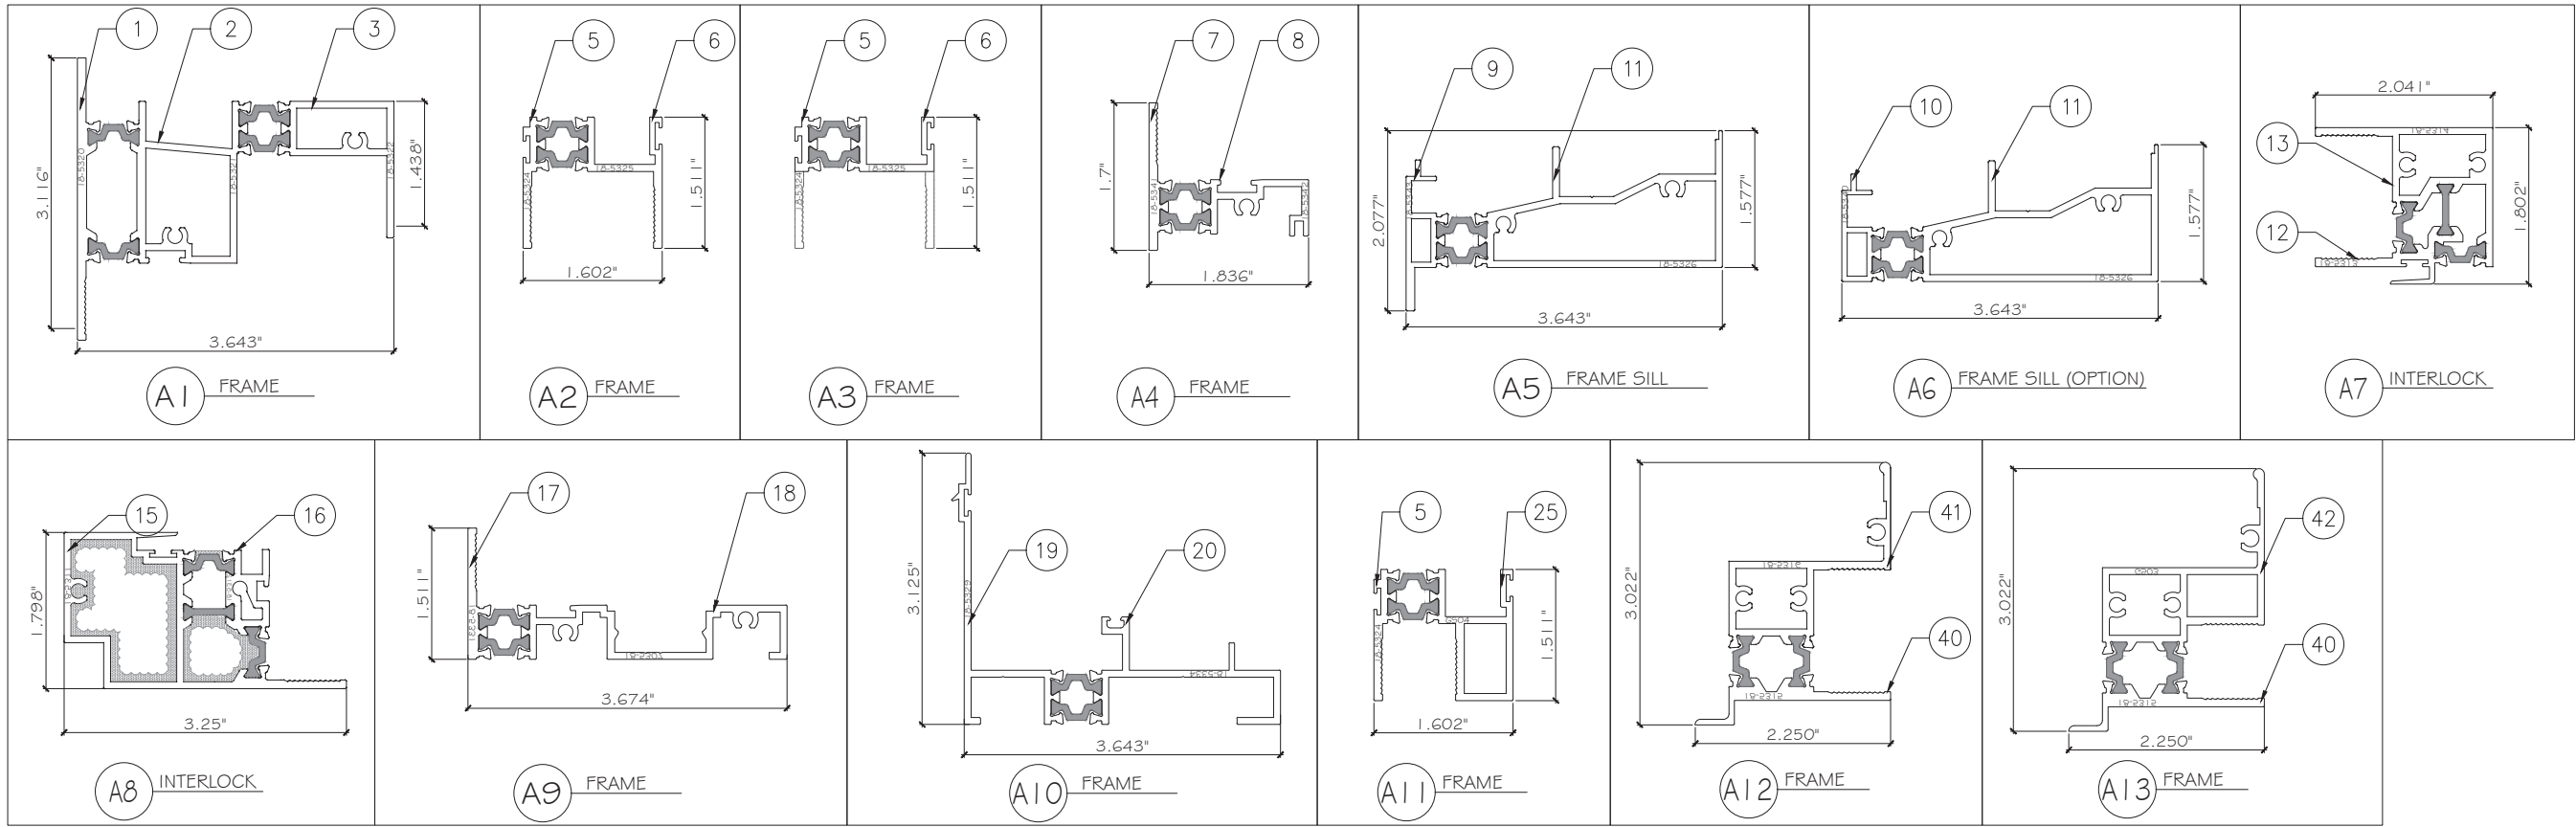


HEAD AND JAMB
CONNECT

SILL AND JAMB
CONNECT

HEAD AND FRAME
MULLION CONNECT

SILL AND FRAME
MULLION CONNECT

MOVING PANEL FRAME CONNECTION

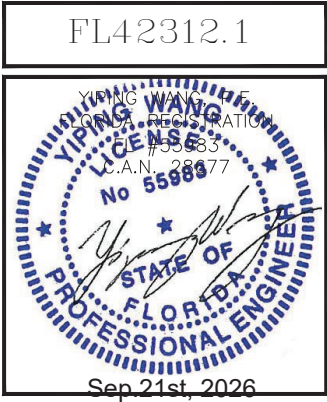

MCY ENGINEERING, INC.
GLAZING CONSULTANTS

12781 MIRAMAR PKWY #301
MIRAMAR, FL 33027 P: 305.588.5224

www.MCYEngineering.com MCY@mcyengineering.com

SERIES TH-HS-33 ALUMINUM SLIDING WINDOW - L.M.I

CUHADAROGLU METAL SAN.PAZ.A.S

YAKUPLU MAH. HURRIYET BULVARI NO:6-8 BEYLIKDUZU
ISTANBUL, TURKIYE 34524

TEL. +90 212 224 2020 FAX. +90 212 224 2040

Rev. No.	Date	Drawn By	Description
R1	09.20.2026	James	UPDATE FBC 2026
R0	08.16.2023	James	NEW APPLICATION


Drawn Date
09.20.2026

Scale

DRAWING NO.
AD23-09

PART

Sheet No.
6 OF 8

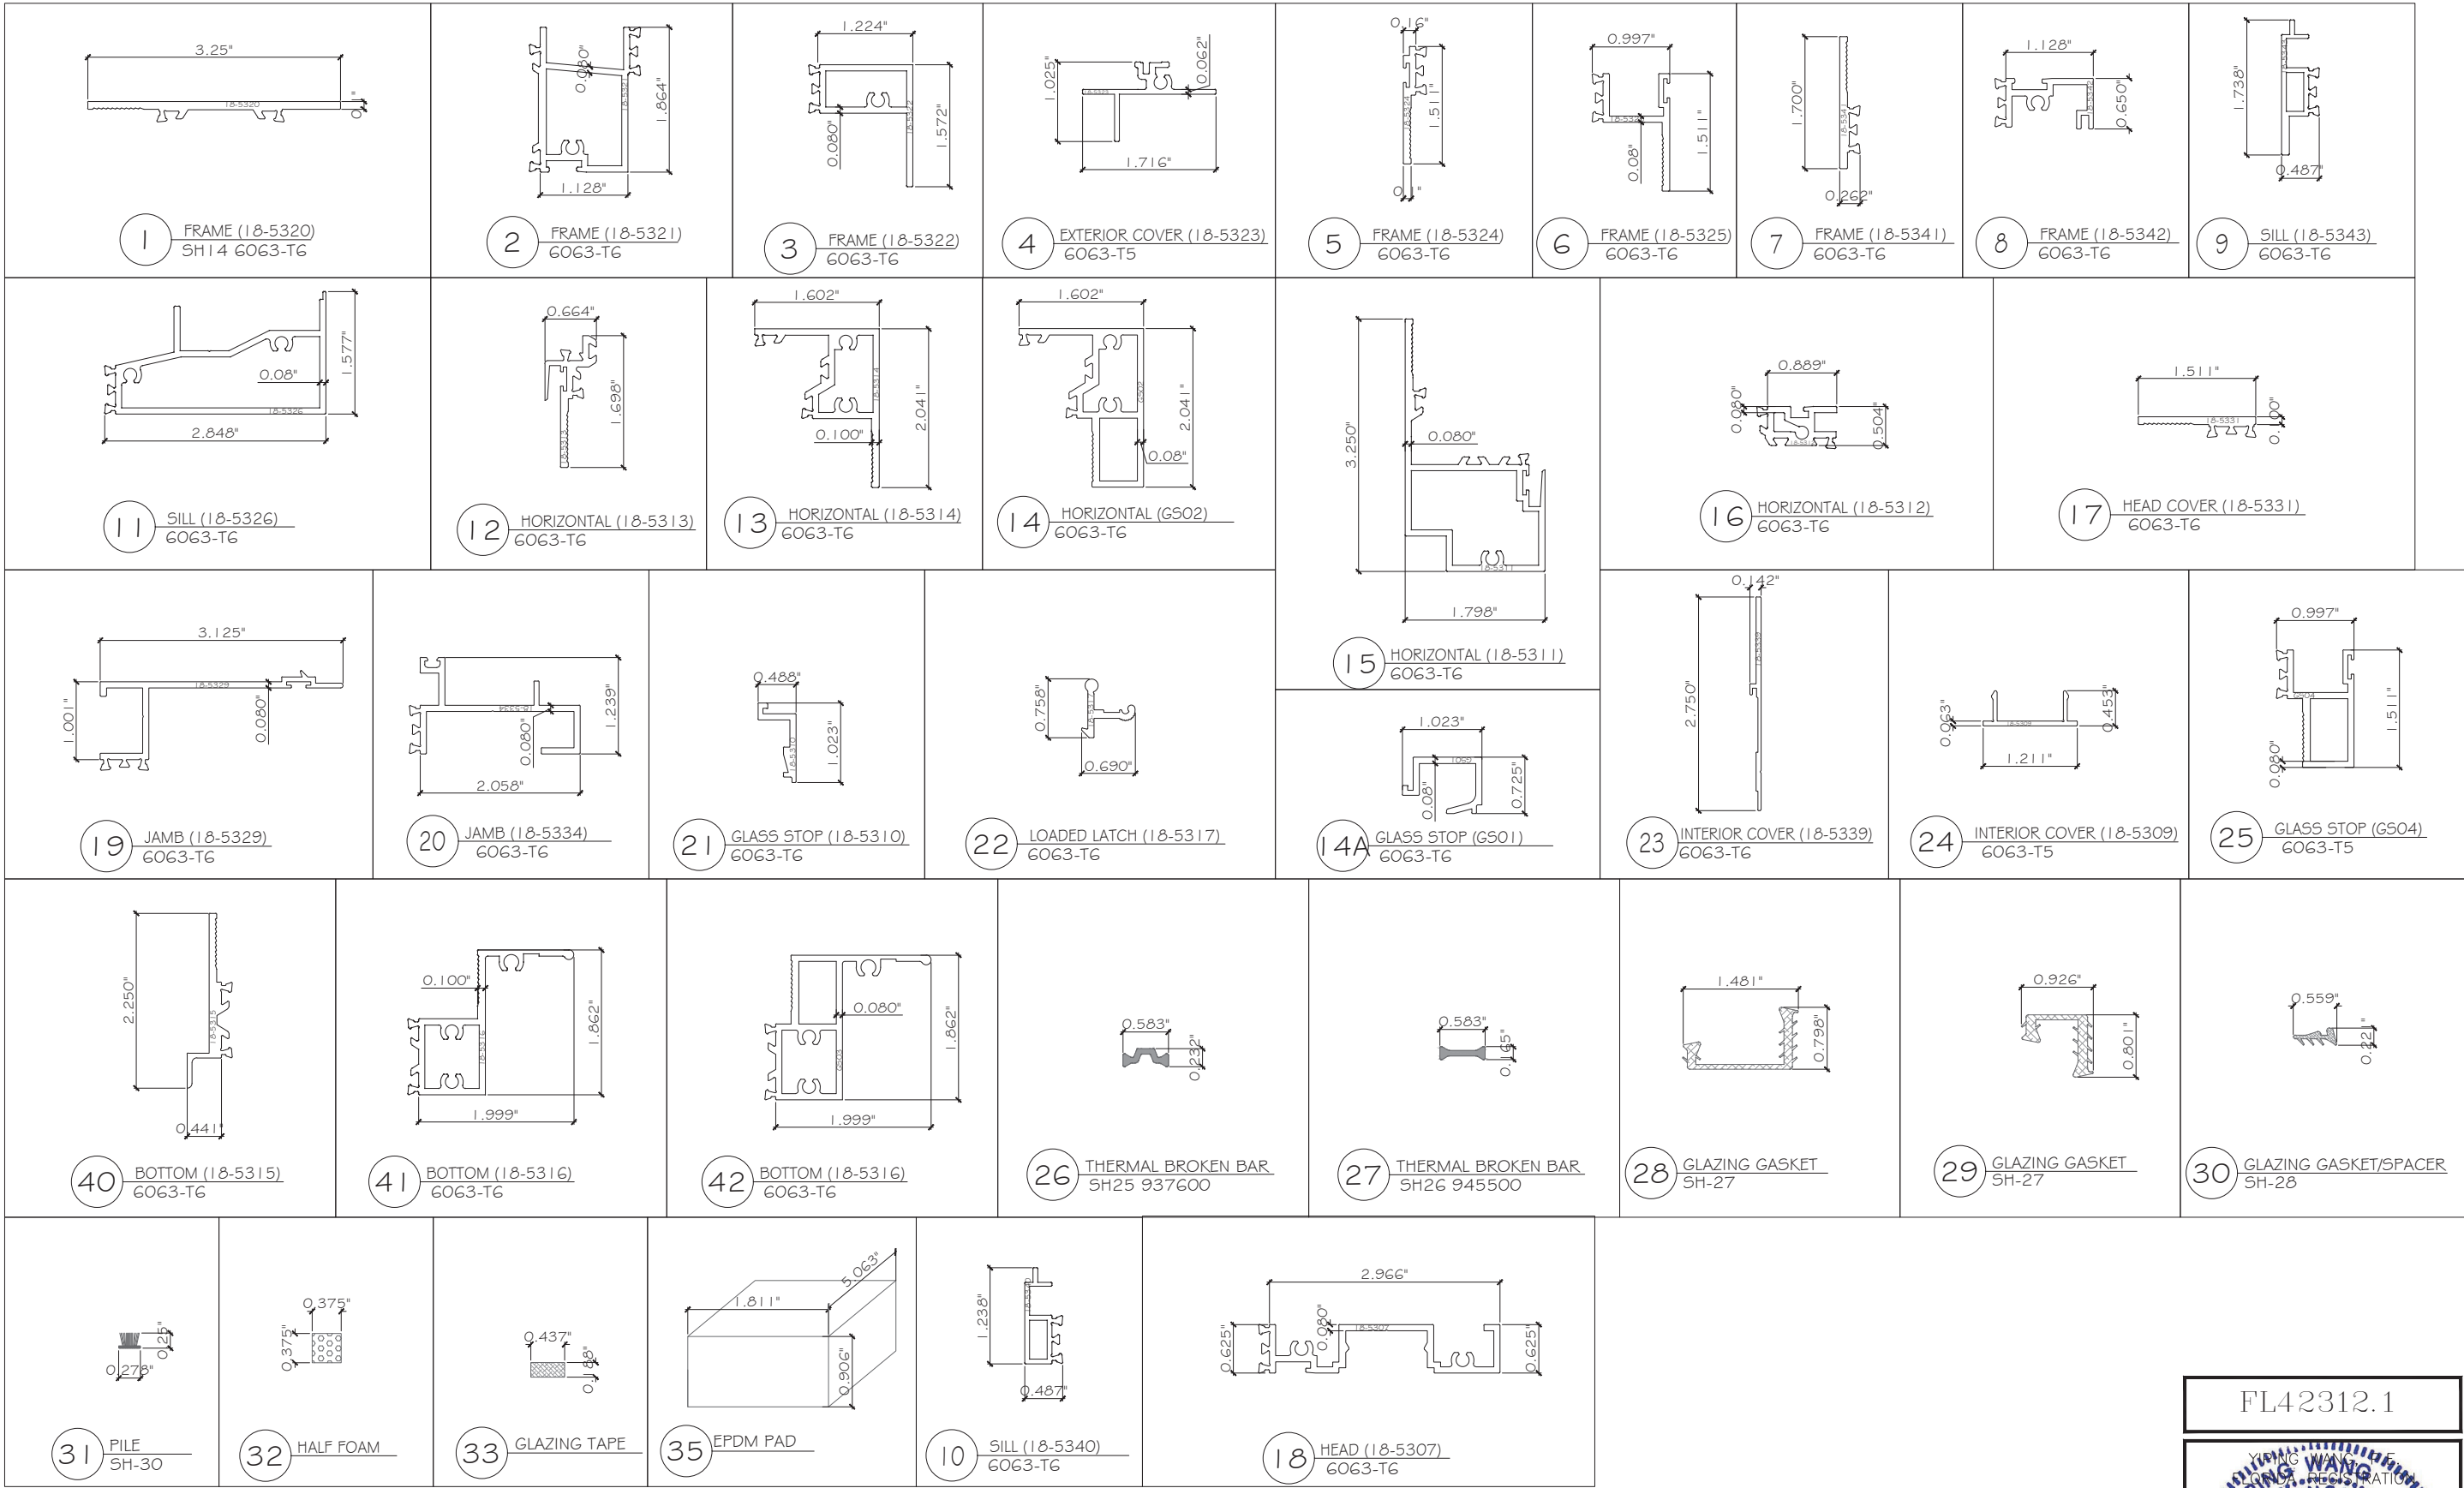

MCY

MCY ENGINEERING, INC.
GLAZING CONSULTANTS
12781 MIRAMAR PKWY #301
MIRAMAR, FL 33027
P: 305.588.5224
www.MCYEngineering.com
MCY@mcyengineering.com

SERIES TH-HS-33 ALUMINUM SLIDING WINDOW - L.M.I

CUHADAROGLU METAL SAN.PAZ.A.S
YAKUPLU MAH. HURRIYET BULVARI NO:6-8 BEYLİKDUZU
İSTANBUL, TÜRKİYE 34524
TEL. +90 212 224 2020 FAX. +90 212 224 2040

Rev. No.	Date	Drawn By	Description
R1	09.20.2026	James	UPDATE FBC 2026
R0	08.16.2023	James	NEW APPLICATION
Drawn Date 09.20.2026 Scale			
DRAWING NO. AD23-09			
PART			
Sheet No. 7 OF 8			

FL42312.1

YIPING WANG
REGISTERED PROFESSIONAL ENGINEER
No 55988
STATE OF FLORIDA
Sep.21st, 2026

