


BAKER METALS 1 1/4" CORRUGATED 26 GA. STEEL ROOF PANEL
23 3/4" WIDE x 1/4" HIGH CORRUGATED OVER 1/2" PLYWOOD

FASTENER SPACING	MAX DESIGN PRESSURE
12"	-191 psf
15"	-152.8 psf
18"	-127.3 psf
21"	-109 psf
24"	-95.4 psf
27"	-84.8 psf
30"	-76.3 psf
33"	-69.3 psf
36"	-63.5 psf

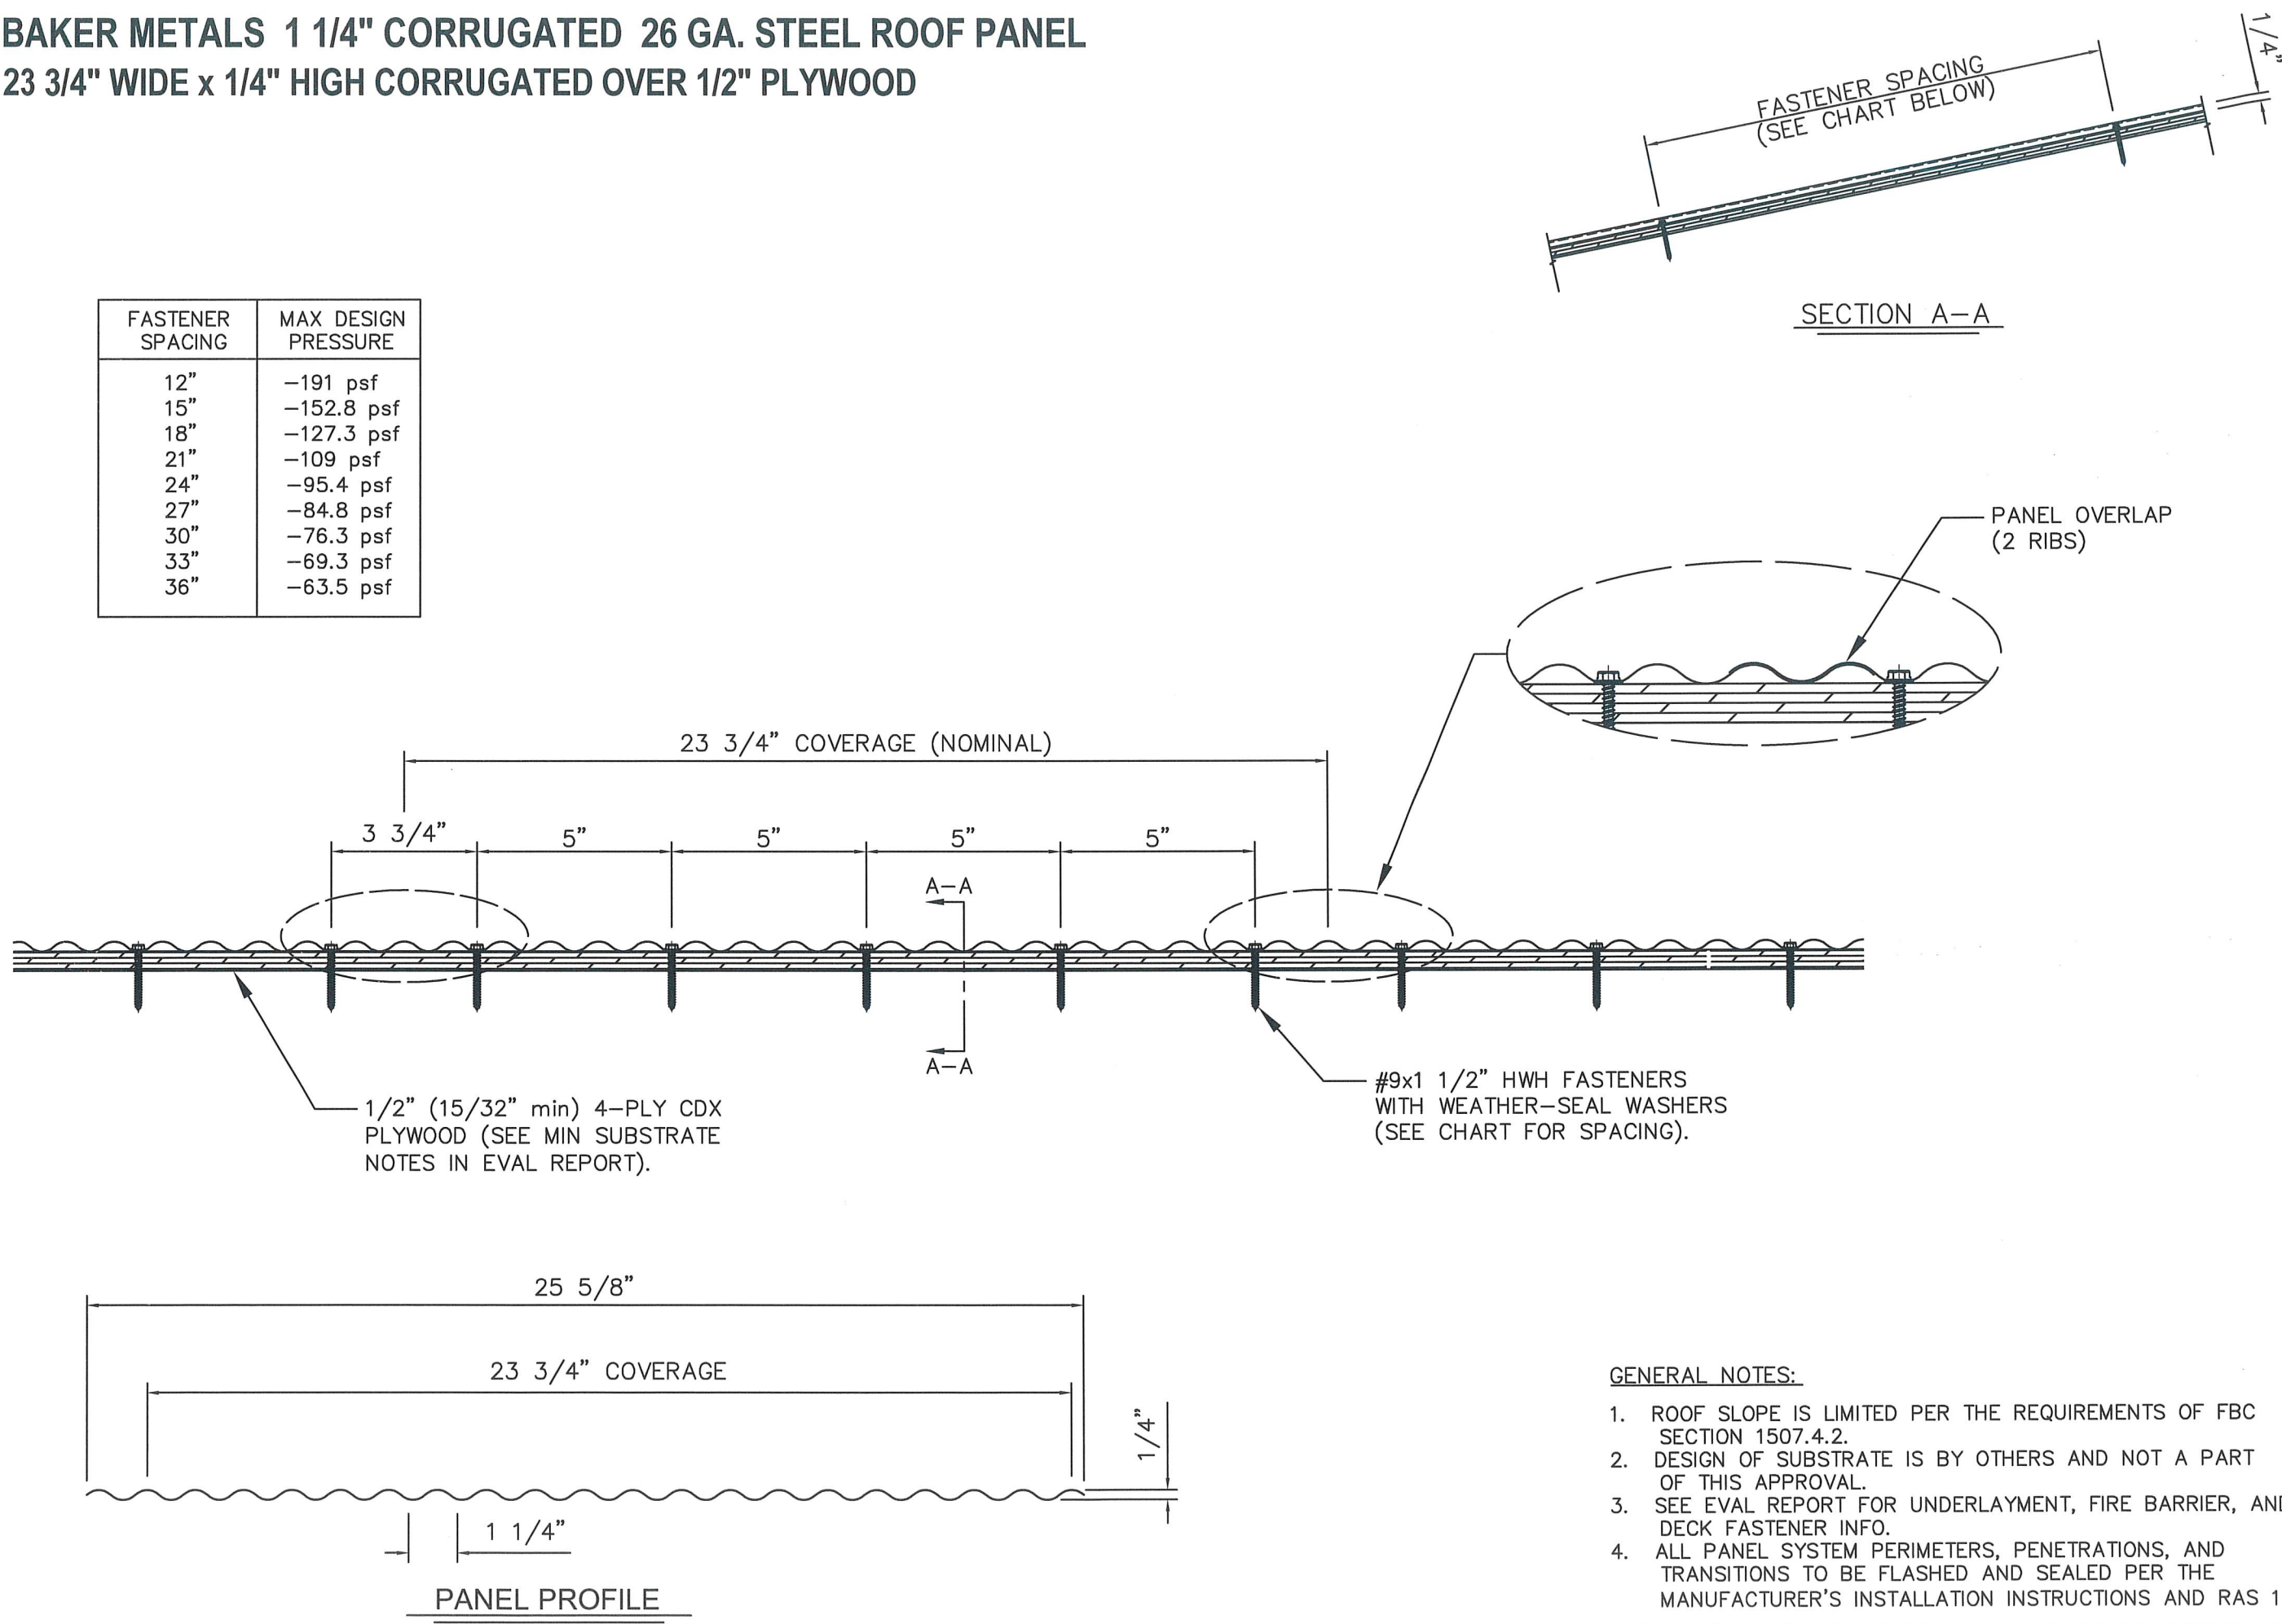

- GENERAL NOTES:
1. ROOF SLOPE IS LIMITED PER THE REQUIREMENTS OF FBC SECTION 1507.4.2.
 2. DESIGN OF SUBSTRATE IS BY OTHERS AND NOT A PART OF THIS APPROVAL.
 3. SEE EVAL REPORT FOR UNDERLAYMENT, FIRE BARRIER, AND DECK FASTENER INFO.
 4. ALL PANEL SYSTEM PERIMETERS, PENETRATIONS, AND TRANSITIONS TO BE FLASHED AND SEALED PER THE MANUFACTURER'S INSTALLATION INSTRUCTIONS AND RAS 133.

SCOTT WOLTERS FL PE# 62354	WOLTERS ENGINEERING (COA# 27194) 15211 97TH ROAD N WEST PALM BEACH, FL 33412 (561) 225-1982	BAKER METAL WORKS & SUPPLY, Inc. 5846 HIGHWAY 189 BAKER, FL 32531 PH: (850) 537-2010	DWG: B125C26S SHEET: 1/3
-------------------------------	---	---	-----------------------------

www.bakermetalworks.com
FAX: (850) 537-1707

SCOTT WOLTERS
FL PE# 62354

WOLTERS ENGINEERING
(COA# 27194)
15211 97TH ROAD N
WEST PALM BEACH, FL 33412
(561) 225-1982

BAKER METAL WORKS & SUPPLY, Inc.

5846 HIGHWAY 189
BAKER, FL 32531
PH: (850) 537-2010

DWG: B125C26S
SHEET: 1/3


REVISION
1 2/26/24
12/18/23
PRINTS ISSUED FOR REV#

DATE

STATE OF FLORIDA
FEB 26 2024
PROFESSIONAL ENGINEER

BAKER METALS 1 1/4" CORRUGATED 26 GA. STEEL ROOF PANEL
23 3/4" WIDE x 1/4" HIGH CORRUGATED OVER 5/8" PLYWOOD

FASTENER SPACING	MAX DESIGN PRESSURE
12"	-228.5 psf
15"	-188 psf
18"	-161 psf
21"	-141.7 psf
24"	-127.2 psf
27"	-115.9 psf
30"	-107 psf
33"	-99.7 psf
36"	-93.5 psf

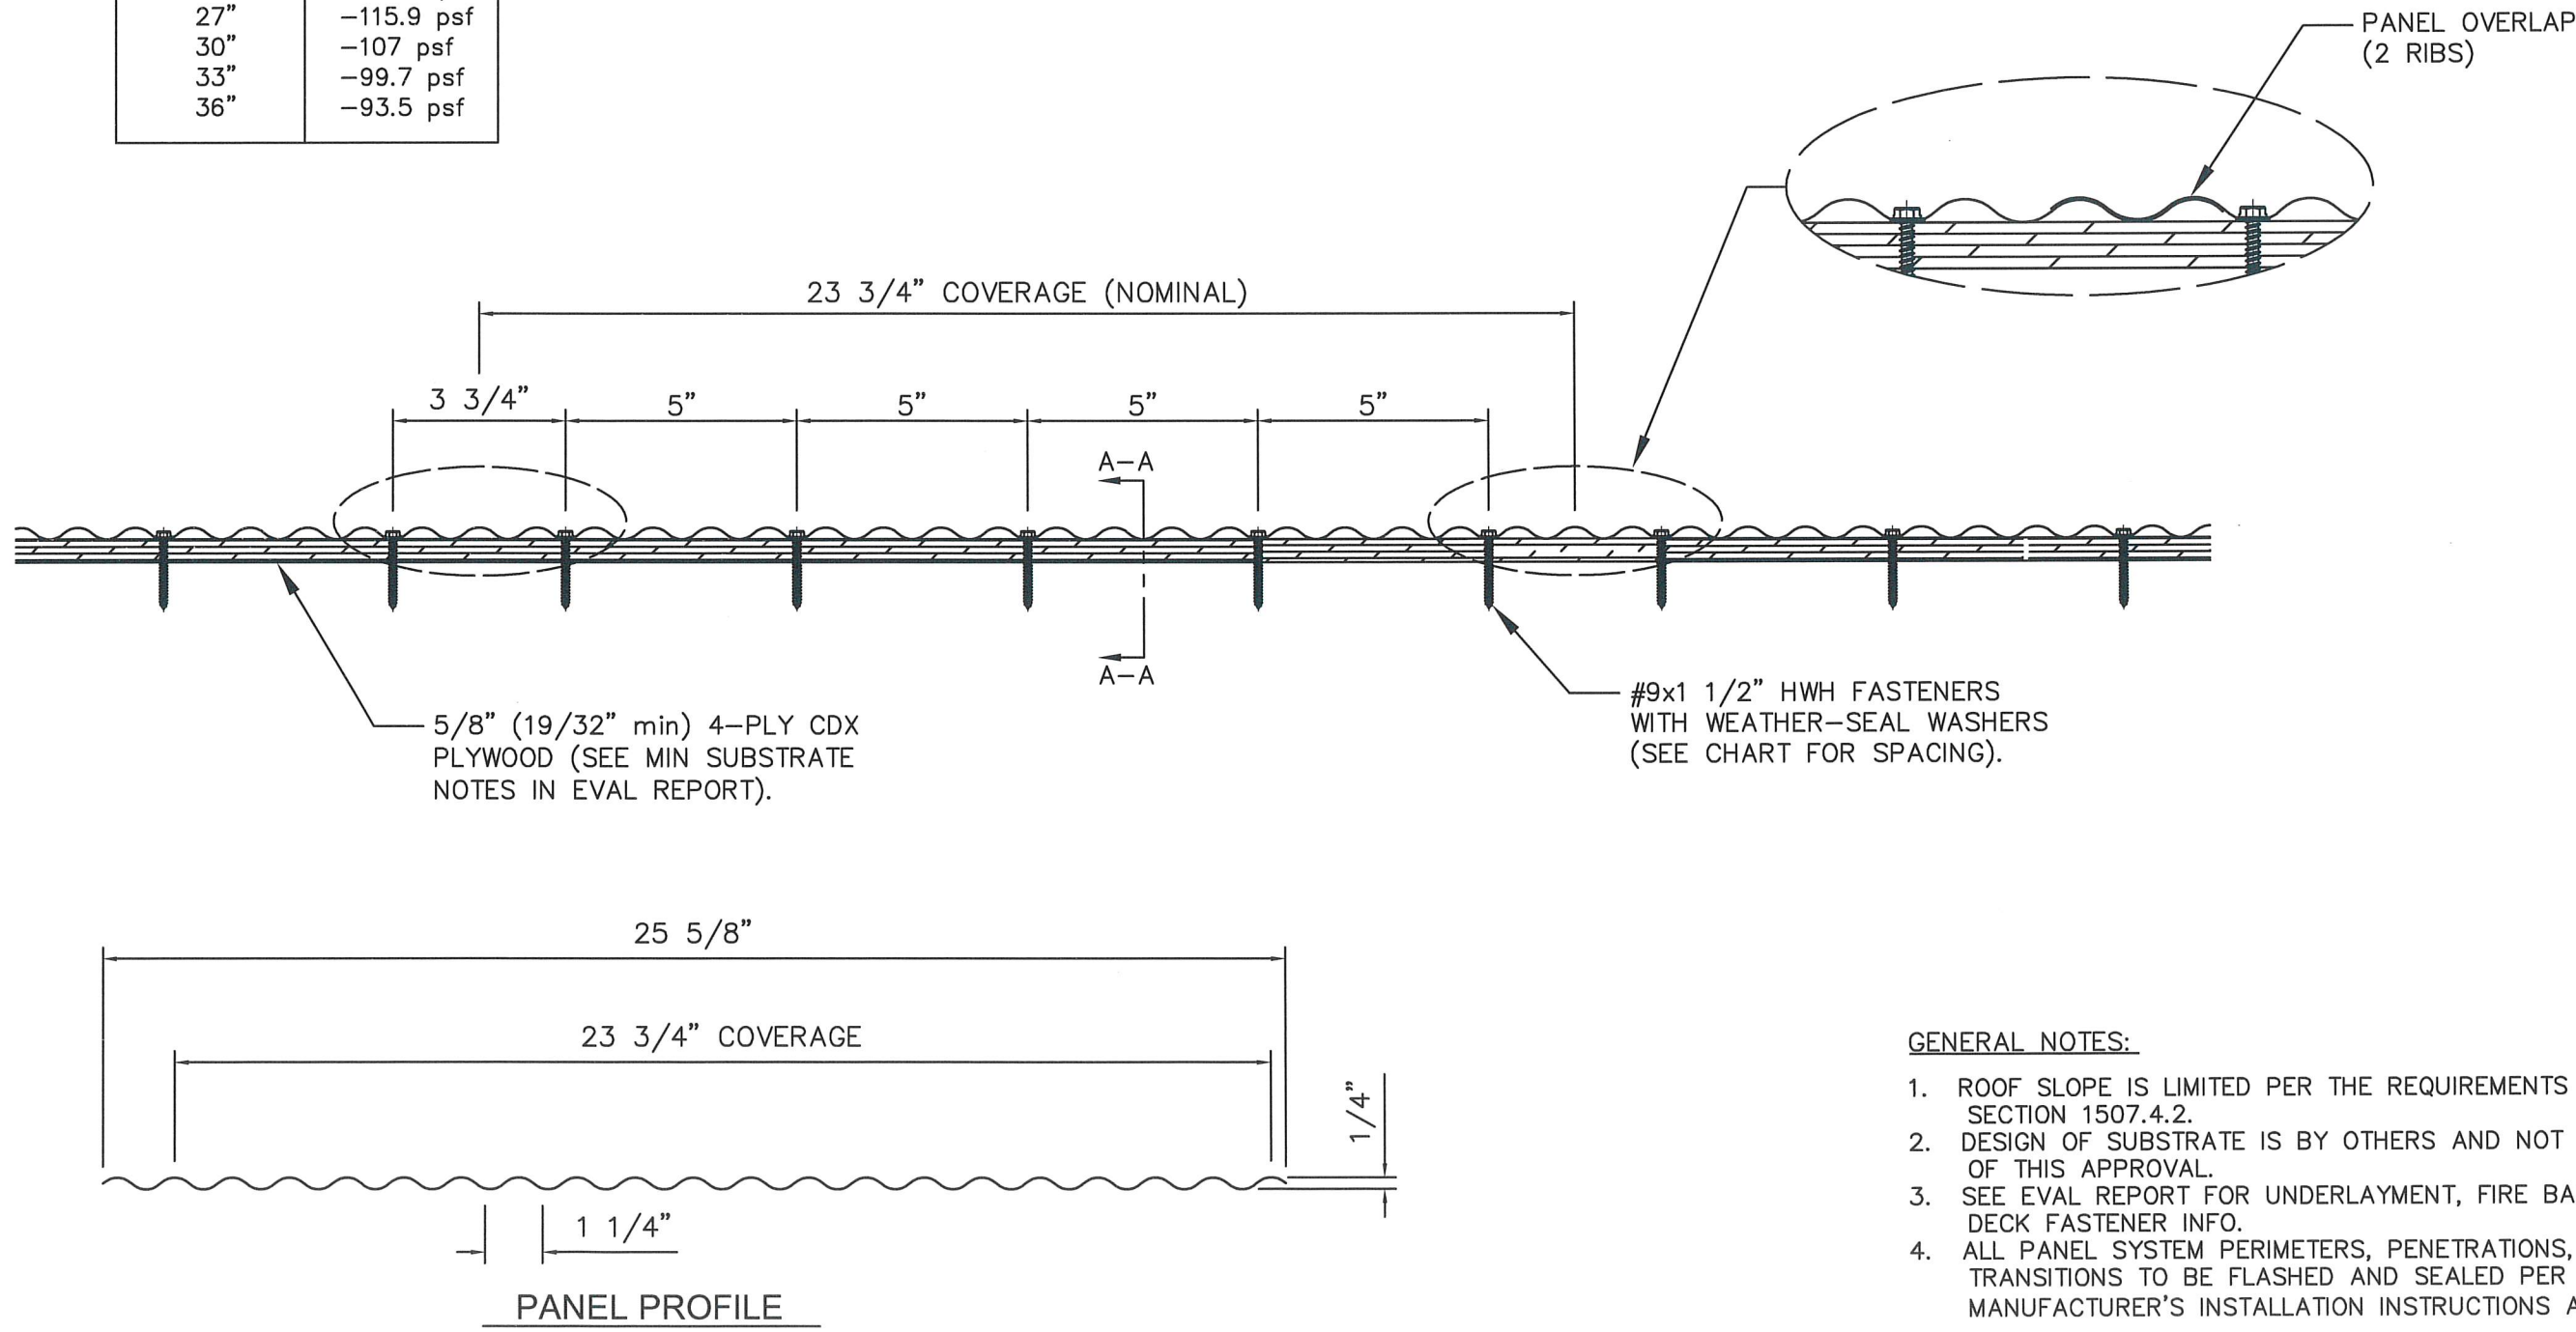

- GENERAL NOTES:
1. ROOF SLOPE IS LIMITED PER THE REQUIREMENTS OF FBC SECTION 1507.4.2.
 2. DESIGN OF SUBSTRATE IS BY OTHERS AND NOT A PART OF THIS APPROVAL.
 3. SEE EVAL REPORT FOR UNDERLAYMENT, FIRE BARRIER, AND DECK FASTENER INFO.
 4. ALL PANEL SYSTEM PERIMETERS, PENETRATIONS, AND TRANSITIONS TO BE FLASHED AND SEALED PER THE MANUFACTURER'S INSTALLATION INSTRUCTIONS AND RAS 133.

SCOTT WOLTERS
FL PE# 62354

WOLTERS ENGINEERING
(COA# 27194)
15211 97TH ROAD N
WEST PALM BEACH, FL 33412
(561) 225-1982

BAKER METAL WORKS & SUPPLY, Inc.

5846 HIGHWAY 189
BAKER, FL 32531
PH: (850) 537-2010

DWG: B125C26S

SHEET: 2/3


STATE OF FLORIDA
FEB 26 2024
PROFESSIONAL ENGINEER

REVISION
1 2/26/24
12/18/23
PRINTS ISSUED FOR REV#

DATE

BAKER METALS 1 1/4" CORRUGATED 26 GA. STEEL ROOF PANEL
23 3/4" WIDE x 1/4" HIGH CORRUGATED OVER 7/16" OSB
WITH 1x4 WOOD BATTENS

BATTEN/ FASTENER SPACING	MAX DESIGN PRESSURE
12"	-251 psf
15"	-208.3 psf
18"	-179.7 psf
21"	-159.4 psf
24"	-144.1 psf
27"	-132.3 psf
30"	-122.7 psf
33"	-114.9 psf
36"	-108.5 psf

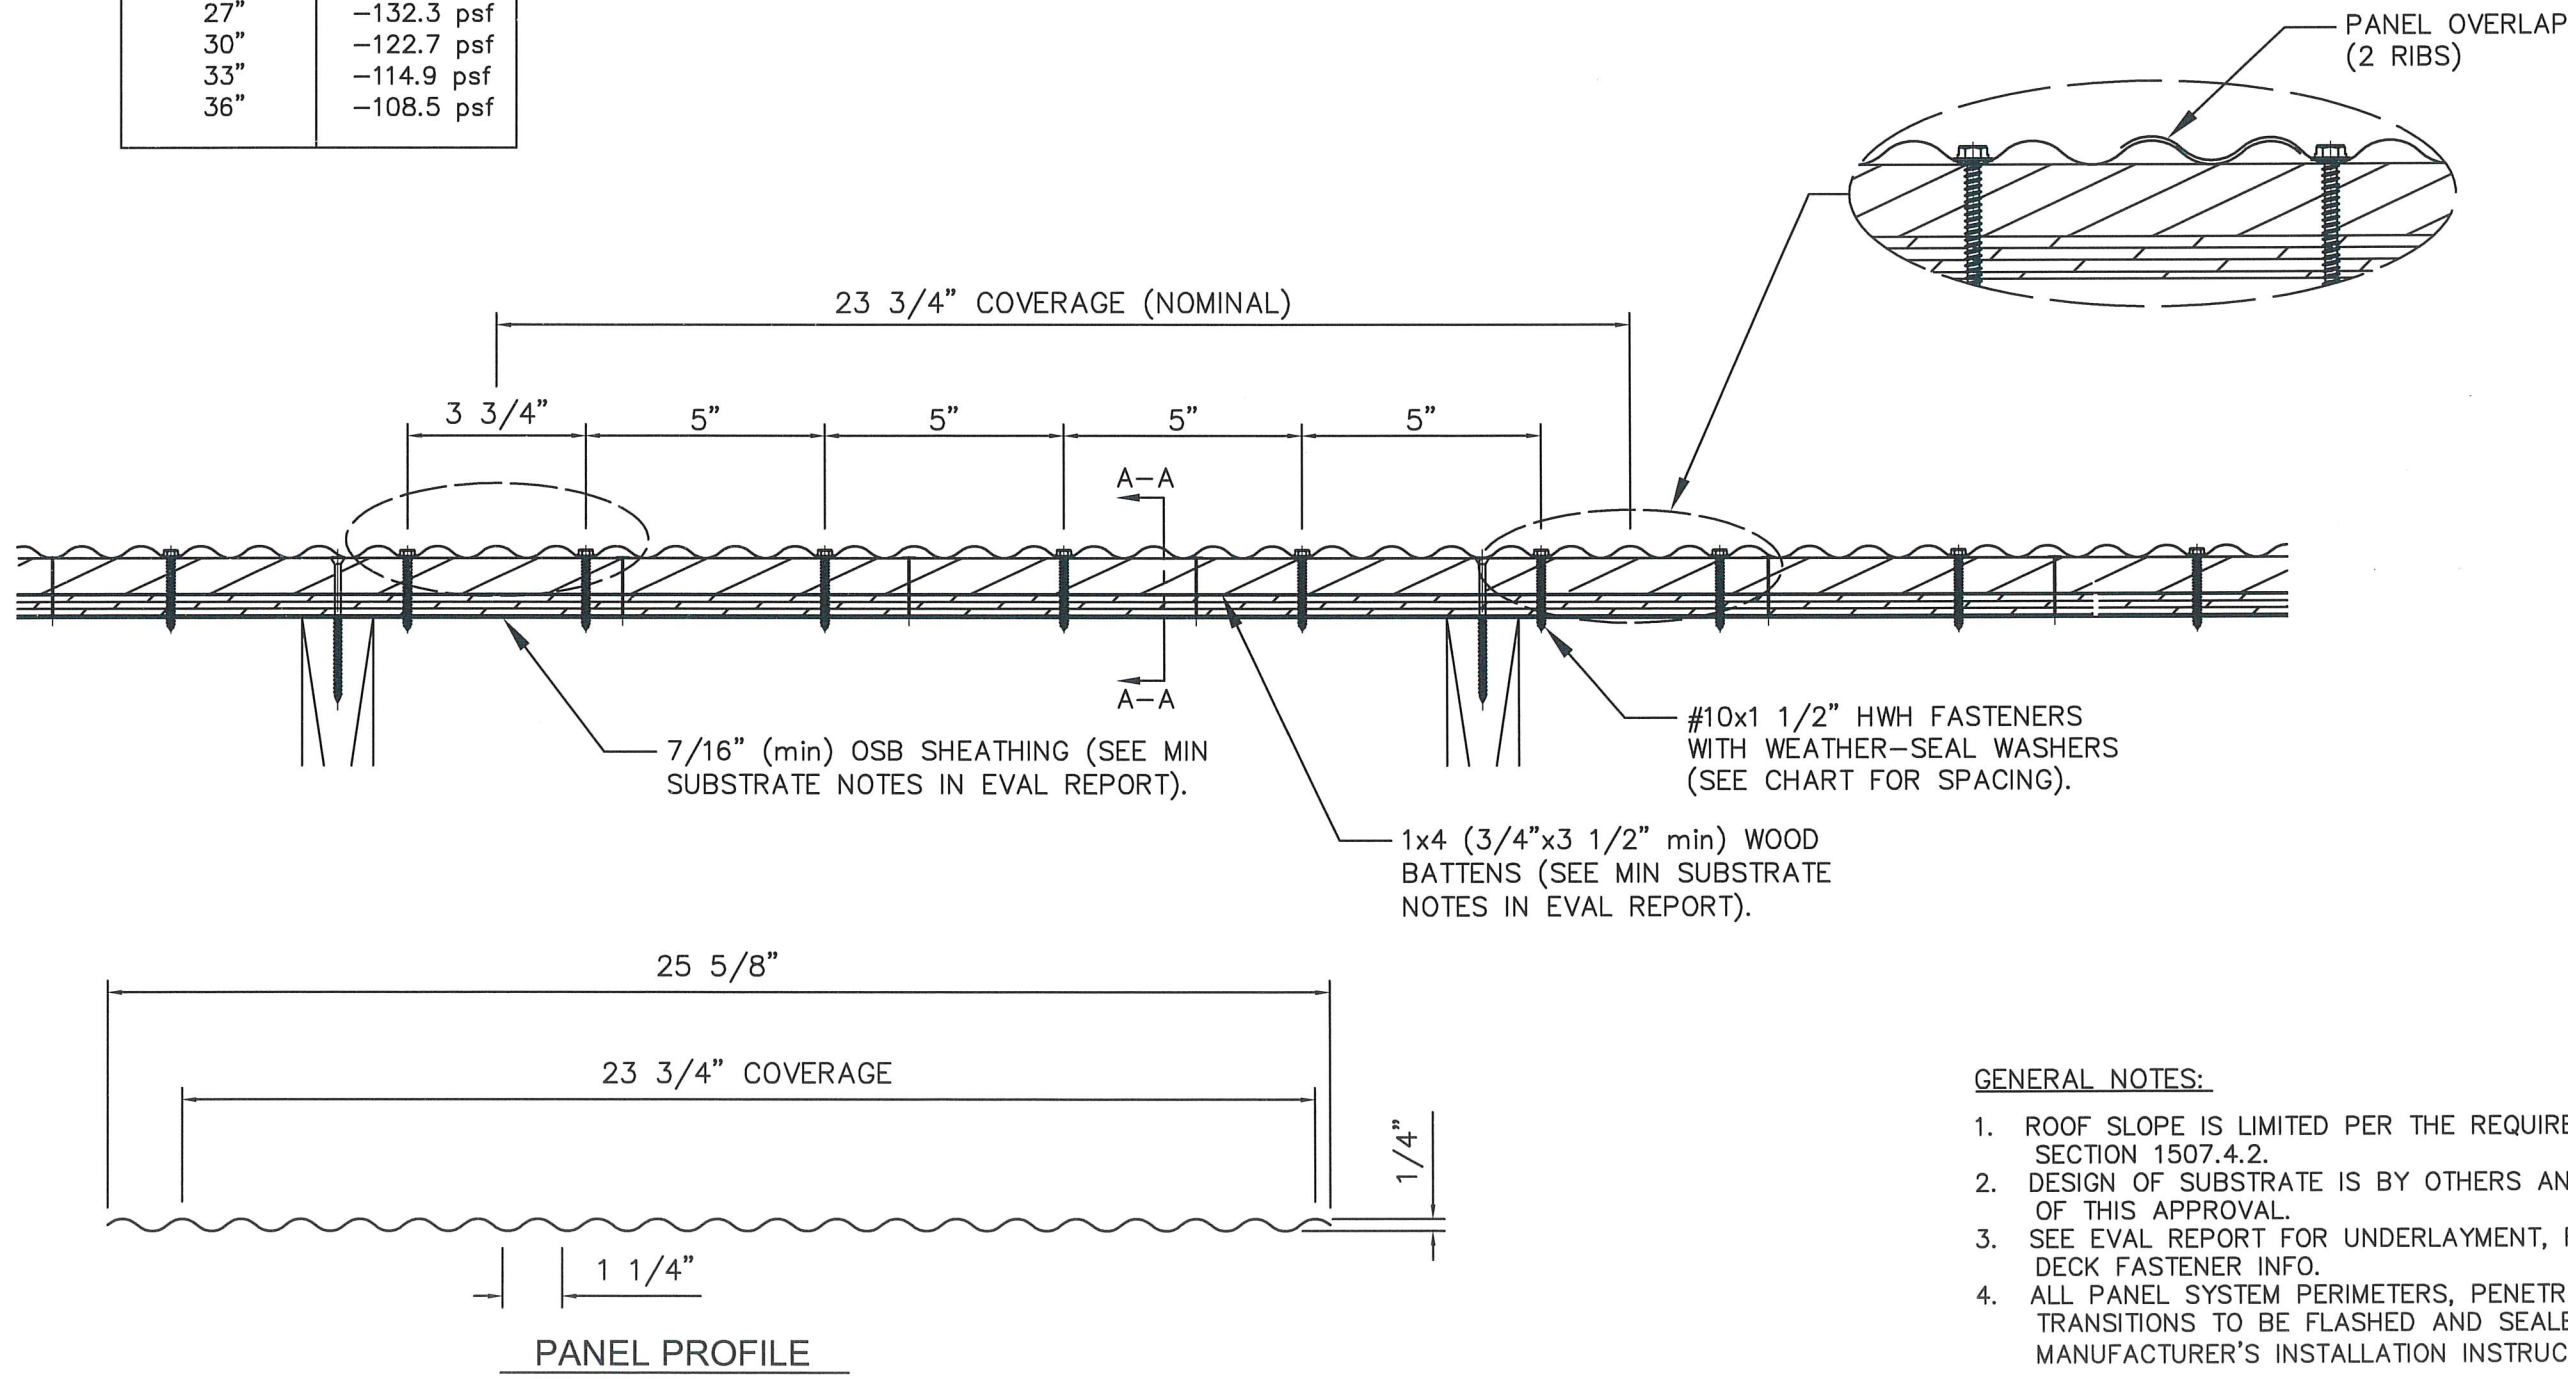

- GENERAL NOTES:**
1. ROOF SLOPE IS LIMITED PER THE REQUIREMENTS OF FBC SECTION 1507.4.2.
 2. DESIGN OF SUBSTRATE IS BY OTHERS AND NOT A PART OF THIS APPROVAL.
 3. SEE EVAL REPORT FOR UNDERLAYMENT, FIRE BARRIER, AND DECK FASTENER INFO.
 4. ALL PANEL SYSTEM PERIMETERS, PENETRATIONS, AND TRANSITIONS TO BE FLASHED AND SEALED PER THE MANUFACTURER'S INSTALLATION INSTRUCTIONS AND RAS 133.

REVISION	1	2/26/24	DATE
1ST SUBMITTAL	-	12/18/23	
PRINTS ISSUED FOR REV#			

SCOTT WOLTERS
FL PE# 62354

WOLTERS ENGINEERING
(COA# 27194)
15211 97TH ROAD N
WEST PALM BEACH, FL 33412
(561) 225-1982

BAKER METAL WORKS & SUPPLY, Inc.

5846 HIGHWAY 189
BAKER, FL 32531
PH: (850) 537-2010

www.bakermetalworks.com
FAX: (850) 537-1707

DWG: **B125C26S**

SHEET: **3/3**