

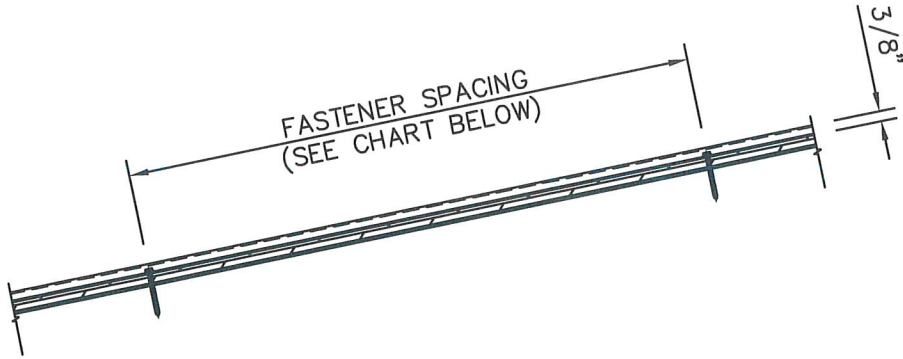
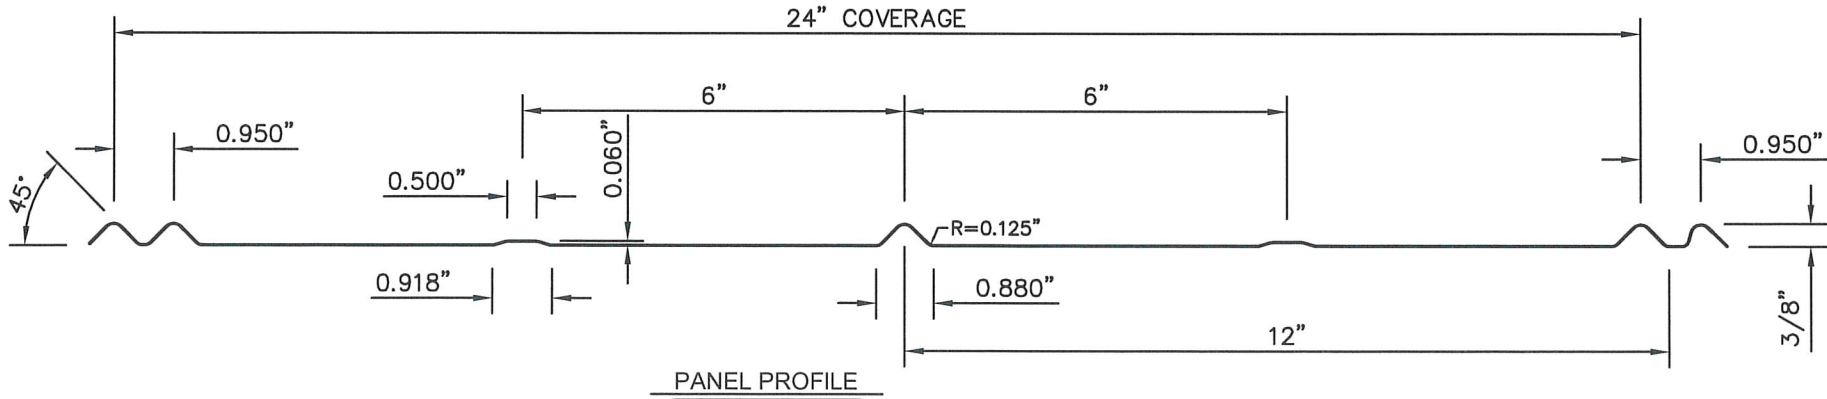


BAKER METALS 26 GA. STEEL 5V ROOF PANEL
24" WIDE x 3/8" RIB HEIGHT OVER 1/2" PLYWOOD

FASTENER SPACING	MAX DESIGN PRESSURE
12"	-183.5 psf
15"	-147.5 psf
18"	-123.5 psf
21"	-106.3 psf
24"	-93.5 psf
27"	-83.5 psf
30"	-75.5 psf
33"	-68.9 psf
36"	-63.5 psf

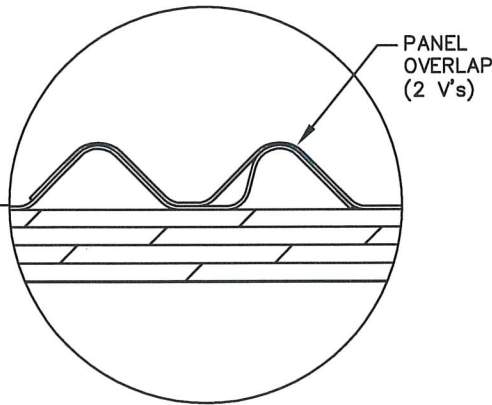

SECTION A-A

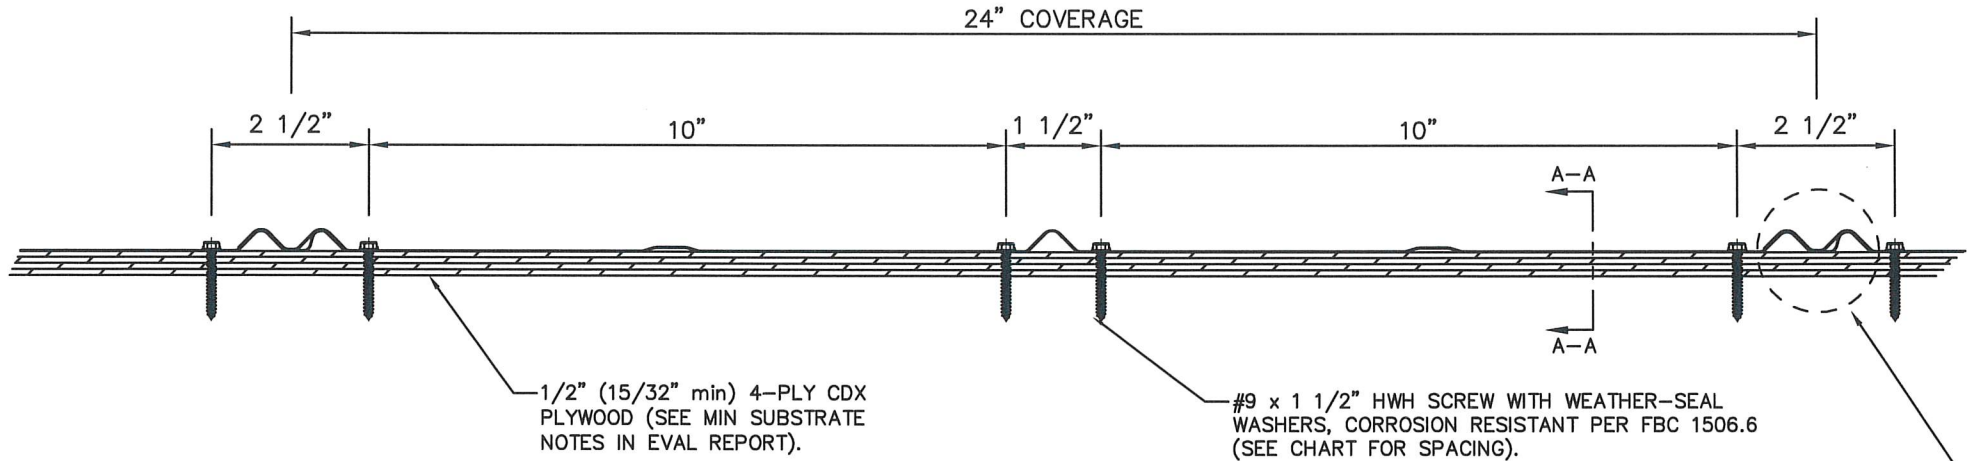

- GENERAL NOTES:
1. ROOF SLOPE IS LIMITED PER THE REQUIREMENTS OF FBC SECTION 1507.4.2.
 2. DESIGN OF SUBSTRATE IS BY OTHERS AND NOT A PART OF THIS APPROVAL.
 3. SEE EVAL REPORT FOR UNDERLAYMENT, FIRE BARRIER, AND DECK FASTENER INFO.
 4. ALL PANEL SYSTEM PERIMETERS, PENETRATIONS, AND TRANSITIONS TO BE FLASHED AND SEALED PER THE MANUFACTURER'S INSTALLATION INSTRUCTIONS AND RAS 133.

SCOTT WOLTERS
FL PE# 62354

WOLTERS ENGINEERING
(COA# 27194)
15211 97TH ROAD N
WEST PALM BEACH, FL 33412
(561) 225-1982

BAKER METAL WORKS & SUPPLY, Inc.

5846 HIGHWAY 189
BAKER, FL 32531
PH: (850) 537-2010

DWG: B5V26S

SHEET: 1/3

www.bakermetalworks.com


FAX: (850) 537-1707

STATE OF FLORIDA
FEB 26 2024
PROFESSIONAL ENGINEER



12/18/23
DATE

**BAKER METALS 26 GA. STEEL 5V ROOF PANEL
24" WIDE x 3/8" RIB HEIGHT OVER 5/8" PLYWOOD**

FASTENER SPACING	MAX DESIGN PRESSURE
12"	-176 psf
15"	-149 psf
18"	-131.1 psf
21"	-118.2 psf
24"	-108.5 psf
27"	-101 psf
30"	-95 psf
33"	-90.1 psf
36"	-86 psf

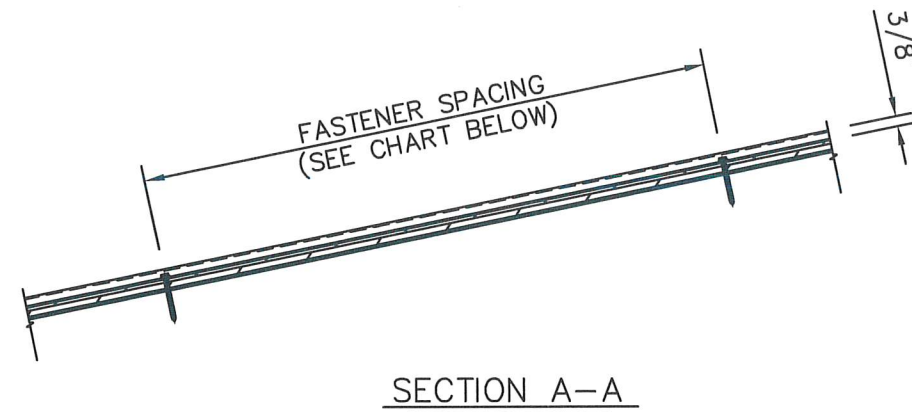


SECTION A-A

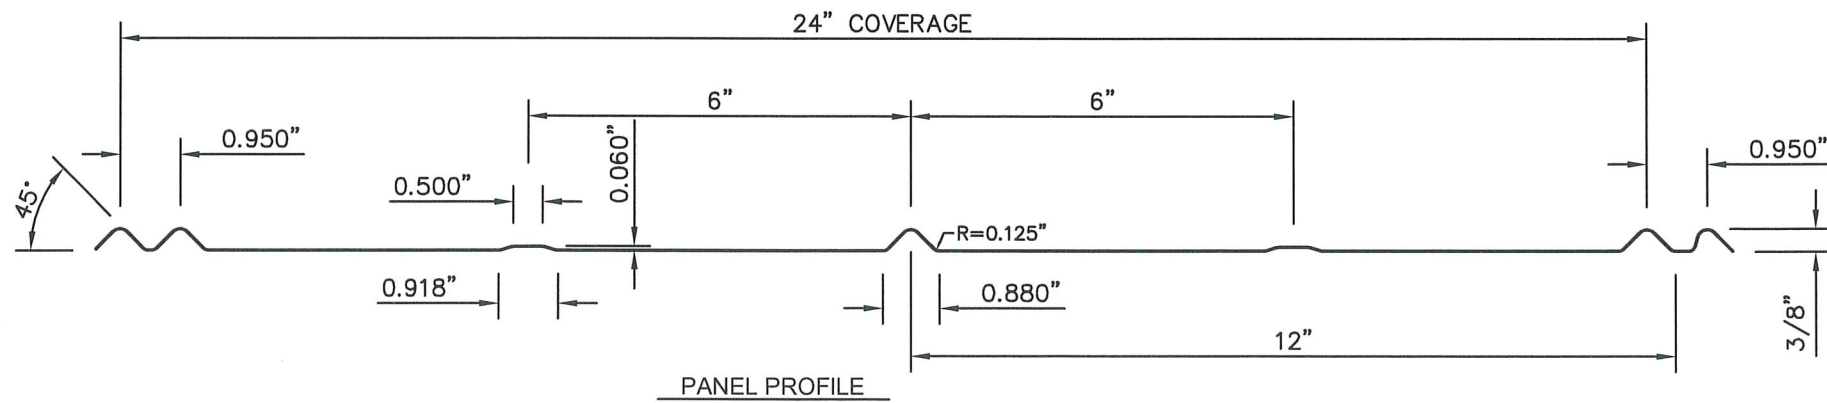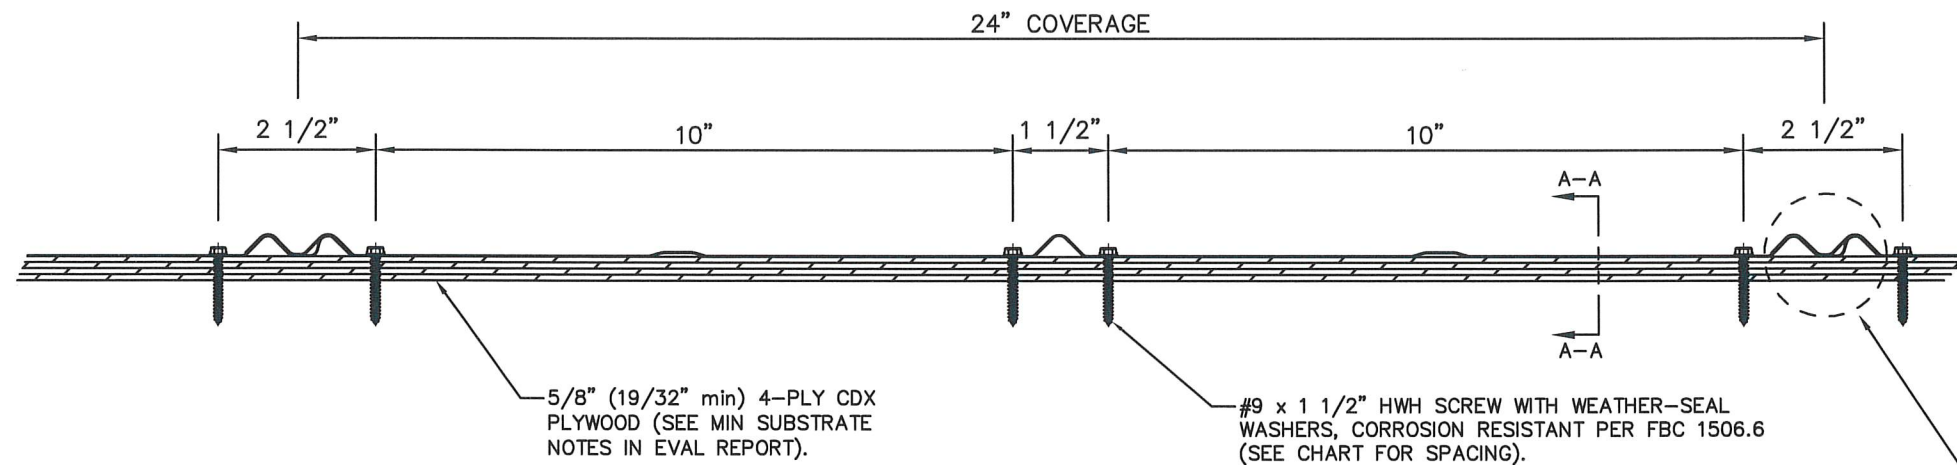

GENERAL NOTES:

1. ROOF SLOPE IS LIMITED PER THE REQUIREMENTS OF FBC SECTION 1507.4.2.
2. DESIGN OF SUBSTRATE IS BY OTHERS AND NOT A PART OF THIS APPROVAL.
3. SEE EVAL REPORT FOR UNDERLAYMENT, FIRE BARRIER, AND DECK FASTENER INFO.
4. ALL PANEL SYSTEM PERIMETERS, PENETRATIONS, AND TRANSITIONS TO BE FLASHED AND SEALED PER THE MANUFACTURER'S INSTALLATION INSTRUCTIONS AND RAS 133.

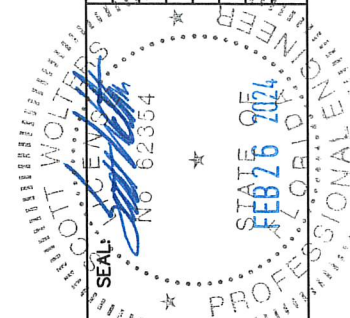

SCOTT WOLTERS
FL PE# 62354

WOLTERS ENGINEERING
(COA# 27194)
15211 97TH ROAD N
WEST PALM BEACH, FL 33411
(561) 225-1982

BAKER METAL WORKS & SUPPLY, Inc.


www.bakermetalworks.com
FAX: (850) 537-1707

5846 HIGHWAY 189
BAKER, FL 32531
PH: (850) 537-2010



DWG:	B5V26S
SHEET:	2/3

**BAKER METALS 26 GA. STEEL 5V ROOF PANEL
24" WIDE x 3/8" RIB HEIGHT OVER 7/16" OSB
WITH 1x4 WOOD BATTENS**

BATTEN/ FASTENER SPACING	MAX DESIGN PRESSURE
12"	-176 psf
15"	-162.5 psf
18"	-153.6 psf
21"	-147 psf
24"	-142.3 psf
27"	-138.5 psf
30"	-135.5 psf
33"	-133.1 psf
36"	-131 psf

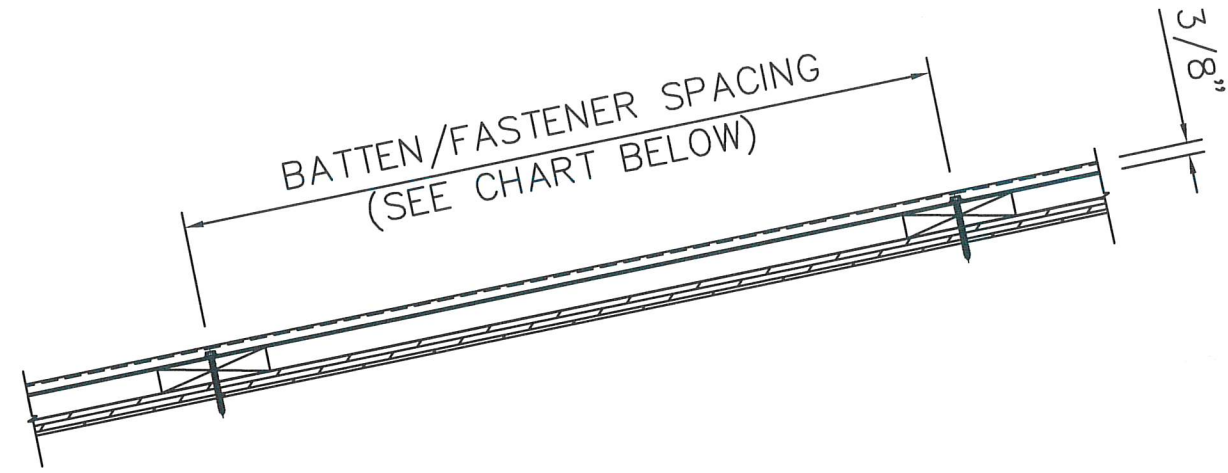


SECTION A-A

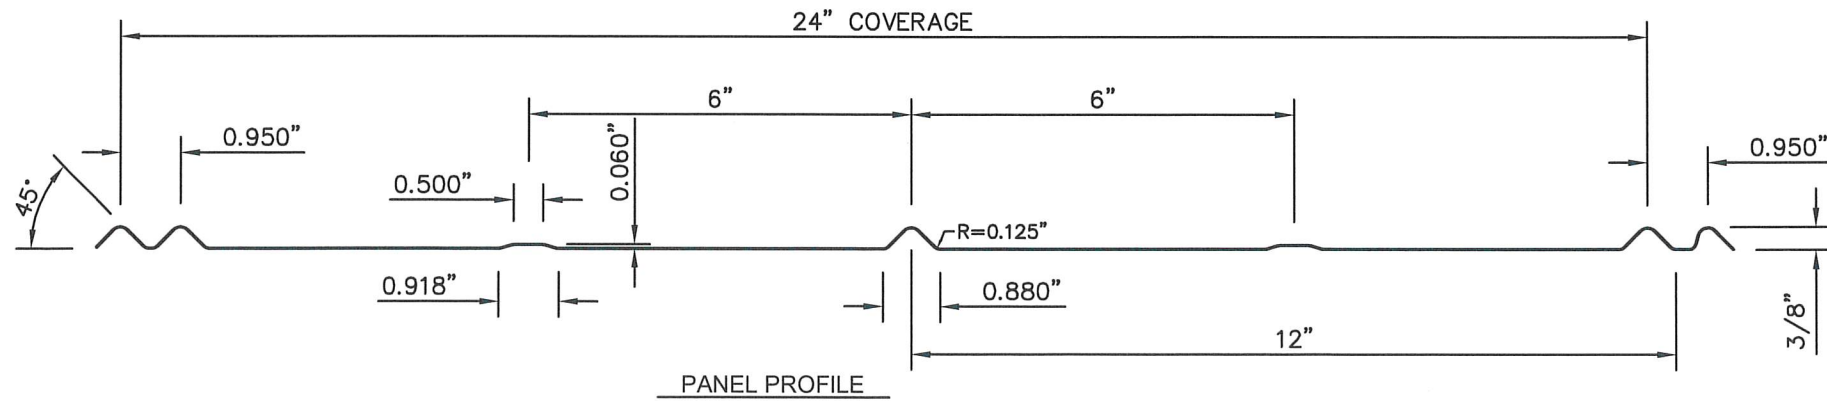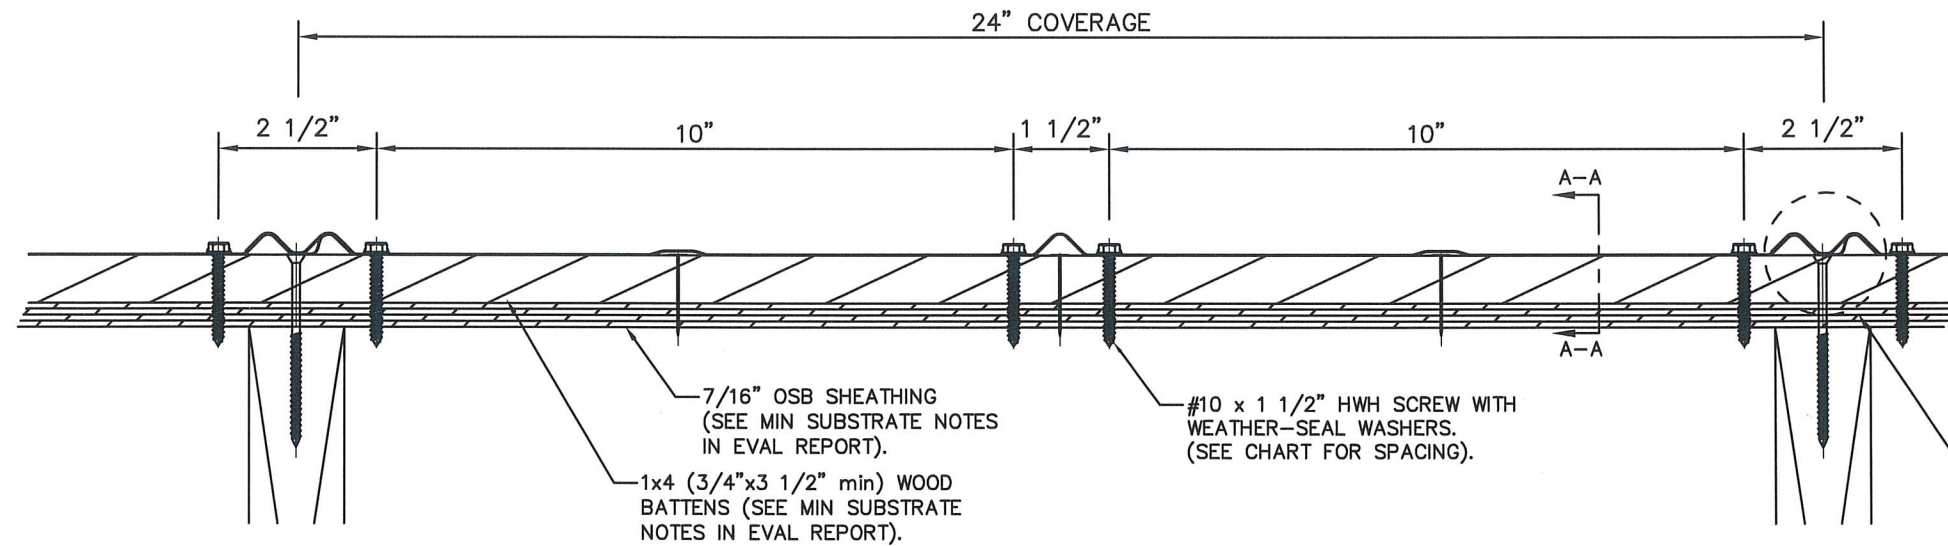

GENERAL NOTES:

1. ROOF SLOPE IS LIMITED PER THE REQUIREMENTS OF FBC SECTION 1507.4.2.
2. DESIGN OF SUBSTRATE IS BY OTHERS AND NOT A PART OF THIS APPROVAL.
3. SEE EVAL REPORT FOR UNDERLAYMENT, FIRE BARRIER, AND DECK FASTENER INFO.
4. ALL PANEL SYSTEM PERIMETERS, PENETRATIONS, AND TRANSITIONS TO BE FLASHED AND SEALED PER THE MANUFACTURER'S INSTALLATION INSTRUCTIONS AND RAS 133.

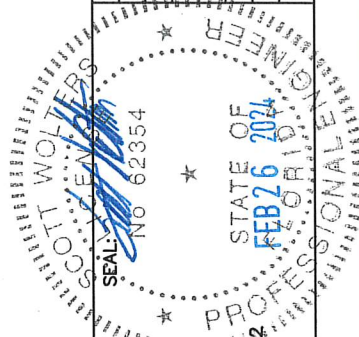

SCOTT WOLTERS
FL PE# 62354

WOLTERS ENGINEERING
(COA# 27194)
15211 97TH ROAD N
WEST PALM BEACH, FL 33411
(561) 225-1982

BAKER METAL WORKS & SUPPLY, Inc.

www.bakermetalworks.com
FAX: (850) 537-1707

5846 HIGHWAY 189
BAKER, FL 32531
PH: (850) 537-2010

DWG:	B5V26S
SHEET:	3/3