

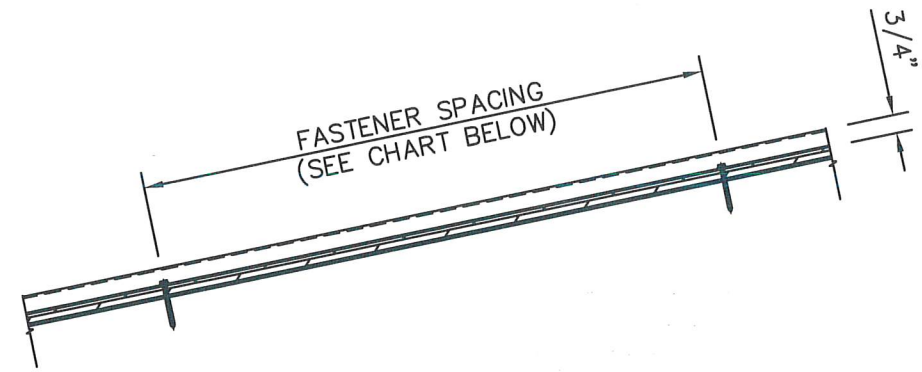


BAKER METALS 26 GA. STEEL TUFF RIB ROOF PANEL
36" WIDE x 3/4" RIB HEIGHT OVER 1/2" or 5/8" PLYWOOD


FASTENER SPACING	MAX DESIGN PRESSURE
12"	-146 psf
15"	-118.9 psf
18"	-101 psf
21"	-88.2 psf
24"	-78.5 psf
27"	-71 psf
30"	-65 psf
33"	-60.1 psf
36"	-56 psf

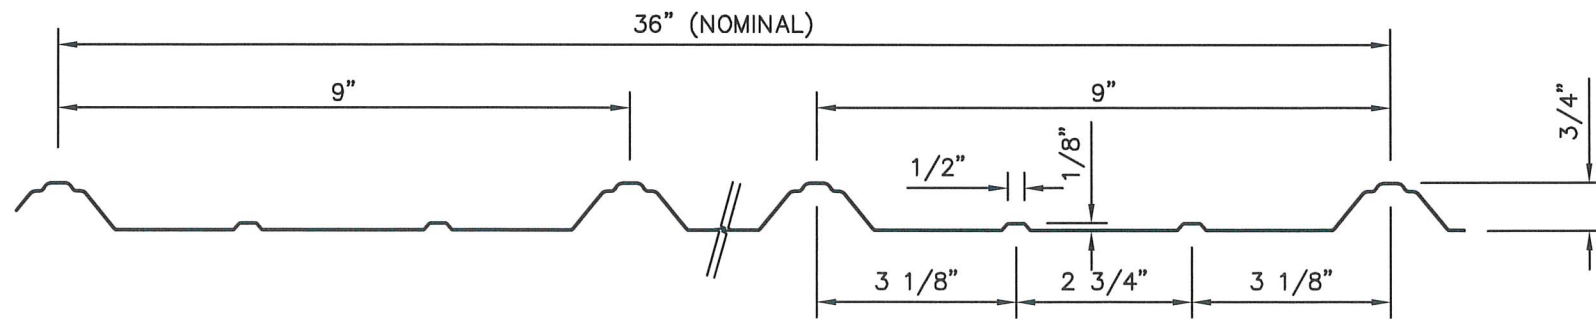

SECTION A-A

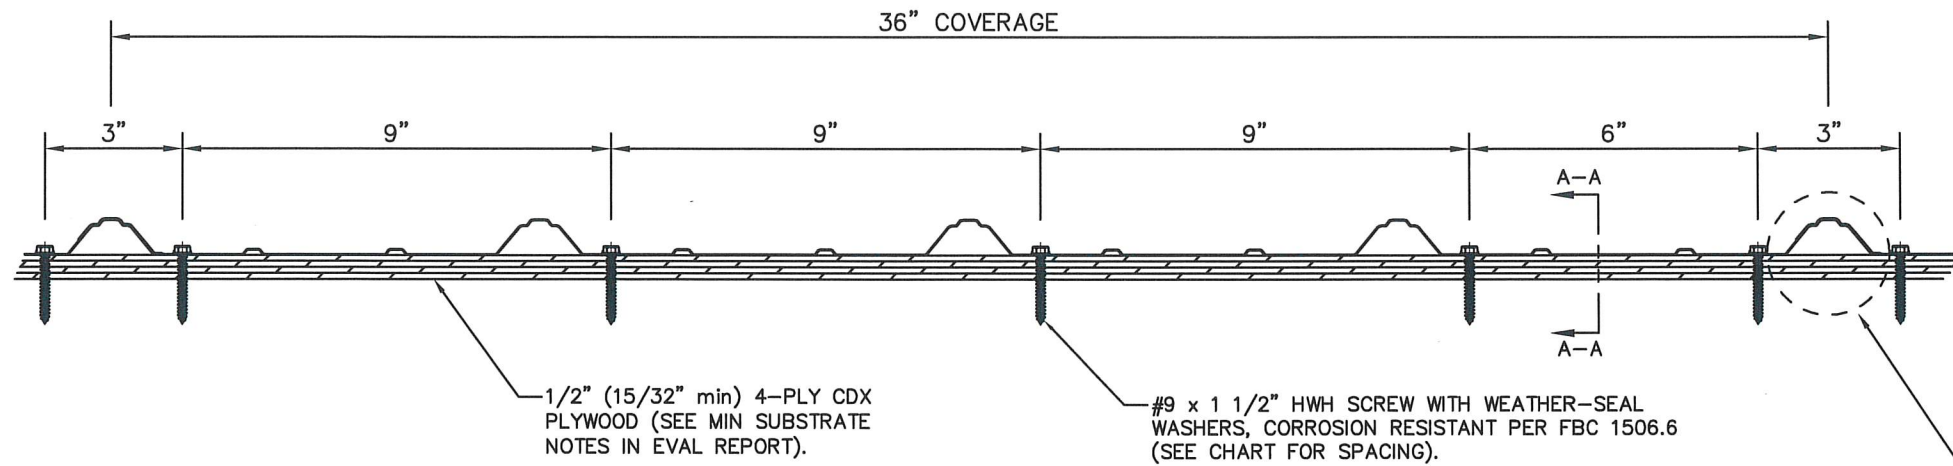

PANEL PROFILE

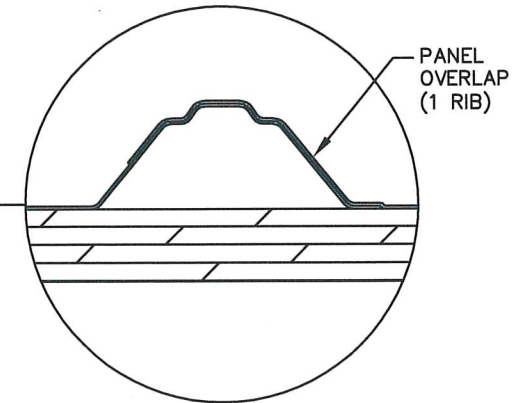

GENERAL NOTES:

1. ROOF SLOPE IS LIMITED PER THE REQUIREMENTS OF FBC SECTION 1507.4.2.
2. DESIGN OF SUBSTRATE IS BY OTHERS AND NOT A PART OF THIS APPROVAL.
3. SEE EVAL REPORT FOR UNDERLAYMENT, FIRE BARRIER, AND DECK FASTENER INFO.
4. ALL PANEL SYSTEM PERIMETERS, PENETRATIONS, AND TRANSITIONS TO BE FLASHED AND SEALED PER THE MANUFACTURER'S INSTALLATION INSTRUCTIONS AND RAS 133.

BAKER METAL WORKS & SUPPLY, Inc.

BAKER, FL 32531
PH: (850) 537-2010

www.bakermetalworks.com
FAX: (850) 537-1707

SCOTT WOLTERS
FL PE# 62354

WOLTERS ENGINEERING
(COA# 27194)
15211 97TH ROAD N
WEST PALM BEACH, FL 33411
(561) 225-1982


STATE OF FLORIDA
FEB 26 2024
NO 62354

DATE	REV.#	ISSUED FOR	DATE
12/18/23	1	1ST SUBMITTAL	2/26/24




DWG: BTRB26S
SHEET: 1 / 3

BAKER METALS 26 GA. STEEL TUFF RIB ROOF PANEL
36" WIDE x 3/4" RIB HEIGHT OVER 7/16" OSB WITH
1x4 WOOD BATTENS

BATTEN/ FASTENER SPACING	MAX DESIGN PRESSURE
12"	-183.5 psf
15"	-165.4 psf
18"	-153.5 psf
21"	-144.9 psf
24"	-138.5 psf
27"	-133.5 psf
30"	-129.5 psf
33"	-126.2 psf
36"	-123.5 psf

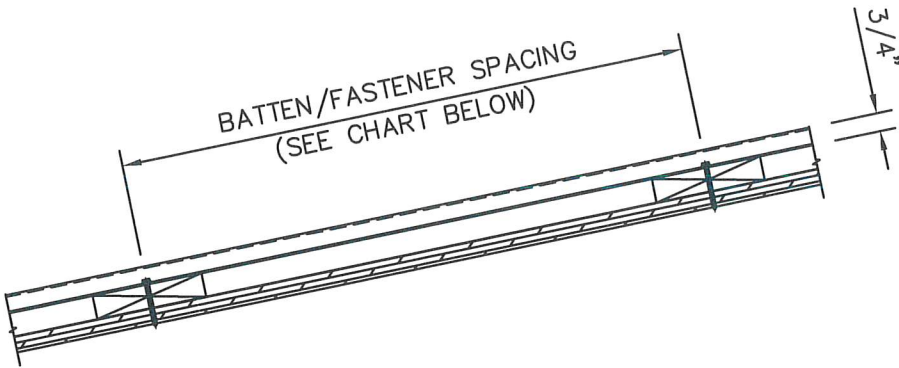

SECTION A-A

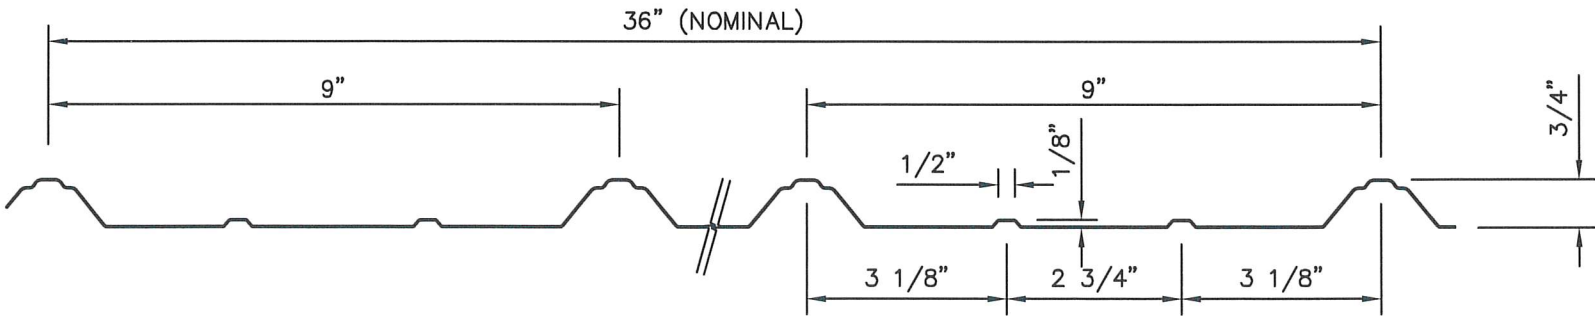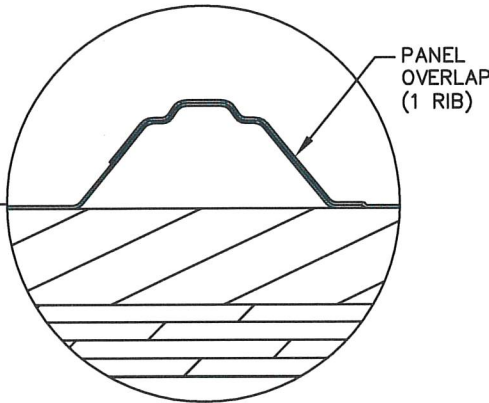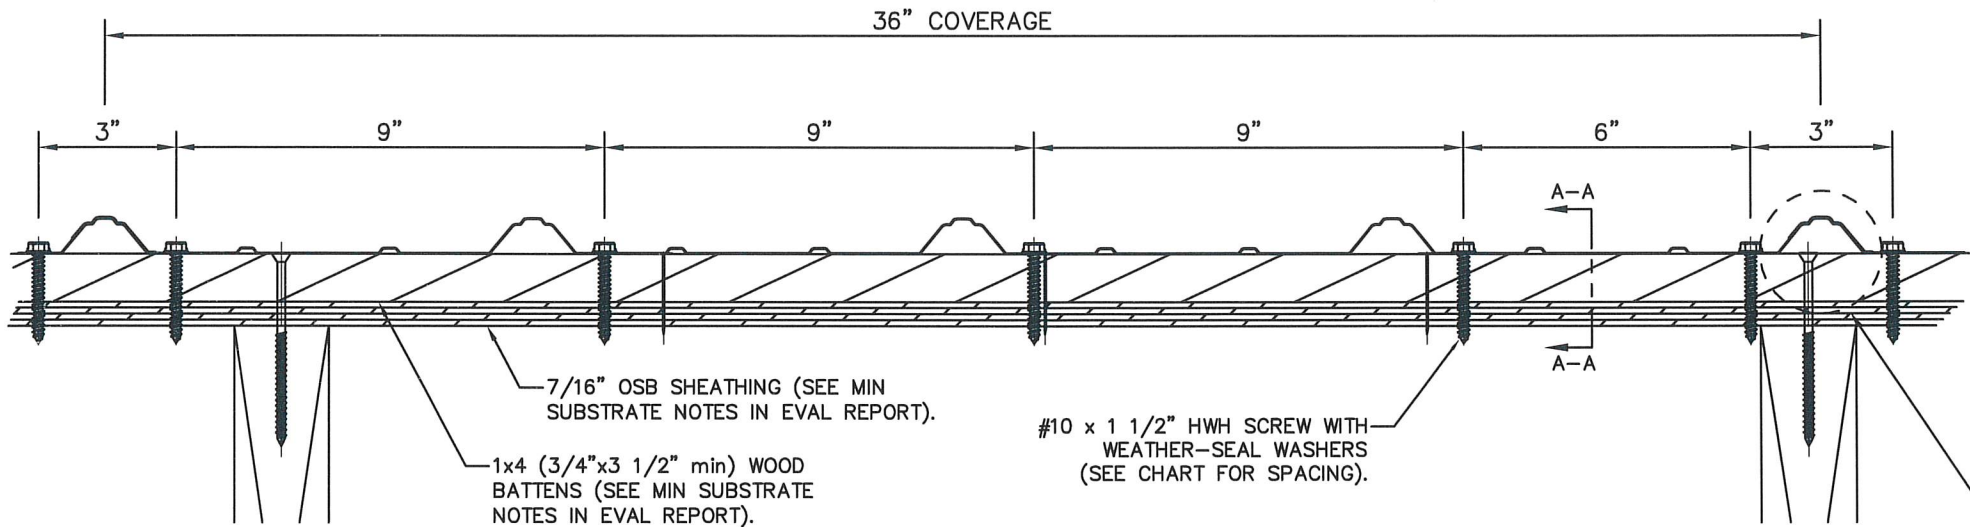

PANEL PROFILE

- GENERAL NOTES:
1. ROOF SLOPE IS LIMITED PER THE REQUIREMENTS OF FBC SECTION 1507.4.2.
 2. DESIGN OF SUBSTRATE IS BY OTHERS AND NOT A PART OF THIS APPROVAL.
 3. SEE EVAL REPORT FOR UNDERLAYMENT, FIRE BARRIER, AND DECK FASTENER INFO.
 4. ALL PANEL SYSTEM PERIMETERS, PENETRATIONS, AND TRANSITIONS TO BE FLASHED AND SEALED PER THE MANUFACTURER'S INSTALLATION INSTRUCTIONS AND RAS 133.

REVISION	DATE	REV.#	DATE
1	2/26/24	1	2/26/24
1ST SUBMITTAL	12/18/23	1	12/18/23
PRINTS ISSUED FOR			

SCOTT WOLTERS
FL PE# 82354
WOLTERS ENGINEERING
(COA# 27194)
15211 97TH ROAD N
WEST PALM BEACH, FL 33412
(561) 225-1982

BAKER METAL WORKS & SUPPLY, Inc.
www.bakermetalworks.com
FAX: (850) 537-1707
5846 HIGHWAY 189
BAKER, FL 32531
PH: (850) 537-2010

DWG: BTRB26S
SHEET: 2/2