


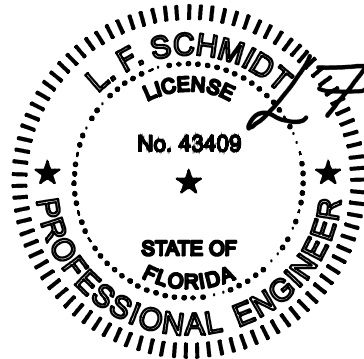


Digitally signed by Lyndon F Schmidt
Date: 2023.09.25 15:24:50 -04'00'


This item has been digitally signed and sealed by
L. F. Schmidt, P.E. on the date adjacent to the seal.
Printed copies of this document are not
considered signed and sealed and the signature
must be verified on any electronic copies.

THIS PRODUCT APPROVAL IS VALID
ONLY FOR THE STATE OF FLORIDA


"BUILDER SERIES"
OPAQUE FIBERGLASS DOOR
SINGLE
w/ or w/out SIDELITE(S)
INSWING/OUTSWING
"IMPACT"

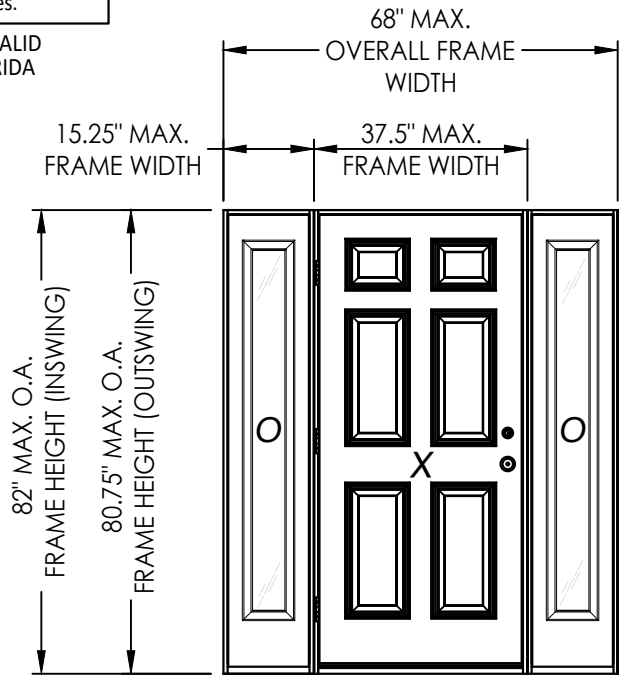

X

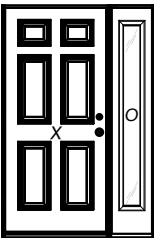

XO, OX

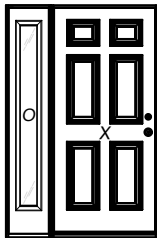

OX, XO

CONFIGURATION	MAX. FRAME DIMENSION	JAMB MATERIAL	DESIGN PRESSURE (PSF) INSWING		DESIGN PRESSURE (PSF) OUTSWING	
			POSITIVE	NEGATIVE	POSITIVE	NEGATIVE
X	37.5" x 82.0"	FJ PINE	+65.0	-65.0	+65.0	-65.0
		COMPOSITE	+65.0	-65.0	+65.0	-65.0
XO, OX, OXO	68.0" x 82.0"	FJ PINE	+40.0	-50.0	+45.0	-45.0
		COMPOSITE	+50.0	-50.0	+50.0	-50.0

GENERAL NOTES

- This product has been evaluated and is in compliance with the 8th Edition (2023) Florida Building Code (FBC) structural requirements excluding the "High Velocity Hurricane Zone" (HVHZ).
- Product anchors shall be as listed and spaced as shown on details. Anchor embedment to base material shall be beyond wall dressing or stucco.
- When used in areas requiring wind borne debris protection, this product complies with FBC Sections 1609.1.2 & R301.2.1.2 and does not require an impact resistant covering. This product meets missile level "D" and excludes Wind Zone 4 as defined in ASTM E 1996 and FBC Sections 1609.1.2.2 & R301.2.1.2.1.
- For 2x stud framing construction, anchoring of these units shall be the same as that shown for 2x buck masonry construction.
- Site conditions that deviate from the details of this drawing require further engineering analysis by a licensed engineer or registered architect.

TABLE OF CONTENTS			
SHEET #	DESCRIPTION	SHEET #	
1	Typical Elevations, Design Pressures & General Notes	8	Horizontal & Vertical Cross Sections (Direct to Masonry)
2	Door Panel Details	9	Vertical Cross Sections (Thresholds)
3	Sidelite Panel Details	10	Buck Anchoring
4	Elevations	11	Frame Anchoring & Hardware Details
5	Horizontal & Vertical Cross Sections	12	Lite Frame & Glazing Details
6	Horizontal & Vertical Cross Sections (2X Buck)	13	Bill of Materials & Components
7	Horizontal & Vertical Cross Sections (1X Buck)		

Documents Prepared By:
Lyndon F. Schmidt
P.E. No. 43409

BUILDING CONSULTANTS, INC.
P.O. Box 230, Valrico, FL 33595
Phone No.: 813.659.9197
FBPE Registry No. 9813

RW

PRODUCT:
TKI PRODUCTS
FIBERGLASS DOOR

PART OR ASSEMBLY:
TYPICAL ELEVATION, DESIGN
PRESSURES & GENERAL NOTES

REVISIONS

DATE: 9/25/23

SCALE: N.T.S.

DWG. BY: RW

CHK. BY: LFS

DRAWING NO.:
FL-42434.1

SHEET 1 OF 13

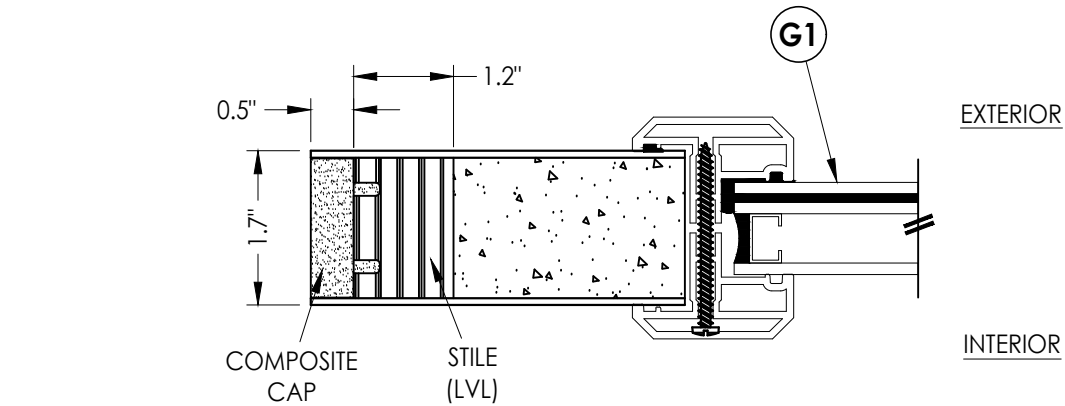


Diagram illustrating the cross-section of a vertical structural member. The member consists of a central core labeled "FIBERGLASS SKIN" and a top section labeled "TOP RAIL (LVL)". The total height of the member is indicated as 12". The diagram shows the member is oriented vertically, with the interior on the left and the exterior on the right.




© 2023 R.W. BUILDING CONSULTANTS INC.

Z:\2023 FBC Drawings\TKI Products\FL-42434\FL-42434.1.dwg




1
2 **HORIZONTAL CROSS SECTION**

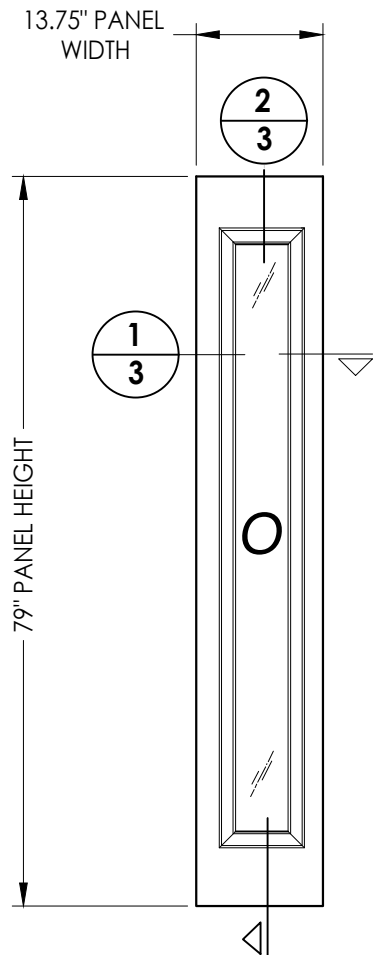

50 **FIBERGLASS SIDELITE PANEL**
BUILDER SERIES

FIBERGLASS SKIN: 0.075" MIN. THK.
FOAM CORE: POLYURETHANE - 1.9 PCF MIN.)

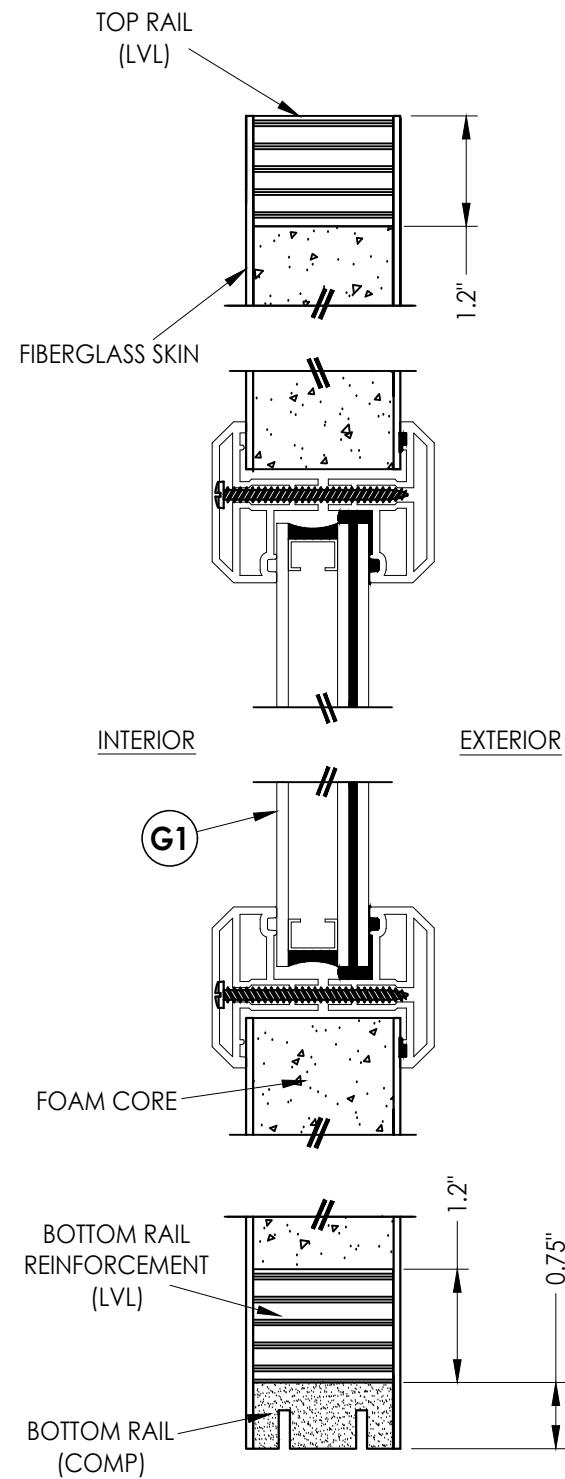

2
3 **VERTICAL CROSS SECTION**

Documents Prepared By:
Lyndon F. Schmidt
P.E. No. 43409


RW BUILDING CONSULTANTS, INC.
P.O. Box 230, Valrico, FL 33595
Phone No.: 813.659.9197
FBPE Registry No. 9813

PRODUCT:	TKI PRODUCTS FIBERGLASS DOOR
	PART OR ASSEMBLY: SIDELITE PANEL DETAILS


REVISIONS			
NO.	DATE	BY	

DATE:	9/25/23
SCALE:	N.T.S.
DWG. BY:	RW
CHK. BY:	LFS
DRAWING NO.:	FL-42434.1
SHEET	3 OF 13


Z:\2023 FBC Drawings\TKI Products\FL-42434\FL-42434.1.dwg

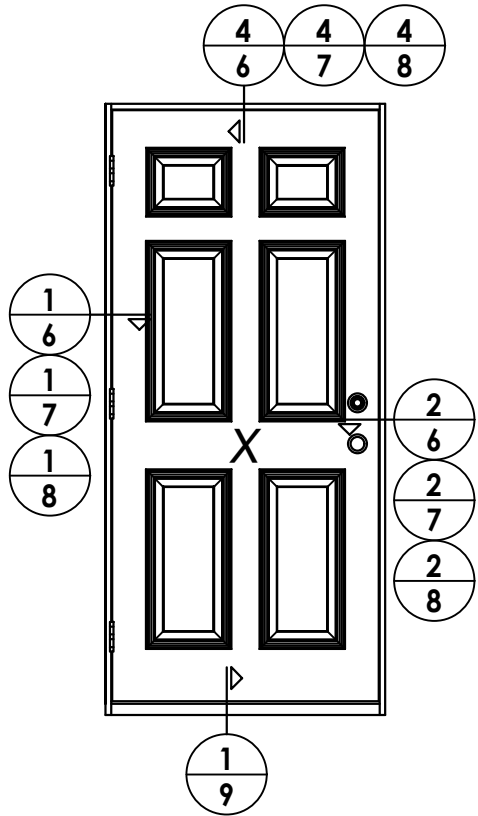


ELEVATION
X

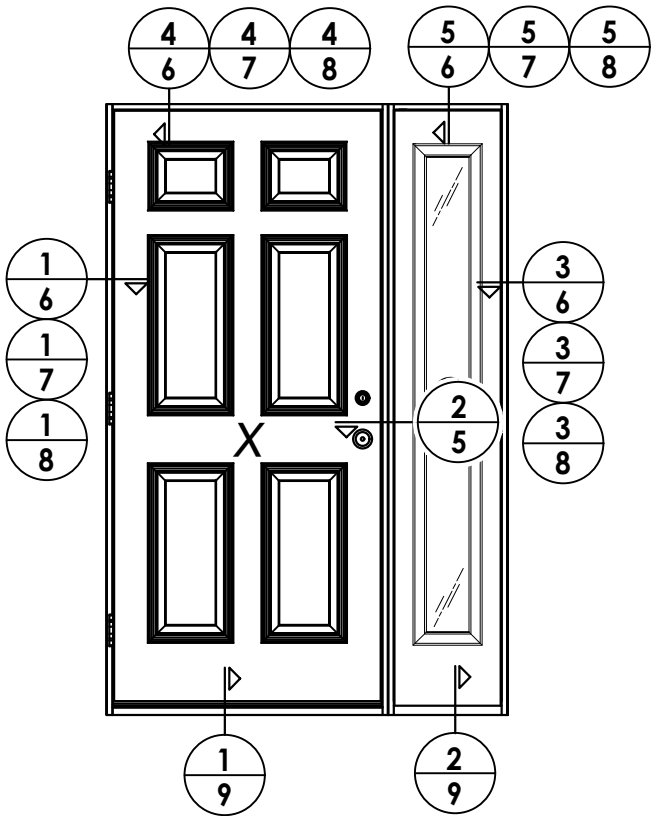

ELEVATION
XO / OX

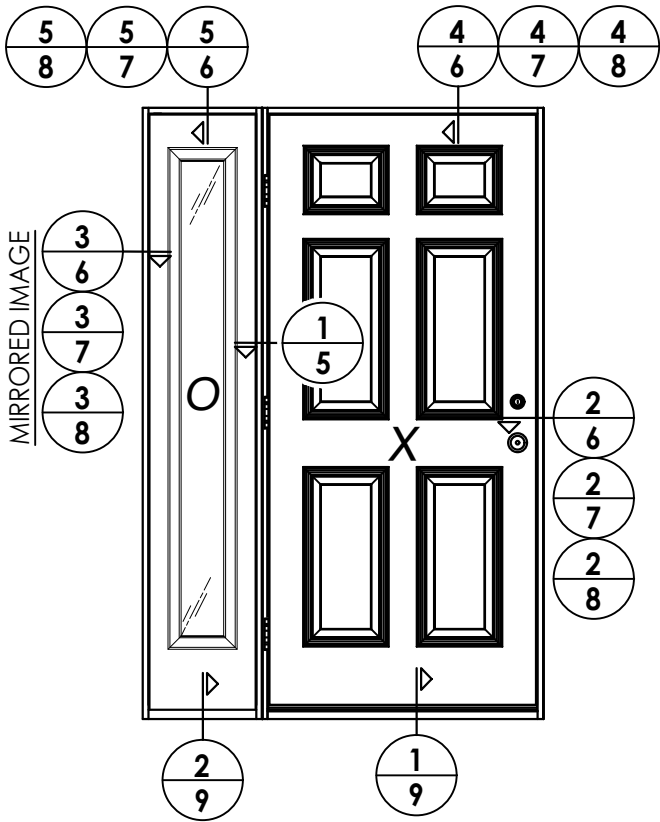

ELEVATION
OX / XO
(CENTER HINGED)

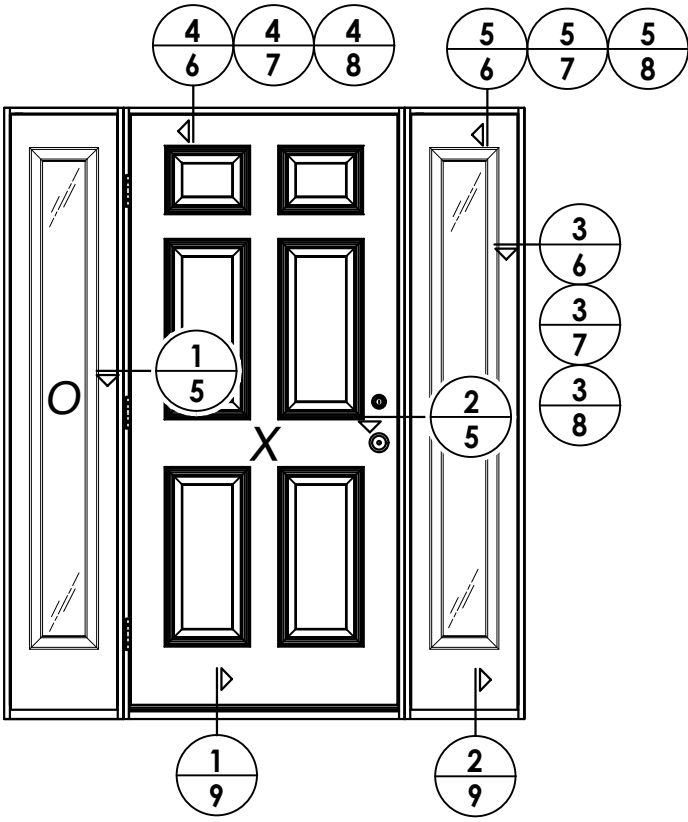

ELEVATION
OXO



DATE: 9/25/23
SCALE: N.T.S.
DWG. BY: RW
CHK. BY: LFS
DRAWING NO.: FL-42434.1
SHEET 4 OF 13

PRODUCT:
TKI PRODUCTS
FIBERGLASS DOOR

PART OR ASSEMBLY:
ELEVATIONS

Documents Prepared By:
Lyndon F. Schmidt
P.E. No. 43409


RW BUILDING CONSULTANTS, INC.
P.O. Box 230, Valrico, FL 33595
Phone No.: 813.659.9197
FBPE Registry No. 9813

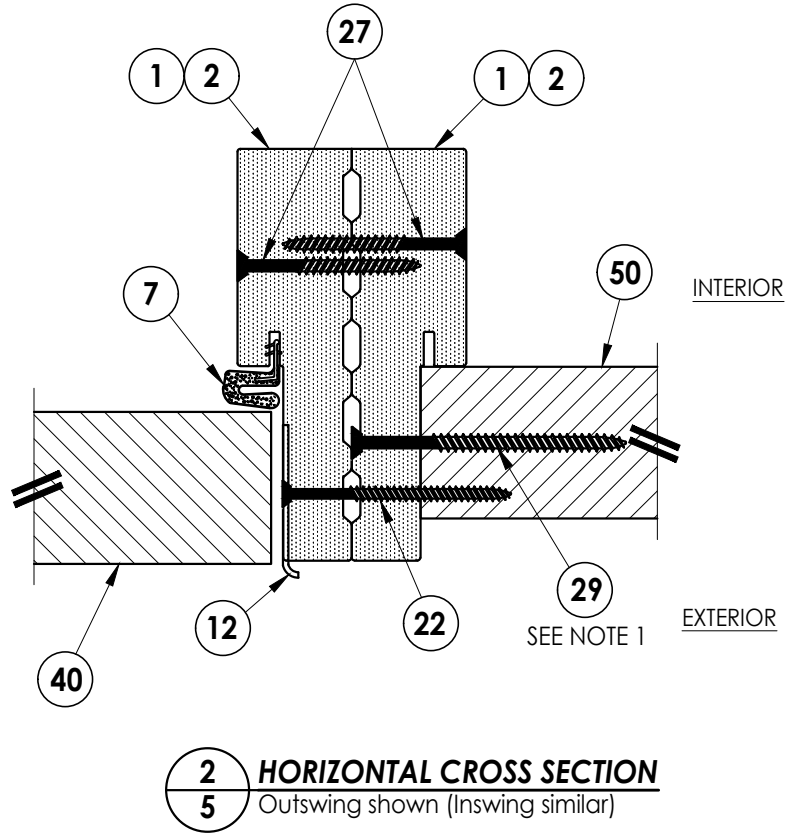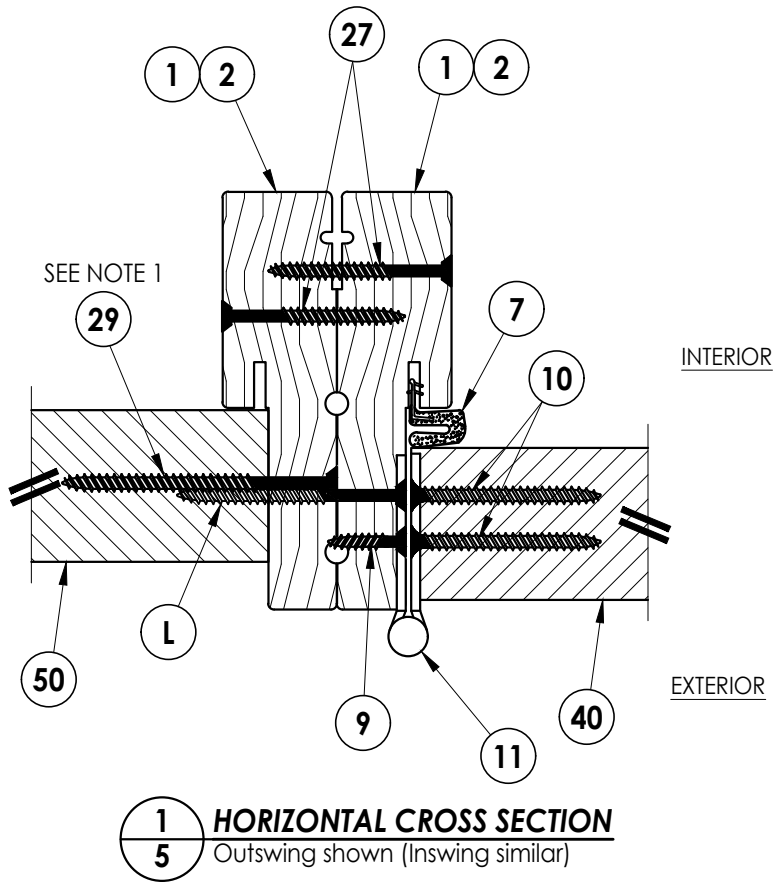

NOTES:


1. Sidelite assembly screws located 10" from each end plus 4 more equally spaced (6 screws total along side jamb).

[illegible]

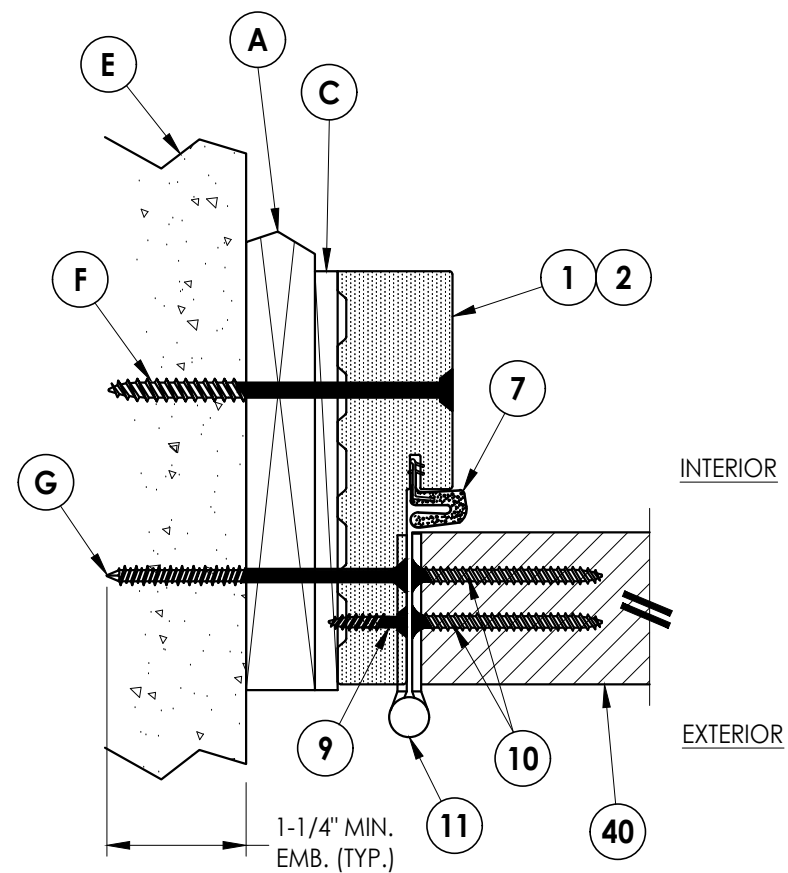


1 7 **HORIZONTAL CROSS SECTION**

Shown w/ 1X Buck
Outswing shown (Inswing similar)

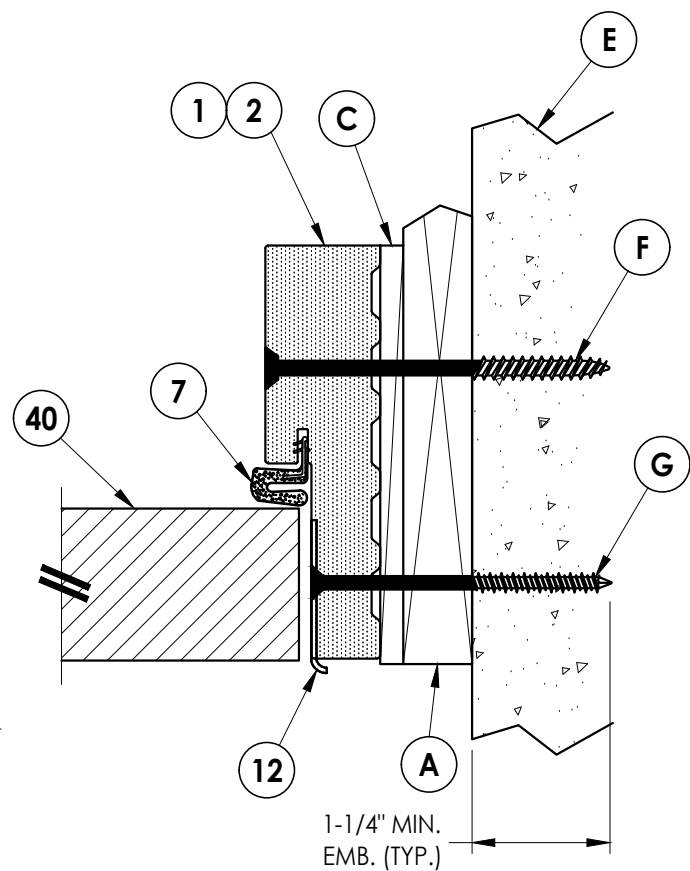


2 **HORIZONTAL CROSS SECTION**
7 Shown w/ 1X Buck
Outswing shown (Inswing similar)

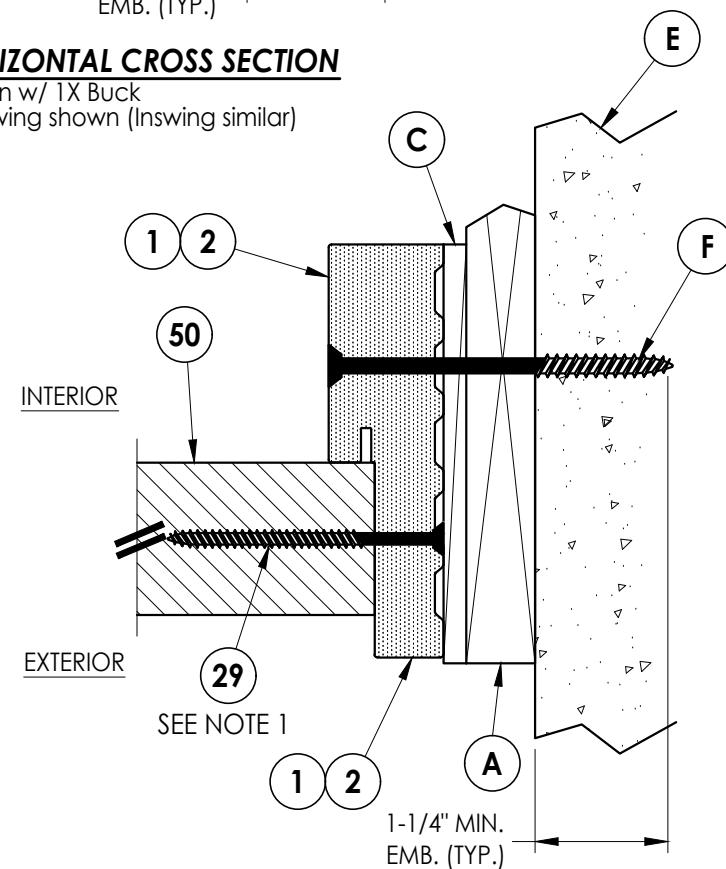


3 7 **HORIZONTAL CROSS SECTION**

Shown w/ 1X Buck
Outswing shown (Inswing similar)

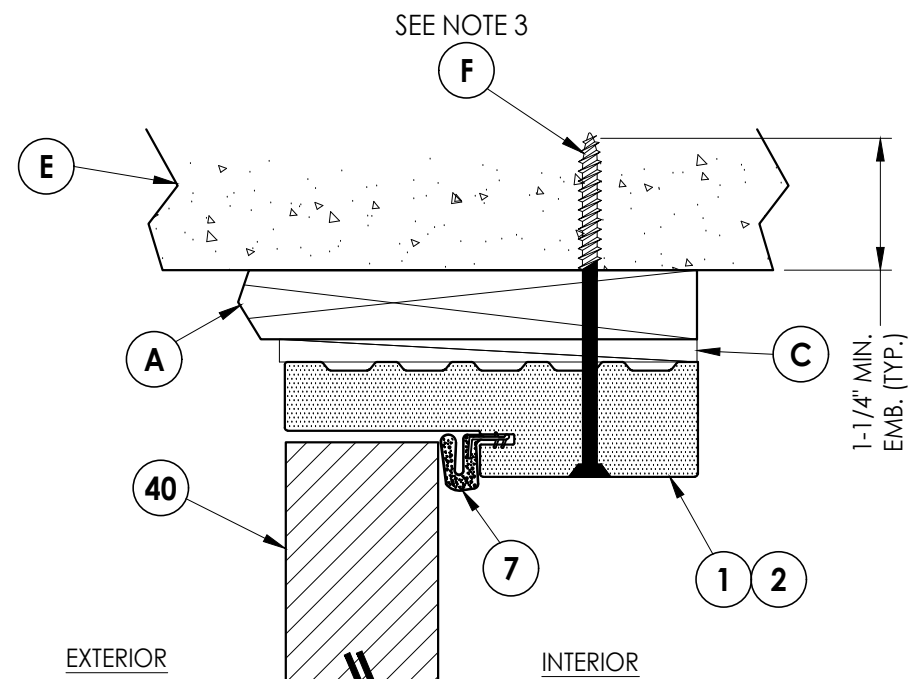

4 **VERTICAL CROSS SECTION**
7 Shown w/ 1X Buck
 Outswing shown (Inswing similar)

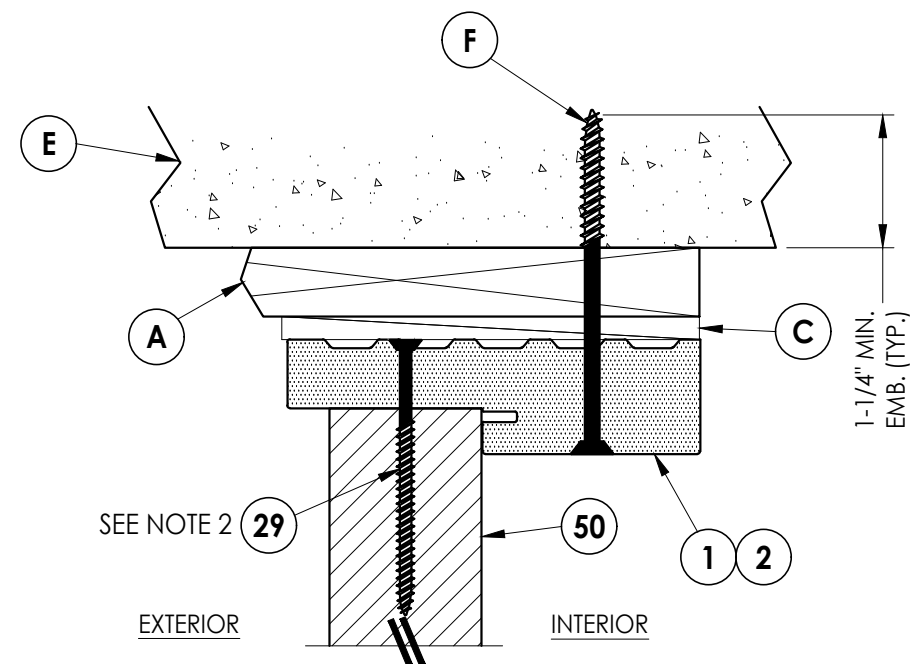

5 **VERTICAL CROSS SECTION**
7 Shown w/ 1X Buck
 Outswing shown (Inswing similar)

Notes:

1. Sidelite assembly screws located 10" from each end and 4 more screws equally spaced between (6 screws total per side jamb).
2. Sidelite assembly screws located 3" from each end (2 screws total along head & sill).
3. Anchor @ head is not required for single door (X) only.

Documents Prepared By:
Lyndon F. Schmidt
P.E. No. 43409

RW BUILDING CONSULTANTS, INC.
P.O. Box 230, Valrico, FL 33595
Phone No.: 813.659.9197
FBPE Registry No. 9813

PRODUCT: TKI PRODUCTS
FIBERGLASS DOOR

PART OR ASSEMBLY:
**HORIZONTAL & VERTICAL
CROSS SECTIONS (1X BUCK)**

[illegible]

DATE: 9/25/23






SCALE: N.T.S.

DWG. BY: *RW*

CHK. BY: LFS

DRAWING NO.:

FL-42434.1

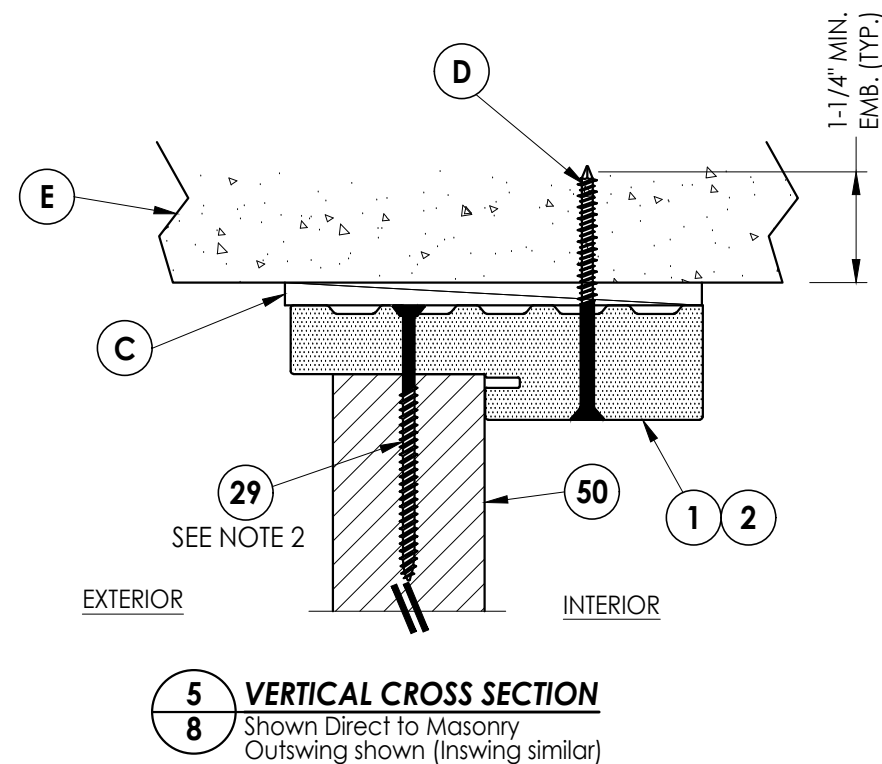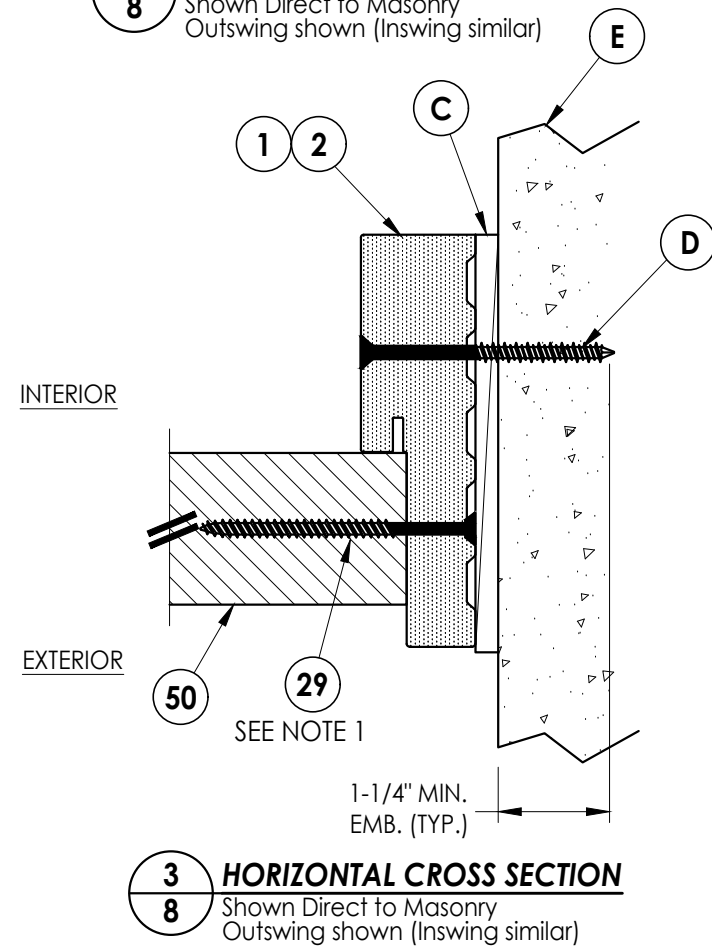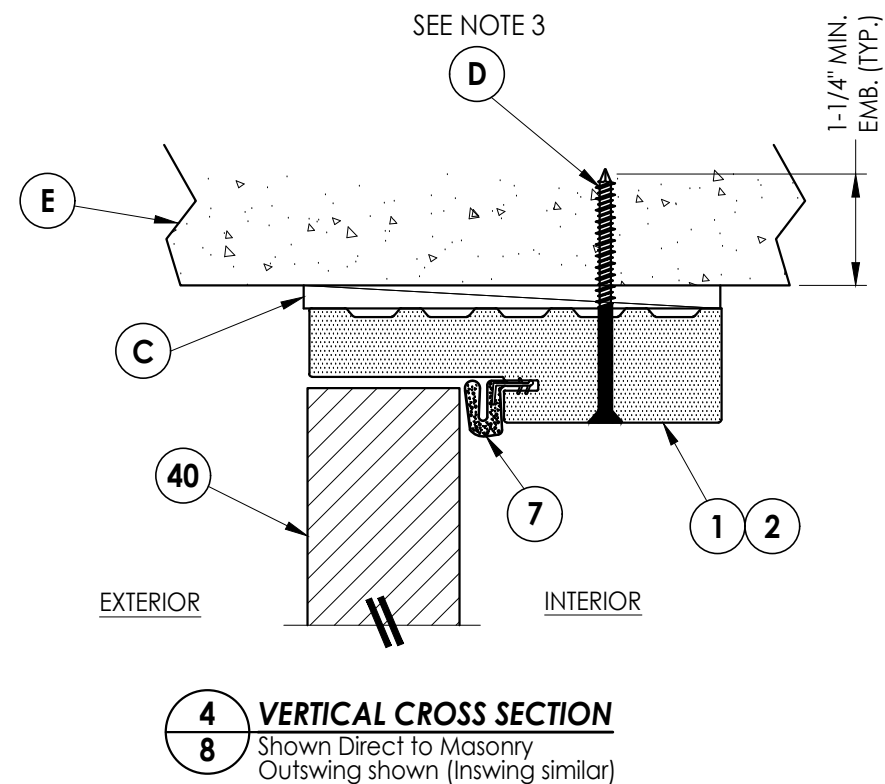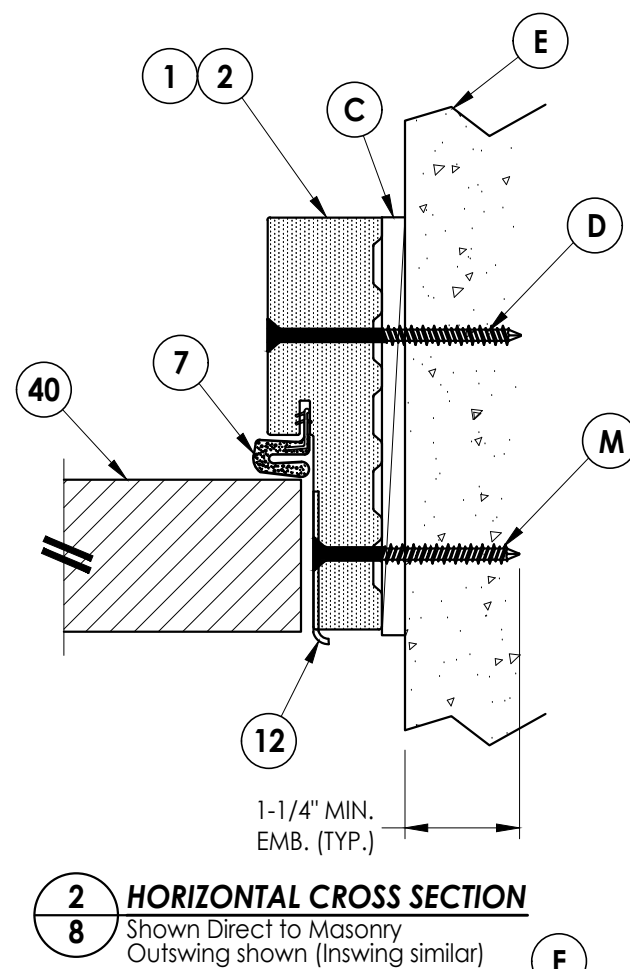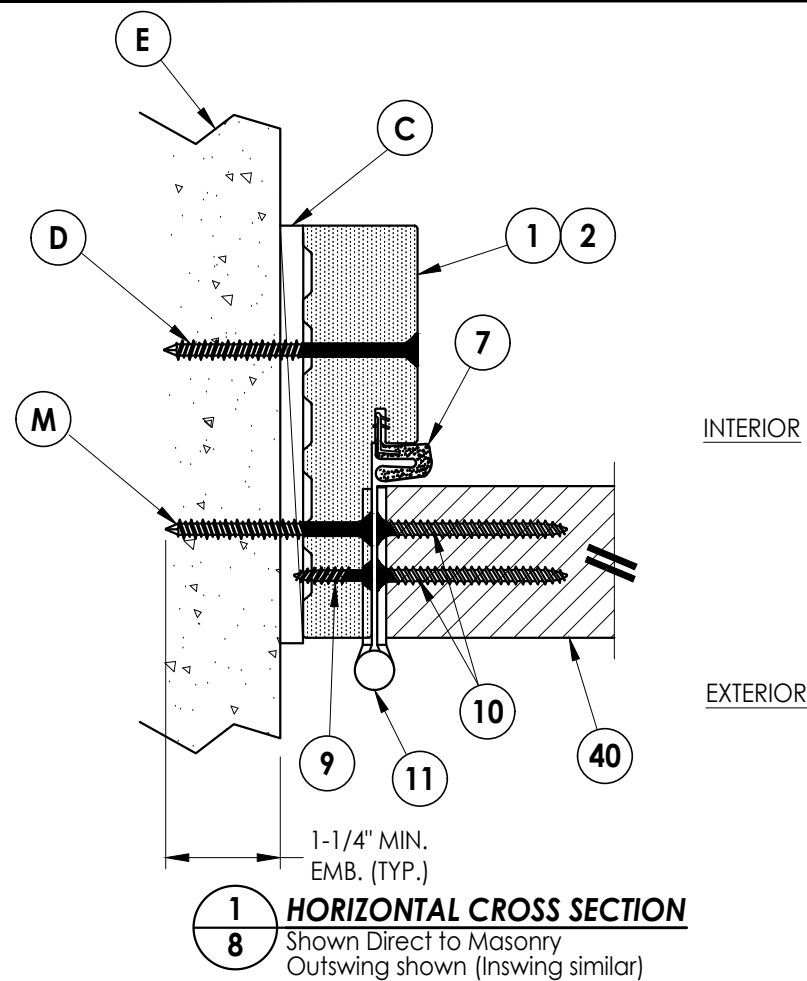

Notes:

1. Sidelite assembly screws located 10" from each end and 4 more screws equally spaced between (6 screws total per side jamb).
2. Sidelite assembly screws located 3" from each end (2 screws total along head & sill).
3. Anchor @ head is not required for single door (X) only.

Documents Prepared By:
Lyndon F. Schmidt
P.E. No. 43409

R^gW BUILDING CONSULTANTS, INC.
P.O. Box 230, Valrico, FL 33595
Phone No.: 813.659.9197
FBPE Registry No. 9813

PRODUCT: TKI PRODUCTS
FIBERGLASS DOOR

PART OR ASSEMBLY:
**HORIZONTAL & VERTICAL CROSS
SECTIONS (DIRECT TO MASONRY)**

[illegible]

DATE: 9/25/23

SCALE: *N.T.S.*

DWG. BY: *RW*


CHK. BY: *LFS*

DRAWING NO.:


SHEET 8 OF 13

Z:\2023 FBC Drawings\TKI Products\FL-42434\FL-42434.1.dwg


- Notes:
1. Sidelite assembly screws located 3" from each end (2 screws total along head & sill).
 2. Anchor @ sill is not required for single door (X) only.

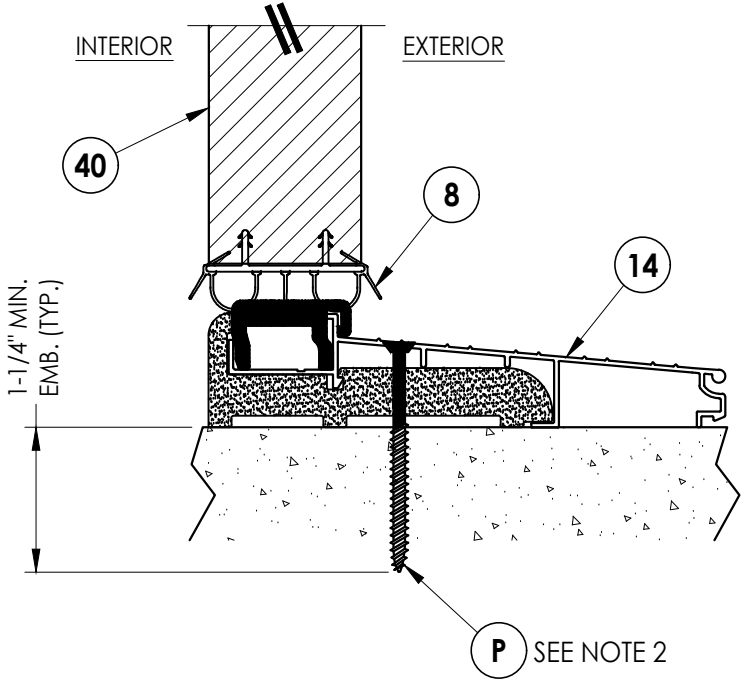


1
9 **VERTICAL CROSS SECTION**
Inswing Threshold

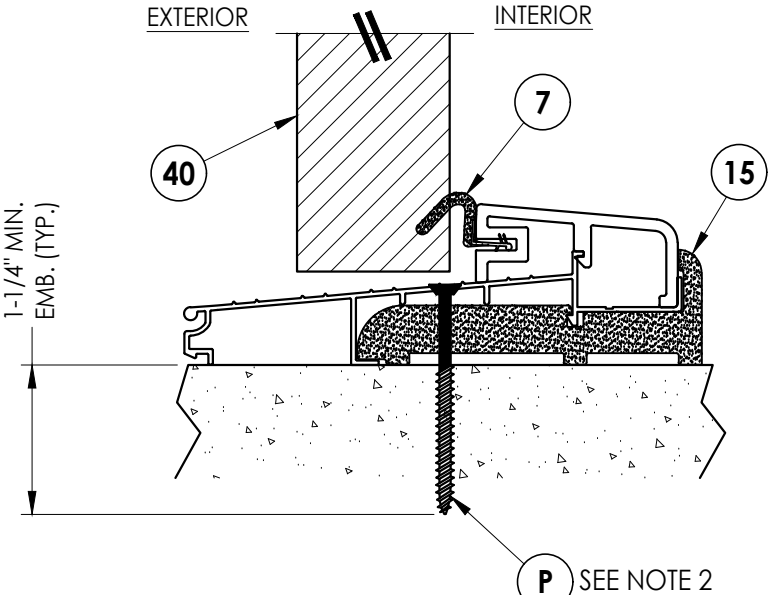


2
9 **VERTICAL CROSS SECTION**
Outswing Threshold

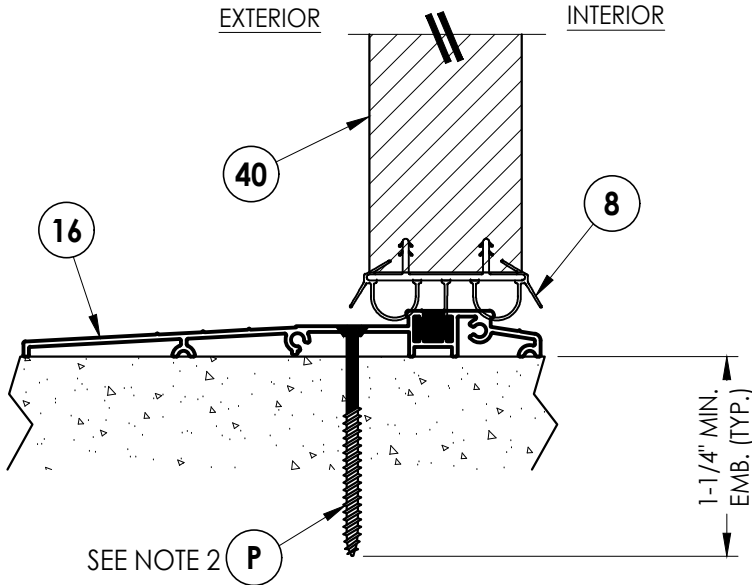


3
9 **VERTICAL CROSS SECTION**
ADA Threshold

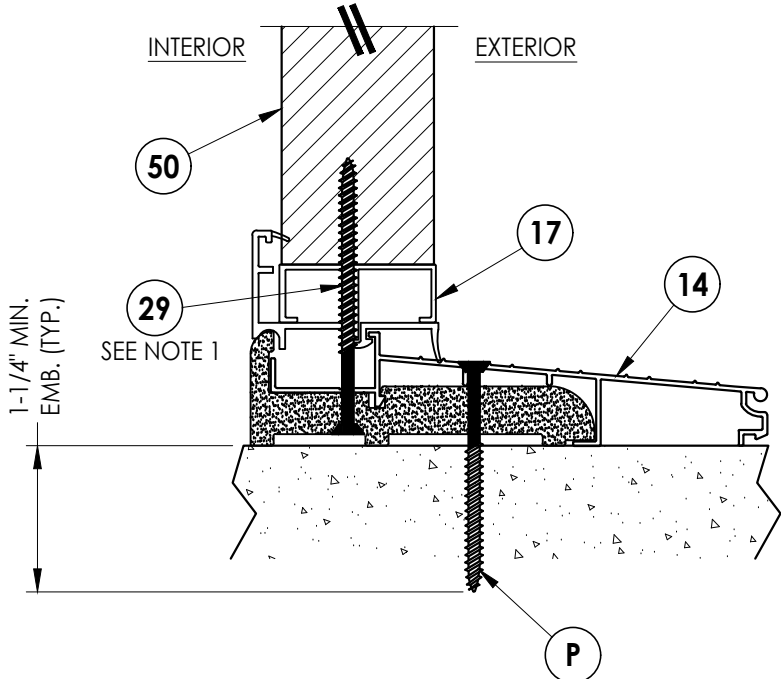

4
9 **VERTICAL CROSS SECTION**
Inswing Threshold

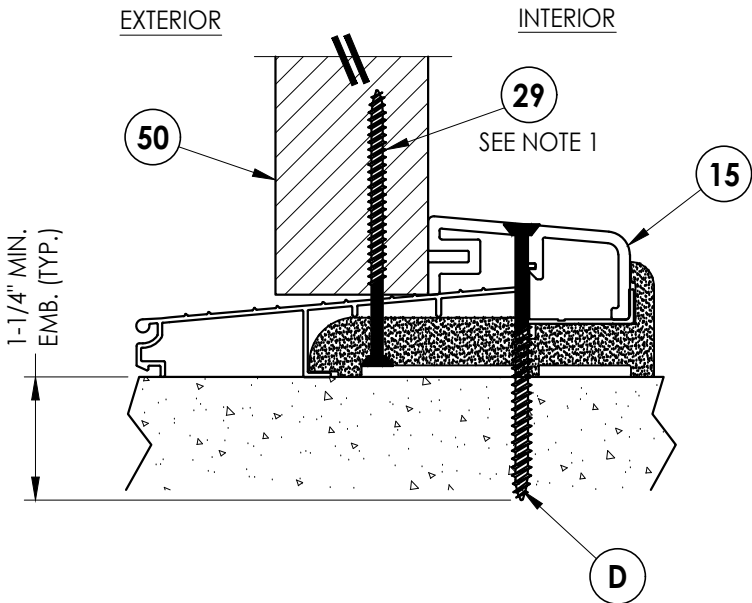

5
9 **VERTICAL CROSS SECTION**
Outswing Threshold

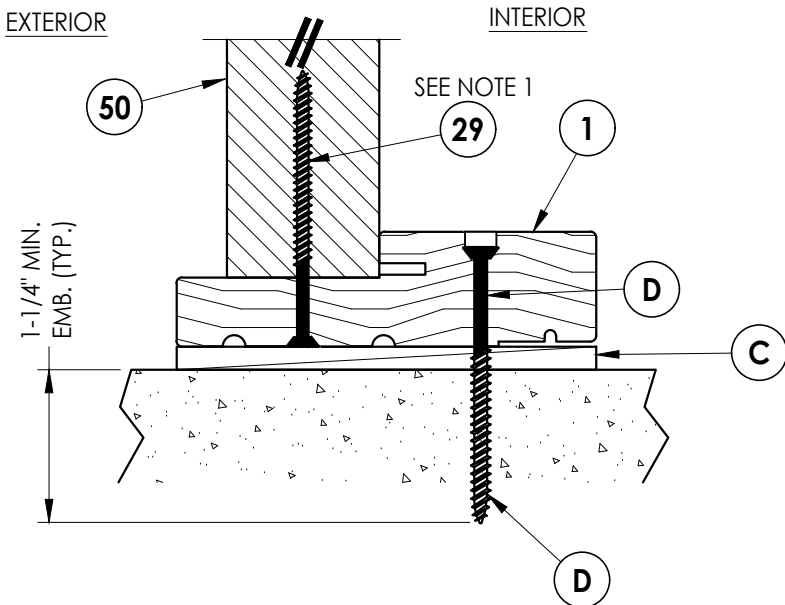

6
9 **VERTICAL CROSS SECTION**

Documents Prepared By:
Lyndon F. Schmidt
P.E. No. 43409

RW BUILDING CONSULTANTS, INC.
P.O. Box 230, Valrico, FL 33595
Phone No.: 813.659.9197
FBPE Registry No. 9813

PRODUCT:
TKI PRODUCTS
FIBERGLASS DOOR

PART OR ASSEMBLY:
VERTICAL CROSS
SECTIONS (THRESHOLDS)

REVISIONS		NO.	DATE	BY

DATE: 9/25/23

SCALE: N.T.S.


DWG. BY: RW

CHK. BY: LFS


DRAWING NO.: FL-42434.1

SHEET 9 OF 13

Z:\2023 FBC Drawings\TKI Products\TKI-42434\FB-42434.1.dwg

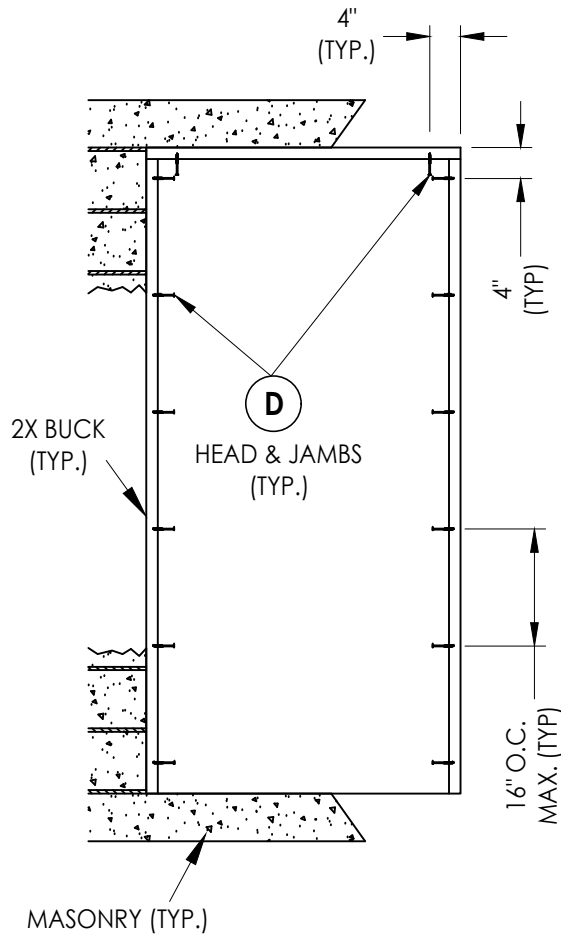


X

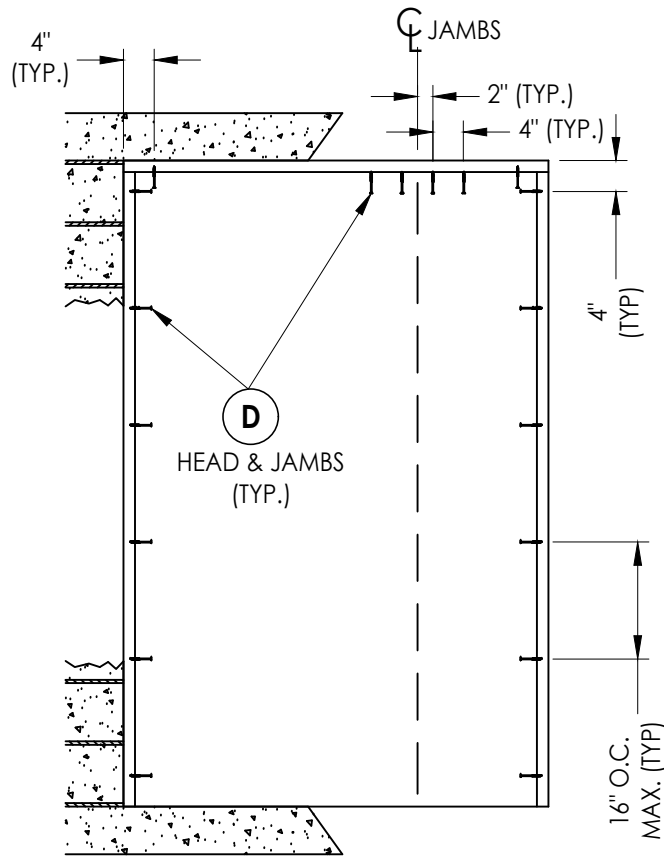

XO, OX

2X BUCK ANCHORING

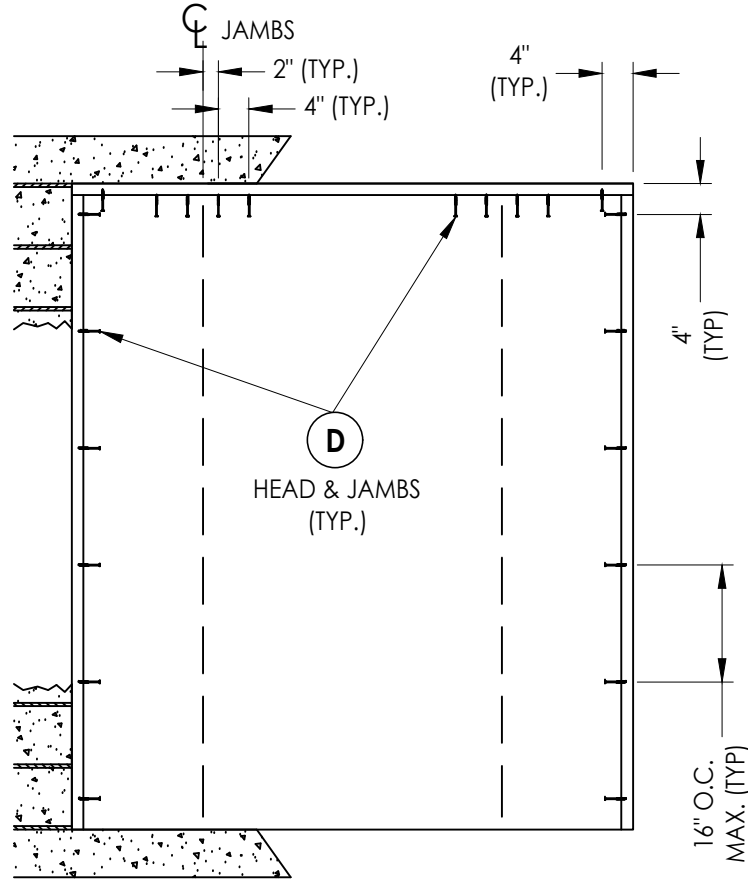

OXO

DATE:	9/25/23
SCALE:	N.T.S.
DWG. BY:	RW
CHK. BY:	LFS
DRAWING NO.:	FL-42434.1
SHEET	10 OF 13

NO.	DATE	BY	REVISIONS


PRODUCT:	TKI PRODUCTS FIBERGLASS DOOR
PART OR ASSEMBLY:	BUCK ANCHORING

Documents Prepared By:
Lyndon F. Schmidt
P.E. No. 43409


RW

BUILDING CONSULTANTS, INC.
P.O. Box 230, Valrico, FL 33595
Phone No.: 813.659.9197
FBPE Registry No. 9813


Z:\2023 FBC Drawings\IKI Products\FL-42434\FL-42434.1.dwg

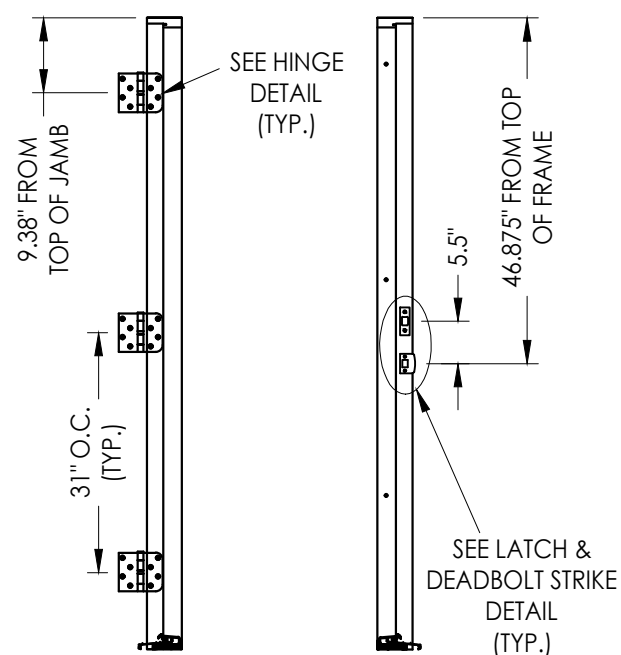


HINGE JAMB **STRIKE JAMB**

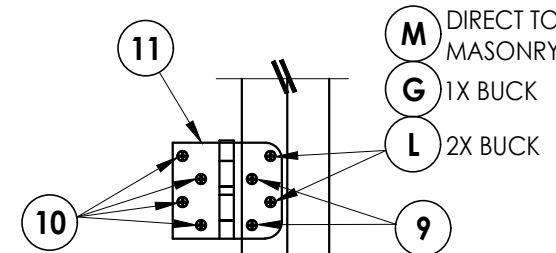


HINGE DETAIL

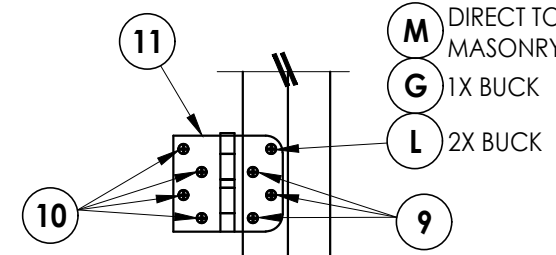

HINGE DETAIL

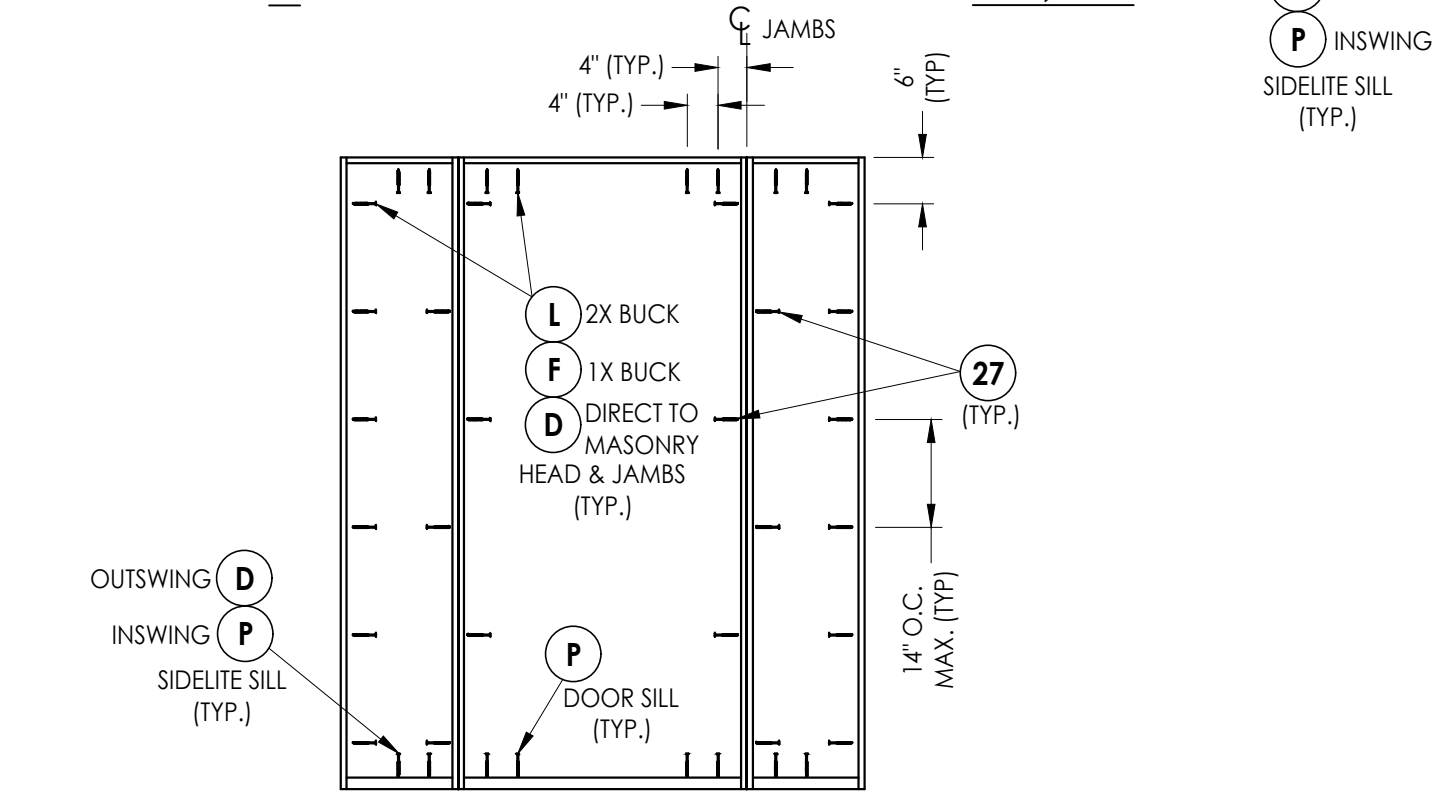



FRAME ANCHORING

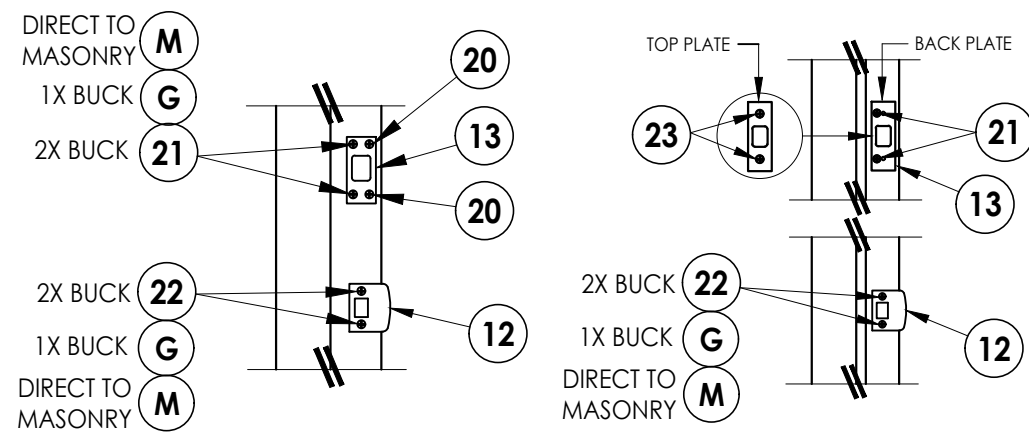**KWIKSET HARDWARE**

SCHLAGE HARDWARE

HARDWARE DETAILS

[illegible]

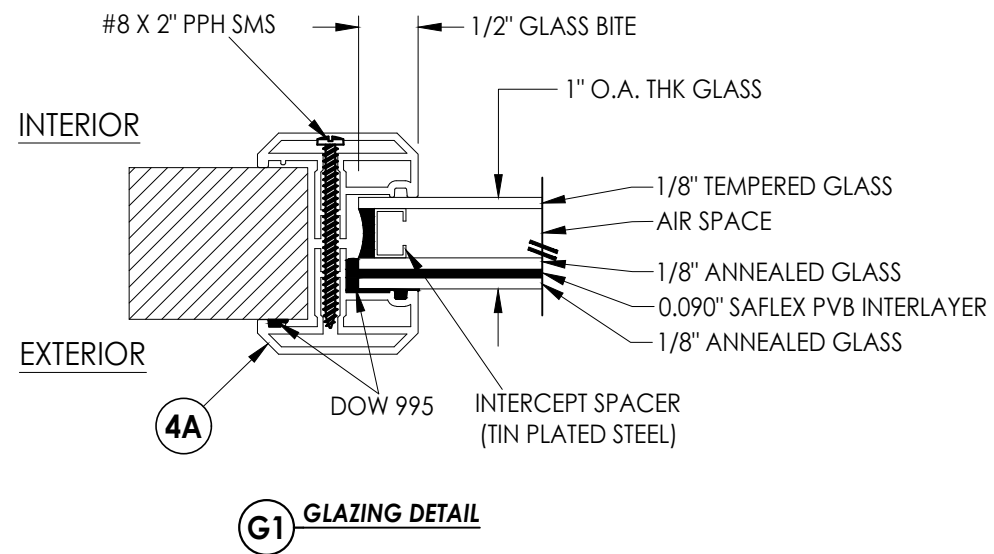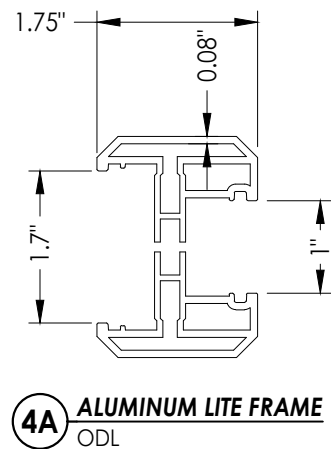
[illegible]

Documents Prepared By:
Lyndon F. Schmidt
P.E. No. 43409


RW BUILDING CONSULTANTS, INC.
P.O. Box 230, Valrico, FL 33595
Phone No.: 813.659.9197
FBPE Registry No. 9813

Z:\2023 FBC Drawings\TKI Products\FL-42434\FL-42434.1.dwg


BILL OF MATERIALS		
ITEM #	DESCRIPTION	MATERIAL
A	1X BUCK (G >= 0.42)	WOOD
B	2X BUCK (G >= 0.42)	WOOD
C	1/4" MAX. SHIM SPACE	-
D	1/4" X 2-3/4" PFH DeWALT OR ITW CONCRETE SCREW	STEEL
E	MASONRY - 3,000 PSI MIN. CONCRETE CONFORMING TO ACI 301 OR HOLLOW BLOCK CONFORMING TO ASTM C90	CONCRETE
F	1/4" X 3-3/4" PFH DeWALT OR ITW CONCRETE SCREW	STEEL
G	3/16" X 3-1/4" PFH ITW CONCRETE SCREW	STEEL
J	#10 X 3" PFH WOOD SCREW	STEEL
L	#10 X 2-1/2" PFH WOOD SCREW (1.15" MIN. EMB.)	STEEL
M	3/16" X 2-1/4" PFH ITW CONCRETE SCREW	STEEL
P	1/4" X 2-1/4" PFH DeWALT OR ITW CONCRETE SCREW	STEEL
X	2X REINFORCEMENT (SG = 0.55)	WOOD
1	COMPOSITE JAMB	COMP
2	FINGER JOINT PINE JAMB	WOOD
7	WEATHERSTRIP	FOAM
8	SWEEP	VINYL
9	#9 X 3/4" PFH WOOD SCREW	STEEL
10	#7 X 2" PFH DRYWALL SCREW	STEEL
11	4" X 4" HINGE	STEEL
12	LATCH STRIKE PLATE	STEEL
13	DEADBOLT STRIKE PLATE	STEEL
14	INSWING THRESHOLD	ALUM/COMP
15	OUTSWING THRESHOLD	ALUM/COMP
16	OUTSWING ADA THRESHOLD	ALUM
17	INSWING SIDELITE ADAPTER	PVC
20	#9 X 1/2" PFH WOOD SCREW	STEEL
21	#12 X 2-1/2" PFH WOOD SCREW	STEEL
22	#8 X 2-1/2" PFH WOOD SCREW	STEEL
23	10-32 X 3/8" PFH MACHINE SCREW	STEEL
27	#10 X 2" PFH SMS	STEEL
29	#10 X 3" FH COMPOSITE DECK SCREW	STEEL
40	DOOR PANEL	-
50	SIDELITE PANEL	-

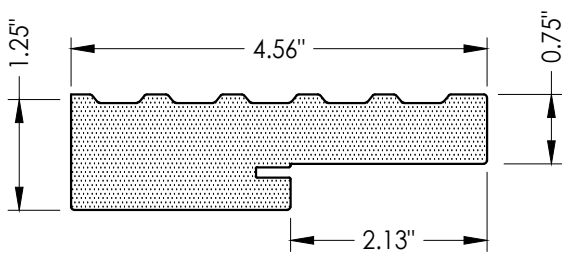


1 **COMPOSITE JAMB**
SURE JAMB (HM SUREROCK)

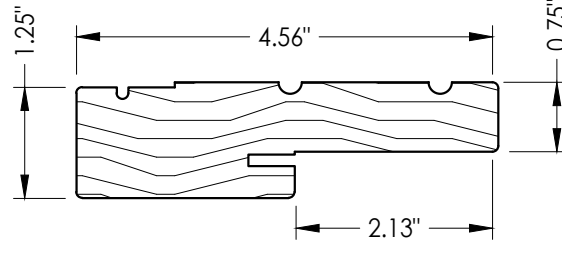


2 **FINGER JOINT PINE JAMB**

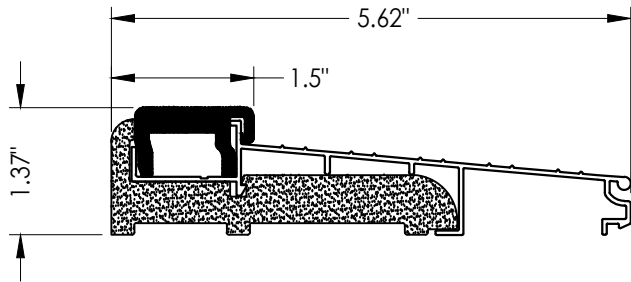


14 **INSWING THRESHOLD**
AFCO IXO

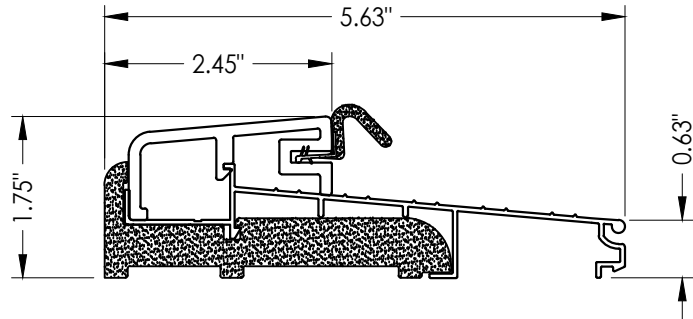

15 **OUTSWING THRESHOLD**
AFCO IXO

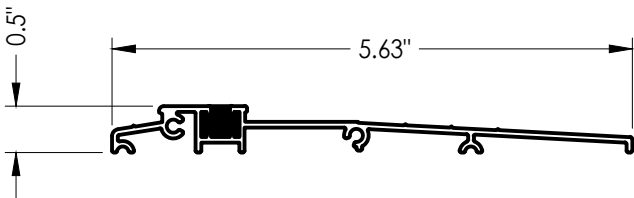

16 **OUTSWING ADA THRESHOLD**
COLUMBIA 486

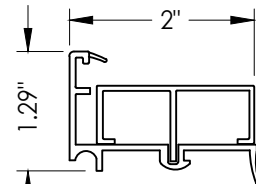

17 **INSWING SIDELITE ADAPTER**

CONCRETE ANCHOR NOTES:

- Concrete anchor locations at the corners may be adjusted to maintain the min. edge distance to mortar joints.
- Concrete anchor locations noted as "MAX. ON CENTER" must be adjusted to maintain the min. edge distance to mortar joints, additional concrete anchors may be required to ensure the "MAX. ON CENTER" dimension are not exceeded.
- Concrete anchor table:

ANCHOR TYPE	ANCHOR SIZE	MIN. EMBEDMENT	MIN. CLEARANCE TO MASONRY EDGE	MIN. CLEARANCE TO ADJACENT ANCHOR
ITW BUILDEX TAPCON®	3/16"	1-1/4"	3"	1-1/2"
	1/4"	1-1/4"	2"	4"
DeWALT ULTRACON®	1/4"	1-1/4"	1"	4"

WOOD SCREW INSTALLATION NOTES:

- Maintain a minimum 5/8" edge distance, 1" end distance, & 1" o.c. spacing of wood screws to prevent the splitting of wood.

Documents Prepared By:
Lyndon F. Schmidt
P.E. No. 43409

RW BUILDING CONSULTANTS, INC.
P.O. Box 230, Valrico, FL 33595
Phone No.: 813.659.9197
FBPE Registry No. 9813

PRODUCT:
TKI PRODUCTS
FIBERGLASS DOOR

PART OR ASSEMBLY:
BILL OF MATERIALS
& COMPONENTS

NO.	DATE	BY	REVISIONS

DATE: 9/25/23

SCALE: N.T.S.

DWG. BY: RW

CHK. BY: LFS

DRAWING NO.:

FL-42434.1

SHEET 13 OF 13