

741256 - ENGINEERING PROTOTYPE

WINDOW SCHEDULE

- ☐ SERIES GSTD MODEL GTD5 TERRACE DOOR(-51 TOL)

SCREENS

- ☐ NONE

ACCESSORIES

- ☐ ADA SILL SLOPED COVER (NT)
☐ CLOSURE CAP (NT)

GLAZING SCHEDULE

- ☐ GL-1 : GLAZING TO BE 1" INSULATED GLASS UNIT CONSISTING OF 1/4" CLEAR TEMP EXTERIOR W/ SS WE SPACER, 7/16" LAMI SGP 3/16 CLR / 3/16 CLR INTERIOR.
☐ GL-2 : GLAZING TO BE 1" INSULATED GLASS UNIT CONSISTING OF 1/4" CLEAR TEMP EXTERIOR W/ SS WE SPACER, 3/8" LAMI .090 CLR 1/8 CLR / 1/8 CLR INTERIOR.

HARDWARE

- ☐ HD-1 XL ADV BUTT HINGE (P-T-M), TRADITIONAL HARDWARE (P-T-M)
--INTERIOR (ADA STYLE HANDLE)-(ADA LEVER THUMBTURN)
--EXTERIOR (ADA STYLE HANDLE)

FINISH

- ☐ FINISH TO BE POWDER(NON-MET2604) EXT. PPCWHI4 NON WHITE - 2604 / YA200U
EXTERIOR AND POWDER(NON-MET2604) INT. PPCWHI4 NON WHITE - 2604 / YA200U
INTERIOR

IMPORTANT NOTE:

- ☐ THESE SHOP DRAWINGS ARE AN INTERPRETATION OF THE INFORMATION WE HAVE RECEIVED ON THIS PROJECT. THEY MAY VARY FROM THE ARCHITECTURAL DRAWINGS, THEREFORE THEY SHOULD BE THOROUGHLY REVIEWED BY THE ARCHITECT FOR APPLICATION. THESE SHOP DRAWINGS ARE SUPPLIED FOR THE SUBMITTAL PROCESS. ALL PARTIES INVOLVED SHALL REVIEW FOR RESPECTIVE APPLICATIONS. MATERIALS INDICATED ARE NOT TO BE ORDERED OR SUPPLIED UNTIL AN APPROVAL STAMP IS APPLIED. ALL DIMENSIONS, QUANTITIES AND DETAILS ARE AN INTERPRETATION OF THE ARCHITECTURAL DRAWINGS AND MAY NOT REFLECT ACTUAL FIELD CONDITIONS. EACH ITEM MUST BE FIELD VERIFIED FOR ACCURACY IN ORDER TO ELIMINATE ANY PARTIES FROM RECEIVING INACCURATE MATERIALS. UNLESS SPECIFICALLY STATED THE MAXIMUM MATERIAL LENGTH THAT PEERLESS CAN SUPPLY IS TWO HUNDRED AND EIGHTY SIX INCHES.

THESE DRAWINGS DO NOT DEPICT ANY SEALANT OR WEATHERPROOFING AND ARE ONLY INTENDED TO BE USED TO VERIFY THE ACCURACY OF COMPONENTS AND QUANTITIES. THE INDIVIDUAL ITEMS SHOWN IN THE DETAILS AND THE LENGTHS OF THE COMPONENTS DEPICTED IN THE ELEVATION VIEWS ARE EXACT REPRESENTATIONS OF HOW THEY ARE QUOTED OR PROVIDED TO THE JOB SITE AND ARE DERIVED FROM THE BILL OF MATERIALS.

PEERLESS IS RESPONSIBLE FOR PROVIDING WINDOWS AND WINDOW PRODUCTS IN ACCORDANCE WITH APPROVED SHOP DRAWINGS. CUSTOMER IS RESPONSIBLE FOR VERIFYING THAT ALL INFORMATION INCLUDED ON THE SHOPS IS CORRECT AND ACCURATE. SIGNING AND RETURNING THESE SHOP DRAWINGS TO PEERLESS MEANS THAT YOU HAVE THOROUGHLY REVIEWED THEM AND ACCEPT RESPONSIBILITY FOR THEIR ACCURACY.

SPECIAL INSTRUCTIONS

- ☐ CUSTOMER TO VERIFY THAT ALL OPENING DIMENSIONS AND EXISTING WALL CONDITIONS ARE ACCURATE AS SHOWN. IF NOT, PLEASE NOTIFY PEERLESS OF CHANGES.
☐ INSTALLER MUST PROPERLY SHIM AND ADJUST ALL OPERABLE WINDOWS FOR PROPER OPERATION. SHIM JAMBS OF ALL WINDOWS AT ALL FASTENER LOCATIONS, AND AT HINGE LOCATIONS OF CASEMENT, AWNING OR HOPPER WINDOWS.
☐ INSTALLER IS RESPONSIBLE FOR PROPERLY SEALING AROUND WINDOWS, BETWEEN STACK JOINTS OF WINDOWS, WHERE WINDOWS SET IN SUBSILLS OR ATTACHED PANNING OR ANYWHERE THERE IS AN EXTERIOR JOINT THAT IS NOT FACTORY SEALED OR WEATHERSTRIPPED.
☐ INSTALLER MUST APPLY BEAD OF SEALANT TO EXTERIOR WEATHER STRIP BULB OF HEAD AND JAMB RECEPTOR BEFORE SETTING WINDOW INTO IT OR APPLY BEAD OF SEALANT WHERE WINDOW AND RECEPTOR MEET AFTER WINDOWS ARE INSTALLED.
☐ SEAL OVER FASTENERS AT EVERY LOCATION THAT FASTENER PIERCES FRAME OF WINDOW.
☐ PEERLESS DOES NOT PROVIDE FASTENERS, BLOCKING OR INSULATION.
☐ PEERLESS SUGGESTS INSTALLING BATT INSULATION INTO ANY INSTALLATION CAVITY PRIOR TO SEALING OFF WINDOW OPENING.

****APPROVED SHOP DRAWINGS MUST BE USED IN CONJUNCTION WITH PEERLESS PRODUCTS INSTALLATION INSTRUCTIONS.**

GO TO : <http://peerlessproducts.com/installation>



FOR A COPY OF INSTALLATION INSTRUCTIONS.

GO TO : <http://www.peerlessproducts.com/Products/Test-Reports>

FOR FULL WINDOW INSTALLATION TEST REPORTS

R.O.W. = ROUGH OPENING WIDTH W.M.W = WINDOW MAKE WIDTH
R.O.H. = ROUGH OPENING HEIGHT W.M.H. = WINDOW MAKE HEIGHT
FLP = FULL PERIMETER DRY GLAZE B+8 = BOT AND UP 8" DRY GLAZE
O.F.O. = OUTSIDE FLOOR TO OPENING M.R. = MEETING RAIL LOCATION
M.O.W = MASONARY OPENING WIDTH M.O.H = MASONARY OPENING HEIGHT
F.T.H. = FLOOR TO HANDLE

T = FACTORY INSTALLATION HOLE LOCATIONS

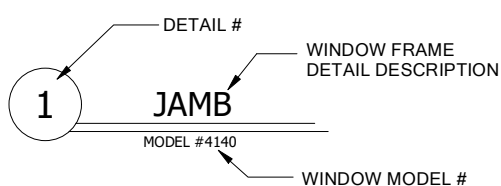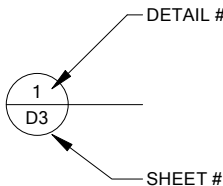

	Report #:	M9702.01-801-44
	Date:	02/15/22
	Verified by:	J.Crump

JOB NAME: ENGINEERING PROTOTYPE	REVISION	Primary	XXX	XXX	XXX
	ADDRESS 1:	2403 S. MAIN	ME	DRN BY: AUTO	CHKD BY: XXX
ADDRESS 2:	2403 S. MAIN	FORT SCOTT, KS	SCALE: N/A	DATE: 01-17-22	TIME: 07:57
GENERAL CONTRACTOR:			COVER PAGE	DWG TITLE: N/A	DWG. NO. N/A
SHEET	C1	OF	12		

Insulated Glazed Unit GL-1

IG Thickness: 1.0

IG Make-Up - ☒ Air ☐ Argon ☐ Breather Tubes

Exterior- 1/4" Clear Temp


☐ Annl'd ☒ Temp ☐ H.S. (Thickness/Type)

Spacer: Stainless Steel XL Edge Spacer

Interior- 7/16" Lami SGP 3/16 CLR / 3/16 CLR

☒ Annl'd ☐ Temp ☐ H.S. (Thickness/Type)

*Special Glass Requires Additional Information

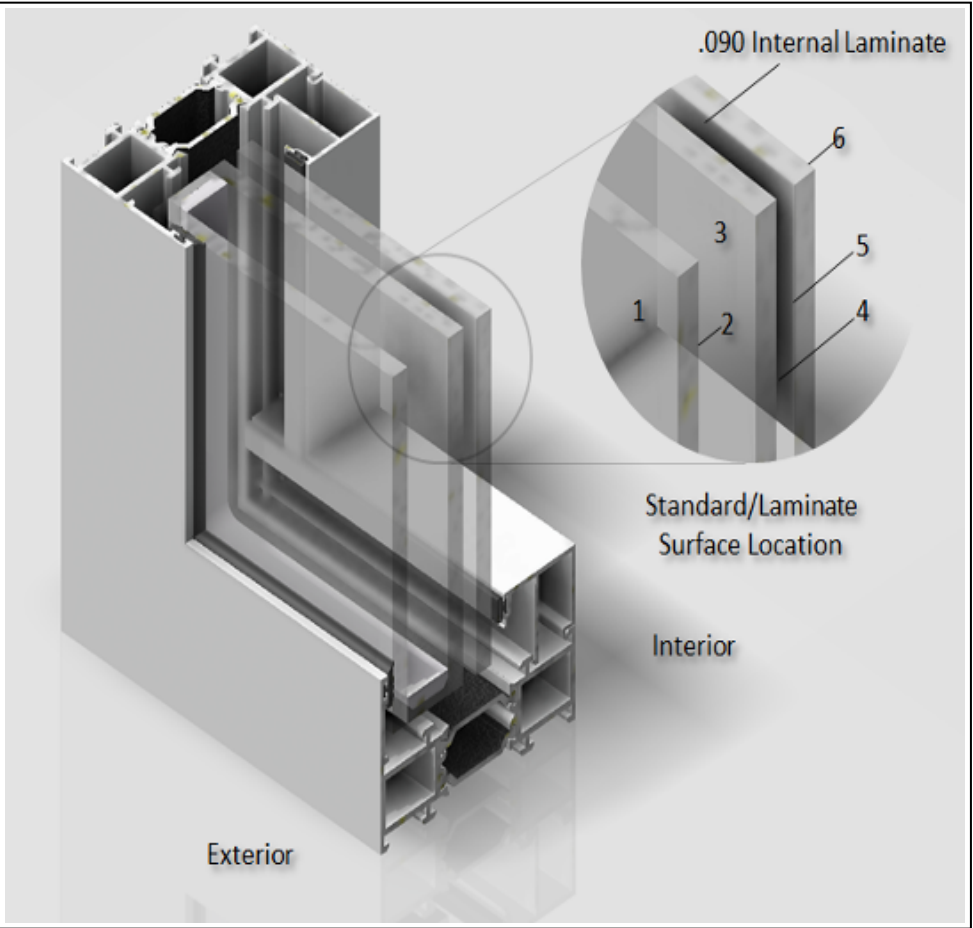

This image locates surfaces only and does not represent your actual product.

	Report #:	M9702.01-801-44
	Date:	02/15/22
	Verified by:	J.Crump


JOB NAME: ENGINEERING PROTOTYPE	REVISION Primary	
	XXX	
ADDRESS 1: 2403 S. MAIN	ME	XXX
ADDRESS 2: FORT SCOTT, KS	DRN BY: AUTO	XXX
GENERAL CONTRACTOR:	SCALE: N/A	DWG. NO. N/A
	DATE: 01-17-22	
	TIME: 07:57	
SHEET G4	OF 12	GLASS

Terrace Door Hurricane 1

GTD5

QTY. 4 THUS

Opening set to a 38 Inch ADA_FHA Code

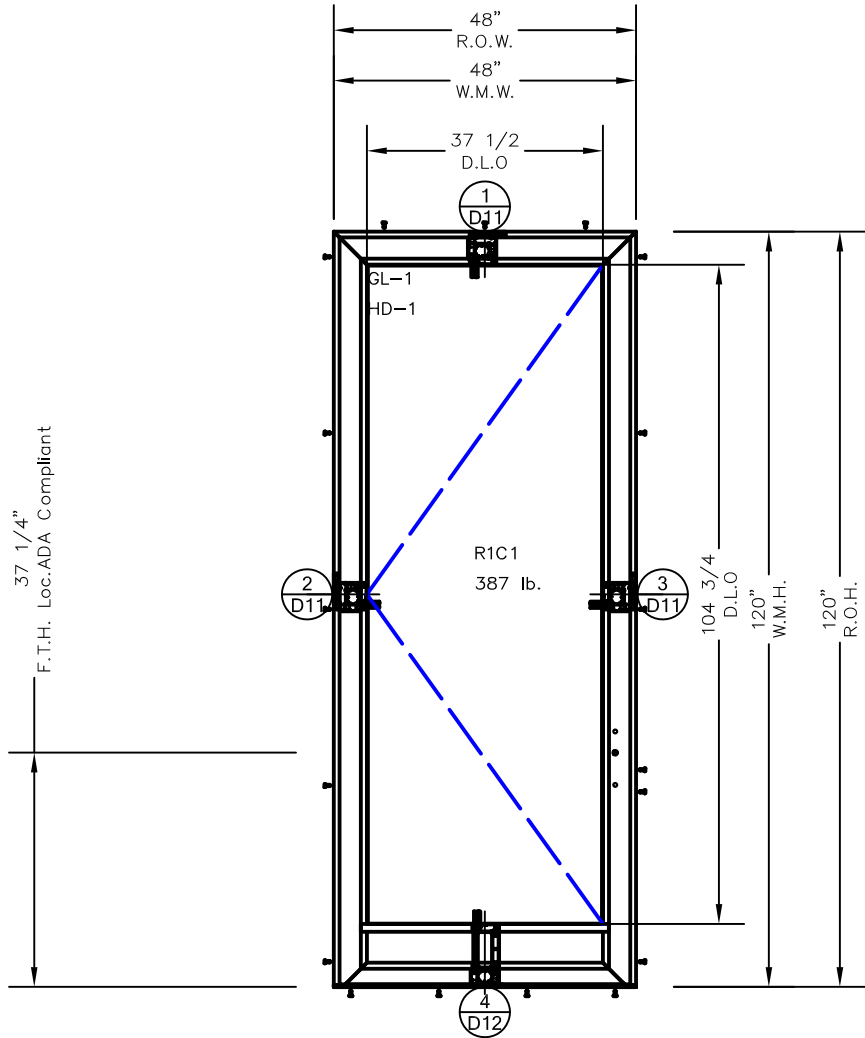





Total Quality. Assured.

Report #:	M9702.01-801-44
Date:	02/15/22
Verified by:	J.Crump

JOB NAME: ENGINEERING PROTOTYPE		2403 South Main Ft. Scott, KS 66701 Phone No. (866) 420-4000 Fax No. (620) 224-3107				REVISION					
ADDRESS 1: 2403 S. MAIN						Primary					
ADDRESS 2: FORT SCOTT, KS		Peerless ARCHITECTURAL, ENGINEERING & INTERIOR DESIGN				XXX					
GENERAL CONTRACTOR:						XXX					
SHEET E10		DRAWN FOR: ME		DATE: 01-17-22		SCALE: 1 / 32		DRN BY: AUTO		CHKD BY:	
OF 12				TIME: 07:57		DWG TITLE: ELEVATION		DWG. NO. N/A		XXX	

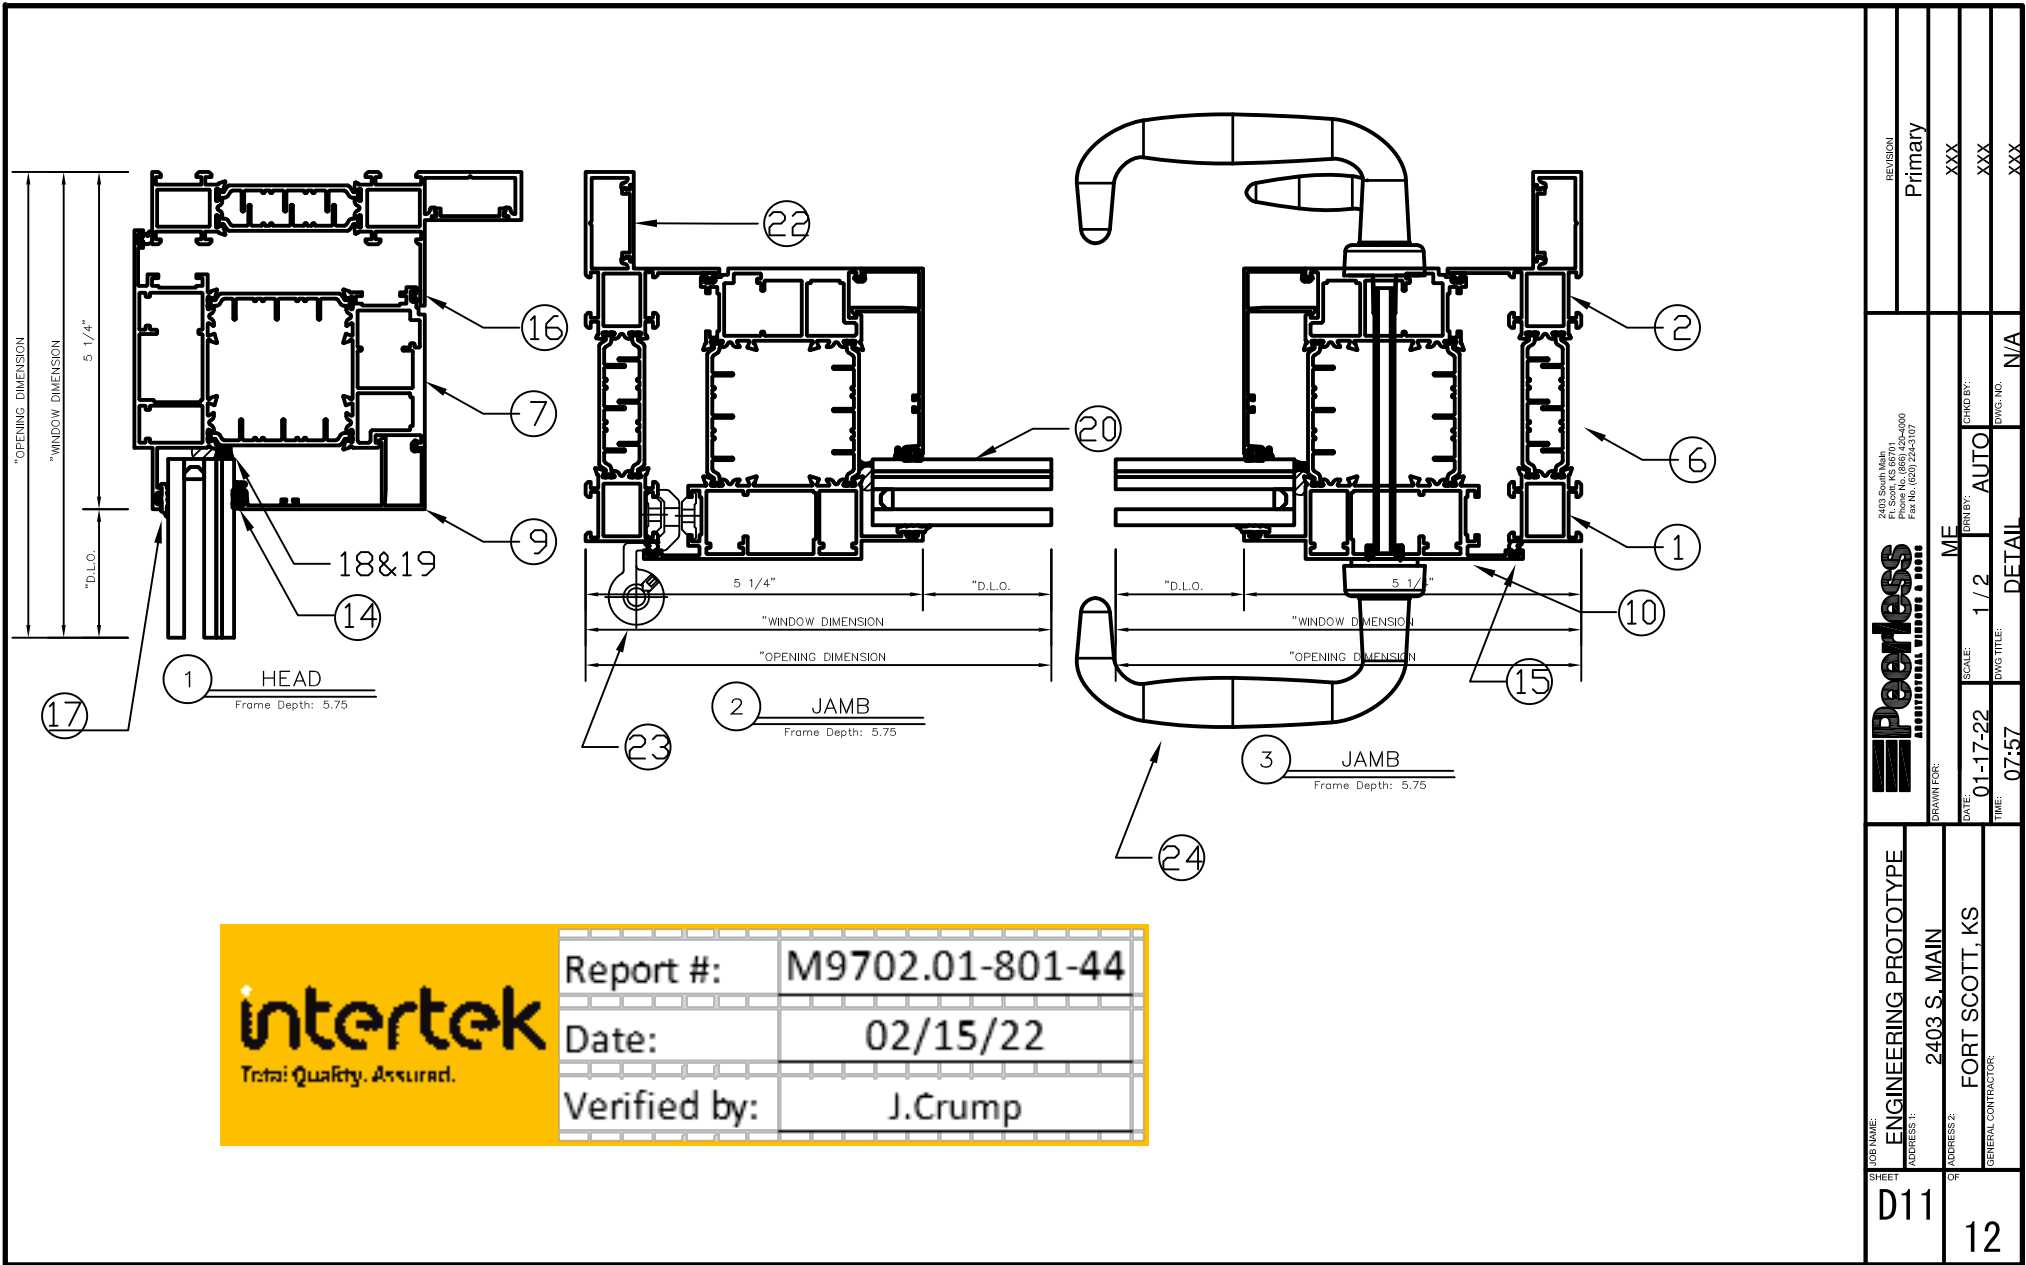

SHEET D11	JOB NAME: ENGINEERING PROTOTYPE	2403 S. MAIN				DRAWN FOR:				2403 South Main Ft. Scott, KS 66101 Tel No. (620) 224-4000 Fax No. (620) 224-3107				REVISION
		ADDRESS 1: 2403 S. MAIN		ADDRESS 2: FORT SCOTT, KS		GENERAL CONTRACTOR:		DATE: 01-17-22		SCALE: 1 / 2		DWN BY: ME		Primary
12							TIME: 07:57		DWG TITLE: DETAIL		DWG. NO. N/A		xxx	
													xxx	
														xxx

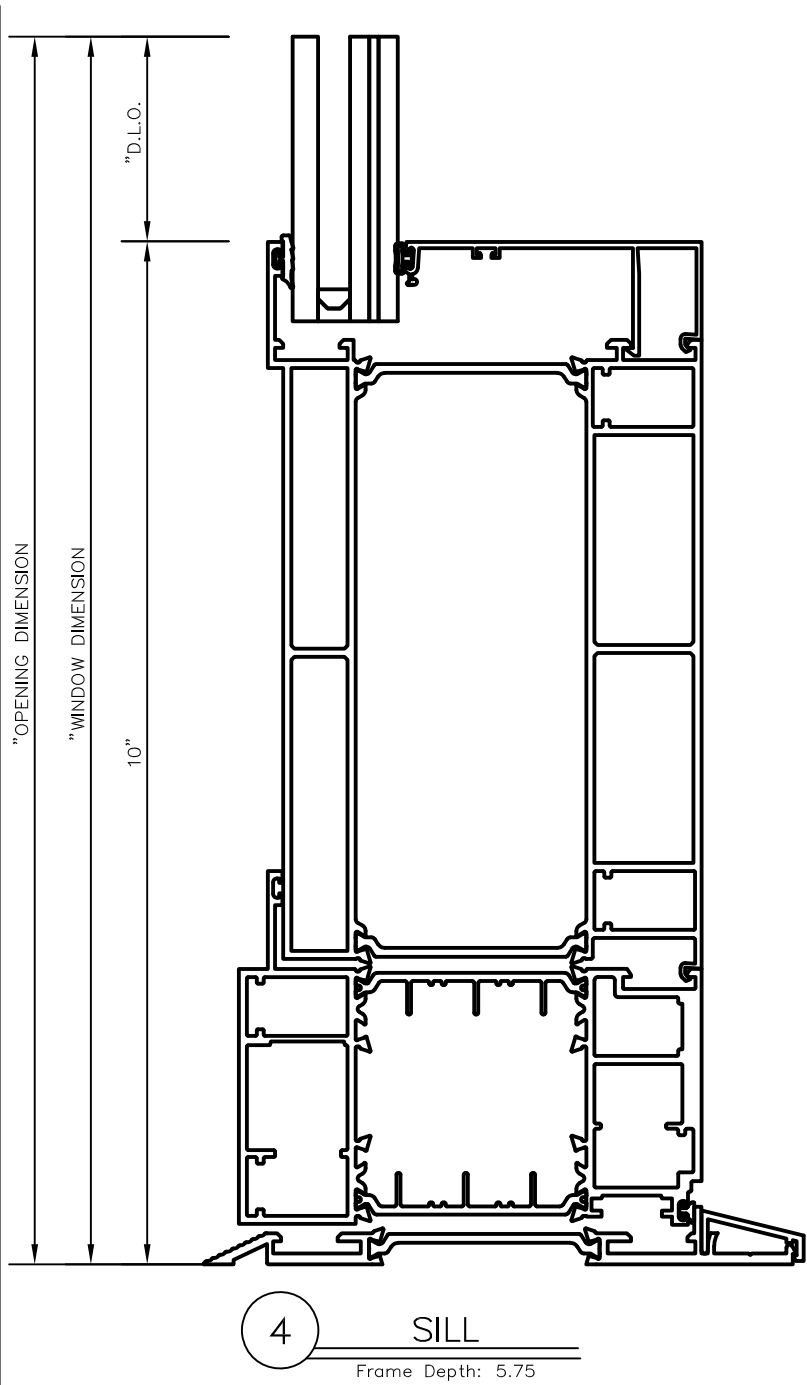

 Total Quality Assurance.	Report #:	M9702.01-801-44
	Date:	02/15/22
	Verified by:	J.Crump

Item	Part #	Description	Manufacture
1	03200400PO	3200 Series Interior frame	Peerless Products
2	03224500PO	G SERIES HEAD INT. PO FRAME W BLAST TRIM (NT)	Peerless Products
3	03299600PO	ADA SILL W/TRIM INT PLT (TER DOOR) (NT)	Peerless Products
4	03359700PO	ADA SILL EXT PLT (TER DOOR) W/ RAMP	Peerless Products
5	57240037NON	G500 POLY STRIP - 57.3MM (C-STRUT)	Peerless Products
6	57240042NON	G500 POLY STRIP - 57.3MM - FRAME/SASH	Peerless Products
7	03220500PO	GTD TERRACE DOOR LEAF (INT) (NT)	Peerless Products
8	03227900PO	TREAD SNAP IN ADA SILL (TERDOOR) (NT)	Peerless Products
9	03264000PO	G500 1" IG GLZ BEAD (DRY) (NT)	Peerless Products
10	03267800PO	GTD TERRACE DOOR LEAF (EXT) (NT)	Peerless Products
11	03267900PO	GTD TERR DOOR SILL LEAF (EXT) (NT)	Peerless Products
12	03296600PO	10" KICKER PLATE EXT (NT)	Peerless Products
13	03296700PO	10" KICKER PLATE INT (NT)	Peerless Products
14	52000068NON	BULB 9146 SANTOPRENE DUAL DUROMETER BLACK	Central Plastic
15	52000128NON	G-SERIES SASH PERIMETER FOAM GASKET (.25")	Amesbury
16	52000163NON	SMALL PERIMETER GASKET OFFSET	Amesbury
17	52000180NON	G-SERIES DRY GLAZE GASKET (TRIMLOK) 25A	TrimLok
18	61175 NON	Dow 995 black	DOW
19	61137 NON	3/8 Backer Rod	FlexSeal
20	IGU	IGU 1" Ext 1/4" CWG4A-Clear Temp GL1 Int 7/16" CWG7L-Lami SGP 3/16 CLR / 3/16 CLR	Cardinal
21	03367100PO	ADA SILL SLOPED COVER (NT)	Peerless Products
22	09116700PO	Blast Frame Trim cover	Peerless Products
23	58000331PO	G-SERIES XL ADV BUTT HINGE (P-T-M)	Caldwell
24	58ADH0005PO	AHD-ADA Handle Series 800 (P-T-M)(3494)	Amesbury

JOB NAME:
ENGINEERING PROTOTYPE

ADDRESS 1:
2403 S. MAIN

ADDRESS 2:
FORT SCOTT, KS

GENERAL CONTRACTOR:

2403 South Main
Ft. Scott, KS 66701
Phone No. (866) 420-4000
Fax No. (620) 224-3107


ARCHITECTURAL WINDOW & DOOR

DRAWN FOR:
ME

REVISION
Primary

XXX

XXX

XXX

DATE:
01-17-22

TIME:
07:57

SCALE:
1 / 2


DWG TITLE:
DETAIL

CHKD BY:
AUTO

DWG. NO.
N/A



SHEET
D12

OF
12

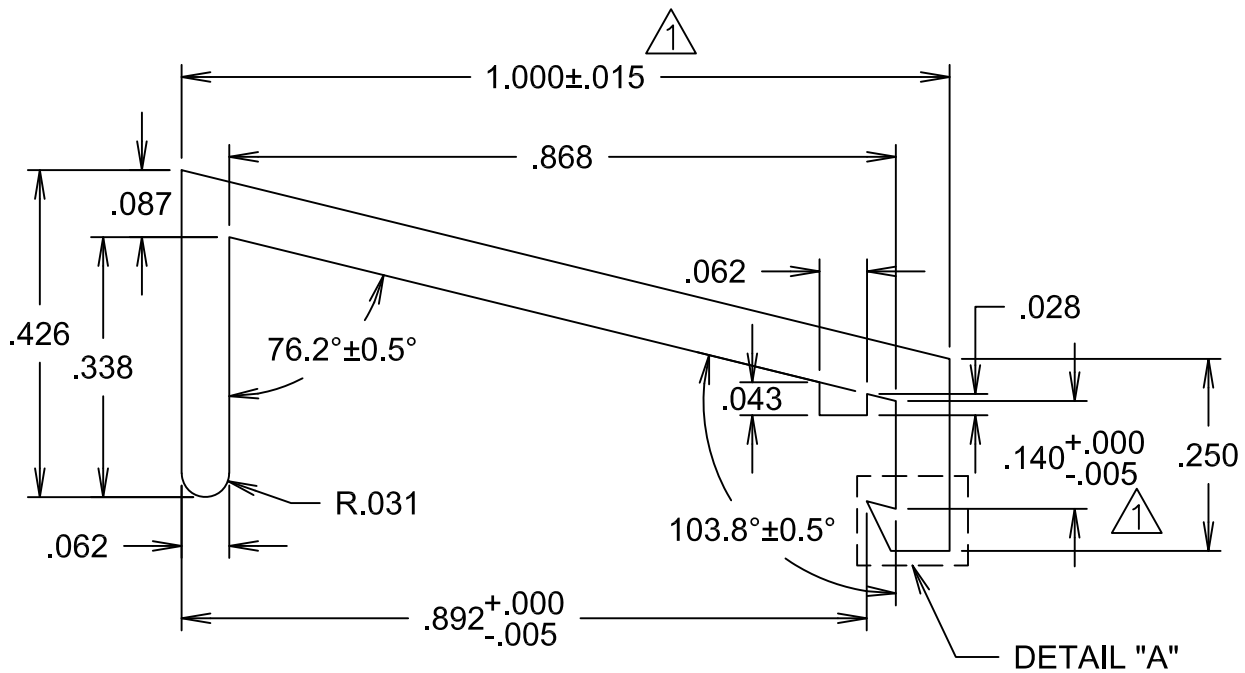


4X FULL SIZE

	Report #:	M9702.01-801-44
	Date:	02/15/22
	Verified by:	J.Crump

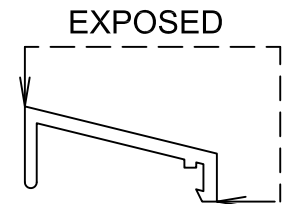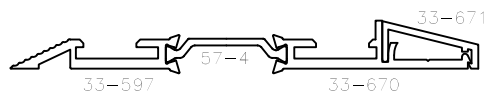

FULL SIZE

FIRST PROJECT USED: PEERLESS

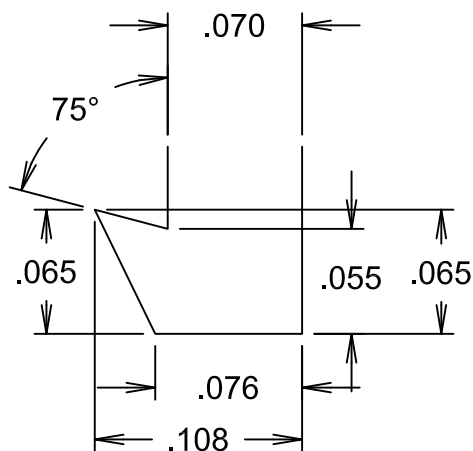

10X FULL SIZE
DETAIL "A"

EXPOSED PERIMETER : 1.280
 INTERIOR PERIMETER = N/A
 EXTERIOR PERIMETER = 3.370
 TOTAL PERIMETER = 3.370
 UNSPECIFIED WALL THICKNESS = .062
 BREAK SHARP CORNERS .015 R. UNLESS
 NOTED OTHERWISE

Peerless
 PRODUCTS • INC

2403 S. Main
 Ft. Scott, Ks 66701
 Phone No. (800) 279-9999
 Fax No. (620) 224-3107

PEERLESS DIE ☒ JOB DIE ☐ NEW PRODUCT DIE ☐

PART NAME

ADA SILL SLOPED COVER

SCALE	AS NOTED	DRAWN BY	HA	DATE	10/10/2016	CHECKED BY		DATE	
MAT'L SPEC.	6063-T5 ALUM.	EST. AREA	.110 sq. in.	EST. PERIM.	3.370 in.	TYPE & CLASS	SOLID		
REFERENCE		EST. WT./FT.	.132 #/ft.	FACTOR	26	CIRCLE SIZE	1-2		



#	Added tolerance	1	HA	11/16/16
No.	REVISION	CHG #	BY	DATE

REV. #

1

DIE NUMBER

033-671

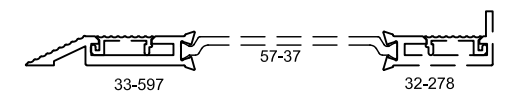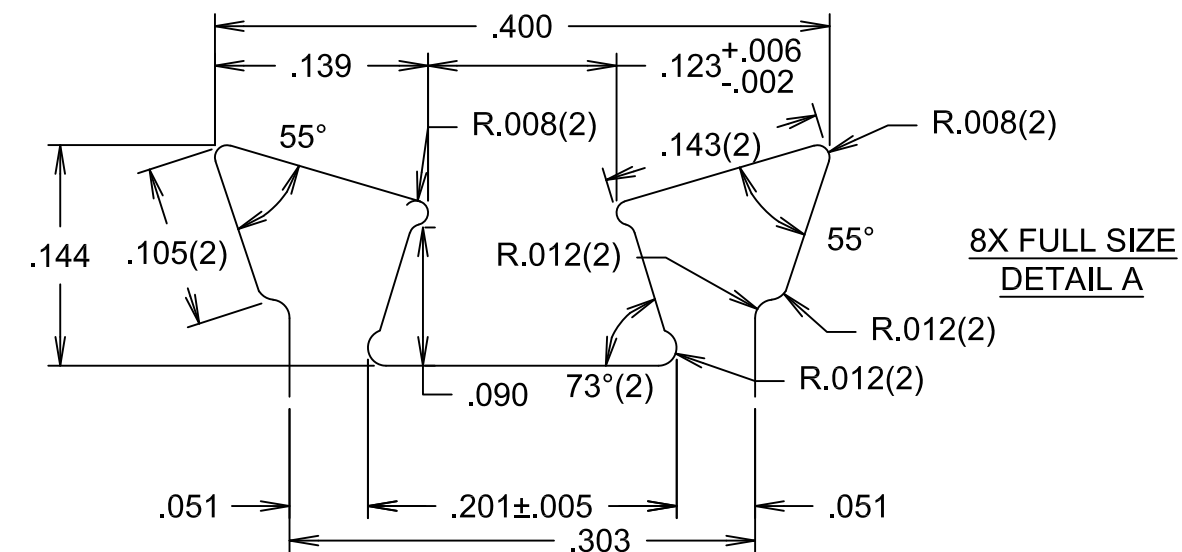

HALF SCALE

FIRST PROJECT USED: PEERLESS



EXPOSED PERIMETER = 1.353
INTERIOR PERIMETER = N/A
EXTERIOR PERIMETER = 5.620
TOTAL PERIMETER = 5.620
UNSPECIFIED WALL THICKNESS = 0.079
BREAK SHARP CORNERS .015 R. UNLESS
NOTED OTHERWISE



Peerless
PRODUCTS • INC

2403 S. Main
Ft. Scott, Ks 66701
Phone No. (800) 279-9999
Fax No. (620) 224-3107

PEERLESS DIE ☒ JOB DIE ☐ NEW PRODUCT DIE ☐

PART NAME

PART NAME
ADA SILL EXT. PLT (TER. DOOR) W/ RAMP

SCALE	AS NOTED	DRAWN BY	TAS	DATE	07/13/2016	CHECKED BY		DATE	
-------	----------	----------	-----	------	------------	------------	--	------	--

MAT'L SPEC.	EST. AREA		EST. PERIM.		TYPE & CLASS
6063-T5 ALUM.	0.230 sq. in.		5.347 in.		SOLID

REFERENCE	EST. WT./FT. 0.276 #/ft.	FACTOR 20	CIRCLE SIZE 1-2
-----------	-----------------------------	--------------	--------------------



	REV.#
--	-------

		DIE NUMBER

1

033-597

	ADDED FLAT RUNNING EDGE	1	LJP	6/12/18
No.	REVISION	CHG #	BY	DATE

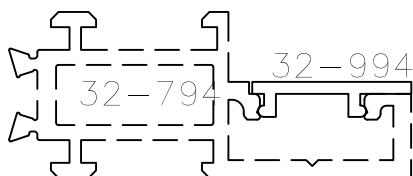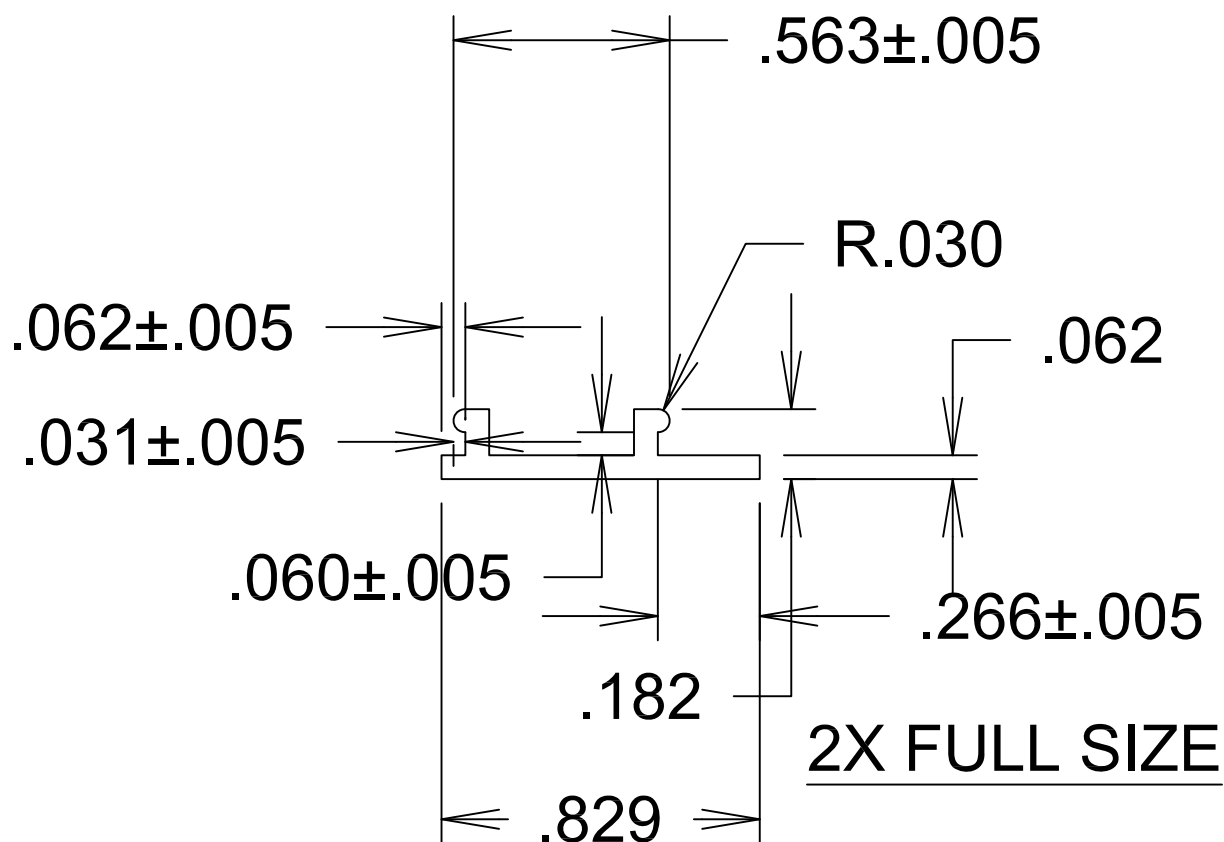


*MUST SNAP FIT WITH 32-974

intertek Total Quality. Assured.	Report #:	M9702.01-801-44
	Date:	02/15/22
	Verified by:	J.Crump

EXPOSED PERIMETER = .953
 INTERIOR PERIMETER = N/A
 EXTERIOR PERIMETER = 2.334
 TOTAL PERIMETER = 2.334
 UNSPECIFIED WALL THICKNESS = .062
 BREAK SHARP CORNERS .015 R. UNLESS
 NOTED OTHERWISE

FULL SIZE

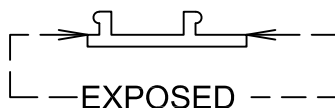

Peerless
 P R O D U C T S • I N C

2403 S. Main
 Ft. Scott, Ks 66701
 Phone No. (800) 279-9999
 Fax No. (620) 224-3107

CUSTOM DIE ☐ NEW PRODUCT DIE ☒

PART NAME

BLAST FRAME TRIM COVER


SCALE	AS NOTED	DRAWN BY	SMG	DATE	1/27/15	CHECKED BY	DATE
MAT'L SPEC.	6063-T5 ALUM.	EST. AREA	.069 sq. in.	EST. PERIM.	2.334 in.	TYPE & CLASS	SOLID
REFERENCE		EST. WT./FT.	.083 #/ft.	FACTOR	23	CIRCLE SIZE	1-2
REV. #		DIE NUMBER	032-994				

No.	REVISION	CHG #	BY	DATE
-----	----------	-------	----	------

No.	REVISION	CHG #	BY	DATE
-----	----------	-------	----	------




No.	Date	Department	Sign/Initials
1		Die Shop	
2		Paint Line	
3	,	Thermal	
4		Saw	
5		Fab	
6		Eng. – 1	
7		Eng. – 2	

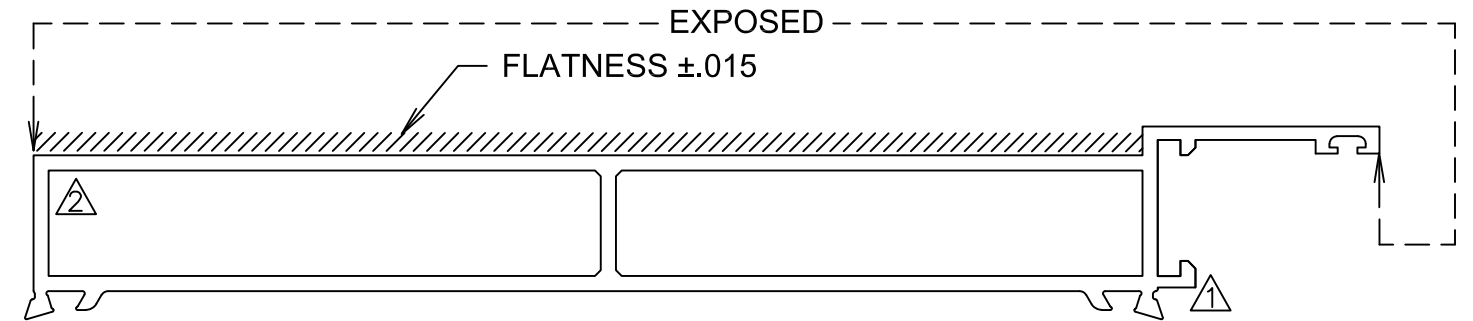

FULL SIZE



Report #:	M9702.01-801-44
Date:	02/15/22
Verified by:	J.Crump

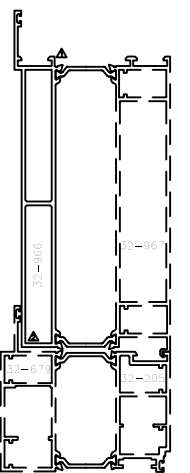

Peerless
PRODUCTIONS

2403 S. Main
Ft. Scott, Ks 66701
Phone No. (800) 279-9999
Fax No. (620) 224-3107

CUSTOM DIE ☐ NEW PRODUCT DIE ☒

PART NAME

10" KICKER PLATE EXT

SCALE AS NOTED

DRAWN BY	
----------	--

DATE	C
12/19/14	

E 4	CHECKED BY	DATE
--------	------------	------

	MAT'L SPEC. 6063-T5 ALUM
--	-----------------------------

EST. AREA	1.226 sq. in.
-----------	---------------

EST. PERIM.	31 338 in	TY
-------------	-----------	----

TYPE & CLASS
HOLLOW

	0000
	REFERENCE

EST. WT./FT.	
--------------	--

1.471 #/ft.


FACTOR	21
--------	----


CIRCLE SIZE 7-8

3




032-966

	REPLACED WITH 004-292	OVERALL	S1C	4/8/20
	MOVED WALL 0.020"	1	LJP	12/10/19
	REMOVED EURO EAR OVER CRIMP EAR	4	BEW	10/14/15
No.	REVISION	CHG #	BY	DATE

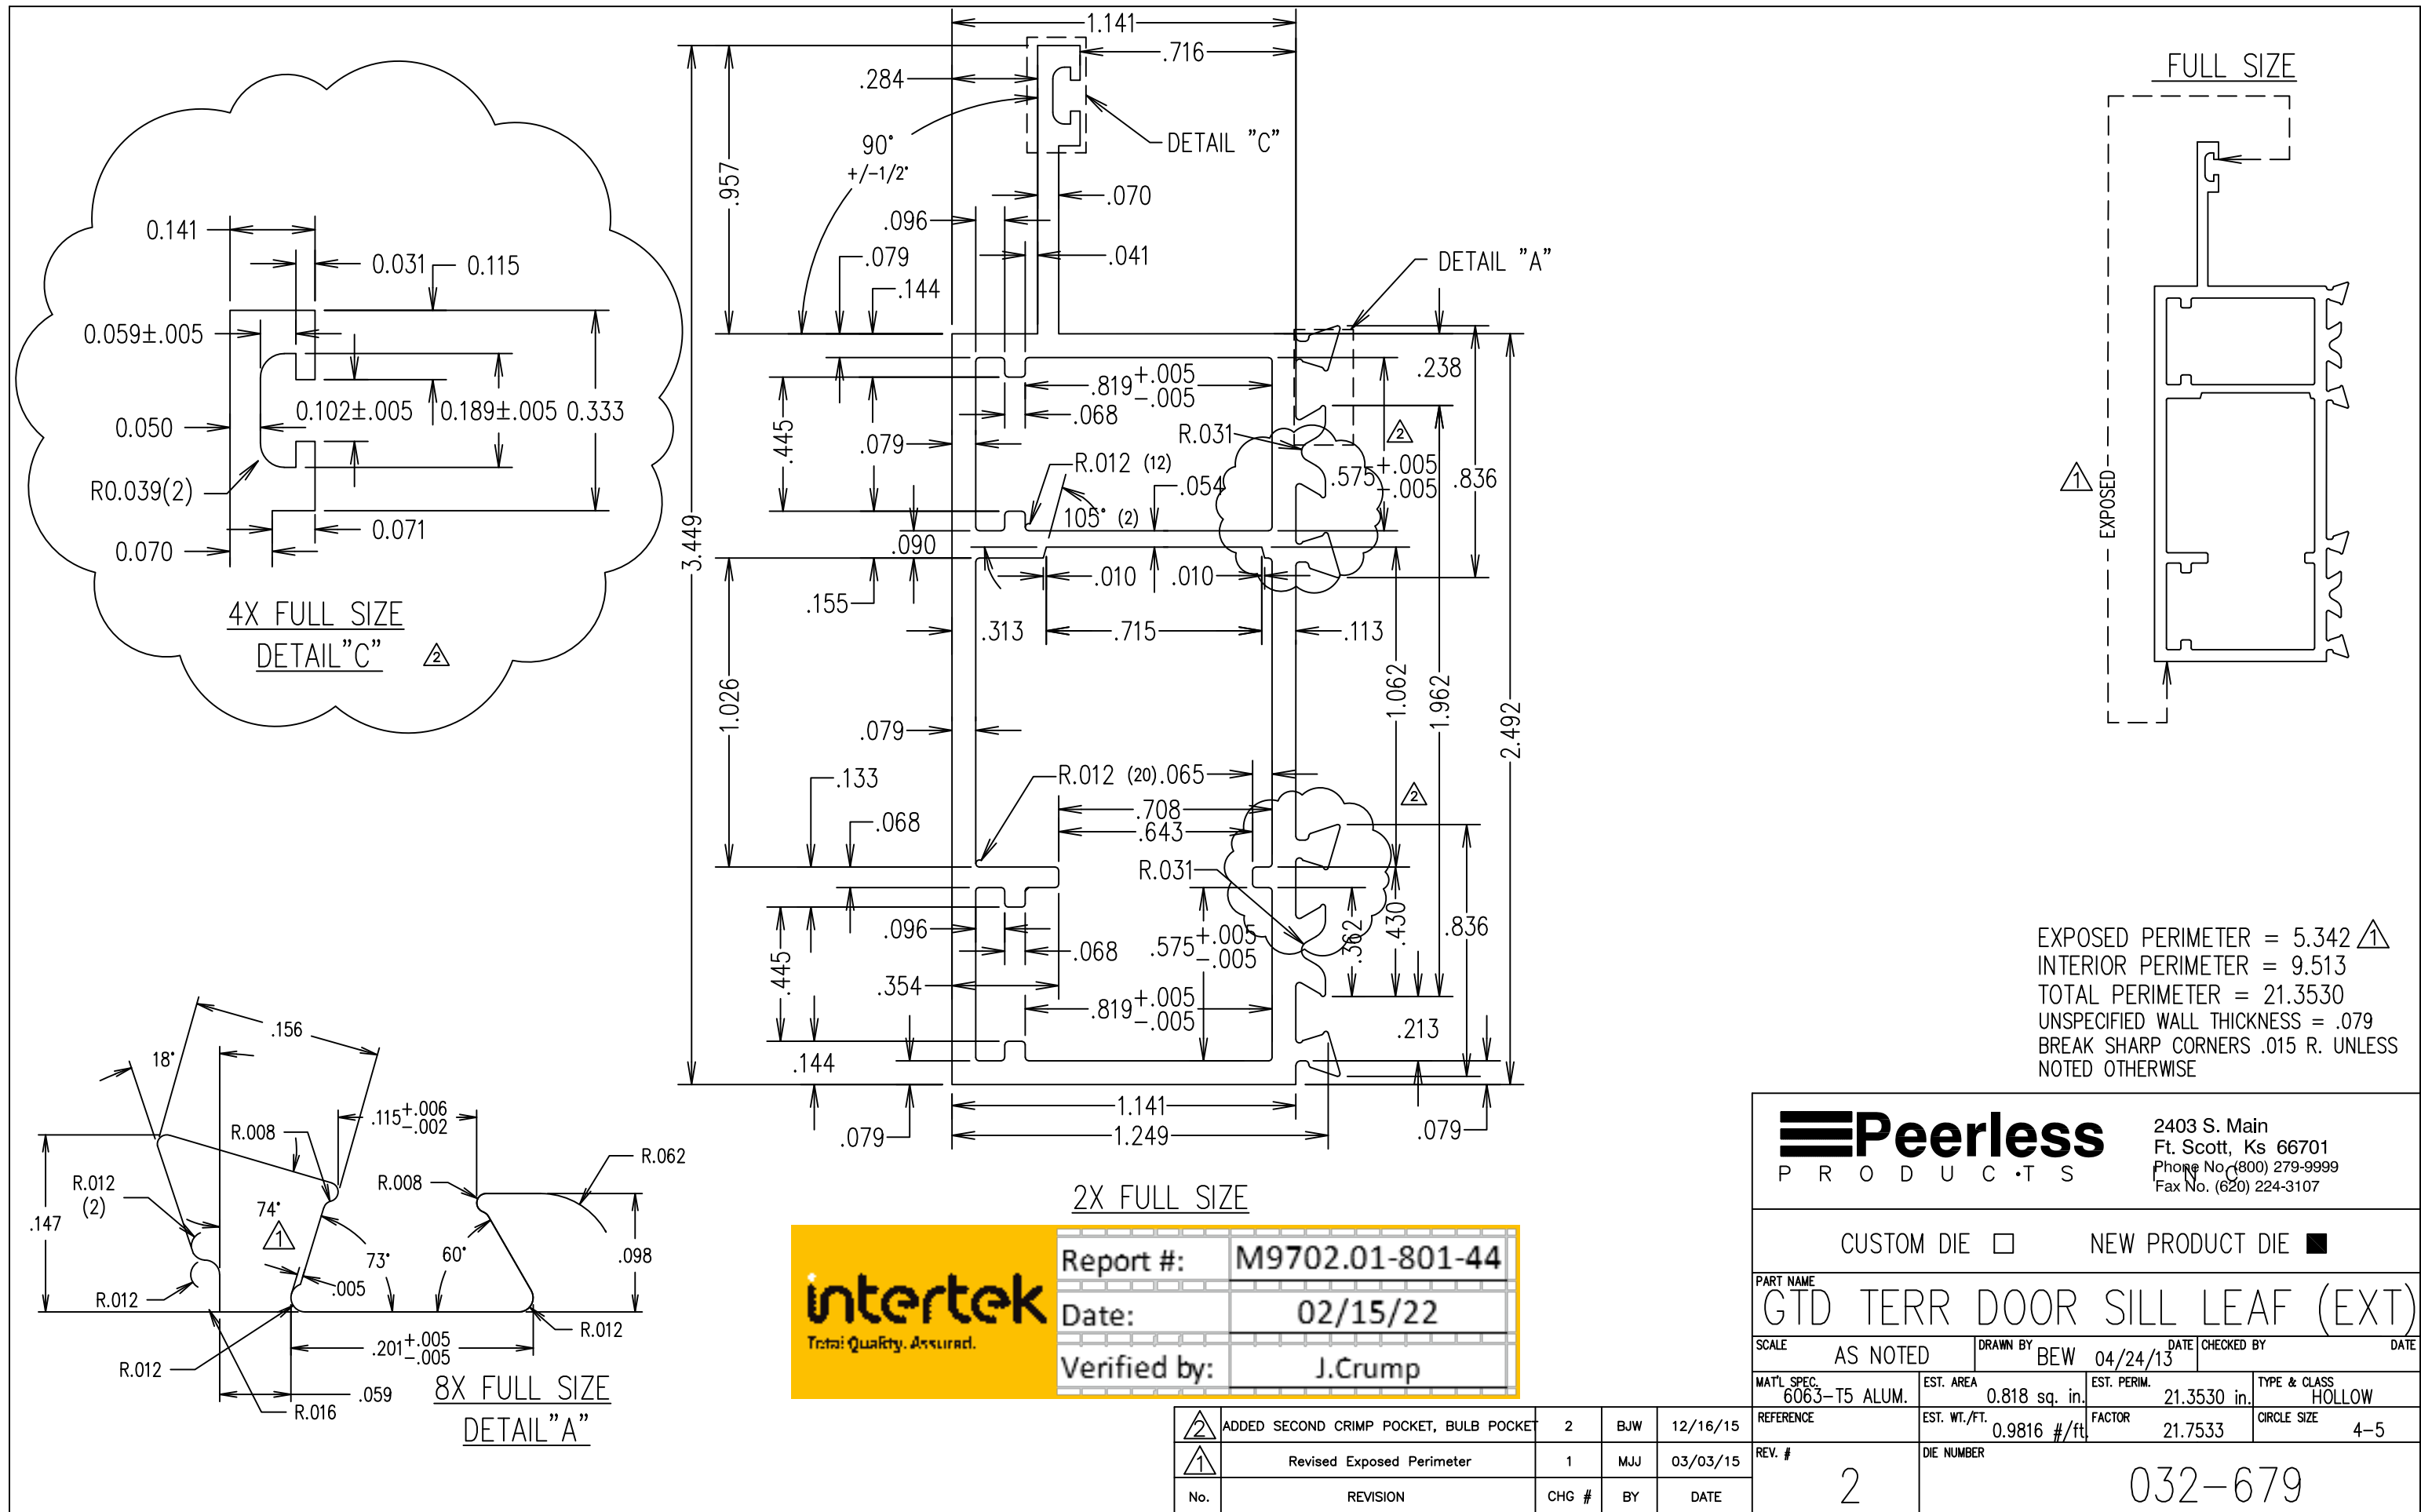

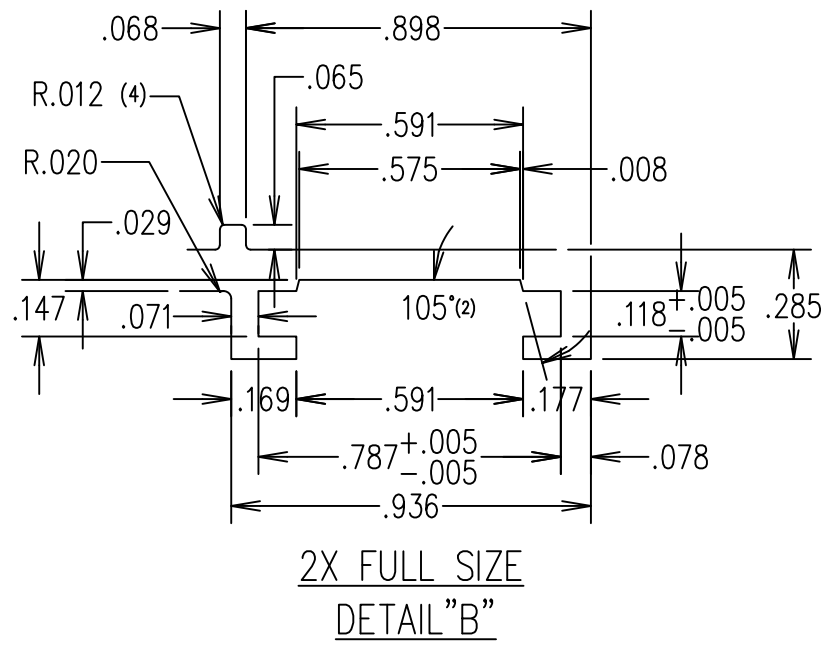

Report #:	M9702.01-801-44
Date:	02/15/22
Verified by:	J.Crump

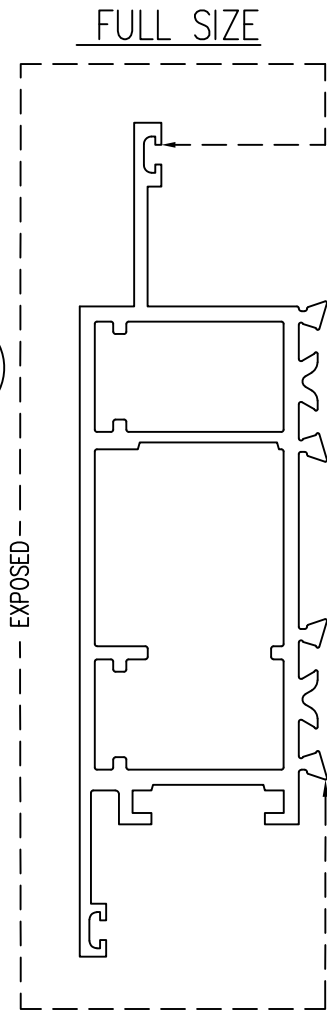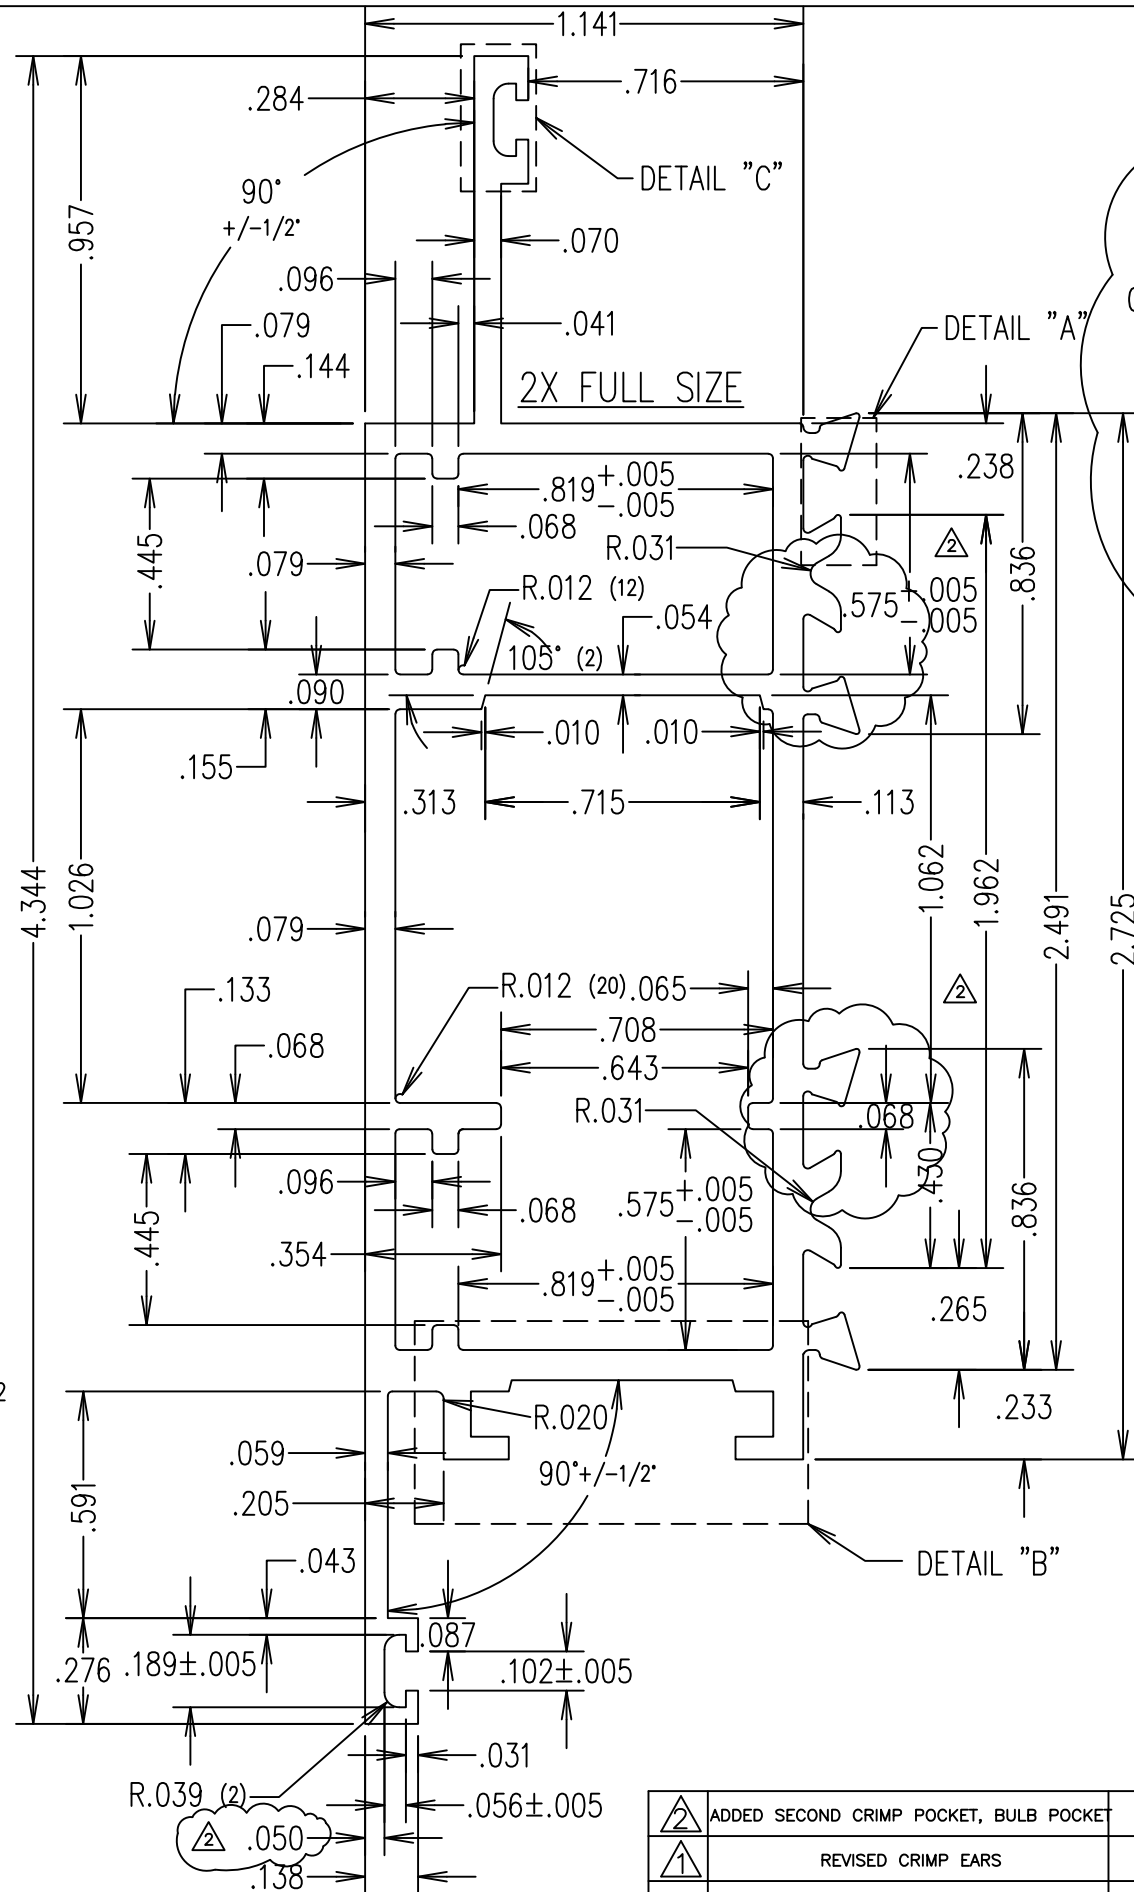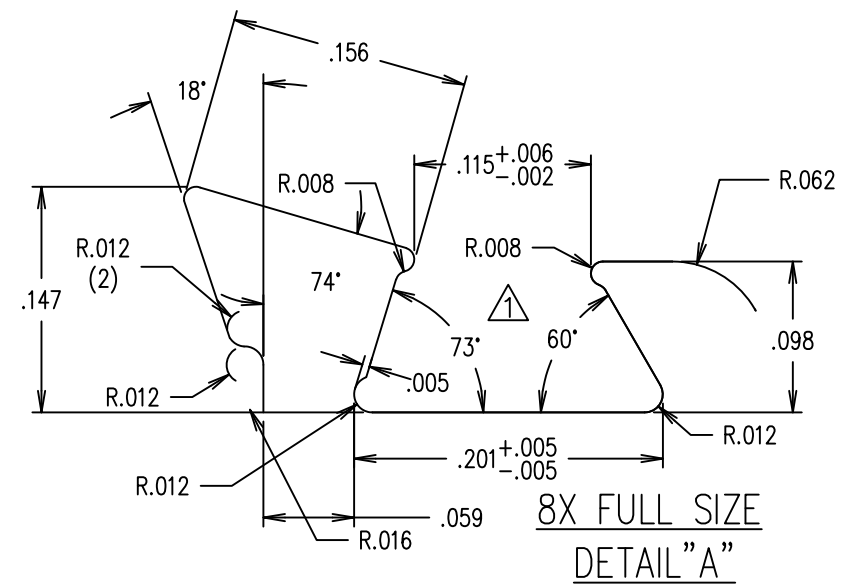

EXPOSED PERIMETER = 8.744
 INTERIOR PERIMETER = 9.5130
 TOTAL PERIMETER = 24.750
 UNSPECIFIED WALL THICKNESS = .079
 BREAK SHARP CORNERS .015 R. UNLESS
 NOTED OTHERWISE

Peerless
 P R O D U C T S

2403 S. Main
 Ft. Scott, Ks 66701
 Phone No. (800) 279-9999
 Fax No. (620) 224-3107

CUSTOM DIE ☐ NEW PRODUCT DIE ☒

PART NAME
GTD TERRACE DOOR LEAF (EXT)

SCALE AS NOTED DRAWN BY BEW 04/24/13 DATE CHECKED BY DATE


MAT'L SPEC. 6063-T5 ALUM. EST. AREA 0.9320 sq. in. EST. PERIM. 24.750 in. TYPE & CLASS HOLLOW

REFERENCE EST. WT./FT. 1.1184 #/ft. FACTOR 22.1298 CIRCLE SIZE 6

REV. # 2 DIE NUMBER




032-678

2	ADDED SECOND CRIMP POCKET, BULB POCKE	2	BJW	12/16/15
1	REVISED CRIMP EARS	1	RDW	03/27/13
No.	REVISION	CHG #	BY	DATE

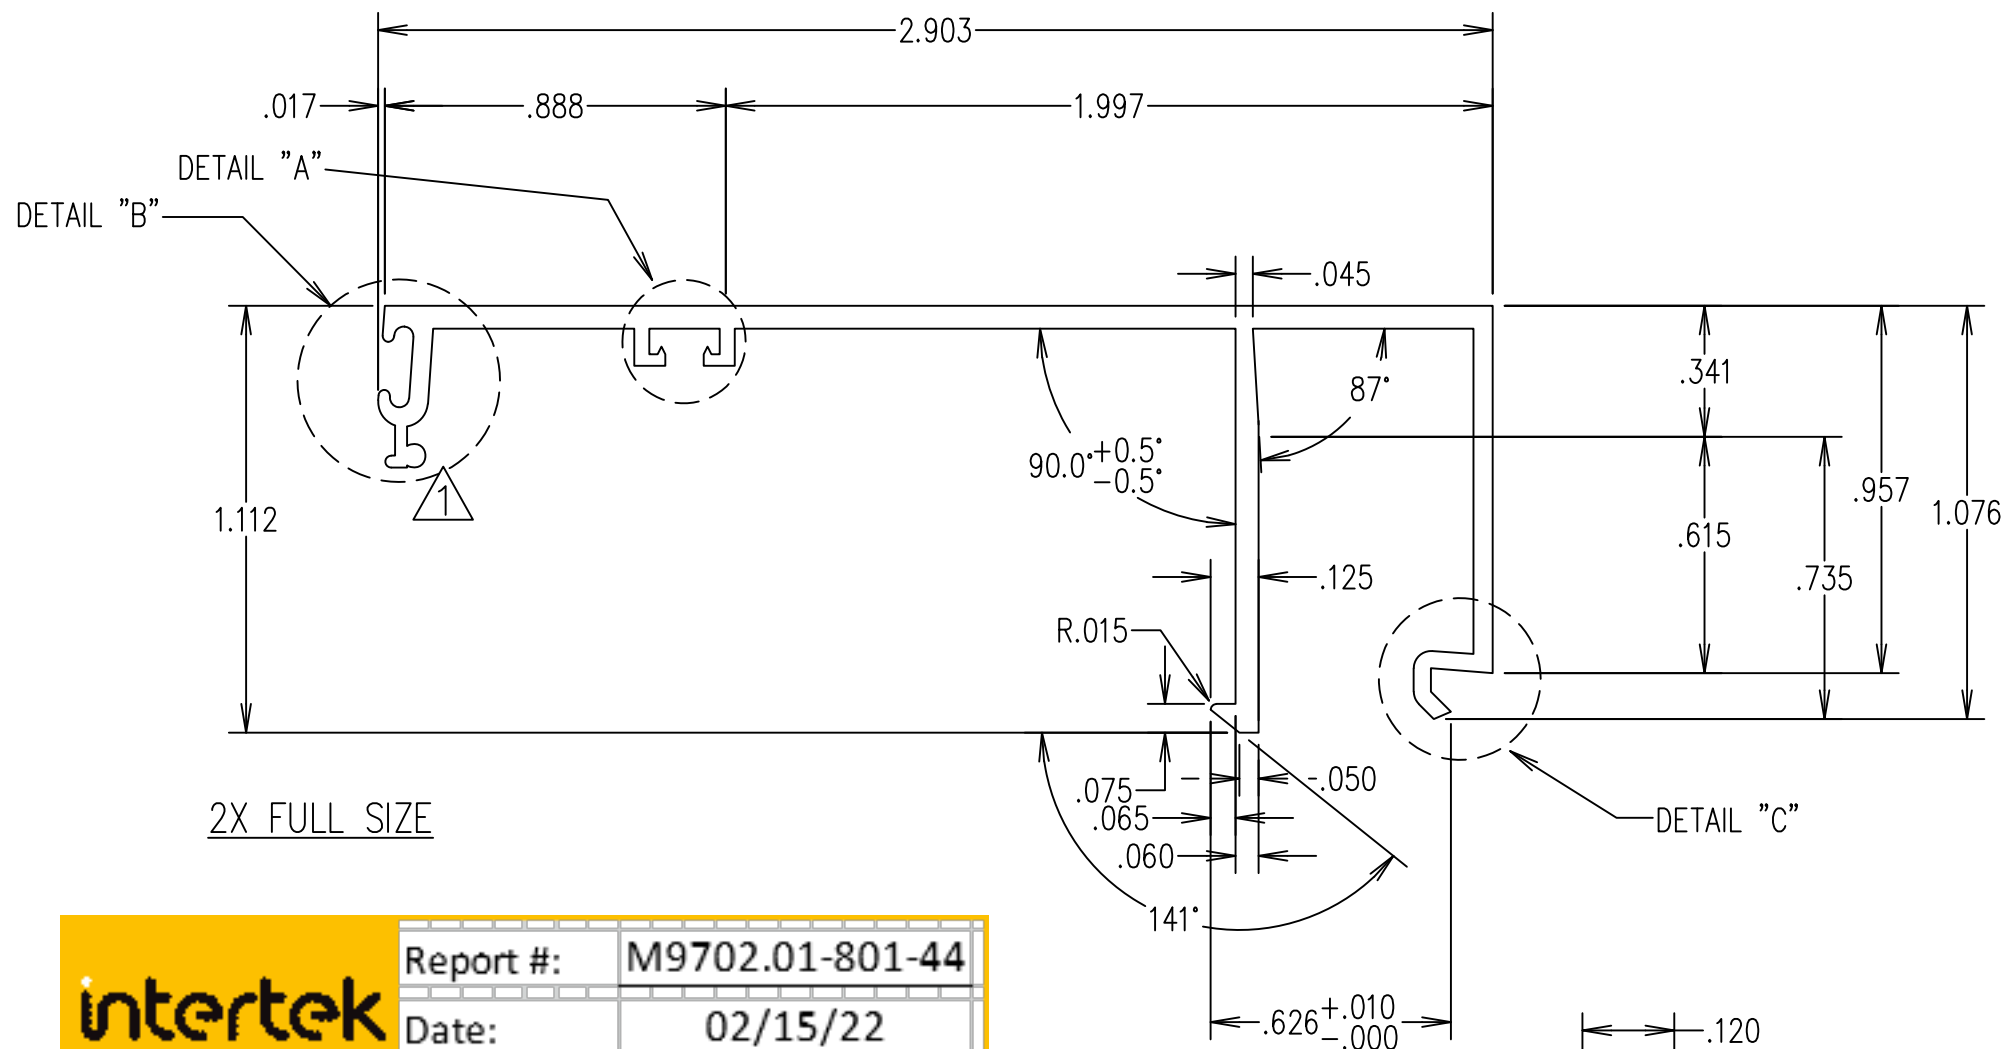



Report #: M9702.01-801-44
Date: 02/15/22
Verified by: J.Crump

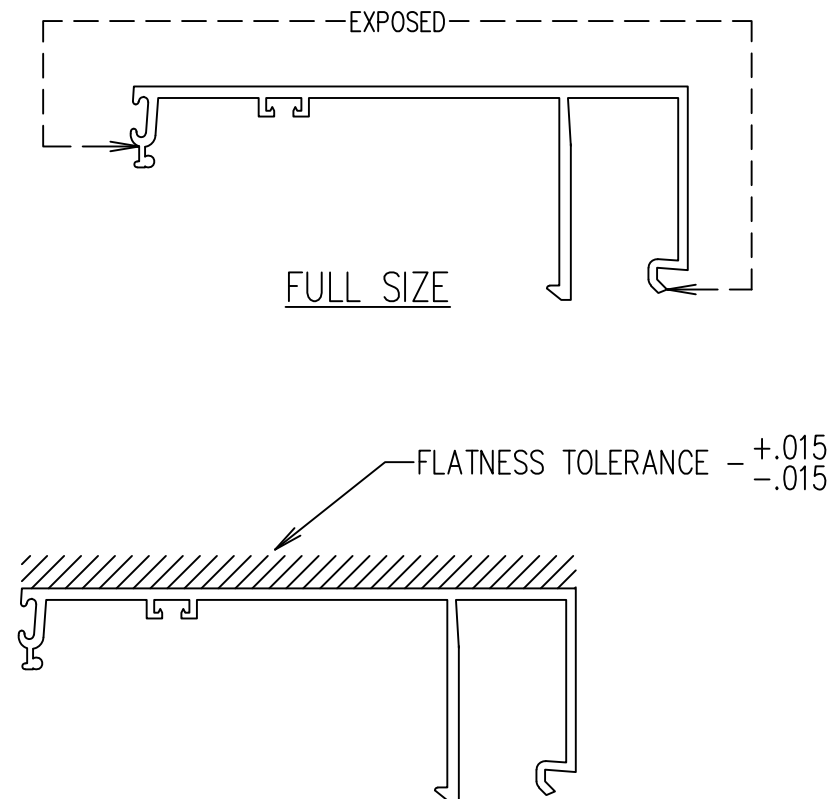
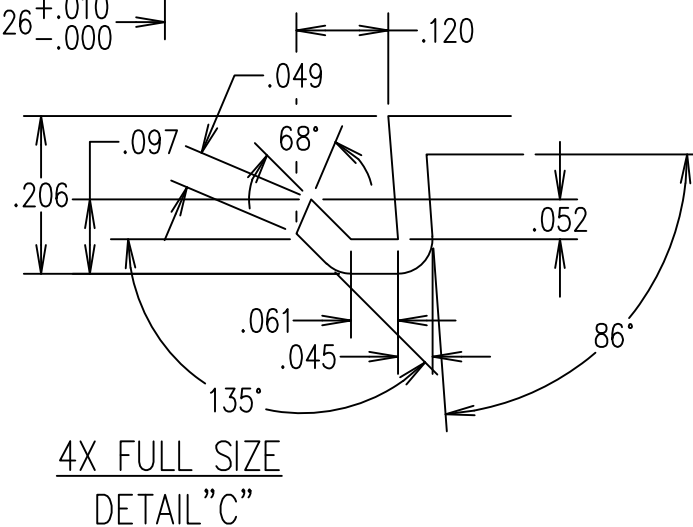
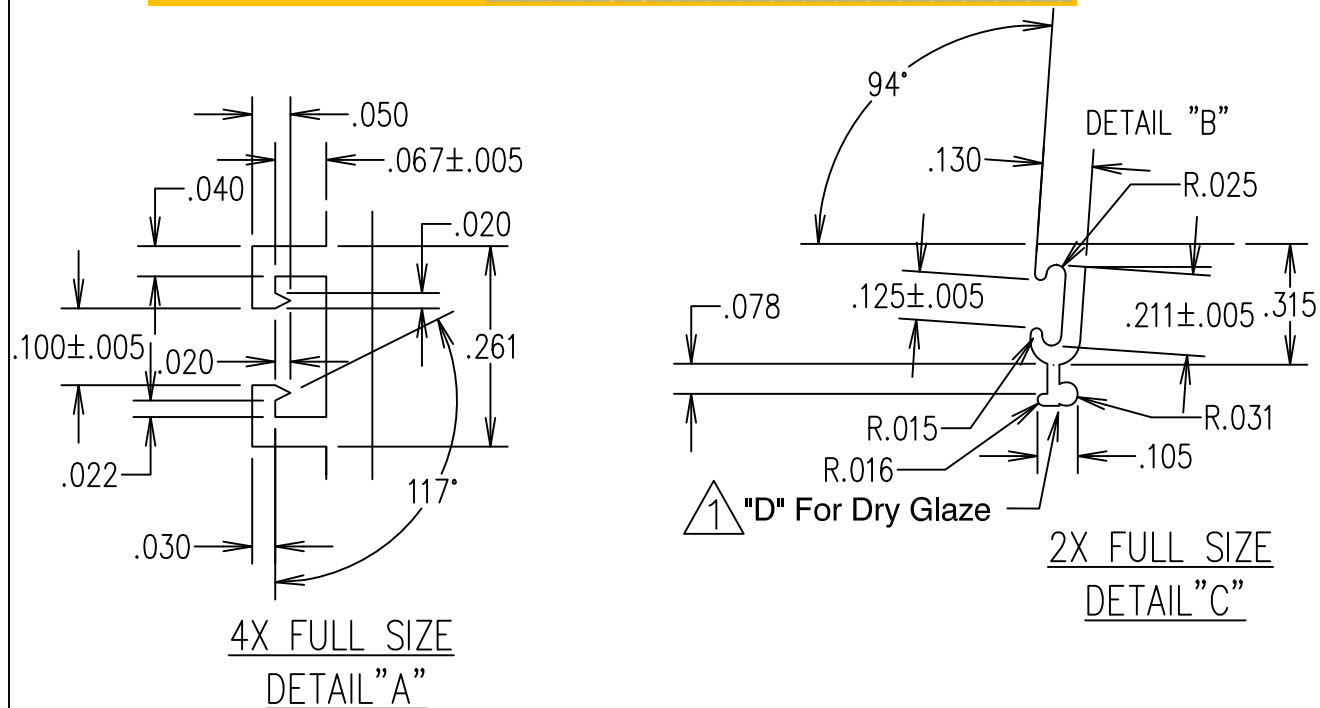


FIRST PROJECT USED: B2 ATLANTIC YARDS


EXPOSED PERIMETER = 4.734
EXTERIOR PERIMETER = 12.138
TOTAL PERIMETER = 12.138
UNSPECIFIED WALL THICKNESS = .060
BREAK SHARP CORNERS .015 R. UNLESS
NOTED OTHERWISE

		2403 S. Main Ft. Scott, Ks 66701 Phone No. (800) 279-9999 Fax No. (620) 224-3107	
CUSTOM DIE ☒		NEW PRODUCT DIE ☐	
PART NAME G500 1" IG GLZ BEAD (DRY)			
SCALE AS NOTED	DRAWN BY JRM	DATE 03/06/13	CHECKED BY DATE
MAT'L SPEC. 6063-T5 ALUM.	EST. AREA △.329 sq. in.	EST. PERIM. △12.138 in.	TYPE & CLASS SOLID
REFERENCE	EST. WT./FT. △.395 #/ft	FACTOR 31	CIRCLE SIZE 3-4
REV. # 1	DIE NUMBER 032-640		

△	ADDED "D"	1	BEW	4-30-13
No.	REVISION	CHG #	BY	DATE

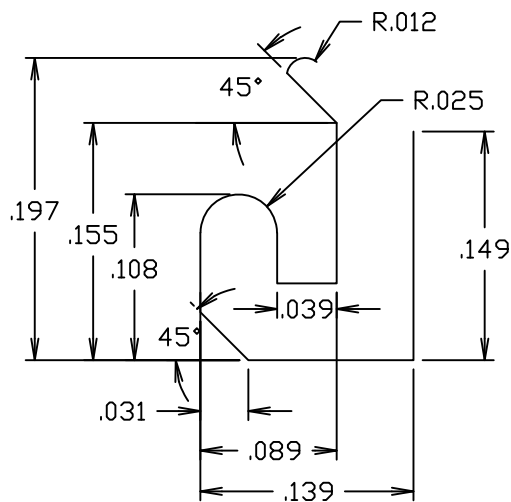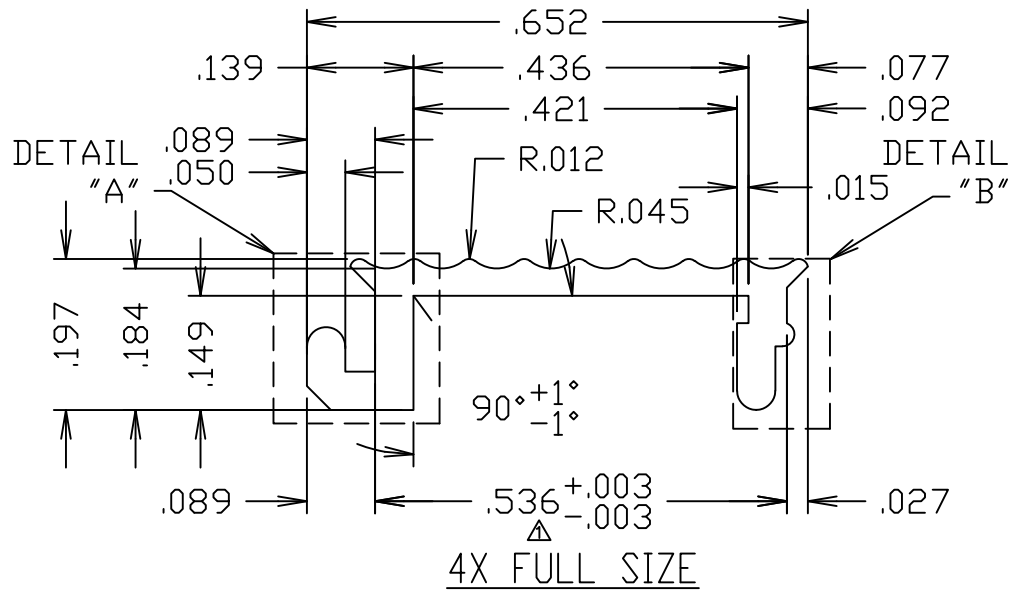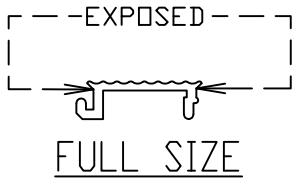

8X FULL SIZE
DETAIL "A"

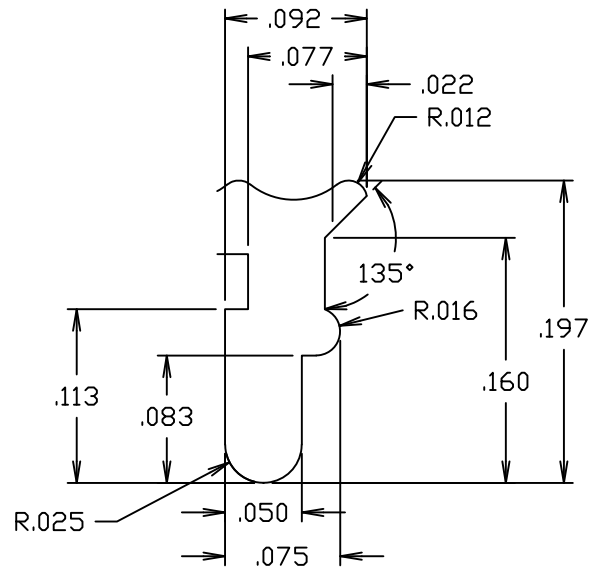

8X FULL SIZE
DETAIL "B"



Report #:	M9702.01-801-44
Date:	02/15/22
Verified by:	J. Crump

Peerless
P R O D U C T S

2403 S. Main
Ft. Scott, Ks 66701
Phone No. (800) 279-9999
Fax No. (620) 224-3107

NOTE: MUST SNAP FIT WITH 032-277
& 032-278

EXPOSED PERIMETER = 0.729
UNSPECIFIED WALL THICKNESS = .050
BREAK SHARP CORNERS .015 R. UNLESS
NOTED OTHERWISE






CUSTOM DIE ☐ NEW PRODUCT DIE ☒

PART NAME
TREAD SNAP IN ADA SILL (TERDOOR)

SCALE 4X, 8X, & FULL	DRAWN BY MEM	DATE 07/25/11	CHECKED BY	DATE
MAT'L SPEC. 6063-T5 ALUM.	EST. AREA 0.045 sq. in.	EST. PERIM. 2.168 in.	TYPE & CLASS SOLID	
REFERENCE	EST. WT./FT. 0.054 #/ft.	FACTOR 40	CIRCLE SIZE 1-2	

REV. #	DIE NUMBER
	032-279

△	SHRTND WIDTH FOR POWDER CLRNCE	1	A1M	8/2/17
No.	REVISION	CHG #	BY	DATE

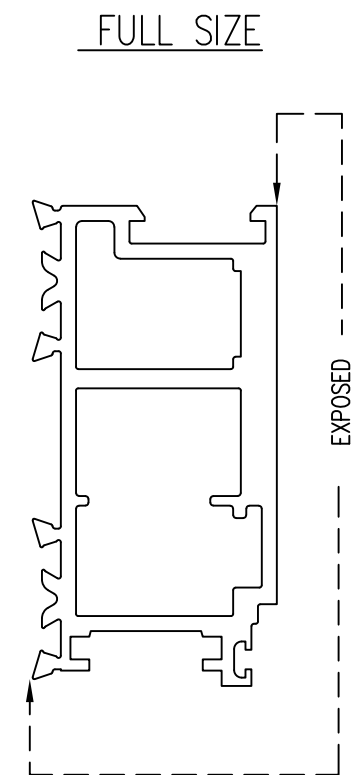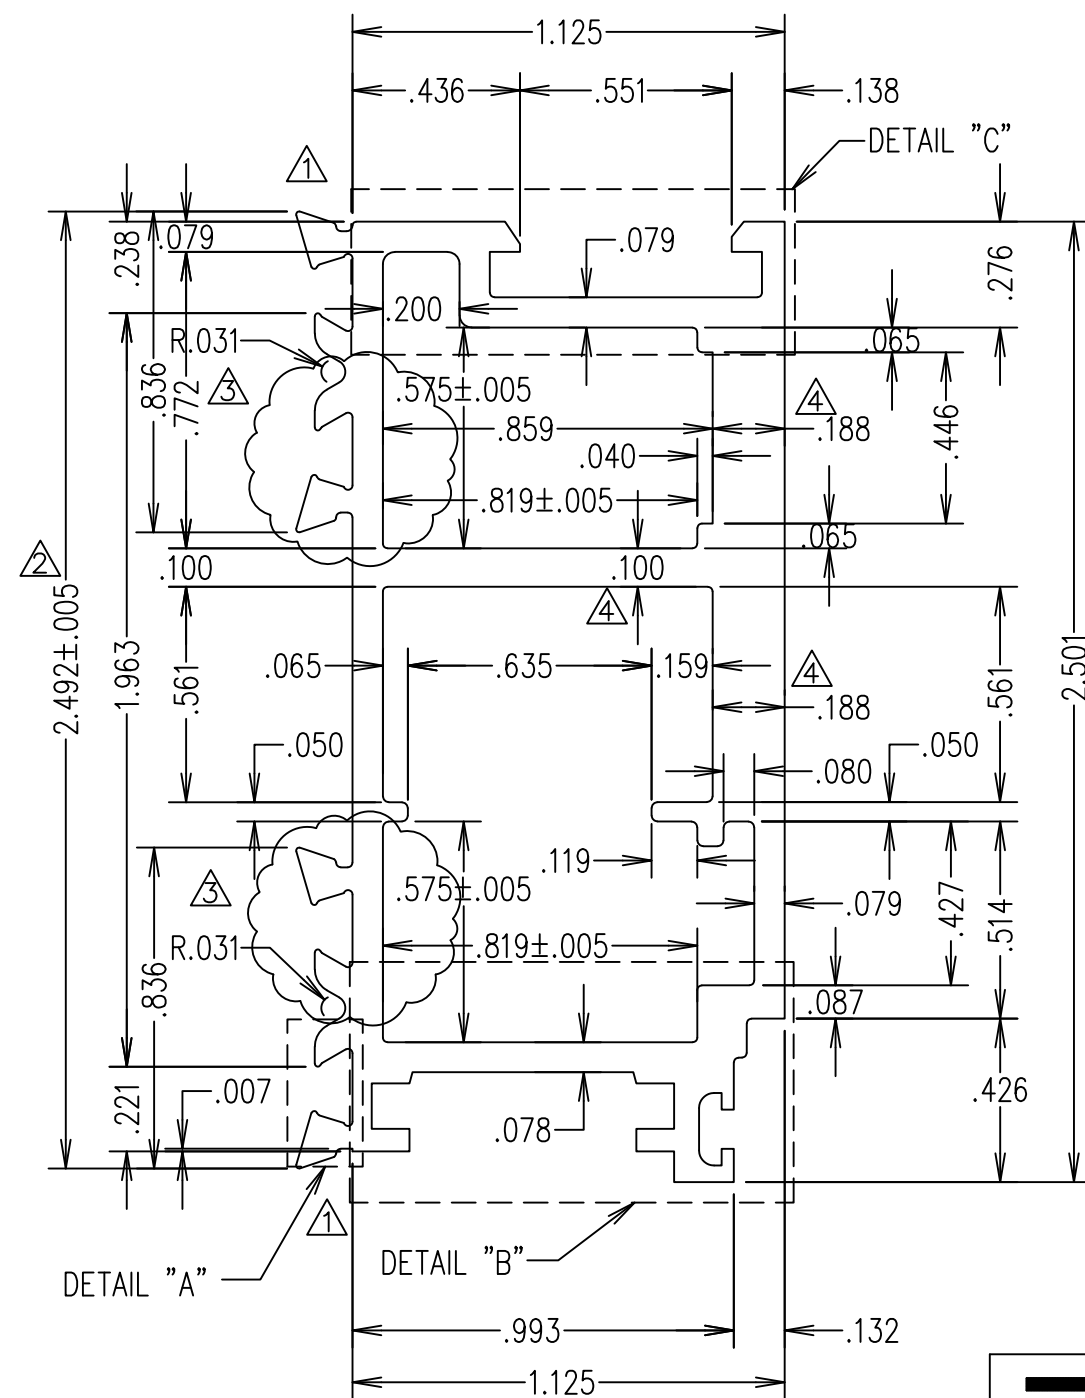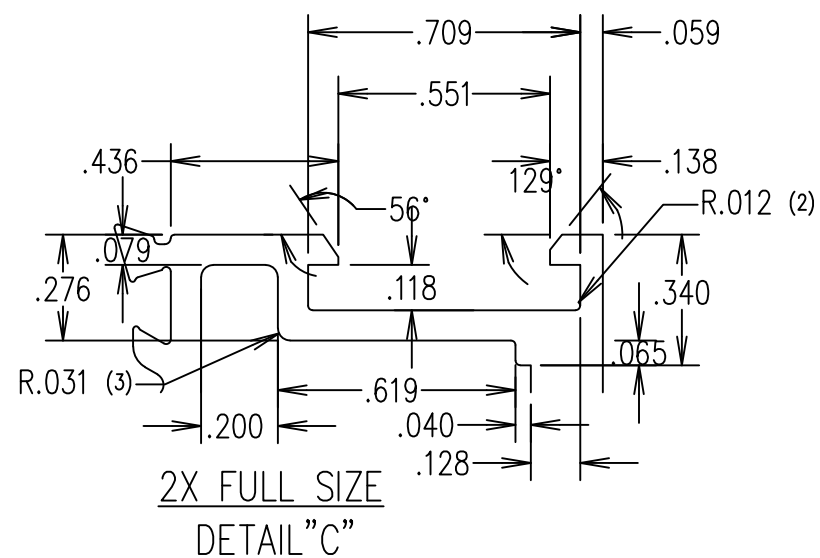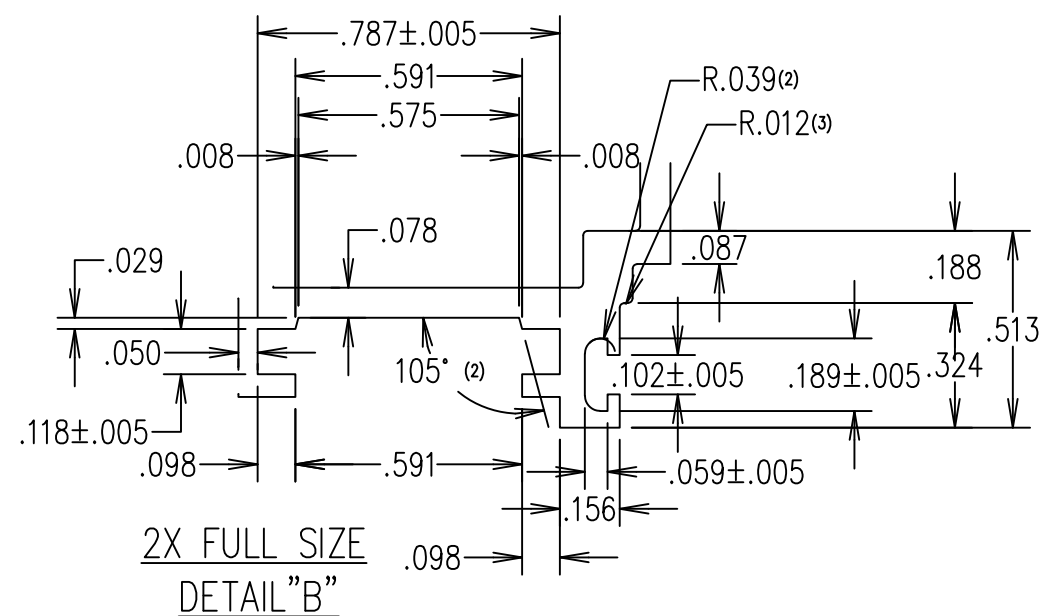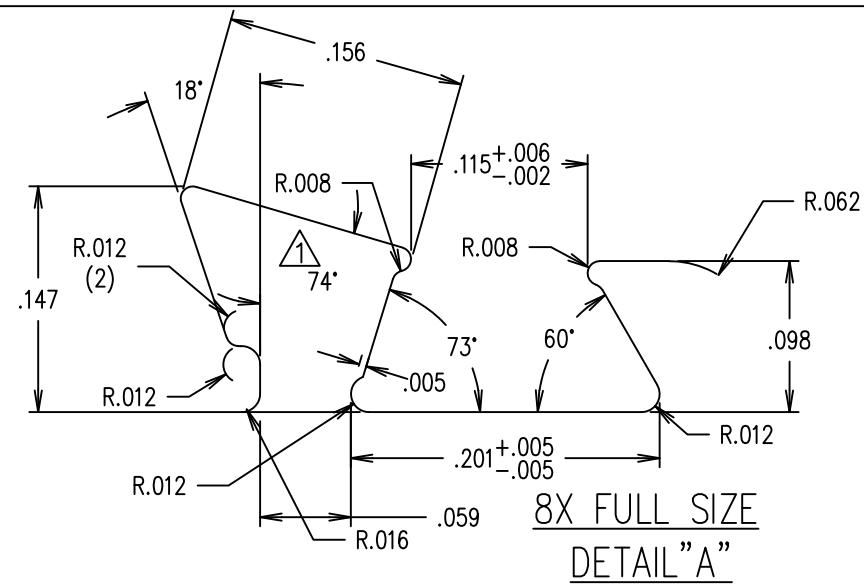

EXPOSED PERIMETER = 4.981
INTERIOR PERIMETER = 7.972
TOTAL PERIMETER = 19.178
UNSPECIFIED WALL THICKNESS = .079
BREAK SHARP CORNERS .015 R. UNLESS
NOTED OTHERWISE



2403 S. Main
Ft. Scott, Ks 66701
Phone No. (800) 279-9999
Fax No. (620) 224-3107

CUSTOM DIE ☐

NEW PRODUCT DIE

PART NAME

PART NAME
GTD TERRACE DOOR LEAF (INT)

SCALE

AS NOTED

DRAWN BY

BY MEM

05/19/11^D

DATE	CHECKED BY
------	------------

ATE

MAT'L SPEC.
6063-T5 ALUM.

EST. AREA	0.924 sq. in.	E
-----------	---------------	---

EST. PERIM.	19.178 in.	TYPE
-------------	------------	------

TYPE & CLASS
HOLLOW

REFERENCE

EST. WT./FT.	1.109 #/ft.	F
--------------	-------------	---

FACTOR	17
--------	----

CIRCLE SIZE 3

REV. #

4

	DIE NUMBER
--	------------

032-205



Report #:

M9702.01-801-44

Date:

02/15/22

Verified by:

J. Crump

made the wall thicker

4




HA

12/18/18

3	ADDED SECOND CRIMP POCKET	3	BJW	12/15/15	MAT'L SPEC. 6063-T5 ALUM.	EST. AREA 0.924 sq. in.	EST. PERIM. 19.178 in.	TYPE & CLASS HOLLOW
2	ADDED TOLERANCE TO CRIMP EARS DIM	2	BEW	08/13/14	REFERENCE	EST. WT./FT. 1.109 #/ft.	FACTOR 17	CIRCLE SIZE 3
1	CHANGED TO LARGE CRIMP EARS	1	RDW	03/26/13	REV. #	DIE NUMBER		
No.	REVISION	CHG #	BY	DATE	4	032-205		

intertek
Total Quality Assured.

Report #: M9702.01-801-44
Date: 02/15/22
Verified by: J.Crump

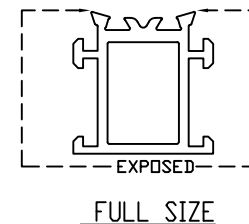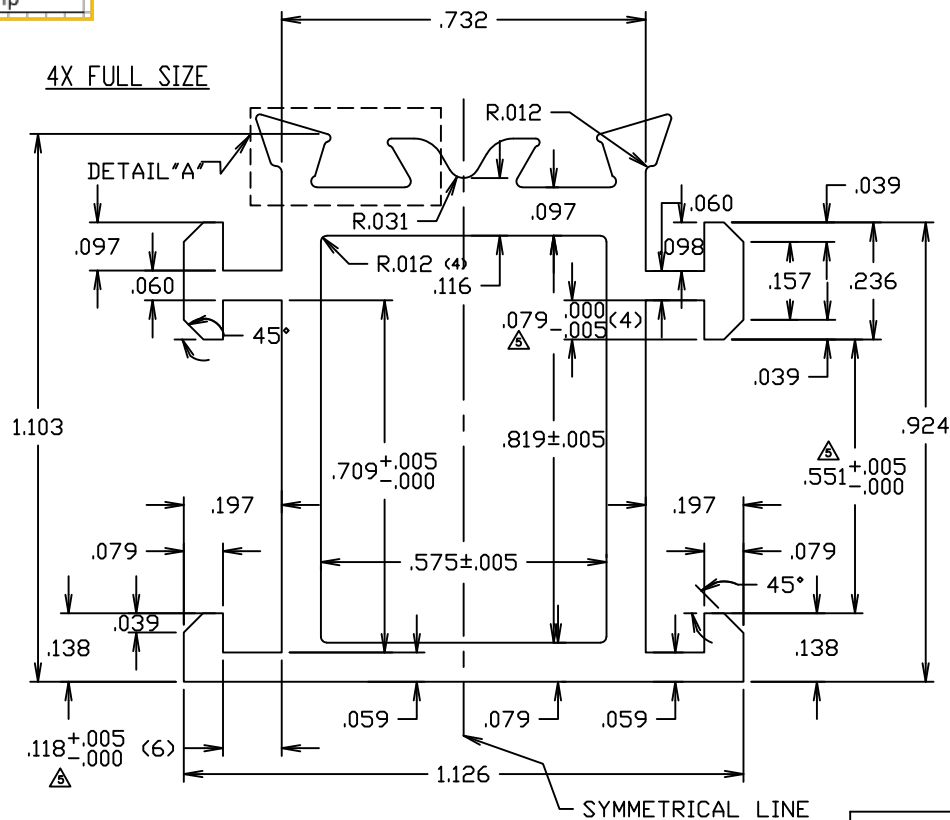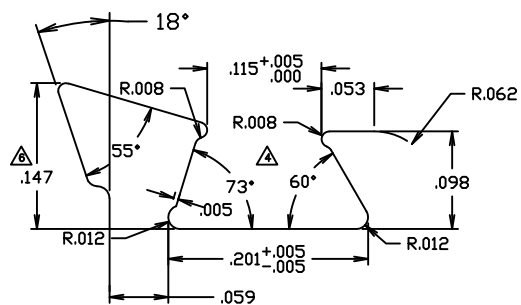

EXPOSED PERIMETER = 5.518
INTERIOR PERIMETER = 2.767
TOTAL PERIMETER = 7.024
UNSPECIFIED WALL THICKNESS = .079
BREAK SHARP CORNERS .015 R. UNLESS NOTED OTHERWISE

Peerless
P R O D U C T S

2403 S. Main Street
Fort Scott
Phone No. (800) 279-9999
Fax No. (620) 224-3107

	REVISED CRIMP EARS	6	BEW	7/11/13	PART NAME 3200 SERIES INTERIOR FRAME				
	ADDED TOL.	5	TWM	12/22/10	SCALE FULL, 4X, & 8X	DRAWN BY MEM	DATE 6/18/09	CHECKED BY	DA
	OPENED POCKET 3"	4	JRM	7/30/09	MATL. SPEC. 6063-T5 ALUM.	EST. AREA .385 sq. in.	EST. PERIM. 7.024 in.	TYPE & CLASS HOLLOW	
	COMPLETE REDRAW (REF: 32-029)	3	JRM	7/30/09	REFERENCE	EST. WT./FT. .462 #/ft.	FACTOR 16	CIRCLE SIZE 2	
	ADDED SECOND LEG	2	MEM	2/26/09	REV. # 6	DIE NUMBER 032-004			
	ADDED LEG	1	MEM	1/12/09					
No.	REVISION	CHG #	BY	DATE					