



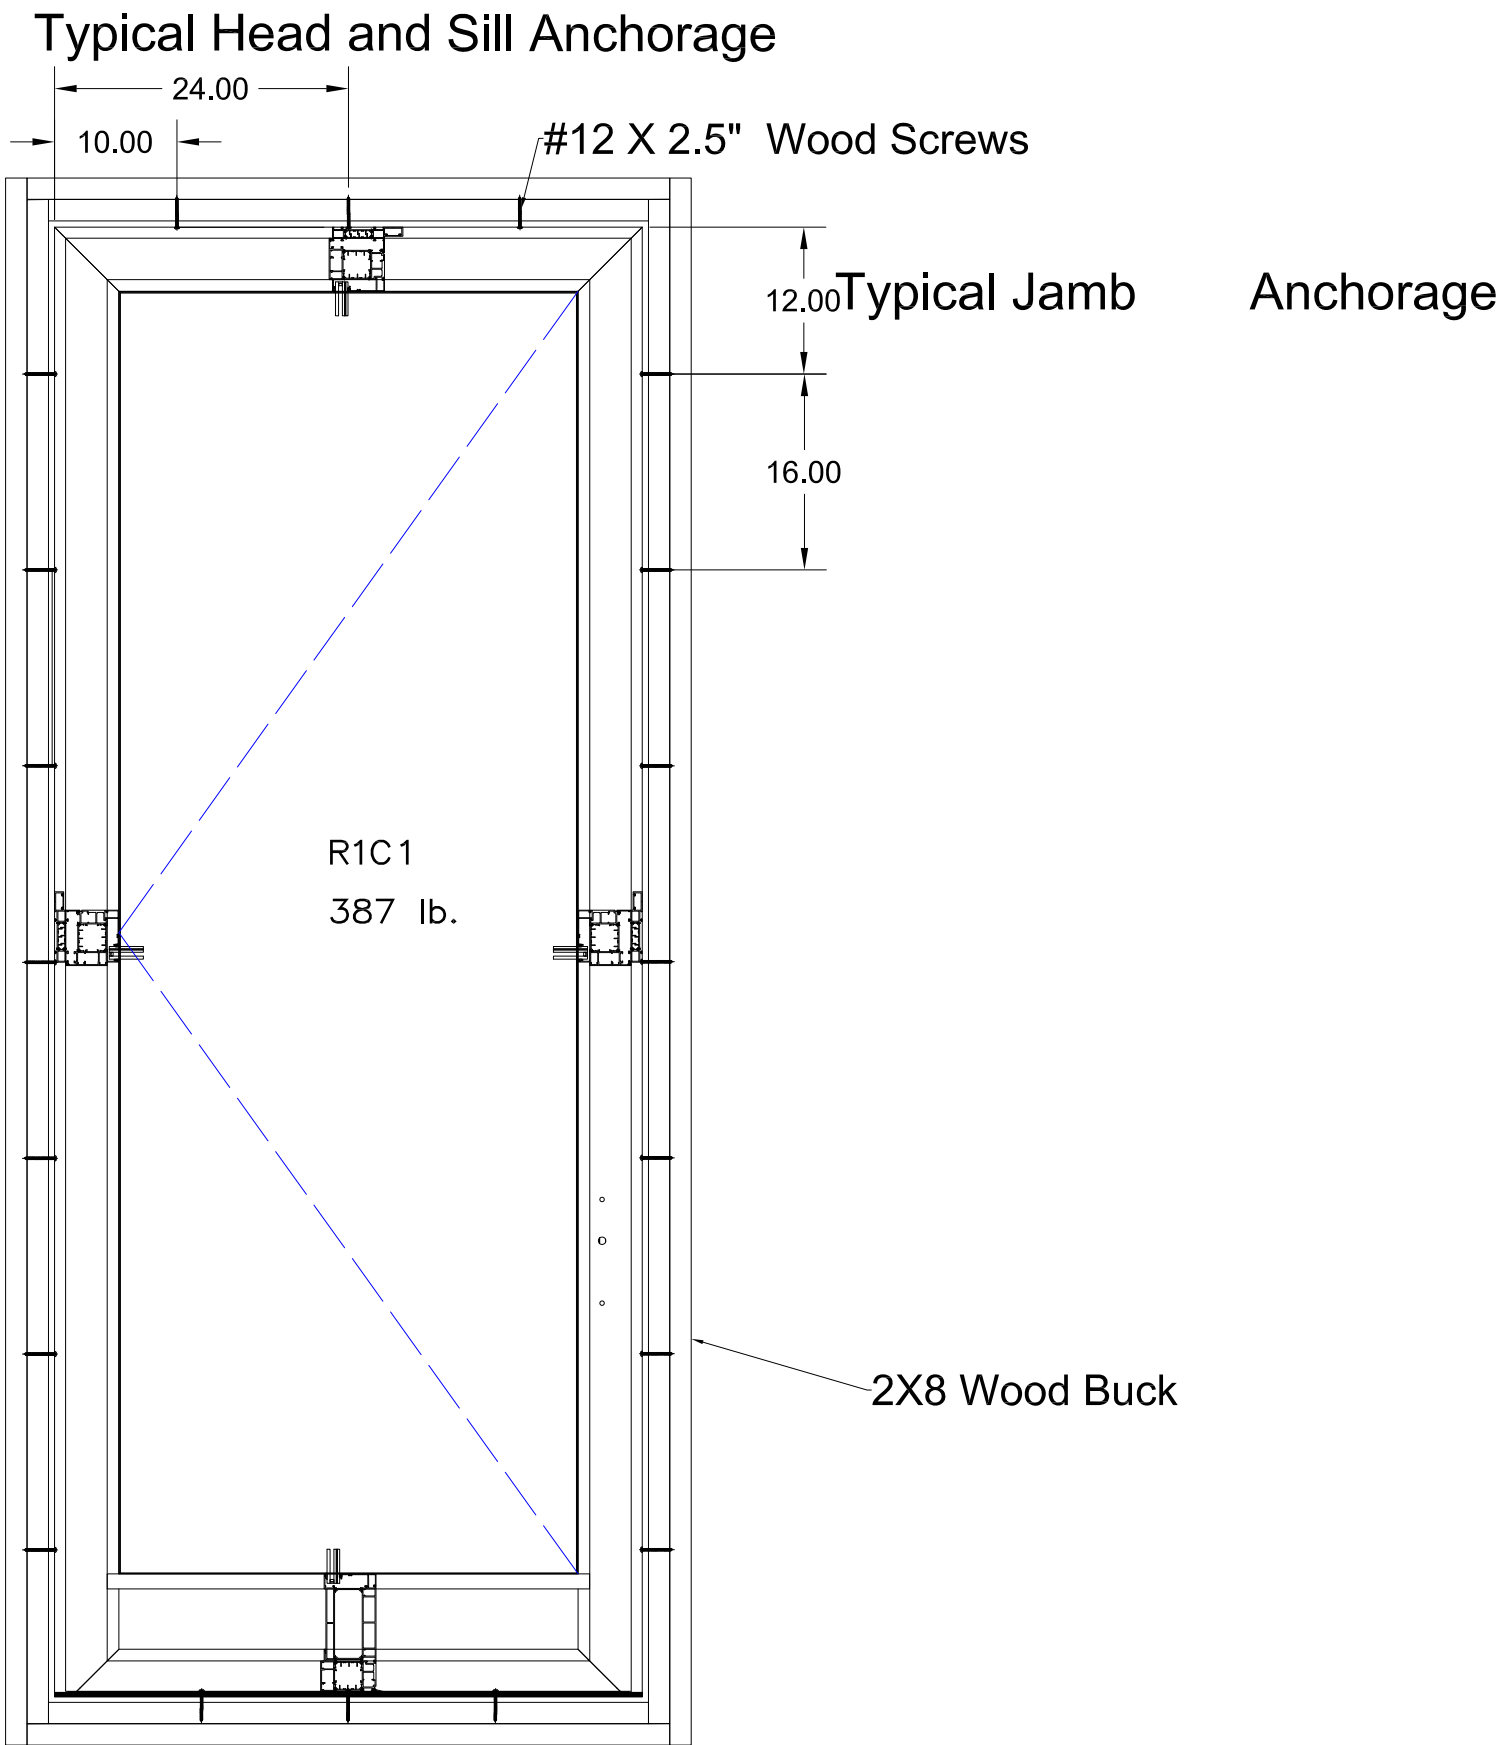


JOB NAME:	SHEET	2403 SOUTH MAIN FT. SCOTT, KS 66701 PHONE NO. (800) 279-9999 FAX NO. (620) 224-3107				DESCRIPTION	DATE						
		Peerless PRODUCTS INC											
		DRAWN FOR:											
ADDRESS:	OF	ARCHITECT:		DATE:		SCALE:		1:16		DRN BY:		CHKD BY:	
GENERAL CONTRACTOR:		DWG. TITLE											
DETAIL SHEET													

Typical Head and Jamb Installation Detail

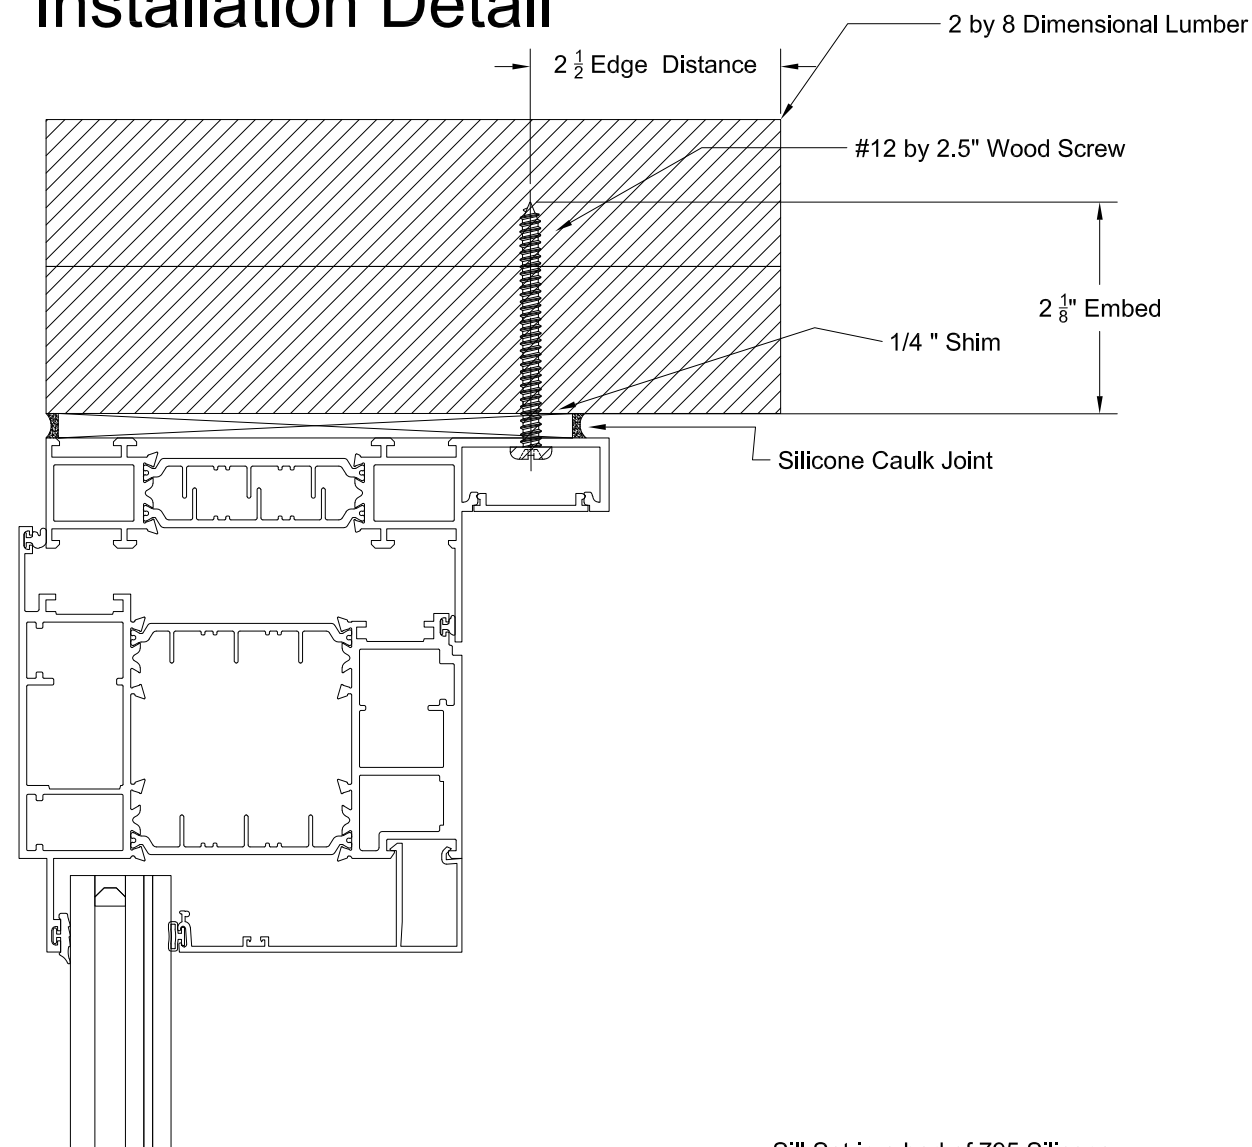


Sill Set in a bed of 795 Silicone

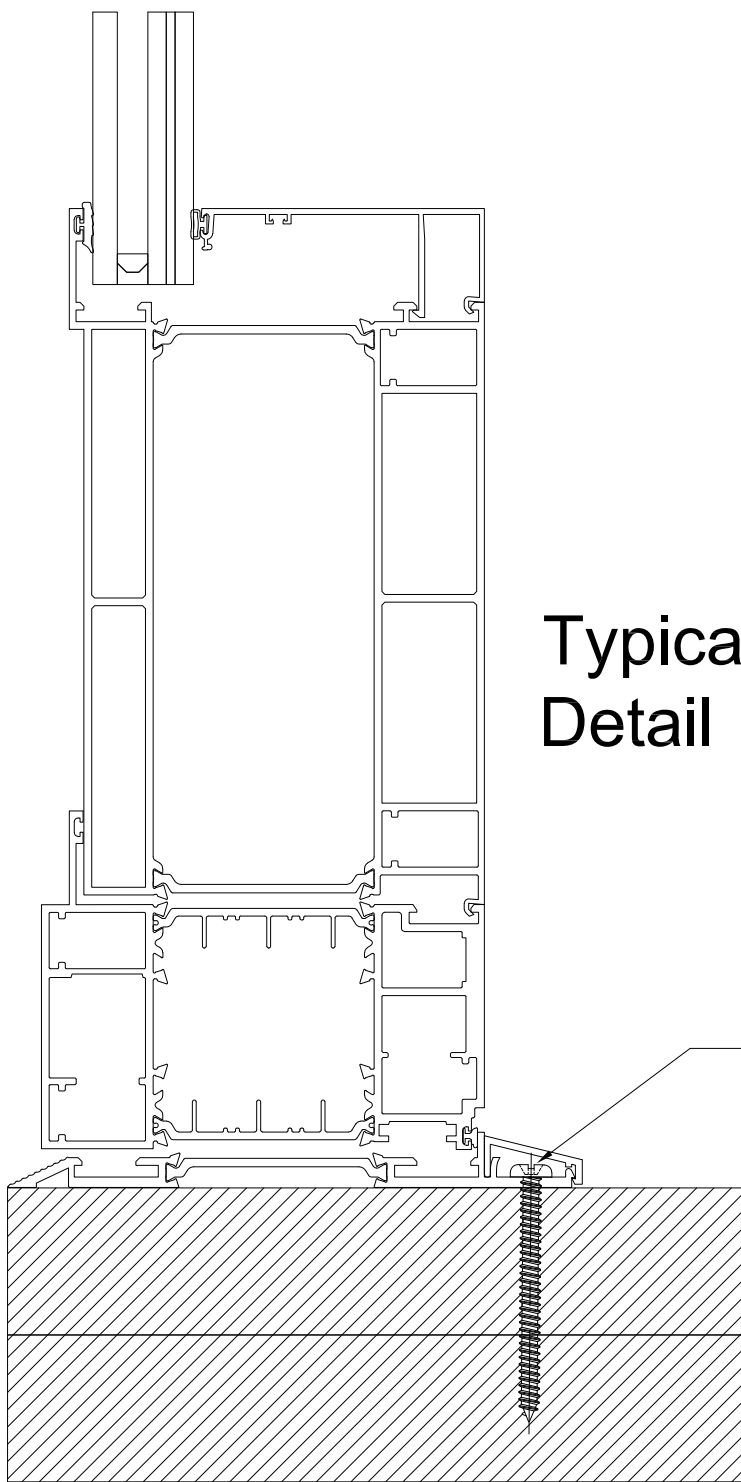

Typical Sill Installation Detail

JOB NAME: <
--

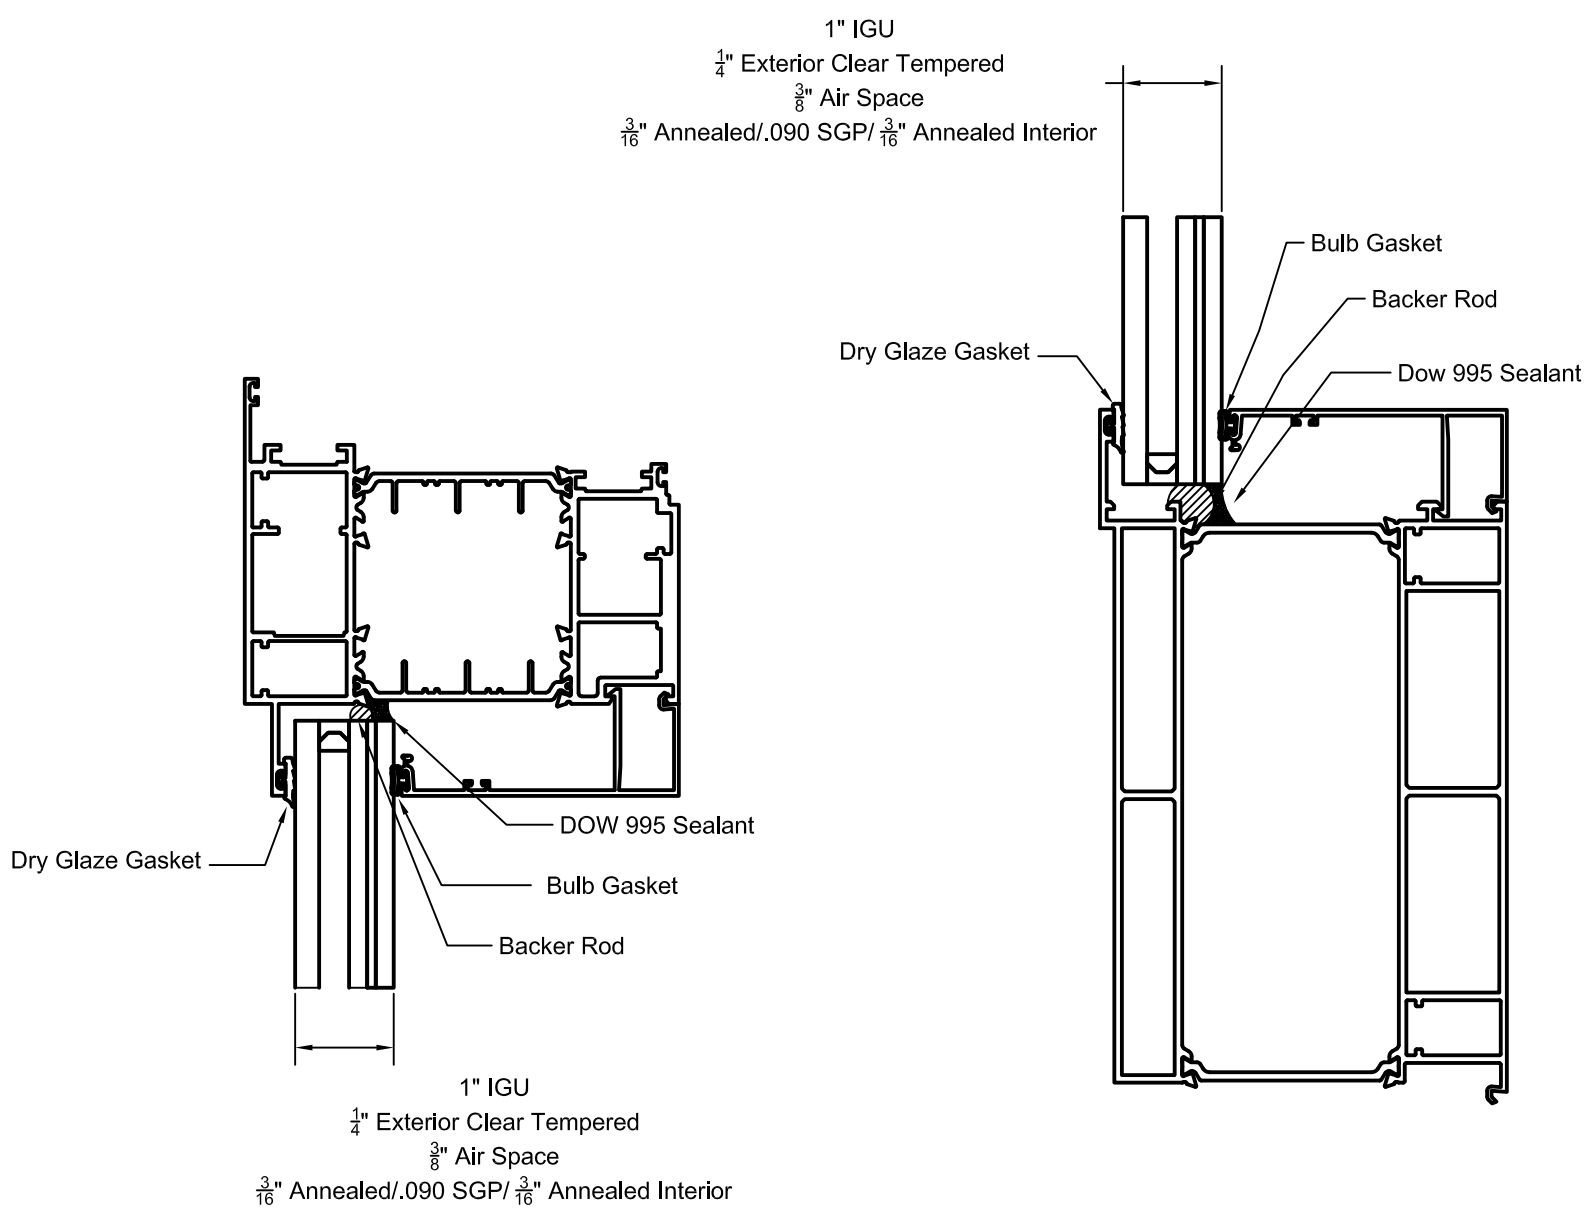

Typical Glazing Details

JOB NAME:	DESCRIPTION	DATE
ADDRESS:	REVISION	
ARCHITECT:		
GENERAL CONTRACTOR:		
Peerless PRODUCTS INC		
2403 South Main Ft. Scott, KS 66701 Phone No. (800) 279-9999 Fax No. (620) 224-3107		
DRAWN FOR:	SCALE:	CHKD BY:
DATE:	1:2	DRN BY:
DWG. TITLE	DETAIL SHEET	