
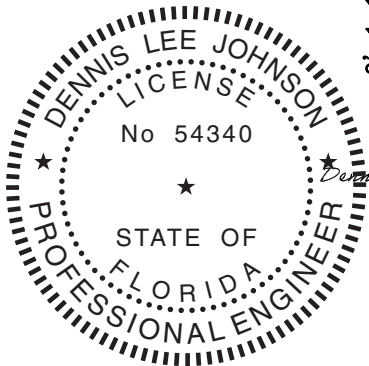


STANDARD STRUCTURES, INC.
(TYP.) WALL "PBR" PANEL

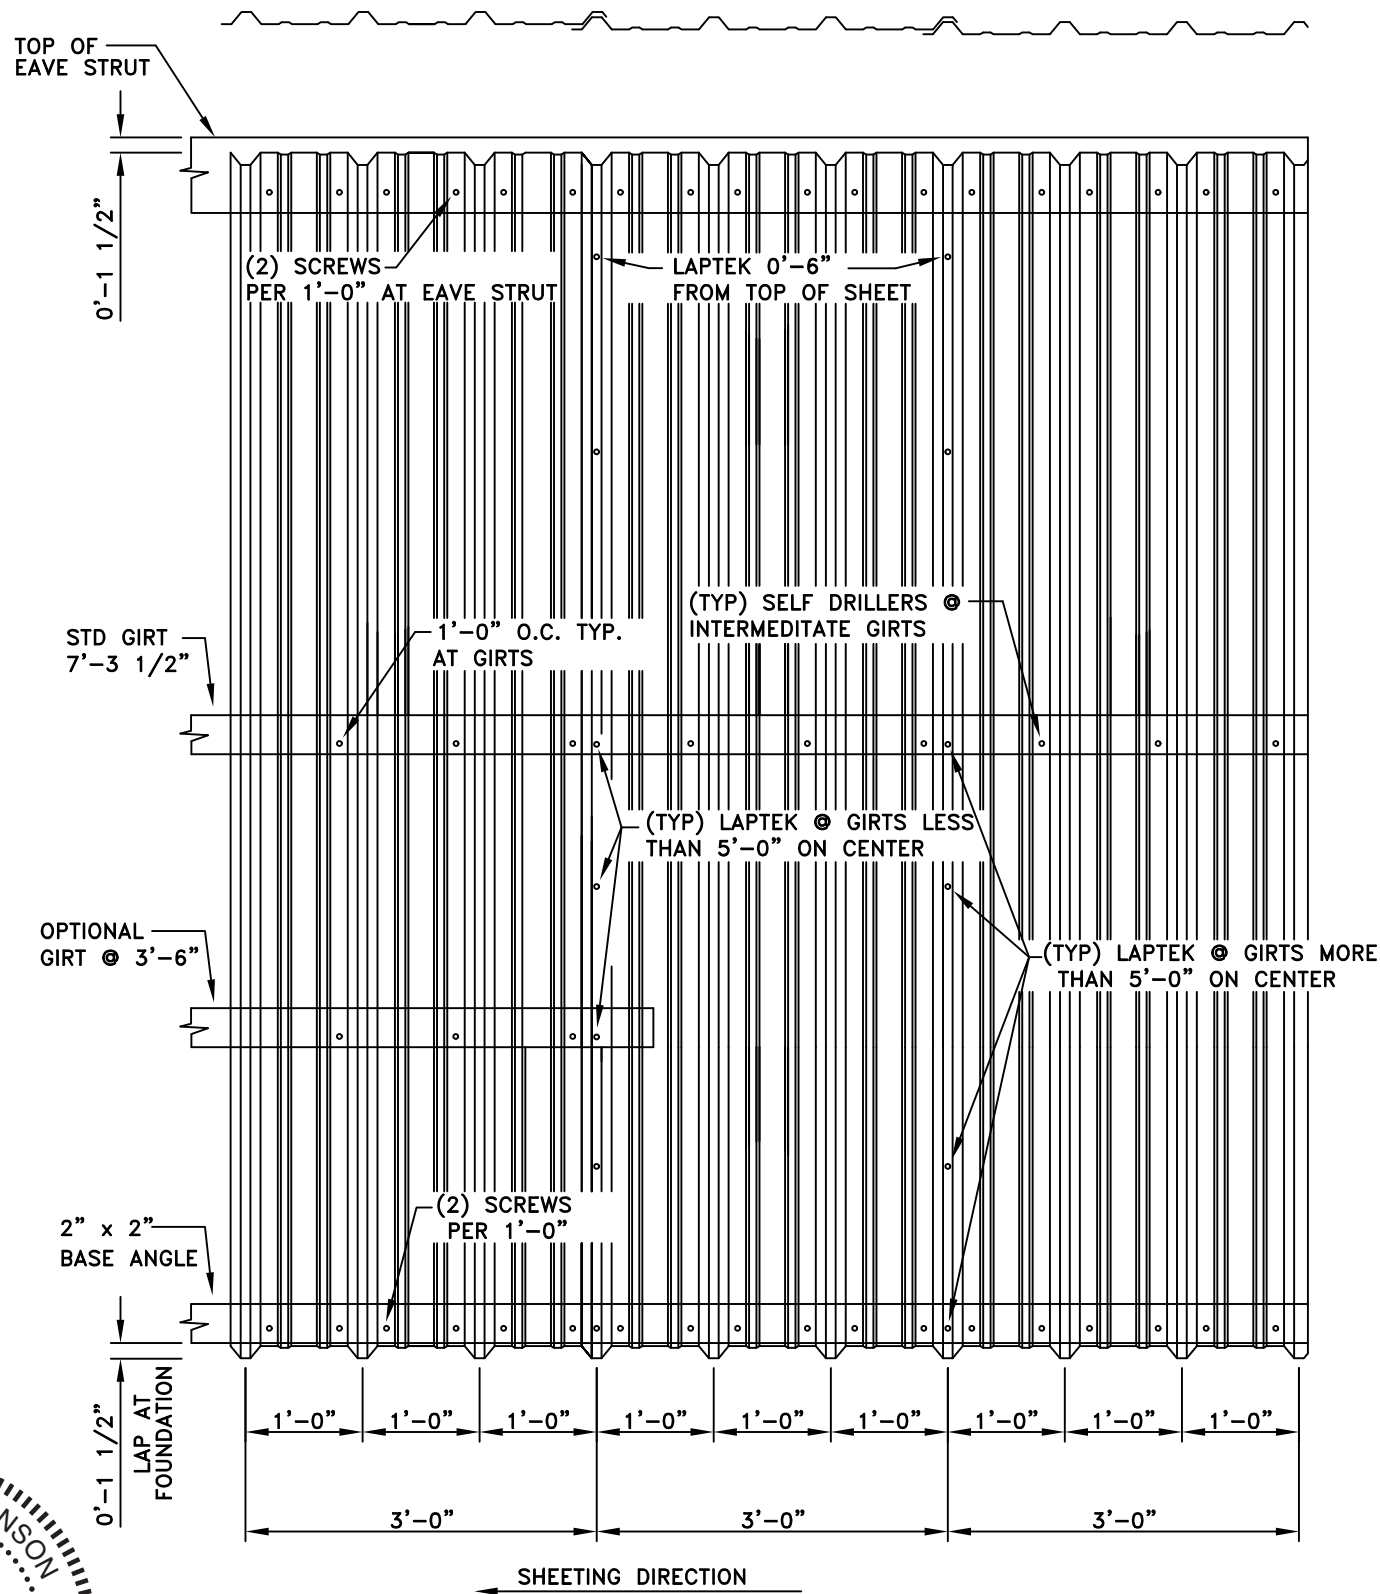

Dennis L. Johnson 12-11-23

S.S.I. (TYP.) WALL "PBR" PANEL