

BlackStar OSB 6" Wall SIP Panels



Owner
BackStar IP, LLC
10017 Kingshyre Way
Tampa, FL 33647

ENGINEERING BY
DAVID F. RAMSEY
R & E Engineering and Construction Corporation
CALB 26032
434 Skinner Boulevard, Suite 105
Dunedin, FL 34698
727 409-4639
EMAIL: david@ramseyengineering.com

- Index of Sheets
- 1. Cover Sheet
 - 2. Roof Panel Racking and Anchoring
 - 3. Roof Panel Creep and Uplift
 - 4. Roof Panel Impact
 - 5. Roof Panel Screw and Section







This drawing has been digitally signed by
David F. Ramsey, Florida Professional Engineer
15307 on the date adjacent to the seal.
Printed copies of this drawing are not
considered signed and sealed and the
signature must be verified on any electronic copy.
This set of plans is digitally signed and
sealed in accordance with FAC 61G15-23-002(2)

Digitally signed
by David F.
Ramsey
Date: 2023.12.05
11:29:57 -05'00'

NO.	REVISION	DATE
1	11-25-23	
2		
3		
BlackStar Structurally Insulated Panels
DAVID F. RAMSEY
R & E Engineering and Construction Corporation CALB 26032
434 Skinner Boulevard
Dunedin, FL 34698
727 409-4639
EMAIL: david@ramseyengineering.com

Cover Sheet
for Les Allen, Jr.
BlackStar IP, LLC
10017 Kingshyre Way
Tampa, FL 33647
Sheet No.
1 of 5
JN 4-1023

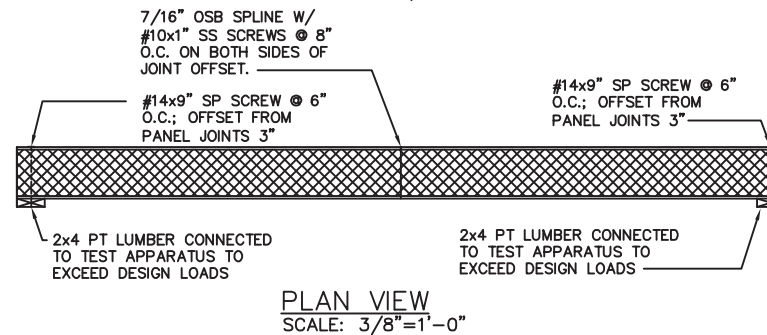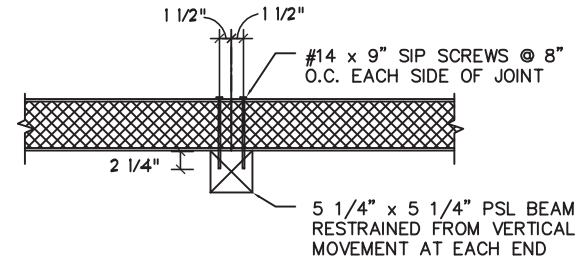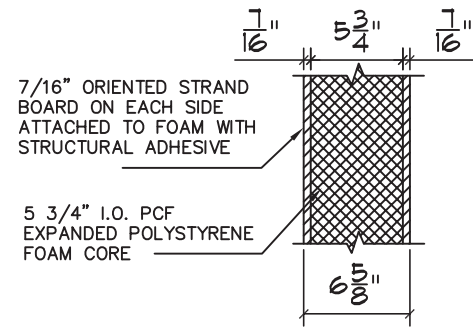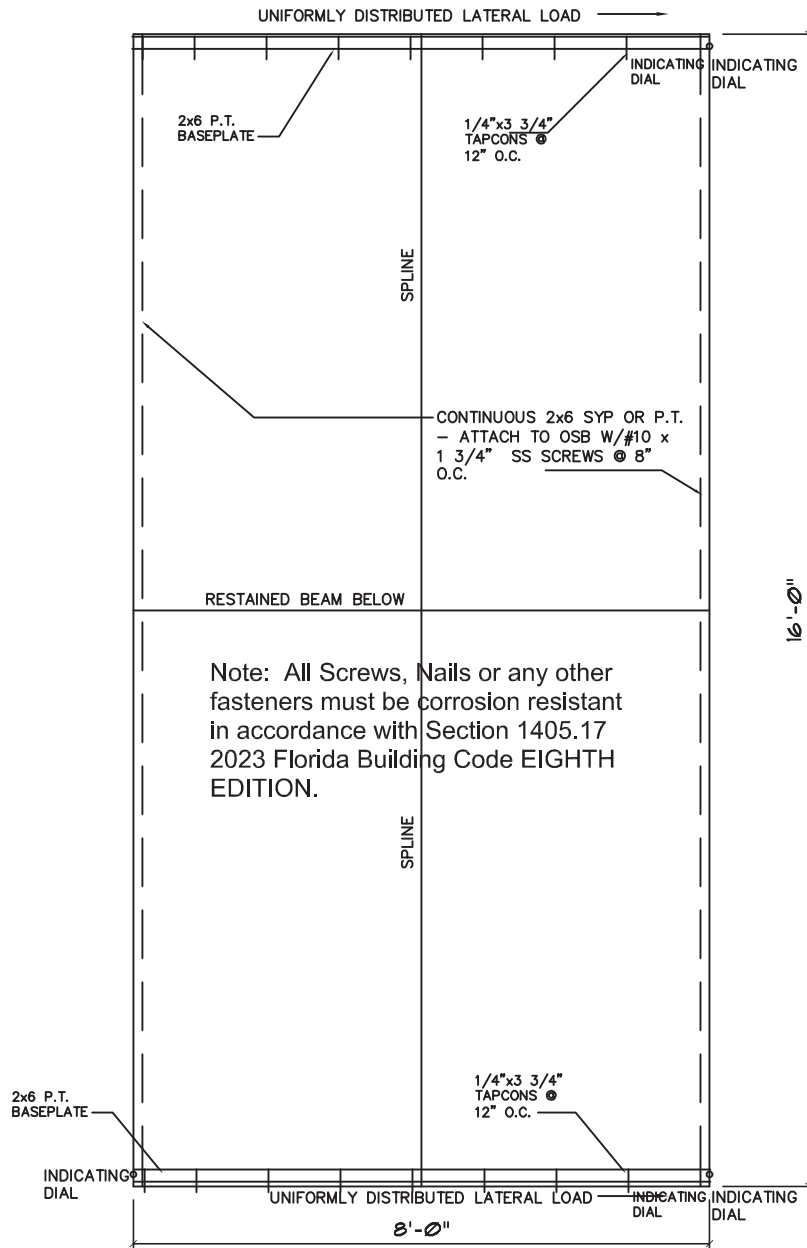

TEST

TESTING STANDARD:

ASTM E1803-99 - SECTION 9 DIAPHRAGM TESTING FOR FLOOR OR ROOF CONSTRUCTIONS - REFERENCING E455-04
INITIAL LOAD: 0 LBS
INCREMENTAL LOAD: 1000 LBS
TEST UNTIL SHEAR FAILURE OF PANEL OR CONNECTION OCCUR FOR (3) LIKE SPECIMENS

TEST SPECIMEN:

(4) 4'x8'x6 5/8" PANELS, AS SHOWN ABOVE

MANUFACTURER:

BlackStar IP, LLC, TAMPA, FL

This drawing has been digitally signed by David F Ramsey, Florida Professional Engineer 15307 on the date adjacent to the seal. Printed copies of this drawing are not considered signed and sealed and the signature must be verified on any electronic copy. This set of plans is digitally signed and sealed in accordance with FAC 61G15-23-002(2)

David F Ramsey Digitally signed by David F Ramsey
Date: 2023.12.05 11:30:26 -05'00'

REVISION	DATE
1	11-25-23
2	
3	
REGISTERED PROFESSIONAL ENGINEER
DAVID F. RAMSEY
FLORIDA PROFESSIONAL ENGINEER NO. 15307
434 Skinner Boulevard
Dunedin, FL 34698
P: 727.444.1111
F: 727.444.1112
E: david@ramseyengineering.com

BlackStar Structurally Insulated Panels

Roof Panel Racking and Anchoring

Les Allen, Jr.
BlackStar IP, LLC
11301 N. Dale Hwy
Tampa, FL 33614

Sheet No.
2 of 5
JN 4-1023

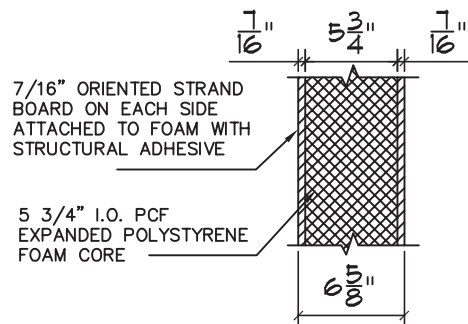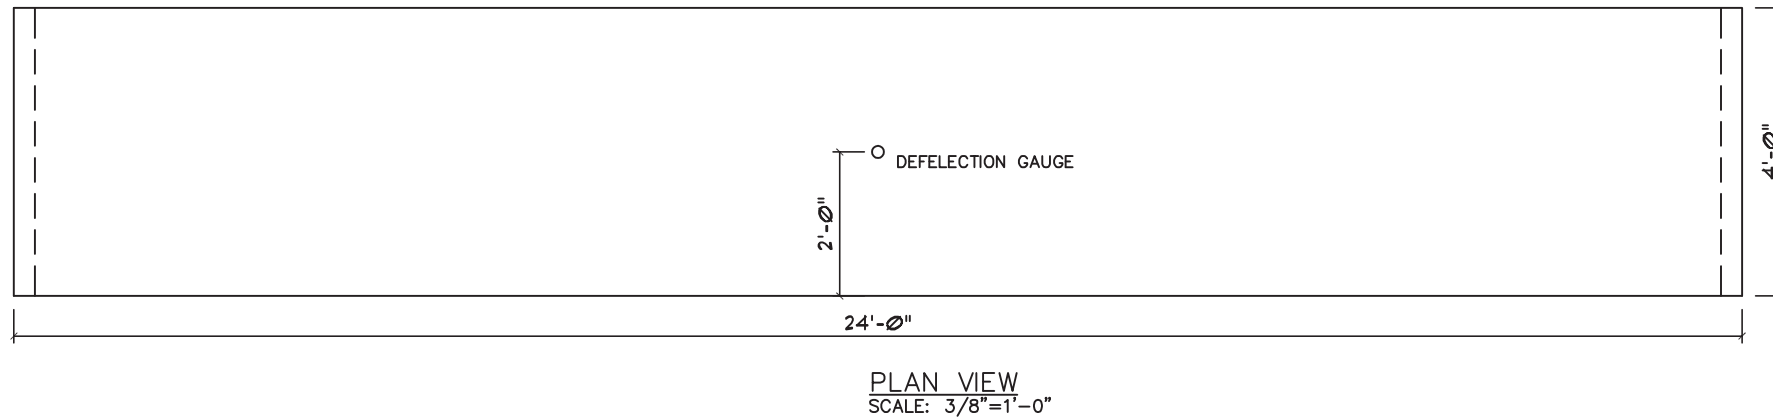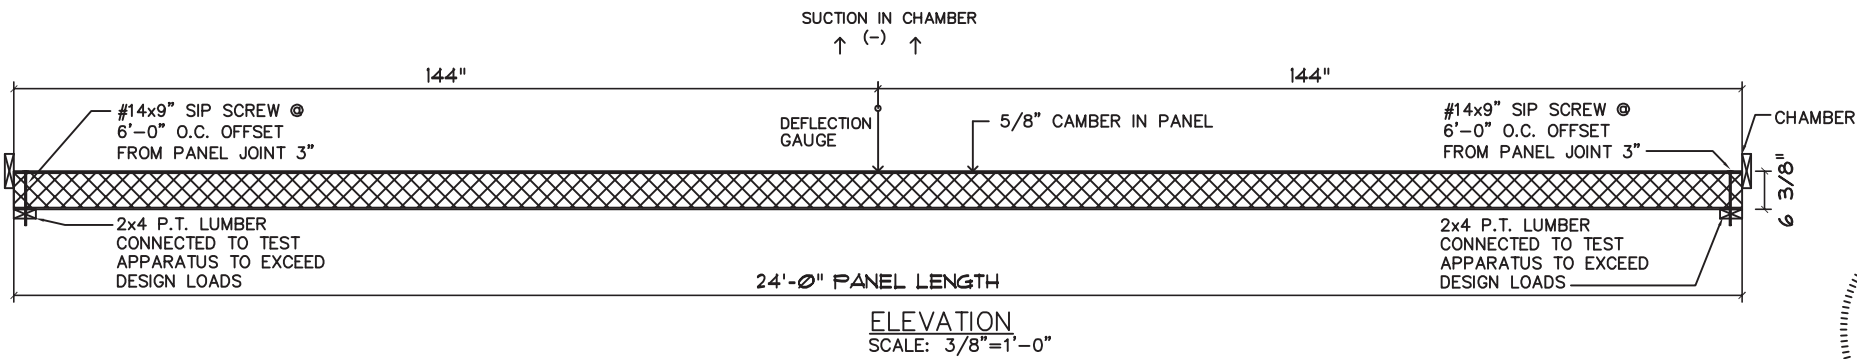

TEST

TESTING STANDARD:

& METHOD D 1037

TEST SPECIMEN:

MANUFACTURER:

MAXIMUM EXPECTED LOAD: 200 PSF

ASTM E1803-99 - COLD CREEP FOR FLOOR OR ROOF CONSTRUCTION SECTION II
INITIAL LOAD: 65 PSF
ASTM E1803-99 - UPLIFT RESISTENCE FOR ROOF PANEL ATTACHMENT SECTION 10
PERFORM UPLIFT TEST ON PANEL AFTER CREEP TEST IS COMPLETE.

6 5/8" THICK OSB PANEL AS SHOWN ABOVE

BlackStar IP, LLC, TAMPA, FL

This drawing has been digitally signed by
David F Ramsey, Florida Professional Engineer
15307 on the date adjacent to the seal.
Printed copies of this drawing are not
considered signed and sealed and the
signature must be verified on any electronic copy.
This set of plans is digitally signed and
sealed in accordance with FAC 61G15-23-002(2)

Digitally signed
by David F
Ramsey
Date: 2023.12.05
11:30:42 -05'00'

REVISION	DATE
1	11-25-23
2	
3	
BlackStar Structurally Insulated Panels

494 Skinner Boulevard
Dunedin, FL 34698
727-951-1111
email: david@ramseyengineering.com

Roof Panel Creep and Uplift


for Les Allen, Jr.
BlackStar IP, LLC
Professional Engineer
Tampa, FL 33604

Sheet No.
3 of 5
UN 4-1023

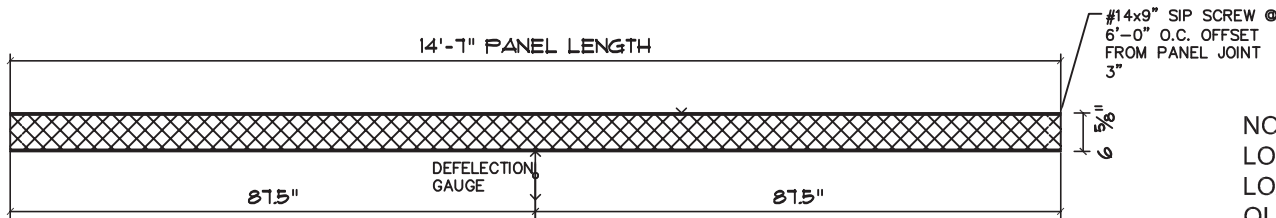


ELEVATION
SCALE: 3/8"=1'-0"

NOTE: PANEL MAY BE LONGER PROVIDED LOAD IS NOT APPLIED OUTSIDE OF 14'-0" SPAN

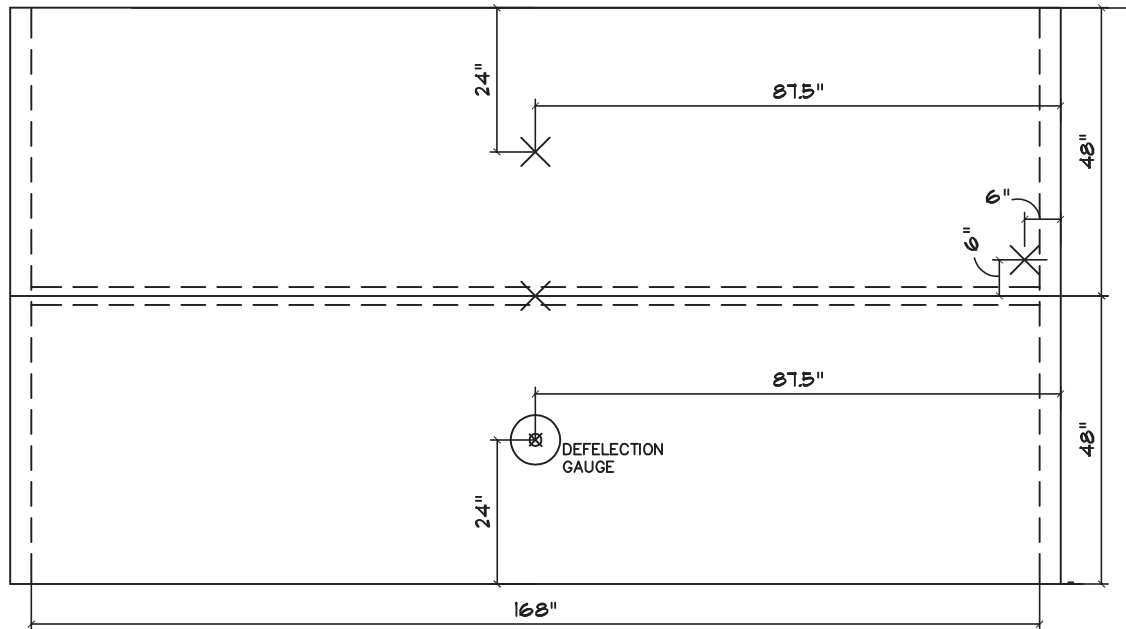

PLAN VIEW
SCALE: 3/8"=1'-0"

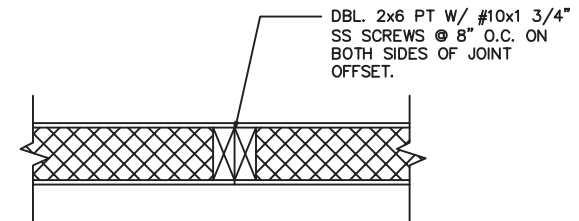

SPLINE SECTION ANCHORING
SCALE: 1"=1'-0"

✕ IMPACT LOCATIONS


TEST
TESTING STANDARD:

ASTM E1803-99 - COLD CREEP FOR FLOOR OR ROOF CONSTRUCTION SECTION II
INITIAL LOAD: 65 PSF
ASTM E1803-99 - UPLIFT RESISTANCE FOR ROOF PANEL ATTACHMENT SECTION 10

PERFORM UPLIFT TEST ON PANEL AFTER CREEP TEST IS COMPLETE.

TEST SPECIMEN: 6 5/8" THICK OSB PANEL AS SHOWN ABOVE

MANUFACTURER: BlackStar IP, LLC, TAMPA, FL

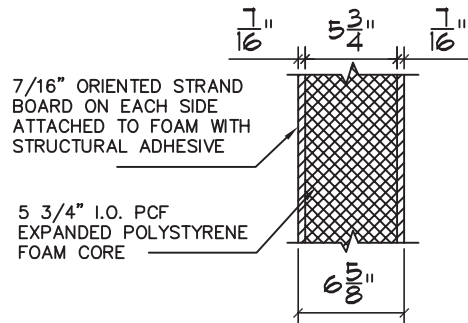


PANEL SECTION
SCALE: 1"=1'-0"


This drawing has been digitally signed by David F Ramsey, Florida Professional Engineer 15307 on the date adjacent to the seal. Printed copies of this drawing are not considered signed and sealed and the signature must be verified on any electronic copy. This set of plans is digitally signed and sealed in accordance with FAC 61G15-23-002(2)

David F Ramsey
Digitally signed by David F Ramsey
Date: 2023.12.05 11:31:01 -05'00'


REGISTERED	PROFESSIONAL ENGINEER	11-25-23
DAVID F. RAMSEY	434 Skinner Boulevard Dunedin, FL 34698 727-944-1111 email: david@ramseyengineering.com	15307
BlackStar Structurally Insulated Panels	BlackStar IP, LLC	Roof Panel Impact
Sheet No. 4 of 5	JN 4-1023	

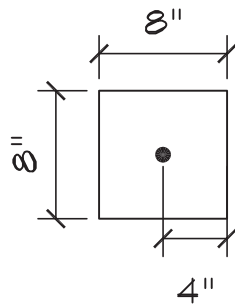

PLAN VIEW
SCALE: 1"=1'-0"

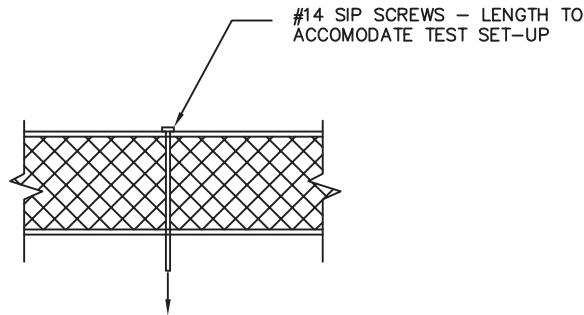

LOAD SECTION
SCALE: 1"=1'-0"

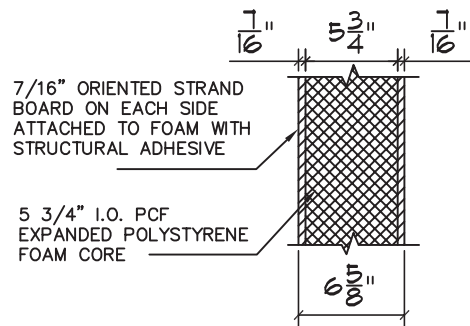

PANEL SECTION
SCALE: 1"=1'-0"

TEST

TESTING STANDARD: ASTM E1803-99 - SECTION 10 REFERENCING METHOD
D1037-06, SECTION 15
TEST (3) SPECIMENS UNTIL SCREW PULL THROUGH

TEST SPECIMEN: 6 5/8" THICK OSB PANEL AS SHOWN ABOVE

MANUFACTURER: BlackStar IP, LLC, TAMPA, FL

This drawing has been digitally signed by David F Ramsey, Florida Professional Engineer 15307 on the date adjacent to the seal. Printed copies of this drawing are not considered signed and sealed and the signature must be verified on any electronic copy. This set of plans is digitally signed and sealed in accordance with FAC 61G15-23-002(2)

Digitally signed by David F Ramsey
Date: 2023.12.05
11:31:19 -0500

REGISTERED		DESIGNED	CHECKED	DATE
11-25-23				
424 Skinner Boulevard Dunedin, FL 34698 774.444.4444 email: david@ramseyengineering.com				
BlackStar Structurally Insulated Panels 11-25-23 11-25-23				
Roof Panel Screw and Section 11-25-23 11-25-23				
Sheet No. 5 of 5 JN 4-1023				