

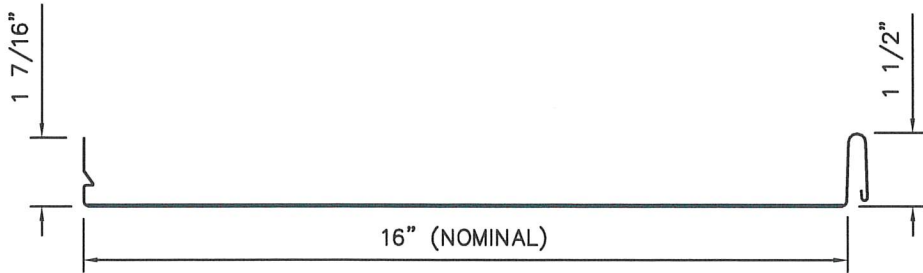
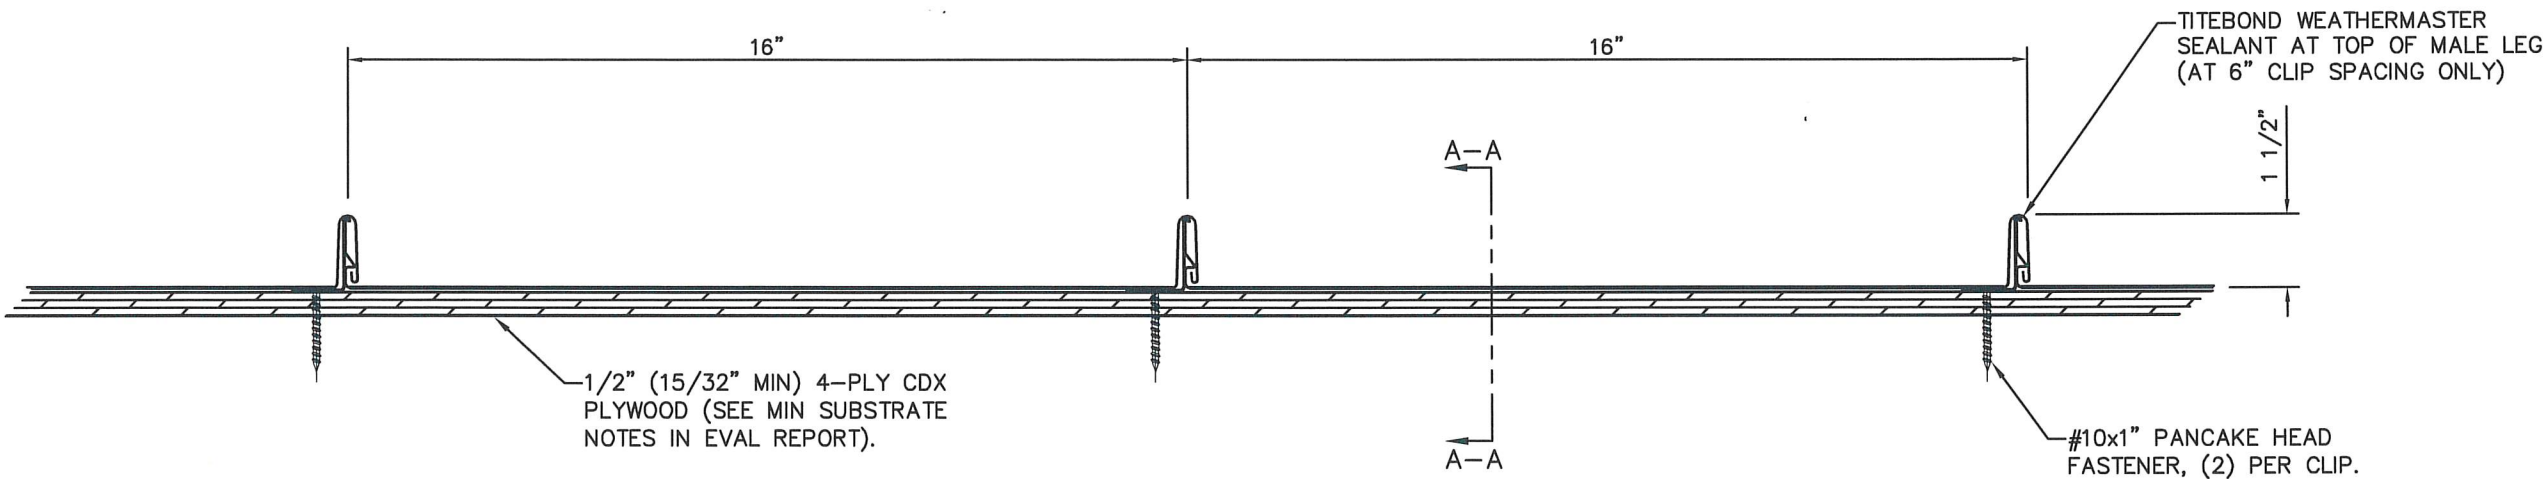


SENTRIGARD SL150 SERIES 0.032" ALUMINUM ROOF PANEL
16" WIDE x 1 1/2" SNAPLOCK PANELS OVER 1/2" PLYWOOD

MAX DESIGN PRESSURE	
-93.5 Psf	(12" CLIP SPACING)
-138.5 Psf	(6" CLIP SPACING, WITH SEALANT)

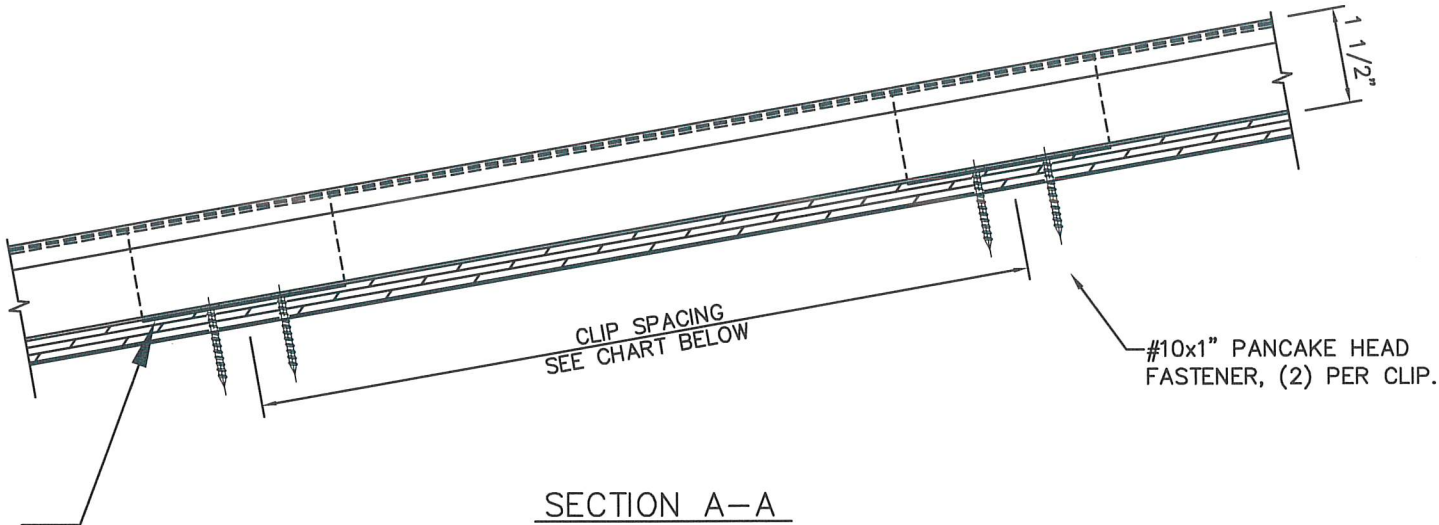

- GENERAL NOTES:
1. ROOF SLOPE IS LIMITED PER THE REQUIREMENTS OF FBC SECTION 1515.2.
 2. DESIGN OF SUBSTRATE IS BY OTHERS AND NOT A PART OF THIS APPROVAL.
 3. SEE EVAL REPORT FOR UNDERLAYMENT, FIRE BARRIER, AND DECK FASTENER INFO.
 4. ALL PANEL SYSTEM PERIMETERS, PENETRATIONS, AND TRANSITIONS TO BE FLASHED AND SEALED PER THE MANUFACTURER'S INSTALLATION INSTRUCTIONS AND RAS 133.

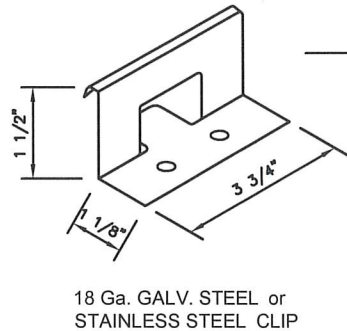

SCOTT WOLTERS
FL PE# 62354
WOLTERS ENGINEERING
(COA# 27194)
15211 97TH ROAD N
WEST PALM BEACH, FL 33412
(561) 225-1982

SENTRIGARD
METAL ROOFING SYSTEMS



DWG: SL150A-HZ
SHEET: 1/1

PH: (434) 847-2445
www.sentrigard.com
65 10TH STREET
LYNCHBURG, VA 24504