



SENTRIGARD SL150 SERIES 24 Ga. STEEL ROOF PANEL
16" WIDE x 1 1/2" SNAPLOCK PANELS OVER 5/8" PLYWOOD

MAX DESIGN PRESSURE	
-86 Psf	(24" CLIP SPACING)
-108.5 Psf	(12" CLIP SPACING)
-116 Psf	(6" CLIP SPACING)
-168.5 Psf	(6" CLIP SPACING, WITH SEALANT)



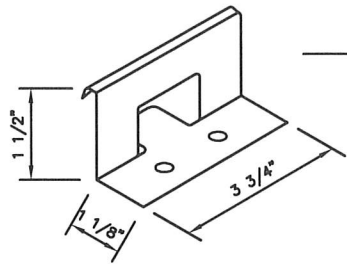


18 Ga. GALV. STEEL or
STAINLESS STEEL CLIP

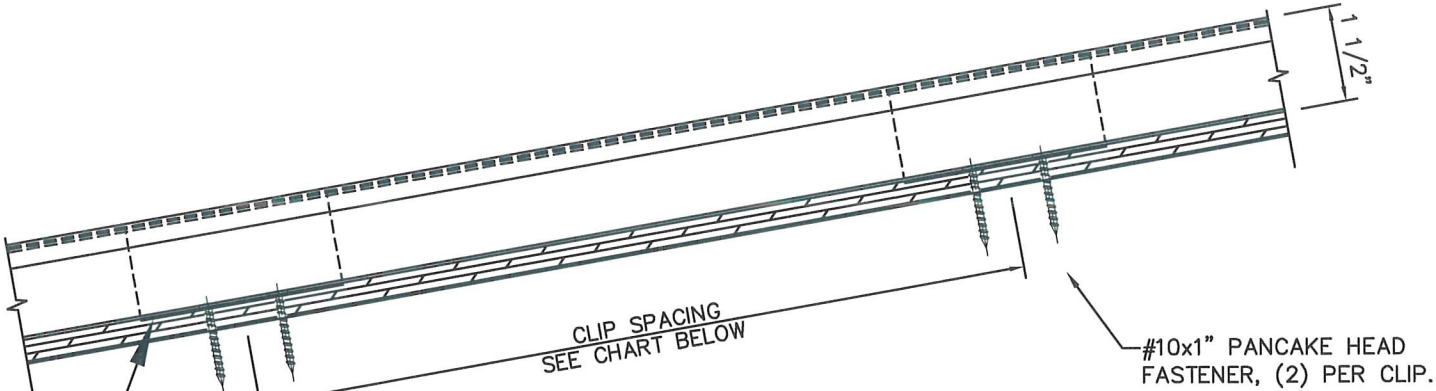

SECTION A-A

CONTINUOUS TITEBOND
WEATHERMASTER SEALANT
AT TOP OF MALE LEG
(REQ'D FOR DESIGN
LOADS > 116 psf).

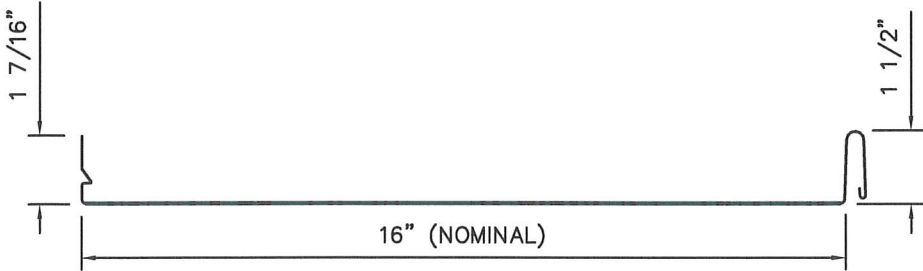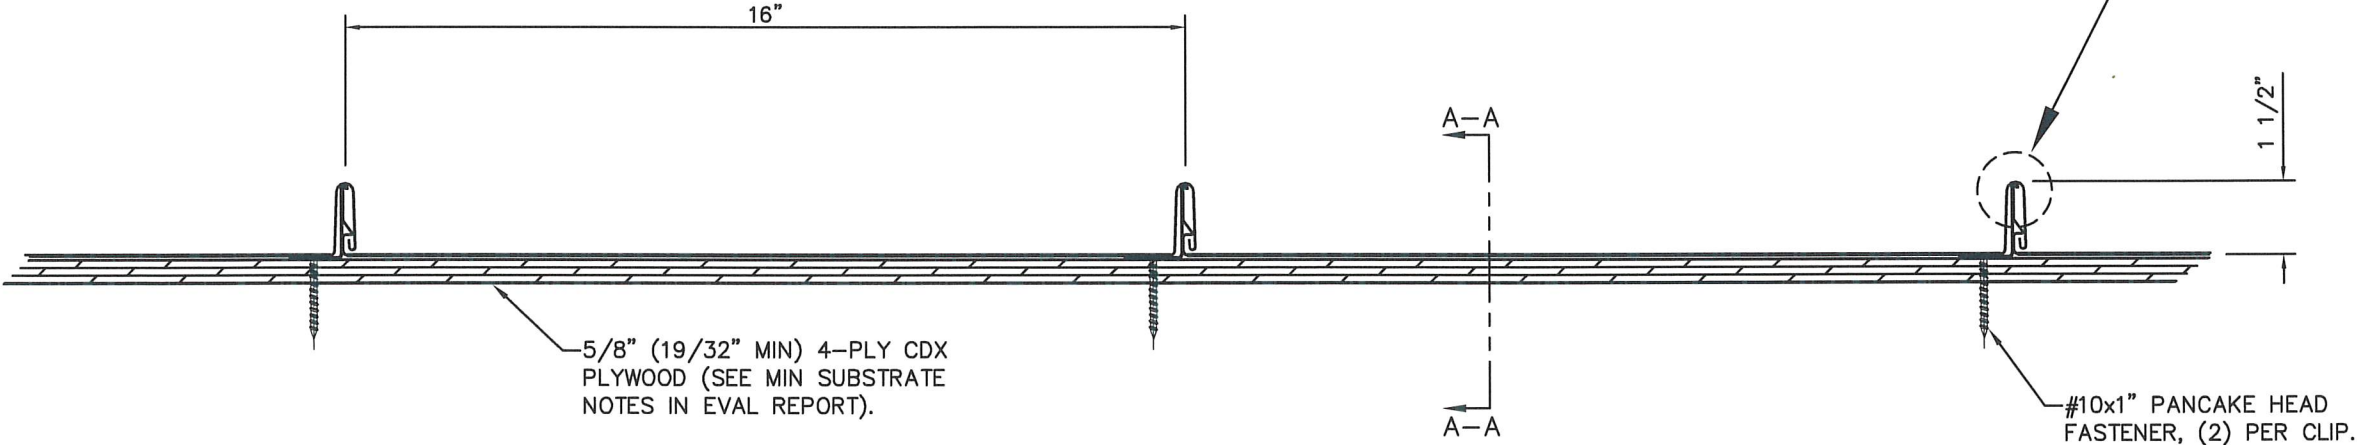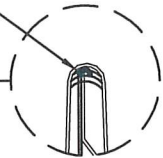

PANEL PROFILE

- GENERAL NOTES:
1. ROOF SLOPE IS LIMITED PER THE REQUIREMENTS OF FBC SECTION 1515.2.
 2. DESIGN OF SUBSTRATE IS BY OTHERS AND NOT A PART OF THIS APPROVAL.
 3. SEE EVAL REPORT FOR UNDERLAYMENT, FIRE BARRIER, AND DECK FASTENER INFO.
 4. ALL PANEL SYSTEM PERIMETERS, PENETRATIONS, AND TRANSITIONS TO BE FLASHED AND SEALED PER THE MANUFACTURER'S INSTALLATION INSTRUCTIONS AND RAS 133.



SCOTT WALTERS
FL PE# 62354
WALTERS ENGINEERING
(COA# 27194)
15211 97TH ROAD N 33442
WEST PALM BEACH, FL 33412
(561) 225-1982

SENTRIGARD
METAL ROOFING SYSTEMS



DWG: SL150S-HZ
SHEET: 1/1

65 10TH STREET
LYNCHBURG, VA 24504
PH: (434) 847-2445
www.sentrigard.com