



5V CRIMP 26 GA. GRADE 50 STEEL NON-STRUCTURAL OVER PLYWOOD

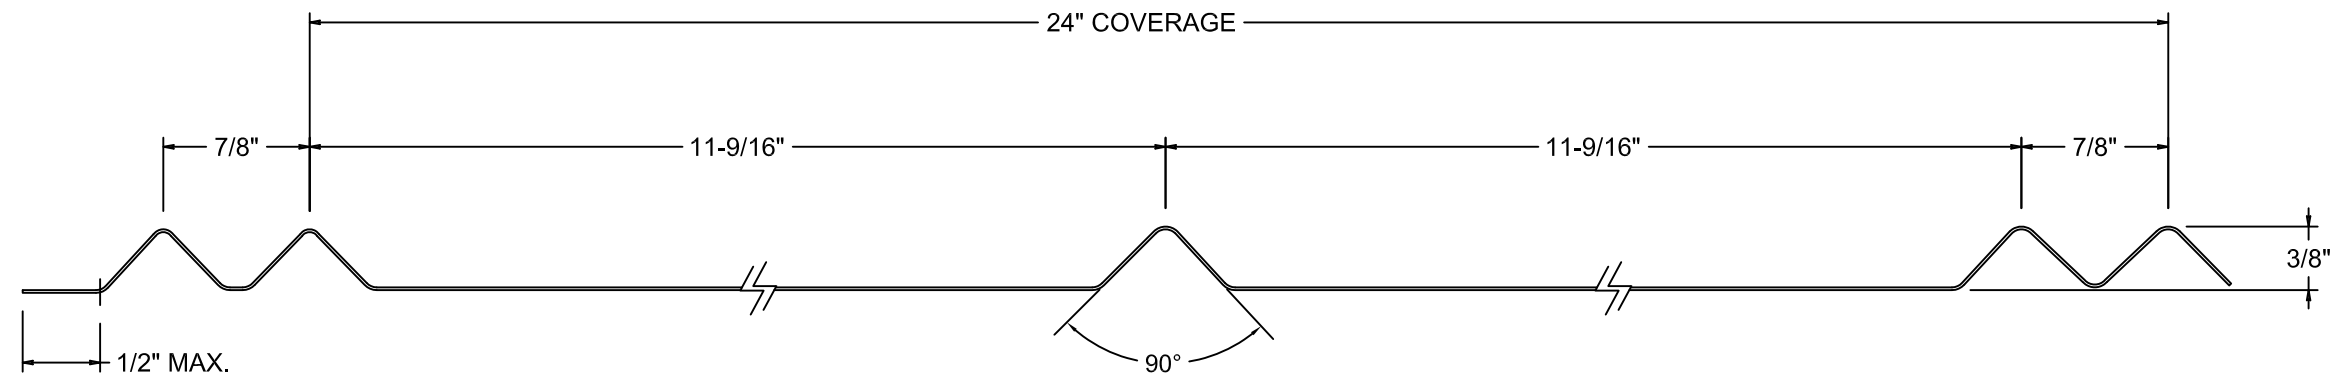

5V Crimp Profile

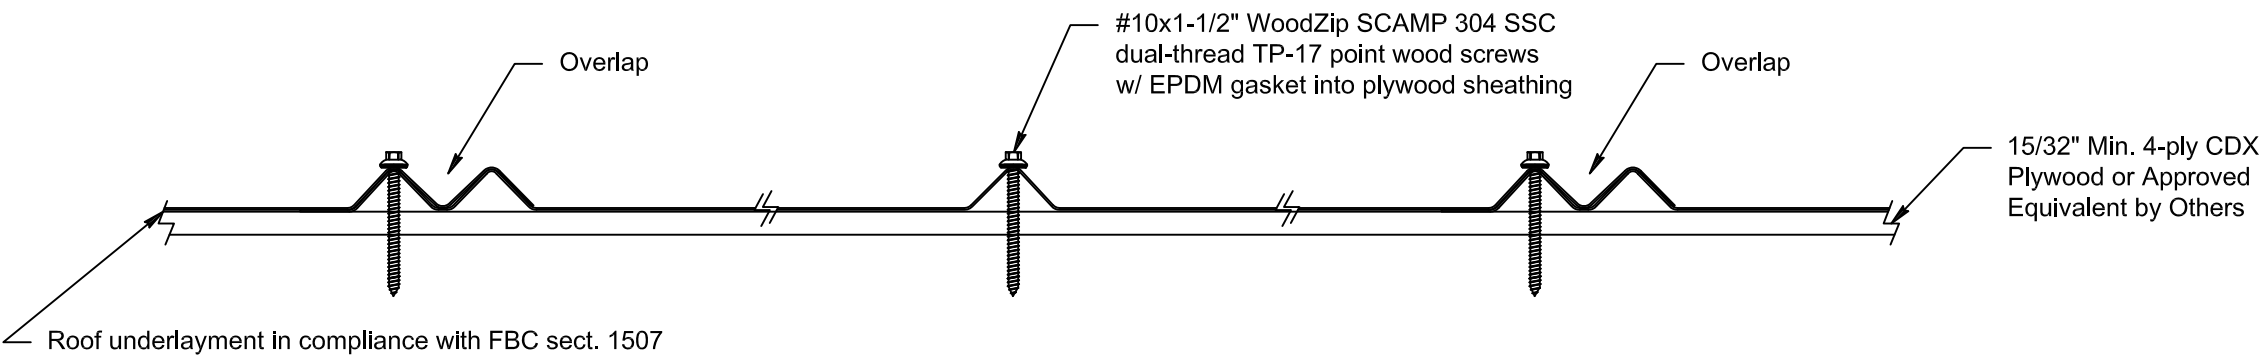


Fasteners located 16" Max. O.C. on Ribs in Field, 6" Max. O.C. at Perimeter

Lucas Turner
2023.12.26
15:31:01
-06'00'



6345 McIntosh Road
Sarasota, FL 34238
mulletsaluminum.com

DATE DRAWN: 12/18/2023	SCALE: NTS
DRAWING: FPA-5V-26ga	REV: 0 SHT: 1 OF 1

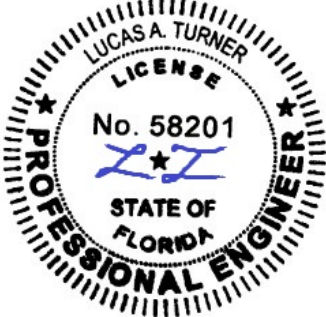

12/19/2023
Lucas A. Turner, P.E.
FL PE #58201
2428 Old Natchez Trc.
Trl., Camden, TN 38320
Ph. 941-380-1574