
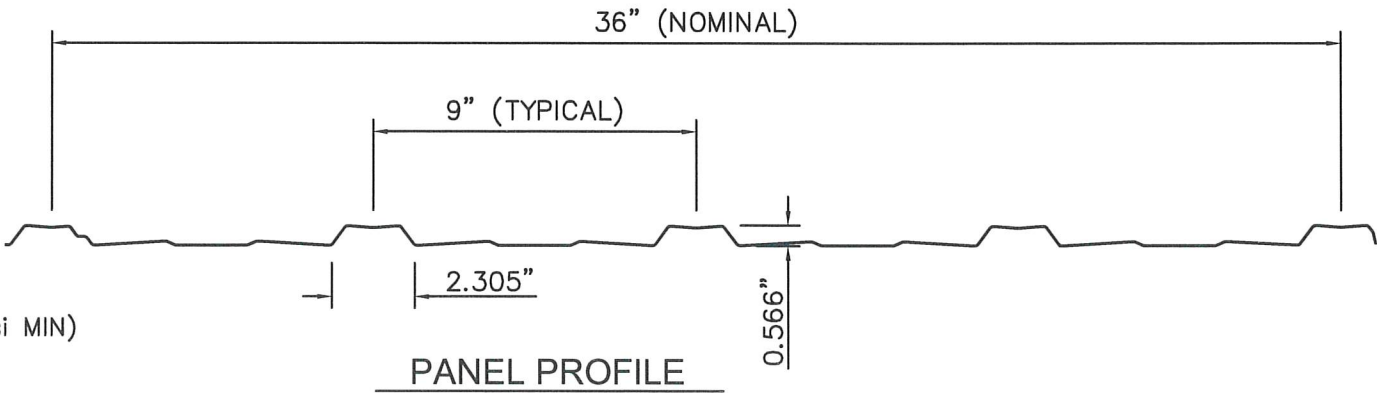
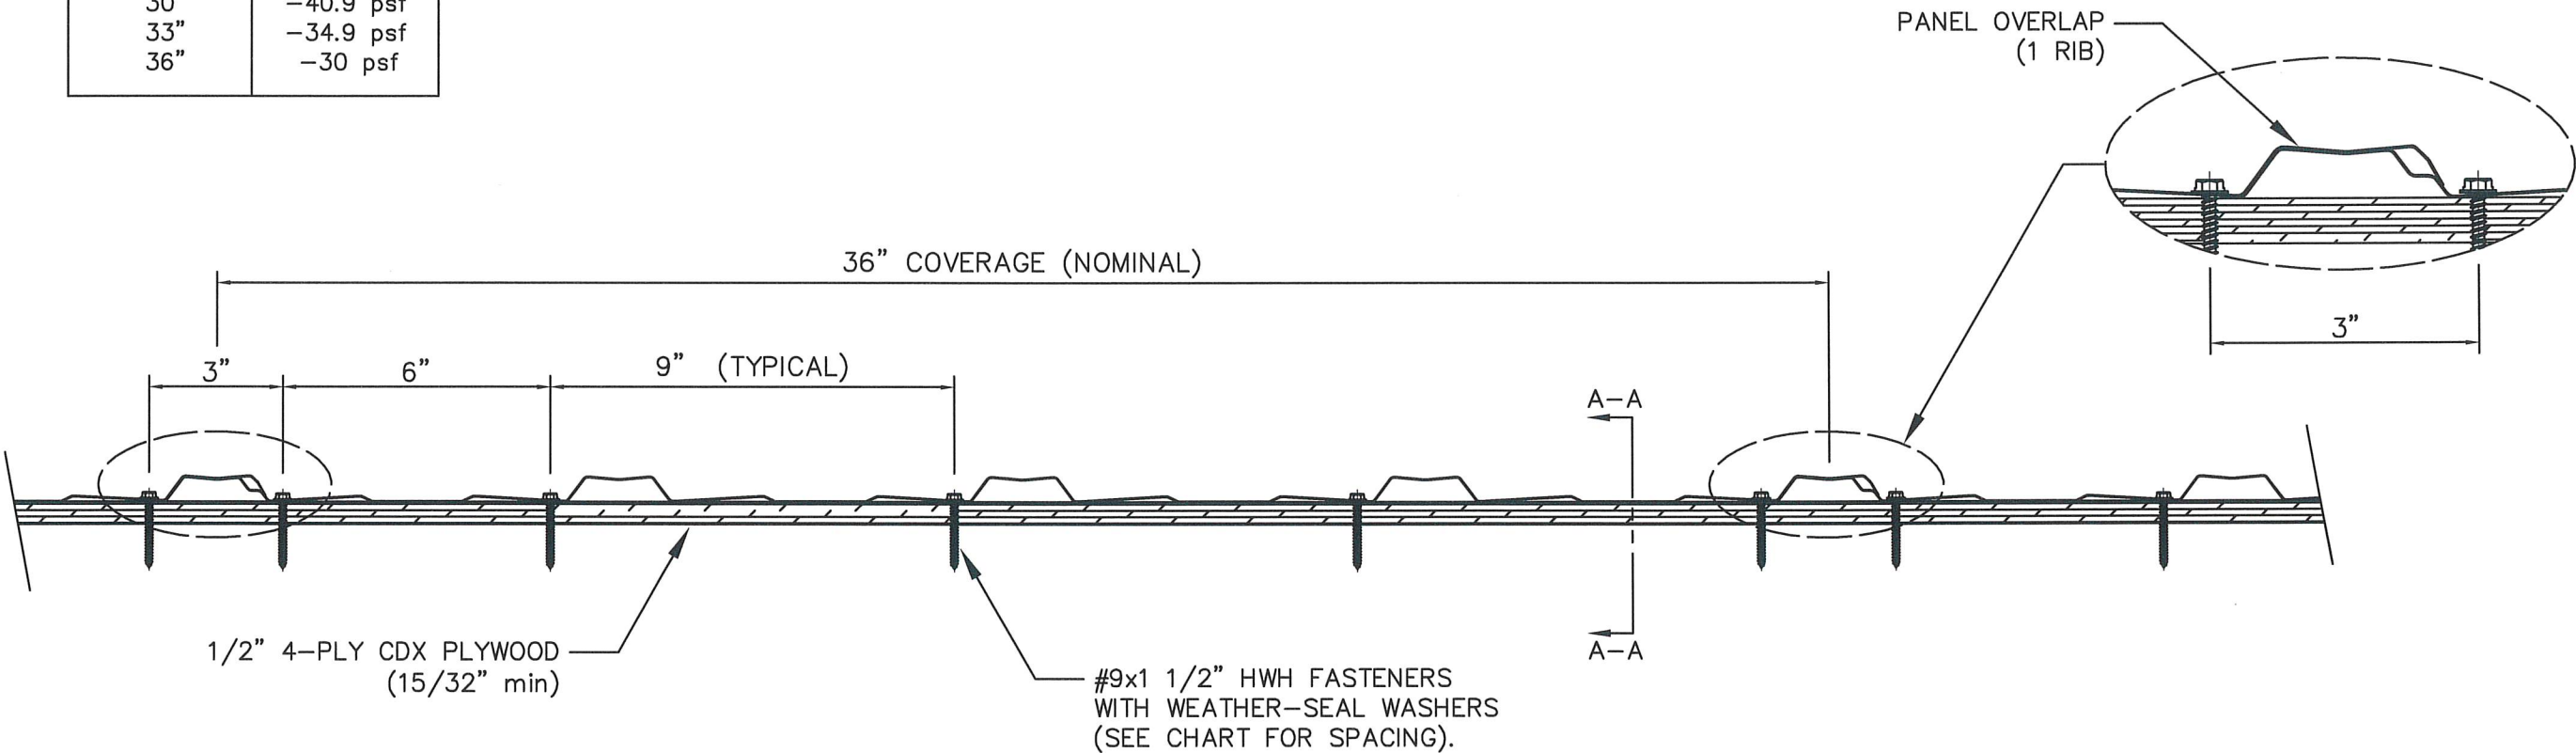


DIXIE SUPPLY STRONGMAN 26 Ga. STEEL ROOF PANEL
36" WIDE x 9/16" RIB HEIGHT, OVER 1/2" PLYWOOD

FASTENER SPACING	MAX DESIGN PRESSURE
12"	-138.5 psf
15"	-105.9 psf
18"	-84.3 psf
21"	-68.7 psf
24"	-57.1 psf
27"	-48.1 psf
30"	-40.9 psf
33"	-34.9 psf
36"	-30 psf

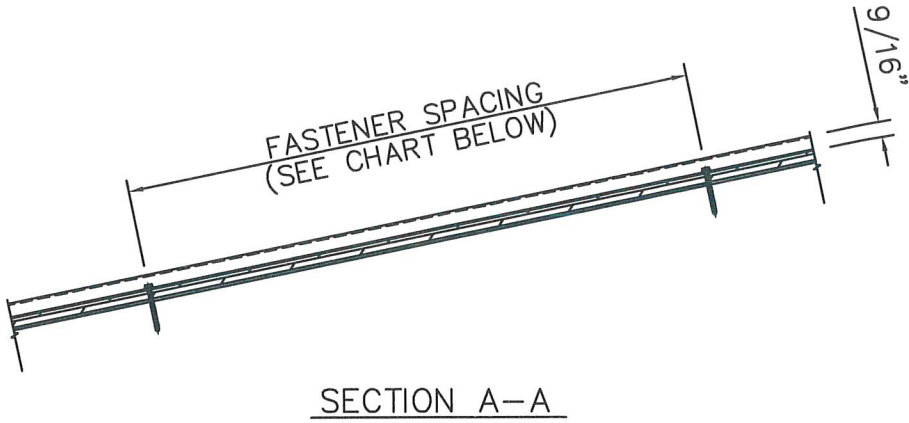

- GENERAL NOTES:
1. ROOF SLOPE IS LIMITED PER THE REQUIREMENTS OF FBC SECTION 1507.4.2.
 2. DESIGN OF SUBSTRATE IS BY OTHERS AND NOT A PART OF THIS APPROVAL.
 3. SEE EVAL REPORT FOR UNDERLAYMENT, FIRE BARRIER, AND DECK FASTENER INFO.
 4. ALL PANEL SYSTEM PERIMETERS, PENETRATIONS, AND TRANSITIONS TO BE FLASHED AND SEALED PER THE MANUFACTURER'S INSTALLATION INSTRUCTIONS AND RAS 133.

12/27/23

DATE

1

REV#

1ST SUBMITTAL

PRINTS ISSUED FOR

SCOTT WOLTERS

FL PE# 62354

WOLTERS ENGINEERING

(COA# 27194)

15211 97TH ROAD N

WEST PALM BEACH, FL 33412

(561) 225-1982

DIXIE BUILDING SUPPLY, Inc.

PH: (251) 456-2254

www.dixiesupply.com

DWG: DSTM26S

SHEET: 1/2

SEAL: No 62354


STATE OF ALABAMA

DEC 27 2023

PROFESSIONAL

DIXIE SUPPLY STRONGMAN 26 Ga. STEEL ROOF PANEL
36" WIDE x 9/16" RIB HEIGHT, OVER 5/8" PLYWOOD

FASTENER SPACING	MAX DESIGN PRESSURE
12"	-138.5 psf
15"	-113.7 psf
18"	-97.2 psf
21"	-85.5 psf
24"	-76.6 psf
27"	-69.7 psf
30"	-64.3 psf
33"	-59.7 psf
36"	-56 psf

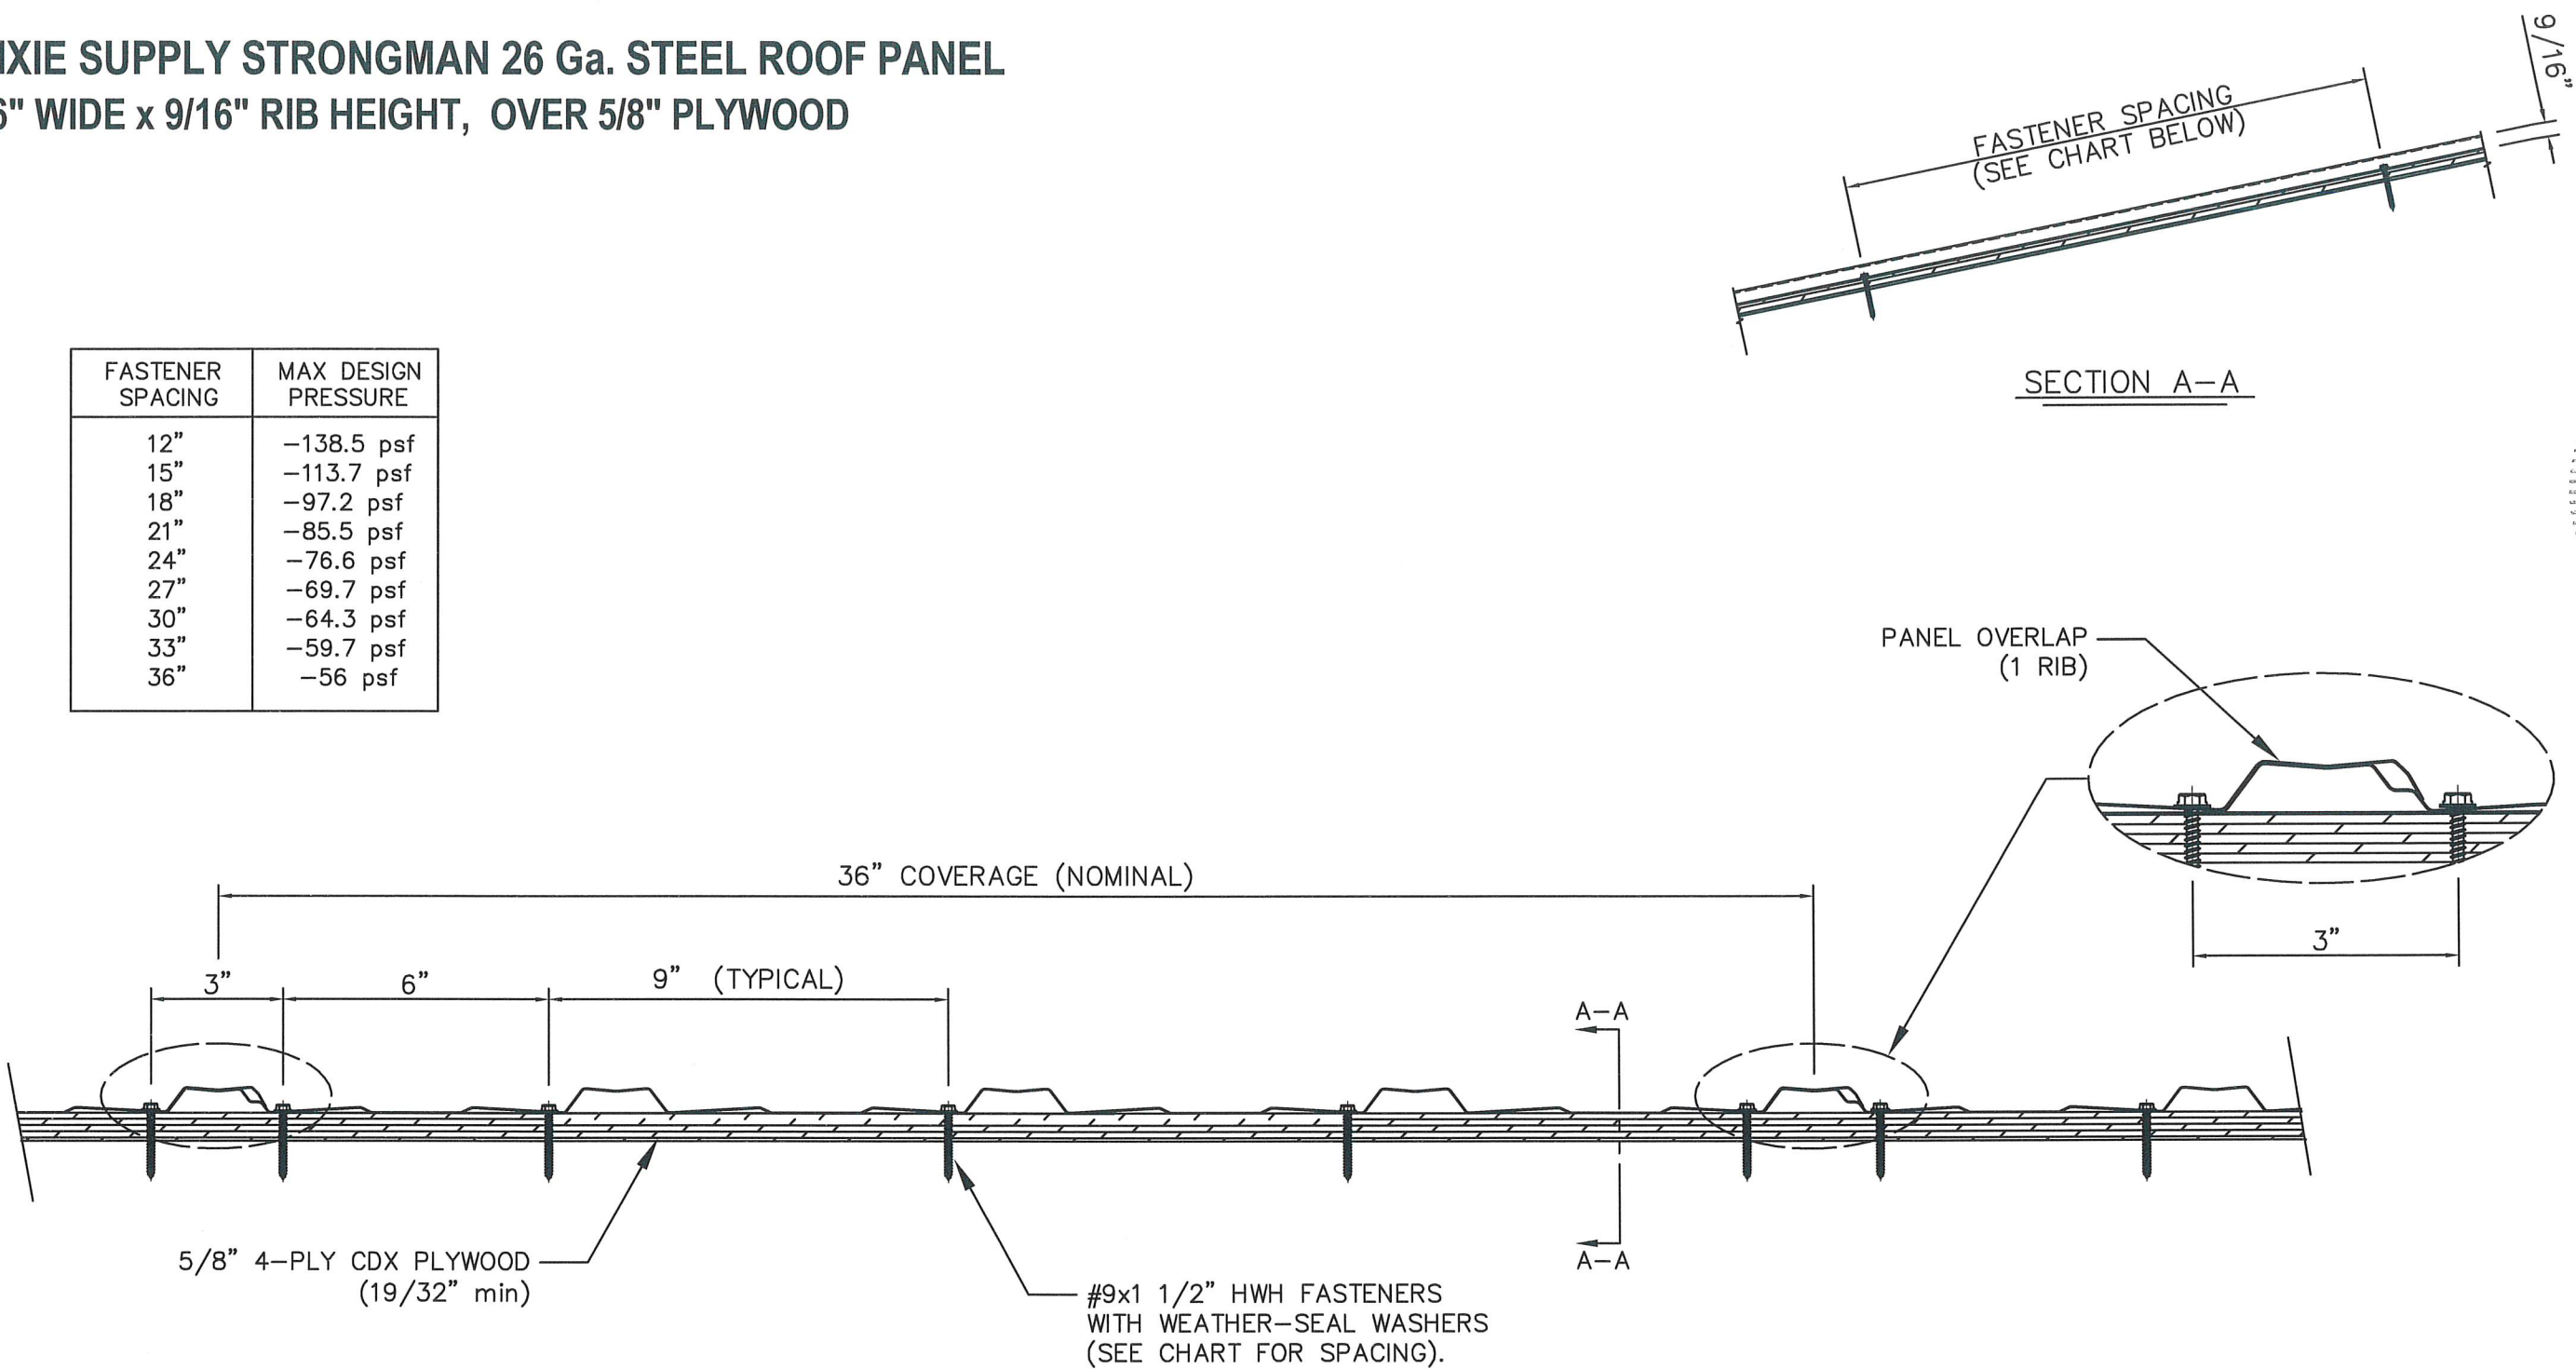

- GENERAL NOTES:
1. ROOF SLOPE IS LIMITED PER THE REQUIREMENTS OF FBC SECTION 1507.4.2.
 2. DESIGN OF SUBSTRATE IS BY OTHERS AND NOT A PART OF THIS APPROVAL.
 3. SEE EVAL REPORT FOR UNDERLAYMENT, FIRE BARRIER, AND DECK FASTENER INFO.
 4. ALL PANEL SYSTEM PERIMETERS, PENETRATIONS, AND TRANSITIONS TO BE FLASHED AND SEALED PER THE MANUFACTURER'S INSTALLATION INSTRUCTIONS AND RAS 133.

DATE

12/27/23

REV #

1

PRINTS ISSUED FOR

1

1ST SUBMITTAL

1

SCOTT WOLTERS

FL PE# 62354

WOLTERS ENGINEERING

(COA# 27194)

15211 97TH ROAD N

WEST PALM BEACH, FL 33412

(561) 225-1982

DIXIE BUILDING SUPPLY, Inc.

4906 HIGHWAY 45

EIGHT MILE, AL 36613

PH: (251) 456-2254

www.dixiesupply.com

DWG:

DSTM26S

SHEET:

2/2