

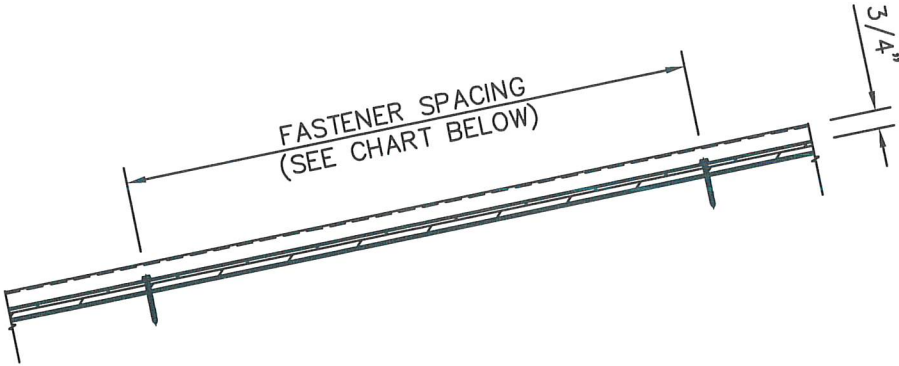
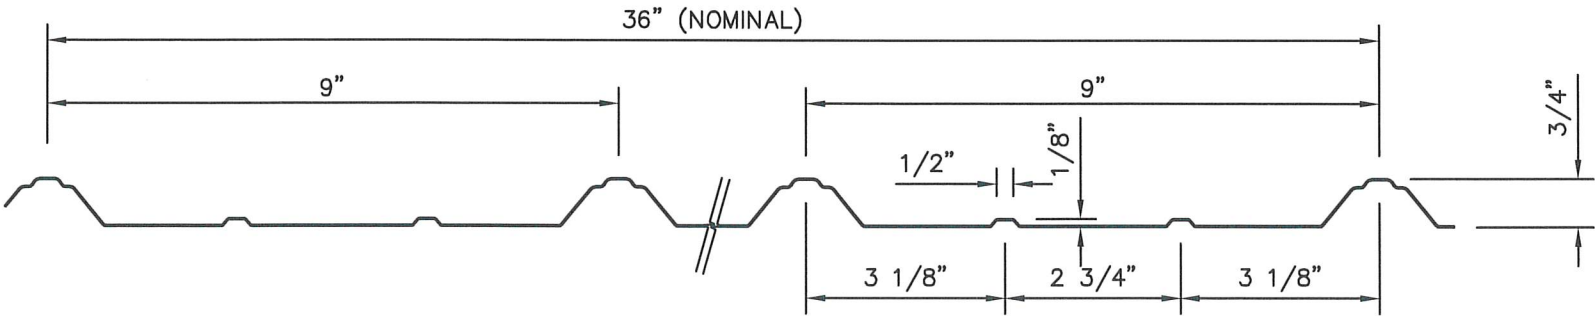


DIXIE SUPPLY 26 GA. STEEL TUFF RIB ROOF PANEL
36" WIDE x 3/4" RIB HEIGHT OVER 1/2" or 5/8" PLYWOOD

FASTENER SPACING	MAX DESIGN PRESSURE
12"	-146 psf
15"	-118.9 psf
18"	-101 psf
21"	-88.2 psf
24"	-78.5 psf
27"	-71 psf
30"	-65 psf
33"	-60.1 psf
36"	-56 psf

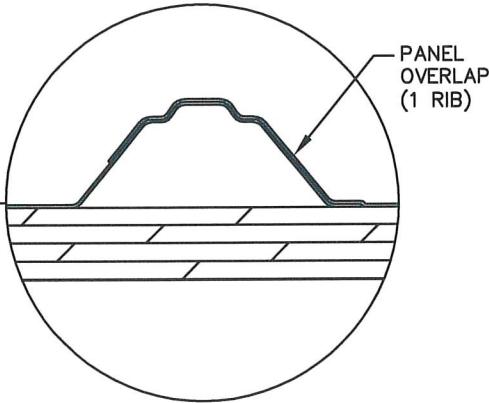

SECTION A-A

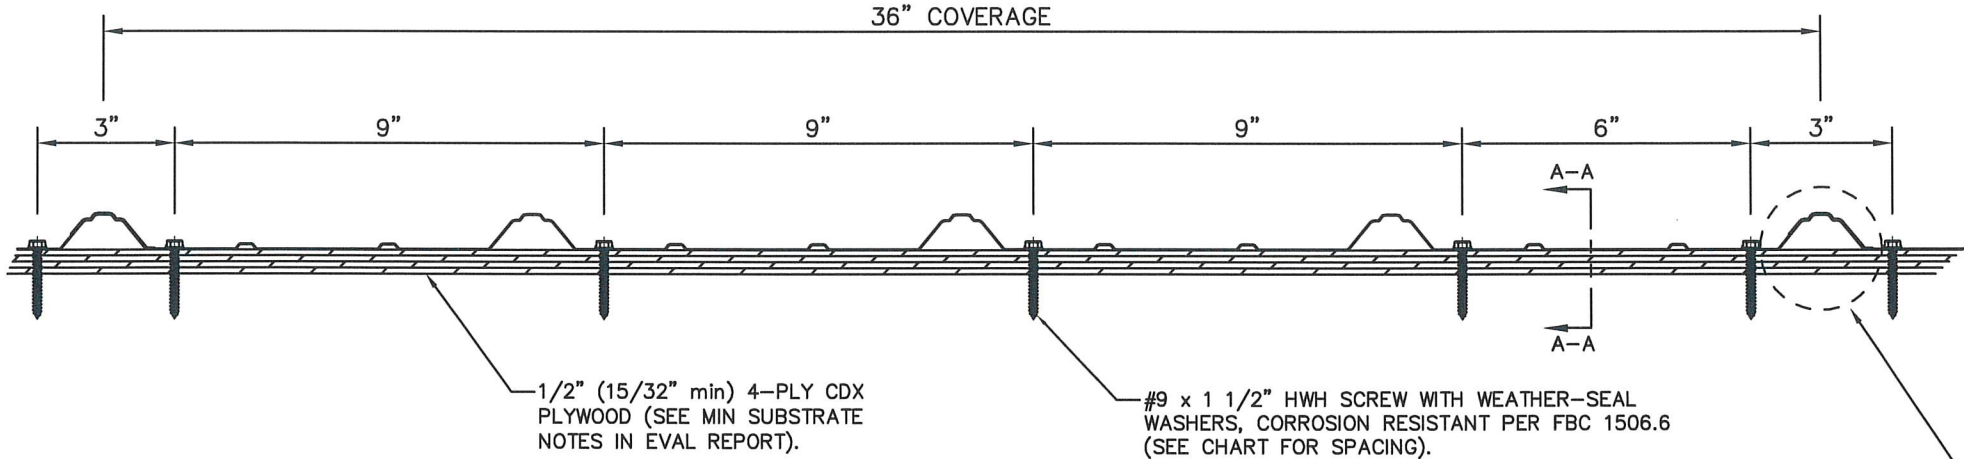

PANEL PROFILE

- GENERAL NOTES:
1. ROOF SLOPE IS LIMITED PER THE REQUIREMENTS OF FBC SECTION 1507.4.2.
 2. DESIGN OF SUBSTRATE IS BY OTHERS AND NOT A PART OF THIS APPROVAL.
 3. SEE EVAL REPORT FOR UNDERLAYMENT, FIRE BARRIER, AND DECK FASTENER INFO.
 4. ALL PANEL SYSTEM PERIMETERS, PENETRATIONS, AND TRANSITIONS TO BE FLASHED AND SEALED PER THE MANUFACTURER'S INSTALLATION INSTRUCTIONS AND RAS 133.

REVISION	1	3/6/24	DATE
1ST SUBMITTAL		12/18/23	
PRINTS ISSUED FOR	REV.#		

SCOTT WOLTERS
FL PE# 62354

WOLTERS ENGINEERING
(COA# 27194)
15211 97TH ROAD N
WEST PALM BEACH, FL 33412
(561) 225-1982

DIXIE BUILDING SUPPLY, Inc.

4906 HIGHWAY 45
EIGHT MILE, AL 36613

PH: (251) 456-2254
www.dixiesupply.com

DWG: DTRB26S

SHEET: 1/2

