

GENERAL NOTES:

1.

THIS PRODUCT HAS BEEN TESTED AND DESIGNED TO COMPLY WITH THE CURRENT EDITION OF FLORIDA BUILDING CODE- BUILDING AND RESIDENTIAL VOLUMES EXCLUDING THE HIGH VELOCITY HURRICANE ZONE (HVHZ) AT THE DESIGN PRESSURES SHOWN ON SHEET 1. THESE PRODUCTS WERE TESTED TO ASTM E330-14. STRUCTURAL TEST RESULTS BASED ON ASTM E330-14 WERE DIVIDED BY 1.5 AS REQUIRED BY THE BUILDING CODE.
2.

DESIGN PRESSURE (DP) RATINGS SHOWN ON THIS SHEET ARE BASED ON 10" EAVE WIDTHS IN SINGLE SPANS. SPAN WIDTHS AT 10", 12", 12.75", 14" AND 16" ARE SHOWN ON SHEET 2.
3.

THE PRODUCT DETAILS CONTAINED HEREIN ARE BASED UPON TESTING PERFORMED AT MOLIMO ARCHITECTURAL PRODUCT TESTING, 11410 EDEN ROAD, YORK, PA, REPORT NO. 29804.01-106-11, DATED 12/12/2024.
- 3.1.

INSTALLATION METHODS (INCLUDING F-CHANNEL) DEPICTED IN THIS DRAWING WERE TESTED AND VERIFIED IN REPORT NO. 29804.01-106-11.
4.

ADEQUACY OF THE EXISTING STRUCTURAL CONCRETE, MASONRY AND WOOD FRAMING COMPRISING THE ATTACHMENT SUBSTRATE FOR THE SOFFIT SHALL BE DETERMINED TO BE CAPABLE OF WITHSTANDING AND TRANSFERRING APPLIED PRODUCT LOADS TO THAT STRUCTURE AND IS THE RESPONSIBILITY OF THE ARCHITECT OR ENGINEER OF RECORD FOR THE PROJECT.
5.

OVERHANGS RECEIVING SOFFIT SHALL BE CHECKED FOR STRUCTURAL ADEQUACY, DAMAGE, CRACKS OR DEFECTS THAT MAY PRECLUDE THE SOFFIT FROM PERFORMING ITS INTENDED FUNCTIONS. SUCH DEFECTS SHALL BE ELIMINATED PRIOR TO SOFFIT INSTALLATION.
6.

INSTALLATION OF SOFFIT AND ACCESSORIES SUCH AS CORNER POSTS, STARTER STRIPS, AND TRIM AROUND OPENINGS SHALL BE DONE IN ACCORDANCE WITH THE CURRENT EDITION OF THE FLORIDA BUILDING CODE - BUILDING AND RESIDENTIAL VOLUMES AND THE MANUFACTURER'S INSTRUCTIONS.
7.

SITE CONDITIONS THAT DEVIATE FROM THE DETAILS OF THIS DRAWING REQUIRE FURTHER ENGINEERING EVALUATION BY A LICENSED ENGINEER OR REGISTERED ARCHITECT
8.

SOFFIT SHALL BE LABELED IN ACCORDANCE WITH THE CURRENT EDITION OF THE FLORIDA BUILDING CODE.
9.

SOFFIT NET FREE AREA IN ACCORDANCE WITH THE CURRENT EDITION OF THE FLORIDA BUILDING CODE ARE SHOWN BELOW.
- 9.1.

NET FREE AREA = 21.8 SQ. IN./LINEAL FT.
- 9.2.

NET FREE AREA = 17.3 SQ. IN./SQ. FT.
10.

MATERIALS:
- 10.1.

KAYCAN BUILDING PRODUCTS ALUMINUM SOFFIT AND TRIM IS MANUFACTURED FROM ALUMINUM ALLOY WITH ASTM E8 TESTED TENSILE STRENGTH OF 21 KSI AND YIELD STRENGTH OF 9.86 KSI.

Design Pressure (psf) at Various Single Span Lengths			
Single Span Length "L" (in)	Installation Details A thru D	Positive (psf)	Negative (psf)
10	A & B	136.7	-133.3
	B & C or D	136.7	-133.3
12	A & B	136.7	-106.6
	B & C or D	136.7	-106.6
12.75	A & B	136.7	-96.6
	B & C or D	136.7	-96.6
14	A & B	136.7	-80.0
	B & C or D	136.7	-80.0
16	A & B	136.7	-53.3
	B & C or D	136.7	-53.3

REVISIONS			
REV.	DESCRIPTION	DATE	BY

KAYCAN LTD.

SP-600 ALUMINUM SOFFIT - VENTED WITH SINGLE SPANS
INSTALLATION ANCHORAGE DETAILS

FASTENER SCHEDULE			
FASTENER DESCRIPTION	SUBSTRATE	MIN. EMBEDMENT (SEE NOTE 1)	EDGE DISTANCE
14 GA DIAMETER x 5/8" LONG T-NAIL	CONCRETE, MASONRY, WOOD	5/8"	1/4"
18 GA, 1/4" CROWN x 3/4" LEG	WOOD	3/4"	1/4"
0.075" DIA. X 1-1/2" TRIM NAIL (3/16" DIA. HEAD)	WOOD	1-1/8"	1/4"
#8 x 3" FH WOOD SCREW OR #8 x 3" FH TAPPING SCREW.	WOOD	1-1/2"	5/8"
3/16" ITW TAPCON CONCRETE SCREW	CONCRETE OR MASONRY	1"	1-1/8"
NOTE 1: EMBEDMENT BASED ON NOMINAL LENGTH OF FASTENER THROUGH SOFFIT OR CHANNEL INTO SUPPORTING SUBSTRATE W/O WALL FINISHES. WHERE WALL FINISHES ARE PRESENT, THE FASTENER LENGTH WILL BE INCREASED AS REQUIRED TO MAINTAIN EMBEDMENT DEPTH INTO SUPPORTING SUBSTRATE.			

This document has been digitally signed and sealed by Robert J. Amoruso, PE on the date adjacent to the seal. Printed copies of this document are not considered signed and sealed and the signature must be verified on any electronic copies.

AMORUSO CONSULTING
ENGINEERING, LLC
FL Registration No. 38327

ROBERT J. AMORUSO, P.E.
FLORIDA PE NO. 49752




Digitally signed by
Robert J Amoruso®
Date: 2024.12.12
15:53:31 -05'00'

226 N. NOVA RD., #142
ORMOND BEACH, FL 32174
RJAENGPE@GMAIL.COM

TABLE OF CONTENT	
SHEET	DESCRIPTION
1	GENERAL NOTES AND PERFORMANCE RATINGS
2	INSTALLATION DETAILS & PLAN AND ELEVATION VIEWS
3	INSTALLATION DETAILS A THROUGH D
4	SOFFIT PROFILES
5	CHANNEL AND FASCIA PROFILES / BOM / SOFFIT SCHEDULE

KAYCAN LTD. 3075 TRANS-CANADA HWY POINTE-CLAIRE, QC, H9R 1B4, CANADA			
SP-600 ALUMINUM SOFFIT - VENTED WITH SINGLE SPANS GENERAL NOTES AND PERFORMANCE RATINGS			
DRAWN: RJA	DWG NO. KAY5018	PROJECT NO. ACE-2024-141	REV --
SCALE NTS	DATE 12/10/2024	SHEET 1 of 5	

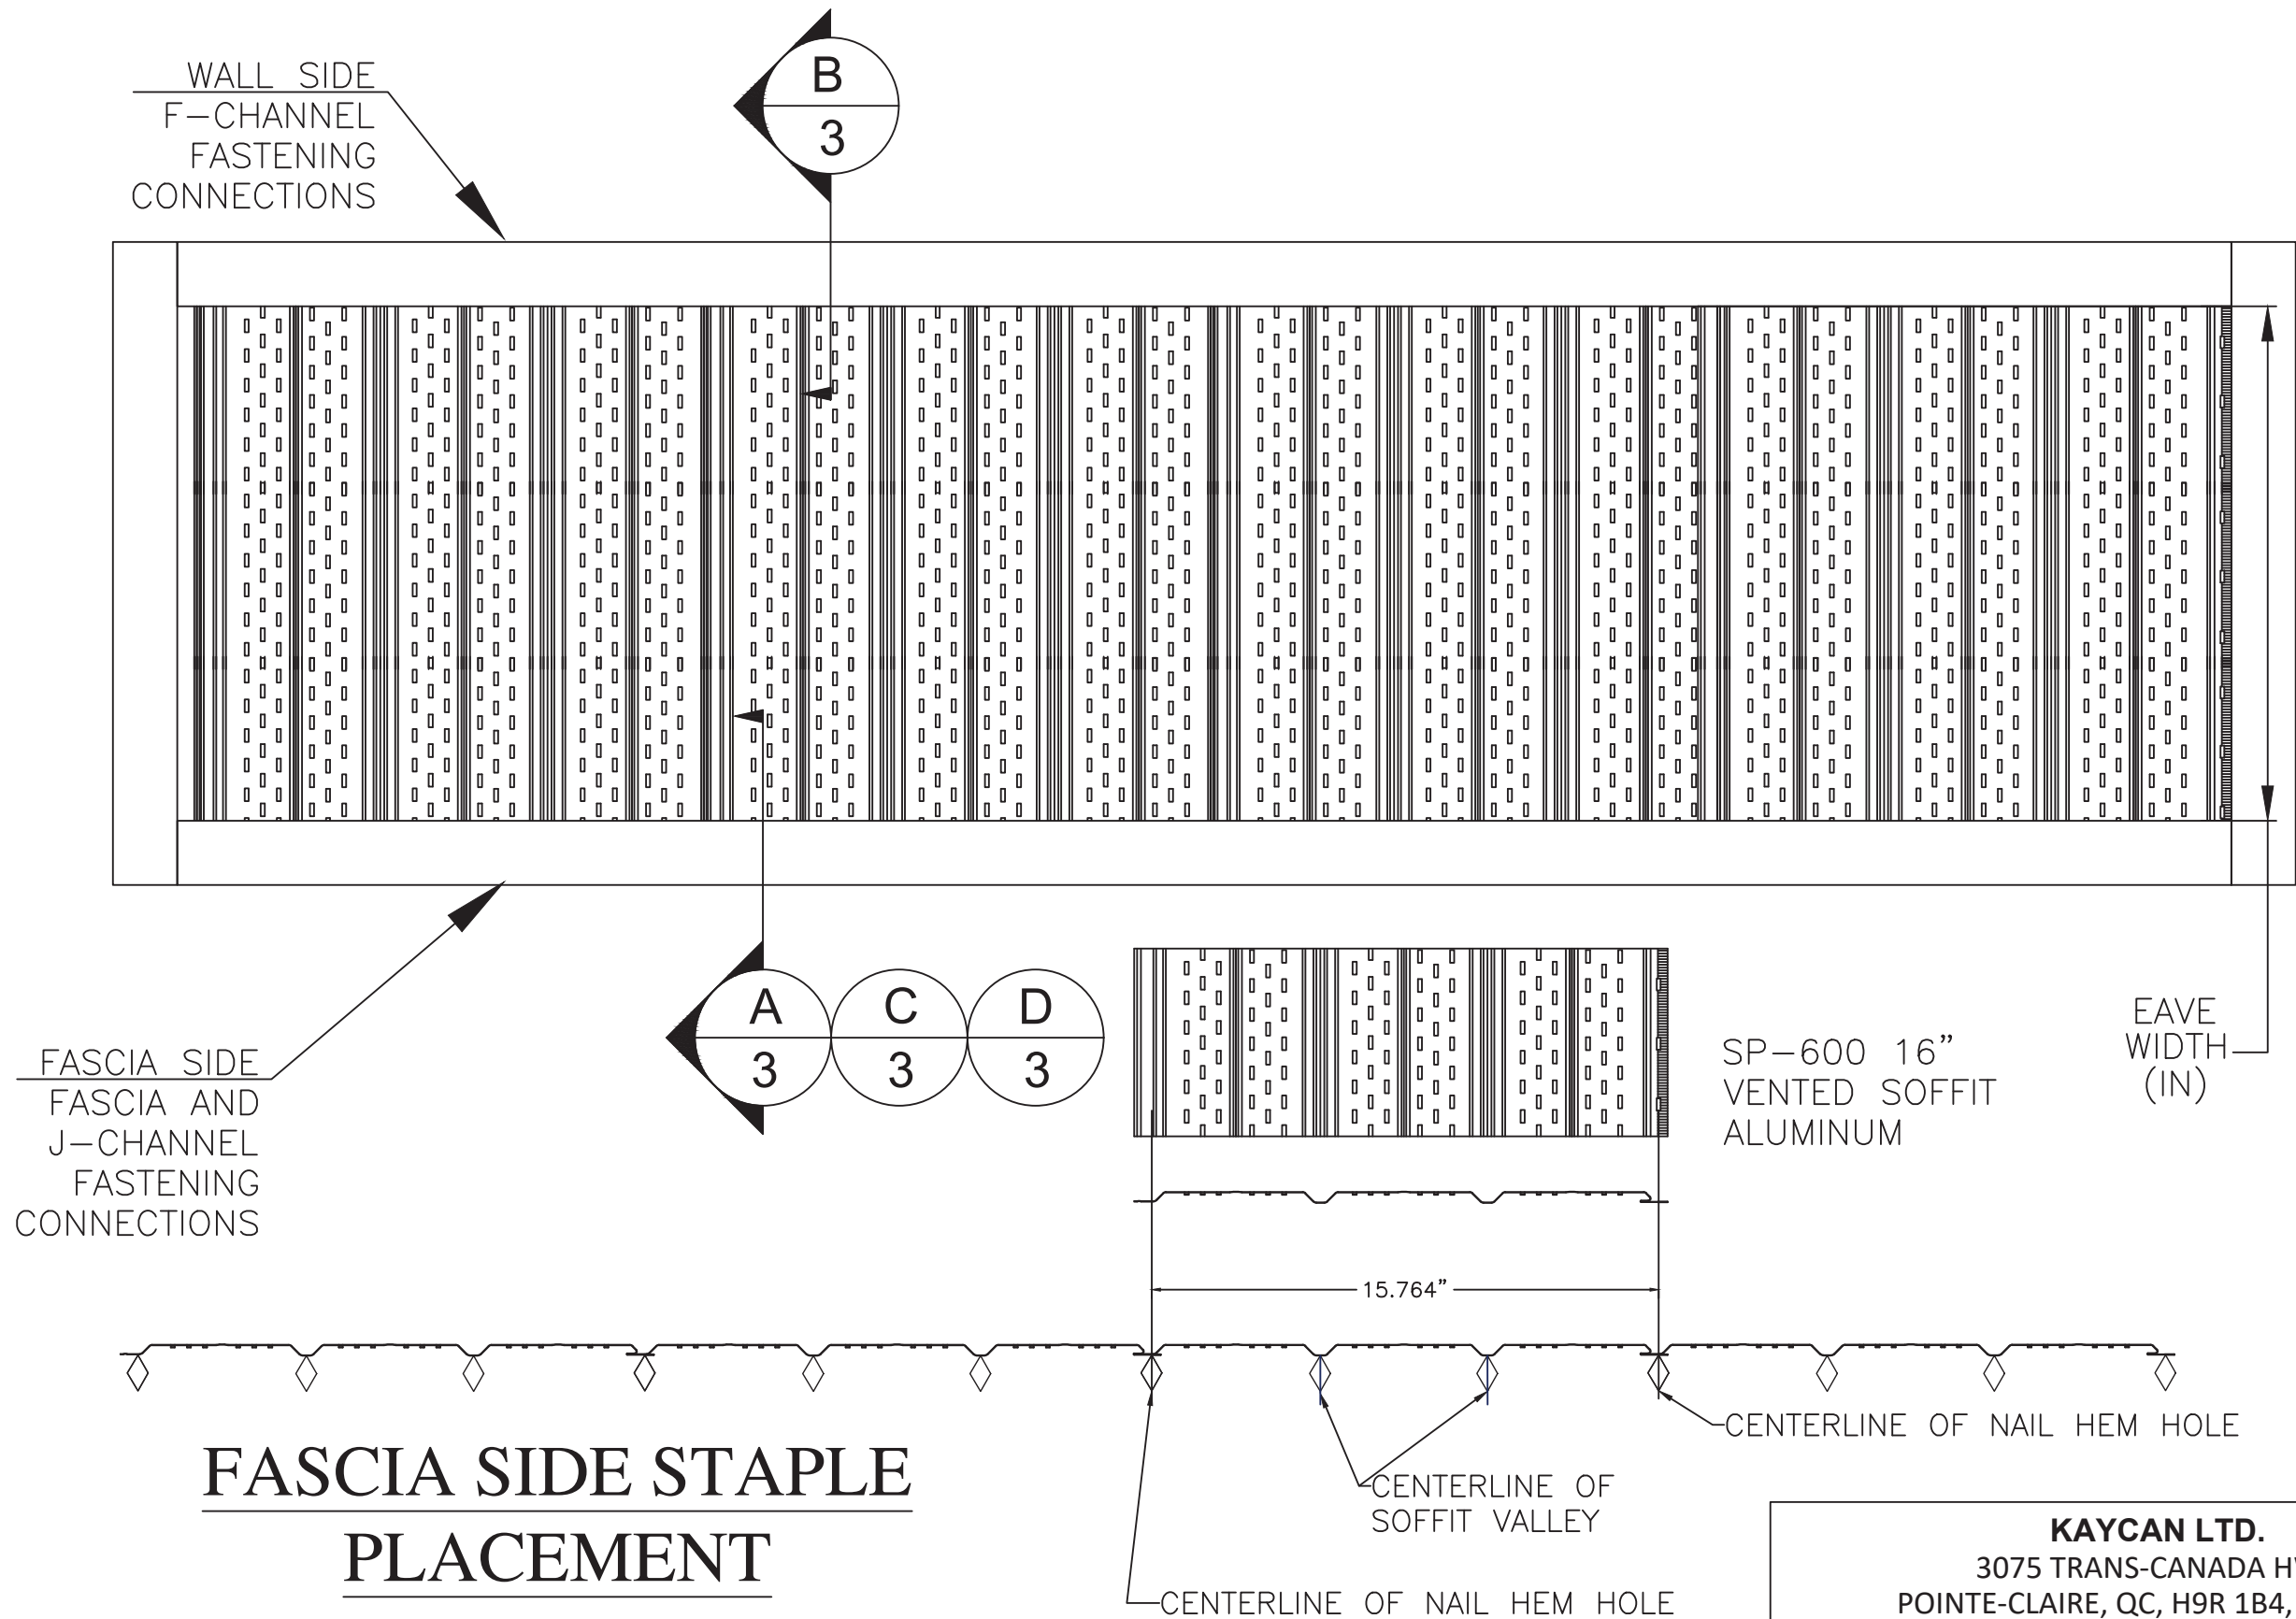

REVISIONS			
REV.	DESCRIPTION	DATE	BY

KAYCAN LTD. 3075 TRANS-CANADA HWY POINTE-CLAIRE, QC, H9R 1B4, CANADA			
SP-600 ALUMINUM SOFFIT - VENTED WITH SINGLE SPANS INSTALLATION DETAILS & PLAN AND ELEVATION VIEWS			
DRAWN: RJA	DWG NO. KAY5018	PROJECT NO. ACE-2024-141	REV --
SCALE NTS	DATE 12/10/2024	SHEET 2 of 5	

This document has been digitally signed and sealed by Robert J. Amoruso, PE on the date adjacent to the seal. Printed copies of this document are not considered signed and sealed and the signature must be verified on any electronic copies.


AMORUSO CONSULTING ENGINEERING, LLC
FL Registration No. 38327

ROBERT J. AMORUSO, P.E.
FLORIDA PE NO. 49752




Digitally signed by Robert J Amoruso®
Date: 2024.12.12 15:53:45 -05'00'


226 N. NOVA RD., #142
ORMOND BEACH, FL 32174
RJAENGPE@GMAIL.COM

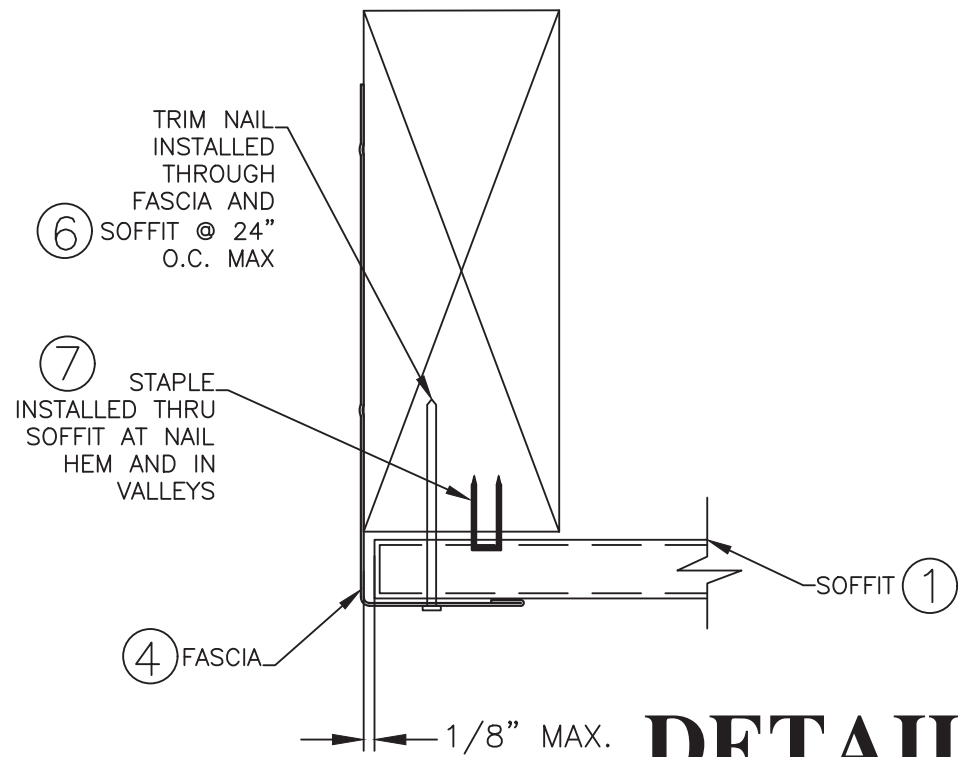


DETAIL A
FASCIA

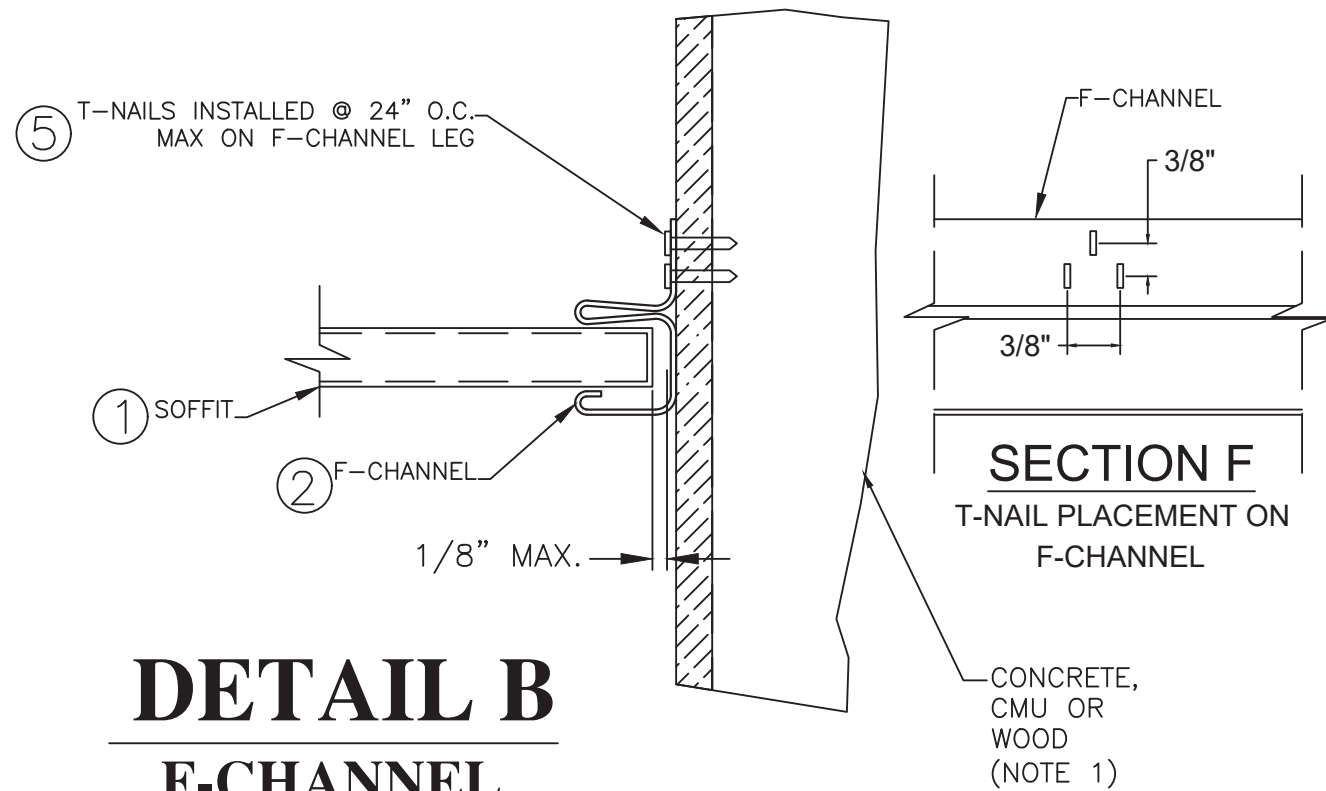

DETAIL B
F-CHANNEL

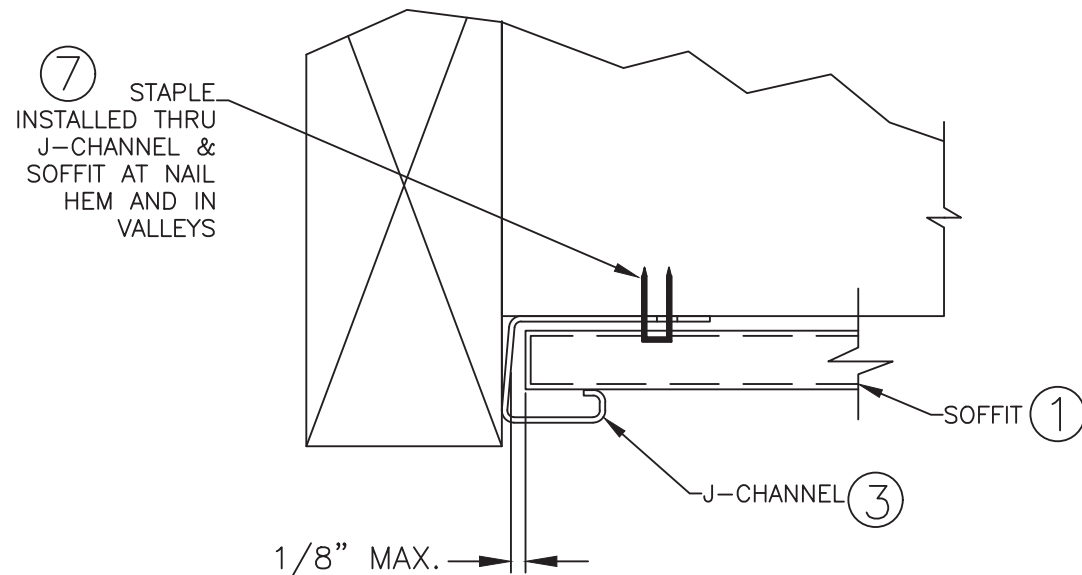

DETAIL C
**J-CHANNEL
FASCIA**

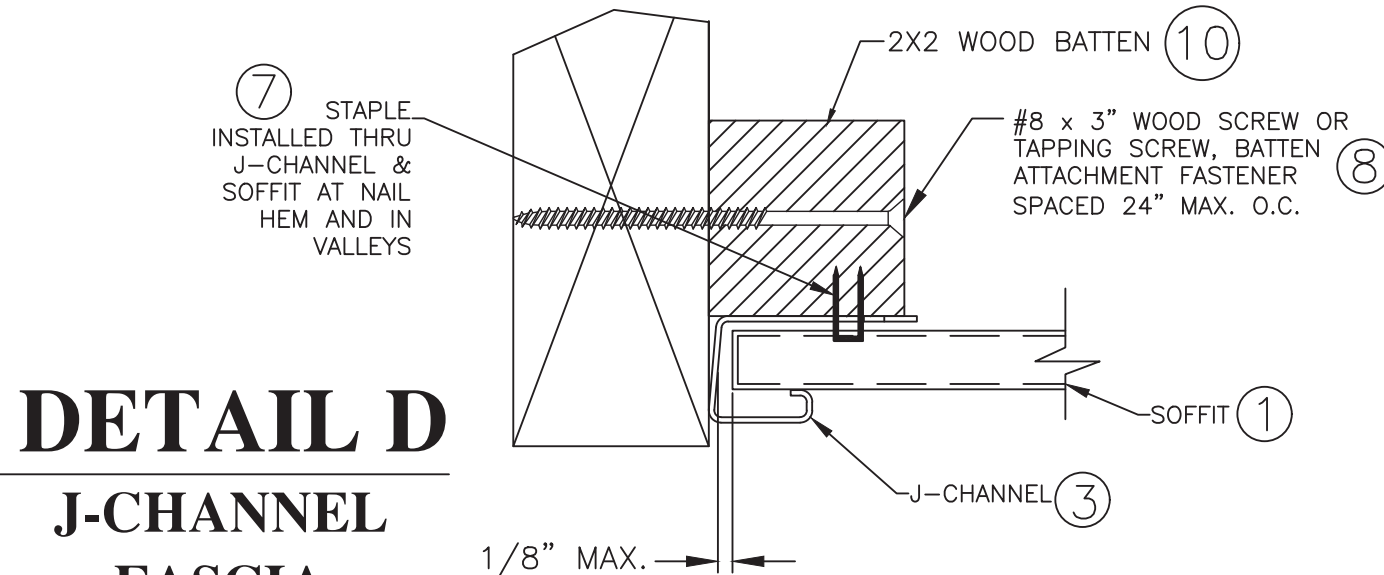

DETAIL D
**J-CHANNEL
FASCIA**

NOTE 1: MINIMUM SPRUCE-PINE-FIR
FRAMING @ 24" O.C. OR
CONCRETE/MASONRY. BUILDING CODE
REQUIREMENTS FOR SUBSTRATE MATERIAL
MUST BE MET.

REVISIONS			
REV.	DESCRIPTION	DATE	BY

KAYCAN LTD.			
3075 TRANS-CANADA HWY POINTE-CLAIRE, QC, H9R 1B4, CANADA			
SP-600 ALUMINUM SOFFIT - VENTED WITH SINGLE SPANS INSTALLATION DETAILS A THROUGH D			
DRAWN: RJA	DWG NO. KAY5018	PROJECT NO. ACE-2024-141	REV --
SCALE NTS	DATE 12/10/2024	SHEET 3 of 5	

This document has been digitally
signed and sealed by Robert J.
Amoruso, PE on the date adjacent to
the seal. Printed copies of this
document are not considered signed
and sealed and the signature must be
verified on any electronic copies.




AMORUSO CONSULTING
ENGINEERING, LLC
FL Registration No. 38327

ROBERT J. AMORUSO, P.E.
FLORIDA PE NO. 49752



Digitally signed by
Robert J Amoruso®
Date: 2024.12.12
15:53:59 -05'00'

226 N. NOVA RD., #142
ORMOND BEACH, FL 32174
RJAENGPE@GMAIL.COM

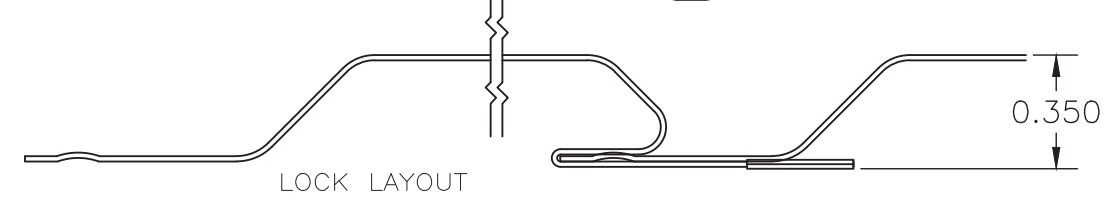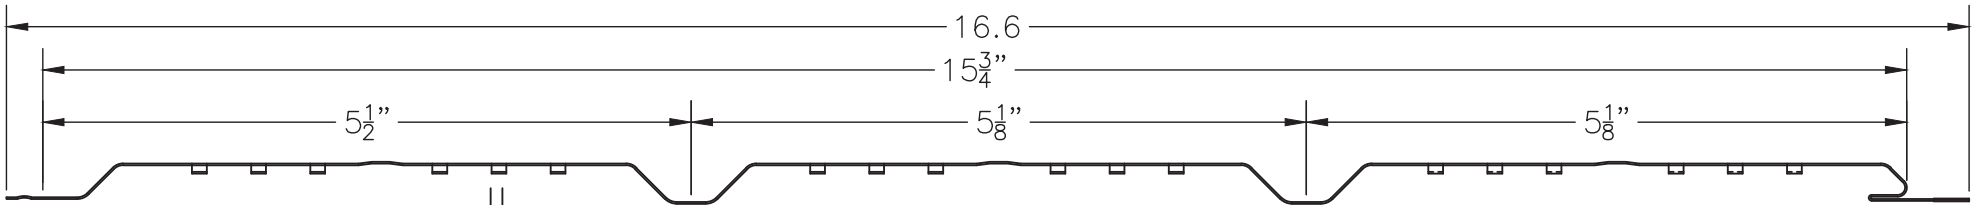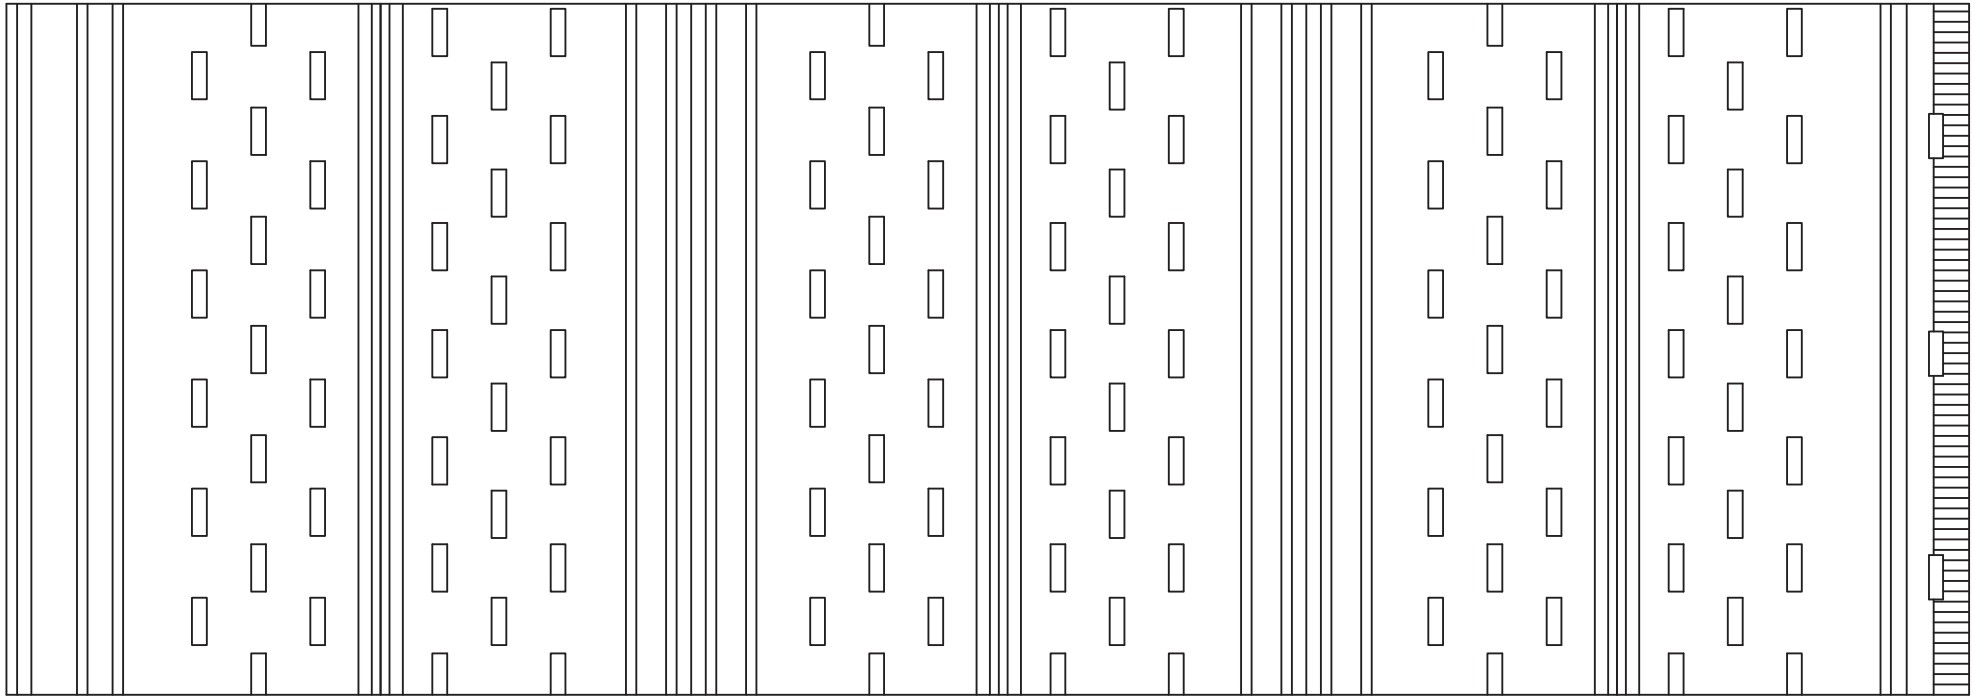

SP-600 16" VENTED
SOFFIT - ALUMINUM

REVISIONS			
REV.	DESCRIPTION	DATE	BY

KAYCAN LTD. 3075 TRANS-CANADA HWY POINTE-CLAIRE, QC, H9R 1B4, CANADA			
SP-600 ALUMINUM SOFFIT - VENTED WITH SINGLE SPANS SOFFIT PROFILES			
DRAWN: RJA	DWG NO. KAY5018	PROJECT NO. ACE-2024-141	REV --
SCALE NTS	DATE 12/10/2024	SHEET 4 of 5	

This document has been digitally signed and sealed by Robert J. Amoruso, PE on the date adjacent to the seal. Printed copies of this document are not considered signed and sealed and the signature must be verified on any electronic copies.


AMORUSO CONSULTING
ENGINEERING, LLC
FL Registration No. 38327

ROBERT J. AMORUSO, P.E.
FLORIDA PE NO. 49752




Digitally signed by
Robert J Amoruso
Date: 2024.12.12
15:54:10 -05'00'


226 N. NOVA RD., #142
ORMOND BEACH, FL 32174
RJAENGPE@GMAIL.COM

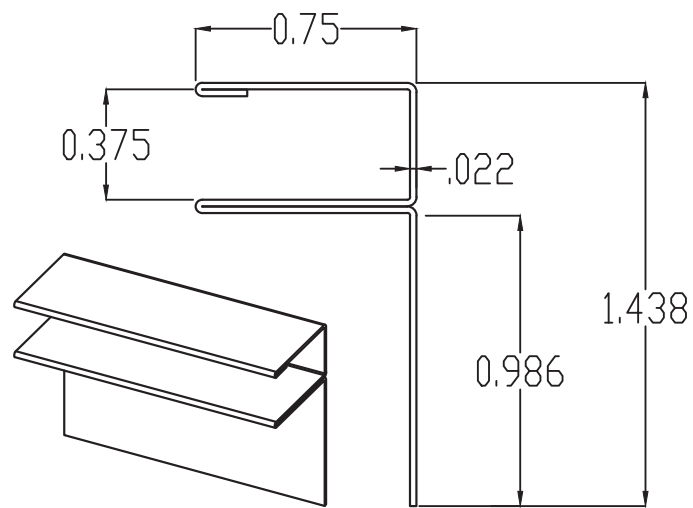

3/8" F-CHANNEL/TRIM
ALUMINUM

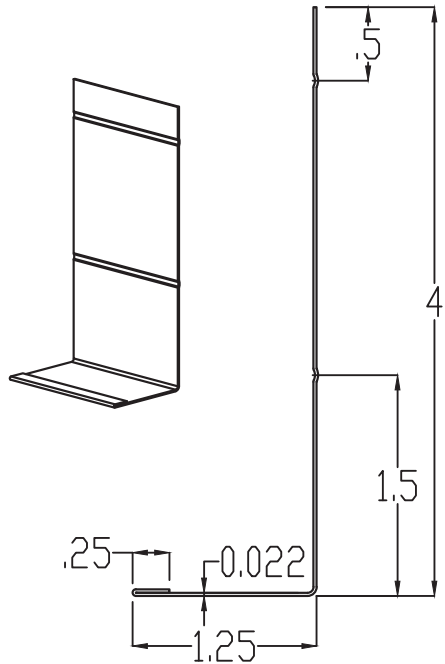

4" FASCIA
SMOOTH
ALUMINUM

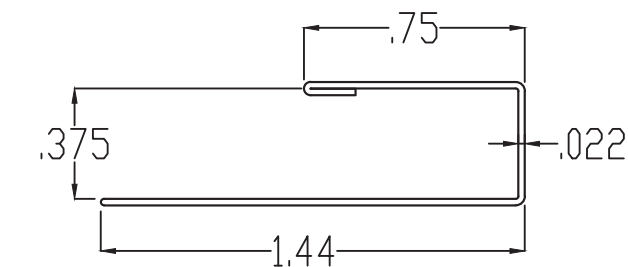

3/8" J-CHANNEL/TRIM
ALUMINUM

BILL OF MATERIALS

ITEM	DESCRIPTION	MATERIAL
1	SOFFIT – SEE SCHEDULE ON SHEET 1 AND DRAWING ON SHEET 4	ALUMINUM (SEE NOTE 10 ON SHEET 1)
2	F-CHANNEL – SEE DRAWING ON SHEET 5	
3	J-CHANNEL – SEE DRAWING ON SHEET 5	
4	FASCIA – SEE DRAWING ON SHEET 5	ALUMINUM (SEE NOTE 10 ON SHEET 1)
5	14 GA. x 5/8" LONG T-NAIL	STEEL
6	0.075" DIA. X 1-1/2" TRIM NAIL (3/16" DIA. HEAD)	STEEL
7	18 GA, 1/4" CROWN x 3/4" LEG	STEEL
8	#8 x 3" FH WOOD SCREW OR #8 x 3" FH TAPPING SCREW. USED TO ATTACH BATTEN TO WOOD STRUCTURE.	STEEL
9	3/16" ITW TAPCON CONCRETE SCREW, MIN. 1" EMBEDMENT	STEEL
10	2" X 2" NOMINAL WOOD BATTEN – SG = 0.42 MIN.	WOOD

ALUMINUM SOFFIT AND TRIM SCHEDULE

ALUMINUM SOFFIT SERIES	J-CHANNEL	F-CHANNEL	FASCIA
16" SP-600 VENTED SOFFIT	3/8" J-CHANNEL ALUMINUM	3/8" F-CHANNEL ALUMINUM	4" FASCIA ALUMINUM

REVISIONS

REV.	DESCRIPTION	DATE	BY

KAYCAN LTD.

3075 TRANS-CANADA HWY
POINTE-CLAIRE, QC, H9R 1B4, CANADA

SP-600 ALUMINUM SOFFIT - VENTED WITH SINGLE SPANS
CHANNEL AND FASCIA PROFILES / BOM
SOFFIT SCHEDULE

DRAWN: RJA	DWG NO. KAY5018	PROJECT NO. ACE-2024-141	REV --
SCALE NTS	DATE 12/10/2024	SHEET 5 of 5	

This document has been digitally signed and sealed by Robert J. Amoruso, PE on the date adjacent to the seal. Printed copies of this document are not considered signed and sealed and the signature must be verified on any electronic copies.

AMORUSO CONSULTING
ENGINEERING, LLC
FL Registration No. 38327

ROBERT J. AMORUSO, P.E.
FLORIDA PE NO. 49752



Digitally signed by
Robert J Amoruso®
Date: 2024.12.12
15:54:20 -05'00'

226 N. NOVA RD., #142
ORMOND BEACH, FL 32174
RJAENGPE@GMAIL.COM