

REVISIONS			
REV	DESCRIPTION	DATE	APPROVED

NOTES:

1. THE PRODUCT SHOWN HEREIN IS DESIGNED AND MANUFACTURED TO COMPLY WITH REQUIREMENTS OF THE FLORIDA BUILDING CODE.
2. WOOD FRAMING, METAL STRUCTURE AND MASONRY OPENING TO BE DESIGNED AND ANCHORED TO PROPERLY TRANSFER ALL LOADS TO STRUCTURE. FRAMING AND MASONRY OPENING IS THE RESPONSIBILITY OF THE ARCHITECT OR ENGINEER OF RECORD.
3. WHERE SHIM OR BUCK THICKNESS IS LESS THAN 1–1/2” UNITS MUST BE ANCHORED THROUGH THE FRAME IN ACCORDANCE WITH MANUFACTURER’S PUBLISHED INSTALLATION INSTRUCTIONS. ANCHORS SHALL BE SECURELY FASTENED DIRECTLY INTO MASONRY, CONCRETE OR OTHER STRUCTURAL SUBSTRATE MATERIAL.
4. WHERE WOOD BUCK THICKNESS IS 1–1/2” OR GREATER, BUCK SHALL BE SECURELY FASTENED TO MASONRY, CONCRETE OR OTHER STRUCTURAL SUBSTRATE. UNITS MAY BE ANCHORED THROUGH FRAME TO SECURED WOOD BUCK IN ACCORDANCE WITH MANUFACTURER’S PUBLISHED INSTALLATION INSTRUCTIONS.
5. WHERE 1X BUCK IS NOT USED DISSIMILAR MATERIALS MUST BE SEPARATED WITH APPROVED COATING OR MEMBRANE. SELECTION OF COATING OR MEMBRANE IS THE RESPONSIBILITY OF THE ARCHITECT OR ENGINEER OF RECORD.
6. BUCKS SHALL EXTEND BEYOND UNIT FRAME INTERIOR FACE SO THAT FULL FRAME SUPPORT IS PROVIDED.
7. SHIM AS NEEDED AT EACH ANCHOR LOCATION WITH LOAD BEARING SHIM. SHIM WHERE SPACE OF 1/16” OR GREATER OCCURS. MAXIMUM ALLOWABLE SHIM STACK TO BE 1/4”.
8. SHIMS SHALL BE LOCATED, APPLIED AND MADE FROM MATERIALS AND THICKNESS CAPABLE OF SUSTAINING APPLICABLE LOADS.
9. WIND LOAD DURATION FACTOR Cd=1.6 WAS USED FOR WOOD ANCHOR CALCULATIONS.
10. FRAME MATERIAL: EXTRUDED RIGID PVC.
11. UNITS MUST BE GLAZED PER ASTM E1300.
12. APPROVED IMPACT PROTECTIVE SYSTEM IS REQUIRED FOR THIS PRODUCT IN WIND BORNE DEBRIS REGIONS.

13. FOR ANCHORING THROUGH FIN INTO WOOD FRAMING OR 2X BUCK USE #8 WOOD SCREWS WITH SUFFICIENT LENGTH TO ACHIEVE A 5/8” MINIMUM EMBEDMENT INTO SUBSTRATE. LOCATE ANCHORS AS SHOWN IN ELEVATIONS AND INSTALLATION DETAILS.
14. FOR ANCHORING THROUGH FIN INTO METAL STRUCTURE USE #8 SMS OR SELF DRILLING SCREWS WITH SUFFICIENT LENGTH TO ACHIEVE 3 THREADS MINIMUM BEYOND STRUCTURE INTERIOR WALL. LOCATE ANCHORS AS SHOWN IN ELEVATIONS AND INSTALLATION DETAILS.
15. FOR ANCHORING THROUGH FRAME INTO WOOD FRAMING OR 2X BUCK USE #10 WOOD SCREWS WITH SUFFICIENT LENGTH TO ACHIEVE A 1 1/4” MINIMUM EMBEDMENT INTO SUBSTRATE. LOCATE ANCHORS AS SHOWN IN ELEVATIONS AND INSTALLATION DETAILS.
16. FOR ANCHORING THROUGH FRAME INTO MASONRY/CONCRETE USE 1/4” TAPCONS WITH SUFFICIENT LENGTH TO ACHIEVE A 1 1/4” MINIMUM EMBEDMENT INTO SUBSTRATE WITH 2” MINIMUM EDGE DISTANCE. LOCATE ANCHORS AS SHOWN IN ELEVATIONS AND INSTALLATION DETAILS.
17. FOR ANCHORING THROUGH FRAME INTO METAL STRUCTURE USE #10 SMS OR SELF DRILLING SCREWS WITH SUFFICIENT LENGTH TO ACHIEVE 3 THREADS MINIMUM BEYOND STRUCTURE INTERIOR WALL. LOCATE ANCHORS AS SHOWN IN ELEVATIONS AND INSTALLATION DETAILS.
18. ALL FASTENERS TO BE CORROSION RESISTANT.
19. INSTALLATION ANCHORS SHALL BE INSTALLED IN ACCORDANCE WITH ANCHOR MANUFACTURER’S INSTALLATION INSTRUCTIONS AND ANCHORS SHALL NOT BE USED IN SUBSTRATES WITH STRENGTHS LESS THAN THE MINIMUM STRENGTH SPECIFIED BELOW:

19.1. WOOD: MINIMUM SPECIFIC GRAVITY OF G=0.42

19.2. CONCRETE: MINIMUM COMPRESSIVE STRENGTH OF 2,000 PSI.

19.3. MASONRY: HOLLOW/FILLED BLOCK PER ASTM C90 WITH Fm=2,000PSI MINIMUM.

19.4. METAL STRUCTURE: STEEL 18GA (.048”) FY=33KSI/FU=52KSI OR ALUMINUM 6063–T5 FU=30KSI 1/8” THICK MINIMUM

TABLE OF CONTENTS	
SHEET NO.	DESCRIPTION
1	NOTES
2	ELEVATIONS
3	DP CHARTS AND CROSS SECTIONS
4 – 11	INSTALLATION DETAILS
12	COMPONENTS

SLOCOMB WINDOWS AND DOORS, INC.

767 SANS SOUCI PARKWAY
WILKES–BARRE, PA 18706

600 HS HORIZONTAL SLIDER WINDOW
NON–IMPACT
NOTES

DRAWN:
A.R.

DWG NO.
08–04002

REV
–

SCALE NTS

DATE 01/25/2024

SHEET 1 OF 12


L. ROBERTO LOMAS P.E.
208 7th Ave, INDIALANTIC, FL 32903
434-688-0609 rllomas@lrlomaspe.com

SIGNED: 02/06/2024




Luis R. Lomas P.E.
FL No.: 62514

REVISIONS			
REV	DESCRIPTION	DATE	APPROVED

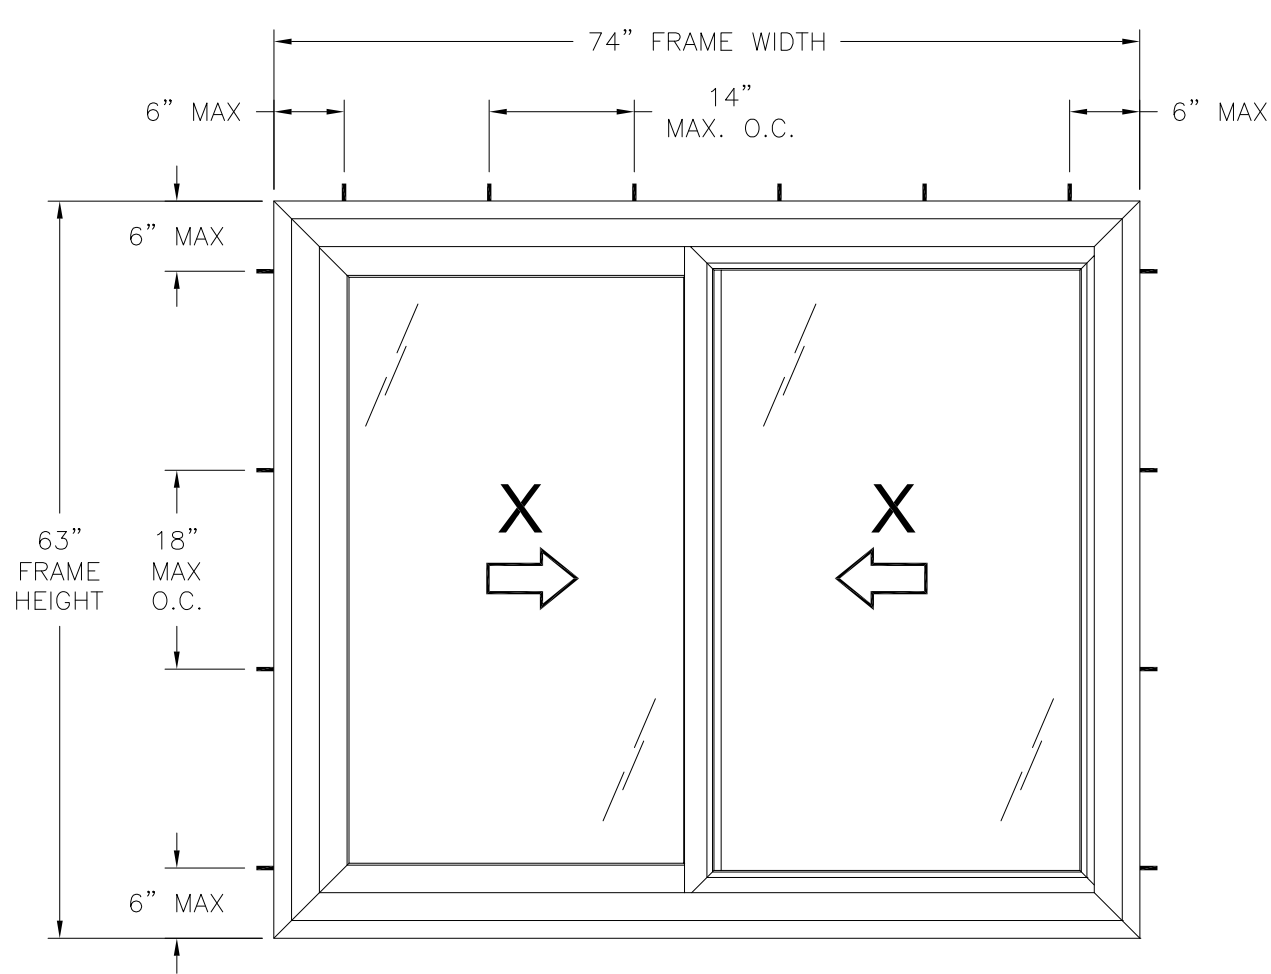

600 HS HORIZONTAL SLIDING WINDOW
EXTERIOR VIEW
FINLESS AND FLANGE INSTALLATION

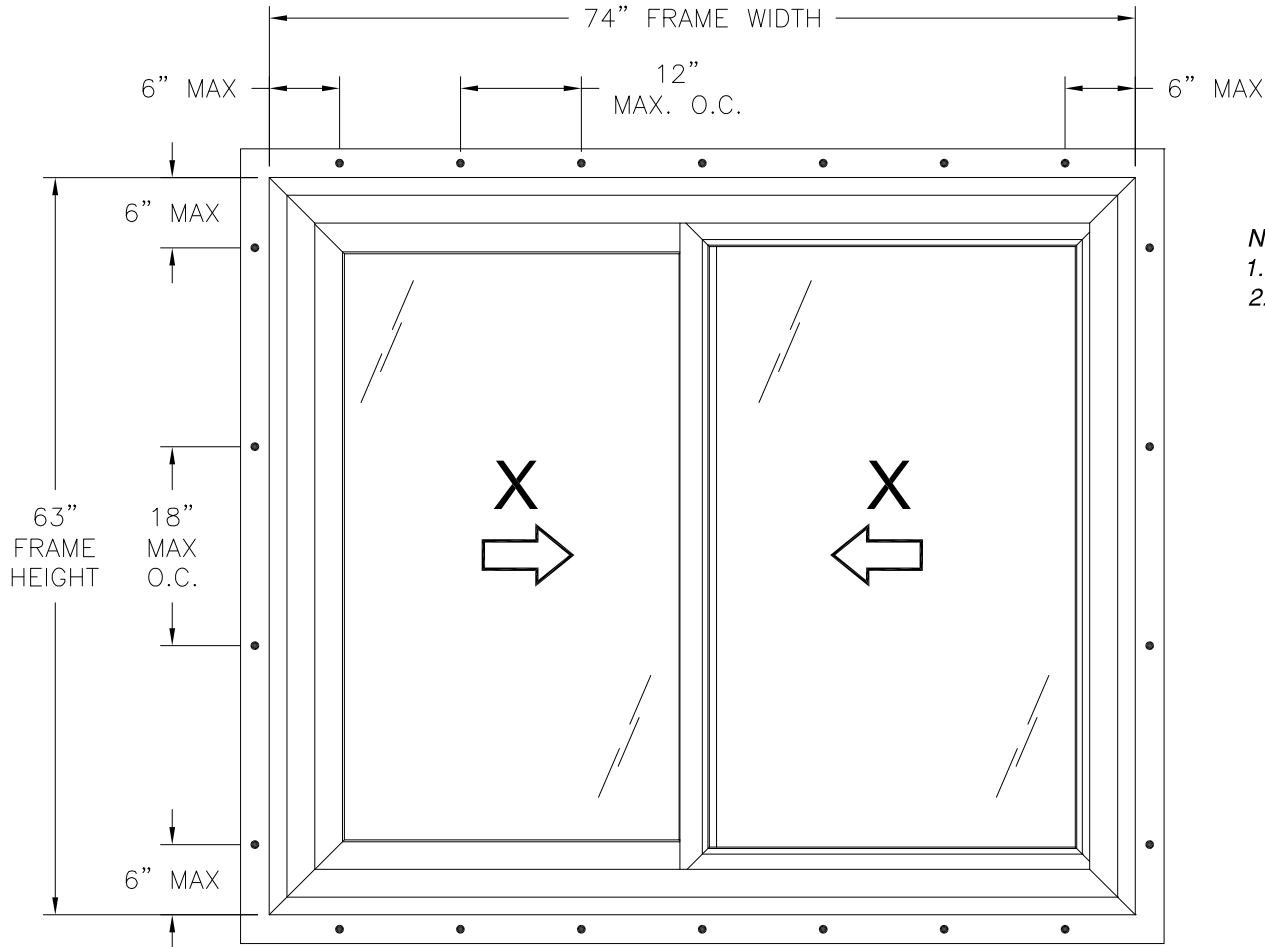

600 HS HORIZONTAL SLIDING WINDOW
EXTERIOR VIEW
FIN INSTALLATION

- NOTES:**
1. SASH SIZE: 35 5/8" X 58 3/8"
2. D.L.O.: 32 1/2" X 52 3/4"

DESIGN PRESSURE RATING	IMPACT RATING
±50.0PSF	NONE

FOR ADDITIONAL SIZES SEE CHART #1 AND #2, SHEET 3


SIGNED: 02/06/2024

HARDWARE SCHEDULE	
A.	(2) METAL CAM LOCK WITH KEEPER, 8" FROM EACH END OF EXTERIOR MEETING STILE
B.	(4) DUAL STEEL ROLLER ASSEMBLY AT EACH END OF BOTTOM RAILS
C.	ALUMINUM REINFORCEMENT (10300266) AT LOCK STILE, TOP AND BOTTOM RAILS
D.	ALUMINUM REINFORCEMENT (10300159) AT PULL STILES AND KEEPER STILE


SLOCOMB WINDOWS AND DOORS, INC. 767 SANS SOUCI PARKWAY WILKES-BARRE, PA 18706		
600 HS HORIZONTAL SLIDER WINDOW NON-IMPACT ELEVATIONS		
DRAWN: A.R.	DWG NO. 08-04002	REV -
SCALE NTS	DATE 01/25/2024	SHEET 2 OF 12
L. ROBERTO LOMAS P.E. 208 7th Ave, INDIALANTIC, FL 32903 434-688-0609 rllomas@lrlomaspe.com		

Luis R. Lomas P.E.
FL No.: 62514


REVISIONS			
REV	DESCRIPTION	DATE	APPROVED

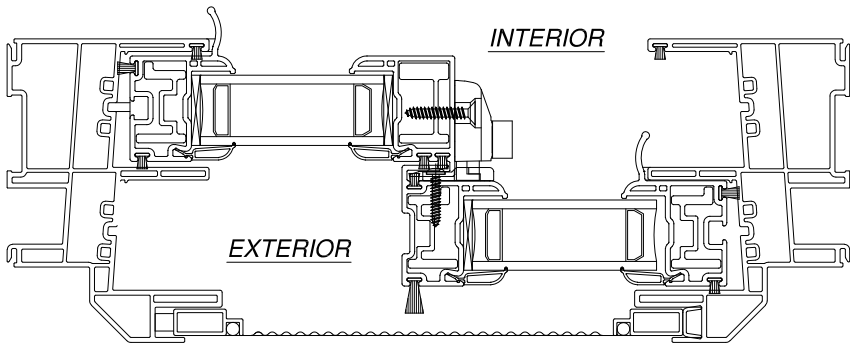

HORIZONTAL CROSS SECTION
FINLESS FRAME

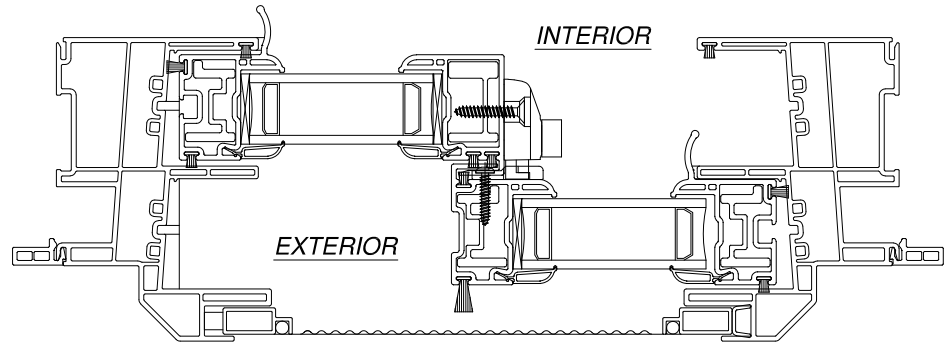

HORIZONTAL CROSS SECTION
FLANGE FRAME

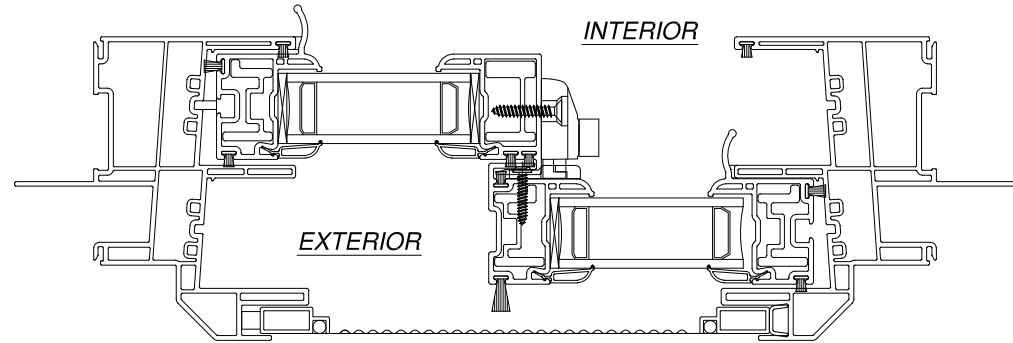

HORIZONTAL CROSS SECTION
FIN FRAME

Chart #1

Ratings (psf)

Frame Height (in)	Frame Width (in)																			
	30.0		36.0		42.0		48.0		54.0		60.0		66.0		72.0		74.0		78.0	
	Pos	Neg	Pos	Neg	Pos	Neg	Pos	Neg	Pos	Neg	Pos	Neg	Pos	Neg	Pos	Neg	Pos	Neg	Pos	Neg
24.0	55.0	75.0	55.0	75.0	55.0	75.0	55.0	75.0	55.0	75.0	55.0	75.0	55.0	75.0	55.0	75.0	55.0	75.0	55.0	75.0
30.0	55.0	75.0	55.0	75.0	55.0	75.0	55.0	75.0	55.0	75.0	55.0	75.0	55.0	75.0	55.0	75.0	55.0	75.0	55.0	75.0
36.0	55.0	75.0	55.0	75.0	55.0	75.0	55.0	75.0	55.0	75.0	55.0	75.0	55.0	75.0	55.0	75.0	55.0	75.0	55.0	75.0
42.0	55.0	75.0	55.0	75.0	55.0	75.0	55.0	75.0	55.0	75.0	55.0	75.0	55.0	75.0	55.0	75.0	55.0	75.0	55.0	75.0
48.0	55.0	75.0	55.0	75.0	55.0	75.0	55.0	75.0	55.0	75.0	55.0	75.0	55.0	75.0	55.0	75.0	55.0	75.0	55.0	74.1
54.0	55.0	75.0	55.0	75.0	55.0	75.0	55.0	75.0	55.0	75.0	55.0	70.4	55.0	66.5	55.0	63.5	55.0	62.7	55.0	61.2
60.0	55.0	75.0	55.0	75.0	55.0	75.0	55.0	71.5	55.0	65.6	55.0	61.0	55.0	57.3	54.4	54.4	53.6	53.6	-	-
63.0	55.0	75.0	55.0	75.0	55.0	74.7	55.0	67.3	55.0	61.6	55.0	57.2	53.6	53.6	50.8	50.8	50.0	50.0	-	-
66.0	55.0	75.0	55.0	75.0	55.0	69.2	55.0	61.3	55.0	55.3	50.6	50.6	46.8	46.8	-	-	-	-	-	-
72.0	55.0	72.9	55.0	61.2	52.9	52.9	46.8	46.8	42.1	42.1	38.4	38.4	-	-	-	-	-	-	-	-
78.0	55.0	57.2	48.0	48.0	41.4	41.4	36.6	36.6	32.8	32.8	-	-	-	-	-	-	-	-	-	-

Where water penetration resistance is required

Chart #2

Ratings (psf)

Frame Height (in)	Frame Width (in)																			
	30.0		36.0		42.0		48.0		54.0		60.0		66.0		72.0		74.0		78.0	
	Pos	Neg	Pos	Neg	Pos	Neg	Pos	Neg	Pos	Neg	Pos	Neg	Pos	Neg	Pos	Neg	Pos	Neg	Pos	Neg
24.0	75.0	75.0	75.0	75.0	75.0	75.0	75.0	75.0	75.0	75.0	75.0	75.0	75.0	75.0	75.0	75.0	75.0	75.0	75.0	75.0
30.0	75.0	75.0	75.0	75.0	75.0	75.0	75.0	75.0	75.0	75.0	75.0	75.0	75.0	75.0	75.0	75.0	75.0	75.0	75.0	75.0
36.0	75.0	75.0	75.0	75.0	75.0	75.0	75.0	75.0	75.0	75.0	75.0	75.0	75.0	75.0	75.0	75.0	75.0	75.0	75.0	75.0
42.0	75.0	75.0	75.0	75.0	75.0	75.0	75.0	75.0	75.0	75.0	75.0	75.0	75.0	75.0	75.0	75.0	75.0	75.0	75.0	75.0
48.0	75.0	75.0	75.0	75.0	75.0	75.0	75.0	75.0	75.0	75.0	75.0	75.0	75.0	75.0	75.0	75.0	75.0	75.0	74.1	74.1
54.0	75.0	75.0	75.0	75.0	75.0	75.0	75.0	75.0	75.0	75.0	70.4	70.4	66.5	66.5	63.5	63.5	62.7	62.7	61.2	61.2
60.0	75.0	75.0	75.0	75.0	75.0	75.0	71.5	71.5	65.6	65.6	61.0	61.0	57.3	57.3	54.4	54.4	53.6	53.6	-	-
63.0	75.0	75.0	75.0	75.0	74.7	74.7	67.3	67.3	61.6	61.6	57.2	57.2	53.6	53.6	50.8	50.8	50.0	50.0	-	-
66.0	75.0	75.0	75.0	75.0	69.2	69.2	61.3	61.3	55.3	55.3	50.6	50.6	46.8	46.8	-	-	-	-	-	-
72.0	72.9	72.9	61.2	61.2	52.9	52.9	46.8	46.8	42.1	42.1	38.4	38.4	-	-	-	-	-	-	-	-
78.0	57.2	57.2	48.0	48.0	41.4	41.4	36.6	36.6	32.8	32.8	-	-	-	-	-	-	-	-	-	-

Where water penetration resistance is not required

SIGNED: 02/06/2024

SLOCOMB WINDOWS AND DOORS, INC.

767 SANS SOUCI PARKWAY
WILKES-BARRE, PA 18706

600 HS HORIZONTAL SLIDER WINDOW
NON-IMPACT
DP CHARTS AND CROSS SECTIONS



DRAWN: A.R.	DWG NO. 08-04002	REV -
SCALE NTS	DATE 01/25/2024	SHEET 3 OF 12

L. ROBERTO LOMAS P.E.
208 7th Ave, INDIALANTIC, FL 32903
434-688-0609 rllomas@lrlomaspe.com




Luis R. Lomas P.E.
FL No.: 62514

REVISIONS			
REV	DESCRIPTION	DATE	APPROVED

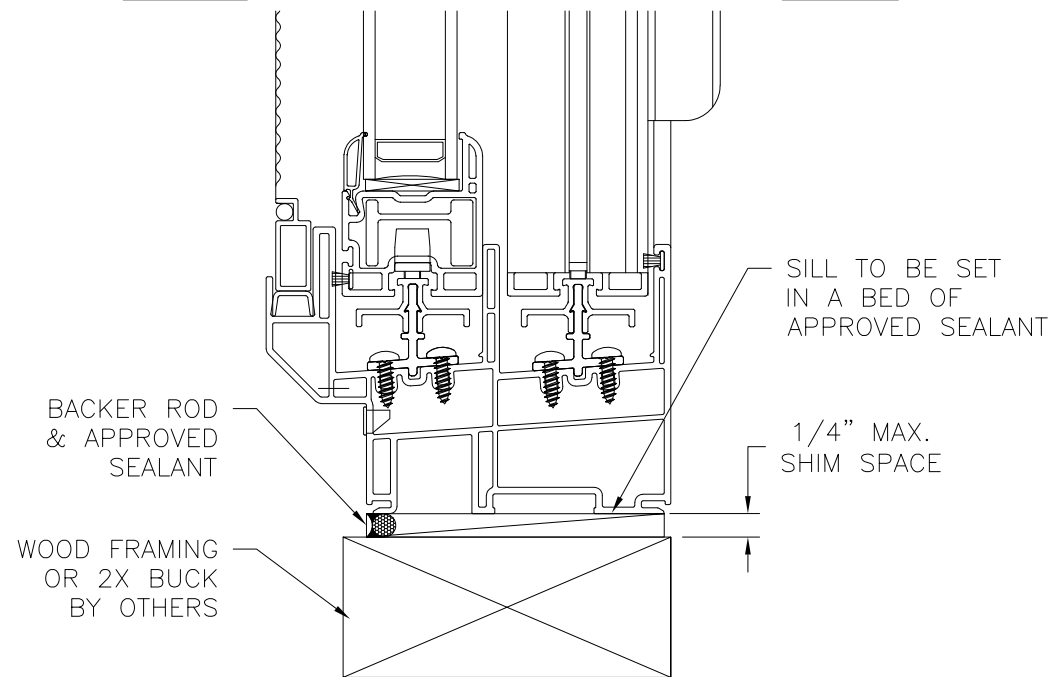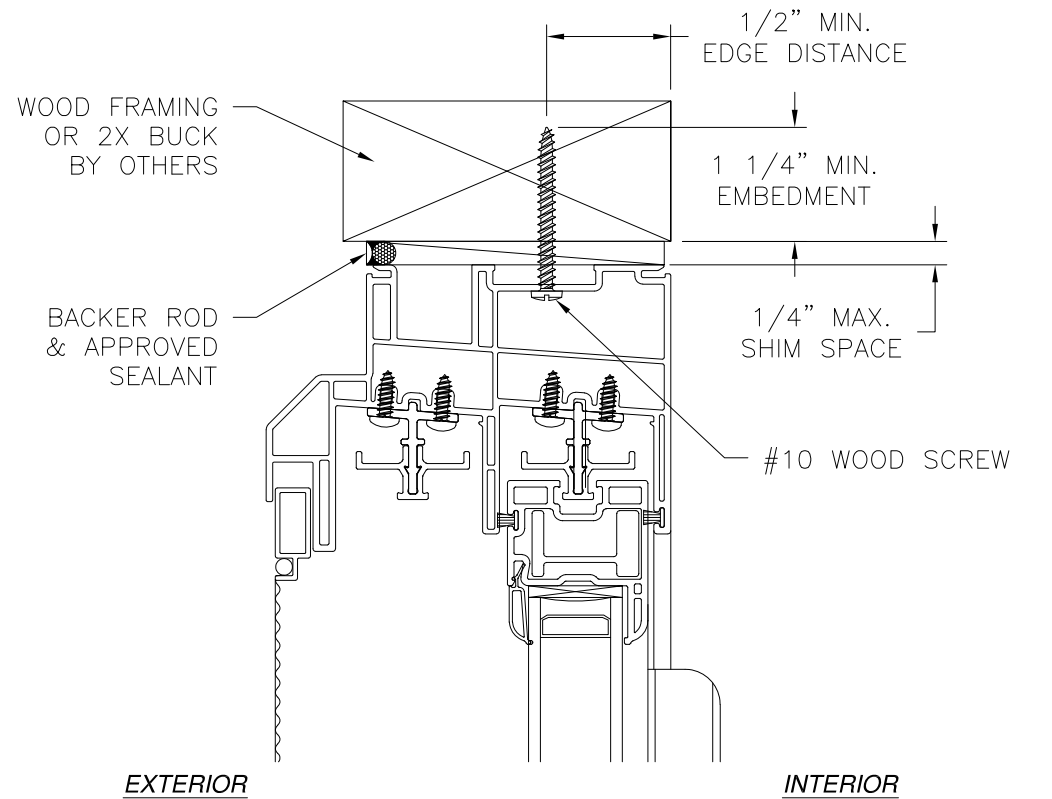

VERTICAL CROSS SECTION
WOOD FRAMING OR 2X BUCK INSTALLATION

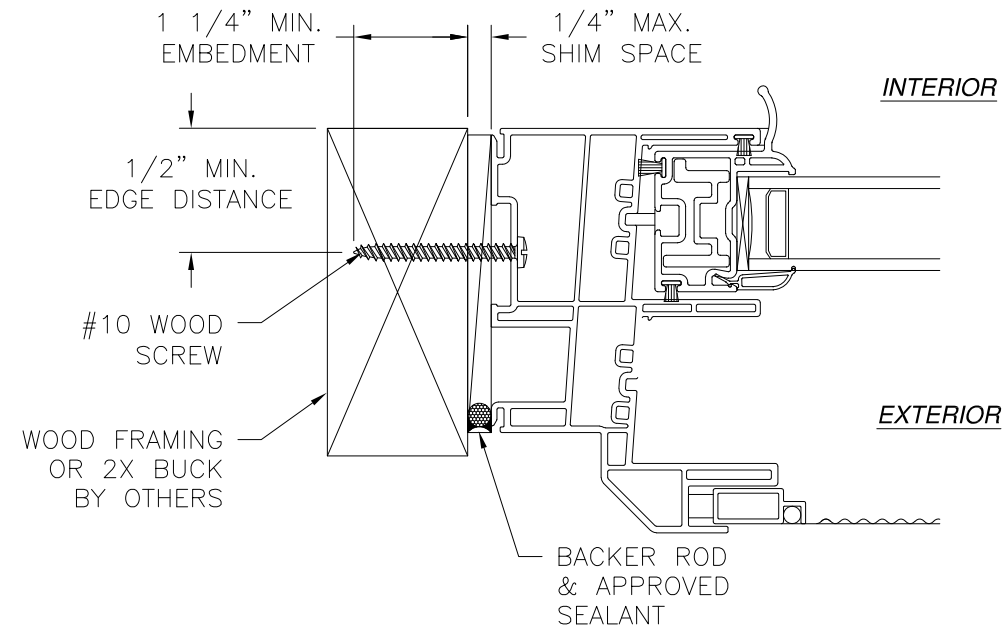

JAMB INSTALLATION DETAIL
WOOD FRAMING OR 2X BUCK INSTALLATION

- NOTES:**
1. INTERIOR AND EXTERIOR FINISHES, BY OTHERS, NOT SHOWN FOR CLARITY.
 2. PERIMETER AND JOINT SEALANT BY OTHERS TO BE DESIGNED IN ACCORDANCE WITH ASTM E2112


SIGNED: 02/06/2024

SLOCOMB WINDOWS AND DOORS, INC.
767 SANS SOUCI PARKWAY
WILKES-BARRE, PA 18706

600 HS HORIZONTAL SLIDER WINDOW
NON-IMPACT
FINLESS INSTALLATION DETAILS



DRAWN: A.R.	DWG NO. 08-04002	REV -
SCALE NTS	DATE 01/25/2024	SHEET 4 OF 12

L. ROBERTO LOMAS P.E.
208 7th Ave, INDIALANTIC, FL 32903
434-688-0609 rllomas@lrlomaspe.com

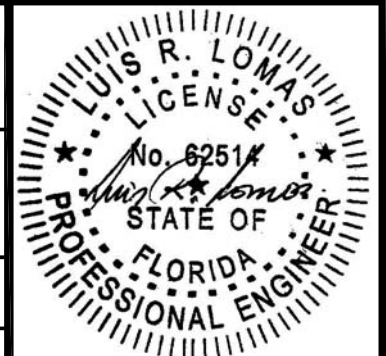


Luis R. Lomas P.E.
FL No.: 62514

REVISIONS			
REV	DESCRIPTION	DATE	APPROVED

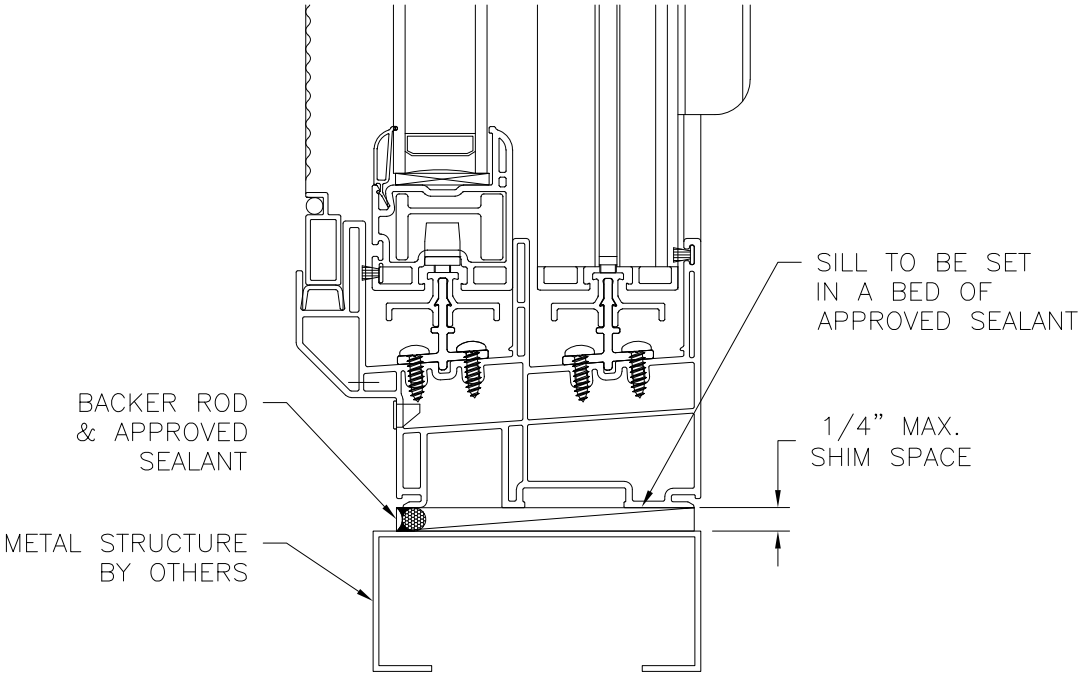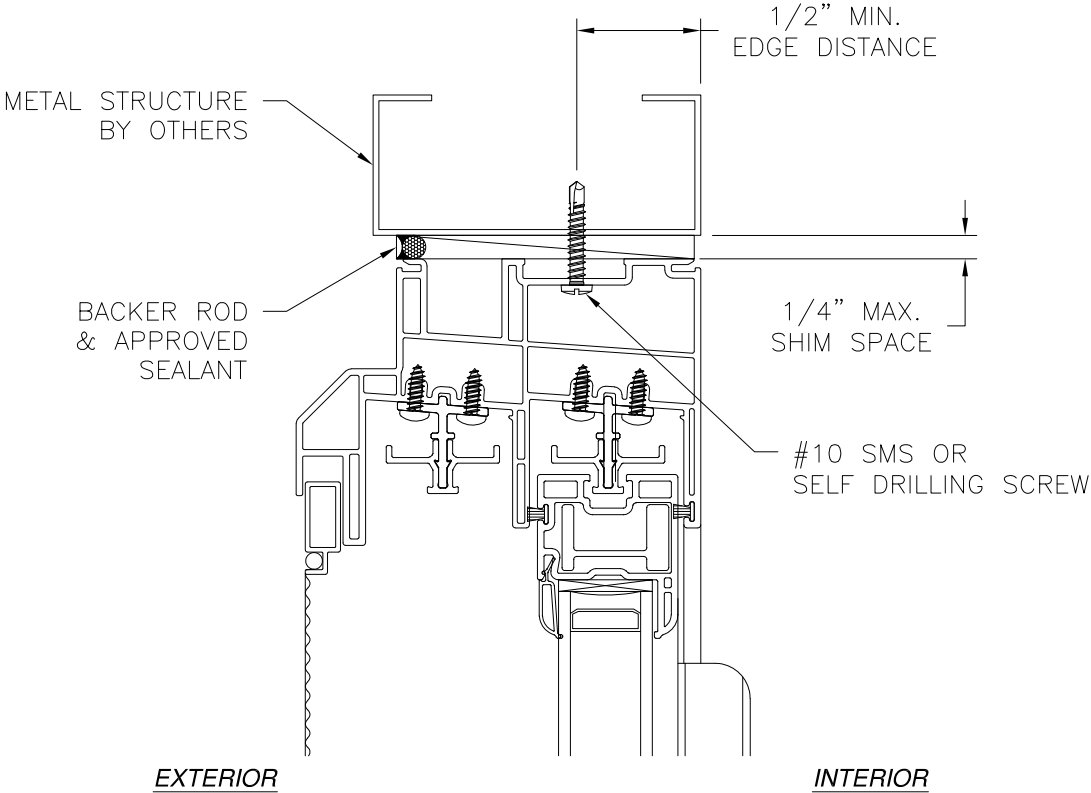

VERTICAL CROSS SECTION
METAL STRUCTURE INSTALLATION

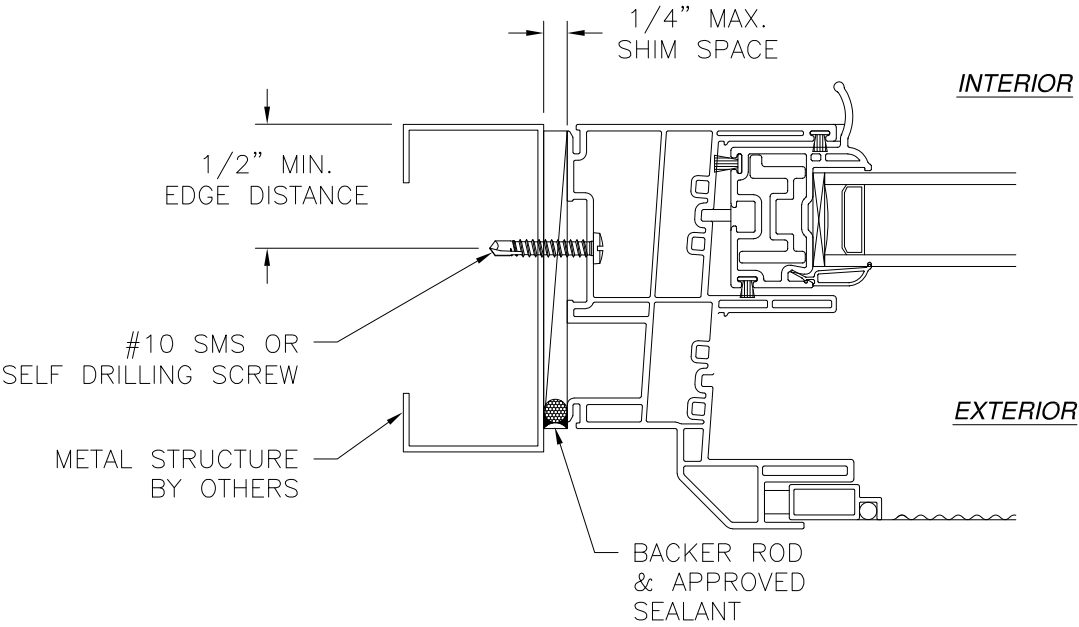

JAMB INSTALLATION DETAIL
METAL STRUCTURE INSTALLATION

- NOTES:**
1. INTERIOR AND EXTERIOR FINISHES, BY OTHERS, NOT SHOWN FOR CLARITY.
 2. PERIMETER AND JOINT SEALANT BY OTHERS TO BE DESIGNED IN ACCORDANCE WITH ASTM E2112

SIGNED: 02/06/2024

SLOCOMB WINDOWS AND DOORS, INC.
767 SANS SOUCI PARKWAY
WILKES-BARRE, PA 18706

600 HS HORIZONTAL SLIDER WINDOW
NON-IMPACT
FINLESS INSTALLATION DETAILS

DRAWN:
A.R.

DWG NO.
08-04002

REV
-

SCALE NTS

DATE 01/25/2024



SHEET 5 OF 12

L. ROBERTO LOMAS P.E.
208 7th Ave, INDIALANTIC, FL 32903
434-688-0609 rllomas@lrlomaspe.com




Luis R. Lomas P.E.
FL No.: 62514

REVISIONS			
REV	DESCRIPTION	DATE	APPROVED

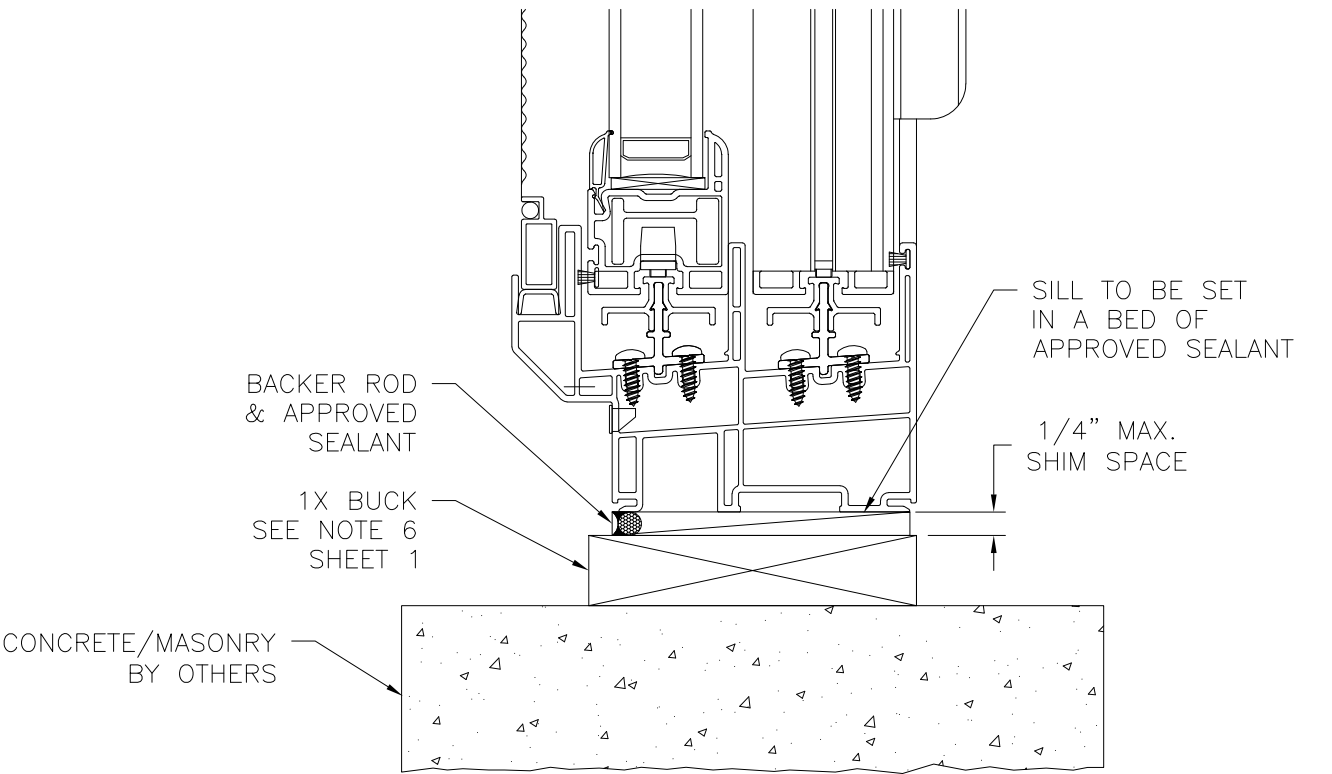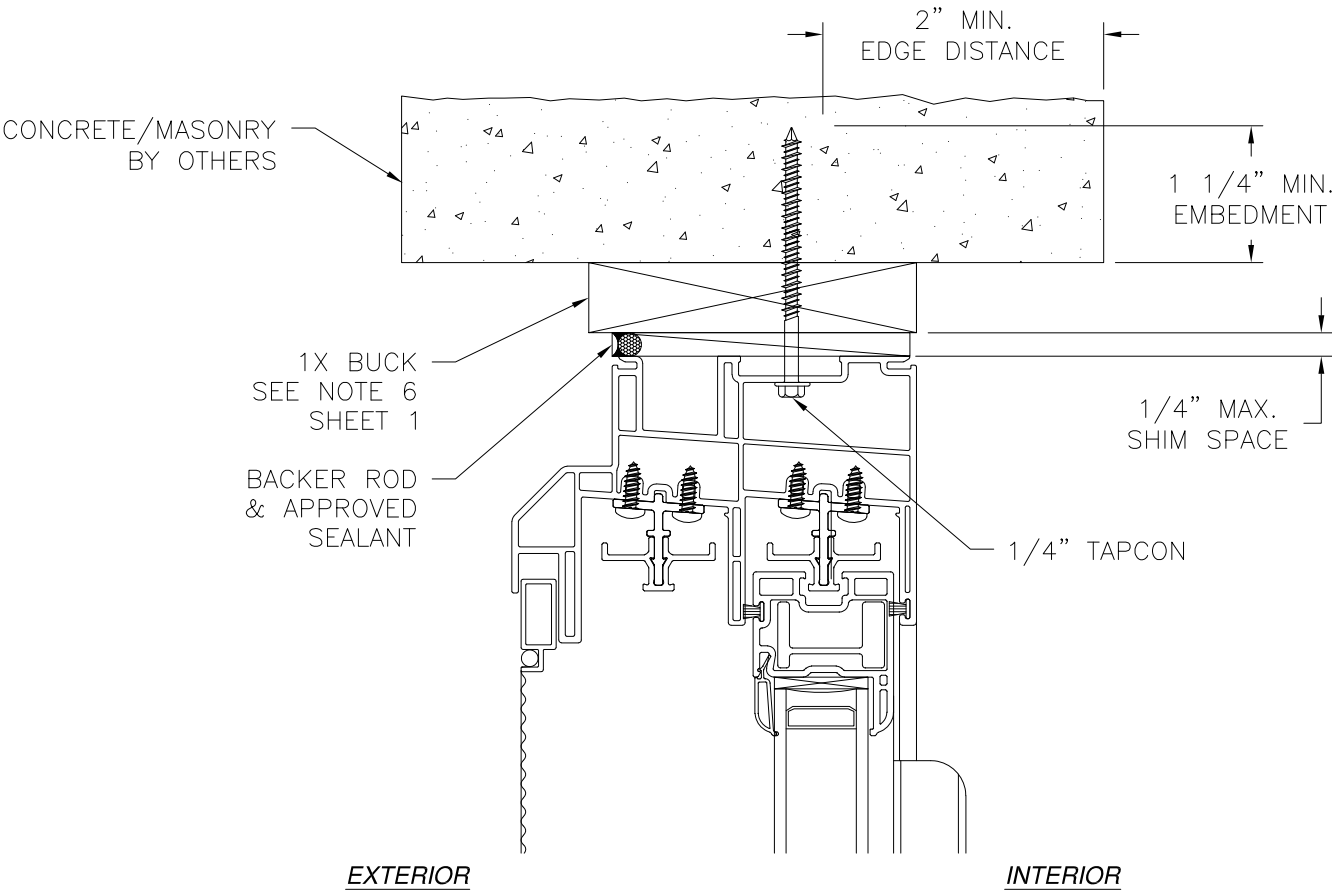

VERTICAL CROSS SECTION
CONCRETE/MASONRY WITH 1X BUCK INSTALLATION
FOR CONCRETE/MASONRY WITHOUT 1X BUCK REFER TO
JAMB INSTALLATION DETAIL

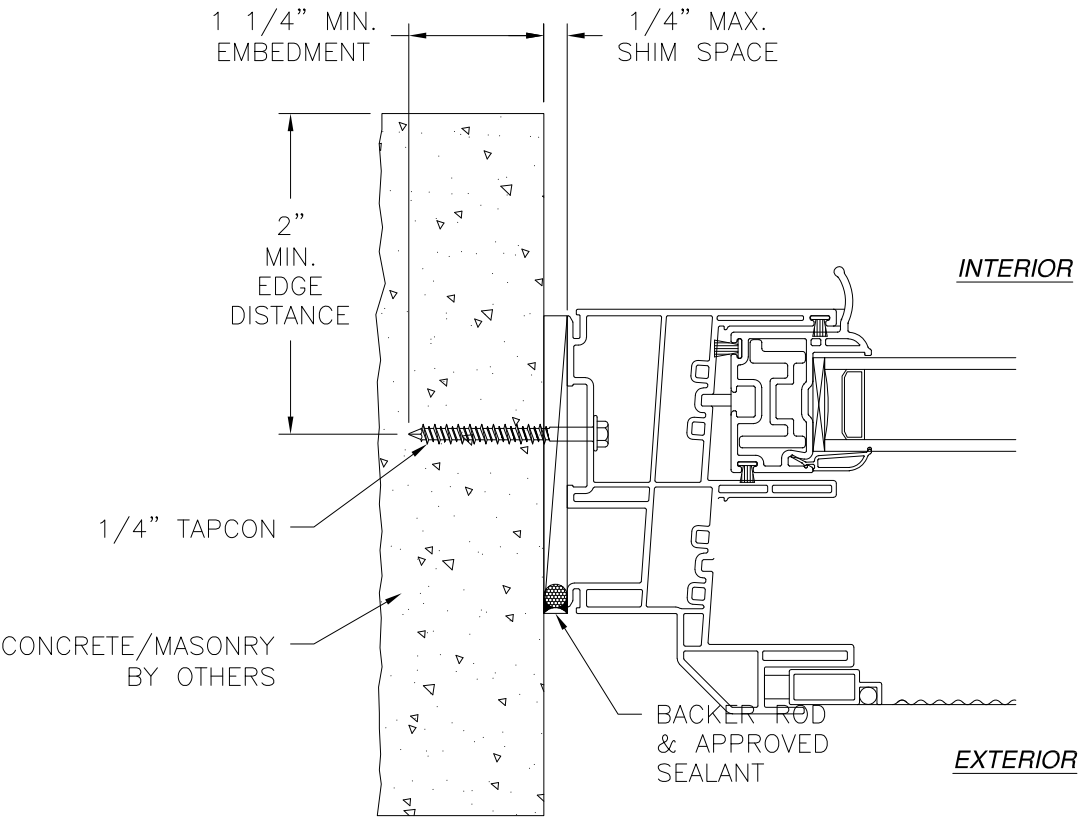

JAMB INSTALLATION DETAIL
CONCRETE/MASONRY WITHOUT 1X BUCK INSTALLATION
FOR CONCRETE/MASONRY WITH 1X BUCK REFER TO
HEAD AND SILL INSTALLATION DETAILS

- NOTES:**
- INTERIOR AND EXTERIOR FINISHES, BY OTHERS, NOT SHOWN FOR CLARITY.
 - PERIMETER AND JOINT SEALANT BY OTHERS TO BE DESIGNED IN ACCORDANCE WITH ASTM E2112



SIGNED: 02/06/2024

SLOCOMB WINDOWS AND DOORS, INC. 767 SANS SOUCI PARKWAY WILKES-BARRE, PA 18706		
600 HS HORIZONTAL SLIDER WINDOW NON-IMPACT FINLESS INSTALLATION DETAILS		
DRAWN: A.R.	DWG NO. 08-04002	REV -
SCALE NTS	DATE 01/25/2024	SHEET 6 OF 12
L. ROBERTO LOMAS P.E. 208 7th Ave, INDIALANTIC, FL 32903 434-688-0609 rllomas@lrlomaspe.com		




Luis R. Lomas P.E.
FL No.: 62514

REVISIONS			
REV	DESCRIPTION	DATE	APPROVED

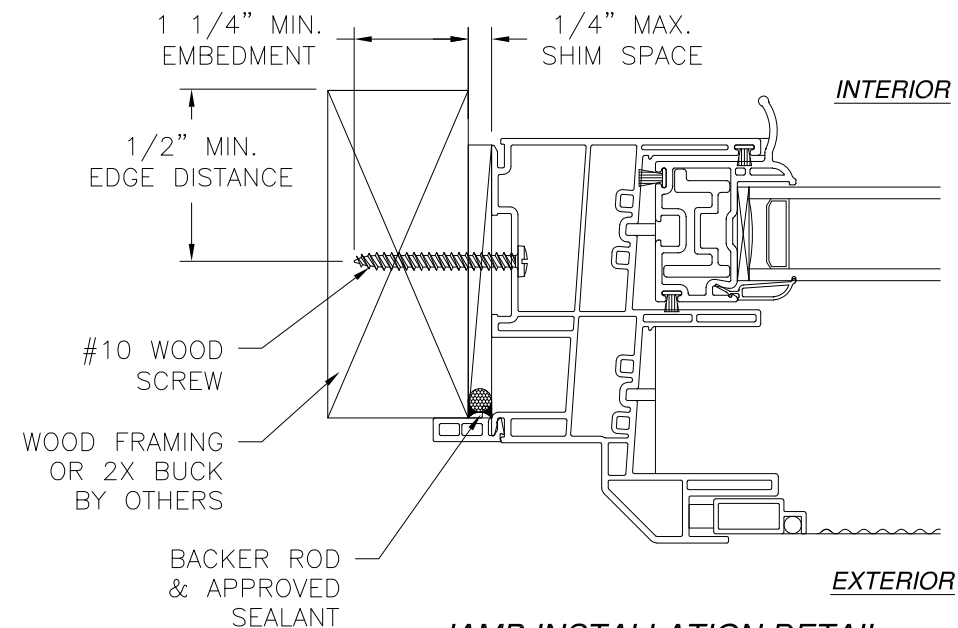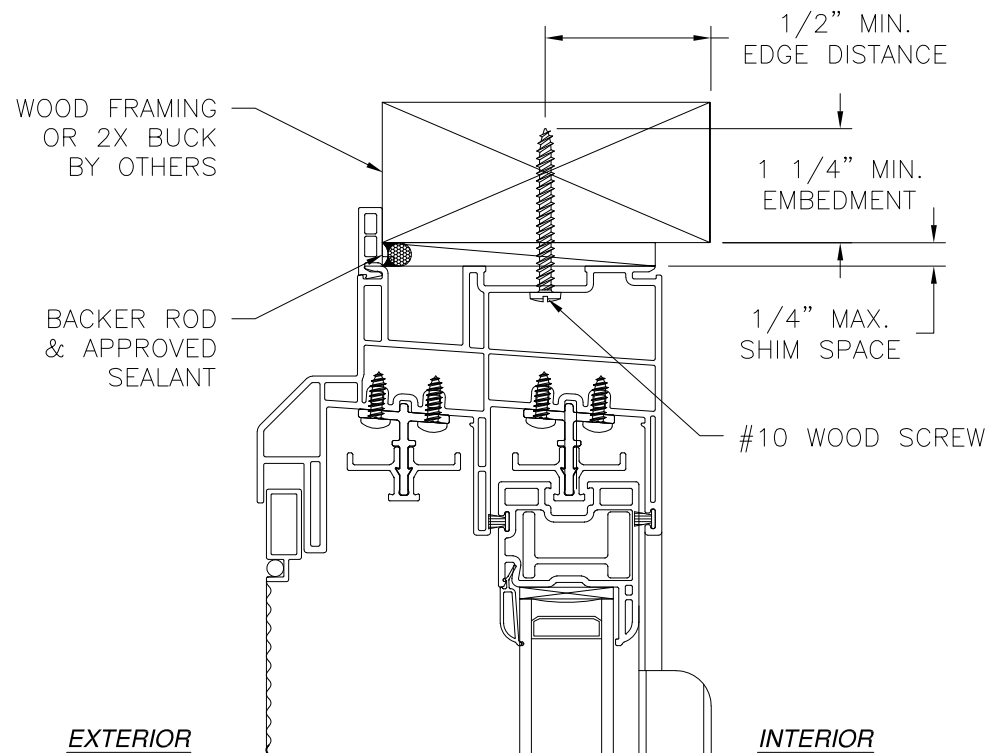

JAMB INSTALLATION DETAIL
WOOD FRAMING OR 2X BUCK INSTALLATION

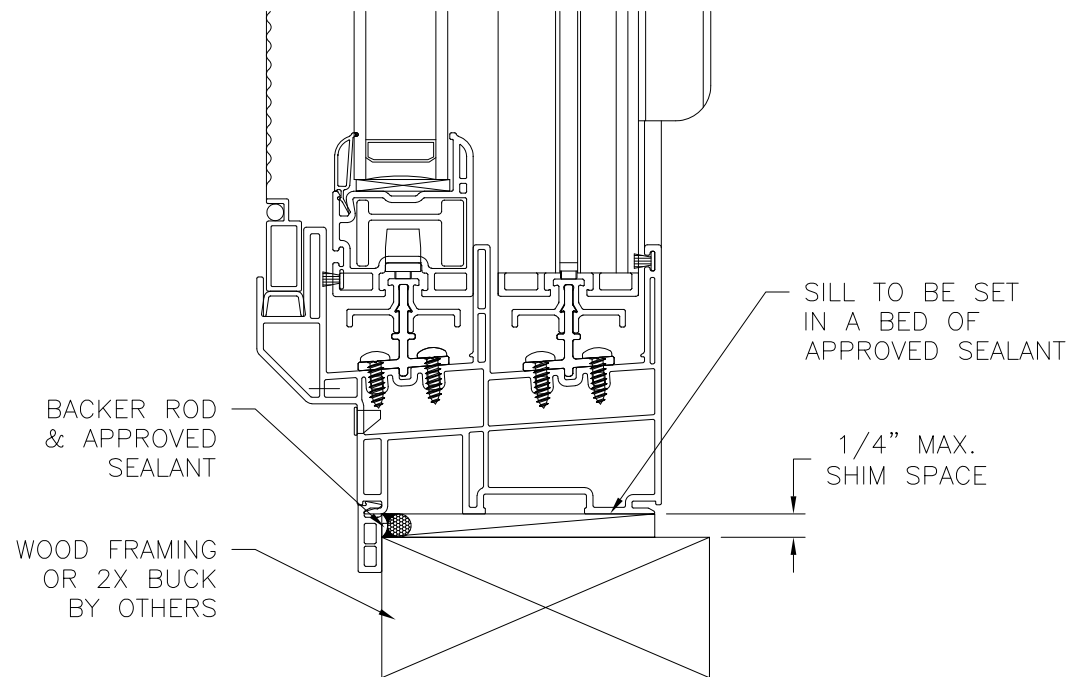


VERTICAL CROSS SECTION
WOOD FRAMING OR 2X BUCK INSTALLATION

NOTES:

1. INTERIOR AND EXTERIOR FINISHES, BY OTHERS, NOT SHOWN FOR CLARITY.
2. PERIMETER AND JOINT SEALANT BY OTHERS TO BE DESIGNED IN ACCORDANCE WITH ASTM E2112




SIGNED: 02/06/2024

SLOCOMB WINDOWS AND DOORS, INC.		
767 SANS SOUCI PARKWAY WILKES-BARRE, PA 18706		
600 HS HORIZONTAL SLIDER WINDOW NON-IMPACT FLANGE INSTALLATION DETAILS		
DRAWN: A.R.	DWG NO. 08-04002	REV -
SCALE NTS	DATE 01/25/2024	SHEET 7 OF 12
L. ROBERTO LOMAS P.E. 208 7th Ave, INDIALANTIC, FL 32903 434-688-0609 rllomas@lrlomaspe.com		

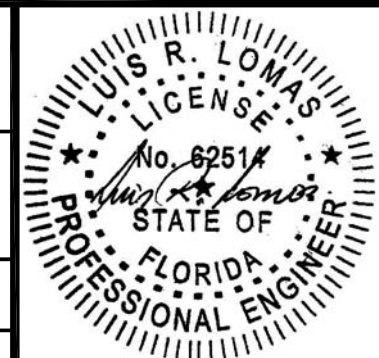

Luis R. Lomas P.E.
FL No.: 62514

REVISIONS			
REV	DESCRIPTION	DATE	APPROVED

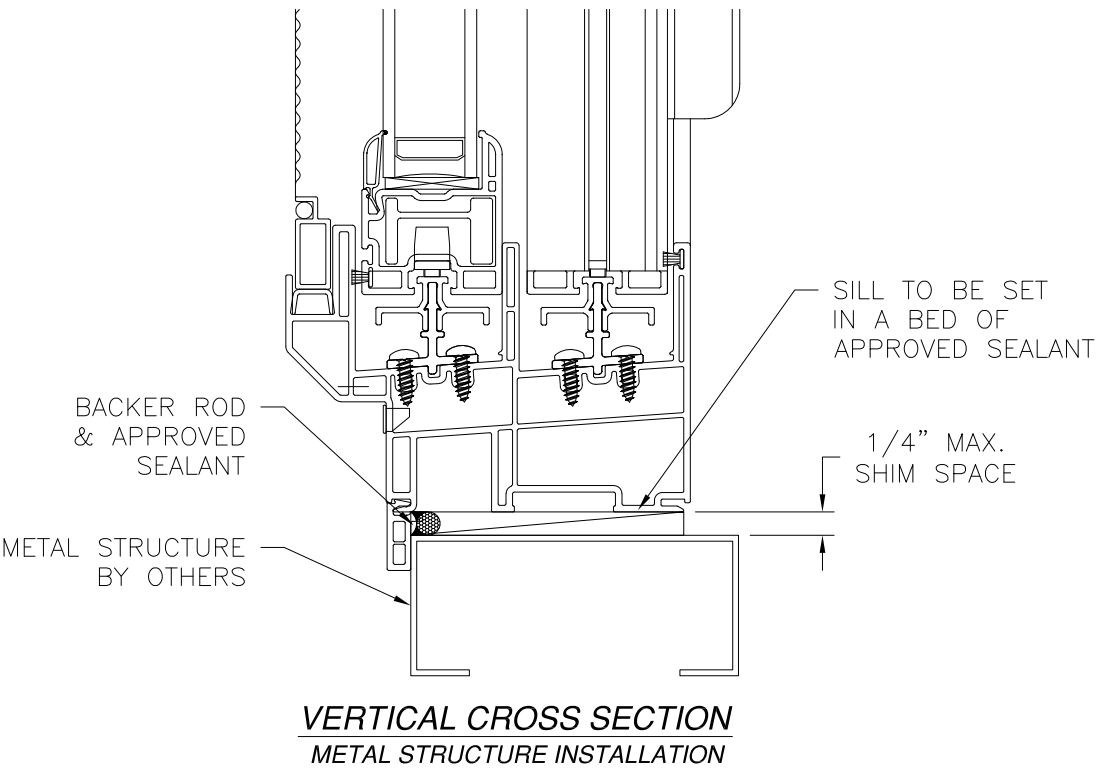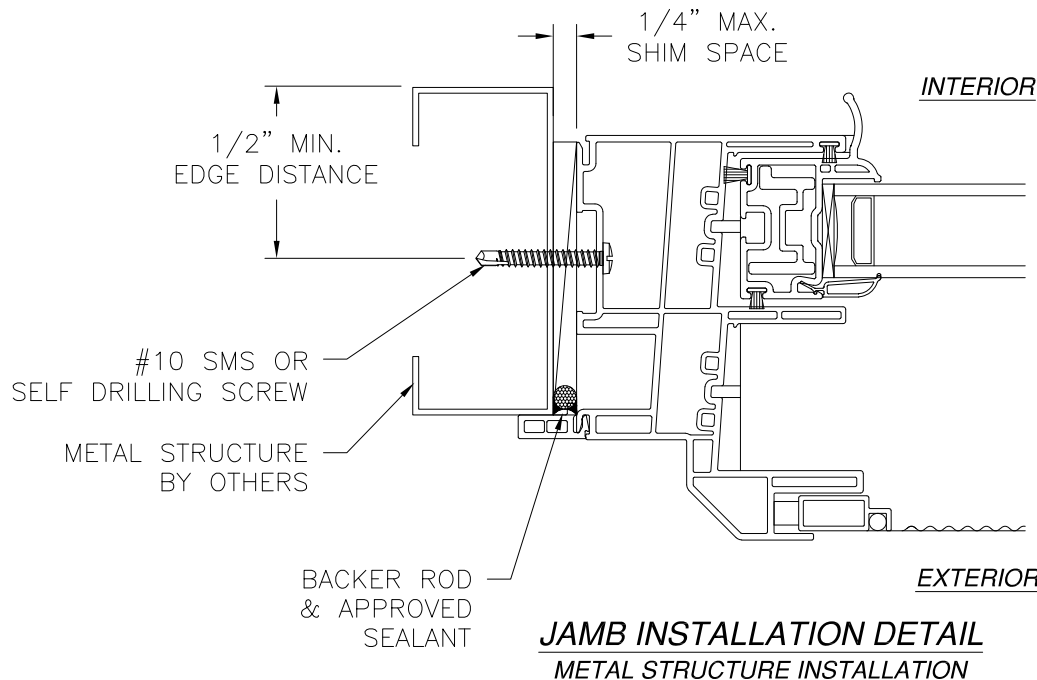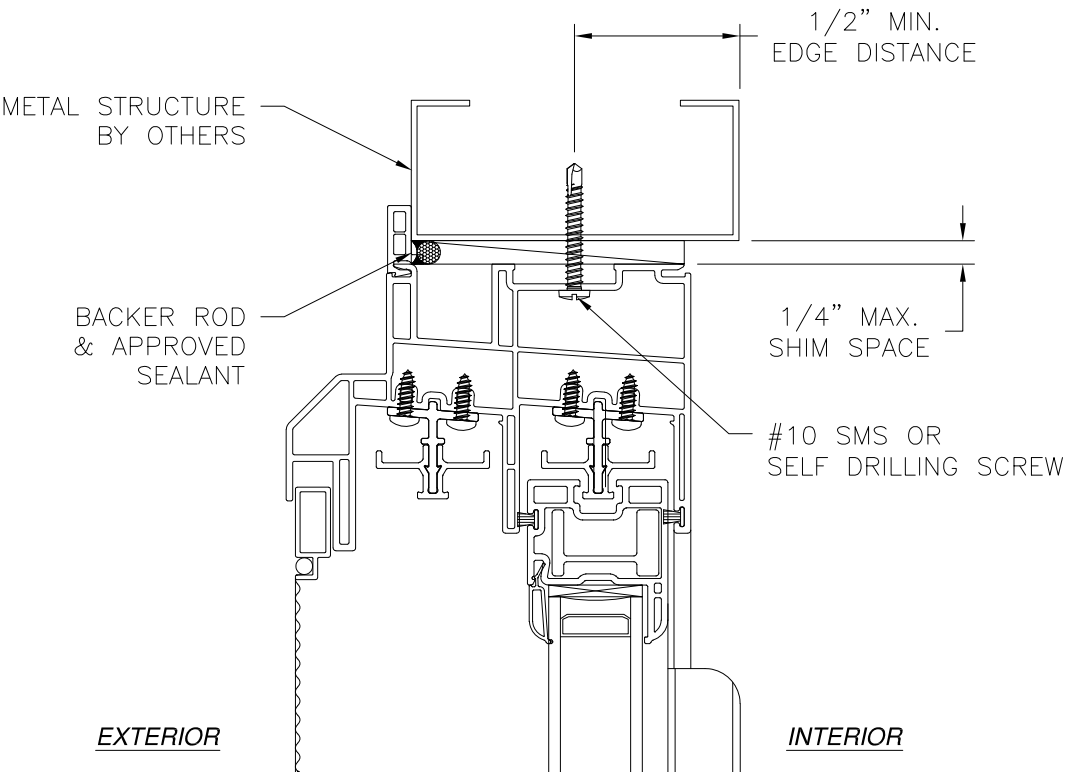

- NOTES:
1. INTERIOR AND EXTERIOR FINISHES, BY OTHERS, NOT SHOWN FOR CLARITY.
 2. PERIMETER AND JOINT SEALANT BY OTHERS TO BE DESIGNED IN ACCORDANCE WITH ASTM E2112

SLOCOMB WINDOWS AND DOORS, INC.
767 SANS SOUCI PARKWAY
WILKES-BARRE, PA 18706

600 HS HORIZONTAL SLIDER WINDOW
NON-IMPACT
FLANGE INSTALLATION DETAILS

DRAWN:
A.R.

DWG NO.
08-04002

REV
-

SCALE
NTS

DATE
01/25/2024

SHEET
8 OF 12



L. ROBERTO LOMAS P.E.
208 7th Ave, INDIALANTIC, FL 32903
434-688-0609 rllomas@lrlomaspe.com

SIGNED: 02/06/2024




Luis R. Lomas P.E.
FL No.: 62514

REVISIONS			
REV	DESCRIPTION	DATE	APPROVED

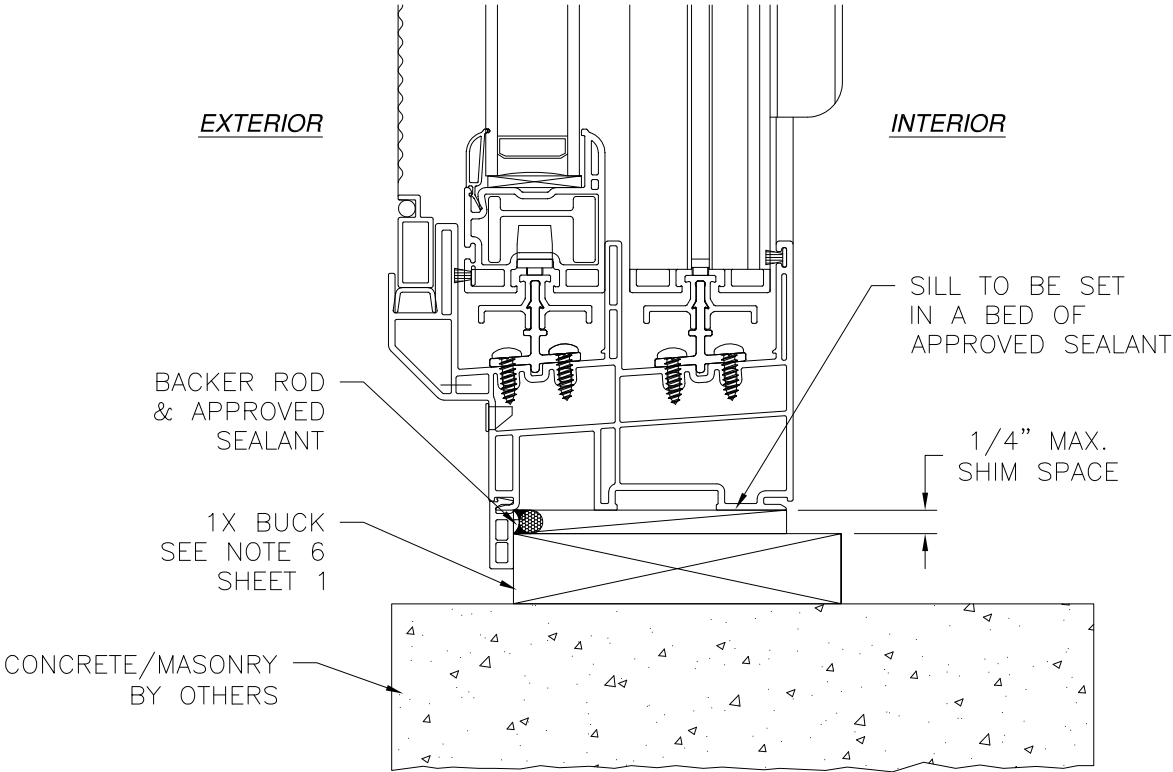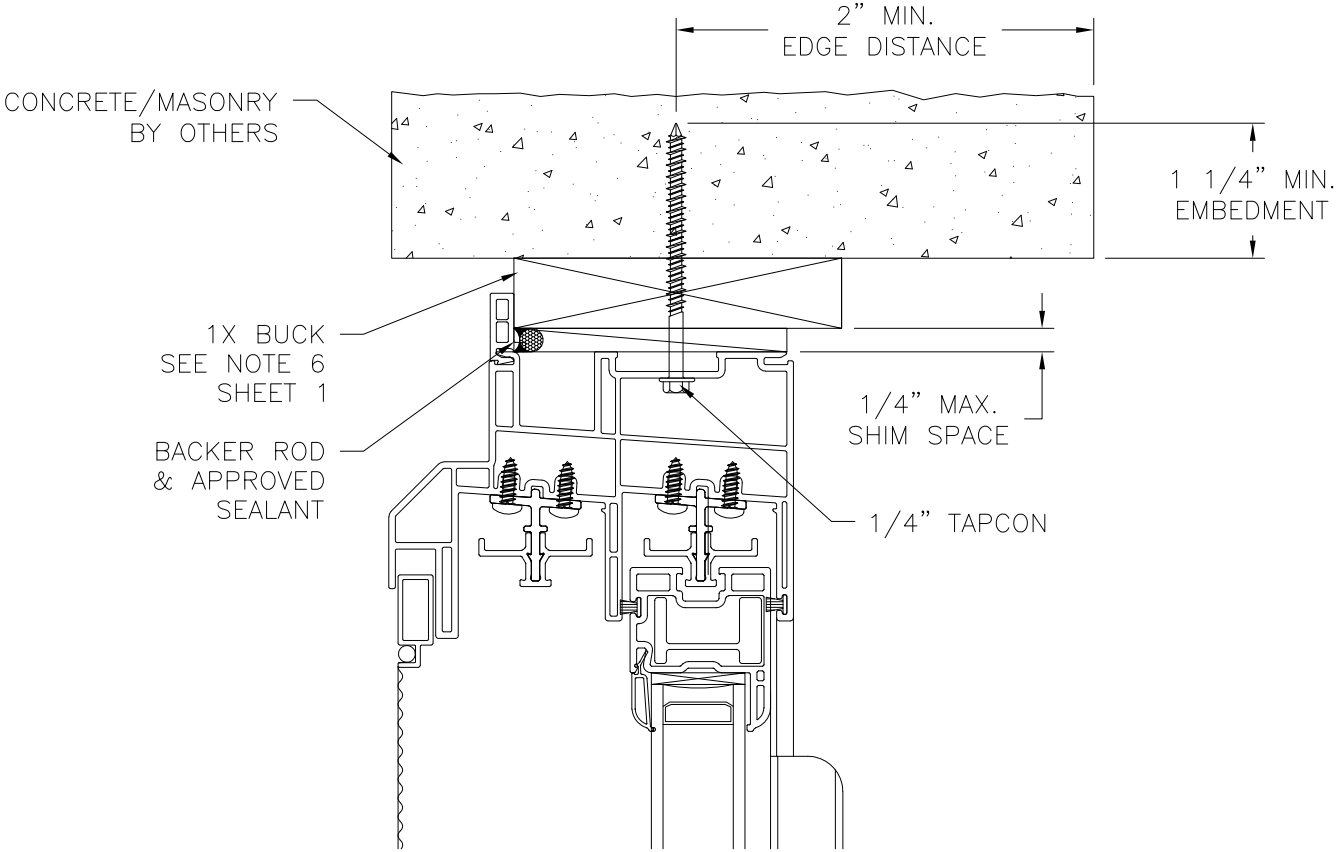

VERTICAL CROSS SECTION
 CONCRETE/MASONRY WITH 1X BUCK INSTALLATION
 FOR CONCRETE/MASONRY WITHOUT 1X BUCK REFER TO
 JAMB INSTALLATION DETAIL

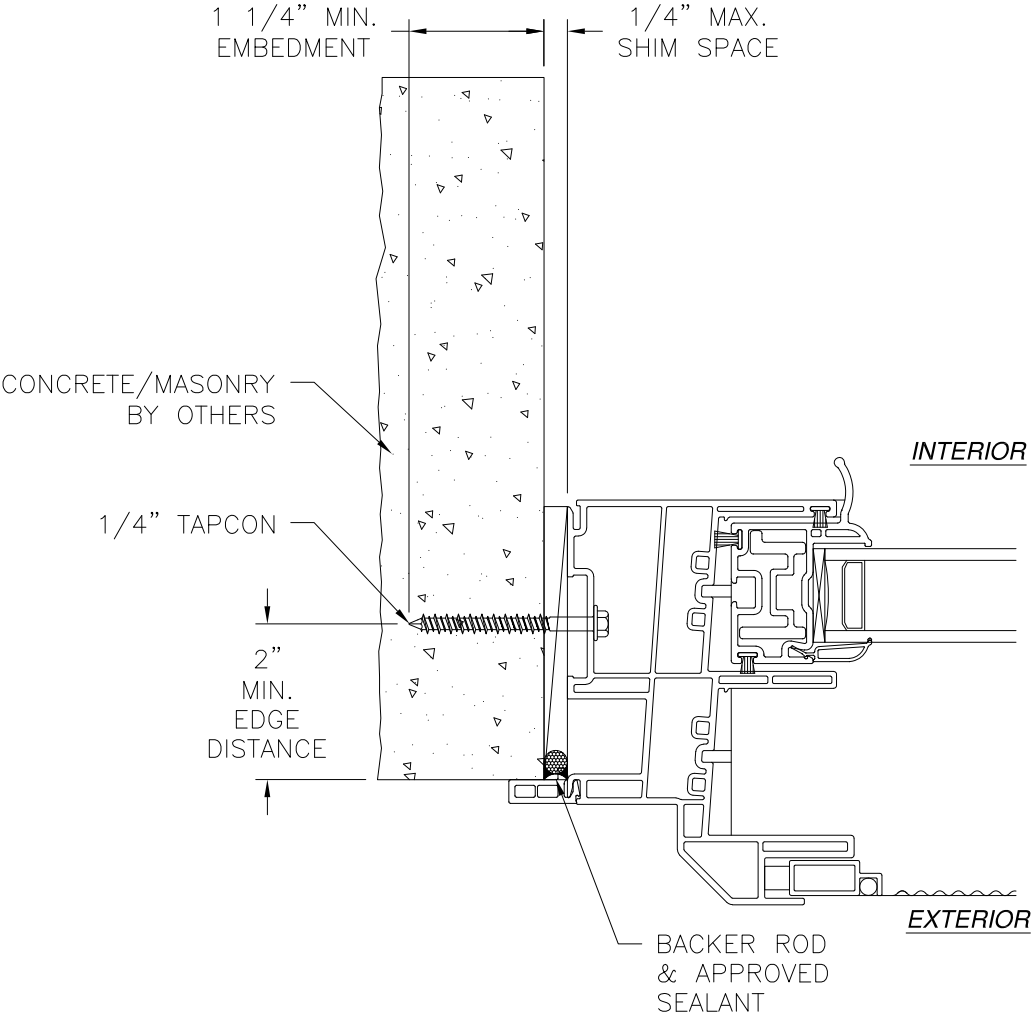

JAMB INSTALLATION DETAIL
 CONCRETE/MASONRY WITHOUT 1X BUCK INSTALLATION
 FOR CONCRETE/MASONRY INSTALLATION WITH 1X BUCK REFER TO
 HEAD AND SILL INSTALLATION DETAILS

- NOTES:**
1. INTERIOR AND EXTERIOR FINISHES, BY OTHERS, NOT SHOWN FOR CLARITY.
 2. PERIMETER AND JOINT SEALANT BY OTHERS TO BE DESIGNED IN ACCORDANCE WITH ASTM E2112

SIGNED: 02/06/2024

SLOCOMB WINDOWS AND DOORS, INC.

767 SANS SOUCI PARKWAY
WILKES-BARRE, PA 18706

600 HS HORIZONTAL SLIDER WINDOW
NON-IMPACT

FLANGE INSTALLATION DETAILS

DRAWN: A.R.

DWG NO. 08-04002

REV -

SCALE NTS

DATE 01/25/2024

SHEET 9 OF 12

L. ROBERTO LOMAS P.E.



208 7th Ave, INDIALANTIC, FL 32903

434-688-0609 rllomas@lrlomaspe.com



Luis R. Lomas P.E.
 FL No.: 62514

REVISIONS			
REV	DESCRIPTION	DATE	APPROVED

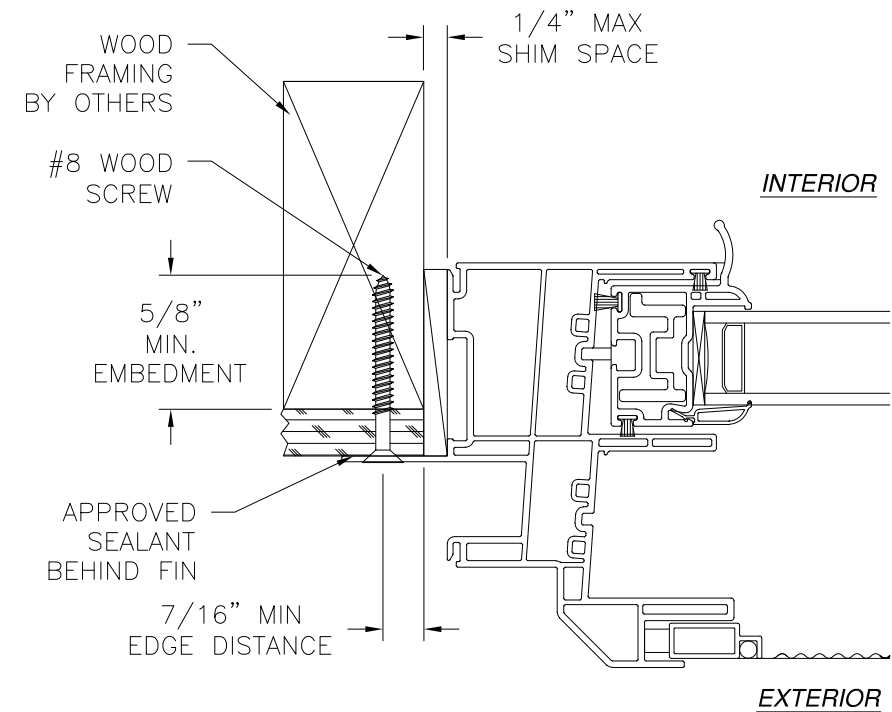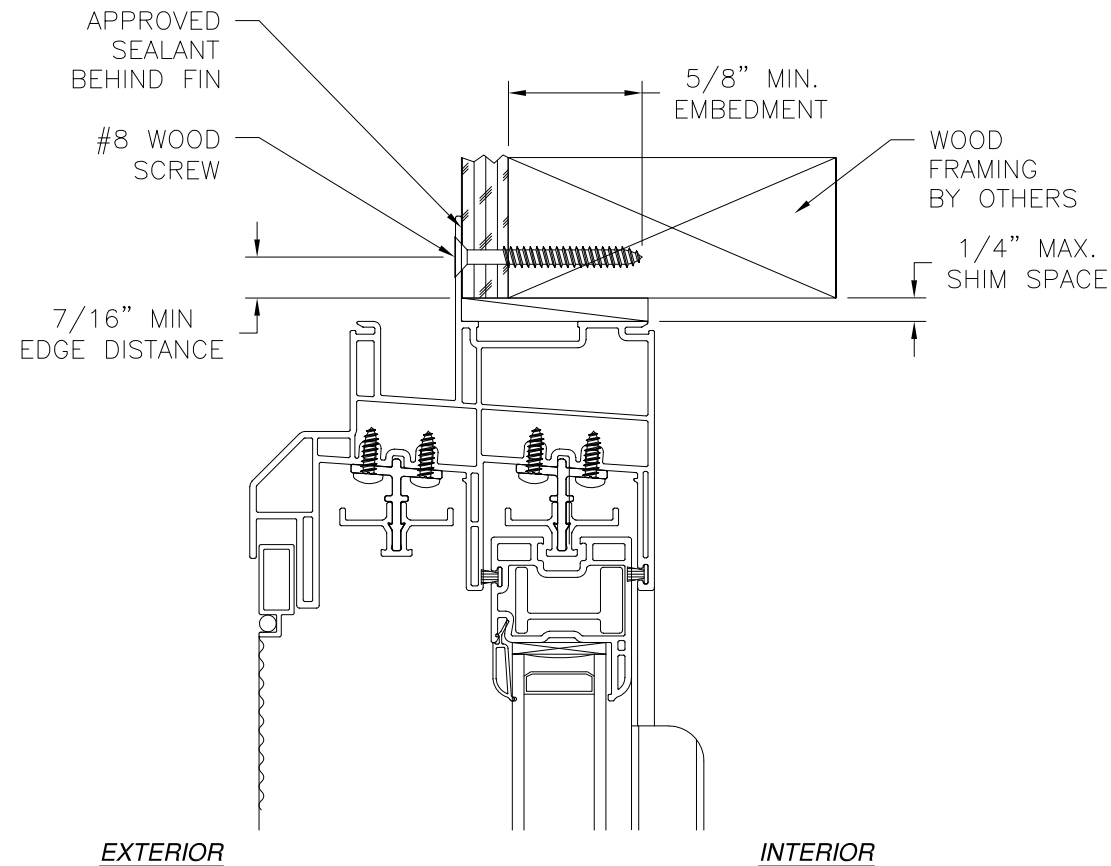


JAMB INSTALLATION DETAIL
WOOD FRAMING OR 2X BUCK INSTALLATION


NOTES:

1. INTERIOR AND EXTERIOR FINISHES, BY OTHERS, NOT SHOWN FOR CLARITY.
2. PERIMETER AND JOINT SEALANT BY OTHERS TO BE DESIGNED IN ACCORDANCE WITH ASTM E2112

SIGNED: 02/06/2024


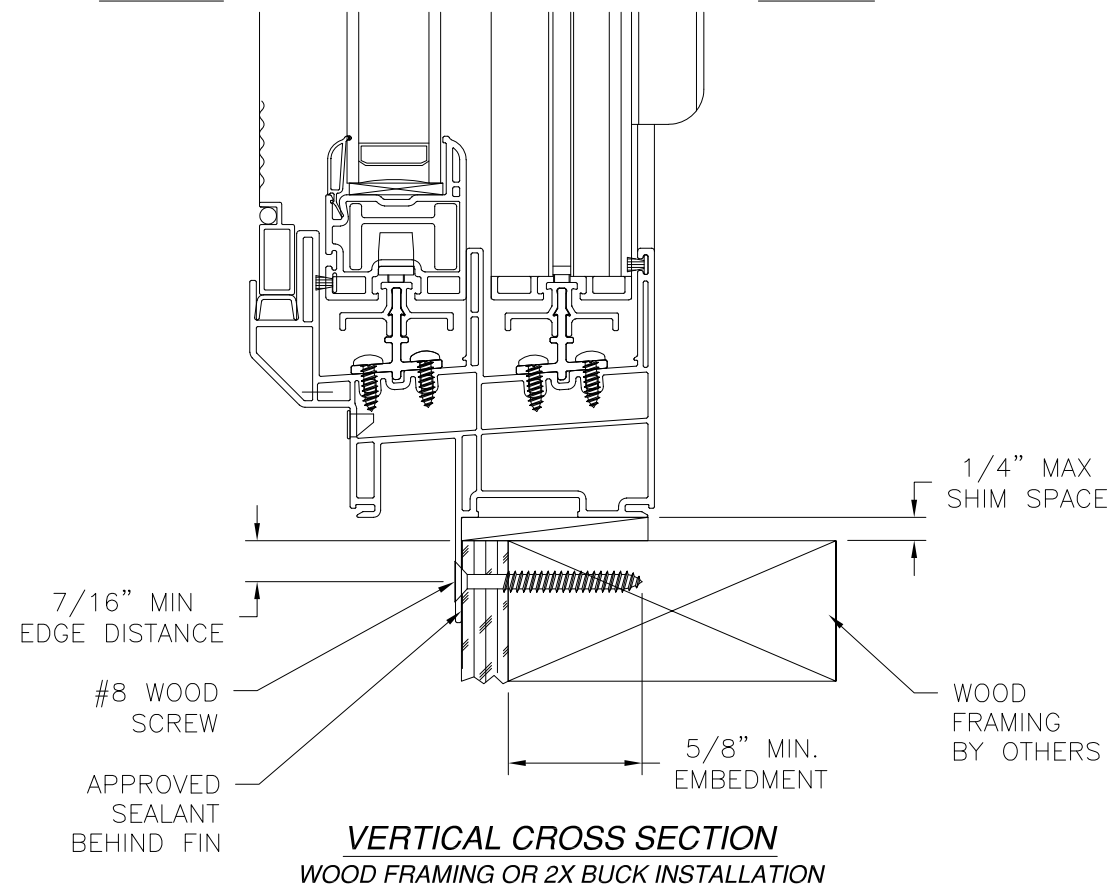


SLOCOMB WINDOWS AND DOORS, INC.		
767 SANS SOUCI PARKWAY WILKES-BARRE, PA 18706		
600 HS HORIZONTAL SLIDER WINDOW NON-IMPACT FIN INSTALLATION DETAILS		
DRAWN: A.R.	DWG NO. 08-04002	REV -
SCALE NTS	DATE 01/25/2024	SHEET 10 OF 12
L. ROBERTO LOMAS P.E. 208 7th Ave, INDIALANTIC, FL 32903 434-688-0609 rllomas@lrlomaspe.com		

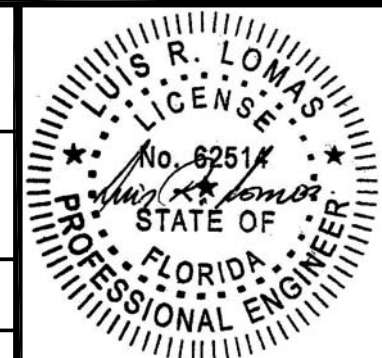


Luis R. Lomas P.E.
FL No.: 62514

REVISIONS			
REV	DESCRIPTION	DATE	APPROVED

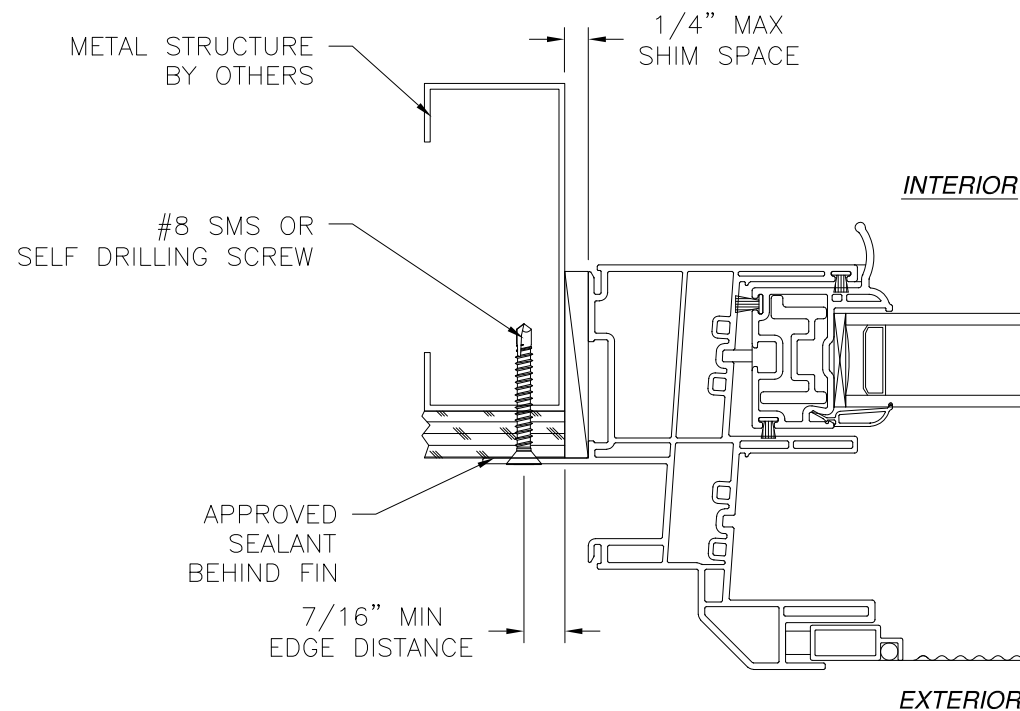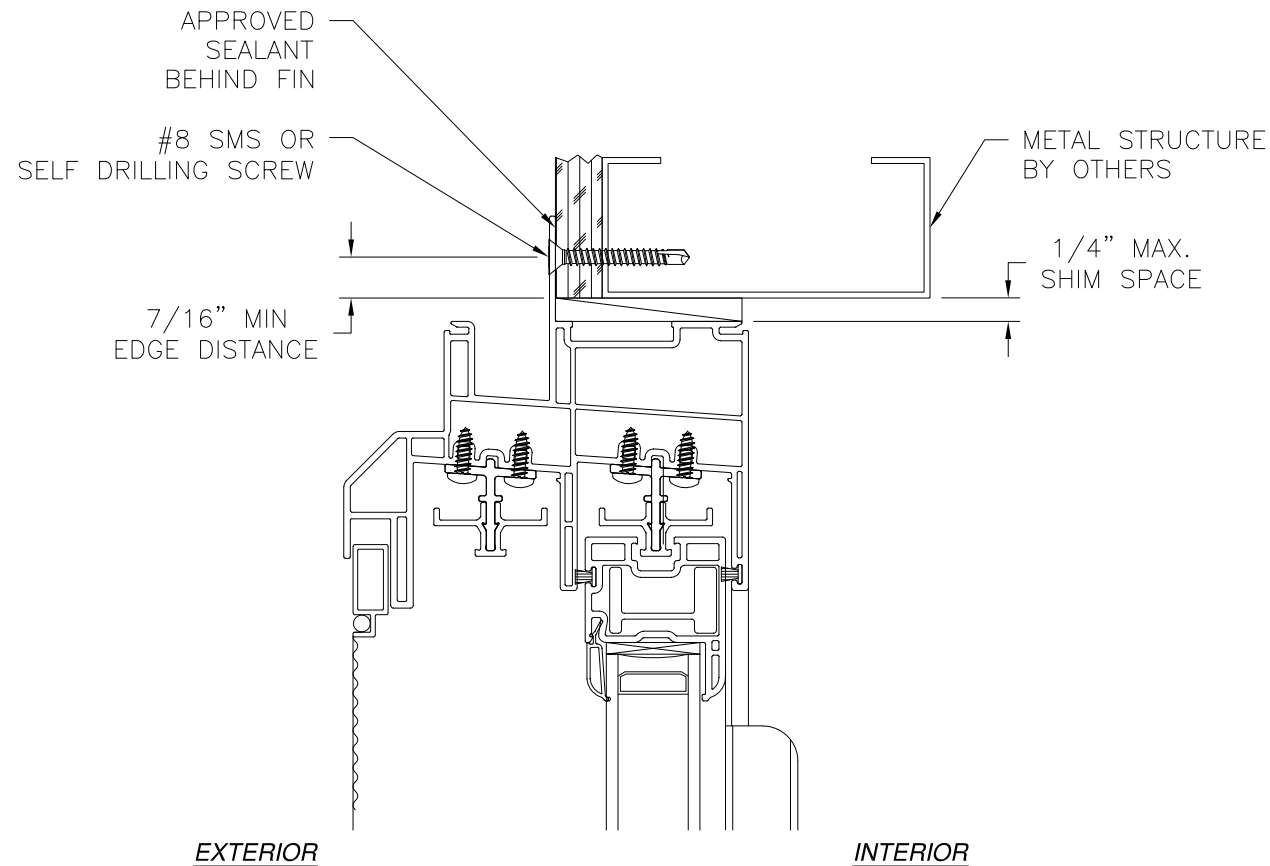

JAMB INSTALLATION DETAIL
WOOD FRAMING OR 2X BUCK INSTALLATION


- NOTES:**
1. INTERIOR AND EXTERIOR FINISHES, BY OTHERS, NOT SHOWN FOR CLARITY.
 2. PERIMETER AND JOINT SEALANT BY OTHERS TO BE DESIGNED IN ACCORDANCE WITH ASTM E2112

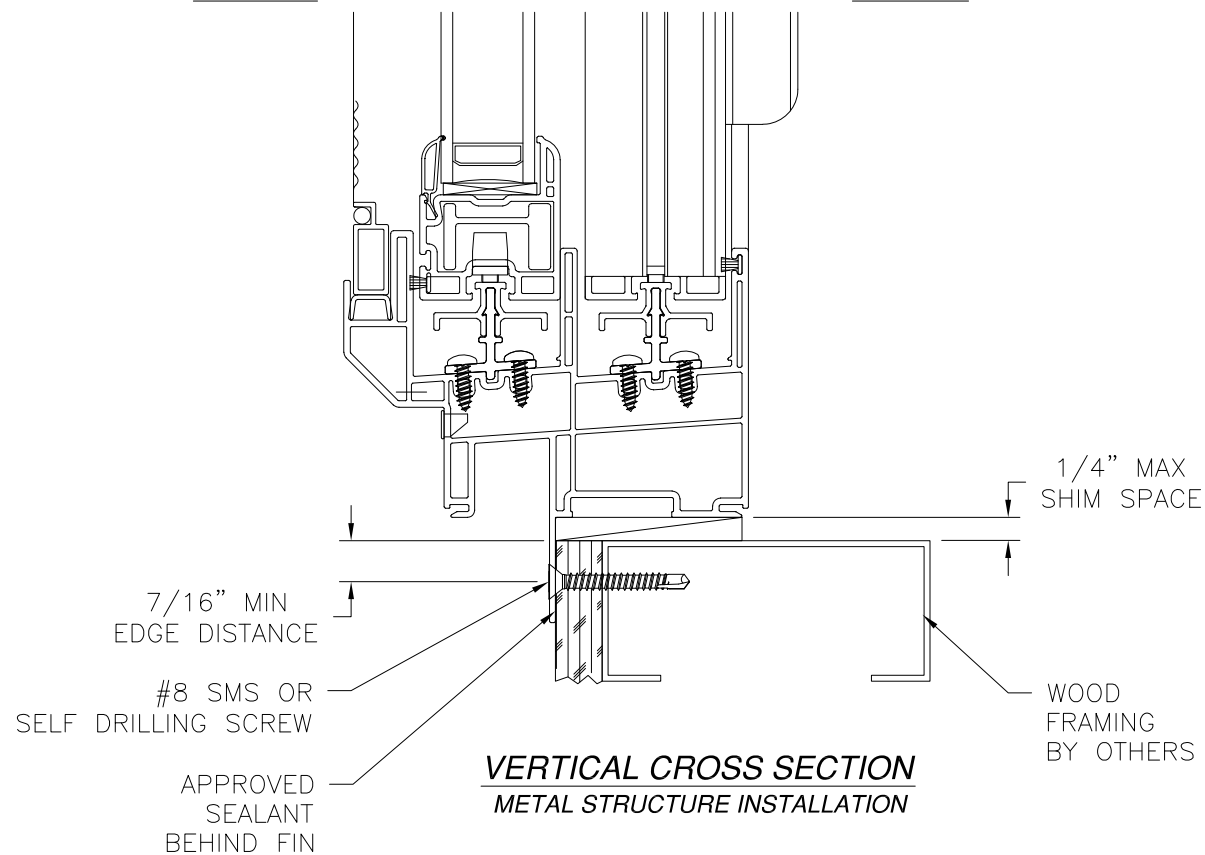

VERTICAL CROSS SECTION
METAL STRUCTURE INSTALLATION


SLOCOMB WINDOWS AND DOORS, INC. 767 SANS SOUCI PARKWAY WILKES-BARRE, PA 18706		
600 HS HORIZONTAL SLIDER WINDOW NON-IMPACT FIN INSTALLATION DETAILS		
DRAWN: A.R.	DWG NO. 08-04002	REV -
SCALE NTS	DATE 01/25/2024	SHEET 11 OF 12
L. ROBERTO LOMAS P.E. 208 7th Ave, INDIALANTIC, FL 32903 434-688-0609 rllomas@lrlomaspe.com		

SIGNED: 02/06/2024

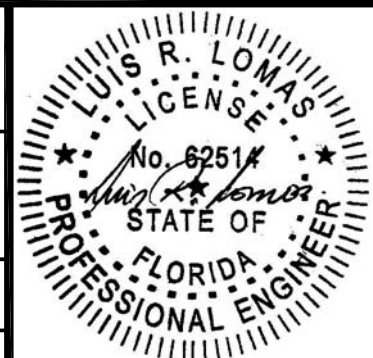


Luis R. Lomas P.E.
FL No.: 62514


REVISIONS			
REV	DESCRIPTION	DATE	APPROVED

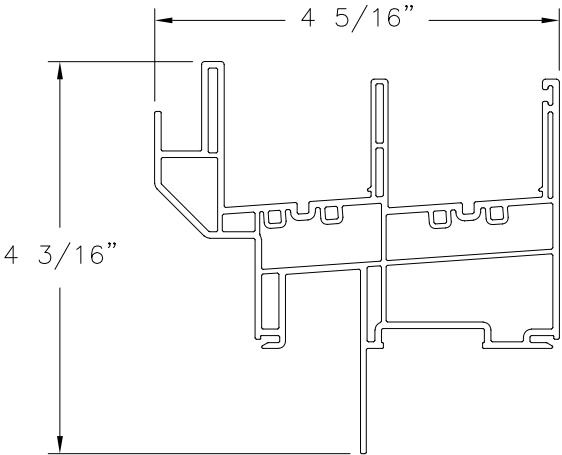


MAIN FRAME (10005153)
FIN INSTALLATION
EXTRUDED VINYL

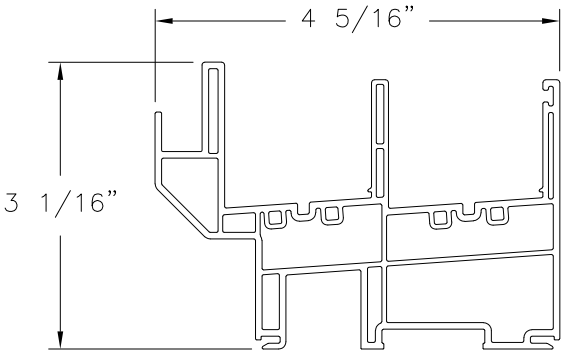


MAIN FRAME (10005153)
FINLESS INSTALLATION
EXTRUDED VINYL

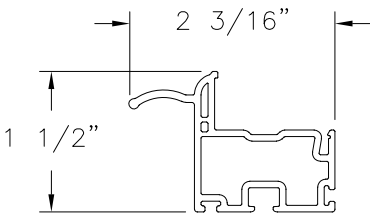


PULL/LIFT SASH (10005541)
EXTRUDED VINYL

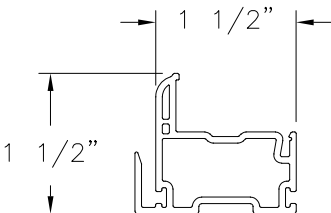


LOCK RAIL (10005542)
EXTRUDED VINYL

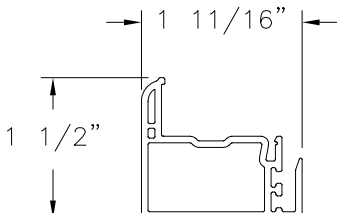


KEEPER RAIL (10005543)
EXTRUDED VINYL

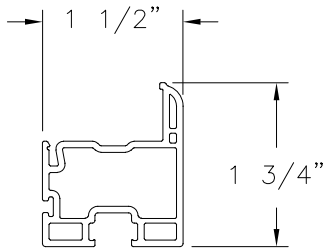


MAIN SASH (10005539)
EXTRUDED VINYL

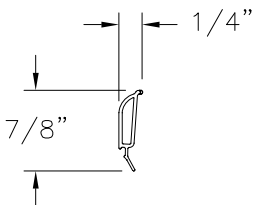


GLAZING BEAD (5464)
EXTRUDED VINYL

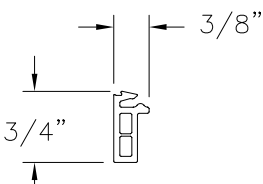


FLANGE (4714)
EXTRUDED VINYL

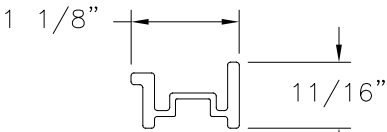


REINFORCEMENT (10300159)
ALUMINUM 6005-T5

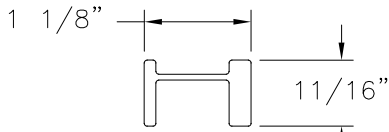

REINFORCEMENT (10300266)
ALUMINUM 6005-T5

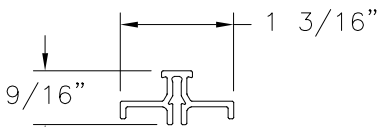

**SLIDER TRACK INSERT
COVER (10008469)**
EXTRUDED VINYL

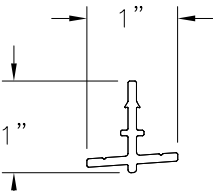

SLIDER TRACK INSERT (10300127)
EXTRUDED VINYL

SIGNED: 02/06/2024

SLOCOMB WINDOWS AND DOORS, INC.
767 SANS SOUCI PARKWAY
WILKES-BARRE, PA 18706

600 HS HORIZONTAL SLIDER WINDOW
NON-IMPACT
COMPONENTS

DRAWN:
A.R.

DWG NO.
08-04002

REV
-

SCALE
NTS

DATE
01/25/2024

SHEET
12 OF 12

L. ROBERTO LOMAS P.E.
208 7th Ave, INDIALANTIC, FL 32903
434-688-0609 rllomas@lrlomaspe.com



Luis R. Lomas P.E.
FL No.: 62514