


PATRIOT FOUNDATIONS 4", 6", or 10" GOOSE NECK VENT

22 GA. GALVANIZED STEEL VENT, FOR METAL PANEL, ASPHALT SHINGLE,
or FLAT TILE ROOFS, OVER 1/2" CDX PLYWOOD (min) DECK

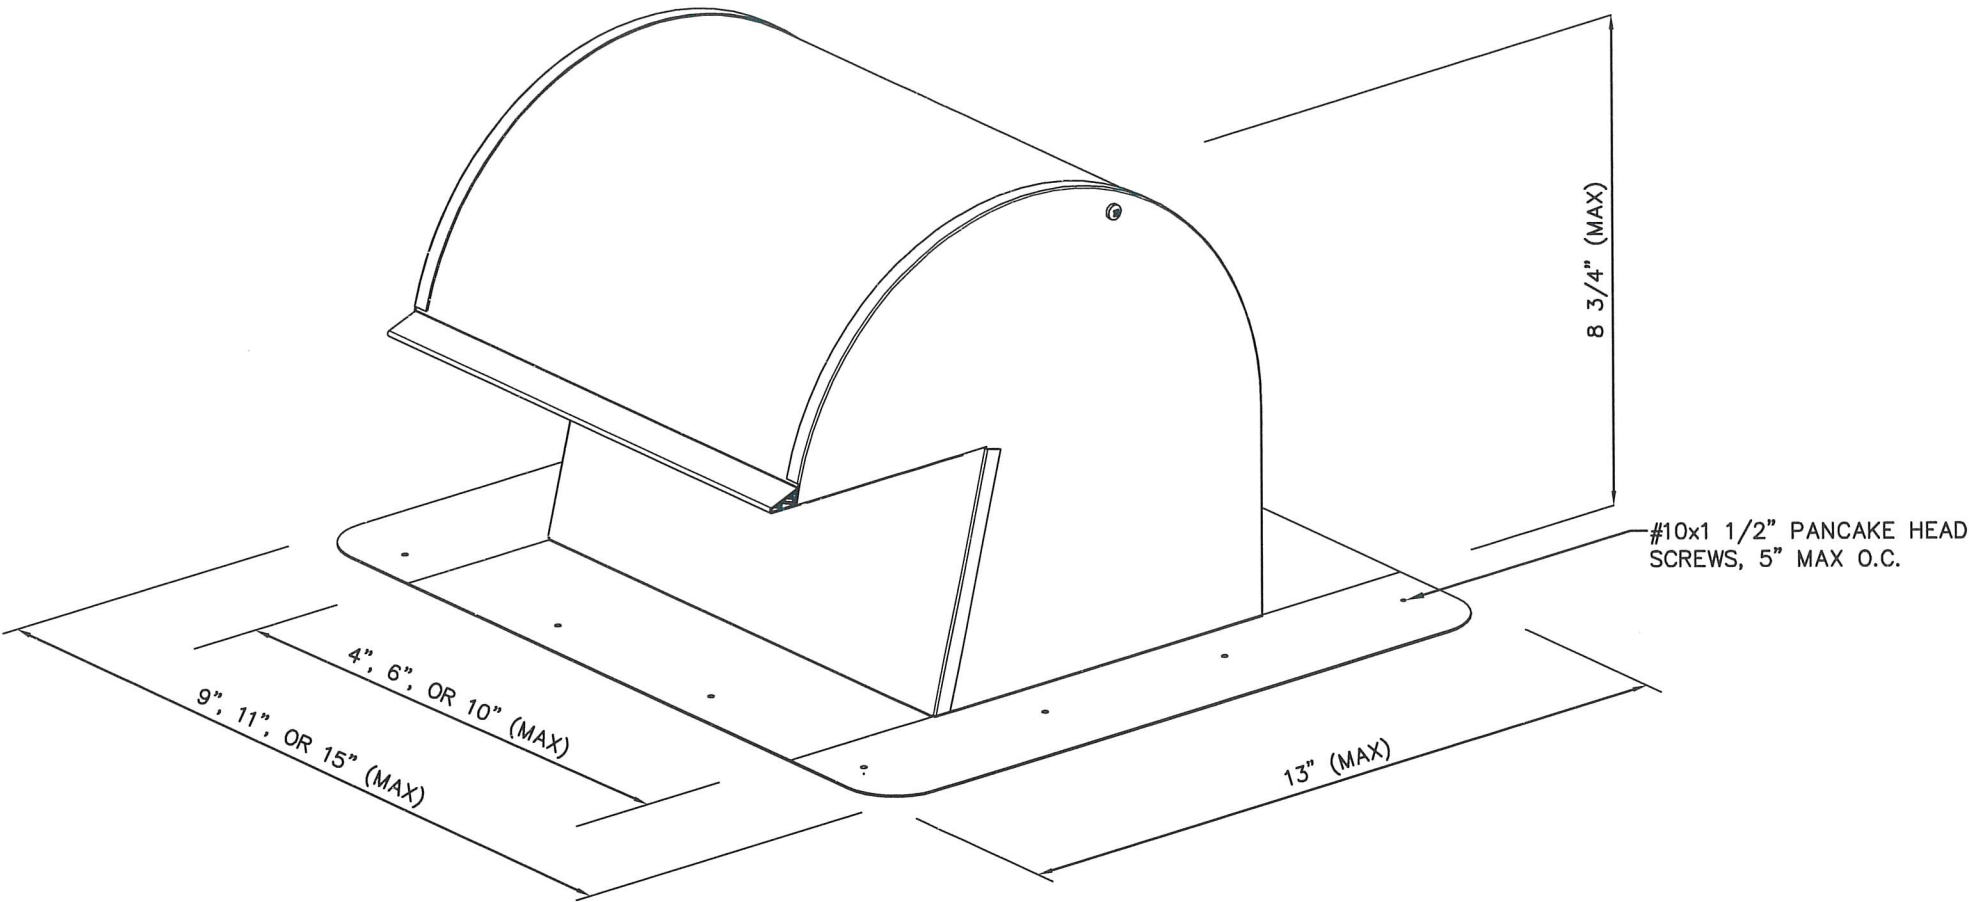


ISOMETRIC VIEW

GENERAL NOTES:

- 1. THIS SYSTEM HAS BEEN DESIGNED AND TESTED TO MEET ALL OF THE REQUIREMENTS OF THE 8TH EDITION (2023) FLORIDA BUILDING CODE, INCLUDING THE HVHZ PROVISIONS.
- 2. THIS SYSTEM HAS BEEN TESTED PER TAS 100(A), AND IS APPROVED FOR USE ON ROOFS UP TO 33 FT ABOVE GROUND WITH 2:12 MIN SLOPE.
- 3. VENT MUST BE SEALED WITH TRI-BUILT HIGH PERFORMANCE POLYURETHANE SEALANT, AND SECURED WITH #10x1 1/2" PANCAKE HEAD SCREWS SPACED 5" MAX O.C. ALL SCREWS AND VENT FLANGE MUST BE SEALED.

SYSTEM LIMITATIONS:

- 1. THIS SYSTEM SHALL NOT BE INSTALLED ON ROOF MEAN HEIGHTS GREATER THAN 33 FT.
- 2. THIS SYSTEM IS APPROVED FOR INSTALLATIONS OF METAL PANEL, FLAT TILE, OR ASPHALT SHINGLE ROOF SYSTEMS.
- 3. THIS SYSTEM IS APPROVED FOR INSTALLATIONS OVER 1/2" (15/32" min) CDX PLYWOOD or WOOD PLANK, WITH 2:12 MIN SLOPE.
- 4. FIRE RATINGS OR FIRE RESISTANCE IS NOT A PART OF THIS REVIEW.

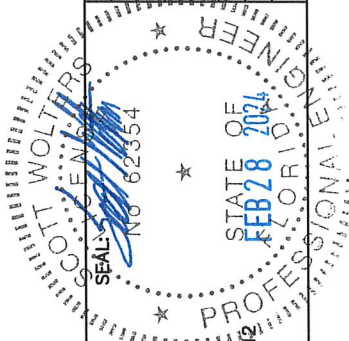

SCOTT WALTERS
FL PE# 62354




WALTERS ENGINEERING
(COA# 27194)
15211 97TH ROAD N
WEST PALM BEACH, FL 33412
(561) 225-1982

PATRIOT FOUNDATION SYSTEMS

30427 COMMERCE DRIVE
SAN ANTONIO, FL 33576
www.patriotfoundations.com
PH: (866) 737-7453

PATRIOT FOUNDATIONS 4", 6", or 10" GOOSE NECK VENT

22 GA. GALVANIZED STEEL VENT, FOR METAL PANEL, ASPHALT SHINGLE,
or FLAT TILE ROOFS, OVER 1/2" CDX PLYWOOD (min) DECK

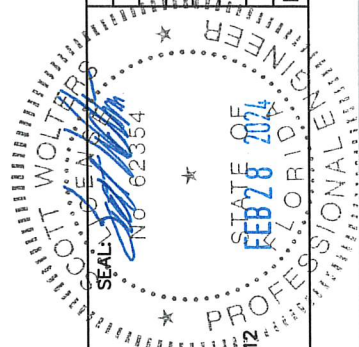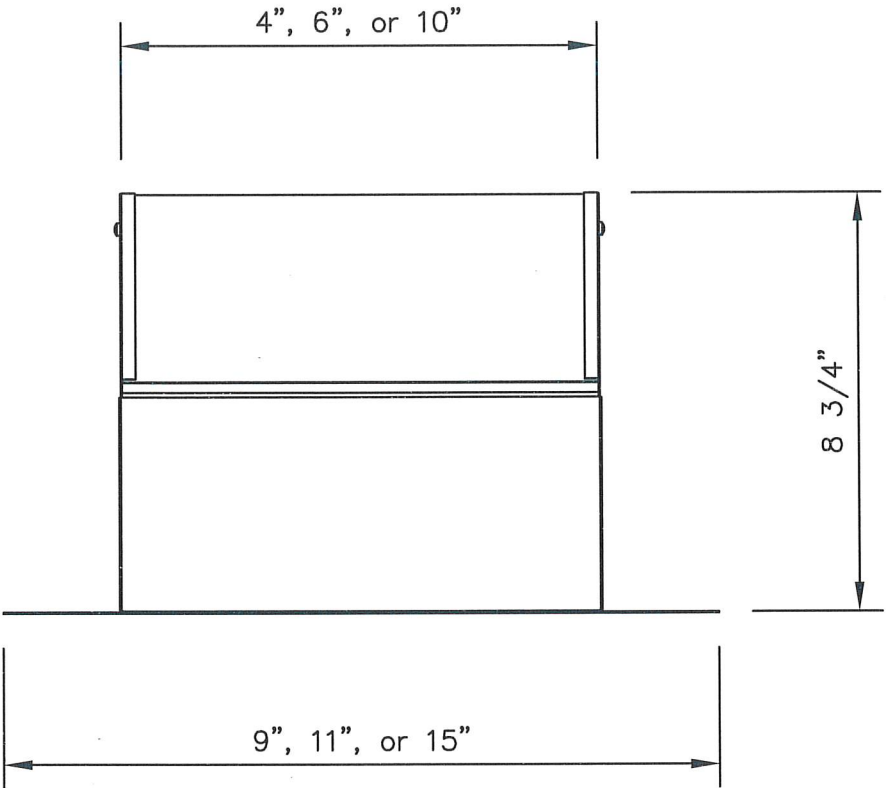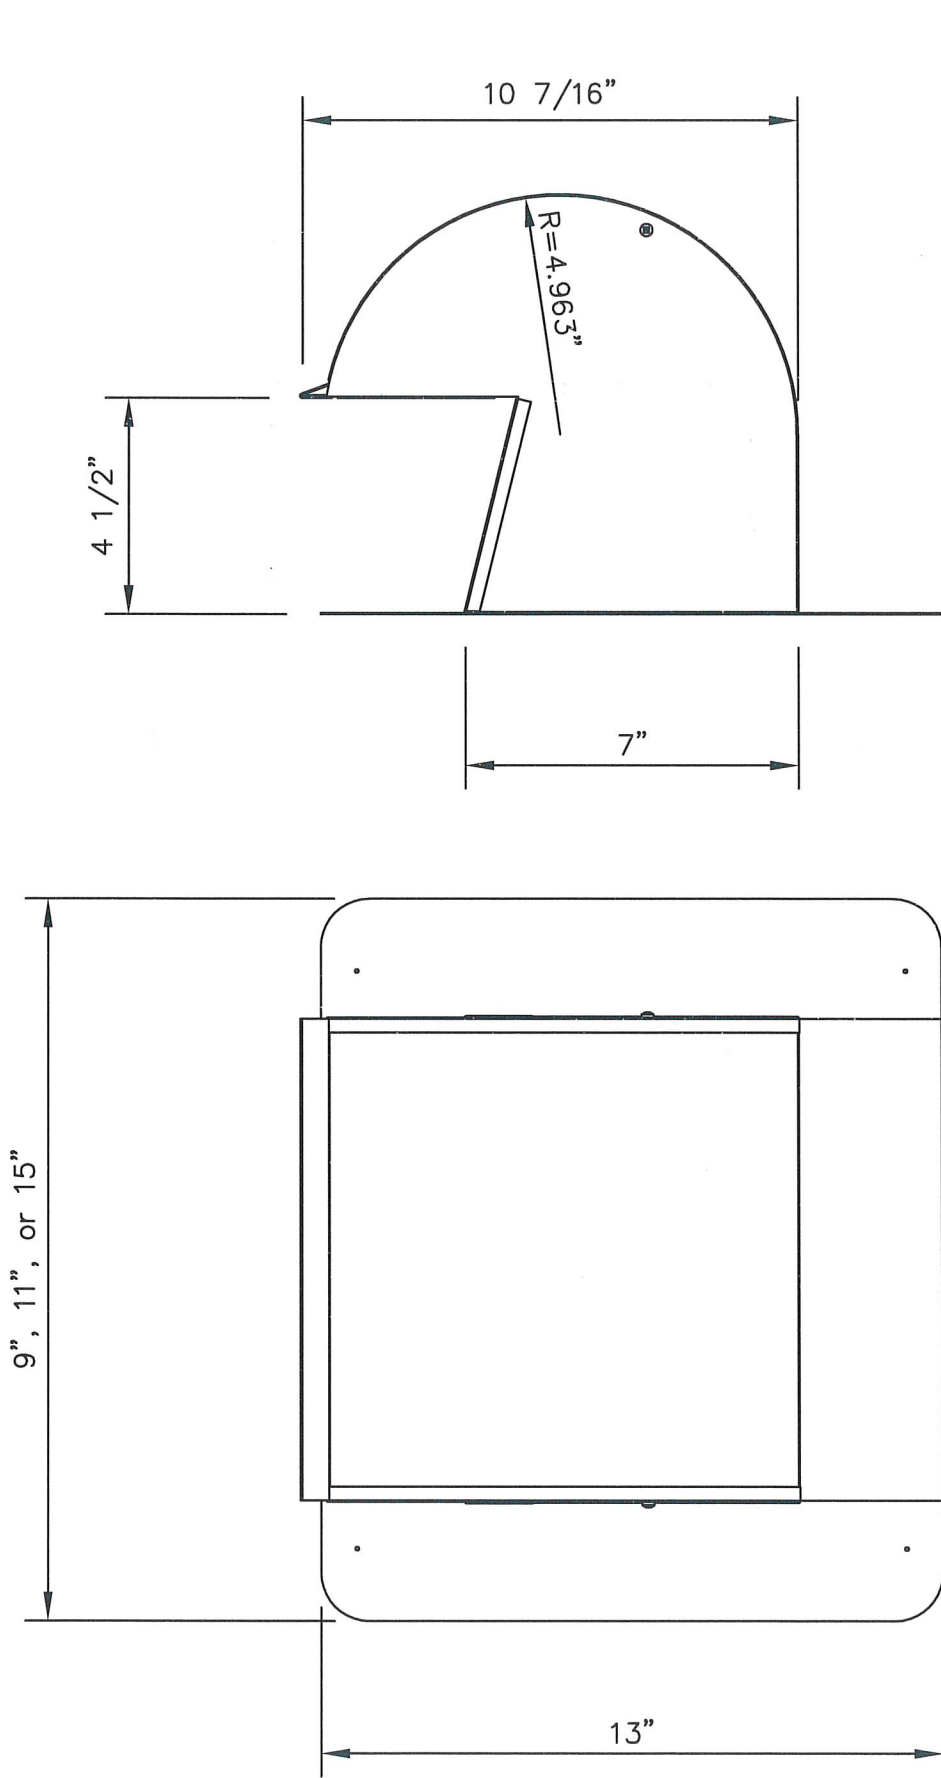

PATRIOT FOUNDATION SYSTEMS

30427 COMMERCE DRIVE
SAN ANTONIO, FL 33576

www.patriotfoundations.com
PH: (866) 737-7453

SCOTT WALTERS
FL PE# 62354

WALTERS ENGINEERING
(COA# 27194)
15211 97TH ROAD N
WEST PALM BEACH, FL 33412
(561) 225-1982