


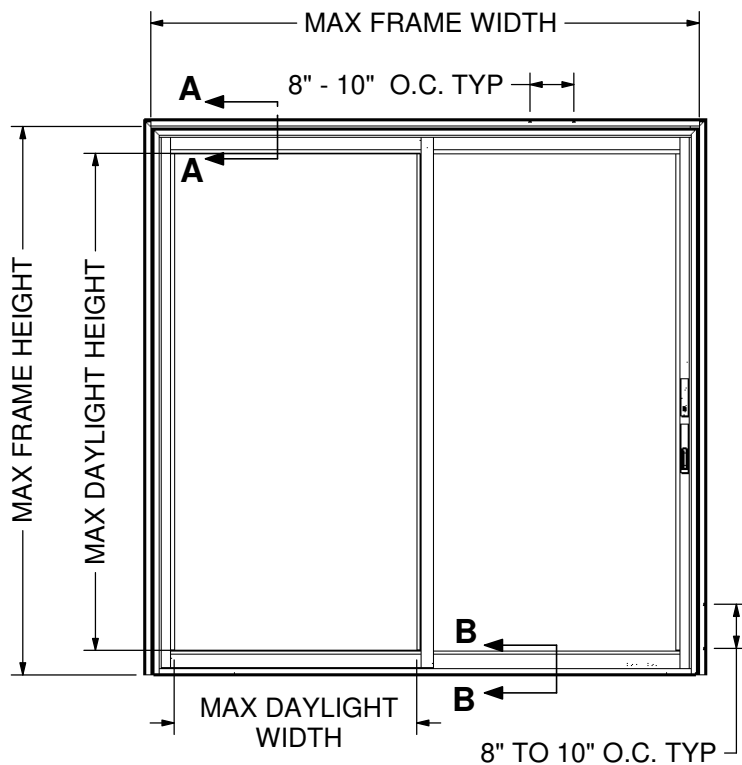


#6 X (1-5/8") NON-CORROSIVE SCREW(S) 8"-10" O.C. THRU NAILING FIN INTO BUCK AROUND ENTIRE PERIMETER TYP. MINIMUM 1-1/2" EMBEDMENT

USE SILICONE SEALANT AROUND ENTIRE PERIMETER BETWEEN NAILING FIN & WOOD BUCK BY OTHERS TYP.

.750 MIN EDGE DISTANCE TYP.



WEATHER SHIELD WINDOWS & DOORS

*4702 SLIDING PATIO DOOR
FLUSH INTERLOCK
NAILING FIN INSTALLATION*

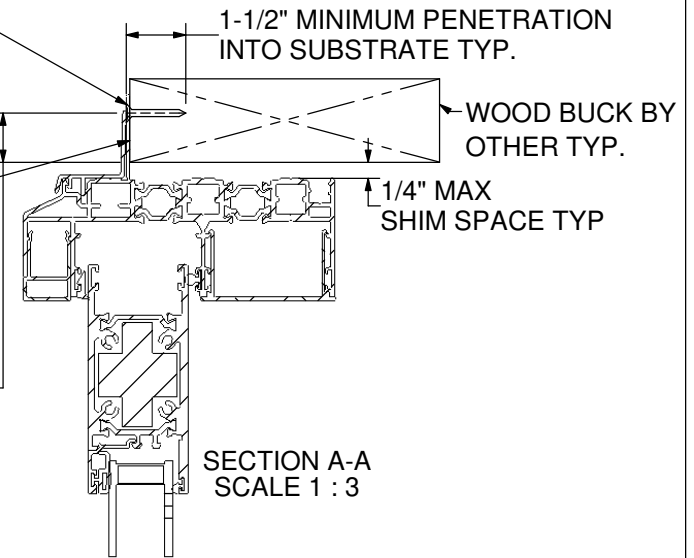

2 IN SILL RISER

2.5 IN SILL RISER

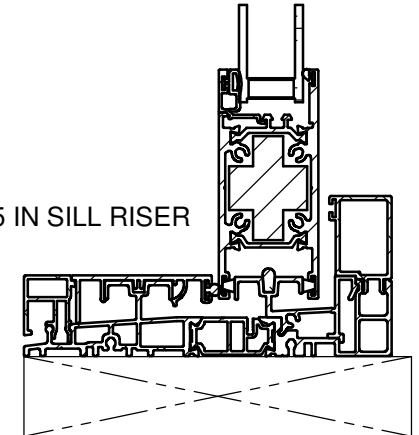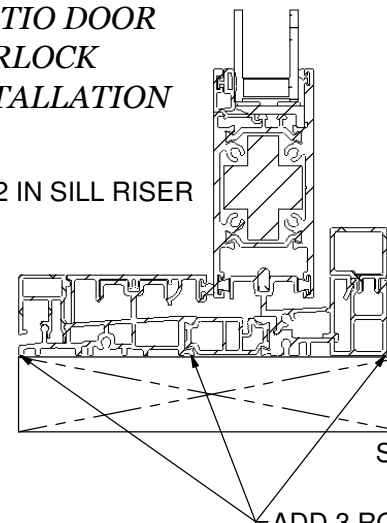

SECTION B-B
SCALE 1 : 3

ADD 3 ROWS OF SEALANT FULL WIDTH OF THE DOOR AT SPECIFIED AREAS TYP. DETAIL TYPICAL FOR ALL SILL RISER TYPES.

GENERAL NOTE(S):



- THESE UNITS HAVE BEEN TESTED, ANALYZED, HALLMARK CERTIFIED AND FBC APPROVED.
- THE PRODUCT SHOWN HEREIN IS DESIGNED AND MANUFACTURED TO COMPLY WITH THE CURRENT EDITION FLORIDA BUILDING CODE (FBC), EXCLUDING HVHZ. THE PRODUCT HAS BEEN EVALUATED TO THE FOLLOWING.
 - * AAMA/WDMA/CSA 101/I.S.2/A440-17
 - * AAMA/WDMA/CSA 101/I.S.2/A440-22
- THIS SCHEDULE ADDRESSES ONLY THE FASTENERS REQUIRED TO ANCHOR THE DOOR(S) TO ACHIEVE THE RATED DESIGN PRESSURE. THOROUGHLY READ AND FOLLOW MANUFACTURERS INSTALLATION INSTRUCTIONS RECEIVED WITH UNIT. THIS GUIDE DOES NOT ADDRESS THE SEALING CONSIDERATIONS THAT MAY ARISE IN DIFFERENT WALL CONDITIONS.

TOLERANCES UNLESS SPECIFIED:	
INCHES	ANGLE
.x ± .1"	xx ± 1°
.xx ± .03"	xx.x ± .5° (1/2°)
.xxx ± .015"	xx.xx ± .25° (1/4°)

WEATHER SHIELD.
WINDOWS & DOORS

				TYP. WALL THICKNESS:		PRODUCTS: 4702			
					WT/FT:	AREA:	DRAWN BY:	DATE:	TITLE: SPD 2-WIDE FBC INSTALLATION INSTRUCTIONS, FLUSH INTERLOCK
					MAT:	FINISH:	HR	3/21/2024	
					DIE TOOL:	CUT STOCK:			
REV	DATE	DESCRIPTION		PCR NO.	ENG	PDR #: 2021-16807	PROFILE #:	DWG NO.: 45-40065	
							REV		
							SCALE: 1:35 SHEET NAME: Sheet1		
							SHEET 1 OF 2		

DO NOT SCALE DRAWING

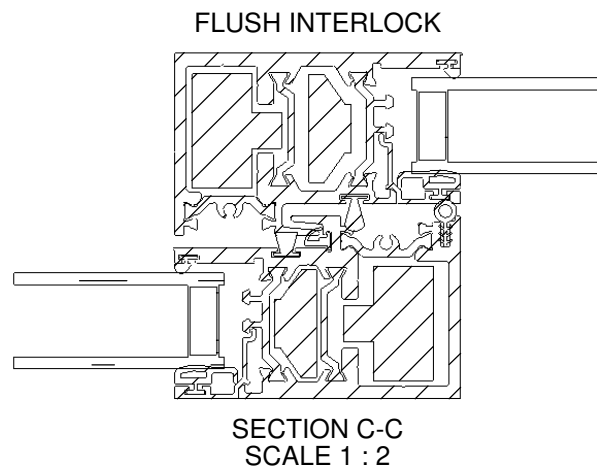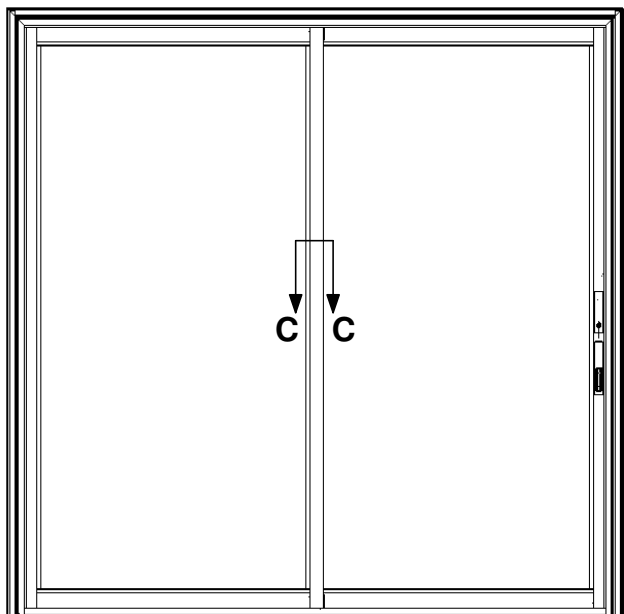

DESCRIPTION	MAX FRAME SIZE		MAX DAYLIGHT OPENING		DESIGN PRESSURE (PSI)	FRAME MATERIAL
	WIDTH (IN)	HEIGHT (IN)	WIDTH (IN)	HEIGHT (IN)		
4702 2-WIDE FLUSH INTERLOCK, 2.5" RISER	95.25	95.5	41.851	86.101	+40/-40	ALUMINUM
4702 2-WIDE FLUSH INTERLOCK, 2" RISER, LIMITED WATER-DP20	95.25	95.5	41.851	86.101	+40/-40	ALUMINUM
4702 2-WIDE FLUSH INTERLOCK, 2.5" RISER	143.25	119.5	65.851	110.101	+15/-15	ALUMINUM
4702 2-WIDE FLUSH INTERLOCK, 2" RISER	143.25	119.5	65.851	110.101	+15/-15	ALUMINUM

TOLERANCES UNLESS SPECIFIED:	
INCHES	ANGLE
.x ± .1"	xx ± 1°
.xx ± .03"	xx.x ± .5° (1/2°)
.xxx ± .015"	xx.xx ± .25° (1/4°)

WEATHER SHIELD.

WINDOWS & DOORS

					TYP. WALL THICKNESS:		PRODUCTS: 4702				
					WT/FT:	AREA:	DRAWN BY:	DATE:	TITLE: SPD 2-WIDE FBC INSTALLATION INSTRUCTIONS, FLUSH INTERLOCK		
					MAT:	FINISH:	HR	3/21/2024			
					DIE TOOL:	CUT STOCK:					
REV	DATE	DESCRIPTION		PCR NO.	ENG	PDR #: 2021-16807	PROFILE #:	DWG NO.: 45-40065			REV
							SCALE : 1:32		SHEET NAME: Sheet2		SHEET 2 OF 2

DO NOT SCALE DRAWING