



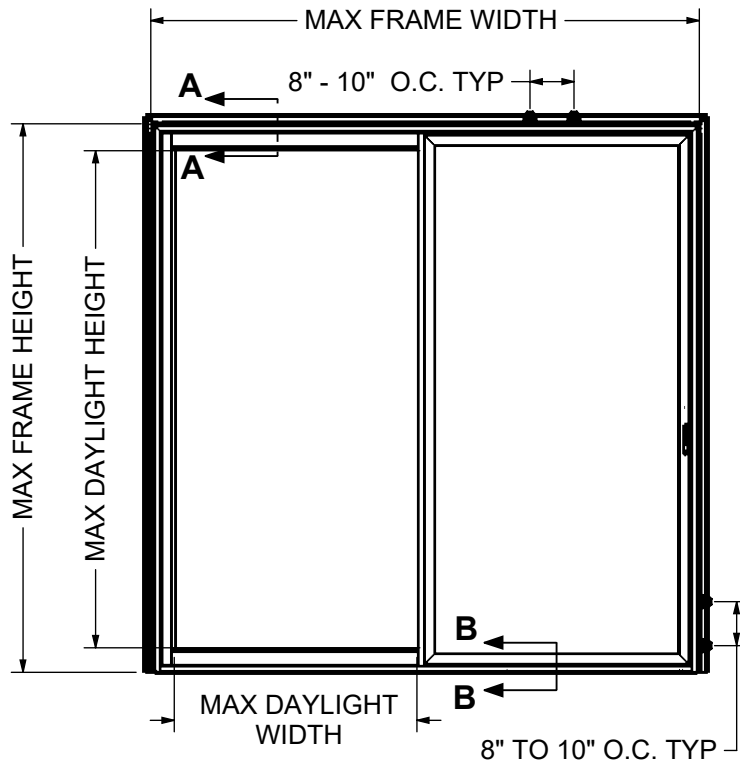

#6 X (1-5/8") NON-CORROSIVE
SCREW(S) 8"-10" O.C. THRU
NAILING FIN INTO BUCK AROUND
ENTIRE PERIMETER TYP.
MINIMUM 1-1/2" EMBEDMENT


USE SILICONE SEALANT
AROUND ENTIRE
PERIMETER BETWEEN
NAILING FIN & WOOD BUCK
BY OTHERS TYP.
.750 MIN EDGE
DISTANCE TYP.

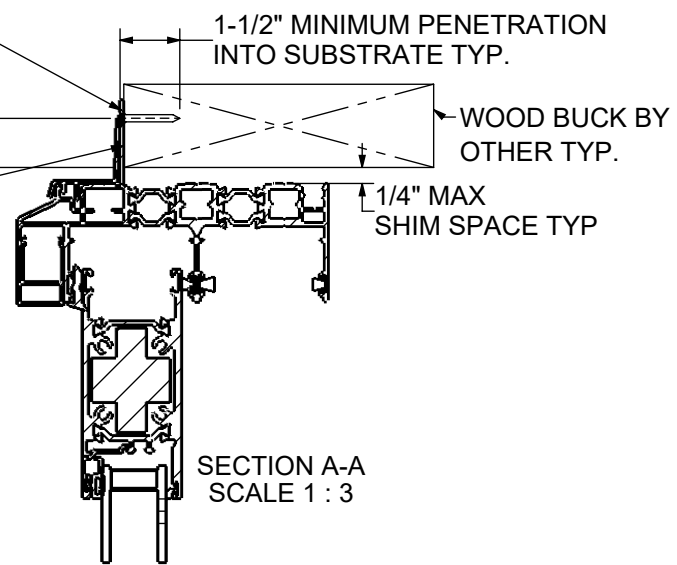


WEATHER SHIELD WINDOWS & DOORS

4702/ASD01 SLIDING PATIO
DOOR
INTERMEDIATE INTERLOCK
NAILING FIN INSTALLATION

2 IN SILL RISER

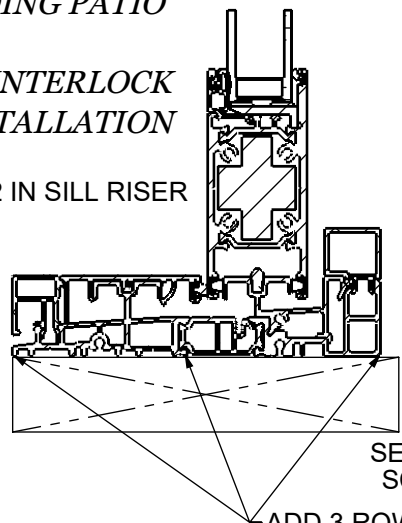

2.5 IN SILL RISER

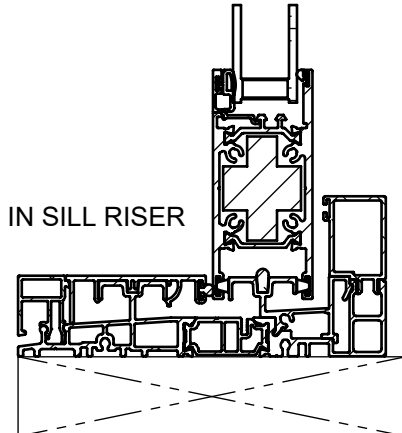

SECTION B-B
SCALE 1 : 3

ADD 3 ROWS OF SEALANT FULL WIDTH OF THE
DOOR AT SPECIFIED AREAS TYP. DETAIL
TYPICAL FOR ALL SILL RISER TYPES.


GENERAL NOTE(S):

1. THESE UNITS HAVE BEEN TESTED, ANALYZED, HALLMARK CERTIFIED AND FBC APPROVED.
2. THE PRODUCT SHOWN HEREIN IS DESIGNED AND MANUFACTURED TO COMPLY WITH THE CURRENT EDITION FLORIDA BUILDING CODE (FBC), EXCLUDING HVHZ. THE PRODUCT HAS BEEN EVALUATED TO THE FOLLOWING.
 1. AAMA/WDMA/CSA 101/I.S.2/A440-17
 2. AAMA/WDMA/CSA 101/I.S.2/A440-22
3. THIS SCHEDULE ADDRESSES ONLY THE FASTENERS REQUIRED TO ANCHOR THE DOOR(S) TO ACHIEVE THE RATED DESIGN PRESSURE. THOROUGHLY READ AND FOLLOW MANUFACTURERS INSTALLATION INSTRUCTIONS RECEIVED WITH UNIT. THIS GUIDE DOES NOT ADDRESS THE SEALING CONSIDERATIONS THAT MAY ARISE IN DIFFERENT WALL CONDITIONS.
4. FASTENERS, ANCHORS, AND CONNECTORS SHALL COMPLY WITH THE CORROSION RESISTANCE REQUIREMENTS OF THE 2026 FLORIDA BUILDING CODE, SECTION 1711, BASED ON EXPOSURE CONDITIONS AND PROXIMITY TO A SALTWATER SHORELINE AND NOT ALL THE ONES SHOWN HERE NECESSARILY APPLY.


TOLERANCES UNLESS SPECIFIED:	
INCHES	ANGLE
.X ± .1"	XX ± 1°
.XX ± .03"	XX.X ± .5° (1/2°)
.XXX ± .015"	XX.XX ± .25° (1/4°)

WEATHER SHIELD.
WINDOWS & DOORS

AND NOT ALL THE ONES SHOWN HERE NECESSARILY APPLY.					TYP. WALL THICKNESS:		PRODUCTS: 4702/ASD01				
					WT/FT:	AREA:	DRAWN BY: HR	DATE: 3/21/2024	TITLE: SPD 2-WIDE FBC INSTALLATION INSTRUCTIONS, INTERMEDIATE INTERLOCK		REV A
					MAT:	FINISH:	PROPERTY OF WEATHER SHIELD MFG., INC. DRAWING IS NOT TO BE REPRINTED OR SUBMITTED FOR USE OUTSIDE OF WEATHER SHIELD MFG., INC. ALL RIGHTS RESERVED.		DWG NO.: 45-40076		
REV	DATE	DESCRIPTION		PCR NO.	ENG	PDR #:	2021-16807	PROFILE #:	SCALE: 1:35	SHEET NAME: Sheet1	

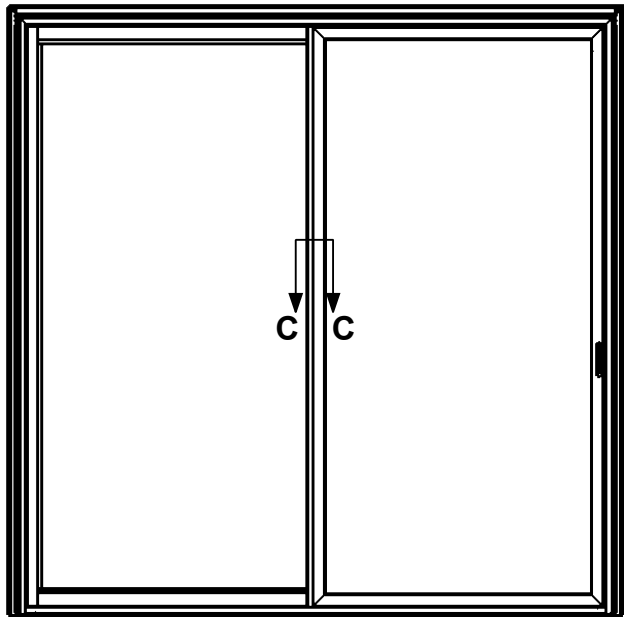

INTERMEDIATE INTERLOCK

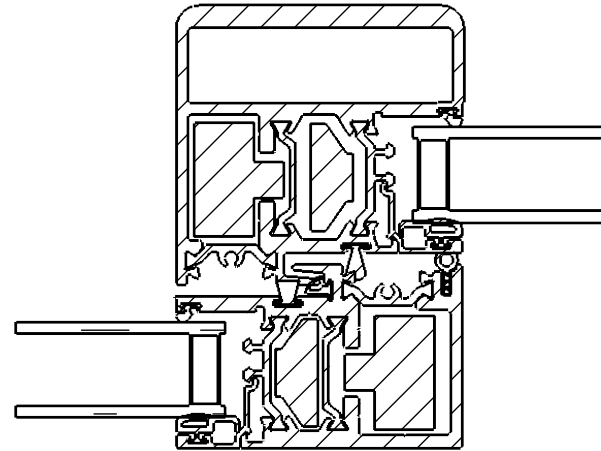

SECTION C-C
SCALE 1 : 2

DESCRIPTION	MAX FRAME SIZE		MAX DAYLIGHT OPENING		DESIGN PRESSURE (PSI)	FRAME MATERIAL
	WIDTH (IN)	HEIGHT (IN)	WIDTH (IN)	HEIGHT (IN)		
4702/ASD01 2-WIDE INTERMEDIATE INTERLOCK, 2.5" RISER	143.25	119.5	65.851	110.101	+25/-25	ALUMINUM
4702/ASD01 2-WIDE INTERMEDIATE INTERLOCK, 2" RISER, LIMITED WATER	143.25	119.5	65.851	110.101	+25/-25	ALUMINUM

TOLERANCES UNLESS SPECIFIED:

INCHES	ANGLE
.x ± .1"	xx ± 1°
.xx ± .03"	xx.x ± .5° (1/2°)
.xxx ± .015"	xx.xx ± .25° (1/4°)

WEATHER SHIELD®
WINDOWS & DOORS

TYP. WALL THICKNESS:

PRODUCTS:
4702/ASD01

WT/FT: AREA:

MAT: FINISH:

DIE TOOL: CUT STOCK:

PROF. #:

PROPERTY OF WEATHER SHIELD MFG., INC.
DRAWING IS NOT TO BE REPRINTED OR
SUBMITTED FOR USE OUTSIDE OF
WEATHER SHIELD MFG., INC.
ALL RIGHTS RESERVED.

DATE:
3/21/2024

TITLE:
SPD 2-WIDE FBC INSTALLATION INSTRUCTIONS,
INTERMEDIATE INTERLOCK

DWG. NO.:
45-40076

REV
A

SCALE: 1:32

SHEET NAME: Sheet2

SHEET 2 OF 2

REV	DATE	DESCRIPTION	PCR NO.	ENG	PDR #:	2021-16807	PROFILE #: