
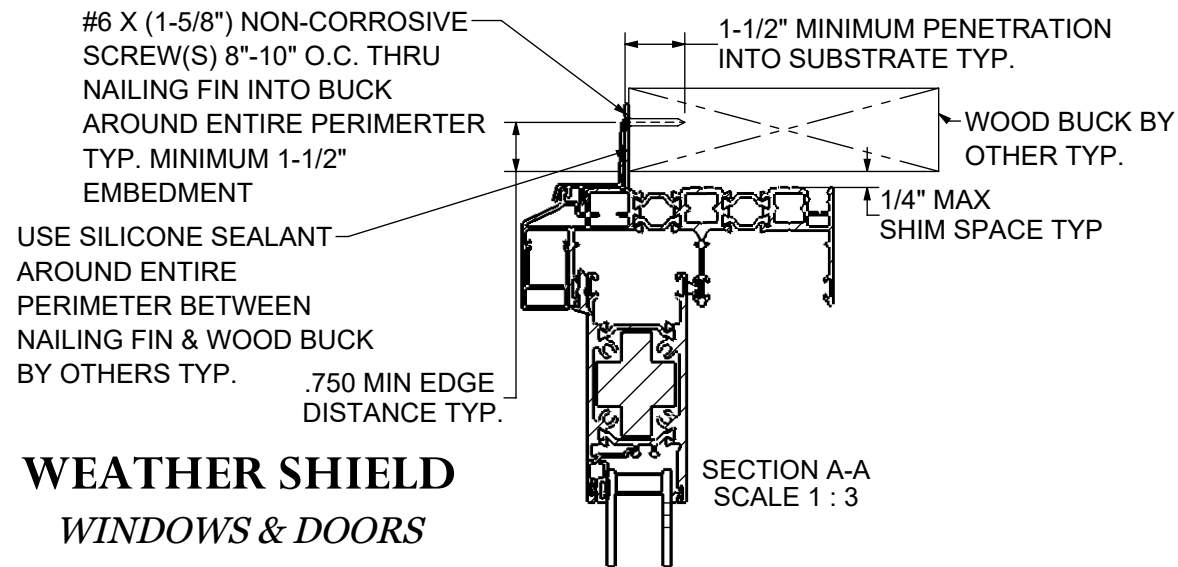



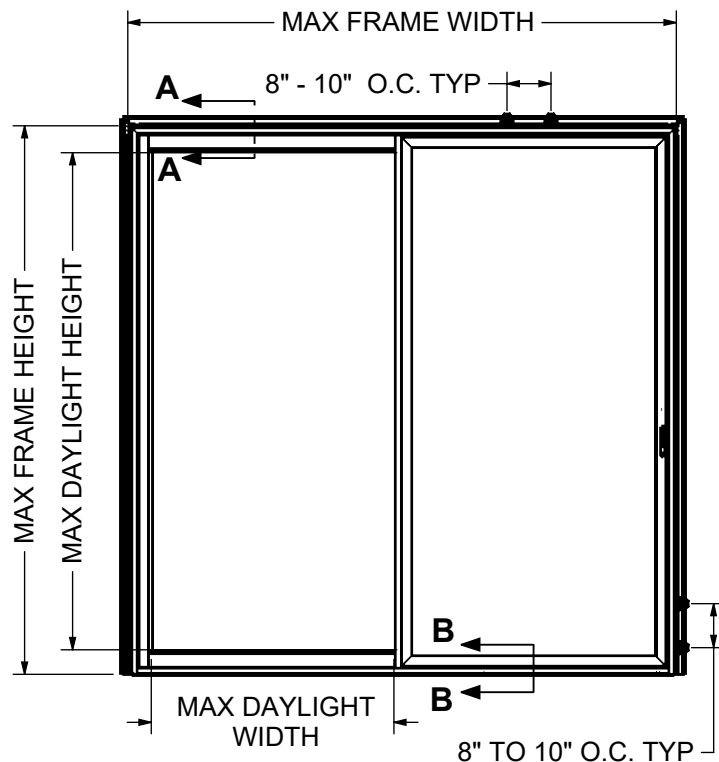


WEATHER SHIELD WINDOWS & DOORS

4702/ASD01 SLIDING
PATIO DOOR
HP INTERLOCK
NAILING FIN INSTALLATION

2 IN SILL RISER

2.5 IN SILL RISER

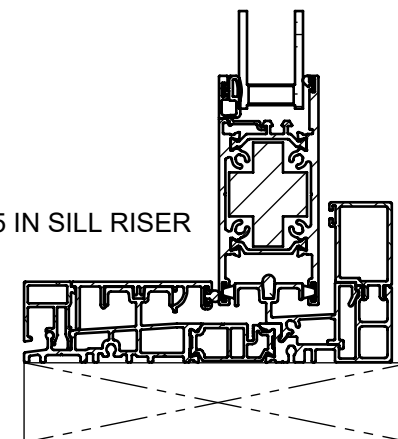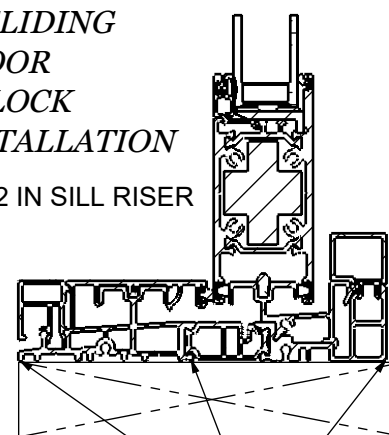

SECTION B-B
SCALE 1 : 3

ADD 3 ROWS OF SEALANT FULL WIDTH OF THE DOOR AT SPECIFIED AREAS TYP. DETAIL TYPICAL FOR ALL SILL RISER TYPES.


GENERAL NOTE(S):

- THESE UNITS HAVE BEEN TESTED, ANALYZED, HALLMARK CERTIFIED AND FBC APPROVED.
- THE PRODUCT SHOWN HEREIN IS DESIGNED AND MANUFACTURED TO COMPLY WITH THE CURRENT EDITION FLORIDA BUILDING CODE (FBC), EXCLUDING HVHZ. THE PRODUCT HAS BEEN EVALUATED TO THE FOLLOWING.
 - AAMA/WDMA/CSA 101/I.S.2/A440-17
 - AAMA/WDMA/CSA 101/I.S.2/A440-22
- THIS SCHEDULE ADDRESSES ONLY THE FASTENERS REQUIRED TO ANCHOR THE DOOR(S) TO ACHIEVE THE RATED DESIGN PRESSURE. THOROUGHLY READ AND FOLLOW MANUFACTURERS INSTALLATION INSTRUCTIONS RECEIVED WITH UNIT. THIS GUIDE DOES NOT ADDRESS THE SEALING CONSIDERATIONS THAT MAY ARISE IN DIFFERENT WALL CONDITIONS.
- FASTENERS, ANCHORS, AND CONNECTORS SHALL COMPLY WITH THE CORROSION RESISTANCE REQUIREMENTS OF THE 2026 FLORIDA BUILDING CODE, SECTION 1711, BASED ON EXPOSURE CONDITIONS AND PROXIMITY TO A SALTWATER SHORELINE AND NOT ALL THE ONES SHOWN HERE NECESSARILY APPLY.


TOLERANCES UNLESS SPECIFIED:	
INCHES	ANGLE
.X ± .1"	XX ± 1°
.XX ± .03"	XX.X ± .5° (1/2°)
.XXX ± .015"	XX.XX ± .25° (1/4°)

WEATHER SHIELD®
WINDOWS & DOORS

REV		DATE	DESCRIPTION	PCR NO.	ENG	PDR #: 2021-16807	PROFILE #:	WT/FT:	AREA:	MAT:	FINISH:	DIE TOOL:	CUT STOCK:	PRODUCTS: 4702/ASD01	DRAWN BY: HR	DATE: 3/21/2024	TITLE: SPD 2-WIDE FBC INSTALLATION INSTRUCTIONS, HP INTERLOCK	PROPERTY OF WEATHER SHIELD MFG., INC. DRAWING IS NOT TO BE REPRINTED OR SUBMITTED FOR USE OUTSIDE OF WEATHER SHIELD MFG., INC. ALL RIGHTS RESERVED.	REV A
SCALE: 1:35 SHEET NAME: Sheet1 SHEET 1 OF 2																		DO NOT SCALE DRAWING	

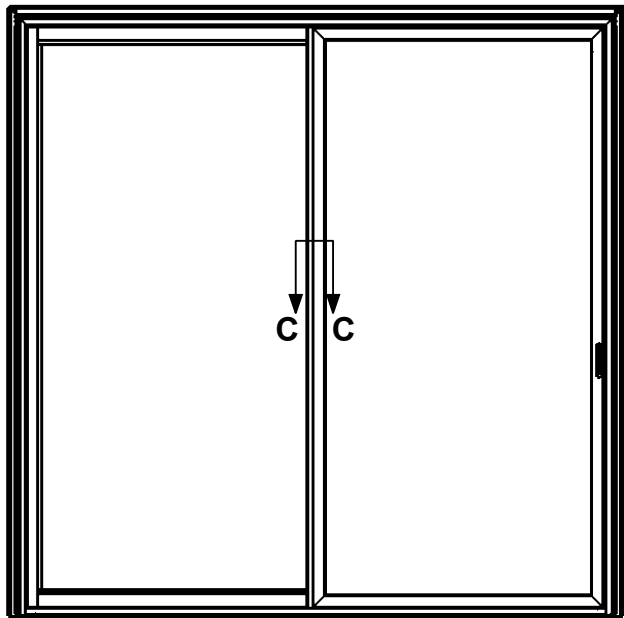

HP INTERLOCKER

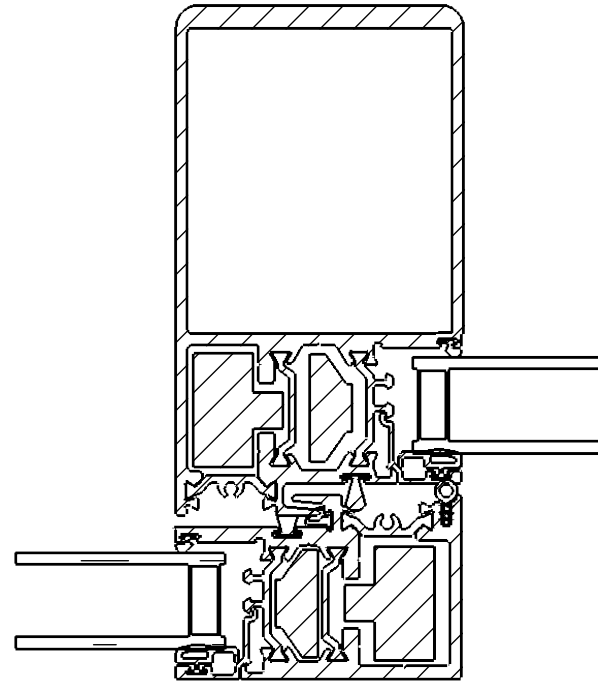

SECTION C-C
SCALE 1 : 2

DESCRIPTION	MAX FRAME SIZE		MAX DAYLIGHT OPENING		DESIGN PRESSURE (PSI)	FRAME MATERIAL
	WIDTH (IN)	HEIGHT (IN)	WIDTH (IN)	HEIGHT (IN)		
4702/ASD01 2-WIDE HP INTERLOCK, 2.5" RISER	143.25	143.5	65.851	134.101	+25/-25	ALUMINUM
4702/ASD01 2-WIDE HP INTERLOCK, 2" RISER, LIMITED WATER-DP20	143.25	143.5	65.851	134.101	+25/-25	ALUMINUM

TOLERANCES UNLESS SPECIFIED:	
INCHES	ANGLE
.X ± .1"	XX ± 1°
.XX ± .03"	XX.X ± .5° (1/2°)
.XXX ± .015"	XX.XX ± .25° (1/4°)

WEATHER SHIELD®
WINDOWS & DOORS

TYP. WALL THICKNESS:

PRODUCTS:
4702/ASD01

WT/FT:

AREA:

DRAWN BY:
HR

DATE:
3/21/2024

TITLE:
SPD 2-WIDE FBC INSTALLATION INSTRUCTIONS, HP
INTERLOCK

MAT:

FINISH:

PROPERTY OF WEATHER SHIELD MFG., INC.
DRAWING IS NOT TO BE REPRINTED OR
SUBMITTED FOR USE OUTSIDE OF
WEATHER SHIELD MFG., INC.
ALL RIGHTS RESERVED.

DWG NO.:
45-40078

REV
A

DIE TOOL:

CUT STOCK:

PDR #: 2021-16807

PROFILE #:

SCALE: 1:32 SHEET NAME: Sheet2 SHEET 2 OF 2

DO NOT SCALE DRAWING

REV	DATE	DESCRIPTION	PCR NO.	ENG