

REVISIONS			
REV	DESCRIPTION	DATE	APPROVED

NOTES:

1. THE PRODUCT SHOWN HEREIN IS DESIGNED AND MANUFACTURED TO COMPLY WITH REQUIREMENTS OF THE FLORIDA BUILDING CODE.
2. WOOD FRAMING AND MASONRY OPENING TO BE DESIGNED AND ANCHORED TO PROPERLY TRANSFER ALL LOADS TO STRUCTURE. FRAMING AND MASONRY OPENING IS THE RESPONSIBILITY OF THE ARCHITECT OR ENGINEER OF RECORD.
3. WHERE SHIM OR BUCK THICKNESS IS LESS THAN 1–1/2” UNITS MUST BE ANCHORED THROUGH THE FRAME IN ACCORDANCE WITH MANUFACTURER’S PUBLISHED INSTALLATION INSTRUCTIONS. ANCHORS SHALL BE SECURELY FASTENED DIRECTLY INTO MASONRY, CONCRETE OR OTHER STRUCTURAL SUBSTRATE MATERIAL.
4. WHERE WOOD BUCK THICKNESS IS 1–1/2” OR GREATER, BUCK SHALL BE SECURELY FASTENED TO MASONRY, CONCRETE OR OTHER STRUCTURAL SUBSTRATE. UNITS MAY BE ANCHORED THROUGH FRAME TO SECURED WOOD BUCK IN ACCORDANCE WITH MANUFACTURER’S PUBLISHED INSTALLATION INSTRUCTIONS.
5. WHERE 1X BUCK IS NOT USED DISSIMILAR MATERIALS MUST BE SEPARATED WITH APPROVED COATING OR MEMBRANE. SELECTION OF COATING OR MEMBRANE IS THE RESPONSIBILITY OF THE ARCHITECT OR ENGINEER OF RECORD.
6. BUCKS SHALL EXTEND BEYOND UNIT FRAME INTERIOR FACE SO THAT FULL FRAME SUPPORT IS PROVIDED.
7. SHIM AS NEEDED AT EACH ANCHOR LOCATION WITH LOAD BEARING SHIM. SHIM WHERE SPACE OF 1/16” OR GREATER OCCURS. MAXIMUM ALLOWABLE SHIM STACK TO BE 1/4”.
8. SHIMS SHALL BE LOCATED, APPLIED AND MADE FROM MATERIALS AND THICKNESS CAPABLE OF SUSTAINING APPLICABLE LOADS.
9. WIND LOAD DURATION FACTOR Cd=1.6 WAS USED FOR WOOD ANCHOR CALCULATIONS.
10. PANEL MATERIAL: 0.098” FIBERGLASS SKIN WITH FOAM CORE.
11. UNITS MUST BE GLAZED PER ASTM E1300, WITH SAFETY GLAZING.
12. APPROVED IMPACT PROTECTIVE SYSTEM IS REQUIRED FOR THIS PRODUCT IN WIND BORNE DEBRIS REGIONS.

13. FOR ANCHORING THROUGH FRAME INTO WOOD FRAMING OR 2X BUCK USE #8 WOOD SCREWS WITH SUFFICIENT LENGTH TO ACHIEVE A 1 1/4” MINIMUM EMBEDMENT INTO SUBSTRATE. LOCATE ANCHORS AS SHOWN IN ELEVATIONS AND INSTALLATION DETAILS.
14. FOR ANCHORING THROUGH FRAME INTO MASONRY/CONCRETE USE 3/16” TAPCONS WITH SUFFICIENT LENGTH TO ACHIEVE A 1 1/4” MINIMUM EMBEDMENT INTO SUBSTRATE WITH 2” MINIMUM EDGE DISTANCE. LOCATE ANCHORS AS SHOWN IN ELEVATIONS AND INSTALLATION DETAILS.
15. FOR ANCHORING THROUGH FRAME INTO METAL STRUCTURE USE #8 SMS OR SELF DRILLING SCREWS WITH SUFFICIENT LENGTH TO ACHIEVE 3 THREADS MINIMUM BEYOND STRUCTURE INTERIOR WALL. LOCATE ANCHORS AS SHOWN IN ELEVATIONS AND INSTALLATION DETAILS.
16. ALL FASTENERS TO BE CORROSION RESISTANT.
17. INSTALLATION ANCHORS SHALL BE INSTALLED IN ACCORDANCE WITH ANCHOR MANUFACTURER’S INSTALLATION INSTRUCTIONS AND ANCHORS SHALL NOT BE USED IN SUBSTRATES WITH STRENGTHS LESS THAN THE MINIMUM STRENGTH SPECIFIED BELOW:

A. WOOD: MINIMUM SPECIFIC GRAVITY OF G=0.42

B. CONCRETE: MINIMUM COMPRESSIVE STRENGTH OF 2,000 PSI.

C. MASONRY: HOLLOW/FILLED BLOCK PER ASTM C90 WITH Fm=2,000PSI MINIMUM.

D. METAL STRUCTURE: STEEL 18GA (.048”) FY=33KSI/FU=52KSI OR ALUMINUM 6063–T5 FU=30KSI 1/8” THICK MINIMUM

TABLE OF CONTENTS	
SHEET NO.	DESCRIPTION
1	NOTES
2	ELEVATIONS
3 – 5	INSTALLATION DETAILS
6	COMPONENTS

THE MUHLER COMPANY, INC.

630 SKYLARK DRIVE
CHARLESTON, SC 29407

MUHLER DOOR, GLAZED, OUTSWING
NON-IMPACT
NOTES

DRAWN:
A.R.

DWG NO.
08-04010

REV
-


SCALE NTS

DATE 02/21/2024


SHEET 1 OF 6

L. ROBERTO LOMAS P.E.
208 7th Ave, INDIALANTIC, FL 32903
434-688-0609 rllomas@lrlomaspe.com

SIGNED: 03/19/2024

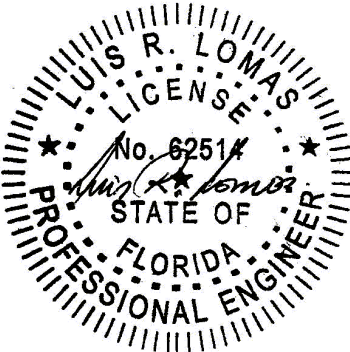

Luis R. Lomas P.E.
FL No.: 62514

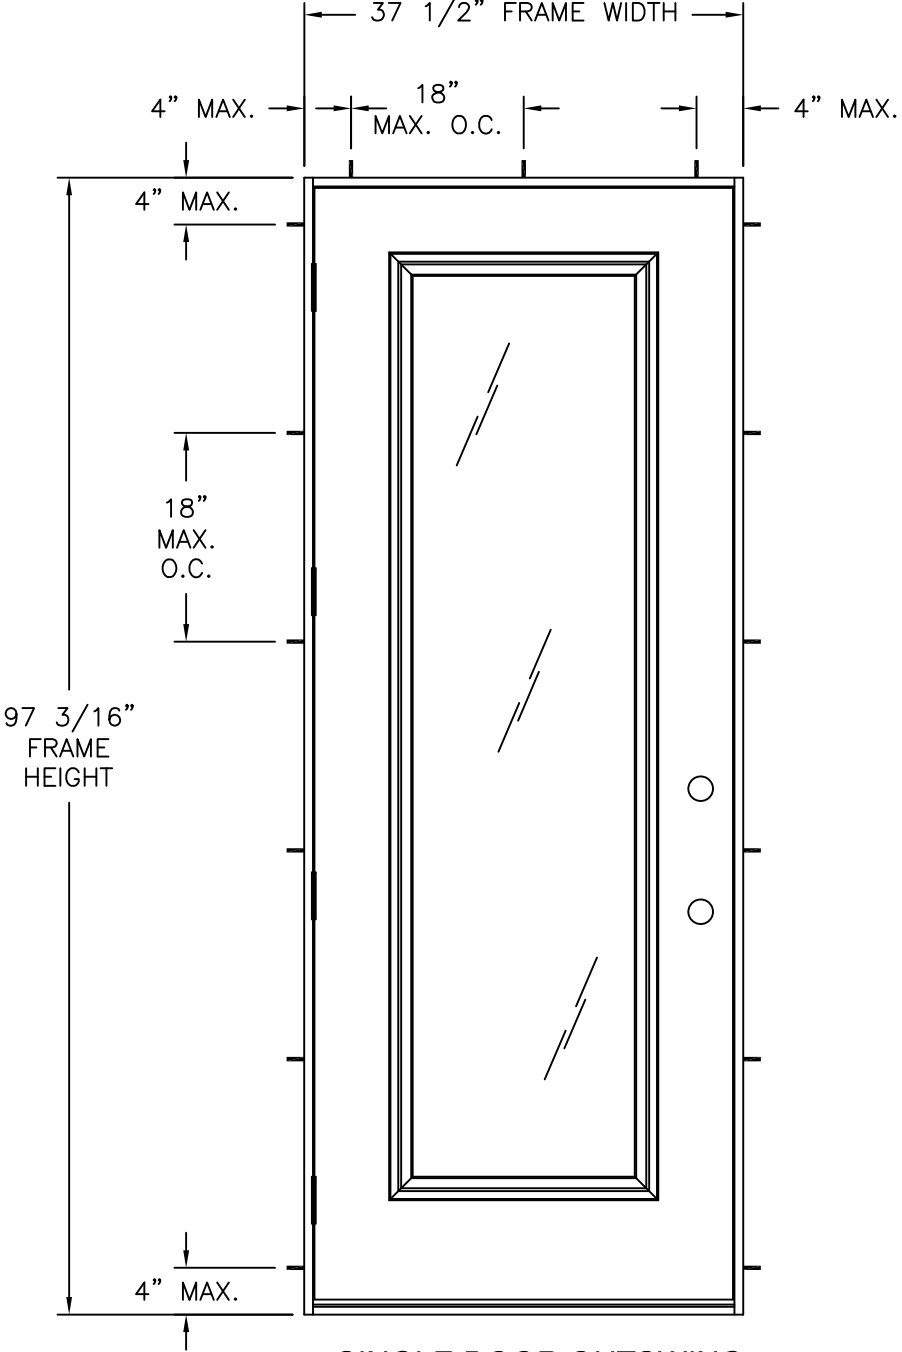

- NOTES:
- 1. SLAB SIZE: 35 3/4" X 95
 - 2. D.L.O. SIZE: 22 3/4" X 80 3/4"

SINGLE DOOR OUTSWING
EXTERIOR VIEW
ANCHORING LAYOUT

DESIGN PRESSURE RATING	IMPACT RATING
+40.0/-50.0PSF	NONE

WHERE WATER PENETRATION RESISTANCE IS REQUIRED

DESIGN PRESSURE RATING	IMPACT RATING
+60.0/-50.0PSF	NONE

WHERE WATER PENETRATION RESISTANCE IS NOT REQUIRED

37 1/2" X 97 3/16" UNIT SHOWN. OTHER SIZES APPROVED AS LONG
AS FRAME AREA DOES NOT EXCEED 25.30 FT²

HARDWARE SCHEDULE	
A.	(1) DOORKNOB AT 33 1/8" FROM BOTTOM OF SLAB
B.	(1) DEADBOLT AT 10 1/2" ABOVE DOORKNOB
C.	(4) STEEL HINGES AT 7 3/8" FROM TOP AND 26" ON CENTER

REVISIONS			
REV	DESCRIPTION	DATE	APPROVED

SIGNED: 03/19/2024

THE MUHLER COMPANY, INC.
630 SKYLARK DRIVE
CHARLESTON, SC 29407

MUHLER DOOR, GLAZED, OUTSWING
NON-IMPACT
ELEVATIONS

DRAWN:
A.R.

DWG NO.
08-04010


REV
-

SCALE
NTS

DATE
02/21/2024




SHEET
2 OF 6

L. ROBERTO LOMAS P.E.
208 7th Ave, INDIALANTIC, FL 32903
434-688-0609 rllomas@lrlomaspe.com

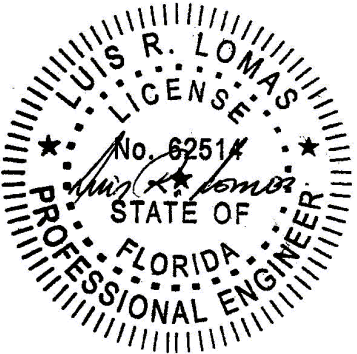

Luis R. Lomas P.E.
FL No.: 62514

REVISIONS			
REV	DESCRIPTION	DATE	APPROVED

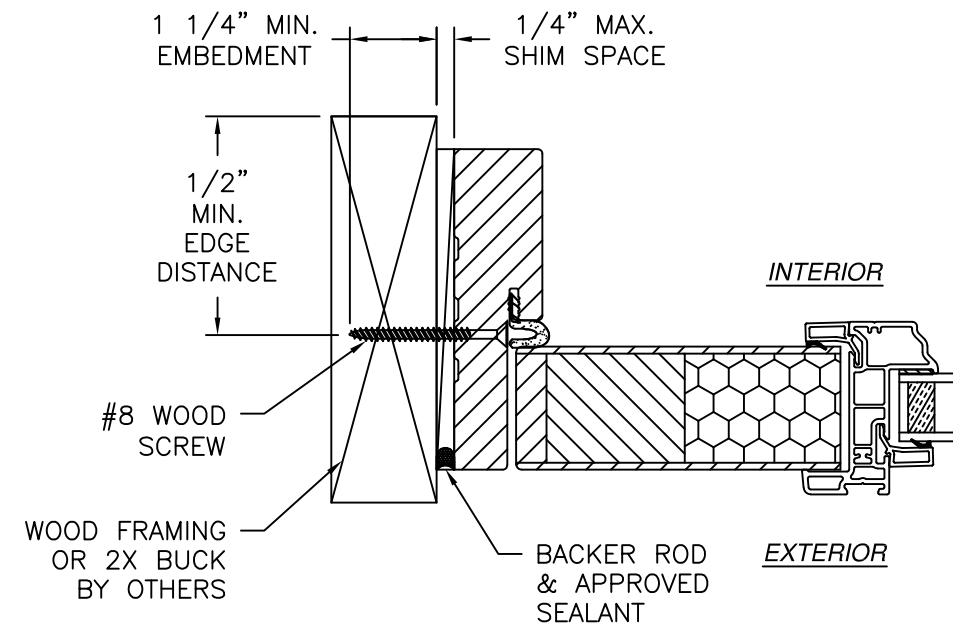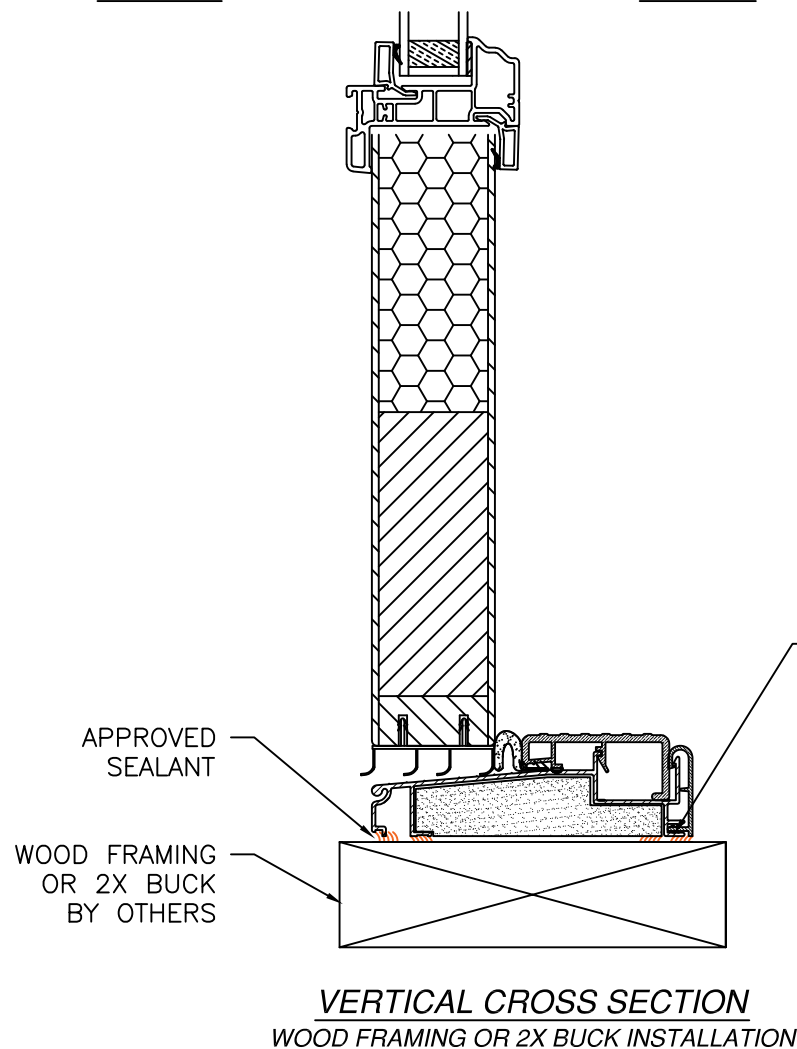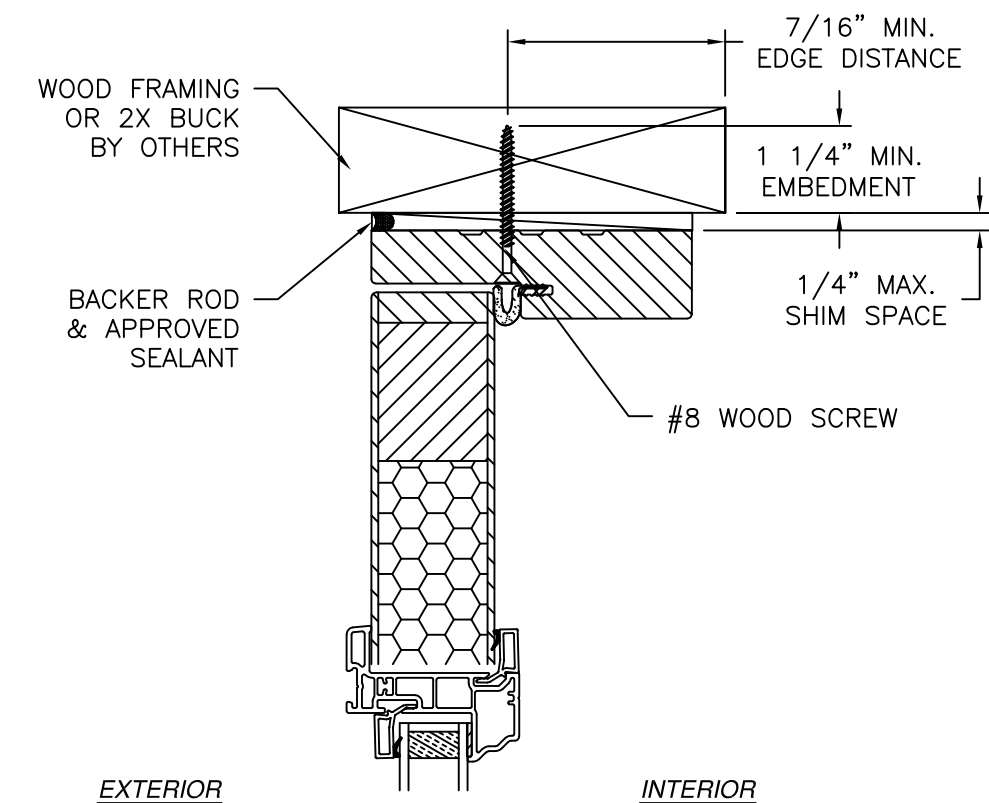

JAMB INSTALLATION DETAIL
WOOD FRAMING OR 2X BUCK INSTALLATION




- NOTES:
1. INTERIOR AND EXTERIOR FINISHES, BY OTHERS, NOT SHOWN FOR CLARITY.
 2. PERIMETER AND JOINT SEALANT BY OTHERS TO BE DESIGNED IN ACCORDANCE WITH ASTM E2112

SIGNED: 03/19/2024

THE MUHLER COMPANY, INC. 630 SKYLARK DRIVE CHARLESTON, SC 29407		
MUHLER DOOR, GLAZED, OUTSWING NON-IMPACT INSTALLATION DETAILS		
DRAWN: A.R.	DWG NO. 08-04010	REV -
SCALE NTS	DATE 02/21/2024	SHEET 3 OF 6
L. ROBERTO LOMAS P.E. 208 7th Ave, INDIALANTIC, FL 32903 434-688-0609 rllomas@lrlomaspe.com		

Luis R. Lomas P.E.
 FL No.: 62514

REVISIONS			
REV	DESCRIPTION	DATE	APPROVED

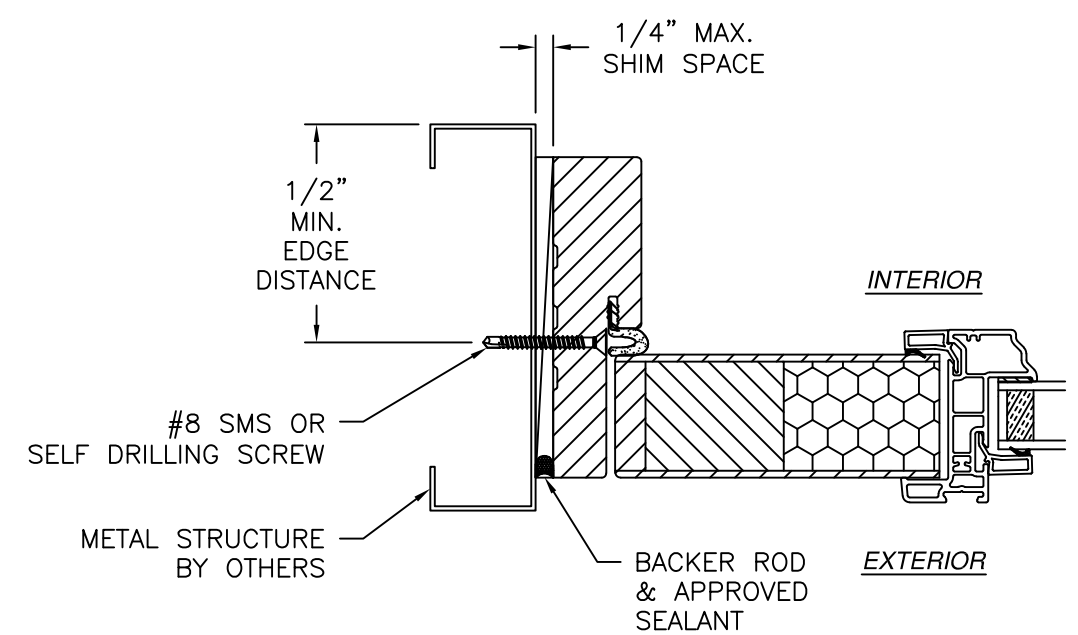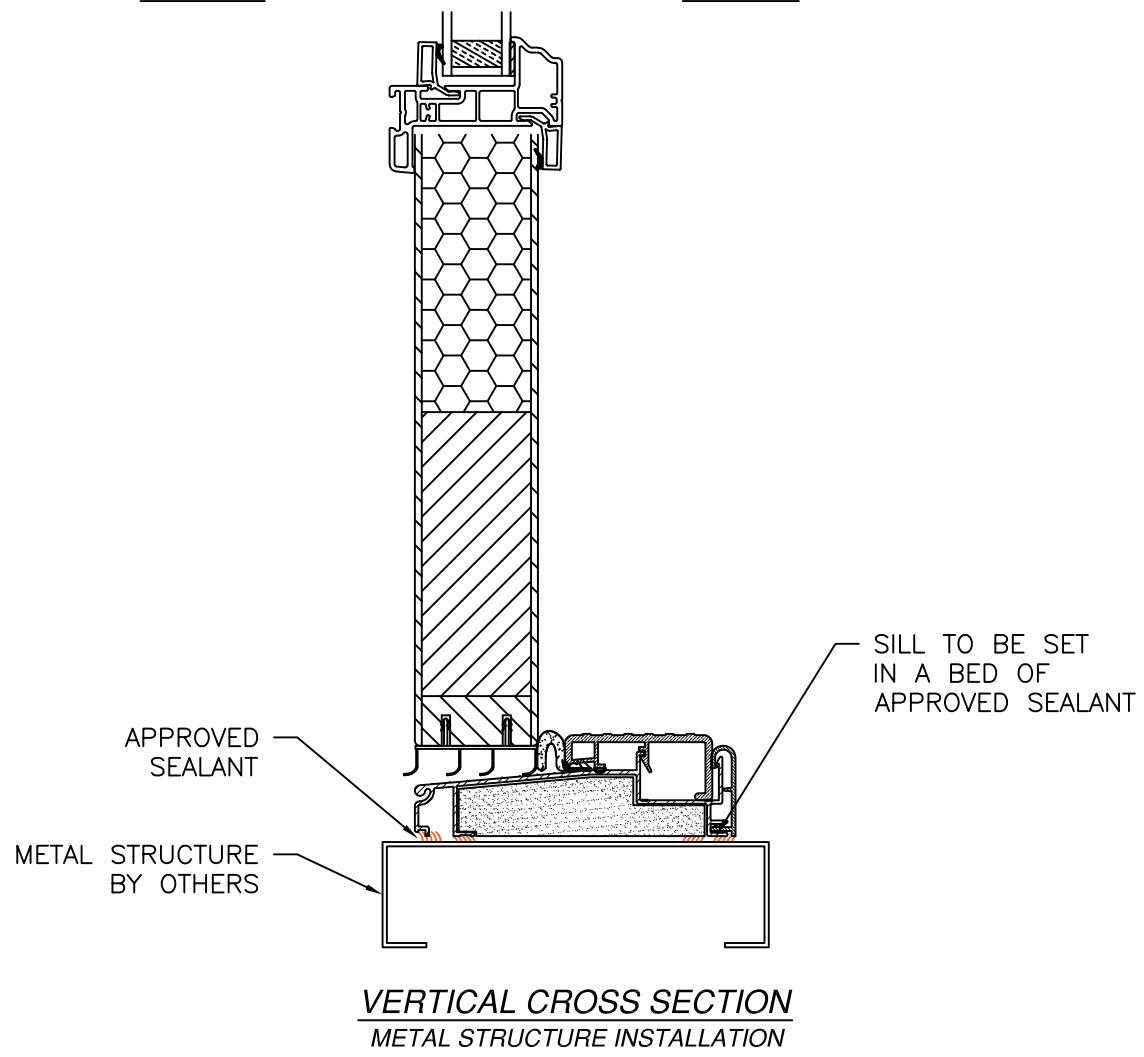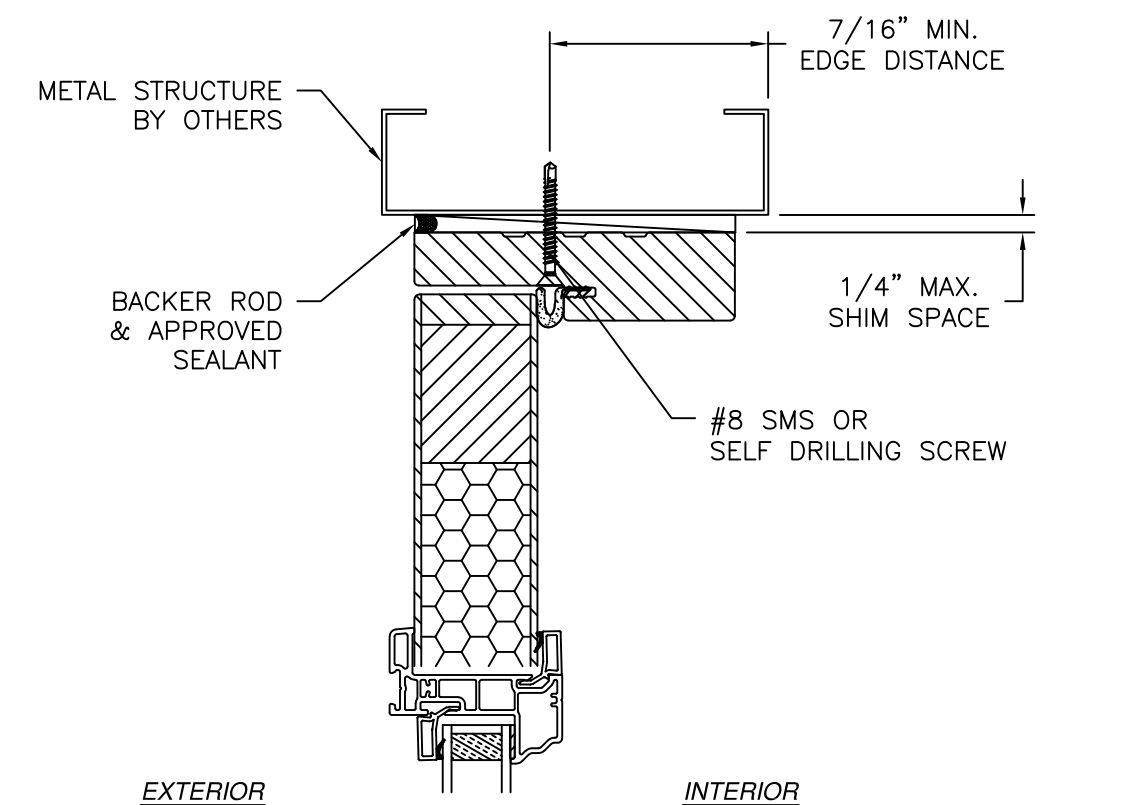


JAMB INSTALLATION DETAIL
METAL STRUCTURE INSTALLATION

- NOTES:
1. INTERIOR AND EXTERIOR FINISHES, BY OTHERS, NOT SHOWN FOR CLARITY.
 2. PERIMETER AND JOINT SEALANT BY OTHERS TO BE DESIGNED IN ACCORDANCE WITH ASTM E2112


SIGNED: 03/19/2024

THE MUHLER COMPANY, INC. 630 SKYLARK DRIVE CHARLESTON, SC 29407		
MUHLER DOOR, GLAZED, OUTSWING NON-IMPACT INSTALLATION DETAILS		
DRAWN: A.R.	DWG NO. 08-04010	REV -
SCALE NTS	DATE 02/21/2024	SHEET 4 OF 6
L. ROBERTO LOMAS P.E. 208 7th Ave, INDIALANTIC, FL 32903 434-688-0609 rllomas@lrlomaspe.com		

Luis R. Lomas P.E.
 FL No.: 62514

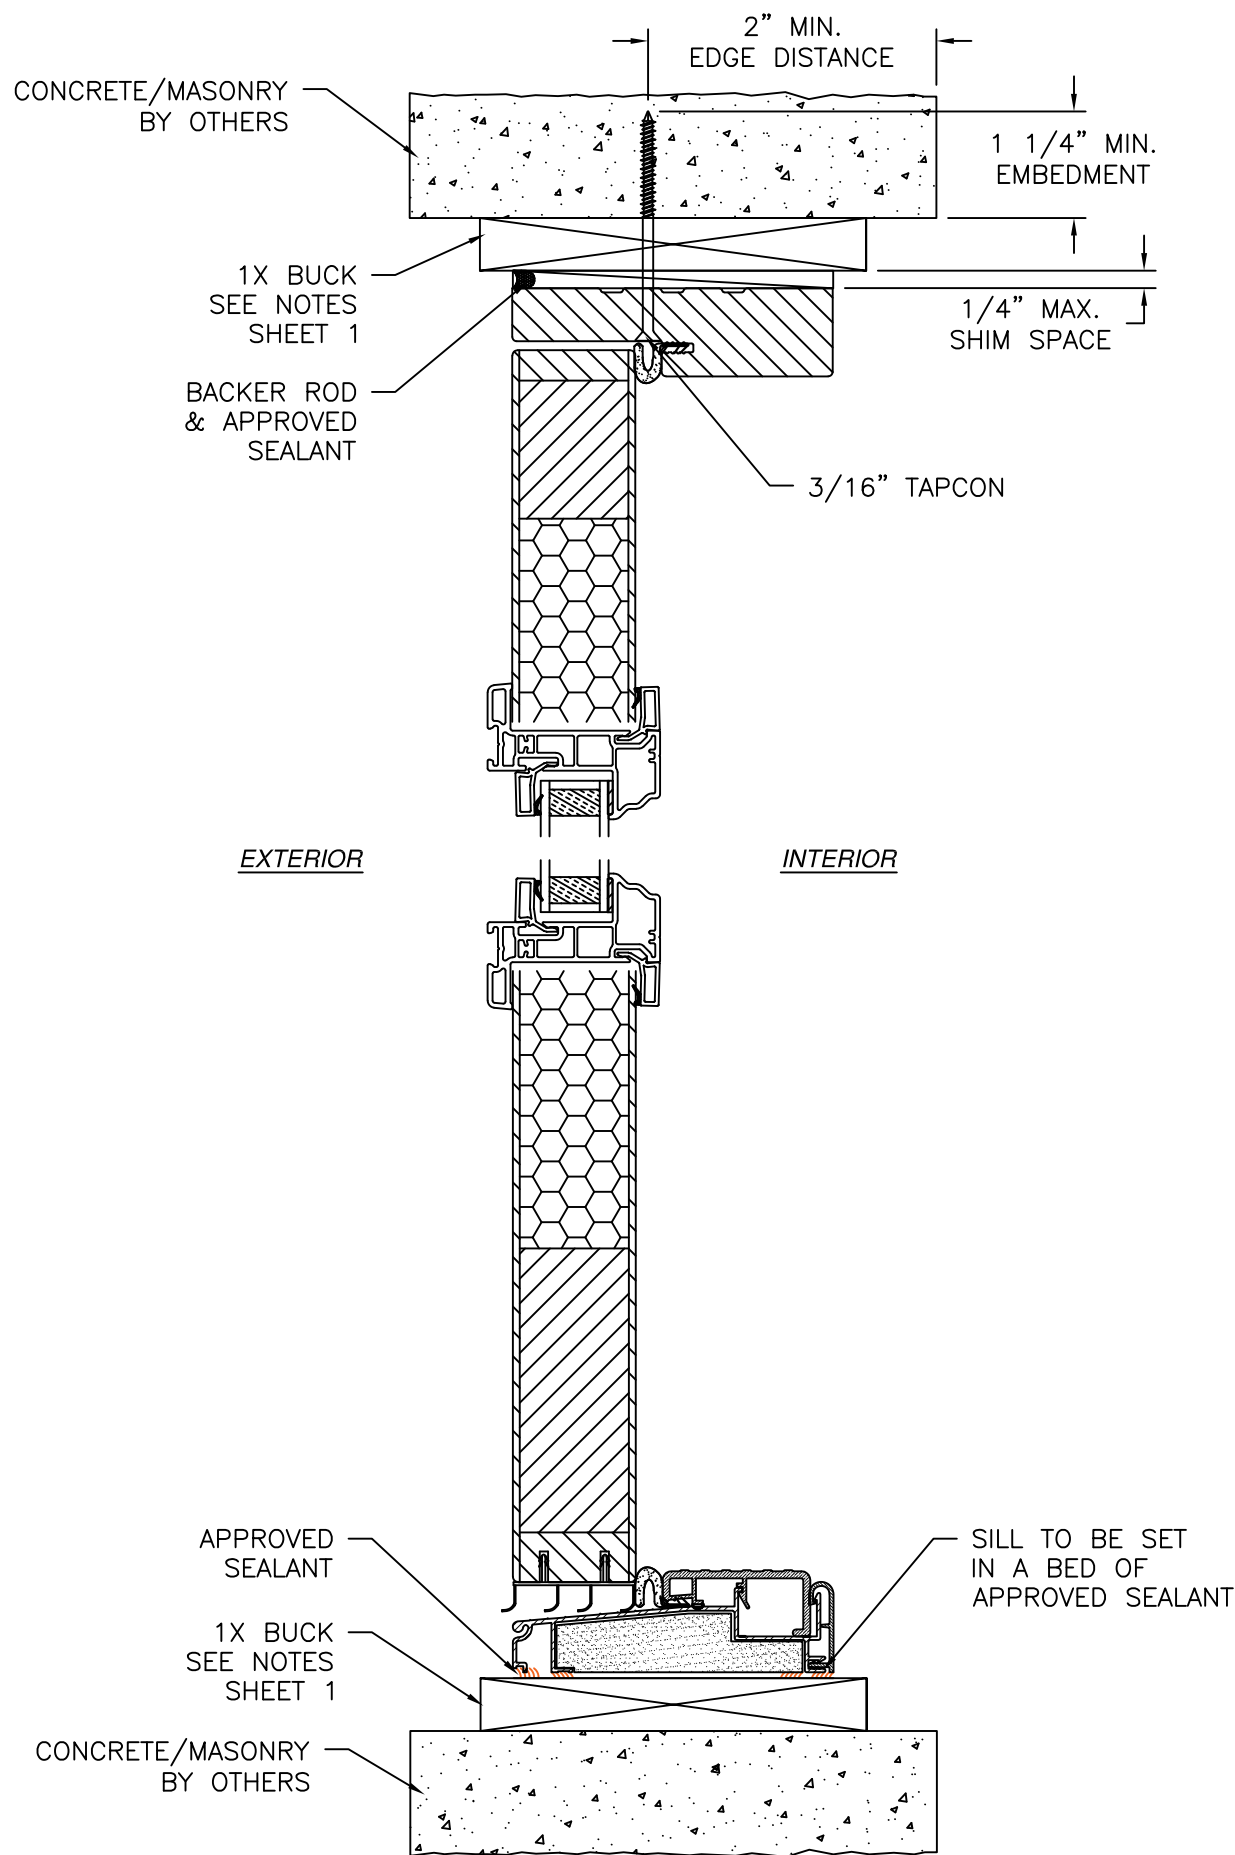

VERTICAL CROSS SECTION
CONCRETE/MASONRY INSTALLATION

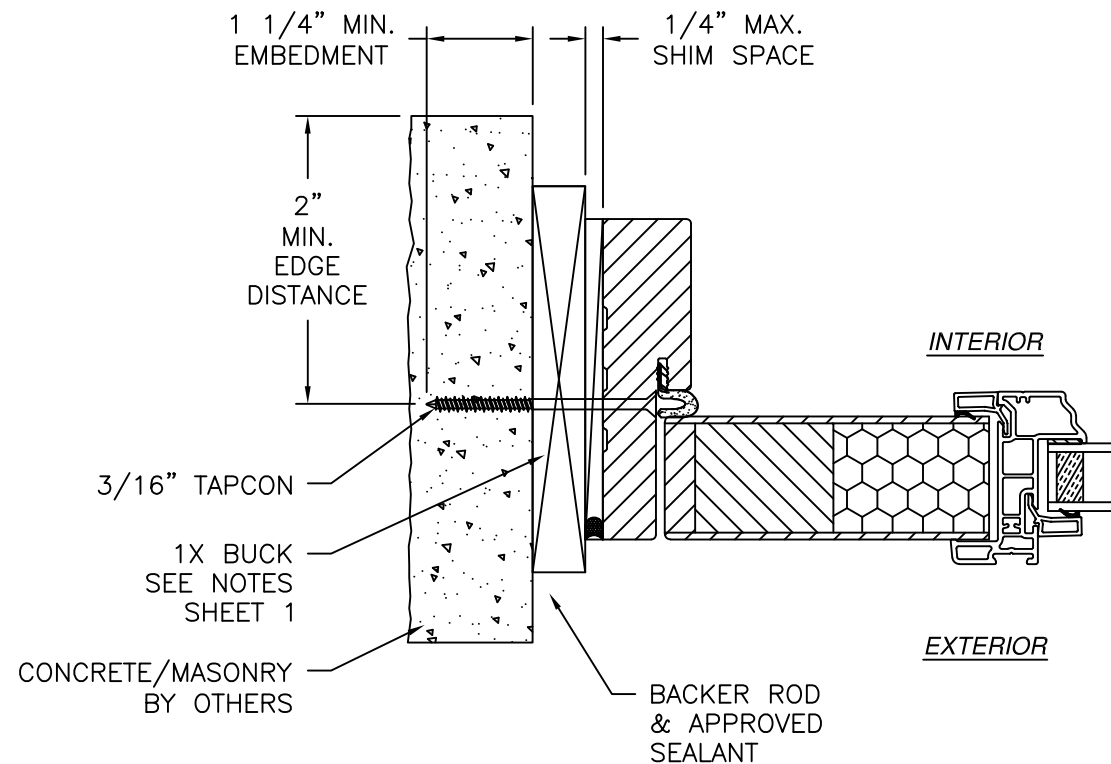

JAMB INSTALLATION DETAIL
CONCRETE/MASONRY INSTALLATION

NOTES:

1. INTERIOR AND EXTERIOR FINISHES, BY OTHERS, NOT SHOWN FOR CLARITY.
2. PERIMETER AND JOINT SEALANT BY OTHERS TO BE DESIGNED IN ACCORDANCE WITH ASTM E2112

THE MUHLER COMPANY, INC.

630 SKYLARK DRIVE
CHARLESTON, SC 29407

**MUHLER DOOR, GLAZED, OUTSWING
NON-IMPACT
INSTALLATION DETAILS**

DRAWN:
A.R.

DWG NO.

08-04010

REV
—


SCALE **NTS**

DATE

02/21/2024

SHEET **5** OF **6**



L. ROBERTO LOMAS P.E.
208 7th Ave, INDIALANTIC, FL 32903
434-688-0609 rllomas@lrlomaspe.com

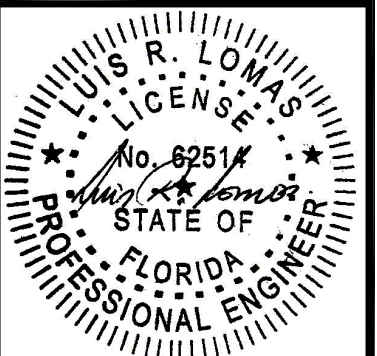

Luis R. Lomas P.E.
FL No.: 62514

SIGNED: 03/19/2024

REVISIONS			
REV	DESCRIPTION	DATE	APPROVED

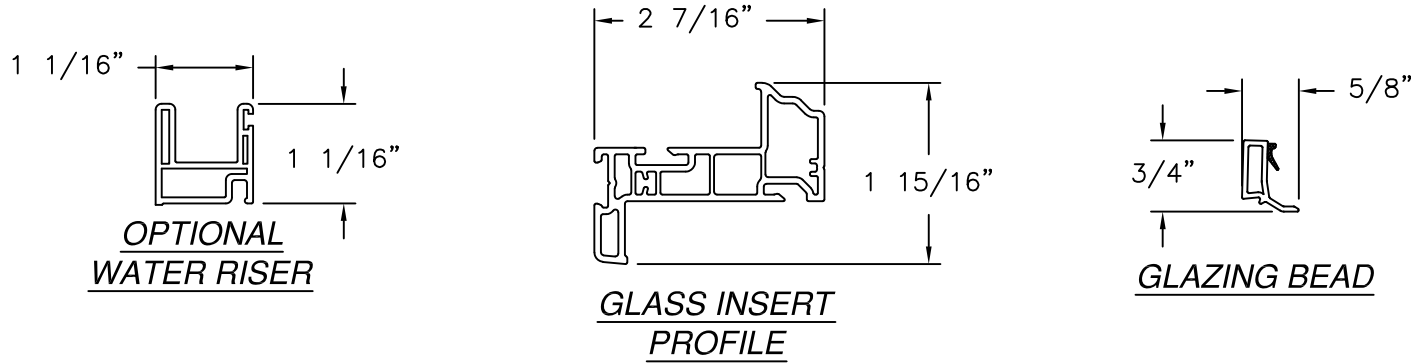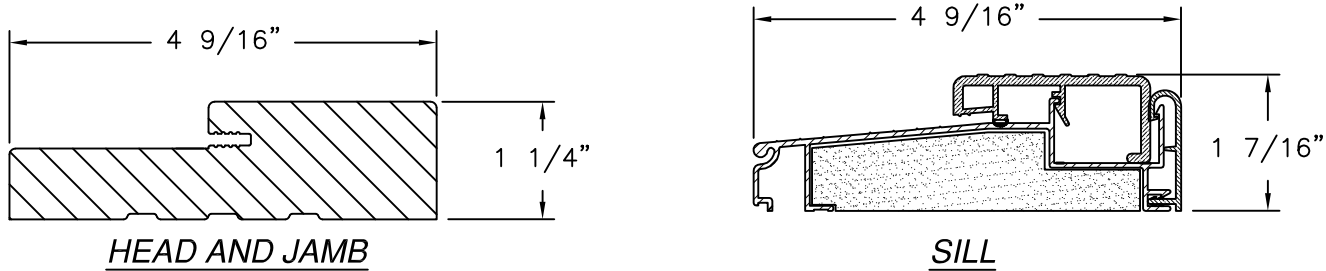

SIGNED: 03/19/2024

THE MUHLER COMPANY, INC. 630 SKYLARK DRIVE CHARLESTON, SC 29407			
MUHLER DOOR, GLAZED, OUTSWING NON-IMPACT COMPONENTS			
DRAWN: A.R.	DWG NO. 08-04010	REV -	
SCALE NTS	DATE 02/21/2024	SHEET 6 OF 6	
L. ROBERTO LOMAS P.E. 208 7th Ave, INDIALANTIC, FL 32903 434-688-0609 rllomas@lrlomaspe.com			Luis R. Lomas P.E. FL No.: 62514