

REVISIONS			
REV	DESCRIPTION	DATE	APPROVED
A	REVISED NOTES	07/08/26	R.L.

- NOTES:
1. THE PRODUCT SHOWN HEREIN IS DESIGNED AND MANUFACTURED TO COMPLY WITH REQUIREMENTS OF THE FLORIDA BUILDING CODE.
 2. WOOD FRAMING, METAL STRUCTURE AND MASONRY OPENING TO BE DESIGNED AND ANCHORED TO PROPERLY TRANSFER ALL LOADS TO STRUCTURE. FRAMING AND MASONRY OPENING IS THE RESPONSIBILITY OF THE ARCHITECT OR ENGINEER OF RECORD.
 3. WHERE SHIM OR BUCK THICKNESS IS LESS THAN 1-1/2" UNITS MUST BE ANCHORED THROUGH THE FRAME IN ACCORDANCE WITH MANUFACTURER'S PUBLISHED INSTALLATION INSTRUCTIONS. ANCHORS SHALL BE SECURELY FASTENED DIRECTLY INTO MASONRY, CONCRETE OR OTHER STRUCTURAL SUBSTRATE MATERIAL.
 4. WHERE WOOD BUCK THICKNESS IS 1-1/2" OR GREATER, BUCK SHALL BE SECURELY FASTENED TO MASONRY, CONCRETE OR OTHER STRUCTURAL SUBSTRATE. UNITS MAY BE ANCHORED THROUGH FRAME TO SECURED WOOD BUCK IN ACCORDANCE WITH MANUFACTURER'S PUBLISHED INSTALLATION INSTRUCTIONS.
 5. WHERE 1X BUCK IS NOT USED DISSIMILAR MATERIALS MUST BE SEPARATED WITH APPROVED COATING OR MEMBRANE. SELECTION OF COATING OR MEMBRANE IS THE RESPONSIBILITY OF THE ARCHITECT OR ENGINEER OF RECORD.
 6. BUCKS SHALL EXTEND BEYOND UNIT FRAME INTERIOR FACE SO THAT FULL FRAME SUPPORT IS PROVIDED.
 7. SHIM AS NEEDED AT EACH ANCHOR LOCATION WITH LOAD BEARING SHIM. SHIM WHERE SPACE OF 1/16" OR GREATER OCCURS. MAXIMUM ALLOWABLE SHIM STACK TO BE 1/4".
 8. SHIMS SHALL BE LOCATED, APPLIED AND MADE FROM MATERIALS AND THICKNESS CAPABLE OF SUSTAINING APPLICABLE LOADS.
 9. WIND LOAD DURATION FACTOR Cd=1.6 WAS USED FOR WOOD ANCHOR CALCULATIONS.
 10. FRAME MATERIAL: ALUMINUM 6063-T6.
 11. UNITS MUST BE GLAZED PER ASTM E1300 WITH SAFETY GLAZING.
 12. APPROVED IMPACT PROTECTIVE SYSTEM IS REQUIRED FOR THIS PRODUCT IN WIND BORNE DEBRIS REGIONS.

13. FOR ANCHORING THROUGH FRAME INTO WOOD FRAMING OR 2X BUCK USE #10 WOOD SCREWS WITH SUFFICIENT LENGTH TO ACHIEVE A 1 1/4" MINIMUM EMBEDMENT INTO SUBSTRATE. LOCATE ANCHORS AS SHOWN IN ELEVATIONS AND INSTALLATION DETAILS.
14. FOR ANCHORING THROUGH FRAME INTO MASONRY/CONCRETE USE 3/16" TAPCONS WITH SUFFICIENT LENGTH TO ACHIEVE A 1 1/4" MINIMUM EMBEDMENT INTO SUBSTRATE WITH 2" MINIMUM EDGE DISTANCE. LOCATE ANCHORS AS SHOWN IN ELEVATIONS AND INSTALLATION DETAILS.
15. FOR ANCHORING THROUGH FRAME INTO METAL STRUCTURE USE #10 SMS OR SELF DRILLING SCREWS WITH SUFFICIENT LENGTH TO ACHIEVE 3 THREADS MINIMUM BEYOND STRUCTURE INTERIOR WALL. LOCATE ANCHORS AS SHOWN IN ELEVATIONS AND INSTALLATION DETAILS.
16. ALL FASTENERS TO BE CORROSION RESISTANT.
17. INSTALLATION ANCHORS SHALL BE INSTALLED IN ACCORDANCE WITH ANCHOR MANUFACTURER'S INSTALLATION INSTRUCTIONS AND ANCHORS SHALL NOT BE USED IN SUBSTRATES WITH STRENGTHS LESS THAN THE MINIMUM STRENGTH SPECIFIED BELOW:
 - 17.1. WOOD: MINIMUM SPECIFIC GRAVITY OF G=0.42
 - 17.2. CONCRETE: MINIMUM COMPRESSIVE STRENGTH OF 2,000 PSI.
 - 17.3. MASONRY: HOLLOW/FILLED BLOCK PER ASTM C90 WITH Fm=2,000PSI MINIMUM.
 - 17.4. METAL STRUCTURE: STEEL 18GA (.048") FY=33KSI/FU=52KSI OR ALUMINUM 6063-T5 FU=30KSI 1/8" THICK MINIMUM
18. THIS SYSTEM HAS A RATING OF LIMITED WATER, THEREFORE, IT MAY BE INSTALLED IN AREAS WHERE THE OVERHANG IS EQUAL OR GREATER THAN 1 AND IN LOCATIONS WHERE WATER PENETRATION RESISTANCE IS NOT REQUIRED.

SIGNED: 07/08/2026

TABLE OF CONTENTS	
SHEET NO.	DESCRIPTION
1	NOTES
2	ELEVATION AND DESIGN PRESSURE CHART
3 - 6	INSTALLATION DETAILS
7	COMPONENTS

C.R. LAURENCE CO., INC.
2503 E. VERNON AVE,
LOS ANGELES, CA 90058

ENTICE HP+ SINGLE SIDE HINGED DOOR
NON-IMPACT
NOTES

DRAWN:
A.R.

DWG NO.
08-04018

REV
A

SCALE
NTS

DATE
03/25/2024

SHEET
1 OF 7

L. ROBERTO LOMAS P.E.
208 7th Ave, INDIALANTIC, FL 32903
434-688-0609 rllomas@lrlomaspe.com

LUIS R. LOMAS

LICENSE

No. 62514


STATE OF

FLORIDA

PROFESSIONAL ENGINEER

Luis R. Lomas P.E.
FL No.: 62514

REVISIONS			
REV	DESCRIPTION	DATE	APPROVED
A	REVISED NOTES	07/08/26	R.L.

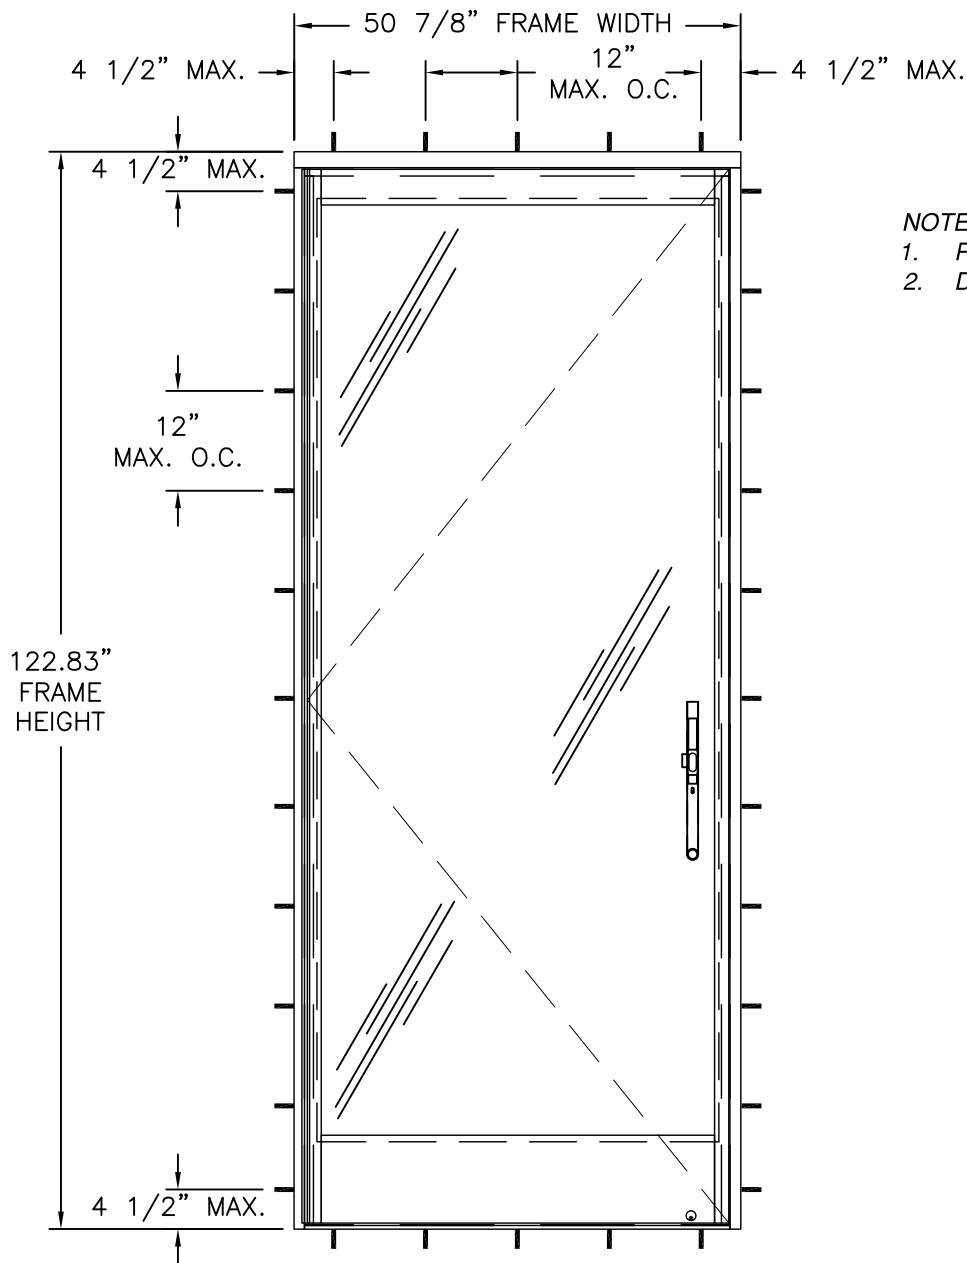

- NOTES:
- PANEL SIZE: 48 1/32" X 120 5/64"
 - D.L.O. SIZE: 44 7/8" X 105 29/32"

Chart #1
Rating chart (psf)

Frame Height (in)	Frame width (in)							
	27.00	30.00	36.00	42.00	48.00	50.88	54.00	60.00
80.00	45.0	45.0	43.5	39.2	36.0	34.7	33.5	31.5
84.00	45.0	45.0	42.8	38.5	35.3	34.1	32.8	30.8
90.00	45.0	45.0	42.0	37.7	34.5	33.2	32.0	30.0
96.00	45.0	45.0	41.2	36.9	33.7	32.5	31.2	29.2
102.00	45.0	45.0	40.6	36.3	33.1	31.8	30.6	28.6
108.00	45.0	45.0	40.0	35.7	32.5	31.2	30.0	-
114.00	45.0	45.0	39.4	35.2	32.0	30.7	29.5	-
120.00	45.0	45.0	39.0	34.7	31.5	30.2	-	-
122.83	45.0	44.8	38.8	34.5	31.3	30.0	-	-
132.00	45.0	44.2	38.2	33.8	-	-	-	-
138.00	45.0	43.8	37.7	32.3	-	-	-	-
144.00	45.0	43.4	36.2	31.0	-	-	-	-

Design pressures are positive and negative

ENTICE HP+ SINGLE SIDE HINGED DOOR
EXTERIOR VIEW

DESIGN PRESSURE RATING	IMPACT RATING
±30.0PSF	NONE

FOR WATER LIMITATIONS SEE NOTE 18 SHEET 1
FOR OTHER SIZES, SEE CHART #1, THIS SHEET

HARDWARE SCHEDULE (SINGLE UNIT)

A.	(1) DROP DOWN DROP SEAL (EDS) AT SILL
B.	(1) DEAD BOLT (777SL), 4 1/4" FROM LEFT JAMB AT HEAD OF OPERABLE PANEL
C.	(1) DEAD BOLT, DB160J(3/4)EKBS, 4 1/4" FROM LEFT JAMB AT SILL OF OPERABLE PANEL
D.	(1) CONTINUOUS HINGE (DH492) AT RIGHT JAMB
E.	(1) STRIKE PLATE (AMR207), 4 1/4" FROM LEFT JAMB AT SILL
F.	(1) STRIKE PLATE (DBSTOP), 4 1/4" FROM LEFT JAMB AT HEAD

SIGNED: 07/08/2026


C.R. LAURENCE CO., INC.

2503 E. VERNON AVE,
LOS ANGELES, CA 90058

ENTICE HP+ SINGLE SIDE HINGED DOOR
NON-IMPACT
ELEVATION AND DESIGN PRESSURE CHART

DRAWN: A.R.	DWG NO. 08-04018	REV A
SCALE NTS	DATE 03/25/2024	SHEET 2 OF 7

L. ROBERTO LOMAS P.E.
208 7th Ave, INDIALANTIC, FL 32903
434-688-0609 rllomas@lrlomaspe.com

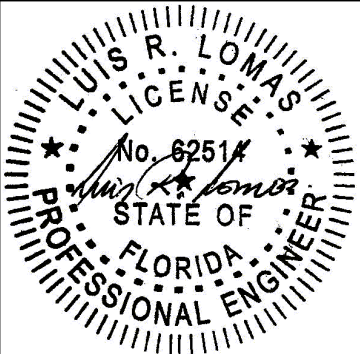


Luis R. Lomas P.E.
FL No.: 62514

REVISIONS			
REV	DESCRIPTION	DATE	APPROVED
A	REVISED NOTES	07/08/26	R.L.

EXTERIOR

INTERIOR

VERTICAL CROSS SECTION

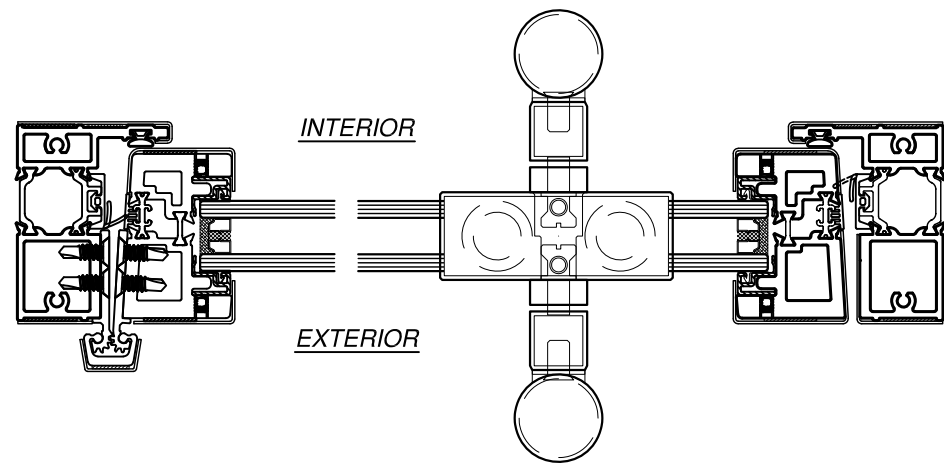

HORIZONTAL CROSS SECTION

SIGNED: 07/08/2026

C.R. LAURENCE CO., INC.


2503 E. VERNON AVE,
LOS ANGELES, CA 90058

ENTICE HP+ SINGLE SIDE HINGED DOOR
NON-IMPACT
INSTALLATION DETAILS



DRAWN: A.R.	DWG NO. 08-04018	REV A
----------------	---------------------	----------

SCALE NTS	DATE 03/25/2024	SHEET 3 OF 7
--------------	--------------------	-----------------


L. ROBERTO LOMAS P.E.
208 7th Ave, INDIALANTIC, FL 32903
434-688-0609 rllomas@lrlomaspe.com

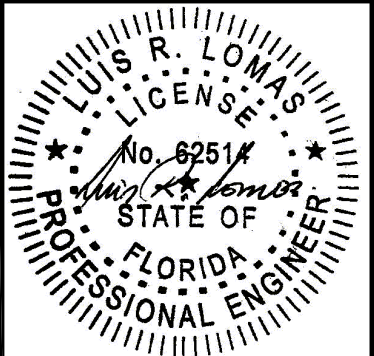

Luis R. Lomas P.E.
FL No.: 62514

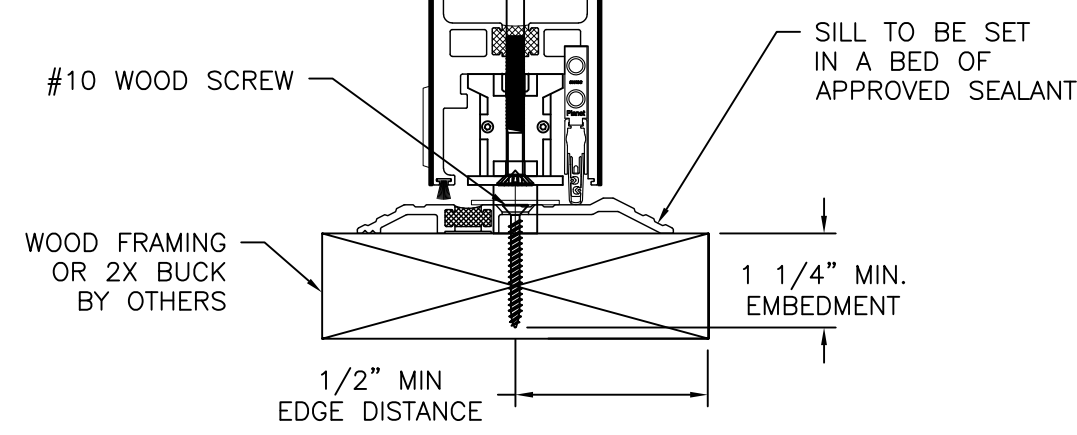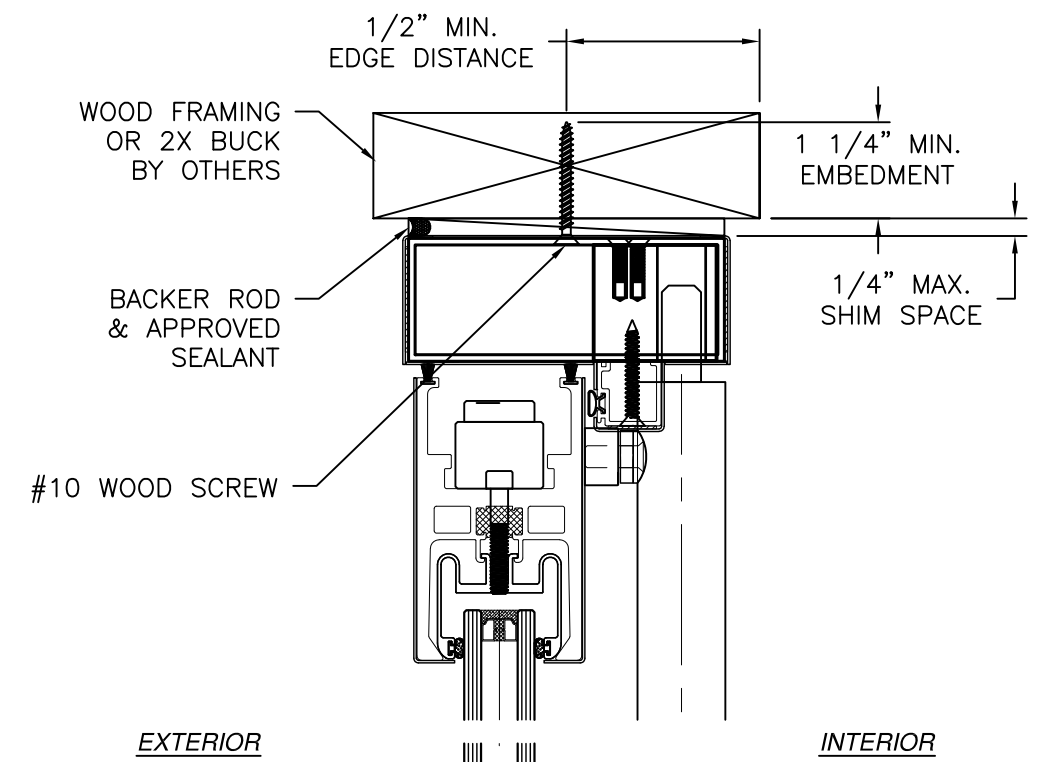

VERTICAL CROSS SECTION
WOOD FRAMING OR 2X BUCK INSTALLATION

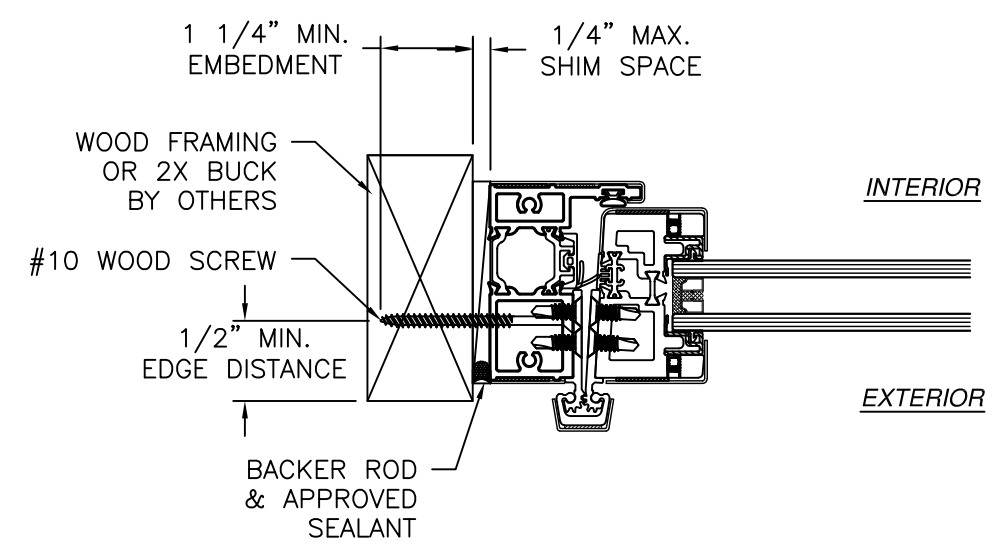

JAMB INSTALLATION DETAIL
WOOD FRAMING OR 2X BUCK INSTALLATION


- NOTES:
1. INTERIOR AND EXTERIOR FINISHES, BY OTHERS, NOT SHOWN FOR CLARITY.
 2. PERIMETER AND JOINT SEALANT BY OTHERS TO BE DESIGNED IN ACCORDANCE WITH ASTM E2112

C.R. LAURENCE CO., INC. 2503 E. VERNON AVE, LOS ANGELES, CA 90058		
ENTICE HP+ SINGLE SIDE HINGED DOOR NON-IMPACT INSTALLATION DETAILS		
DRAWN: A.R.	DWG NO. 08-04018	REV A
SCALE NTS	DATE 03/25/2024	SHEET 4 OF 7
L. ROBERTO LOMAS P.E. 208 7th Ave, INDIALANTIC, FL 32903 434-688-0609 rllomas@lrlomaspe.com		


SIGNED: 07/08/2026

Luis R. Lomas P.E.
FL No.: 62514

REVISIONS			
REV	DESCRIPTION	DATE	APPROVED
A	REVISED NOTES	07/08/26	R.L.

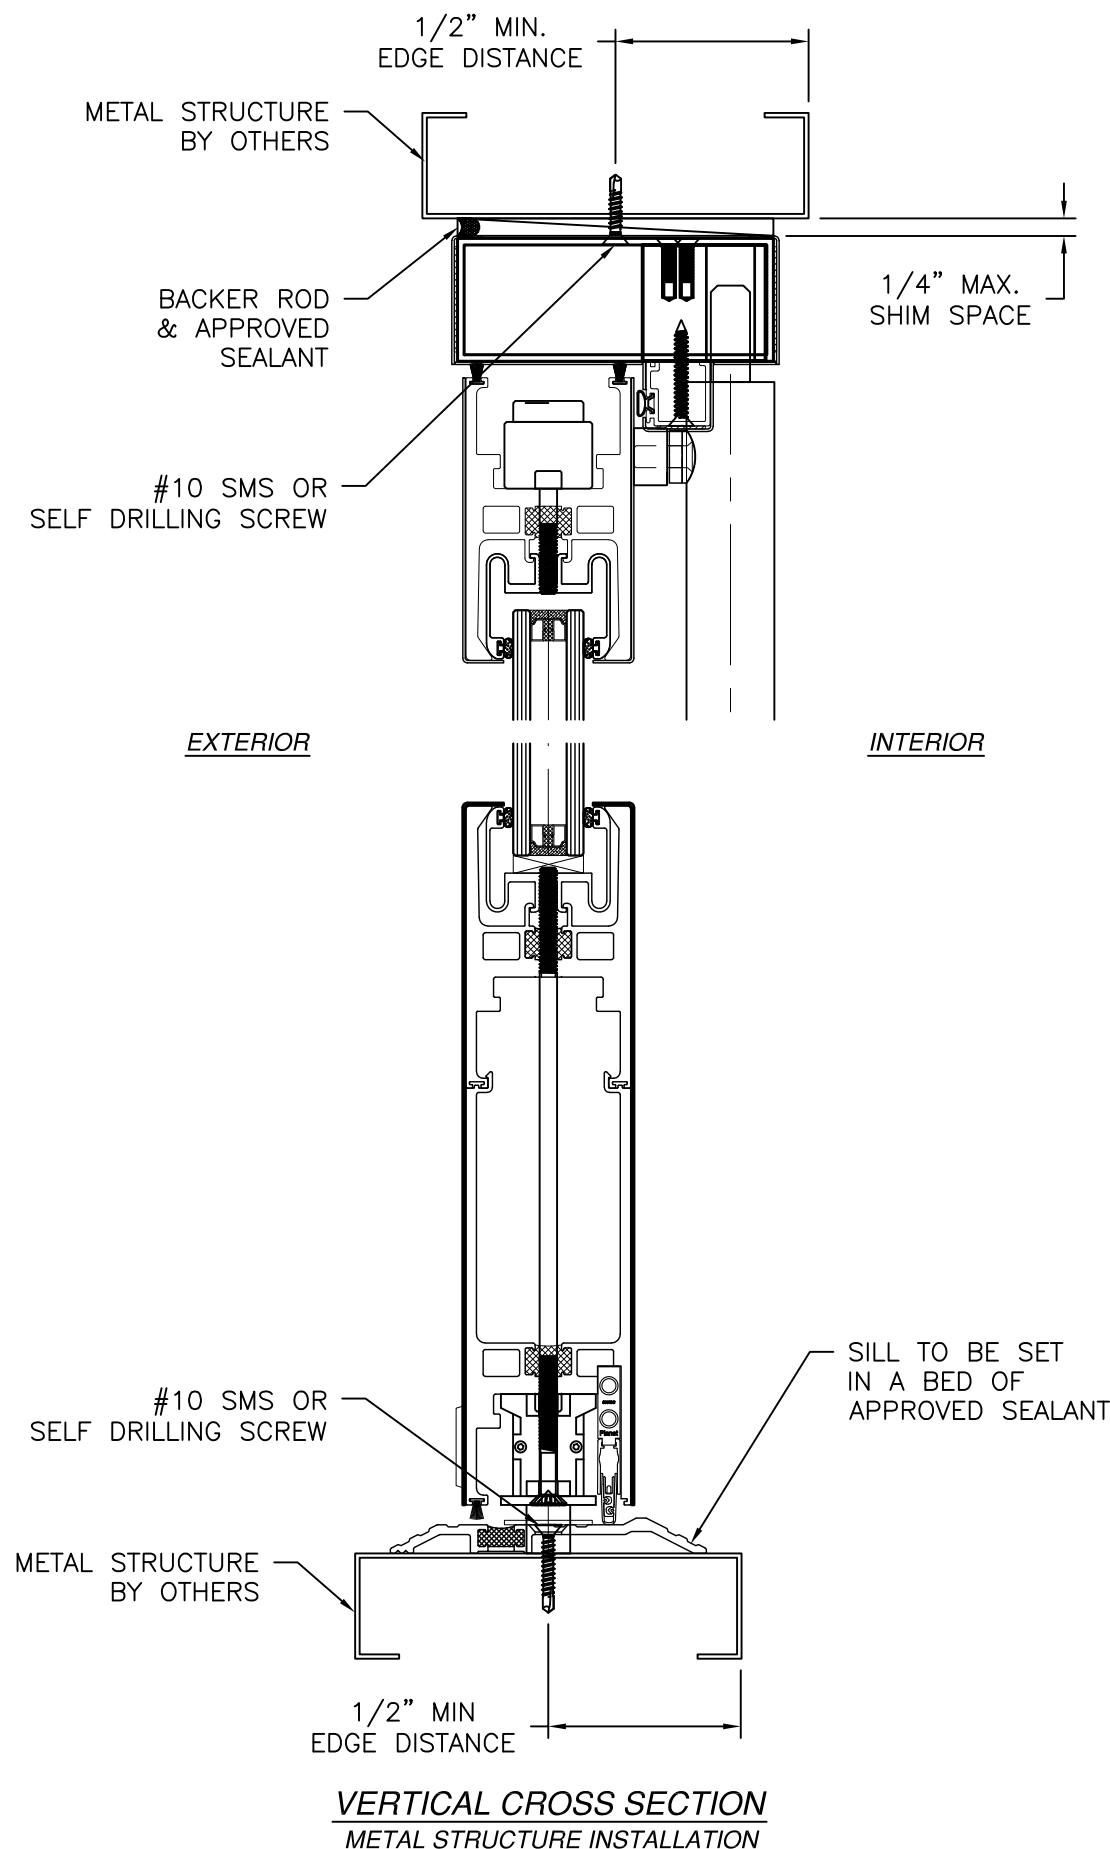

VERTICAL CROSS SECTION
METAL STRUCTURE INSTALLATION

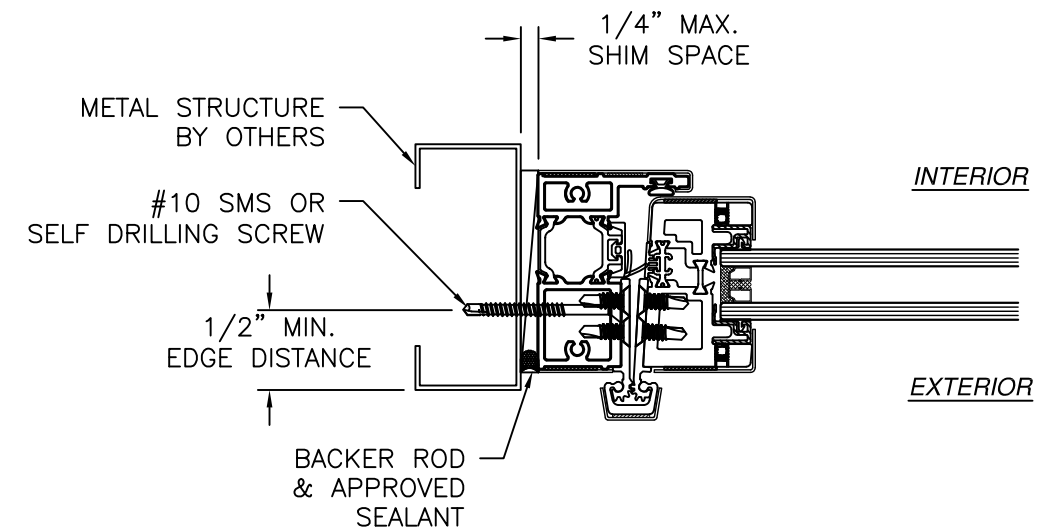

JAMB INSTALLATION DETAIL
METAL STRUCTURE INSTALLATION

- NOTES:
1. INTERIOR AND EXTERIOR FINISHES, BY OTHERS, NOT SHOWN FOR CLARITY.
 2. PERIMETER AND JOINT SEALANT BY OTHERS TO BE DESIGNED IN ACCORDANCE WITH ASTM E2112

REVISIONS			
REV	DESCRIPTION	DATE	APPROVED
A	REVISED NOTES	07/08/26	R.L.


C.R. LAURENCE CO., INC.
2503 E. VERNON AVE,
LOS ANGELES, CA 90058

ENTICE HP+ SINGLE SIDE HINGED DOOR
NON-IMPACT
INSTALLATION DETAILS

DRAWN: A.R.	DWG NO. 08-04018	REV A
SCALE NTS	DATE 03/25/2024	SHEET 5 OF 7



L. ROBERTO LOMAS P.E.
208 7th Ave, INDIALANTIC, FL 32903
434-688-0609 rllomas@lrlomaspe.com

SIGNED: 07/08/2026

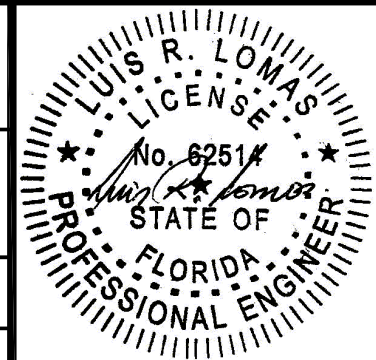

Luis R. Lomas P.E.
FL No.: 62514

REVISIONS			
REV	DESCRIPTION	DATE	APPROVED
A	REVISED NOTES	07/08/26	R.L.

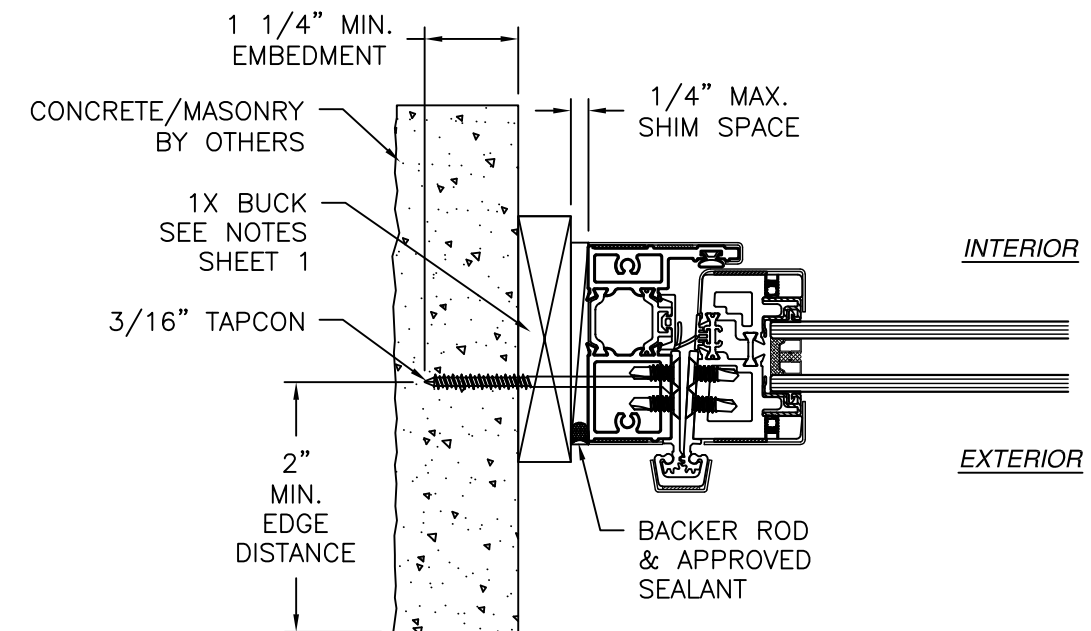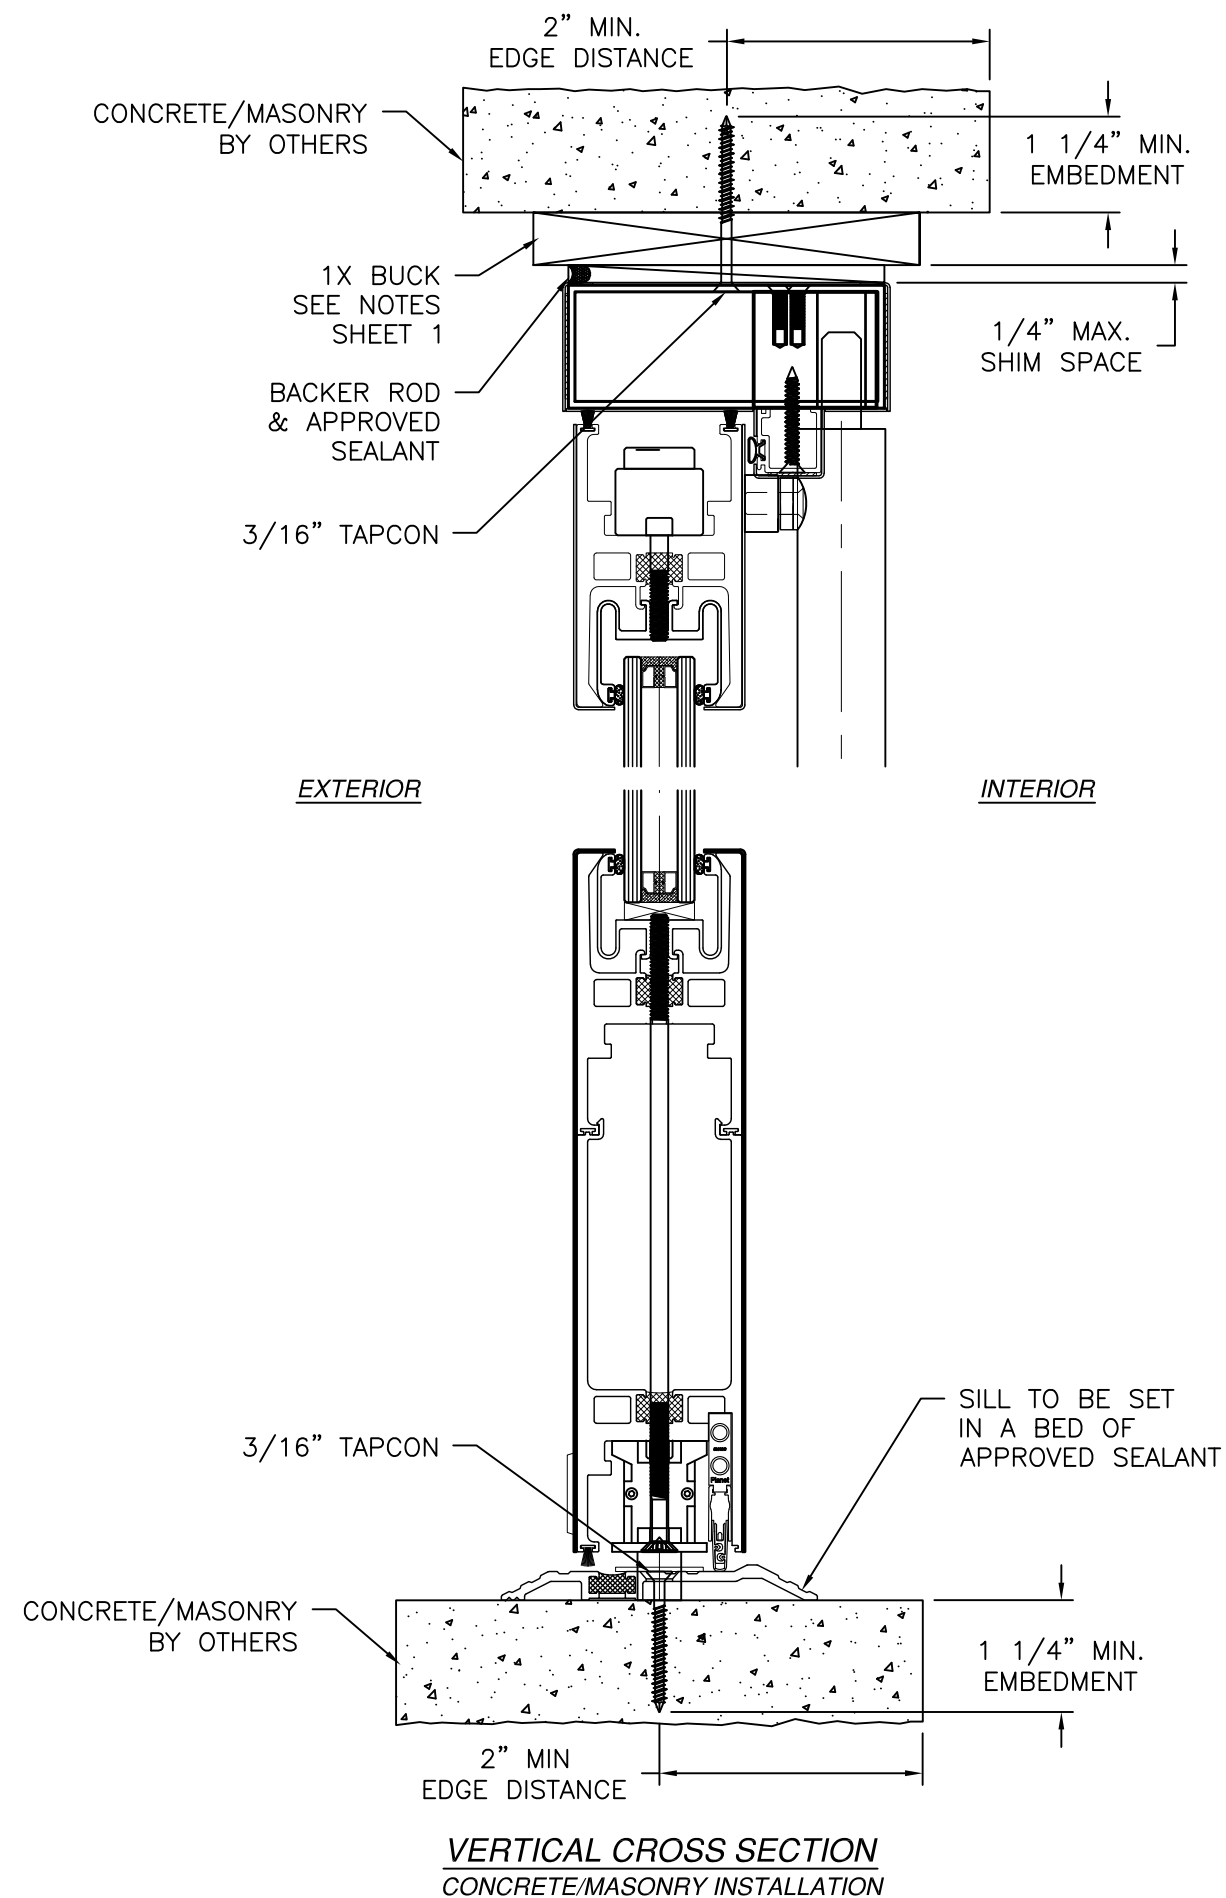


NOTES:

1. INTERIOR AND EXTERIOR FINISHES, BY OTHERS, NOT SHOWN FOR CLARITY.
2. PERIMETER AND JOINT SEALANT BY OTHERS TO BE DESIGNED IN ACCORDANCE WITH ASTM E2112












SIGNED: 07/08/2026

C.R. LAURENCE CO., INC. 2503 E. VERNON AVE, LOS ANGELES, CA 90058		
ENTICE HP+ SINGLE SIDE HINGED DOOR NON-IMPACT INSTALLATION DETAILS		
DRAWN: A.R.	DWG NO. 08-04018	REV A
SCALE NTS	DATE 03/25/2024	SHEET 6 OF 7
L. ROBERTO LOMAS P.E. 208 7th Ave, INDIALANTIC, FL 32903 434-688-0609 rllomas@lrlomaspe.com		

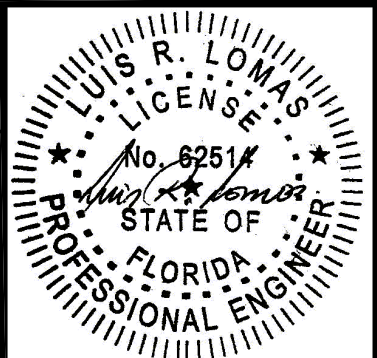

Luis R. Lomas P.E.
FL No.: 62514

REVISIONS			
REV	DESCRIPTION	DATE	APPROVED
A	REVISED NOTES	07/08/26	R.L.

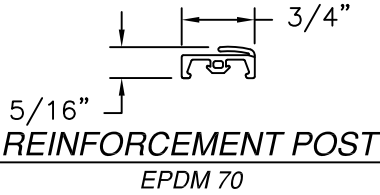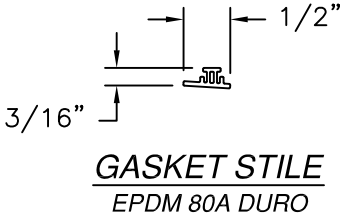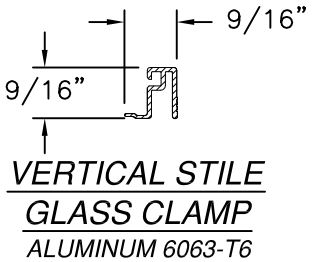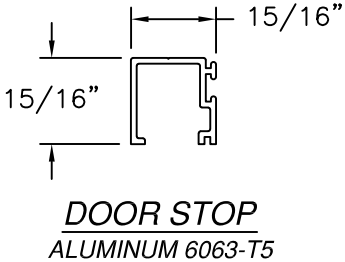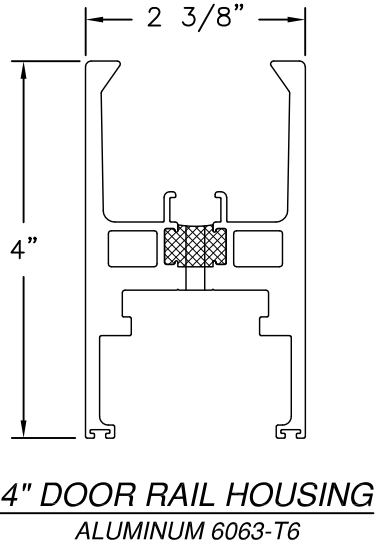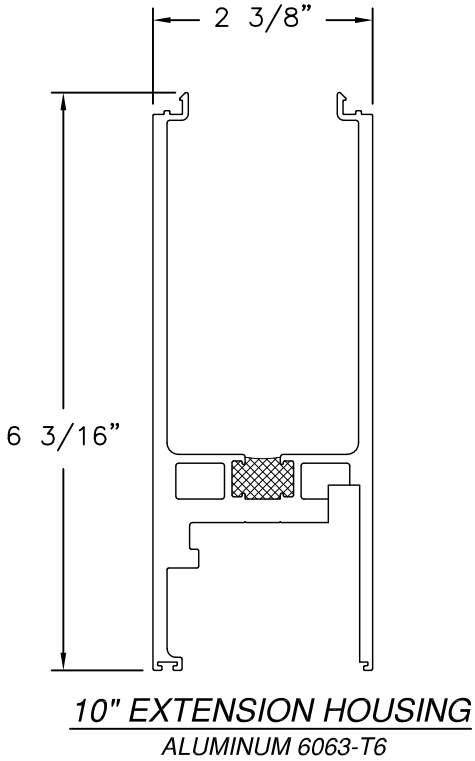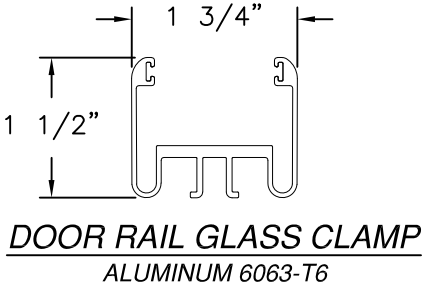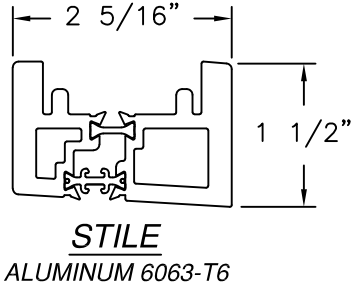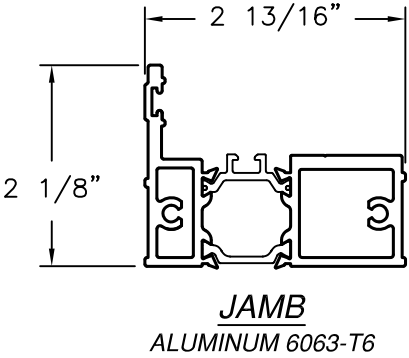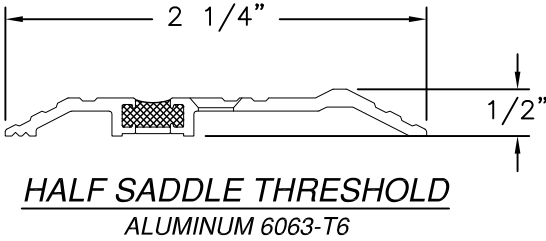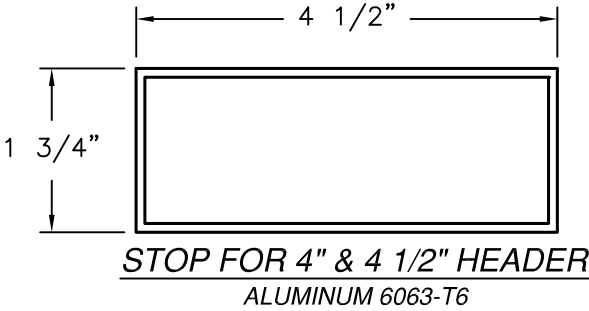

SIGNED: 07/08/2026

C.R. LAURENCE CO., INC.

2503 E. VERNON AVE,
LOS ANGELES, CA 90058

ENTICE HP+ SINGLE SIDE HINGED DOOR
NON-IMPACT
COMPONENTS

DRAWN: A.R.

DWG NO. 08-04018

REV A

SCALE NTS


DATE 03/25/2024

SHEET 7 OF 7

L. ROBERTO LOMAS P.E.

208 7th Ave, INDIALANTIC, FL 32903

434-688-0609 rllomas@lrlomaspe.com

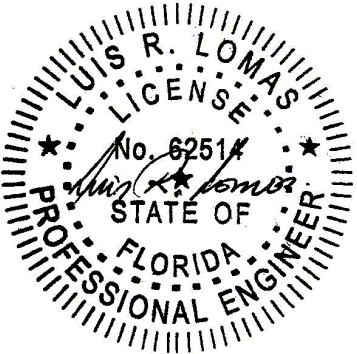

Luis R. Lomas P.E.
FL No.: 62514