

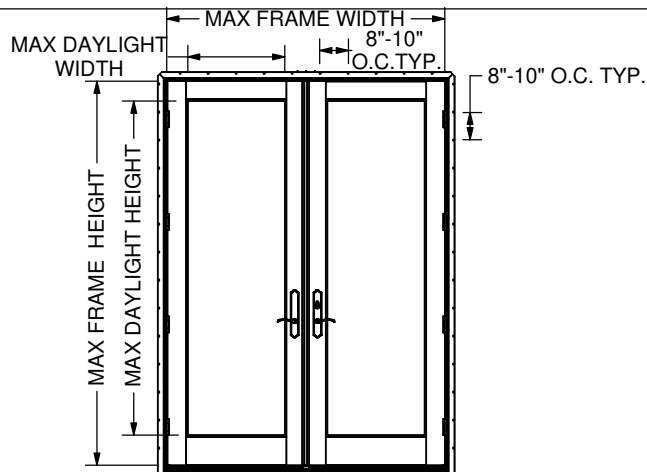


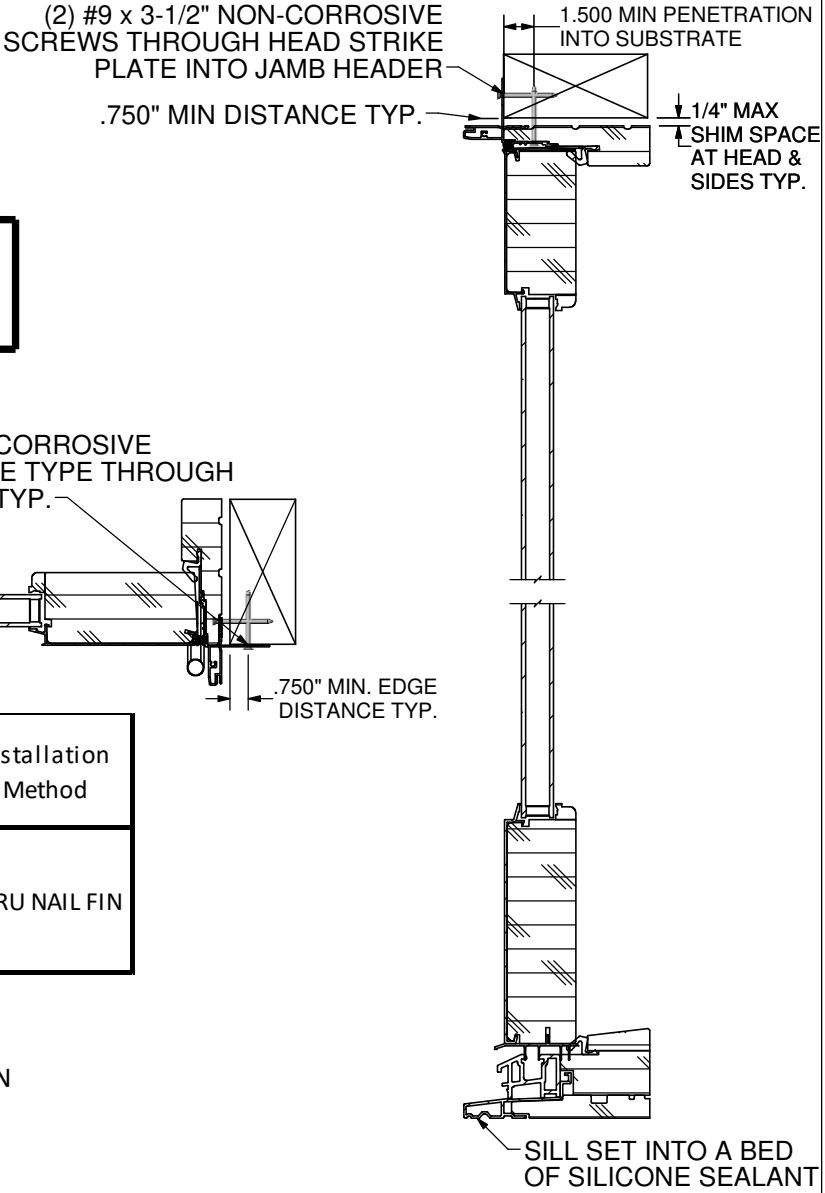

8611 OUTSWING
FRENCH DOOR
NAIL FIN INSTALLATION

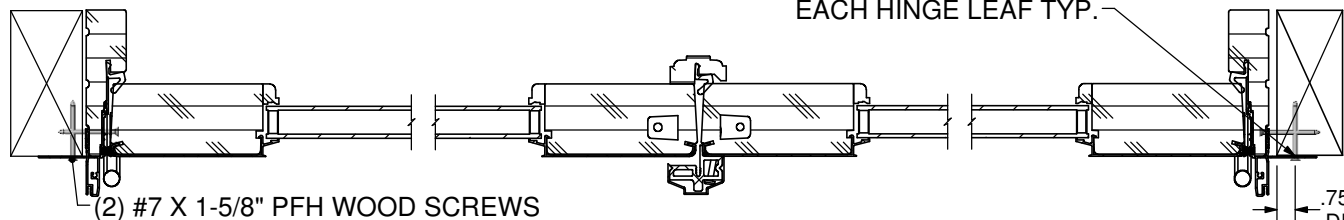

Description	Max Frame Size		Max Daylight Opening		Design Pressure (psf)	Frame Material	Installation Method
	Width (IN)	Height (IN)	Width (IN)	Height (IN)			
8611 OUTSWING HINGED DOOR	73.75	99.09	25.640	83.630	+/-50	ALUM/WOOD	THRU NAIL FIN

GENERAL NOTE(S):

1. THESE UNITS HAVE BEEN TESTED, ANALYZED, HALLMARK CERTIFIED AND FBC APPROVED.
2. THE PRODUCT SHOWN HEREIN IS DESIGNED AND MANUFACTURED TO COMPLY WITH THE CURRENT EDITION FLORIDA BUILDING CODE (FBC), EXCLUDING HVHZ. THE PRODUCT HAS BEEN EVALUATED TO THE FOLLOWING.
 - AAMA/WDMA/CSA 101/I.S.2/A440-17
 - AAMA/WDMA/CSA 101/I.S.2/A440-22

3. THIS SCHEDULE ADDRESSES ONLY THE FASTENERS REQUIRED TO ANCHOR THE DOOR(S) TO ACHIEVE THE RATED DESIGN PRESSURE. THOROUGHLY READ AND FOLLOW MANUFACTURERS INSTALLATION INSTRUCTIONS RECEIVED WITH UNIT. THIS GUIDE DOES NOT ADDRESS THE SEALING CONSIDERATIONS THAT MAY ARISE IN DIFFERENT WALL CONDITIONS.

REVISION		DATE	DESCRIPTION	WHITE SLIP NUMBER	ENG.	DO NOT SCALE DRAWING		DRAWN BY: DDD	DATE: 4/17/24	MATERIAL: DIV./ORDER #: DATE ORDERED: Q.C. COMPARATOR CHECK: ☐ FINISH: CUT STOCK SIZE: ECO OR W.S. #: 27735 DIE #,X-REF #,COMPARATOR #: TYP. WALL THICKNESS: AREA: WT./FT.: FILE PATH:	
Weather Shield Windows & Doors PRODUCTS: 8611 OUTSWING FRENCH DOOR SIDE HINGE TITLE: INSTALLATION INSTRUCTION DWG. NO. 45-40218 SCALE: 1:48 SHEET NAME: Sheet1 SHEET 1 OF 1											