


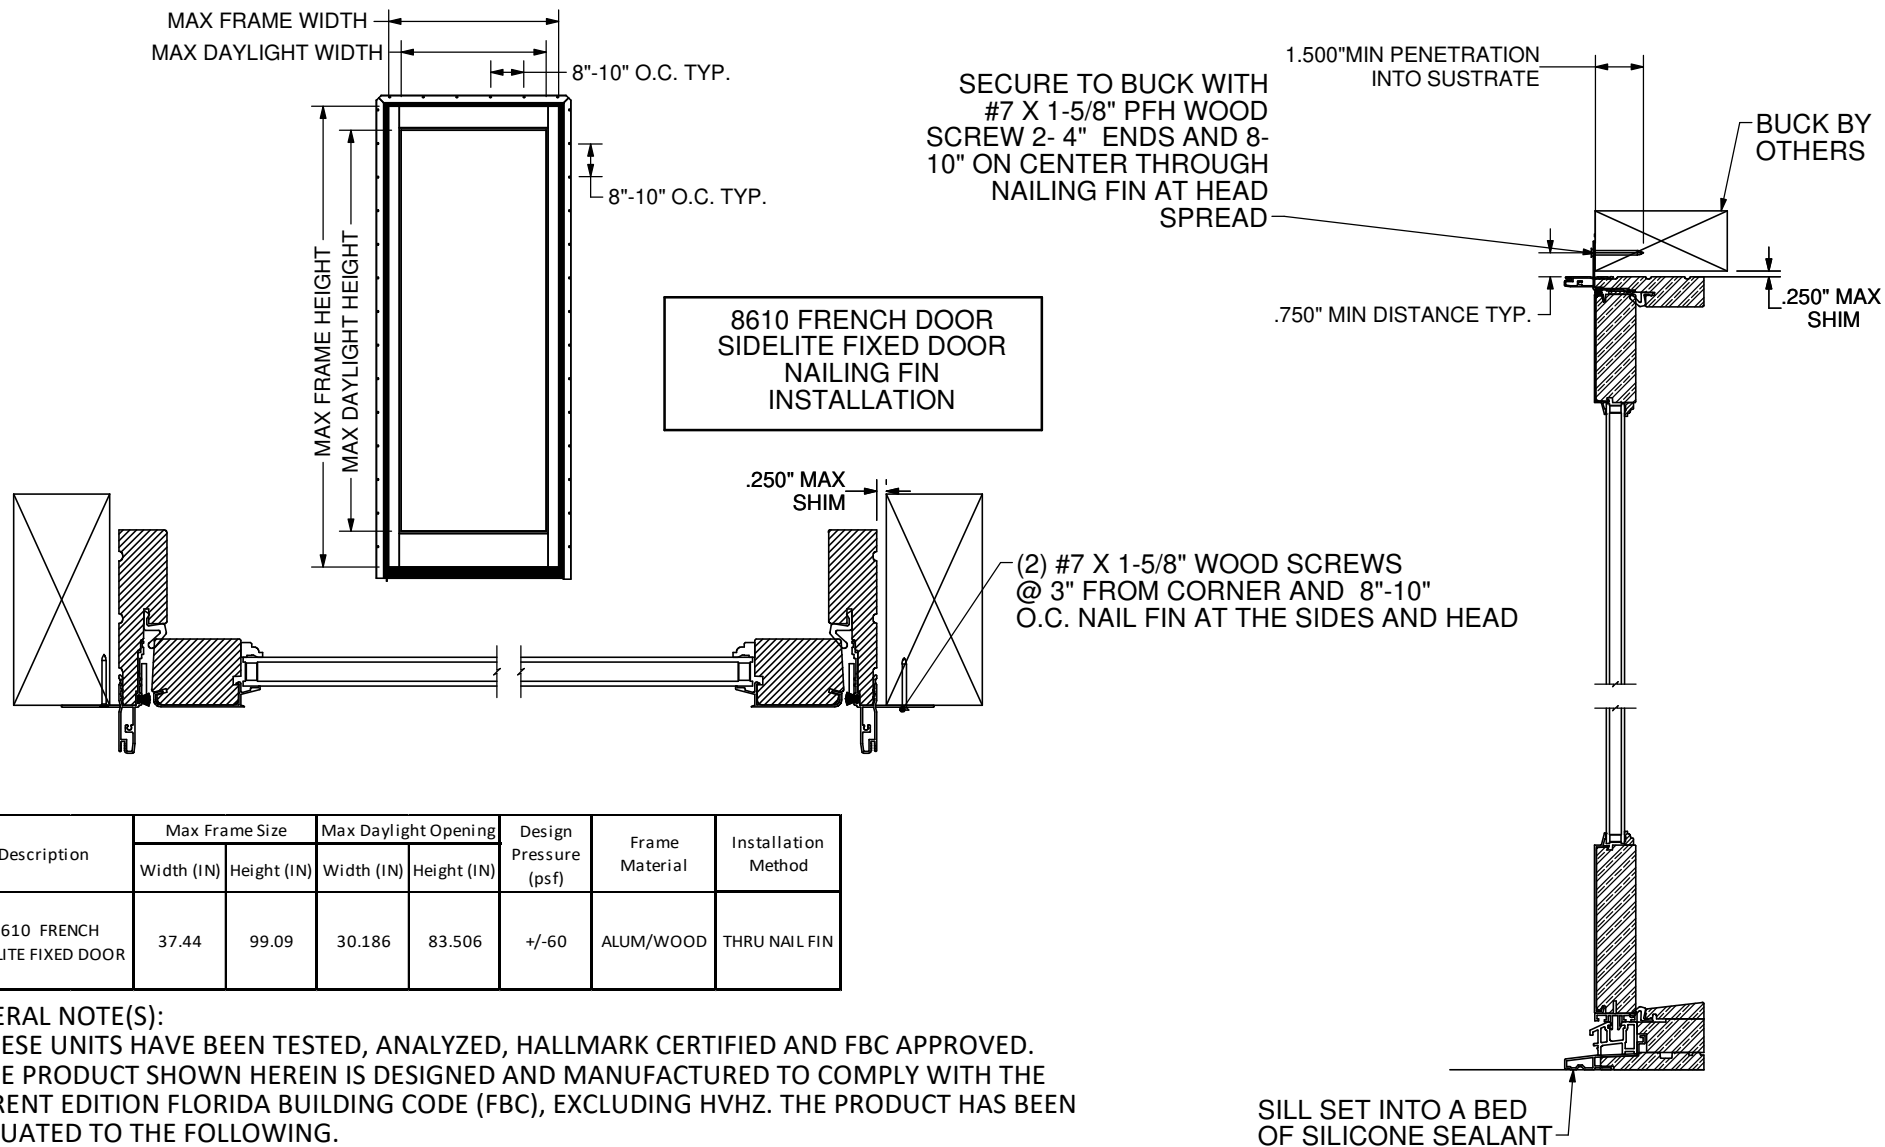

Description	Max Frame Size		Max Daylight Opening		Design Pressure (psf)	Frame Material	Installation Method
	Width (IN)	Height (IN)	Width (IN)	Height (IN)			
8610 FRENCH SIDELITE FIXED DOOR	37.44	99.09	30.186	83.506	+/-60	ALUM/WOOD	THRU NAIL FIN

GENERAL NOTE(S):

1. THESE UNITS HAVE BEEN TESTED, ANALYZED, HALLMARK CERTIFIED AND FBC APPROVED.
 2. THE PRODUCT SHOWN HEREIN IS DESIGNED AND MANUFACTURED TO COMPLY WITH THE CURRENT EDITION FLORIDA BUILDING CODE (FBC), EXCLUDING HVHZ. THE PRODUCT HAS BEEN EVALUATED TO THE FOLLOWING.

- AAMA/WDMA/CSA 101/I.S.2/A440-17
- AAMA/WDMA/CSA 101/I.S.2/A440-22

3. THIS SCHEDULE ADDRESSES ONLY THE FASTENERS REQUIRED TO ANCHOR THE DOOR(S) TO ACHIEVE THE RATED DESIGN PRESSURE. THOROUGHLY READ AND FOLLOW MANUFACTURERS INSTALLATION INSTRUCTIONS RECEIVED WITH UNIT. THIS GUIDE DOES NOT ADDRESS THE SEALING CONSIDERATIONS THAT MAY ARISE IN DIFFERENT WALL CONDITIONS.

					TYP. WALL THICKNESS:		PRODUCTS: 8610 FRENCH DOOR SIDELITE FIXED DOOR				
					WT/FT:	AREA:	DRAWN BY: DDD	DATE: 04-17-24	TITLE: INSTALLATION INSTRUCTIONS		
					MAT:	FINISH:					
					DIE TOOL:	CUT STOCK:					
REV	DATE	DESCRIPTION			PCR NO.	ENG	PDR #:	PROFILE #85-8898	DWG NO.: 45-40247		REV A
							SCALE: 1:2				
							SHEET NAME: Sheet1			SHEET 1	OF 1

DO NOT SCALE DRAWING