

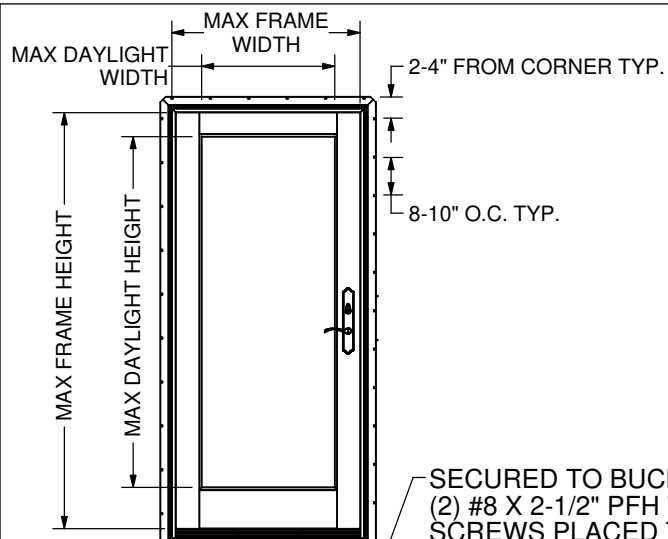


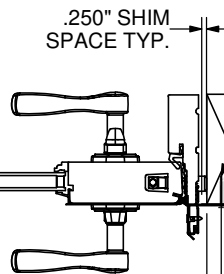


**8610 Outswing French Door
Single Point Hinge
Nailing Fin Installation**

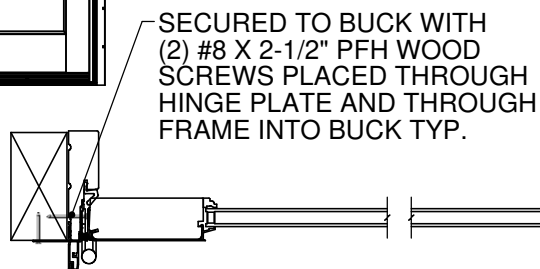

SECURE TO BUCK WITH
#7 X 1-5/8" PFD WOOD
SCREWS 2-4" FROM CORNER
AND 8-10" O.C. THROUGH
THE NAILING FIN A HEAD AND
SIDES TYP.

PERIMETER SEALANT
ON HEAD AND SIDES TYP.
BUCK BY OTHER

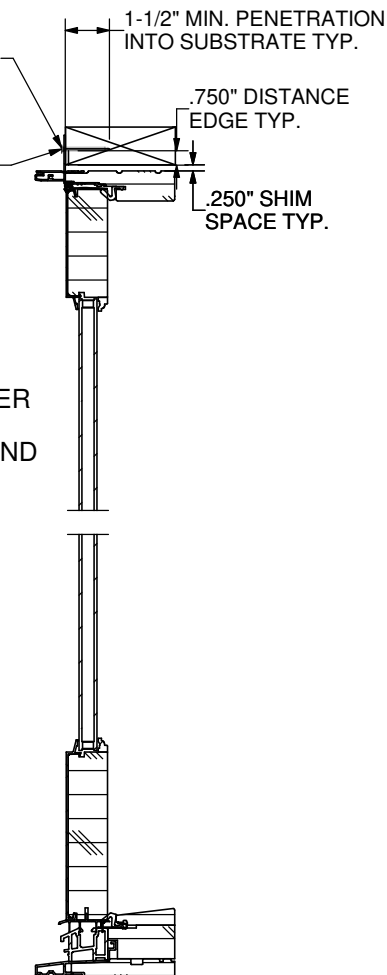

SECURE TO BUCK WITH
#7 X 1-5/8" PFD WOOD
SCREWS 2-4" FROM CORNER
AND 8-10" O.C. THROUGH
THE NAILING FIN A HEAD AND
SIDES TYP.

1-1/2" MIN. PENETRATION
INTO SUBSTRATE TYP.

.750" DISTANCE
EDGE TYP.

Description	Max Frame Size		Max Daylight Opening		Design Pressure (psf)	Frame Material	Installation Method
	Width (IN)	Height (IN)	Width (IN)	Height (IN)			
8610 OUTSWING FRENCH DOOR SINGLE POINT HINGE	37.56	99.09	25.388	83.506	+/-40	ALUM/WOOD	THRU NAIL FIN

GENERAL NOTE(S):

1. THESE UNITS HAVE BEEN TESTED, ANALYZED, HALLMARK CERTIFIED AND FBC APPROVED.
2. THE PRODUCT SHOWN HEREIN IS DESIGNED AND MANUFACTURED TO COMPLY WITH THE CURRENT EDITION FLORIDA BUILDING CODE (FBC), EXCLUDING HVHZ. THE PRODUCT HAS BEEN EVALUATED TO THE FOLLOWING.
 - AAMA/WDMA/CSA 101/I.S.2/A440-17
 - AAMA/WDMA/CSA 101/I.S.2/A440-22
3. THIS SCHEDULE ADDRESSES ONLY THE FASTENERS REQUIRED TO ANCHOR THE DOOR(S) TO ACHIEVE THE RATED DESIGN PRESSURE. THOROUGHLY READ AND FOLLOW MANUFACTURERS INSTALLATION INSTRUCTIONS RECEIVED WITH UNIT. THIS GUIDE DOES NOT ADDRESS THE SEALING CONSIDERATIONS THAT MAY ARISE IN DIFFERENT WALL CONDITIONS.

SILL SET INTO A
CONTINUOUS BED
OF SILICONE SEALANT

MATERIAL:	
DIV./ORDER #:	
DATE ORDERED:	
Q.C. COMPARATOR CHECK: ☐	
CUT STOCK SIZE:	
FINISH:	
ECO OR W.S. #:	
DRAWN BY: DDD	DATE: 04/14/24

**Weather Shield
Windows & Doors**

PRODUCTS: 8610 OUTSWING FRENCH DOOR SINGLE POINT SIDE HINGE	
TITLE: INSTALLATION INSTRUCTIONS	
DWG. NO. 45-40262A	REV.
SCALE: 1:48	SHEET NAME: Sheet1
SHEET 1 OF 1	

REVISION	DATE	DESCRIPTION	WHITE SLIP NUMBER	ENG.	DO NOT SCALE DRAWING