

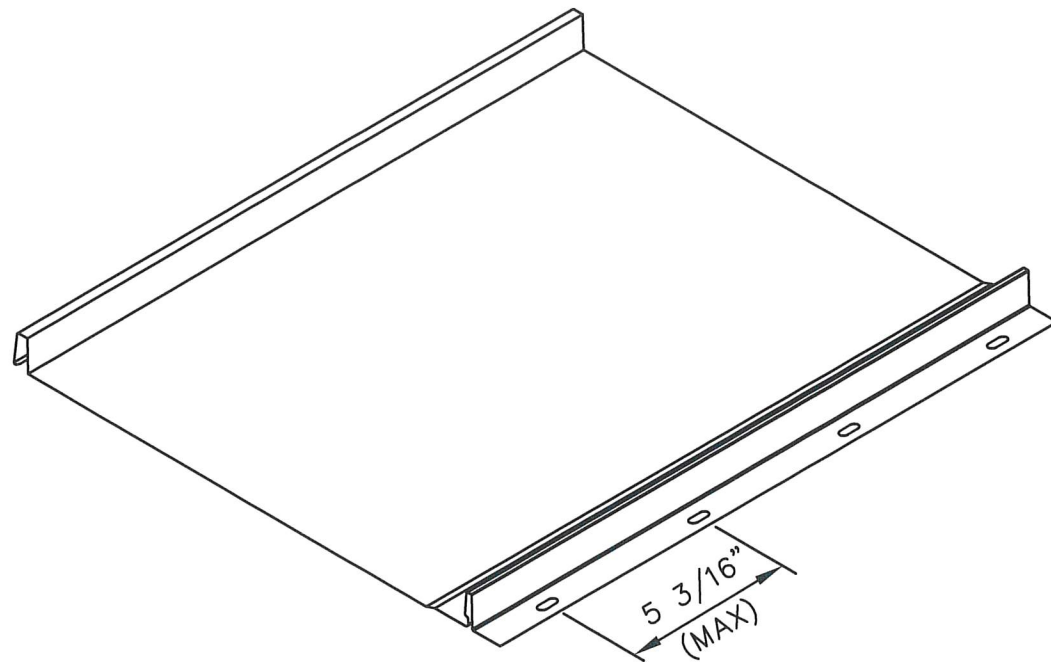


**26 Ga. STEEL (min) 1" NAILSTRIP ROOF PANEL
16" WIDE, OVER 7/16" OSB**

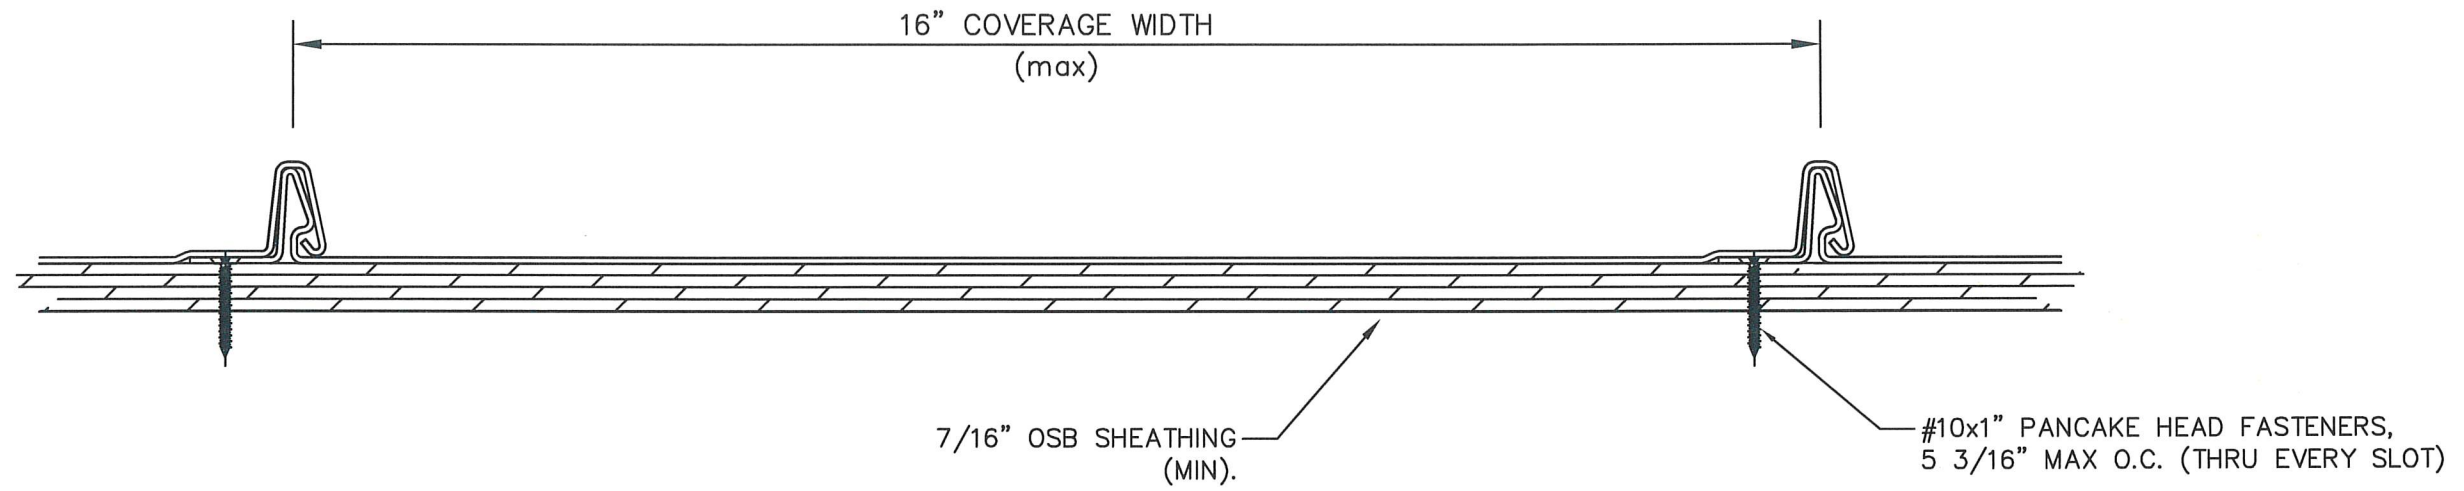

MAX DESIGN PRESSURE


-63.5 Psf

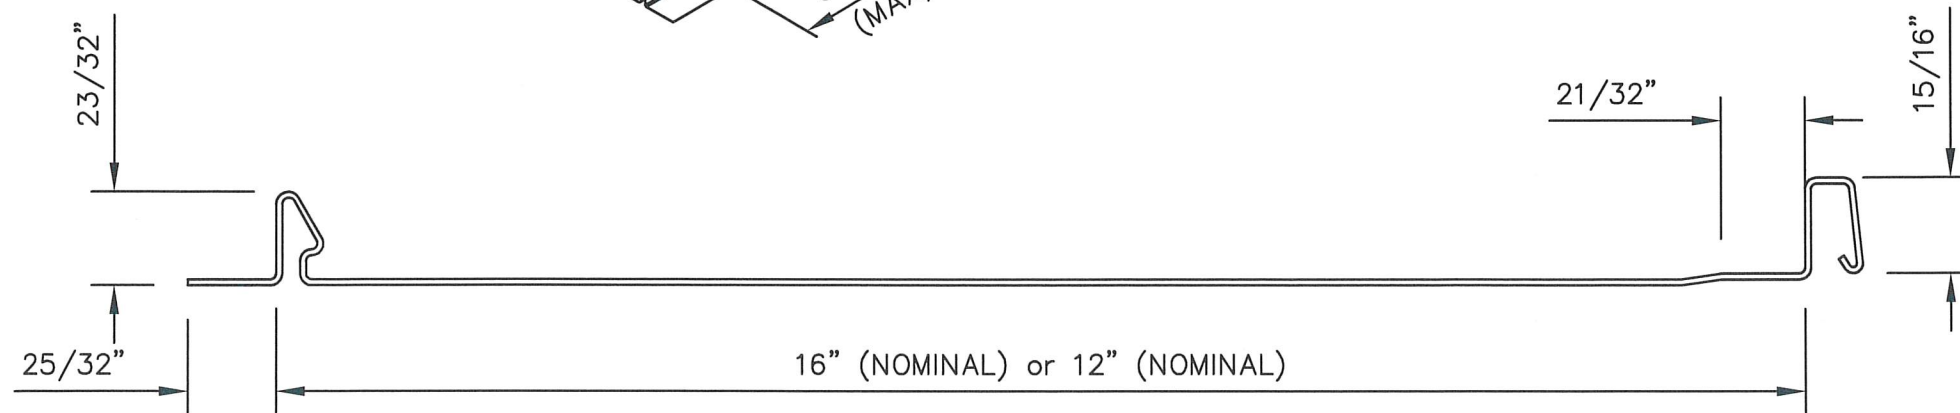

PANEL PROFILE

GENERAL NOTES:

1. ROOF SLOPE IS LIMITED PER THE REQUIREMENTS OF FBC SECTION 1507.4.2.
2. DESIGN OF SUBSTRATE IS BY OTHERS AND NOT A PART OF THIS APPROVAL.
3. ALL PANEL SYSTEM PERIMETERS, PENETRATIONS, AND TRANSITIONS TO BE FLASHED AND SEALED PER THE REQUIREMENTS OF RAS 133.
4. SEE EVAL REPORT FOR MORE INFORMATION.

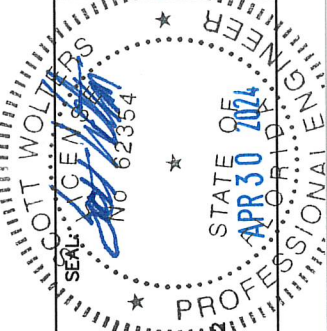

SCOTT WOLTERS
FL PE# 62354

WOLTERS ENGINEERING
(COA# 27194)
15211 97TH ROAD N
WEST PALM BEACH, FL 33411
(561) 225-1982

CAPITAL METAL SUPPLY, INC.

www.capitalmetalsupply.com
sales@capitalmetalsupply.com

LAKE CITY, FL 32025
PH: (386) 752-2930



DWG: C26SNS

SHEET: 1/1