



SERIES-1000SH  
ALUMINUM SINGLE HUNG WINDOW

MANUFACTURER'S LABEL SHALL BE LOCATED ON A READILY VISIBLE LOCATION  
IN ACCORDANCE WITH SECTION 1709.9.3 OF FLORIDA BUILDING CODE.  
LABELING TO COMPLY WITH SECTION 1709.9.2.

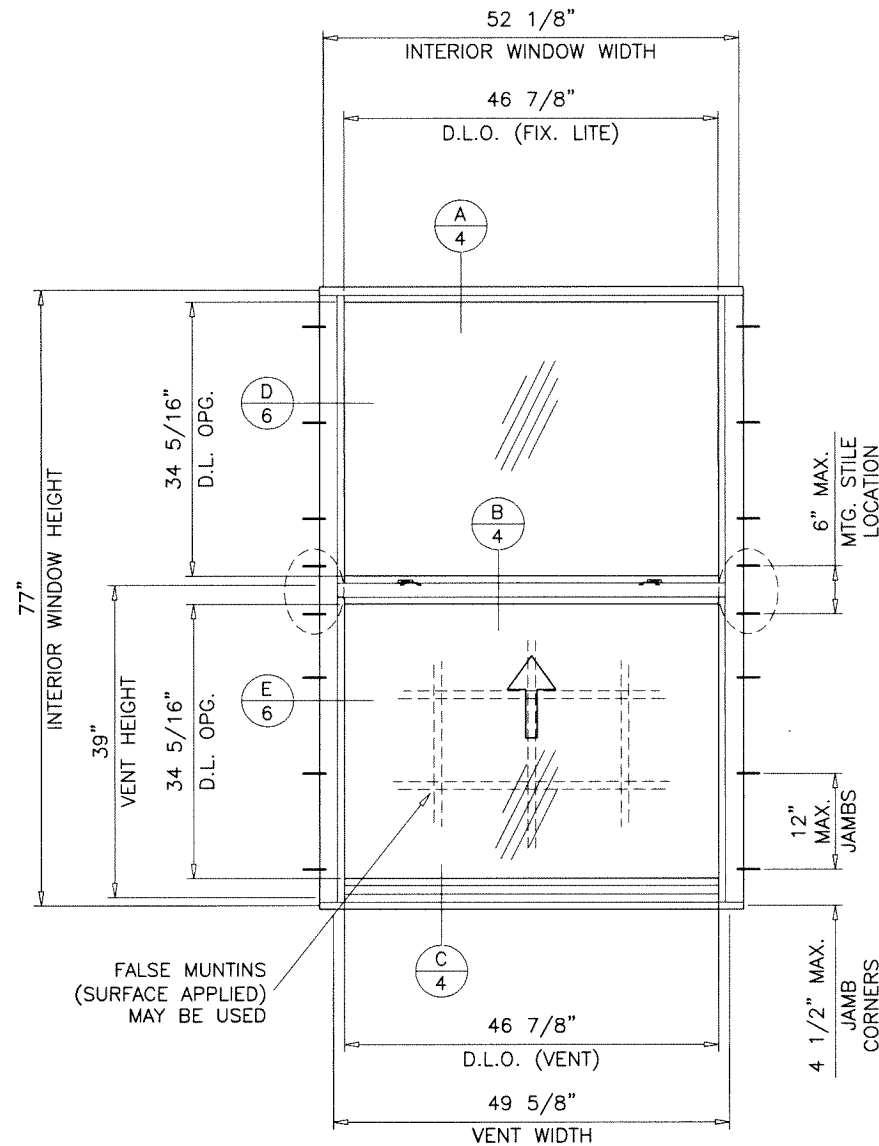


TYPICAL ELEVATION  
EQUAL LITES

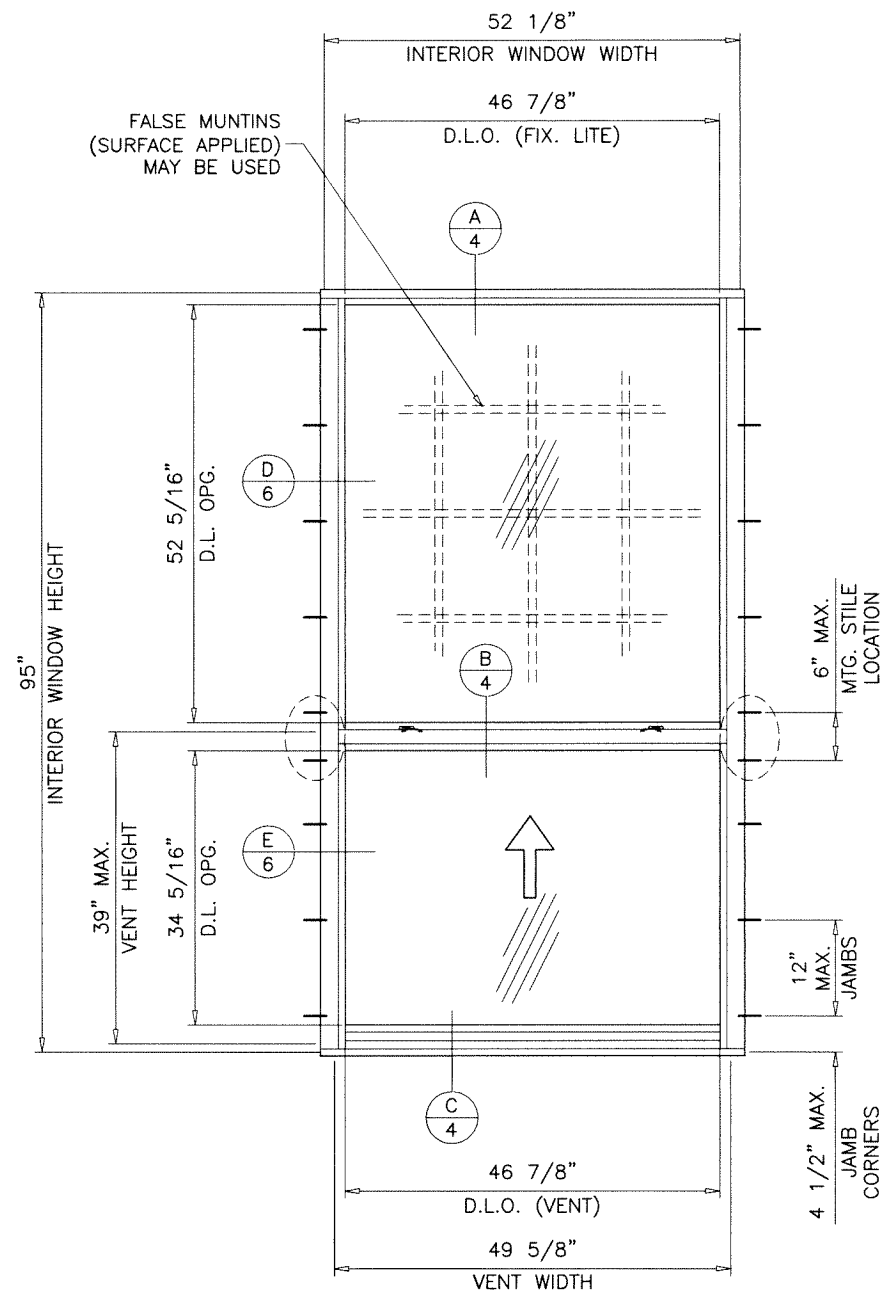

TYPICAL ELEVATION  
UNEQUAL LITES (ORIEL TYPE)  
TESTED UNIT

FL #46729

- A- CONTRACTOR TO BE RESPONSIBLE FOR THE SELECTION, PURCHASE AND INSTALLATION OF THIS PRODUCT BASED ON THIS PRODUCT EVALUATION PROVIDED HE/SHE DOES NOT DEVIATE FROM THE CONDITIONS DETAILED ON THIS DOCUMENT.
- B- THIS PRODUCT EVALUATION DOCUMENT WILL BE CONSIDERED INVALID IF ALTERED BY ANY MEANS.
- C- SITE SPECIFIC PROJECTS SHALL BE PREPARED BY A FLORIDA REGISTERED ENGINEER OR ARCHITECT WHICH WILL BECOME THE ENGINEER OF RECORD (E.O.R.) FOR THE PROJECT AND WHO WILL BE RESPONSIBLE FOR THE PROPER USE OF THE P.E.D. ENGINEER OF RECORD, ACTING AS A DELEGATED ENGINEER TO THE P.E.D. ENGINEER SHALL SUBMIT TO THIS LATTER THE SITE SPECIFIC DRAWINGS FOR REVIEW.
- D- THIS P.E.D. SHALL BEAR THE DATE AND ORIGINAL SEAL AND SIGNATURE OF THE PROFESSIONAL ENGINEER OF RECORD THAT PREPARED IT.

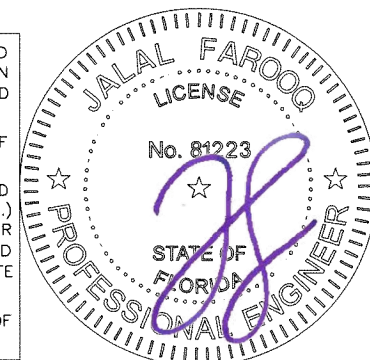

**AL-FAROOQ CORPORATION**  
ENGINEERS & PRODUCT DEVELOPMENT  
9360 SUNSET DRIVE, SUITE 220  
MIAMI, FLORIDA 33173  
(C.A.N. 3538)  
TEL. (305) 264-8100 FAX. (305) 262-6978

SERIES-1000SH ALUM SINGLE HUNG WDW. (L.M.I.)

**Pay And Go Windows And Doors, LLC.**  
Carretera A Chamelecon, Fte A  
San Pedro Sula, Cortes Honduras 211002318  
Tel. 954-612-6252


|                   |    |            |                |
|-------------------|----|------------|----------------|
| date: 04-29-24    |    | revisions: |                |
| scale: 1/2"=1'-0" | no | date       | by description |
| dr. by: TARIQ     |    |            |                |
| chk. by:          |    |            |                |

drawing no. 24-20F

sheet 1 of 8

| EQUAL LITES WINDOWS<br>DESIGN LOAD CAPACITY - PSF |         |                           |         |
|---------------------------------------------------|---------|---------------------------|---------|
| INTERIOR<br>FRAME DIMS.                           |         | GLASS TYPES<br>'A' & 'Ai' |         |
| WIDTH                                             | HEIGHT  | EXT.(+)                   | 1NT.(-) |
| 18-1/8"                                           | 25"     | 70.0                      | 70.0    |
| 25-1/2"                                           |         | 70.0                      | 70.0    |
| 36"                                               |         | 70.0                      | 70.0    |
| 52-1/8"                                           |         | 70.0                      | 70.0    |
| 18-1/8"                                           | 37-3/8" | 70.0                      | 70.0    |
| 25-1/2"                                           |         | 70.0                      | 70.0    |
| 36"                                               |         | 70.0                      | 70.0    |
| 52-1/8"                                           |         | 70.0                      | 70.0    |
| 18-1/8"                                           | 49-5/8" | 70.0                      | 70.0    |
| 25-1/2"                                           |         | 70.0                      | 70.0    |
| 36"                                               |         | 70.0                      | 70.0    |
| 52-1/8"                                           |         | 70.0                      | 70.0    |
| 18-1/8"                                           | 55"     | 70.0                      | 70.0    |
| 25-1/2"                                           |         | 70.0                      | 70.0    |
| 36"                                               |         | 70.0                      | 70.0    |
| 52-1/8"                                           |         | 70.0                      | 70.0    |
| 18-1/8"                                           | 62"     | 70.0                      | 70.0    |
| 25-1/2"                                           |         | 70.0                      | 70.0    |
| 36"                                               |         | 70.0                      | 70.0    |
| 52-1/8"                                           |         | 70.0                      | 70.0    |
| 18-1/8"                                           | 71"     | 70.0                      | 70.0    |
| 25-1/2"                                           |         | 70.0                      | 70.0    |
| 36"                                               |         | 70.0                      | 70.0    |
| 52-1/8"                                           |         | 70.0                      | 70.0    |
| 18-1/8"                                           | 77"     | 70.0                      | 70.0    |
| 25-1/2"                                           |         | 70.0                      | 70.0    |
| 36"                                               |         | 70.0                      | 70.0    |
| 52-1/8"                                           |         | 70.0                      | 70.0    |


| EQUAL LITES WINDOWS<br>DESIGN LOAD CAPACITY - PSF |        |                           |         |
|---------------------------------------------------|--------|---------------------------|---------|
| INTERIOR<br>FRAME DIMS.                           |        | GLASS TYPES<br>'A' & 'Ai' |         |
| WIDTH                                             | HEIGHT | EXT.(+)                   | 1NT.(-) |
| 23"                                               | 47"    | 70.0                      | 70.0    |
| 29"                                               |        | 70.0                      | 70.0    |
| 31"                                               |        | 70.0                      | 70.0    |
| 35"                                               |        | 70.0                      | 70.0    |
| 41"                                               | 59"    | 70.0                      | 70.0    |
| 47"                                               |        | 70.0                      | 70.0    |
| 23"                                               |        | 70.0                      | 70.0    |
| 29"                                               |        | 70.0                      | 70.0    |
| 31"                                               | 71"    | 70.0                      | 70.0    |
| 35"                                               |        | 70.0                      | 70.0    |
| 41"                                               |        | 70.0                      | 70.0    |
| 47"                                               |        | 70.0                      | 70.0    |
| 23"                                               | 83"    | 70.0                      | 70.0    |
| 29"                                               |        | 70.0                      | 70.0    |
| 31"                                               |        | 70.0                      | 70.0    |
| 35"                                               |        | 70.0                      | 70.0    |
| 41"                                               | 93"    | 70.0                      | 70.0    |
| 47"                                               |        | 70.0                      | 70.0    |
| 23"                                               |        | 70.0                      | 70.0    |
| 29"                                               |        | 70.0                      | 70.0    |
| 31"                                               | 93"    | 70.0                      | 70.0    |
| 35"                                               |        | 70.0                      | 70.0    |
| 41"                                               |        | 70.0                      | 70.0    |

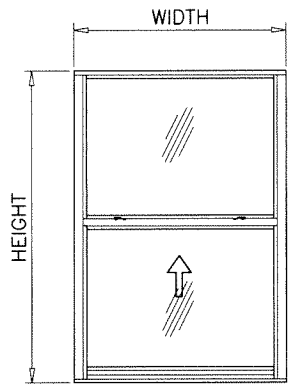


EQUAL LITES

| UNEQUAL LITES WINDOWS<br>DESIGN LOAD CAPACITY - PSF |         |                        |                           |         |
|-----------------------------------------------------|---------|------------------------|---------------------------|---------|
| INTERIOR<br>FRAME DIMS.                             |         | MIN.<br>VENT<br>HEIGHT | GLASS TYPES<br>'A' & 'Ai' |         |
| WIDTH                                               | HEIGHT  |                        | EXT.(+)                   | 1NT.(-) |
| 18-1/8"                                             | 37-3/8" | 16"                    | 70.0                      | 70.0    |
| 25-1/2"                                             |         |                        | 70.0                      | 70.0    |
| 36"                                                 |         |                        | 70.0                      | 70.0    |
| 52-1/8"                                             |         |                        | 70.0                      | 70.0    |
| 18-1/8"                                             | 49-5/8" | 16"                    | 70.0                      | 70.0    |
| 25-1/2"                                             |         |                        | 70.0                      | 70.0    |
| 36"                                                 |         |                        | 70.0                      | 70.0    |
| 52-1/8"                                             |         |                        | 70.0                      | 70.0    |
| 18-1/8"                                             | 55"     | 16"                    | 70.0                      | 70.0    |
| 25-1/2"                                             |         |                        | 70.0                      | 70.0    |
| 36"                                                 |         |                        | 70.0                      | 70.0    |
| 52-1/8"                                             |         |                        | 70.0                      | 70.0    |
| 18-1/8"                                             | 62"     | 22"                    | 70.0                      | 70.0    |
| 25-1/2"                                             |         |                        | 70.0                      | 70.0    |
| 36"                                                 |         |                        | 70.0                      | 70.0    |
| 52-1/8"                                             |         |                        | 70.0                      | 70.0    |
| 18-1/8"                                             | 71"     | 31"                    | 70.0                      | 70.0    |
| 25-1/2"                                             |         |                        | 70.0                      | 70.0    |
| 36"                                                 |         |                        | 70.0                      | 70.0    |
| 52-1/8"                                             |         |                        | 70.0                      | 70.0    |
| 18-1/8"                                             | 75"     | 35"                    | 70.0                      | 70.0    |
| 25-1/2"                                             |         |                        | 70.0                      | 70.0    |
| 36"                                                 |         |                        | 70.0                      | 70.0    |
| 52-1/8"                                             |         |                        | 70.0                      | 70.0    |
| 18-1/8"                                             | 95"     | 39"                    | 70.0                      | 70.0    |
| 25-1/2"                                             |         |                        | 70.0                      | 70.0    |
| 36"                                                 |         |                        | 70.0                      | 70.0    |


| UNEQUAL LITES WINDOWS<br>DESIGN LOAD CAPACITY – PSF |        |                        |                           |         |
|-----------------------------------------------------|--------|------------------------|---------------------------|---------|
| INTERIOR<br>FRAME DIMS.                             |        | MIN.<br>VENT<br>HEIGHT | GLASS TYPES<br>'A' & 'Ai' |         |
| WIDTH                                               | HEIGHT |                        | EXT.(+)                   | 1NT.(–) |
| 23"                                                 | 47"    | 16"                    | 70.0                      | 70.0    |
| 29"                                                 |        |                        | 70.0                      | 70.0    |
| 31"                                                 |        |                        | 70.0                      | 70.0    |
| 35"                                                 |        |                        | 70.0                      | 70.0    |
| 41"                                                 |        |                        | 70.0                      | 70.0    |
| 47"                                                 |        |                        | 70.0                      | 70.0    |
| 23"                                                 | 59"    | 16"                    | 70.0                      | 70.0    |
| 29"                                                 |        |                        | 70.0                      | 70.0    |
| 31"                                                 |        |                        | 70.0                      | 70.0    |
| 35"                                                 |        |                        | 70.0                      | 70.0    |
| 41"                                                 |        |                        | 70.0                      | 70.0    |
| 47"                                                 |        |                        | 70.0                      | 70.0    |
| 23"                                                 | 71"    | 25"                    | 70.0                      | 70.0    |
| 29"                                                 |        |                        | 70.0                      | 70.0    |
| 31"                                                 |        |                        | 70.0                      | 70.0    |
| 35"                                                 |        |                        | 70.0                      | 70.0    |
| 41"                                                 |        |                        | 70.0                      | 70.0    |
| 47"                                                 |        |                        | 70.0                      | 70.0    |
| 23"                                                 | 83"    | 37"                    | 70.0                      | 70.0    |
| 29"                                                 |        |                        | 70.0                      | 70.0    |
| 31"                                                 |        |                        | 70.0                      | 70.0    |
| 35"                                                 |        |                        | 70.0                      | 70.0    |
| 41"                                                 |        |                        | 70.0                      | 70.0    |
| 47"                                                 |        |                        | 70.0                      | 70.0    |
| 23"                                                 | 93"    | 37"                    | 70.0                      | 70.0    |
| 29"                                                 |        |                        | 70.0                      | 70.0    |
| 31"                                                 |        |                        | 70.0                      | 70.0    |
| 35"                                                 |        |                        | 70.0                      | 70.0    |
| 23"                                                 | 95"    | 39"                    | 70.0                      | 70.0    |
| 29"                                                 |        |                        | 70.0                      | 70.0    |
| 31"                                                 |        |                        | 70.0                      | 70.0    |
| 35"                                                 |        |                        | 70.0                      | 70.0    |

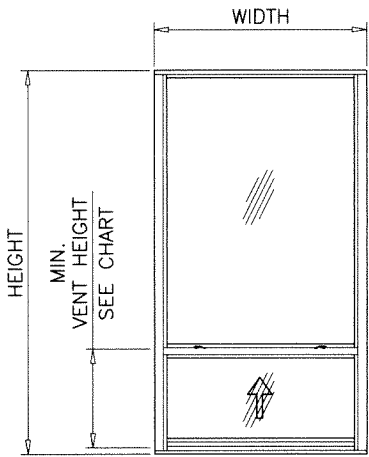

UNEQUAL LITES (ORIEL TYPE)

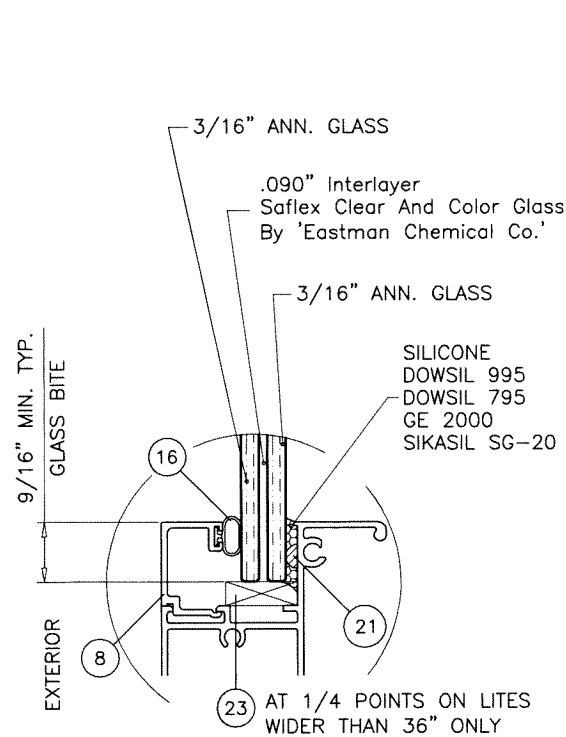

GLASS TYPE 'A'  
7/16" OVERALL LAM. GLASS

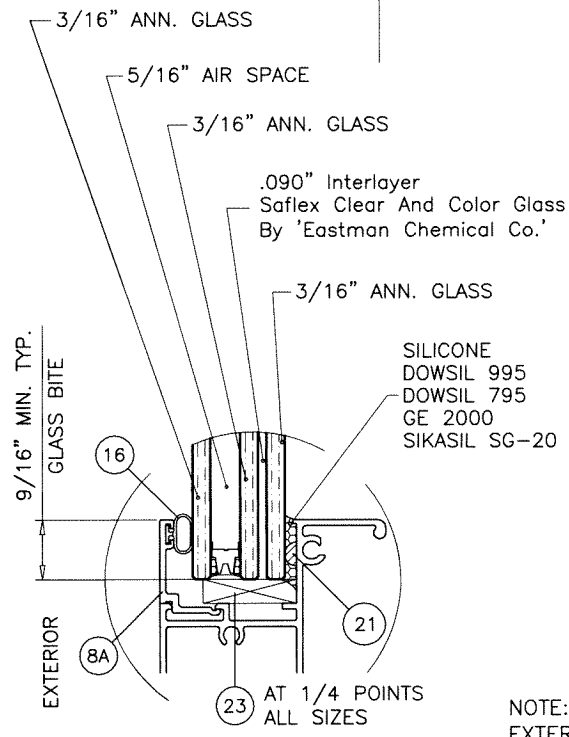


GLASS TYPE 'Ai'  
15/16" OVERALL INSUL. LAM. GLASS

NOTE:  
EXTERIOR LITE OF GLASS TYPE 'Ai' TO BE TEMPERED  
FOR INSTALLATIONS ABOVE 30 FT. OF GRADE.

Sealed: 5/3/2024

FL #46729

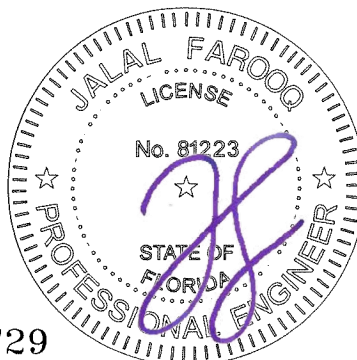

**AL-FAROOQ CORPORATION**  
ENGINEERS & PRODUCT DEVELOPMENT  
9360 SUNSET DRIVE, SUITE 220  
MIAMI, FLORIDA 33173  
TEL. (305) 264-8100 FAX. (305) 262-6978  
(C.A.N. 3538)

SERIES-1000SH ALUM SINGLE HUNG WDW. (L.M.I.)

**Pay And Go Windows And Doors, LLC.**  
Carretera A Chamelecon, Fte A  
San Pedro Sula, Cortes Honduras 211002318  
Tel. 954-612-6252

revisions:


| no | date | by | description |
|----|------|----|-------------|
|    |      |    |             |
|    |      |    |             |
|    |      |    |             |
|    |      |    |             |

date: 04-29-24  
scale: -  
dr. by: TARIQ  
chk. by:  

drawing no.  
**24-20F**  
sheet 2 of 8

| EQUAL LITES WINDOWS<br>DESIGN LOAD CAPACITY - PSF |         |                           |         |
|---------------------------------------------------|---------|---------------------------|---------|
| INTERIOR<br>FRAME DIMS.                           |         | GLASS TYPES<br>'B' & 'Bi' |         |
| WIDTH                                             | HEIGHT  | EXT.(+)                   | INT.(-) |
| 18-1/8"                                           | 25"     | 80.0                      | 80.0    |
| 25-1/2"                                           |         | 80.0                      | 80.0    |
| 36"                                               |         | 80.0                      | 80.0    |
| 52-1/8"                                           |         | 80.0                      | 80.0    |
| 18-1/8"                                           | 37-3/8" | 80.0                      | 80.0    |
| 25-1/2"                                           |         | 80.0                      | 80.0    |
| 36"                                               |         | 80.0                      | 80.0    |
| 52-1/8"                                           |         | 80.0                      | 80.0    |
| 18-1/8"                                           | 49-5/8" | 80.0                      | 80.0    |
| 25-1/2"                                           |         | 80.0                      | 80.0    |
| 36"                                               |         | 80.0                      | 80.0    |
| 52-1/8"                                           |         | 80.0                      | 80.0    |
| 18-1/8"                                           | 55"     | 80.0                      | 80.0    |
| 25-1/2"                                           |         | 80.0                      | 80.0    |
| 36"                                               |         | 80.0                      | 80.0    |
| 52-1/8"                                           |         | 80.0                      | 80.0    |
| 18-1/8"                                           | 62"     | 80.0                      | 80.0    |
| 25-1/2"                                           |         | 80.0                      | 80.0    |
| 36"                                               |         | 80.0                      | 80.0    |
| 52-1/8"                                           |         | 80.0                      | 80.0    |
| 18-1/8"                                           | 71"     | 80.0                      | 80.0    |
| 25-1/2"                                           |         | 80.0                      | 80.0    |
| 36"                                               |         | 80.0                      | 80.0    |
| 52-1/8"                                           |         | 80.0                      | 80.0    |
| 18-1/8"                                           | 77"     | 80.0                      | 80.0    |
| 25-1/2"                                           |         | 80.0                      | 80.0    |
| 36"                                               |         | 80.0                      | 80.0    |
| 52-1/8"                                           |         | 80.0                      | 80.0    |


| EQUAL LITES WINDOWS<br>DESIGN LOAD CAPACITY - PSF |        |                           |         |
|---------------------------------------------------|--------|---------------------------|---------|
| INTERIOR<br>FRAME DIMS.                           |        | GLASS TYPES<br>'B' & 'Bi' |         |
| WIDTH                                             | HEIGHT | EXT.(+)                   | INT.(-) |
| 23"                                               | 47"    | 80.0                      | 80.0    |
| 29"                                               |        | 80.0                      | 80.0    |
| 31"                                               |        | 80.0                      | 80.0    |
| 35"                                               |        | 80.0                      | 80.0    |
| 41"                                               | 59"    | 80.0                      | 80.0    |
| 47"                                               |        | 80.0                      | 80.0    |
| 23"                                               | 71"    | 80.0                      | 80.0    |
| 29"                                               |        | 80.0                      | 80.0    |
| 31"                                               |        | 80.0                      | 80.0    |
| 35"                                               |        | 80.0                      | 80.0    |
| 41"                                               | 83"    | 80.0                      | 80.0    |
| 47"                                               |        | 80.0                      | 80.0    |
| 23"                                               | 93"    | 80.0                      | 80.0    |
| 29"                                               |        | 80.0                      | 80.0    |
| 31"                                               |        | 80.0                      | 80.0    |
| 35"                                               |        | 80.0                      | 80.0    |
| 41"                                               |        | 80.0                      | 80.0    |
| 47"                                               |        | 80.0                      | 80.0    |
| 23"                                               |        | 80.0                      | 80.0    |
| 29"                                               |        | 80.0                      | 80.0    |
| 31"                                               |        | 80.0                      | 80.0    |
| 35"                                               |        | 80.0                      | 80.0    |
| 41"                                               |        | 80.0                      | 80.0    |
| 47"                                               |        | 80.0                      | 80.0    |

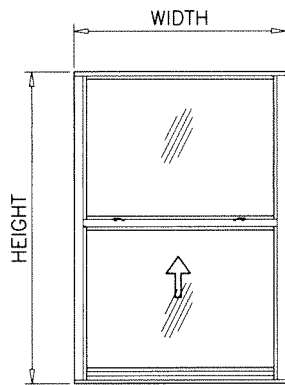


EQUAL LITES

| UNEQUAL LITES WINDOWS<br>DESIGN LOAD CAPACITY - PSF |         |                        |                           |         |
|-----------------------------------------------------|---------|------------------------|---------------------------|---------|
| INTERIOR<br>FRAME DIMS.                             |         | MIN.<br>VENT<br>HEIGHT | GLASS TYPES<br>'B' & 'Bi' |         |
| WIDTH                                               | HEIGHT  |                        | EXT.(+)                   | INT.(-) |
| 18-1/8"                                             | 37-3/8" | 16"                    | 80.0                      | 80.0    |
| 25-1/2"                                             |         |                        | 80.0                      | 80.0    |
| 36"                                                 |         |                        | 80.0                      | 80.0    |
| 52-1/8"                                             |         |                        | 80.0                      | 80.0    |
| 18-1/8"                                             | 49-5/8" | 16"                    | 80.0                      | 80.0    |
| 25-1/2"                                             |         |                        | 80.0                      | 80.0    |
| 36"                                                 |         |                        | 80.0                      | 80.0    |
| 52-1/8"                                             |         |                        | 80.0                      | 80.0    |
| 18-1/8"                                             | 55"     | 16"                    | 80.0                      | 80.0    |
| 25-1/2"                                             |         |                        | 80.0                      | 80.0    |
| 36"                                                 |         |                        | 80.0                      | 80.0    |
| 52-1/8"                                             |         |                        | 80.0                      | 80.0    |
| 18-1/8"                                             | 62"     | 16"                    | 80.0                      | 80.0    |
| 25-1/2"                                             |         |                        | 80.0                      | 80.0    |
| 36"                                                 |         |                        | 80.0                      | 80.0    |
| 52-1/8"                                             |         |                        | 80.0                      | 80.0    |
| 18-1/8"                                             | 71"     | 16"                    | 80.0                      | 80.0    |
| 25-1/2"                                             |         |                        | 80.0                      | 80.0    |
| 36"                                                 |         |                        | 80.0                      | 80.0    |
| 52-1/8"                                             |         |                        | 80.0                      | 80.0    |
| 18-1/8"                                             | 75"     | 20"                    | 80.0                      | 80.0    |
| 25-1/2"                                             |         |                        | 80.0                      | 80.0    |
| 36"                                                 |         |                        | 80.0                      | 80.0    |
| 52-1/8"                                             |         |                        | 80.0                      | 80.0    |
| 18-1/8"                                             | 95"     | 39"                    | 80.0                      | 80.0    |
| 25-1/2"                                             |         |                        | 80.0                      | 80.0    |
| 36"                                                 |         |                        | 80.0                      | 80.0    |
| 52-1/8"                                             |         |                        | 80.0                      | 80.0    |


| UNEQUAL LITES WINDOWS<br>DESIGN LOAD CAPACITY - PSF |        |                        |                           |         |
|-----------------------------------------------------|--------|------------------------|---------------------------|---------|
| INTERIOR<br>FRAME DIMS.                             |        | MIN.<br>VENT<br>HEIGHT | GLASS TYPES<br>'B' & 'Bi' |         |
| WIDTH                                               | HEIGHT |                        | EXT.(+)                   | INT.(-) |
| 23"                                                 | 47"    | 16"                    | 80.0                      | 80.0    |
| 29"                                                 |        |                        | 80.0                      | 80.0    |
| 31"                                                 |        |                        | 80.0                      | 80.0    |
| 35"                                                 |        |                        | 80.0                      | 80.0    |
| 41"                                                 | 59"    | 16"                    | 80.0                      | 80.0    |
| 47"                                                 |        |                        | 80.0                      | 80.0    |
| 23"                                                 | 71"    | 16"                    | 80.0                      | 80.0    |
| 29"                                                 |        |                        | 80.0                      | 80.0    |
| 31"                                                 |        |                        | 80.0                      | 80.0    |
| 35"                                                 |        |                        | 80.0                      | 80.0    |
| 41"                                                 | 83"    | 22"                    | 80.0                      | 80.0    |
| 47"                                                 |        |                        | 80.0                      | 80.0    |
| 23"                                                 | 93"    | 32"                    | 80.0                      | 80.0    |
| 29"                                                 |        |                        | 80.0                      | 80.0    |
| 31"                                                 |        |                        | 80.0                      | 80.0    |
| 35"                                                 |        |                        | 80.0                      | 80.0    |
| 41"                                                 | 95"    | 39"                    | 80.0                      | 80.0    |
| 47"                                                 |        |                        | 80.0                      | 80.0    |
| 23"                                                 |        |                        | 80.0                      | 80.0    |
| 29"                                                 |        |                        | 80.0                      | 80.0    |
| 31"                                                 |        |                        | 80.0                      | 80.0    |
| 35"                                                 |        |                        | 80.0                      | 80.0    |
| 41"                                                 |        |                        | 80.0                      | 80.0    |
| 47"                                                 |        |                        | 80.0                      | 80.0    |

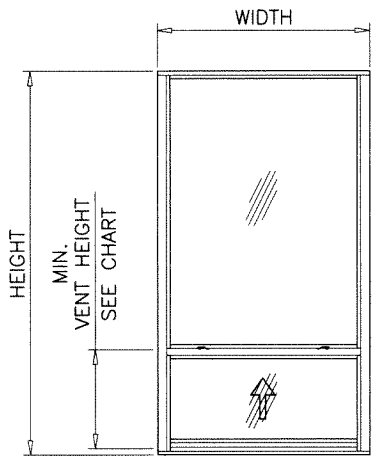

UNEQUAL LITES (ORIEL TYPE)

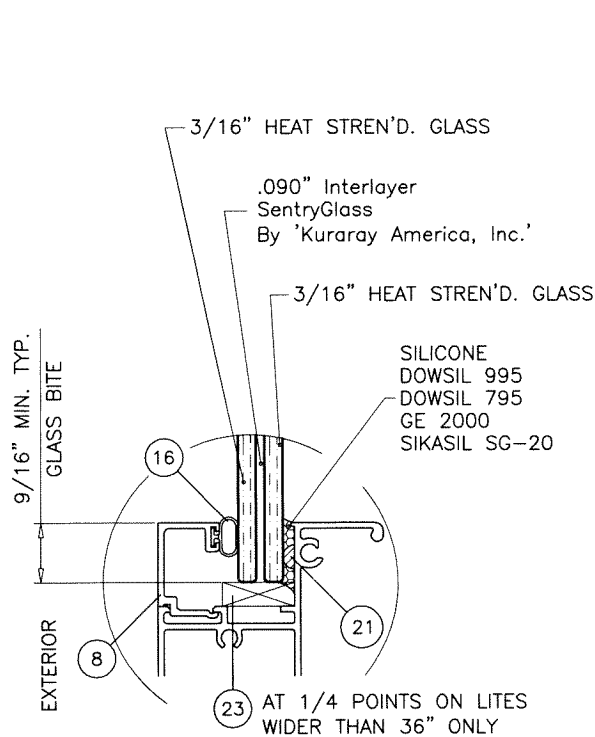

GLASS TYPE 'B'  
7/16" OVERALL LAM. GLASS

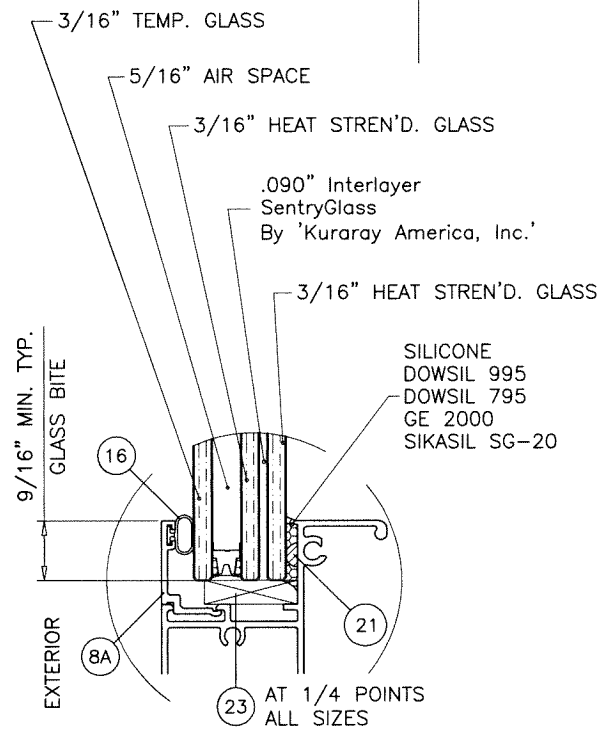


GLASS TYPE 'Bi'  
15/16" OVERALL INSUL. LAM. GLASS

NOTE:  
GLASS CAPACITIES ON THIS SHEET ARE  
BASED ON ASTM E1300-09 (3 SEC. GUSTS)  
AND FLORIDA BUILDING COMMISSION  
DECLARATORY STATEMENT DCA05-DEC-219

Sealed: 5/3/2024

FL #46729

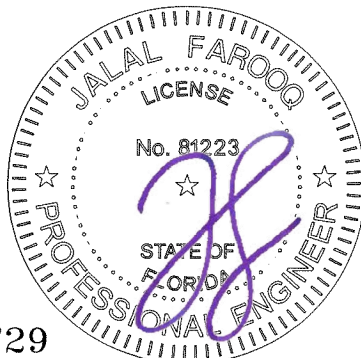

**AL-FAROOQ CORPORATION**  
ENGINEERS & PRODUCT DEVELOPMENT  
9360 SUNSET DRIVE, SUITE 220  
MIAMI, FLORIDA 33173  
TEL. (305) 264-8100 FAX. (305) 262-6978  
C.A.N. 3538

SERIES-1000SH ALUM SINGLE HUNG WDW. (L.M.I.)  
**Pay And Go Windows And Doors, LLC.**  
Carretera A Chamelecon, Fte A  
San Pedro Sula, Cortes Honduras 211002318  
Tel. 954-612-6252

revisions:  
no date by description


|          |  |  |
|----------|--|--|
| 04-29-24 |  |  |
|----------|--|--|

date: 04-29-24  
scale: -  
dr. by: TARIQ  
chk. by:

drawing no.  
**24-20F**  
sheet 3 of 8

| EQUAL LITES WINDOWS<br>DESIGN LOAD CAPACITY - PSF |         |                   |         |
|---------------------------------------------------|---------|-------------------|---------|
| INTERIOR<br>FRAME DIMS.                           |         | GLASS TYPE<br>'C' |         |
| WIDTH                                             | HEIGHT  | EXT.(+)           | 1NT.(-) |
| 18-1/8"                                           | 25"     | 55.0              | 55.0    |
| 25-1/2"                                           |         | 55.0              | 55.0    |
| 36"                                               |         | 55.0              | 55.0    |
| 52-1/8"                                           |         | 55.0              | 55.0    |
| 18-1/8"                                           | 37-3/8" | 55.0              | 55.0    |
| 25-1/2"                                           |         | 55.0              | 55.0    |
| 36"                                               |         | 55.0              | 55.0    |
| 52-1/8"                                           |         | 55.0              | 55.0    |
| 18-1/8"                                           | 49-5/8" | 55.0              | 55.0    |
| 25-1/2"                                           |         | 55.0              | 55.0    |
| 36"                                               |         | 55.0              | 55.0    |
| 52-1/8"                                           |         | 55.0              | 55.0    |
| 18-1/8"                                           | 55"     | 55.0              | 55.0    |
| 25-1/2"                                           |         | 55.0              | 55.0    |
| 36"                                               |         | 55.0              | 55.0    |
| 52-1/8"                                           |         | 55.0              | 55.0    |
| 18-1/8"                                           | 62"     | 55.0              | 55.0    |
| 25-1/2"                                           |         | 55.0              | 55.0    |
| 36"                                               |         | 55.0              | 55.0    |
| 52-1/8"                                           |         | 55.0              | 55.0    |
| 18-1/8"                                           | 71"     | 55.0              | 55.0    |
| 25-1/2"                                           |         | 55.0              | 55.0    |
| 36"                                               |         | 55.0              | 55.0    |
| 52-1/8"                                           |         | 55.0              | 55.0    |
| 18-1/8"                                           | 77"     | 55.0              | 55.0    |
| 25-1/2"                                           |         | 55.0              | 55.0    |
| 36"                                               |         | 55.0              | 55.0    |
| 52-1/8"                                           |         | 55.0              | 55.0    |


| EQUAL LITES WINDOWS<br>DESIGN LOAD CAPACITY - PSF |        |                   |         |
|---------------------------------------------------|--------|-------------------|---------|
| INTERIOR<br>FRAME DIMS.                           |        | GLASS TYPE<br>'C' |         |
| WIDTH                                             | HEIGHT | EXT.(+)           | 1NT.(-) |
| 23"                                               | 47"    | 55.0              | 55.0    |
| 29"                                               |        | 55.0              | 55.0    |
| 31"                                               |        | 55.0              | 55.0    |
| 35"                                               |        | 55.0              | 55.0    |
| 41"                                               |        | 55.0              | 55.0    |
| 47"                                               |        | 55.0              | 55.0    |
| 23"                                               | 59"    | 55.0              | 55.0    |
| 29"                                               |        | 55.0              | 55.0    |
| 31"                                               |        | 55.0              | 55.0    |
| 35"                                               |        | 55.0              | 55.0    |
| 41"                                               |        | 55.0              | 55.0    |
| 47"                                               |        | 55.0              | 55.0    |
| 23"                                               | 71"    | 55.0              | 55.0    |
| 29"                                               |        | 55.0              | 55.0    |
| 31"                                               |        | 55.0              | 55.0    |
| 35"                                               |        | 55.0              | 55.0    |
| 41"                                               |        | 55.0              | 55.0    |
| 47"                                               |        | 55.0              | 55.0    |
| 23"                                               | 83"    | 55.0              | 55.0    |
| 29"                                               |        | 55.0              | 55.0    |
| 31"                                               |        | 55.0              | 55.0    |
| 35"                                               |        | 55.0              | 55.0    |
| 41"                                               |        | 55.0              | 55.0    |
| 47"                                               |        | 55.0              | 55.0    |
| 23"                                               | 93"    | 55.0              | 55.0    |
| 29"                                               |        | 55.0              | 55.0    |
| 31"                                               |        | 55.0              | 55.0    |
| 35"                                               |        | 55.0              | 55.0    |
| 41"                                               |        | 55.0              | 55.0    |

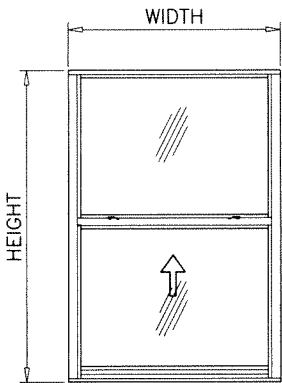


EQUAL LITES

| UNEQUAL LITES WINDOWS<br>DESIGN LOAD CAPACITY - PSF |         |                        |                   |         |
|-----------------------------------------------------|---------|------------------------|-------------------|---------|
| INTERIOR<br>FRAME DIMS.                             |         | MIN.<br>VENT<br>HEIGHT | GLASS TYPE<br>'C' |         |
| WIDTH                                               | HEIGHT  |                        | EXT.(+)           | 1NT.(-) |
| 18-1/8"                                             | 37-3/8" | 16"                    | 55.0              | 55.0    |
| 25-1/2"                                             |         |                        | 55.0              | 55.0    |
| 36"                                                 |         |                        | 55.0              | 55.0    |
| 52-1/8"                                             |         |                        | 55.0              | 55.0    |
| 18-1/8"                                             | 49-5/8" | 16"                    | 55.0              | 55.0    |
| 25-1/2"                                             |         |                        | 55.0              | 55.0    |
| 36"                                                 |         |                        | 55.0              | 55.0    |
| 52-1/8"                                             |         |                        | 55.0              | 55.0    |
| 18-1/8"                                             | 55"     | 16"                    | 55.0              | 55.0    |
| 25-1/2"                                             |         |                        | 55.0              | 55.0    |
| 36"                                                 |         |                        | 55.0              | 55.0    |
| 52-1/8"                                             |         |                        | 55.0              | 55.0    |
| 18-1/8"                                             | 62"     | 22"                    | 55.0              | 55.0    |
| 25-1/2"                                             |         |                        | 55.0              | 55.0    |
| 36"                                                 |         |                        | 55.0              | 55.0    |
| 52-1/8"                                             |         |                        | 55.0              | 55.0    |
| 18-1/8"                                             | 71"     | 31"                    | 55.0              | 55.0    |
| 25-1/2"                                             |         |                        | 55.0              | 55.0    |
| 36"                                                 |         |                        | 55.0              | 55.0    |
| 52-1/8"                                             |         |                        | 55.0              | 55.0    |
| 18-1/8"                                             | 75"     | 35"                    | 55.0              | 55.0    |
| 25-1/2"                                             |         |                        | 55.0              | 55.0    |
| 36"                                                 |         |                        | 55.0              | 55.0    |
| 52-1/8"                                             |         |                        | 55.0              | 55.0    |
| 18-1/8"                                             | 95"     | 39"                    | 55.0              | 55.0    |
| 25-1/2"                                             |         |                        | 55.0              | 55.0    |
| 36"                                                 |         |                        | 55.0              | 55.0    |

| UNEQUAL LITES WINDOWS<br>DESIGN LOAD CAPACITY - PSF |        |                        |                   |         |
|-----------------------------------------------------|--------|------------------------|-------------------|---------|
| INTERIOR<br>FRAME DIMS.                             |        | MIN.<br>VENT<br>HEIGHT | GLASS TYPE<br>'C' |         |
| WIDTH                                               | HEIGHT |                        | EXT.(+)           | 1NT.(-) |
| 23"                                                 | 47"    | 16"                    | 55.0              | 55.0    |
| 29"                                                 |        |                        | 55.0              | 55.0    |
| 31"                                                 |        |                        | 55.0              | 55.0    |
| 35"                                                 |        |                        | 55.0              | 55.0    |
| 41"                                                 |        |                        | 55.0              | 55.0    |
| 47"                                                 |        |                        | 55.0              | 55.0    |
| 23"                                                 | 59"    | 16"                    | 55.0              | 55.0    |
| 29"                                                 |        |                        | 55.0              | 55.0    |
| 31"                                                 |        |                        | 55.0              | 55.0    |
| 35"                                                 |        |                        | 55.0              | 55.0    |
| 41"                                                 |        |                        | 55.0              | 55.0    |
| 47"                                                 |        |                        | 55.0              | 55.0    |
| 23"                                                 | 71"    | 25"                    | 55.0              | 55.0    |
| 29"                                                 |        |                        | 55.0              | 55.0    |
| 31"                                                 |        |                        | 55.0              | 55.0    |
| 35"                                                 |        |                        | 55.0              | 55.0    |
| 41"                                                 |        |                        | 55.0              | 55.0    |
| 47"                                                 |        |                        | 55.0              | 55.0    |
| 23"                                                 | 83"    | 37"                    | 55.0              | 55.0    |
| 29"                                                 |        |                        | 55.0              | 55.0    |
| 31"                                                 |        |                        | 55.0              | 55.0    |
| 35"                                                 |        |                        | 55.0              | 55.0    |
| 41"                                                 |        |                        | 55.0              | 55.0    |
| 47"                                                 |        |                        | 55.0              | 55.0    |
| 23"                                                 | 93"    | 37"                    | 55.0              | 55.0    |
| 29"                                                 |        |                        | 55.0              | 55.0    |
| 31"                                                 |        |                        | 55.0              | 55.0    |
| 35"                                                 |        |                        | 55.0              | 55.0    |
| 41"                                                 |        |                        | 55.0              | 55.0    |
| 47"                                                 |        |                        | 55.0              | 55.0    |
| 23"                                                 | 95"    | 39"                    | 55.0              | 55.0    |
| 29"                                                 |        |                        | 55.0              | 55.0    |
| 31"                                                 |        |                        | 55.0              | 55.0    |
| 35"                                                 |        |                        | 55.0              | 55.0    |
| 41"                                                 |        |                        | 55.0              | 55.0    |

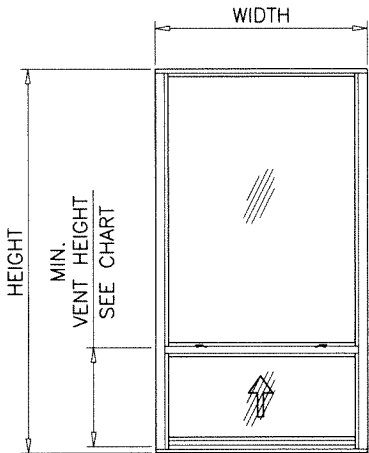

UNEQUAL LITES (ORIEL TYPE)

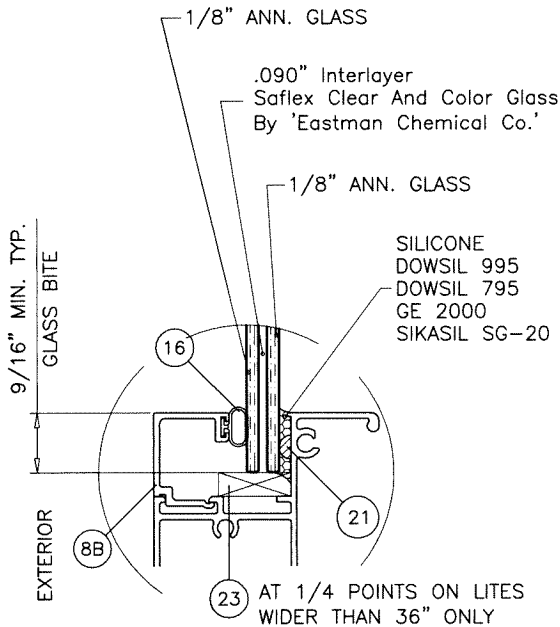

GLASS TYPE 'C'  
5/16" OVERALL LAM. GLASS

NOTE:  
GLASS CAPACITIES ON THIS SHEET ARE  
BASED ON ASTM E1300-09 (3 SEC. GUSTS)  
AND FLORIDA BUILDING COMMISSION  
DECLARATORY STATEMENT DCA05-DEC-219

Sealed: 5/3/2024



FL #46729



**AL-FAROOQ CORPORATION**  
ENGINEERS & PRODUCT DEVELOPMENT  
9360 SUNSET DRIVE, SUITE 220  
MIAMI, FLORIDA 33173  
TEL. (305) 264-8100 FAX. (305) 262-6978  
COMP-ANL\24-20F-PGW

SERIES-1000SH ALUM SINGLE HUNG WDW. (L.M.I.)  
**Pay And Go Windows And Doors, LLC.**  
Carretera A Chamelecon, Fte A  
San Pedro Sula, Cortes Honduras 211002318  
Tel. 954-612-6252

revisions:  
no date by description  
date: 04-29-24  
scale: -  
dr. by: TARIQ  
chk. by:  
drawing no.  
**24-20F**  
sheet 3.1 of 8

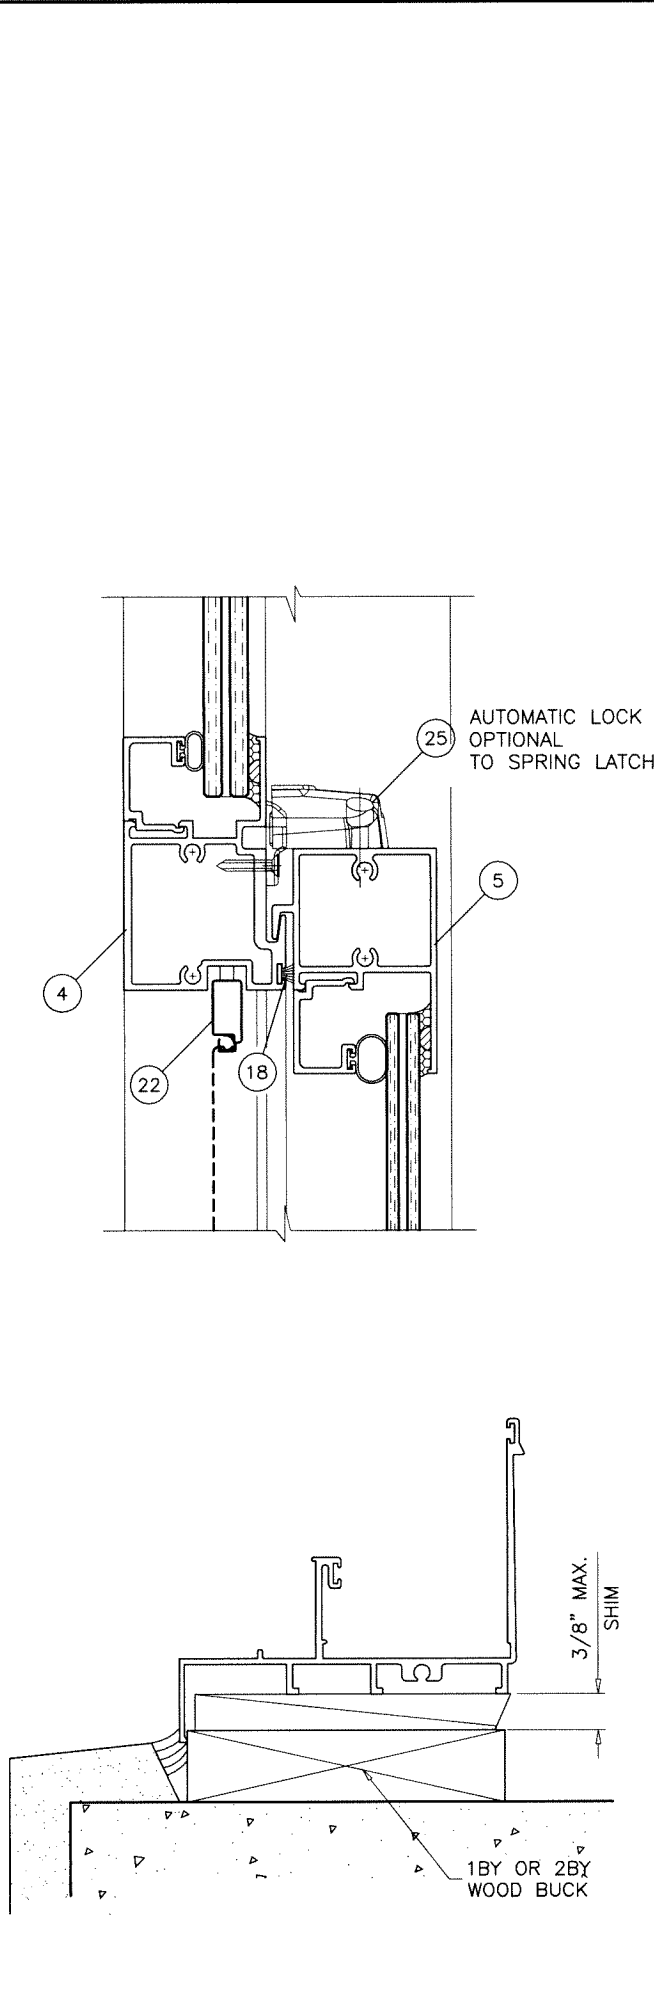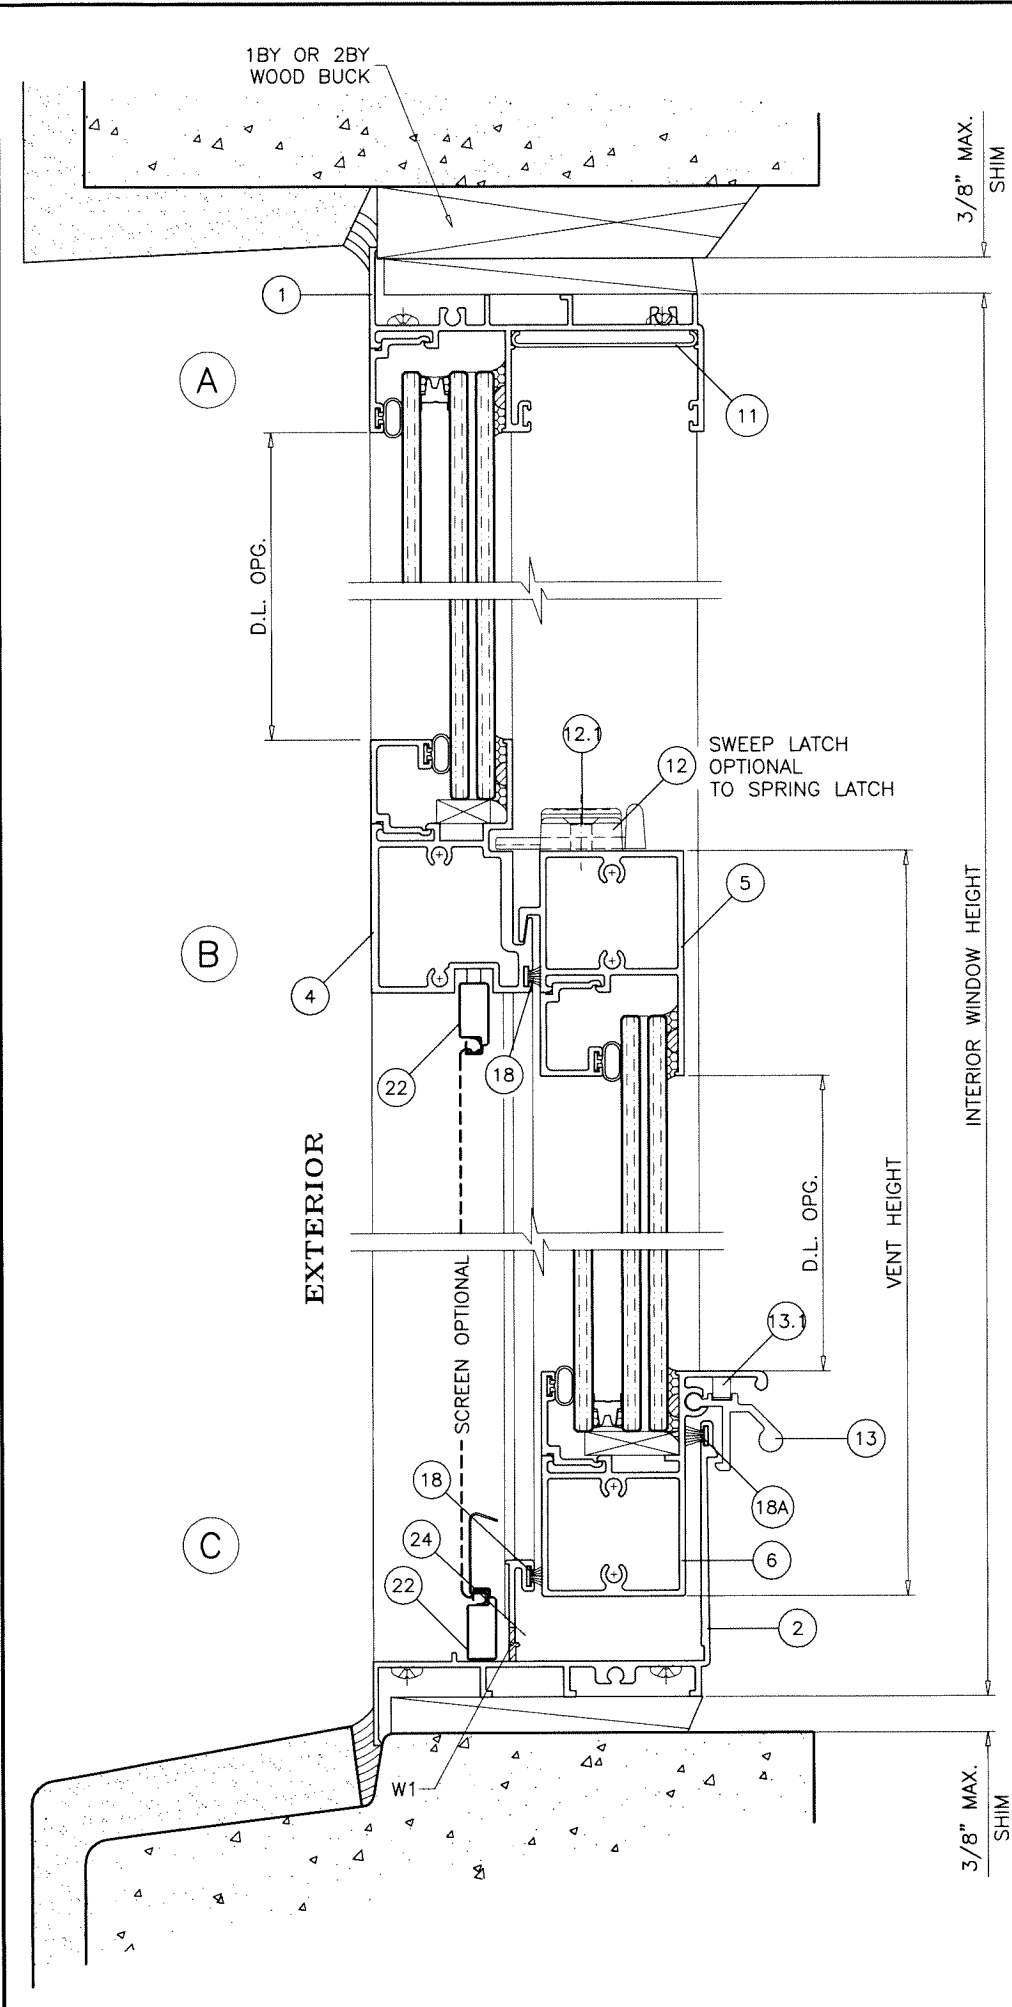

**WEEPHOLES:**  
W1 = 1/4" X 2" WEEP NOTCHES AT EACH END.

Sealed: 5/3/2024

FL #46729



**AL-FAROOQ CORPORATION**  
ENGINEERS & PRODUCT DEVELOPMENT  
9360 SUNSET DRIVE, SUITE 220  
MIAMI, FLORIDA 33173  
TEL. (305) 264-8100 FAX. (305) 262-6978

**a f c**

COMP-ANL\24-20F-PGW

---

SERIES-1000SH ALUM SINGLE HUNG WDW. (L.M.I.)

**Pay And Go Windows And Doors, LLC.**  
Carretera A Chamelecon, Fte A  
San Pedro Sula, Cortes Honduras 211002318  
Tel. 954-612-6252





revisions:

| no | date | by | description |
|----|------|----|-------------|
|    |      |    |             |
|    |      |    |             |
---

date: 04-29-24  
scale: 1/2" = 1"  
dr. by: TARIQ  
chk. by:

drawing no.  
**24-20F**  
sheet 4 of 8

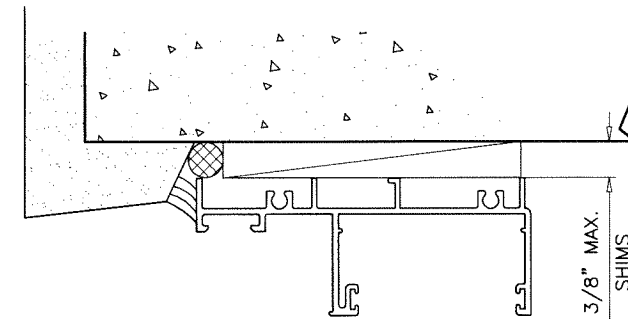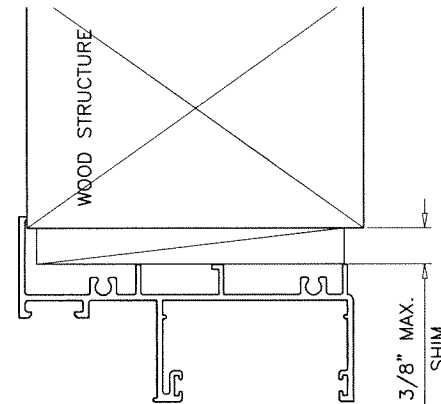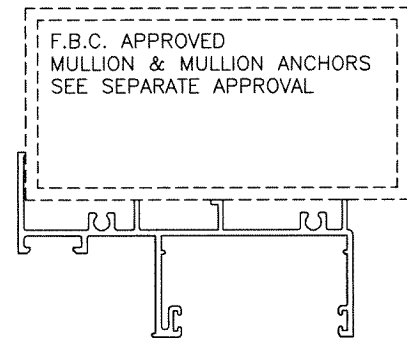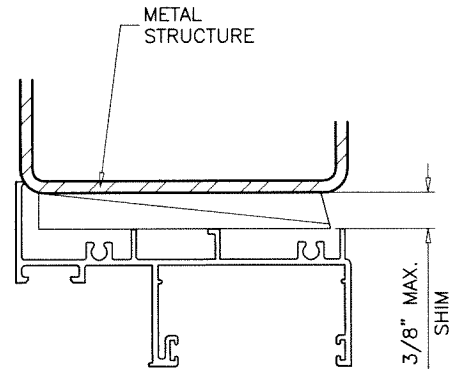

FLUSH FRAME WITH  
TRIMMED EXTERIOR FLANGE  
APPLICABLE TO HEAD AND SILL FOR  
ANY SUBSTRATE SHOWN FOR FLANGE FRAMES

WOOD BUCKS AND METAL STRUCTURE NOT BY 'PAY & GO WDW.'  
MUST SUSTAIN LOADS IMPOSED BY GLAZING SYSTEM  
AND TRANSFER THEM TO THE BUILDING STRUCTURE.

#### TYPICAL ANCHORS: SEE ELEV. FOR SPACING

**1/4" DIA. ULTRACON+ BY 'DEWALT'** (Fu=164 KSI, Fy=148 KSI)

INTO WOOD STRUCTURES

2" MIN. PENETRATION INTO WOOD (HEAD/SILL/JAMBS)

THRU 1BY OR 2BY WOOD BUCKS INTO CONC. OR BLOCKS

1-1/4" MIN. EMBED INTO CONCRETE (HEAD/SILL/JAMBS)

1-1/4" MIN. EMBED INTO BLOCKS (JAMBS)

DIRECTLY INTO CONCRETE OR BLOCKS

2" MIN. EMBED INTO CONCRETE (HEAD/SILL/JAMBS)

2" MIN. EMBED INTO GROUT FILLED BLOCKS (JAMBS)

**1/4" DIA. TEKS OR SELF-DRILLING SCREWS** (GRADE 5 CRS)

INTO F.B.C. APPROVED MULLIONS

OR

INTO METAL STRUCTURES (HEAD/SILL/JAMBS)

(3) THREADS MIN. TO EXTEND BEYOND METAL THICKNESS

ALUMINUM: 1/8" THK. MIN. (6063-T5 MIN.)

STEEL: 1/8" THK. MIN. (Fy = 36 KSI MIN.)

(STEEL IN CONTACT WITH ALUMINUM TO BE PLATED OR PAINTED)

#### TYPICAL EDGE DISTANCE

INTO CONCRETE AND BLOCKS = 2-1/2" MIN.


INTO WOOD STRUCTURE = 1" MIN.

INTO METAL STRUCTURE = 3/4" MIN.

WOOD AT HEAD, SILL OR JAMBS SG = 0.55 MIN.

CONCRETE AT HEAD, SILL OR JAMBS f'c = 3000 PSI MIN.

C-90 HOLLOW/FILLED BLOCK AT JAMBS f'm = 2000 PSI MIN.

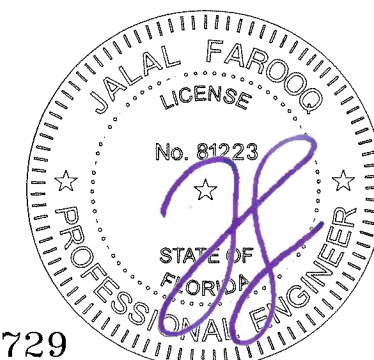

Sealed: 5/3/2024

FL #46729

**a f c**

**AL-FAROOQ CORPORATION**  
ENGINEERS & PRODUCT DEVELOPMENT  
9360 SUNSET DRIVE, SUITE 220  
MIAMI, FLORIDA 33173 (C.A.N. 3538)  
TEL. (305) 264-8100 FAX. (305) 262-6978  
COMP-ANL 24-20F-PGW

SERIES-1000SH ALUM SINGLE HUNG WDW. (L.M.I.)

**Pay And Go Windows And Doors, LLC.**

Carretera A Chamelecon, Fte A

San Pedro Sula, Cortes Honduras 211002318





Tel. 954-612-6252

| revisions: |             | date: 04-29-24 |      | scale: 1/2" = 1" |      | dr. by: TARIQ |      | chk. by: |      |
|------------|-------------|----------------|------|------------------|------|---------------|------|----------|------|
| no         | description | no             | date | no               | date | no            | date | no       | date |
|            |             |                |      |                  |      |               |      |          |      |
|            |             |                |      |                  |      |               |      |          |      |
drawing no.

24-20F

sheet 5 of 8

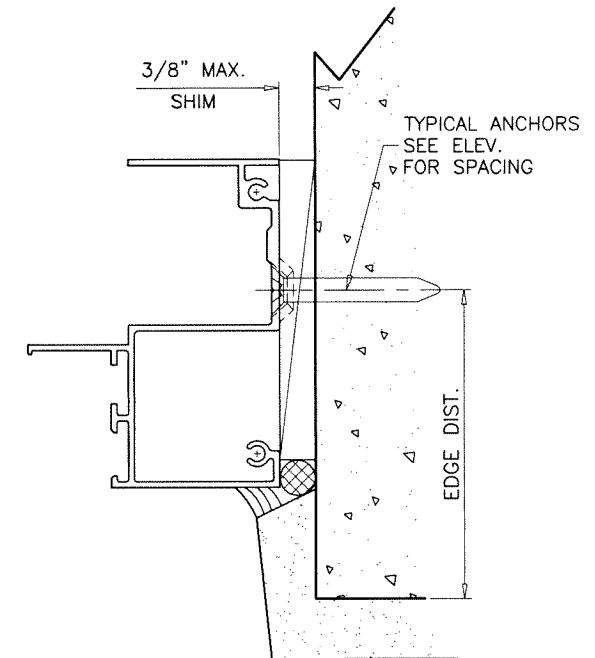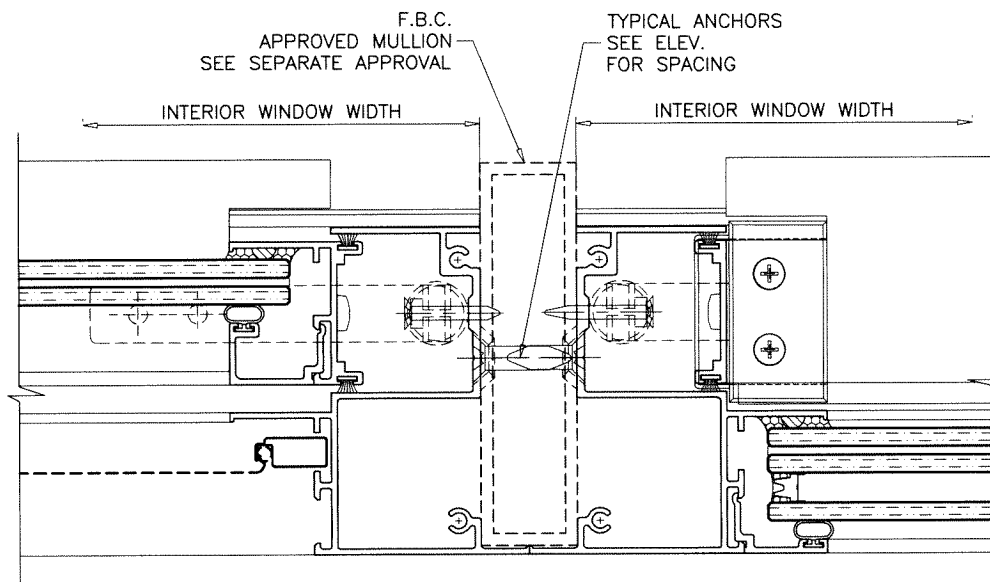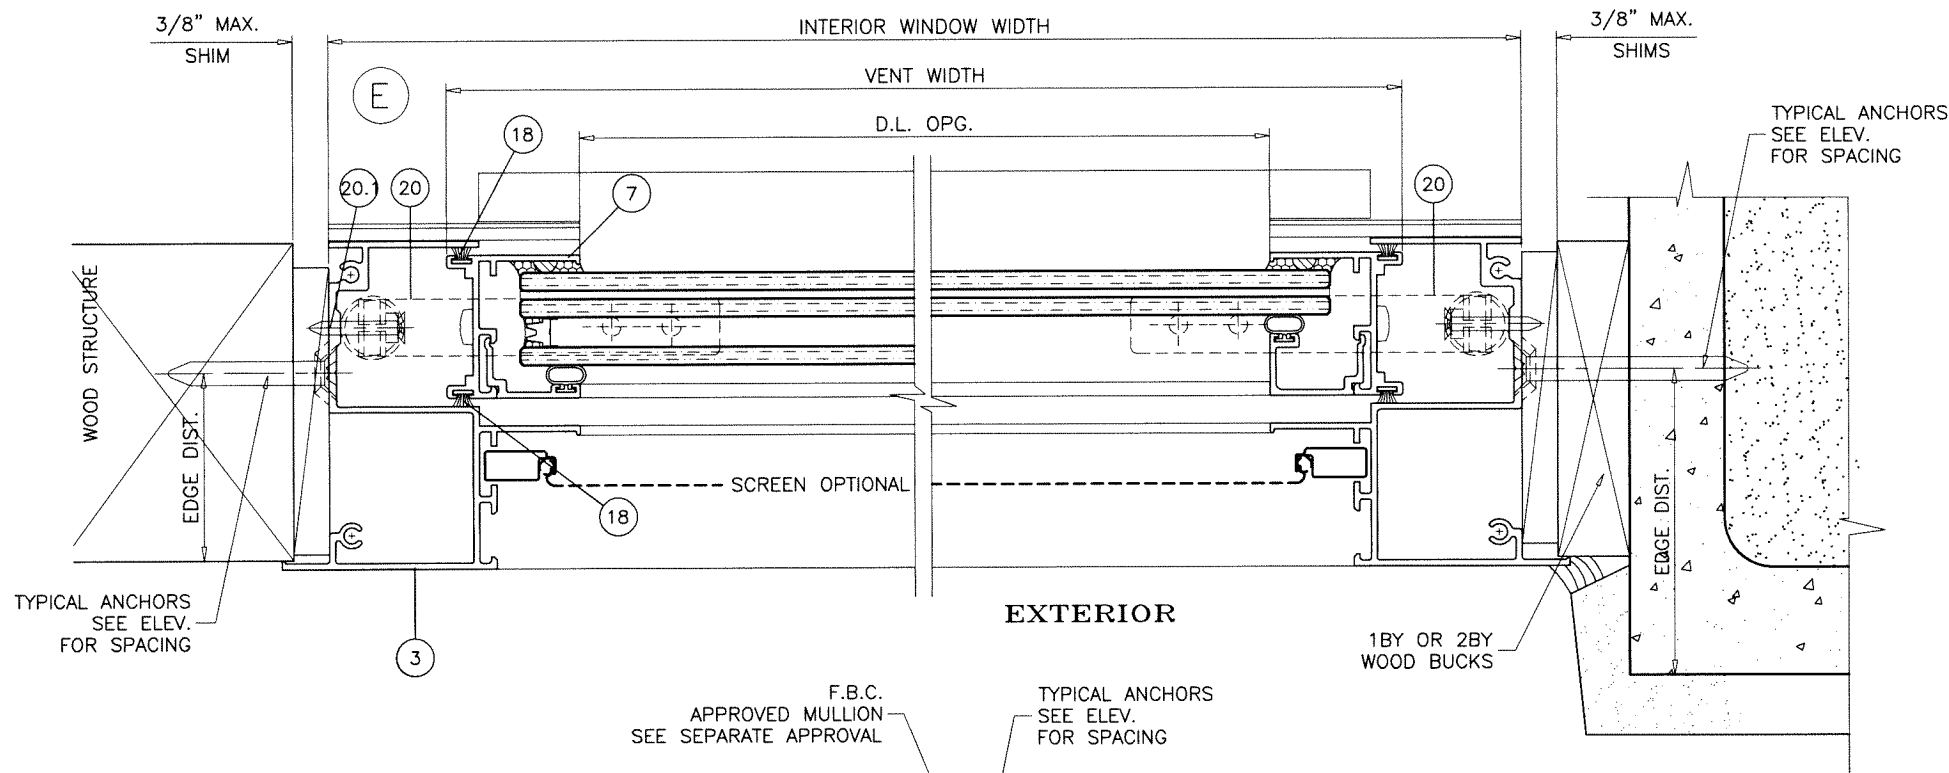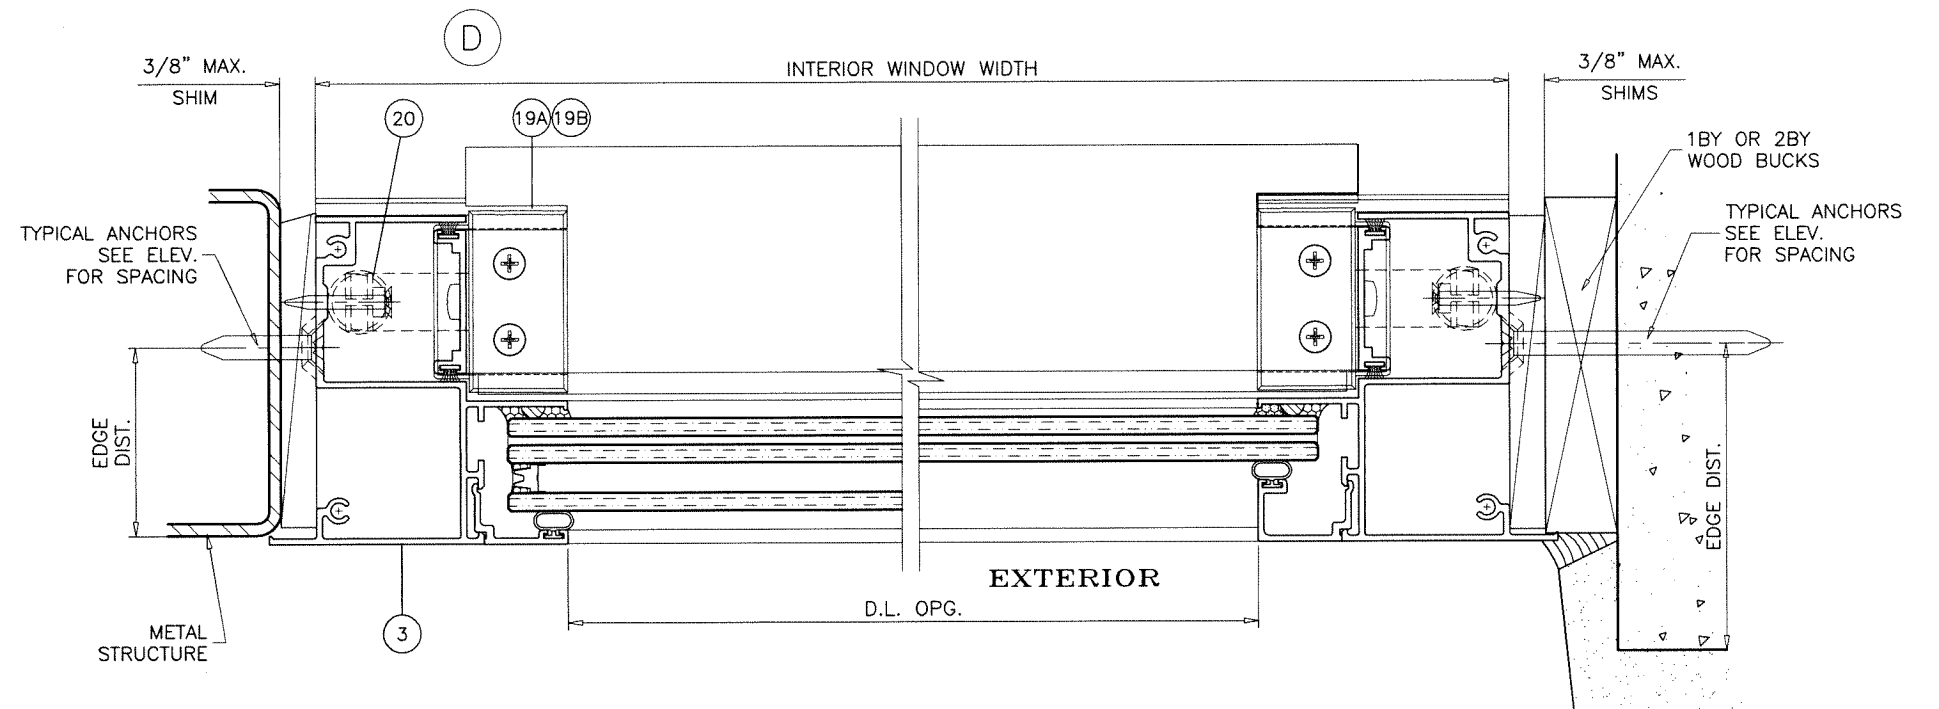


FLUSH FRAME WITH  
TRIMMED EXTERIOR FLANGE












Sealed: 5/3/2024

FL #46729


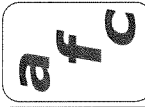


**AL-FAROOQ CORPORATION**  
ENGINEERS & PRODUCT DEVELOPMENT  
9360 SUNSET DRIVE, SUITE 220  
MIAMI, FLORIDA 33173 (C.A.N. 3538)  
TEL. (305) 264-8100 FAX. (305) 262-6978  
COMP-ANL\24-20F-PGW

|                                                                                                 |                                                                 |
|-------------------------------------------------------------------------------------------------|-----------------------------------------------------------------|
| SERIES-1000SH ALUM SINGLE HUNG WDW. (L.M.I.)                                                    |                                                                 |
| <b>Pay And Go Windows And Doors, LLC.</b>                                                       |                                                                 |
| Carretera A Chamelecon, Fte A<br>San Pedro Sula, Cortes Honduras 211002318<br>Tel. 954-612-6252 |                                                                 |
| revisions:<br>no. date by description                                                           | date: 04-29-24<br>scale: 1/2" = 1"<br>dr. by: TARIQ<br>chk. by: |
| drawing no.<br><b>24-20F</b>                                                                    |                                                                 |
| sheet 6 of 8                                                                                    |                                                                 |

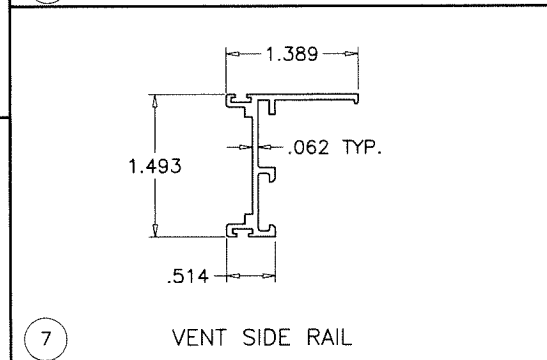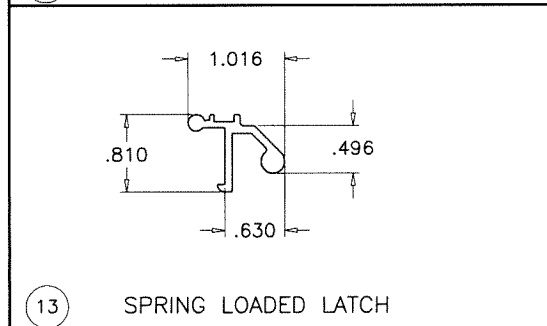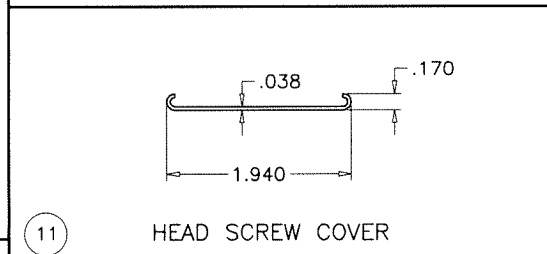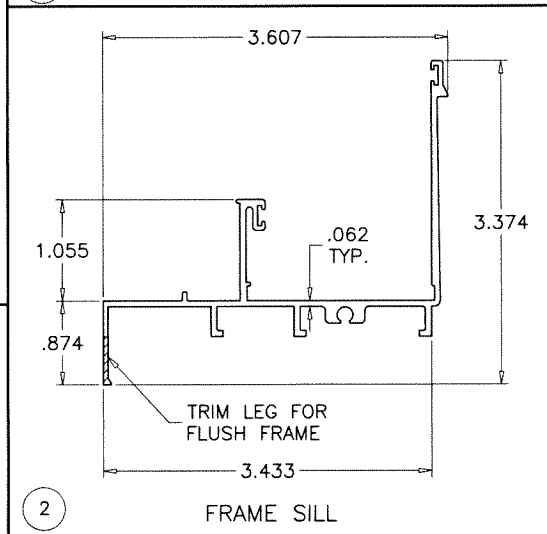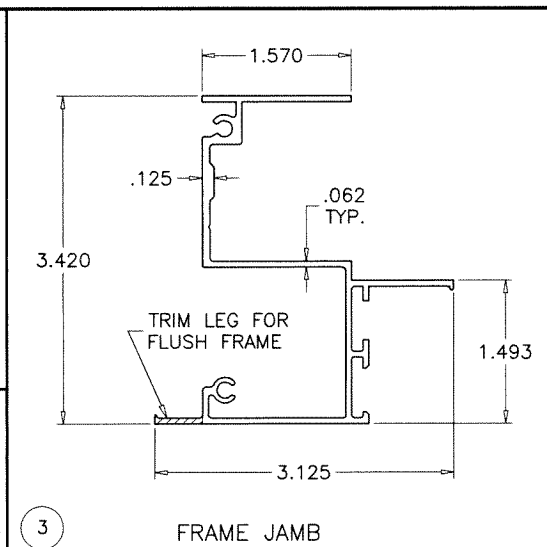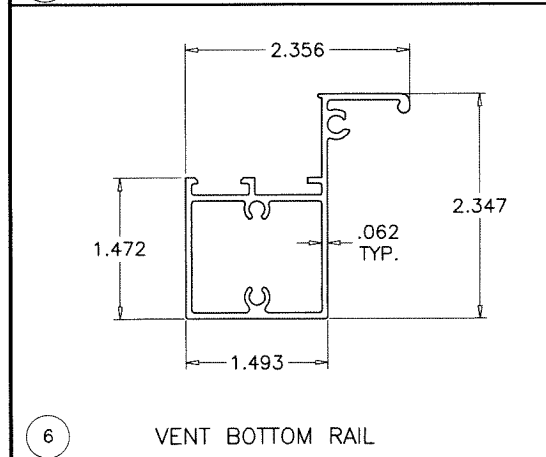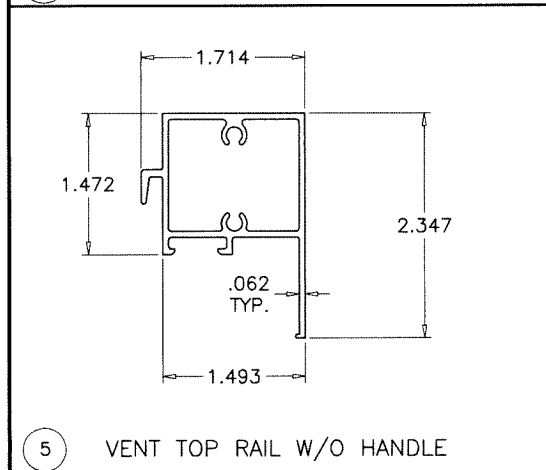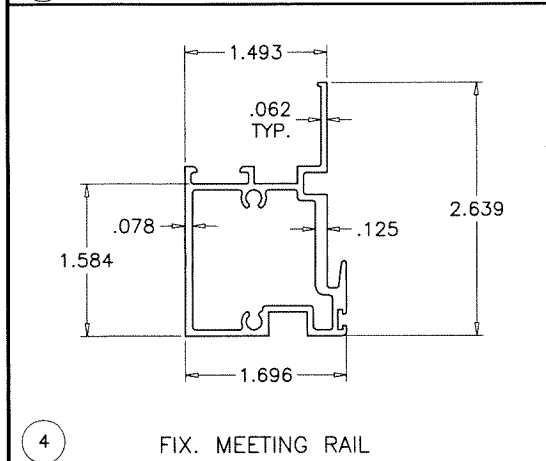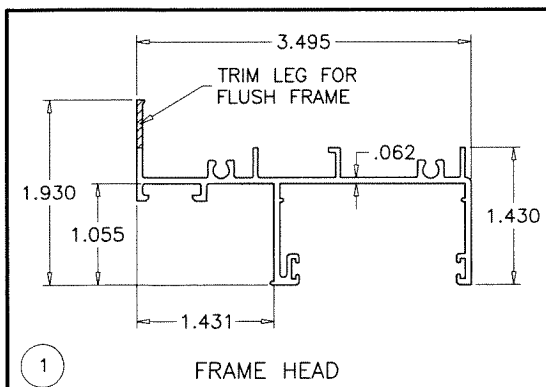


| ITEM # | PART #       | REQD.      | DESCRIPTION                                       | MATERIAL  | MANF./SUPPLIER/REMARKS   |
|--------|--------------|------------|---------------------------------------------------|-----------|--------------------------|
| 1      | 105          | 1          | FRAME HEAD                                        | 6063-T6   | -                        |
| 2      | 104          | 1          | FRAME SILL                                        | 6063-T6   | -                        |
| 3      | 113          | 2          | FRAME JAMB                                        | 6063-T6   | -                        |
| 4      | 108          | 1          | FIXED MTG. RAIL                                   | 6063-T6   | -                        |
| 5      | 107          | 1          | VENT TOP RAIL W/O HANDLE                          | 6063-T6   | -                        |
| 5A     | 107          | 1          | VENT TOP RAIL W/ HANDLE                           | 6063-T6   | -                        |
| 6      | 106          | 1          | VENT BOTTOM RAIL                                  | 6063-T6   | -                        |
| 7      | 102          | 2          | VENT SIDE RAIL                                    | 6063-T6   | -                        |
| 8      | 115          | AS REQD.   | GLAZING BEAD (7/16" LAM. GLASS)                   | 6063-T6   | -                        |
| 8A     | 103          | AS REQD.   | GLAZING BEAD (INSUL. LAM. GLASS)                  | 6063-T6   | -                        |
| 8B     | 119          | AS REQD.   | GLAZING BEAD (5/16" LAM. GLASS)                   | 6063-T6   | -                        |
| 9      | -            | 2/VENT     | SASH STOP                                         | 6063-T6   | -                        |
| 11     | -            | -          | HEAD SCREW COVER                                  | -         | -                        |
| 12     | SL203P       | 2/ VENT    | SWEEP LATCH                                       | ZAMAK     | SULLIVAN & ASSOC.        |
| 12.1   | #8 X 1/2"    | 2/ LATCH   | LATCH INST. SCREWS                                | ST. STEEL | OH SMS                   |
| 13     | -            | 2/ VENT    | SPRING LOADED LATCH                               | 6063-T6   | ALTERNATE TO SWEEP LATCH |
| 13.1   | -            | 2/ LATCH   | LATCH SPRING                                      | ST. STEEL | SULLIVAN & ASSOC.        |
| 14     | #10 X 1-3/4" | AS REQD.   | FRAME & VENT ASSEMBLY SCREWS                      | CRS       | PH SMS                   |
| 16     | E202         | AS REQD.   | GLAZING BEAD BULB                                 | NEOPRENE  | ULTRAFAB                 |
| 18     | W71221NK     | AS REQD.   | FIN SEAL W'STRIPPING                              | -         | ULTRAFAB                 |
| 18A    | W71321NK     | AS REQD.   | FIN SEAL W'STRIPPING                              | -         | ULTRAFAB                 |
| 19A    | -            | 4/ VENT    | VENT GUIDE                                        | CELCON    | M&M PLASTICS             |
| 19B    | -            | 2/ VENT    | VENT TOP CAP                                      | CELCON    | M&M PLASTICS             |
| 19.1   | #6 X 3/8"    | 1/ GUIDE   | SASH GUIDE INST. SCREW                            | CRS       | OH SMS TYPE B            |
| 20     | -            | 2/VENT     | SPIRAL BALANCE                                    | -         | -                        |
| 20.1   | #10 X 1-1/4" | 1/ BALANCE | BALANCE INST. SCREW                               | -         | OH SMS TYPE B            |
| 21     | -            | AS REQD.   | GLASS SPACER                                      | SILICONE  | FRANK LOWE               |
| 22     | -            | 1          | 5/16" BOX SCREEN                                  | -         | OPTIONAL                 |
| 23     | -            | 2/ LITE    | SETTING BLOCK AT 1/4 POINTS (1/4" X 1" X 2" LONG) | EPDM      | DUROMETER 80±5 SHORE A   |
| 24     | -            | 2          | RETICULATED FOAM BAFFLE 30 PPI                    | -         | -                        |
| 25     | WLO2         | AS REQD.   | AUTOMATIC LOCK                                    | -         | ROTO HARDWARE            |

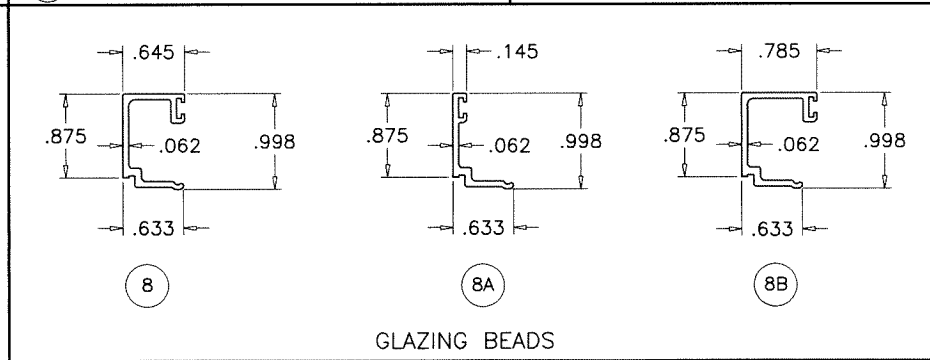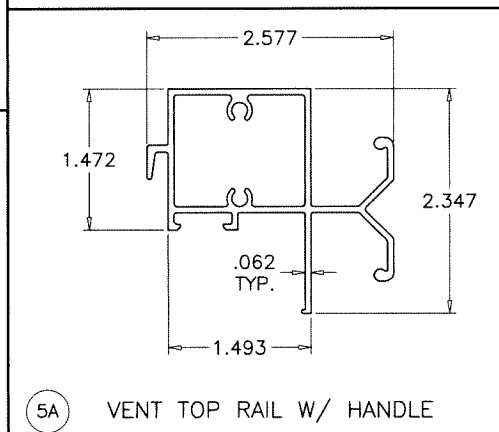

### SEALANT:

ALL JOINTS AND FRAME CONNECTIONS SEALED WITH WHITE/ALUMINUM COLORED GENERAL PURPOSE SILICONE.

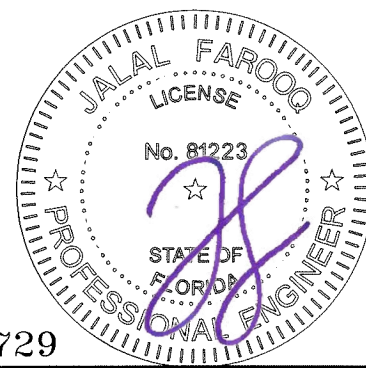

Sealed: 5/3/2024

FL #46729

**AL-FAROOQ CORPORATION**  
ENGINEERS & PRODUCT DEVELOPMENT  
9360 SUNSET DRIVE, SUITE 220  
MIAMI, FLORIDA 33173  
TEL. (305) 264-8100 FAX. (305) 262-6978

COMP-ANL 24-20F-PGW

---

SERIES-1000SH ALUM SINGLE HUNG WDW. (L.M.I.)

**Pay And Go Windows And Doors, LLC.**  
Carretera A Chamelecon, Fte A  
San Pedro Sula, Cortes Honduras 211002318  
Tel. 954-612-6252

revisions:

| no | date | by | description |
|----|------|----|-------------|
|    |      |    |             |
|    |      |    |             |
|    |      |    |             |
|    |      |    |             |







date: 04-29-24  
scale: 1/2" = 1"  
dr. by: TARIQ  
chk. by:

---

drawing no.  
**24-20F**

sheet 7 of 8

FL #46729

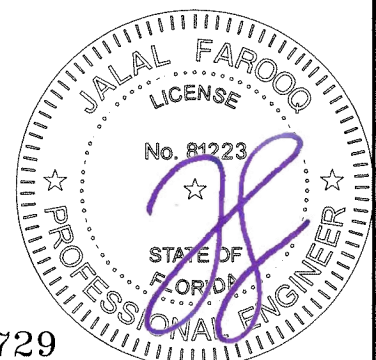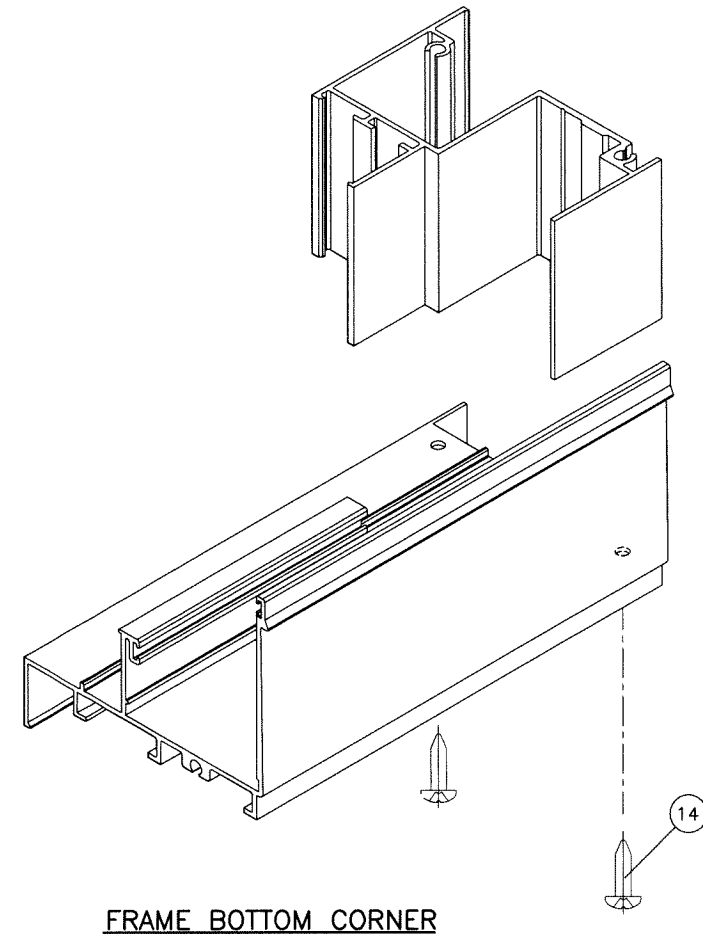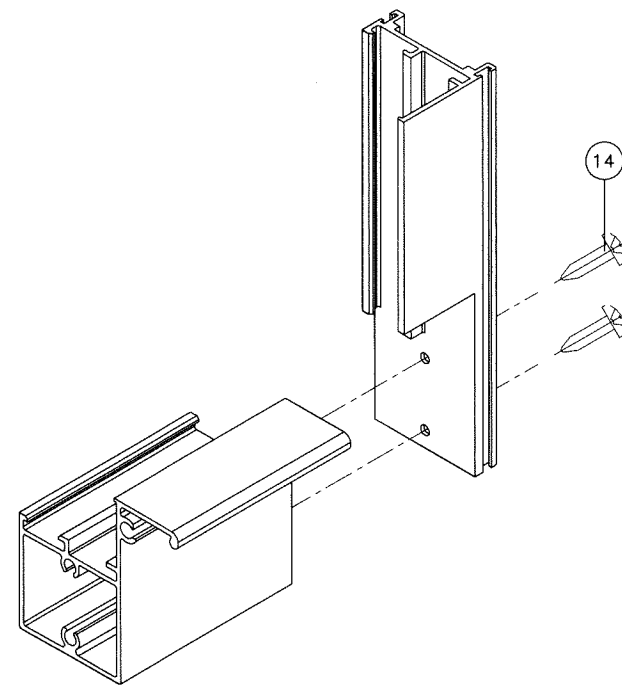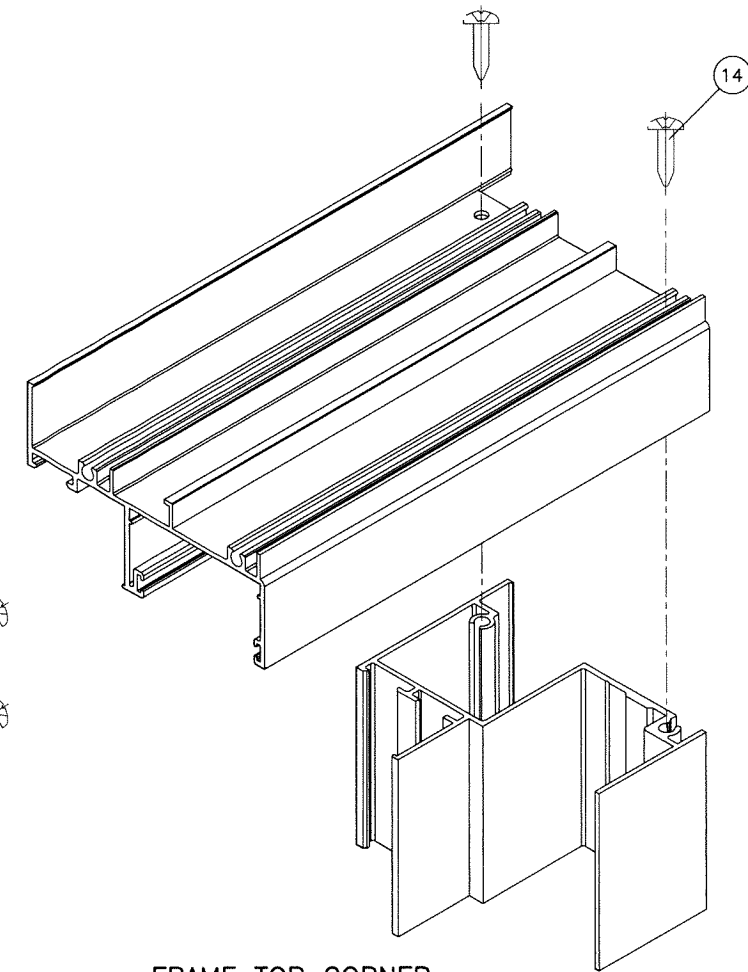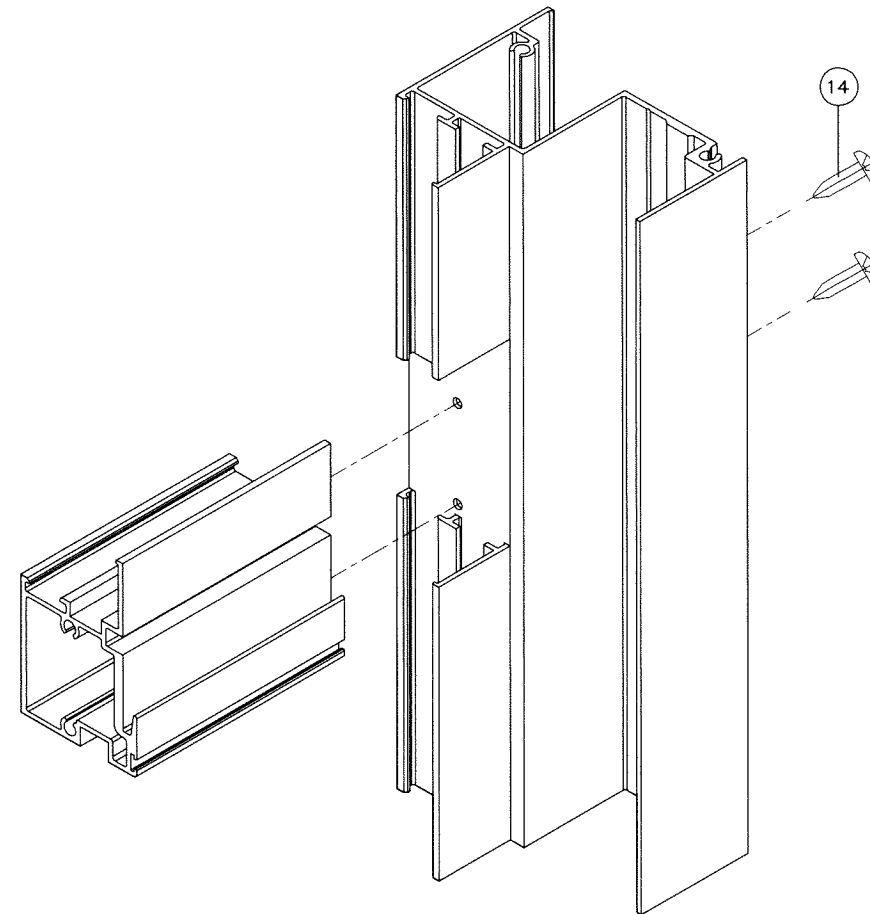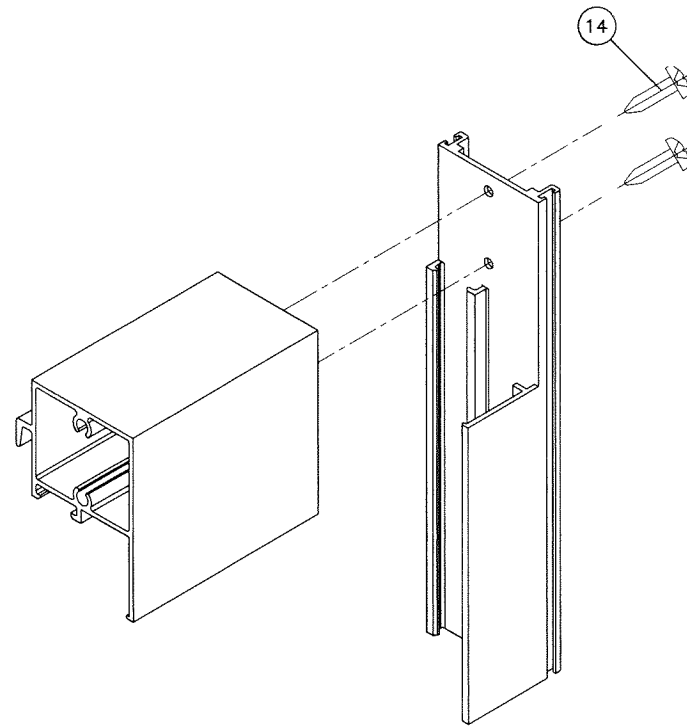

FL #46729

af c

**AL-FAROOQ CORPORATION**  
ENGINEERS & PRODUCT DEVELOPMENT  
9360 SUNSET DRIVE, SUITE 220  
MIAMI, FLORIDA 33173 (C.A.N. 3538)  
TEL. (305) 264-8100 FAX. (305) 262-6978

COMP-ANL\24-20F-PGW

SERIES-1000SH ALUM SINGLE HUNG WDW. (L.M.I.)

Pay And Go Windows And Doors, LLC.

Carretera A Chamelecon, Fte A  
San Pedro Sula, Cortes Honduras 211002318

San Pedro Sula, Cortes Honduras 211002318  
Tel 954-612-6252

Tel. 954-612-6252

revisions: no date by description

date: 04-29-24

scale:  $1/2'' = 1'$

dr. by: TARIQ

chk. by:

drawing no.

24-20F

sheet 8 of 8