
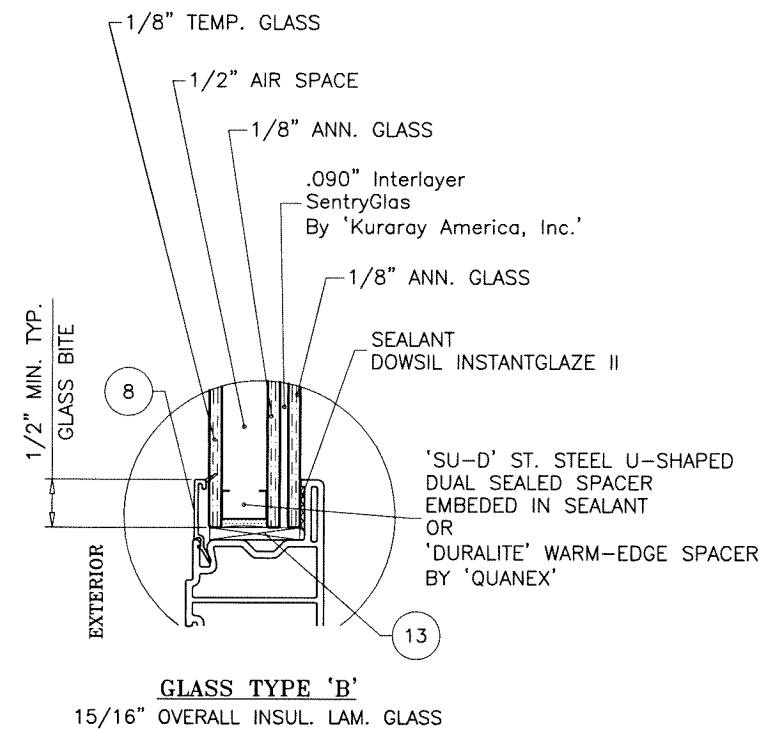


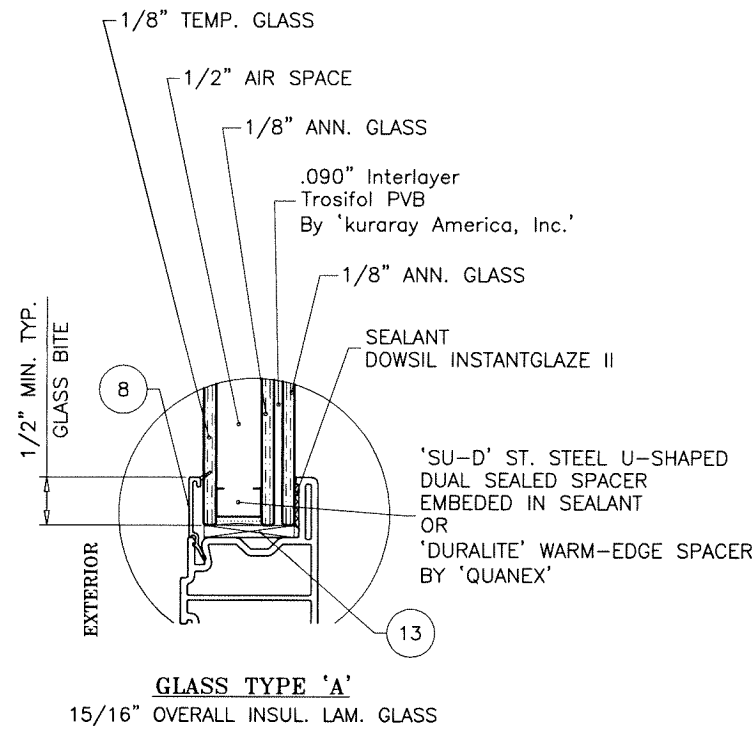

GLAZING OPTIONS

OCEANVIEW
VINYL HORIZONTAL SLIDING WINDOWS (L.M.I.)

DESIGN LOAD RATINGS FOR THESE WINDOWS TO BE AS PER CHARTS SHOWN ON SHEET 2.

APPROVAL APPLIES TO SINGLE UNITS OR SIDE BY SIDE COMBINATIONS OF H.S./H.S. OR HORIZONTAL SLIDING WITH OTHER WINDOW TYPES IN MODULES OF TWO OR MORE WINDOWS USING F.B.C. APPROVED MULLIONS IN BETWEEN.

LOWER DESIGN PRESSURE FROM WINDOWS OR MULLION APPROVAL WILL APPLY TO ENTIRE SYSTEM.

THIS PRODUCT HAS BEEN DESIGNED AND TESTED TO COMPLY WITH THE REQUIREMENTS OF THE 2023 (8TH EDITION) FLORIDA BUILDING CODE FOR NON HIGH VELOCITY HURRICANE ZONE.

1BY OR 2BY WOOD BUCKS & BUCK FASTENERS BY OTHERS, MUST BE DESIGNED AND INSTALLED ADEQUATELY TO TRANSFER APPLIED PRODUCT LOADS TO THE BUILDING STRUCTURE.

ANCHORS SHALL BE CORROSION RESISTANT, SPACED AS SHOWN ON DETAILS AND INSTALLED PER MANUF'S INSTRUCTIONS. SPECIFIED EMBEDMENT TO BASE MATERIAL SHALL BE BEYOND WALL DRESSING OR STUCCO.

A LOAD DURATION INCREASE IS USED IN DESIGN OF ANCHORS INTO WOOD ONLY.

ALL SHIMS TO BE HIGH IMPACT, NON-METALLIC AND NON-COMPRESSIBLE.

MATERIALS INCLUDING BUT NOT LIMITED TO STEEL/METAL SCREWS, THAT COME INTO CONTACT WITH OTHER DISSIMILAR MATERIALS SHALL MEET THE REQUIREMENTS OF THE 2023 FLORIDA BLDG. CODE & ADOPTED STANDARDS.

THIS PRODUCT APPROVAL IS GENERIC AND DOES NOT PROVIDE INFORMATION FOR A SITE SPECIFIC PROJECT, I.E. LIFE SAFETY OF THIS PRODUCT, ADEQUACY OF STRUCTURE RECEIVING THIS PRODUCT AND SEALING AROUND OPENING FOR WATER INFILTRATION RESISTANCE ETC. CONDITIONS NOT SHOWN IN THIS DRAWING ARE TO BE ANALYZED SEPARATELY, AND TO BE REVIEWED BY BUILDING OFFICIAL.

DESIGN LOADS SHOWN ARE BASED ON 'ALLOWABLE STRESS DESIGN (ASD)'.

MANUFACTURER'S LABEL SHALL BE LOCATED ON A READILY VISIBLE LOCATION IN ACCORDANCE WITH SECTION 1709.9.3 OF FLORIDA BUILDING CODE. LABELING TO COMPLY WITH SECTION 1709.9.2.

NOTE:
GLASS CAPACITIES ARE
BASED ON ASTM E1300-09 (3 SEC. GUSTS)
AND FLORIDA BUILDING COMMISSION
DECLARATORY STATEMENT DCA05-DEC-219


THESE WINDOWS ARE RATED FOR LARGE MISSILE IMPACT.
INSTALLATION OF THIS SYSTEM OUTSIDE THE HVHZ AREA SHALL MEET THE APPLICABLE REQUIREMENTS FOR WIND BORNE DEBRIS PROTECTION.

INSUL. LAM. GLASS
LARGE MISSILE IMPACT

Sealed: 4/13/2026

FL #46732

A- CONTRACTOR TO BE RESPONSIBLE FOR THE SELECTION, PURCHASE AND INSTALLATION OF THIS PRODUCT BASED ON THIS PRODUCT EVALUATION PROVIDED HE/SHE DOES NOT DEVIATE FROM THE CONDITIONS DETAILED ON THIS DOCUMENT.
B- THIS PRODUCT EVALUATION DOCUMENT WILL BE CONSIDERED INVALID IF ALTERED BY ANY MEANS.
C- SITE SPECIFIC PROJECTS SHALL BE PREPARED BY A FLORIDA REGISTERED ENGINEER OR ARCHITECT WHICH WILL BECOME THE ENGINEER OF RECORD (E.O.R.) FOR THE PROJECT AND WHO WILL BE RESPONSIBLE FOR THE PROPER USE OF THE P.E.D. ENGINEER OF RECORD, ACTING AS A DELEGATED ENGINEER TO THE P.E.D. ENGINEER SHALL SUBMIT TO THIS LATTER THE SITE SPECIFIC DRAWINGS FOR REVIEW.
D- THIS P.E.D. SHALL BEAR THE DATE AND ORIGINAL SEAL AND SIGNATURE OF THE PROFESSIONAL ENGINEER OF RECORD THAT PREPARED IT.

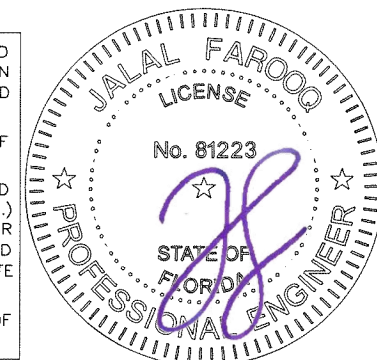

AL-FAROOQ CORPORATION
ENGINEERS & PRODUCT DEVELOPMENT
9360 SUNSET DRIVE, SUITE 220
MIAMI, FLORIDA 33173
TEL. (305) 264-8100 FAX. (305) 262-6978

WIVINCO, INC.
851 HEMLOCK ROAD
MORGANTOWN, PA. 19543
PHONE: (610) 286-8884 FAX: (610) 286-8877

revisions:
no date by description
A 06.09.25 XOX OPTION ADDED
B 03.11.26 UNEQUAL LITES OPTION ADDED

date: 03-05-24
scale: 1/2" = 1"
dr. by: TARIQ
chk. by:


drawing no.
24-09F
sheet 1 of 11

COMP-ANL\24-09F-VI

24-09F-VI


DESIGN LOAD CAPACITY - PSF
(XX SIZES) (EQUAL LITES)

INTERIOR FRAME DIMS.		GLASS TYPES 'A' & 'B'	
WIDTH	HEIGHT	EXT.(+)	INT.(-)
25-1/2"	25"	50.0	50.0
36"		50.0	50.0
52-1/8"		50.0	50.0
73"		50.0	50.0
25-1/2"	37-3/8"	50.0	50.0
36"		50.0	50.0
52-1/8"		50.0	50.0
73"		50.0	50.0
25-1/2"	49-5/8"	50.0	50.0
36"		50.0	50.0
52-1/8"		50.0	50.0
73"		50.0	50.0
25-1/2"	55"	50.0	50.0
36"		50.0	50.0
52-1/8"		50.0	50.0
73"		50.0	50.0
25-1/2"	62"	50.0	50.0
36"		50.0	50.0
52-1/8"		50.0	50.0
23"	23"	50.0	50.0
37"		50.0	50.0
47"		50.0	50.0
59"		50.0	50.0
71"		50.0	50.0
83"		50.0	50.0
95"		50.0	50.0
23"	35"	50.0	50.0
37"		50.0	50.0
47"		50.0	50.0
59"		50.0	50.0
71"		50.0	50.0
83"		50.0	50.0
95"		50.0	50.0
23"	47"	50.0	50.0
37"		50.0	50.0
47"		50.0	50.0
59"		50.0	50.0
71"		50.0	50.0
83"		50.0	50.0
95"		50.0	50.0
23"	59"	50.0	50.0
37"		50.0	50.0
47"		50.0	50.0
59"		50.0	50.0
71"		50.0	50.0
23"	63"	50.0	50.0
37"		50.0	50.0
47"		50.0	50.0
59"		50.0	50.0
71"		50.0	50.0
72"	64"	50.0	50.0

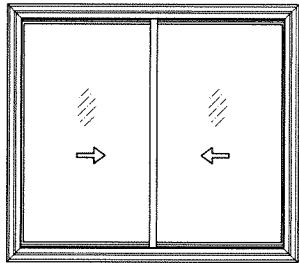


VENT SIZE OF INDIVIDUAL VENTS CAN BE REDUCED TO
CREATE UNEQUAL LITES
MAXIMUM VENTS TO BE 1/2 OF WINDOW WIDTH

'XX'

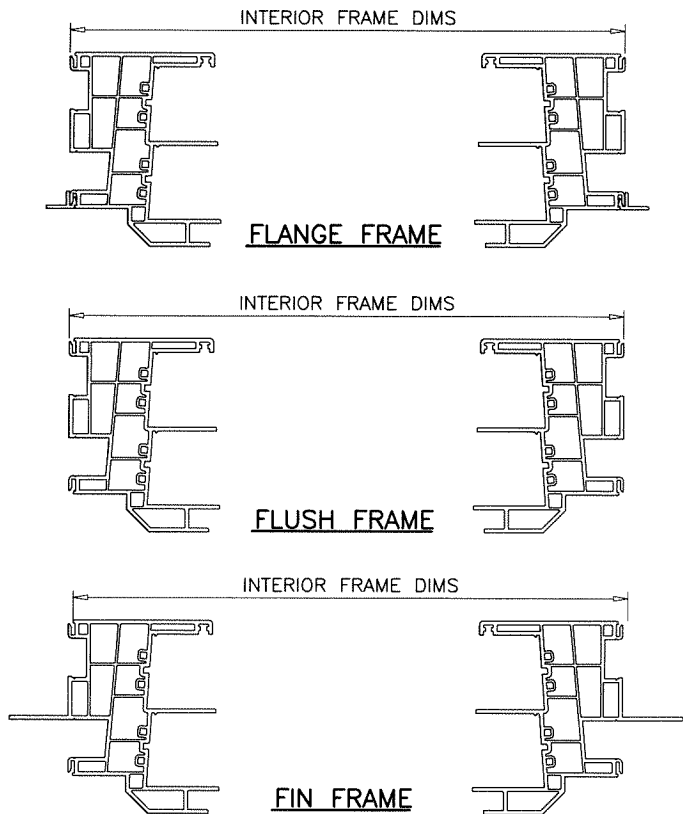


DESIGN LOAD CAPACITY - PSF
(XO OR OX SIZES) (UN-EQUAL LITES)

INTERIOR FRAME DIMS.		GLASS TYPE 'B'	
WIDTH	HEIGHT	EXT.(+)	INT.(-)
25-1/2"	25"	50.1	50.1
36"		50.1	50.1
52-1/8"		50.1	50.1
73"		50.1	50.1
25-1/2"	37-3/8"	50.1	50.1
36"		50.1	50.1
52-1/8"		50.1	50.1
73"		50.1	50.1
25-1/2"	49-5/8"	50.1	50.1
36"		50.1	50.1
52-1/8"		50.1	50.1
73"		50.1	50.1
25-1/2"	55"	50.1	50.1
36"		50.1	50.1
52-1/8"		50.1	50.1
73"		50.1	50.1
25-1/2"	62"	50.1	50.1
36"		50.1	50.1
52-1/8"		50.1	50.1
73"		50.1	50.1
23"	35"	50.1	50.1
37"		50.1	50.1
47"		50.1	50.1
59"		50.1	50.1
71"		50.1	50.1
83"		50.1	50.1
90"		50.1	50.1
23"	47"	50.1	50.1
37"		50.1	50.1
47"		50.1	50.1
59"		50.1	50.1
71"		50.1	50.1
83"		50.1	50.1
90"		50.1	50.1
23"	59"	50.1	50.1
37"		50.1	50.1
47"		50.1	50.1
59"		50.1	50.1
71"		50.1	50.1
83"		50.1	50.1
90"		50.1	50.1
23"	64"	50.1	50.1
37"		50.1	50.1
47"		50.1	50.1
59"		50.1	50.1
71"		50.1	50.1
83"		50.1	50.1
90"		50.1	50.1

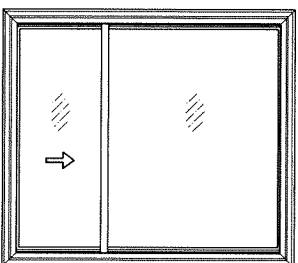

MOVING VENT TO BE 1/3 TO 1/2 OF THE WDW. WIDTH

'XO'
'OX'

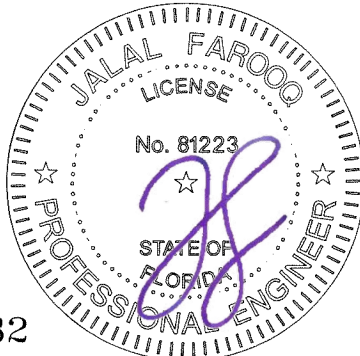

Sealed: 4/13/2026

FL #46732

AL-FAROOQ CORPORATION
ENGINEERS & PRODUCT DEVELOPMENT
9360 SUNSET DRIVE, SUITE 220
MIAMI, FLORIDA 33173
TEL. (305) 264-8100 FAX. (305) 262-6978
COMP-ANL\24-09F-VI

OCEANVIEW VINYL HORIZONTAL SLIDING WDW. (L.M.I.)

VIVINCO, INC.
851 HEMLOCK ROAD
MORGANTOWN, PA. 19543
PHONE: (610) 286-8884 FAX: (610) 286-8877

revisions:


no	date	by	description

date: 03-05-24 scale: 1/2" = 1" dr. by: TARIQ chk. by:


drawing no. 24-09F

sheet 2 of 11


DESIGN LOAD CAPACITY - PSF (XOX SIZES) (EQUAL LITES)			
INTERIOR FRAME DIMS.		GLASS TYPES 'A' & 'B'	
WIDTH	HEIGHT	EXT.(+)	INT.(-)
73"	25"	50.0	50.0
105-1/4"		50.0	50.0
110"		50.0	50.0
120"		50.0	50.0
73"	37-3/8"	50.0	50.0
105-1/4"		50.0	50.0
110"		50.0	50.0
120"		50.0	50.0
73"	49-5/8"	50.0	50.0
105-1/4"		50.0	50.0
110"		50.0	50.0
120"		50.0	50.0
73"	55"	50.0	50.0
105-1/4"		50.0	50.0
110"		50.0	50.0
120"		50.0	50.0
73"	64"	50.0	50.0
105-1/4"		50.0	50.0
110"		50.0	50.0
120"		50.0	50.0
71"	23"	50.0	50.0
83"		50.0	50.0
95"		50.0	50.0
107"		50.0	50.0
119"		50.0	50.0
71"	35"	50.0	50.0
83"		50.0	50.0
95"		50.0	50.0
107"		50.0	50.0
119"		50.0	50.0
71"	47"	50.0	50.0
83"		50.0	50.0
95"		50.0	50.0
107"		50.0	50.0
119"		50.0	50.0
71"	59"	50.0	50.0
83"		50.0	50.0
95"		50.0	50.0
107"		50.0	50.0
119"		50.0	50.0
71"	63"	50.0	50.0
83"		50.0	50.0
95"		50.0	50.0
107"		50.0	50.0
119"		50.0	50.0
119-5/8"	64"	50.0	50.0

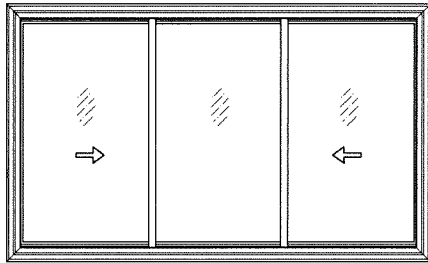

VENT SIZE OF INDIVIDUAL VENTS CAN BE REDUCED TO
CREATE UNEQUAL LITES
MAXIMUM MOVING VENTS TO BE 1/3 OF WINDOW WIDTH
'XOX'

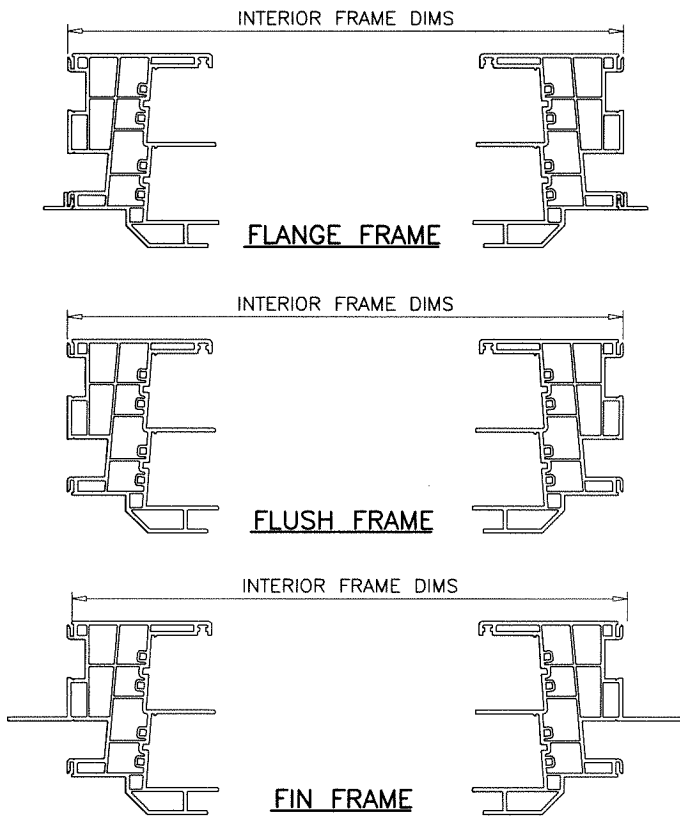

DESIGN LOAD CAPACITY - PSF (XOX SIZES) (UN-EQUAL LITES)			
INTERIOR FRAME DIMS.		GLASS TYPE 'B'	
WIDTH	HEIGHT	EXT.(+)	INT.(-)
73"	25"	50.1	50.1
105-1/4"		50.1	50.1
110"		50.1	50.1
120"		50.1	50.1
73"	37-3/8"	50.1	50.1
105-1/4"		50.1	50.1
110"		50.1	50.1
120"		50.1	50.1
73"	49-5/8"	50.1	50.1
105-1/4"		50.1	50.1
110"		50.1	50.1
120"		50.1	50.1
73"	55"	50.1	50.1
105-1/4"		50.1	50.1
110"		50.1	50.1
120"		50.1	50.1
73"	62"	50.1	50.1
105-1/4"		50.1	50.1
110"		50.1	50.1
120"		50.1	50.1
71"	23"	50.1	50.1
83"		50.1	50.1
95"		50.1	50.1
107"		50.1	50.1
119"		50.1	50.1
71"	35"	50.1	50.1
83"		50.1	50.1
95"		50.1	50.1
107"		50.1	50.1
119"		50.1	50.1
71"	47"	50.1	50.1
83"		50.1	50.1
95"		50.1	50.1
107"		50.1	50.1
119"		50.1	50.1
71"	59"	50.1	50.1
83"		50.1	50.1
95"		50.1	50.1
107"		50.1	50.1
119"		50.1	50.1
71"	64"	50.1	50.1
83"		50.1	50.1
95"		50.1	50.1
107"		50.1	50.1
120"		50.1	50.1

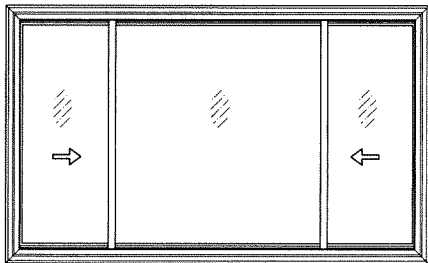

MOVING VENTS TO BE 1/4 TO 1/3 OF THE WDW. WIDTH
'XOX'

Sealed: 4/13/2026

FL #46732

AL-FAROOQ CORPORATION
ENGINEERS & PRODUCT DEVELOPMENT
9360 SUNSET DRIVE, SUITE 220
MIAMI, FLORIDA 33173
TEL. (305) 264-8100 FAX. (305) 262-6978
COMP-ANL 24-09F-VI


OCEANVIEW VINYL HORIZONTAL SLIDING WDW. (L.M.I.)

VIWINCO, INC.
851 HEMLOCK ROAD
MORGANTOWN, PA. 19543
PHONE: (610) 286-8884 FAX: (610) 286-8877

revisions:	no	date	by	description

date:	03-05-24
scale:	1/2" = 1"
dr. by:	TARIQ
chk. by:	

drawing no.	24-09F
sheet	2.1 of 11

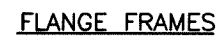

A circular professional engineer seal for Jalal Farooq. The outer ring contains the text "JALAL FAROOQ" at the top and "PROFESSIONAL ENGINEER" at the bottom, separated by three stars. Inside the ring, the word "LICENSE" is at the top and "STATE OF FLORIDA" is at the bottom. The center of the seal features the license number "No. 81223" and a five-pointed star. A large, stylized purple signature is written across the center, overlapping the star and the text "STATE OF FLORIDA".

AL-FAROOQ CORPORATION
ENGINEERS & PRODUCT DEVELOPMENT
9360 SUNSET DRIVE, SUITE 220
MIAMI, FLORIDA 33173
(C.A.N. 3538)
TEL. (305) 264-8100 FAX. (305) 262-6978


OCEANVIEW VINYL HORIZONTAL SLIDING WDW. (L.M.I.)

VIVINCO, INC.


851 HEMLOCK ROAD
MORGANTOWN, PA. 19543

PHONE: (610) 286-8884 FAX: (610) 286-8877


[illegible]

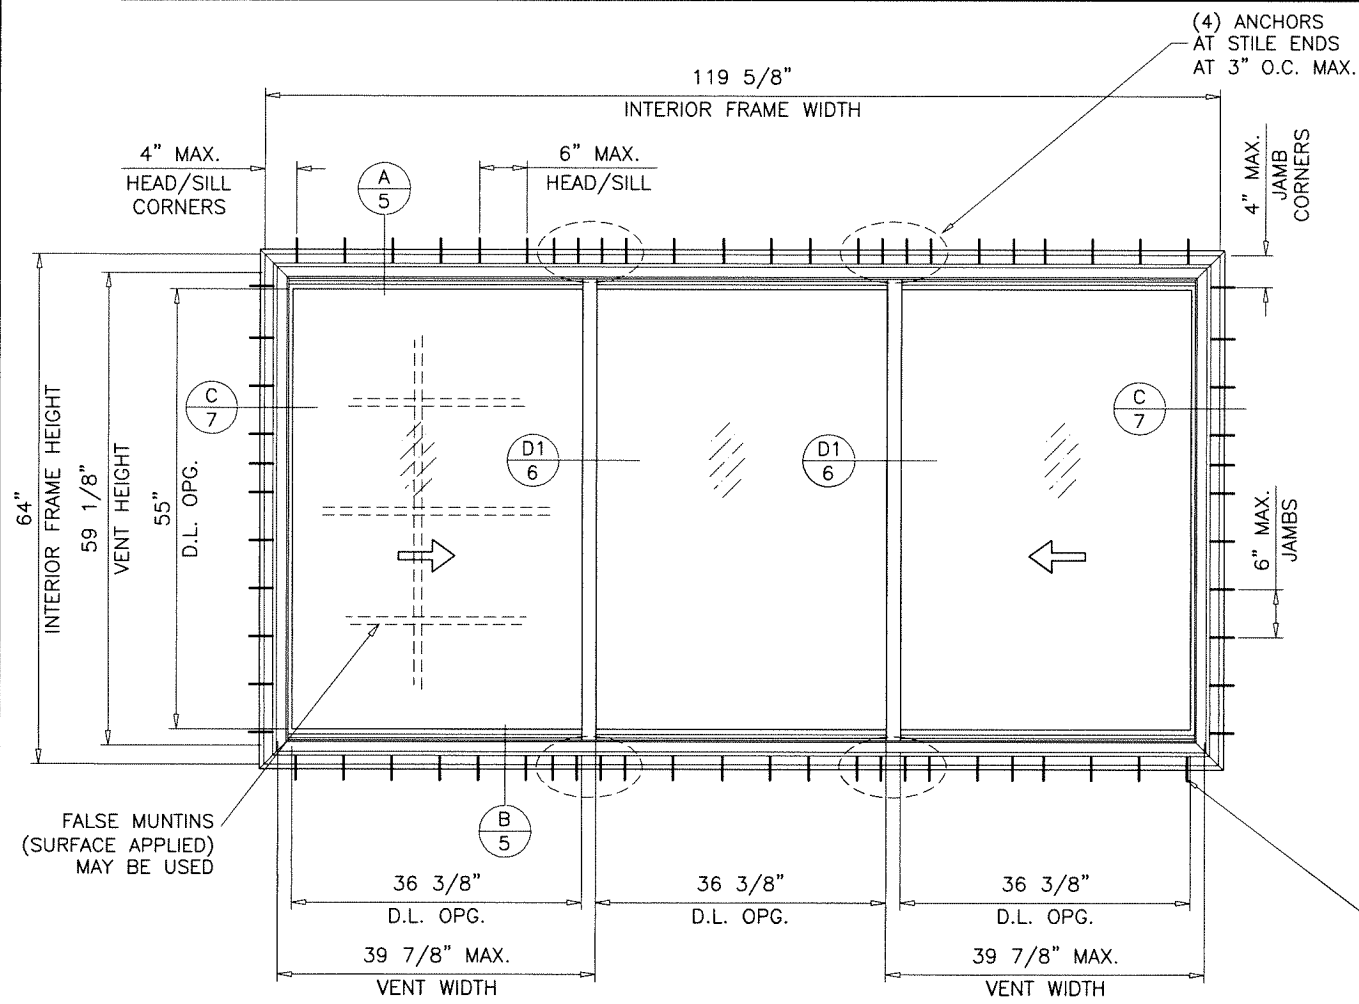

FLANGE FRAMES

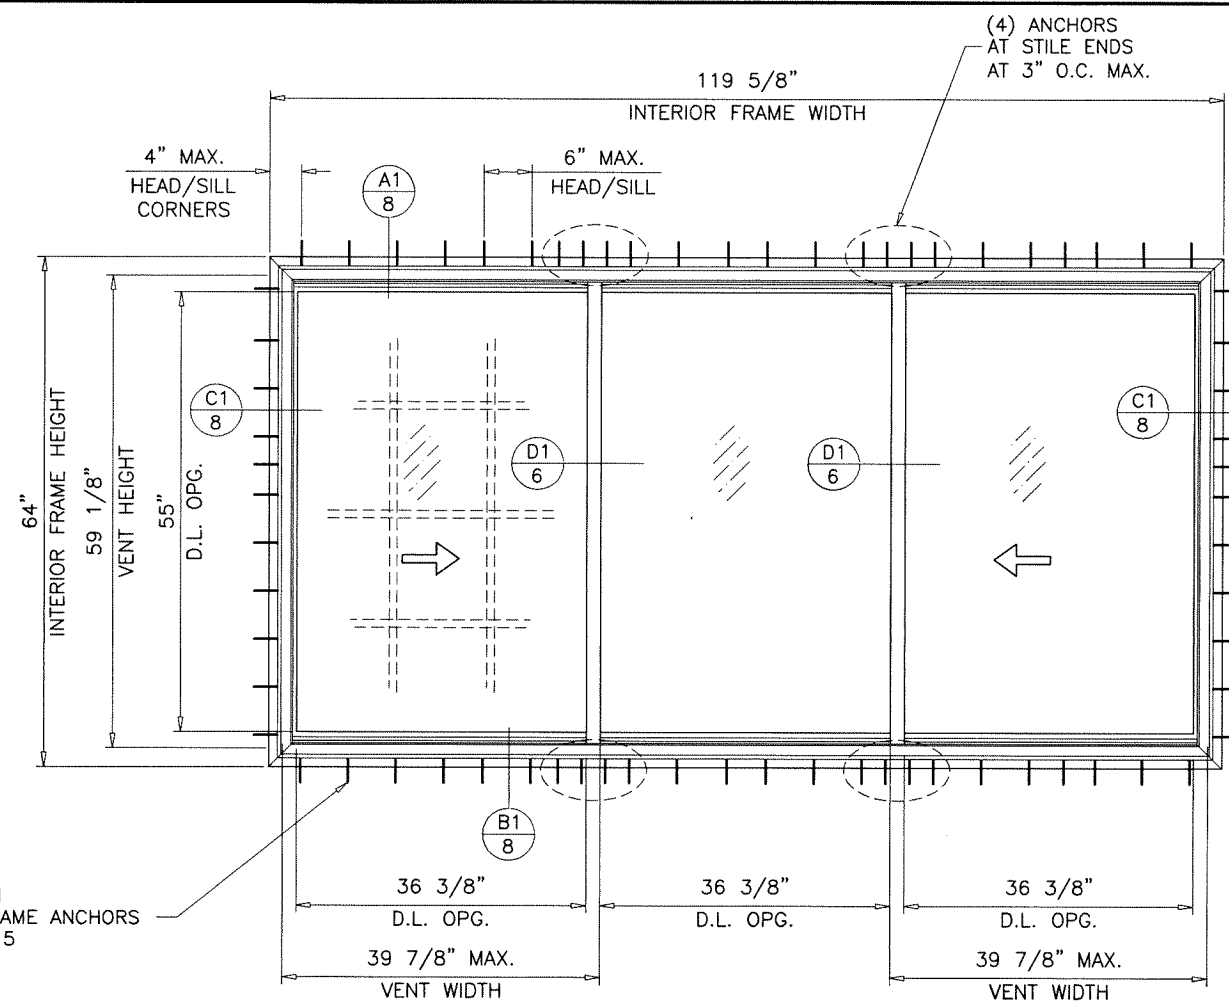

FLUSH FRAMES

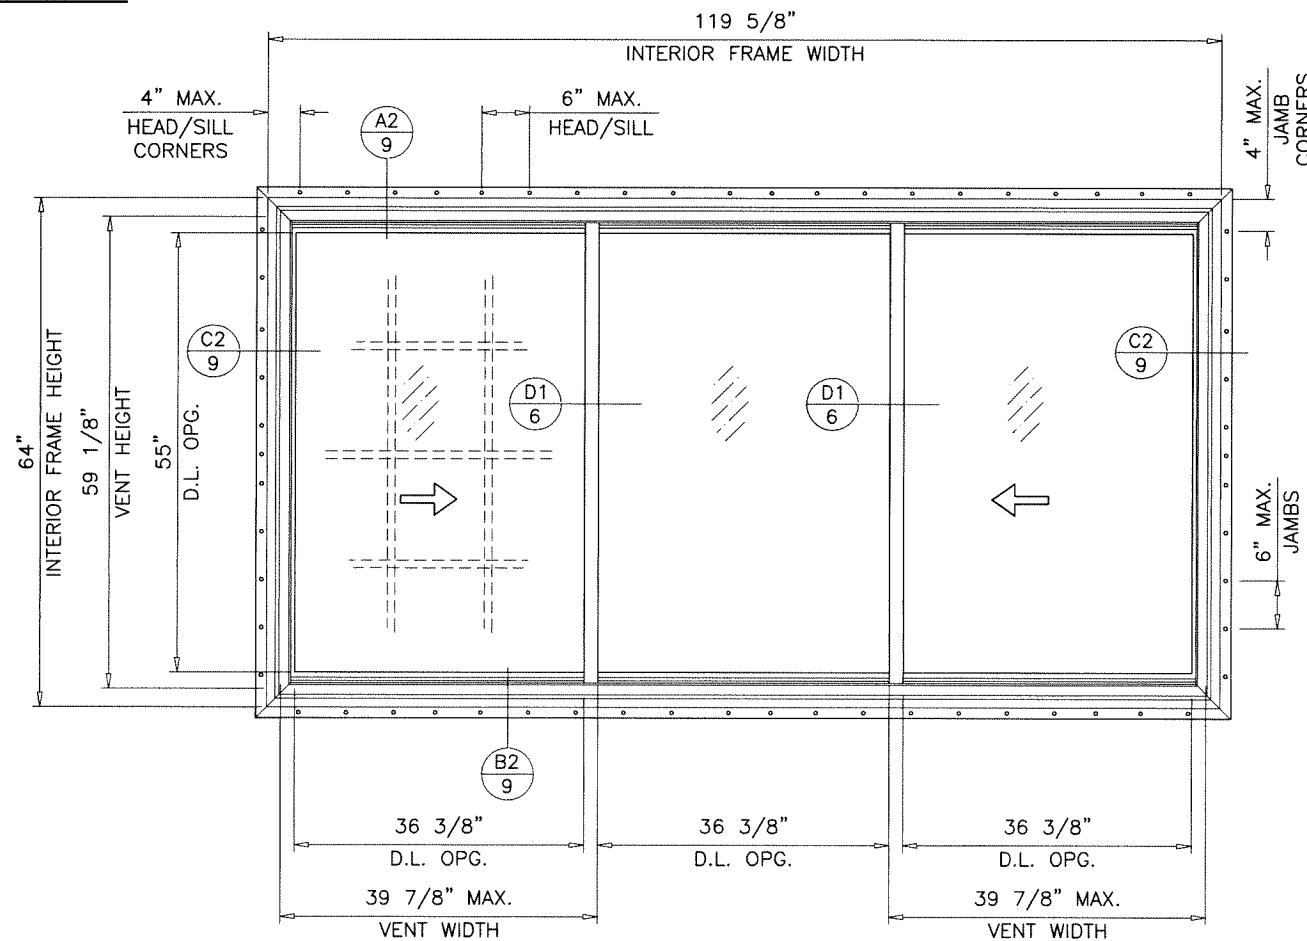

FIN FRAMES


TYPICAL ELEVATIONS

DAYLITE OPENINGS:

$$\text{DLO WIDTH} = \frac{\text{INTERIOR FRAME WIDTH} - 10.50}{3}$$

$$\text{DLO HEIGHT} = \text{INTERIOR FRAME HEIGHT} - 8.75$$

Sealed: 4/13/2026

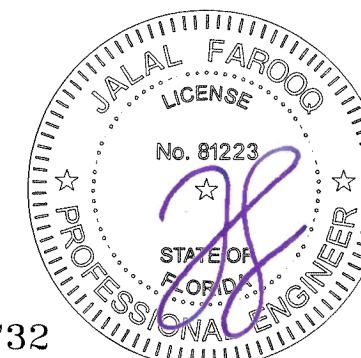

FL #46732

af c

AL-FAROOQ CORPORATION
ENGINEERS & PRODUCT DEVELOPMENT
9360 SUNSET DRIVE, SUITE 220
MIAMI, FLORIDA 33173
TEL. (305) 264-8100 FAX. (305) 262-6978

COMP-ANL\24-09F-VI




OCEANVIEW VINYL HORIZONTAL SLIDING WDW. (L.M.I.)

VIWINCO, INC.
851 HEMLOCK ROAD
MORGANTOWN, PA. 19543
PHONE: (610) 286-8884 FAX: (610) 286-8877

revisions:	
no	description

date: 03-05-24
scale: 1/2"=1'-0"
dr. by: TARIQ
chk. by:

drawing no.
24-09F
sheet 4 of 11

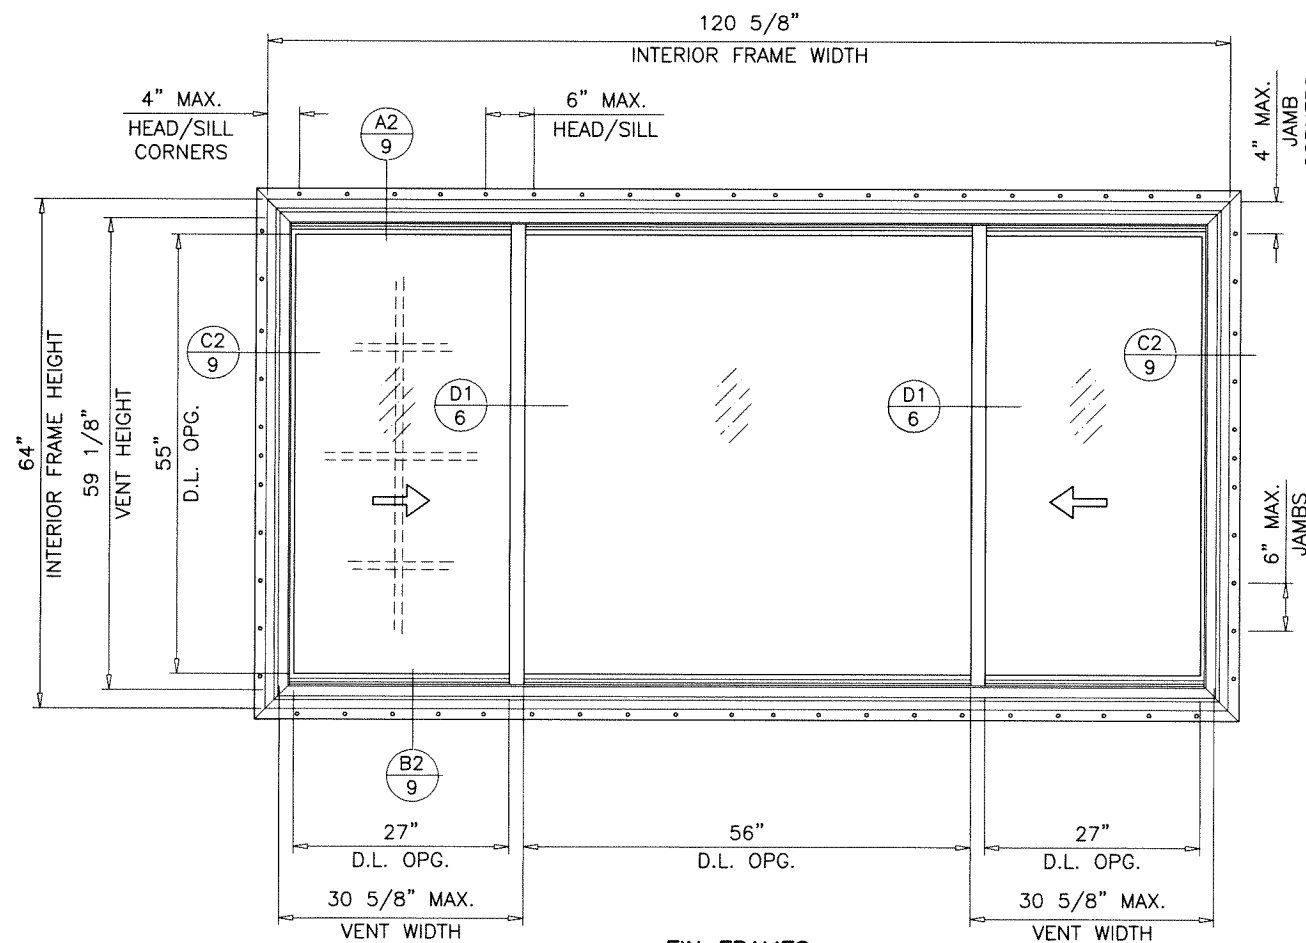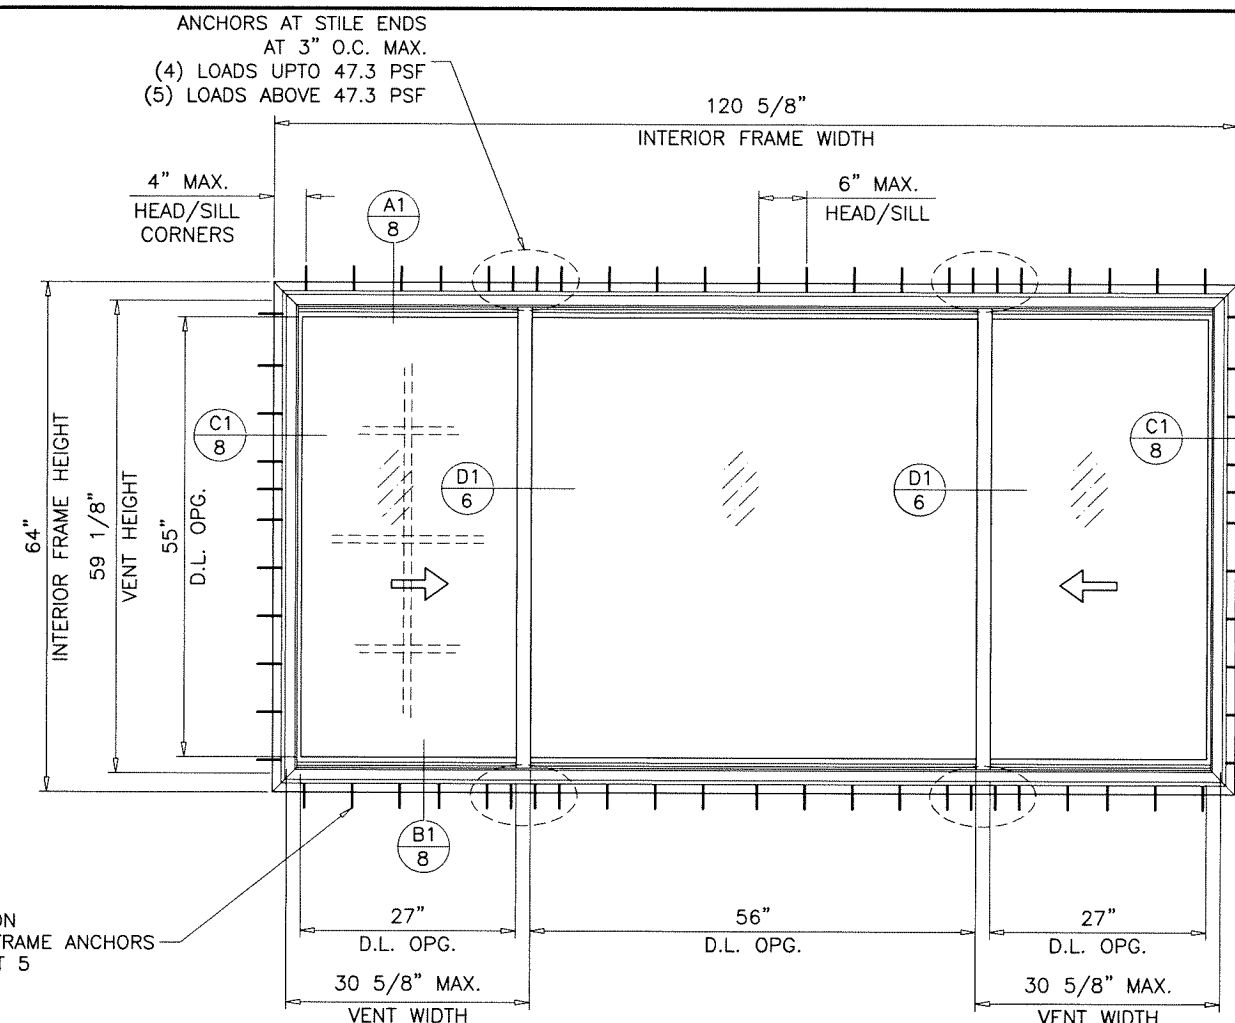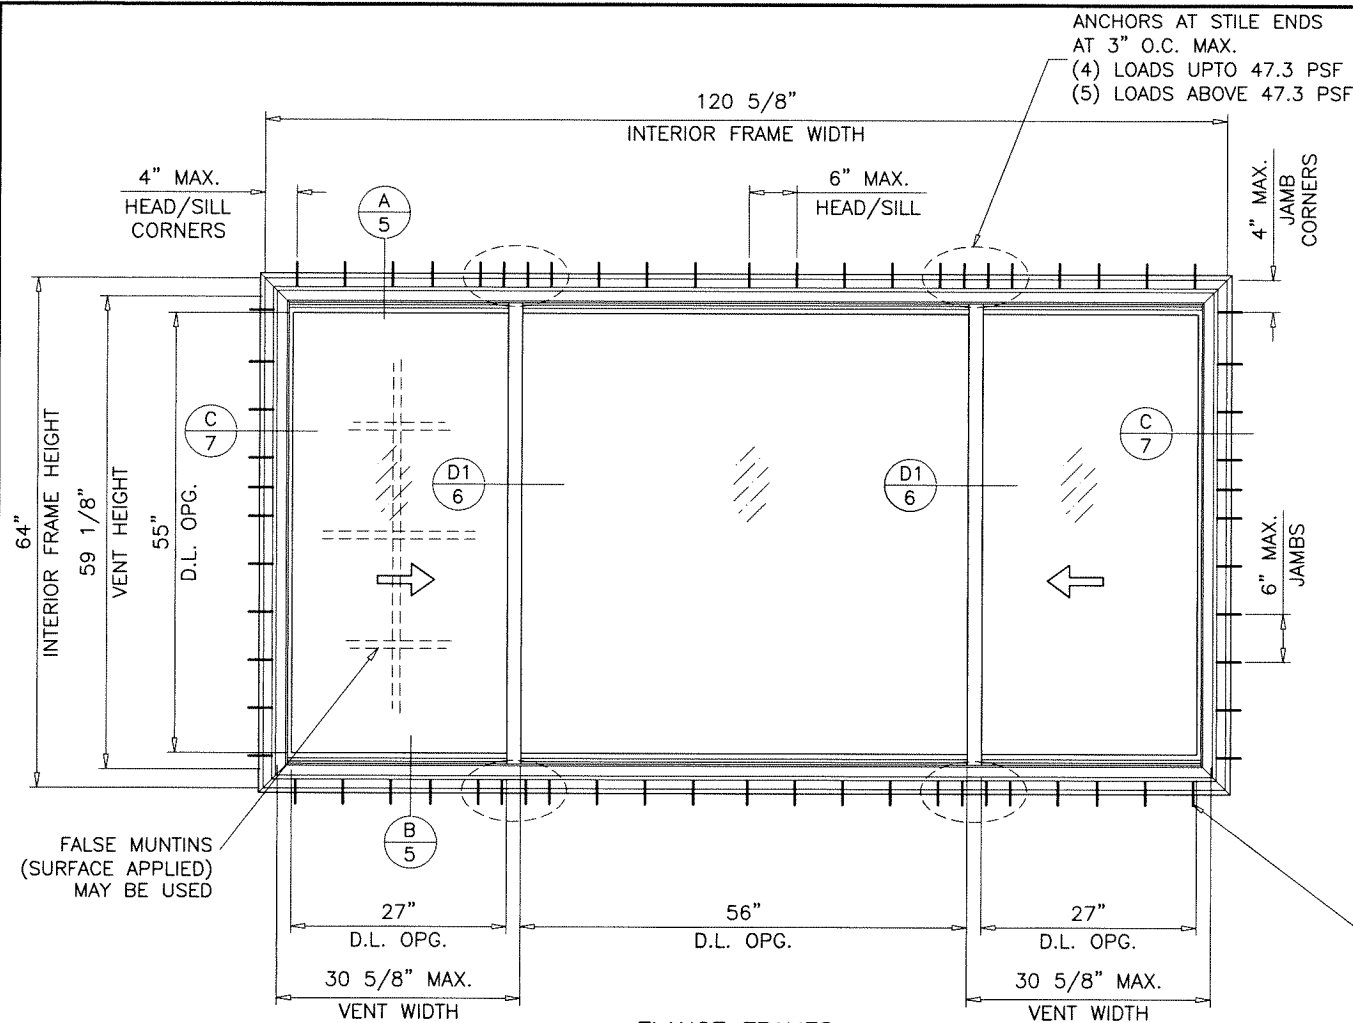

TYPICAL ELEVATIONS

Sealed: 4/13/2026



FL #46732

AL-FAROOQ CORPORATION
ENGINEERS & PRODUCT DEVELOPMENT
9360 SUNSET DRIVE, SUITE 220
MIAMI, FLORIDA 33173
TEL. (305) 264-8100 FAX. (305) 262-6978
COMP-ANL\24-09F-VI

OCEANVIEW VINYL HORIZONTAL SLIDING WDW. (L.M.I.)



VIVINCO, INC.
851 HEMLOCK ROAD
MORGANTOWN, PA. 19543
PHONE: (610) 286-8884 FAX: (610) 286-8877

revisions:	
no	date by description

date: 03-05-24
scale: 1/2"=1'-0"
dr. by: TARIQ
chk. by:

drawing no.
24-09F


sheet 4.1 of 11

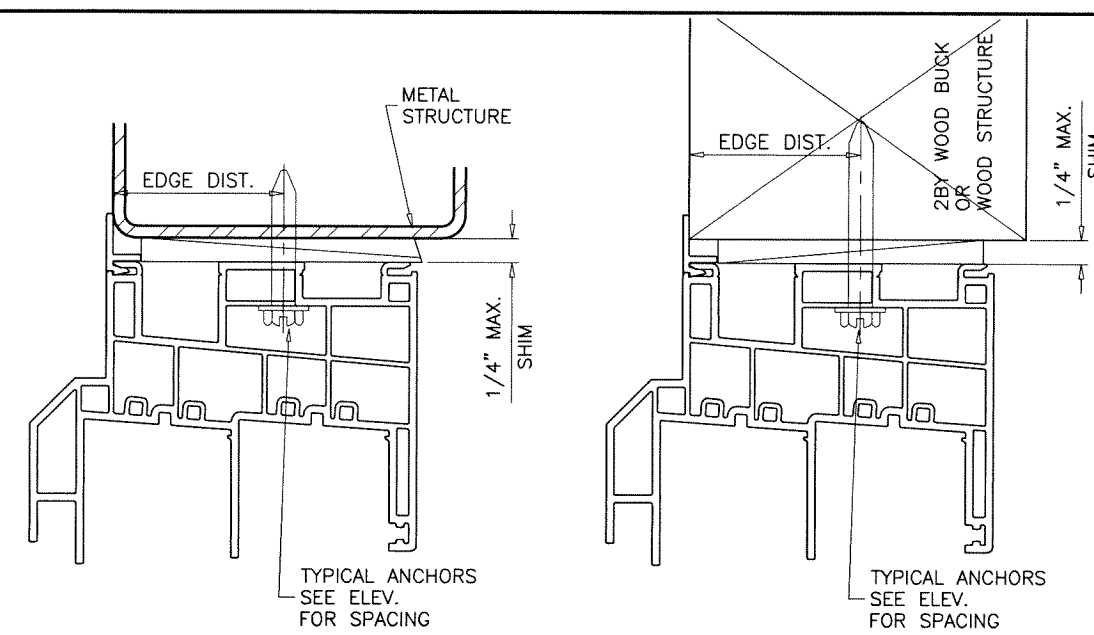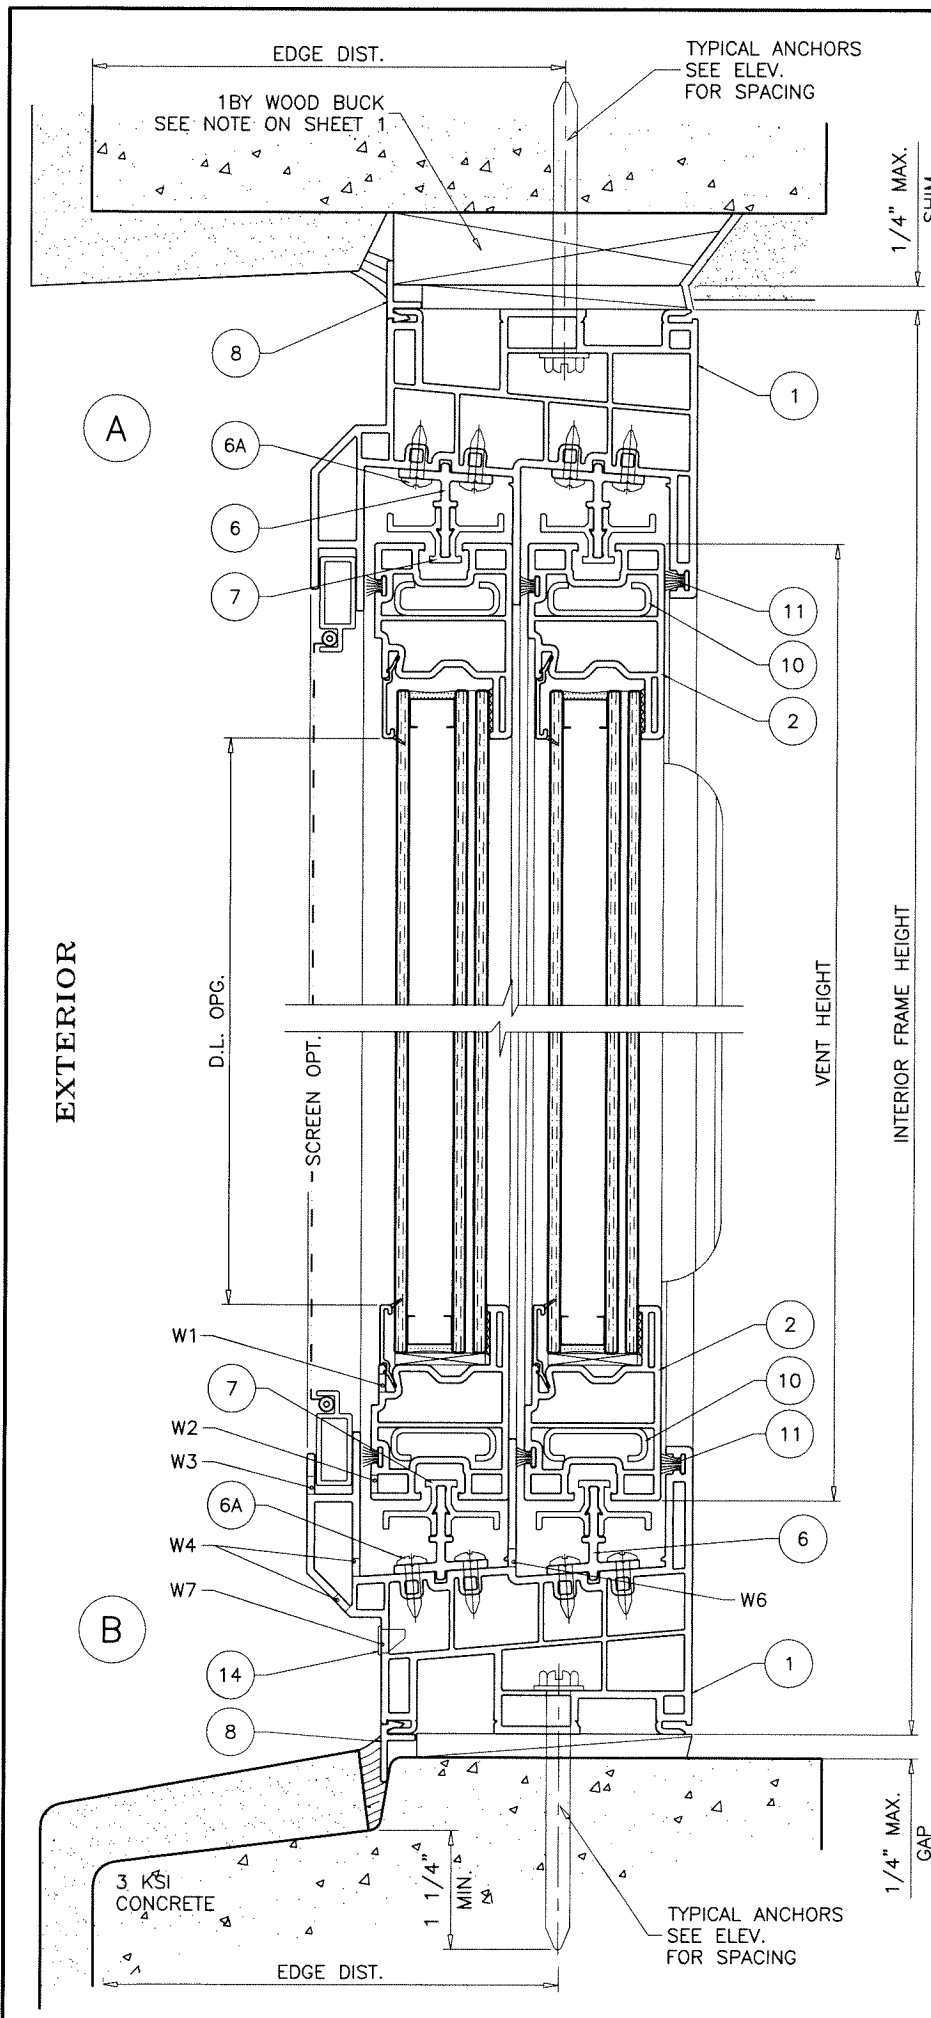

WOOD BUCKS AND METAL STRUCTURE NOT BY 'VIWICO' MUST SUSTAIN LOADS IMPOSED BY GLAZING SYSTEM AND TRANSFER THEM TO THE BUILDING STRUCTURE.

WEEPHOLES:

- W1 = 3/8" X 3/16" WEEP SLOTS AT 4-3/8" FROM EACH END
- W2 = 3/8" X 3/16" WEEP SLOTS AT 3-3/8" FROM EACH END
- W3 = 1/2" X 1/8" WEEP SLOTS AT 3-3/4" FROM EACH END
- W4 = 1" X 1/8" WEEP SLOTS AT 5" FROM EACH END
- W5 = 1" X 1/8" WEEP SLOTS AT 1-3/8" FROM EACH END
- W6 = 1" X 1/8" WEEP SLOTS AT EACH END
- W7 = 1" X 1/8" WEEP SLOTS AT 3-5/8" FROM EACH END

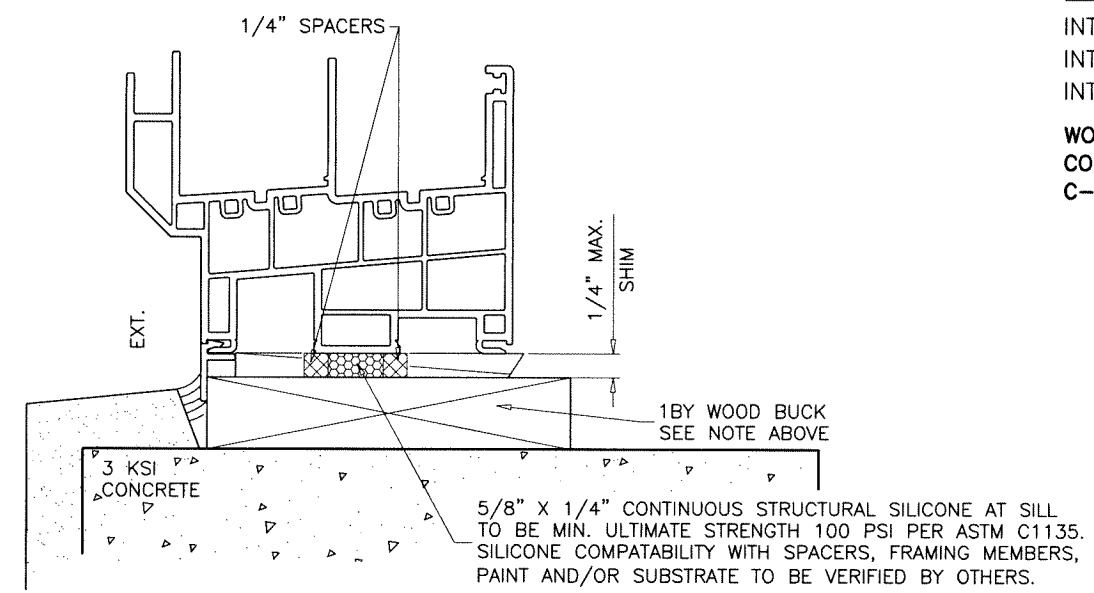

TYPICAL ANCHORS: SEE ELEV. FOR SPACING

#10 WOOD SCREWS (GRADE 2 CRS)
 INTO 2BY WOOD BUCKS OR WOOD STRUCTURES
 1-3/8" MIN. PENETRATION INTO WOOD (HEAD/SILL/JAMBS)

3/16" DIA. TAPCON BY 'ITW' (Fu=125 KSI, Fy=100 KSI)
 THRU 1BY BUCKS INTO CONC. OR BLOCKS
 1-1/4" MIN. EMBED INTO CONCRETE (HEAD/SILL/JAMBS)
 1-1/4" MIN. EMBED INTO BLOCKS (JAMBS)

DIRECTLY INTO CONCRETE OR BLOCKS
 1-1/4" MIN. EMBED INTO CONCRETE (HEAD/SILL/JAMBS)
 1-1/4" MIN. EMBED INTO BLOCKS (JAMBS)

#10 SMS OR SELF DRILLING SCREWS (GRADE 2 CRS)
 INTO F.B.C. APPROVED MULLIONS
 OR
 INTO METAL STRUCTURES (HEAD/SILL/JAMBS)
 (3) THREADS MIN. TO EXTEND BEYOND METAL THICKNESS
 ALUMINUM: 1/8" THK. MIN. (6063-T5 MIN.)
 STEEL: 1/8" THK. MIN. (Fy = 36 KSI MIN.)
 (STEEL IN CONTACT WITH ALUMINUM TO BE PLATED OR PAINTED)


TYPICAL EDGE DISTANCE

INTO CONCRETE AND BLOCKS = 2" MIN.
 INTO WOOD STRUCTURE = 1" MIN.
 INTO METAL STRUCTURE = 3/4" MIN.

WOOD AT HEAD, SILL OR JAMBS SG = 0.55 MIN.
 CONCRETE AT HEAD, SILL OR JAMBS f'c = 3000 PSI MIN.
 C-90 HOLLOW/FILLED BLOCK AT JAMBS f'm = 2000 PSI MIN.

Sealed: 4/13/2026

FL #46732

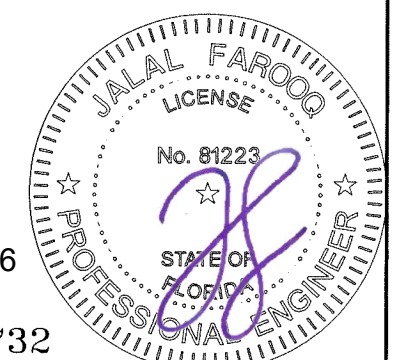

AL-FAROOQ CORPORATION
 ENGINEERS & PRODUCT DEVELOPMENT
 9360 SUNSET DRIVE, SUITE 220
 MIAMI, FLORIDA 33173
 TEL. (305) 264-8100 FAX. (305) 262-6978
 COMP-ANL\24-09F-VI

VIWICO, INC.
 851 HEMLOCK ROAD
 MORGANTOWN, PA. 19543
 PHONE: (610) 286-8884 FAX: (610) 286-8877


revisions:		no	date	by	description
date:	03-05-24				
scale:	1/2" = 1"				
dr. by:	TARIQ				
chk. by:					

drawing no.


24-09F

sheet 5 of 11

FL #46732

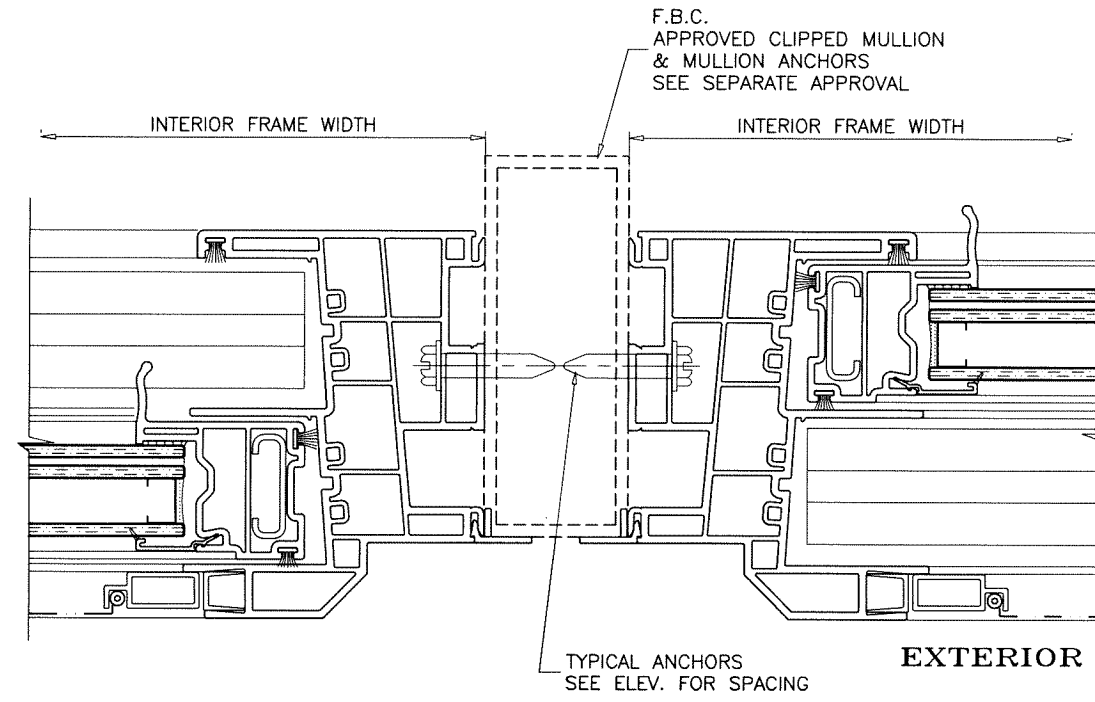

FIX. VENT TOP/BOTTOM CONNECTION

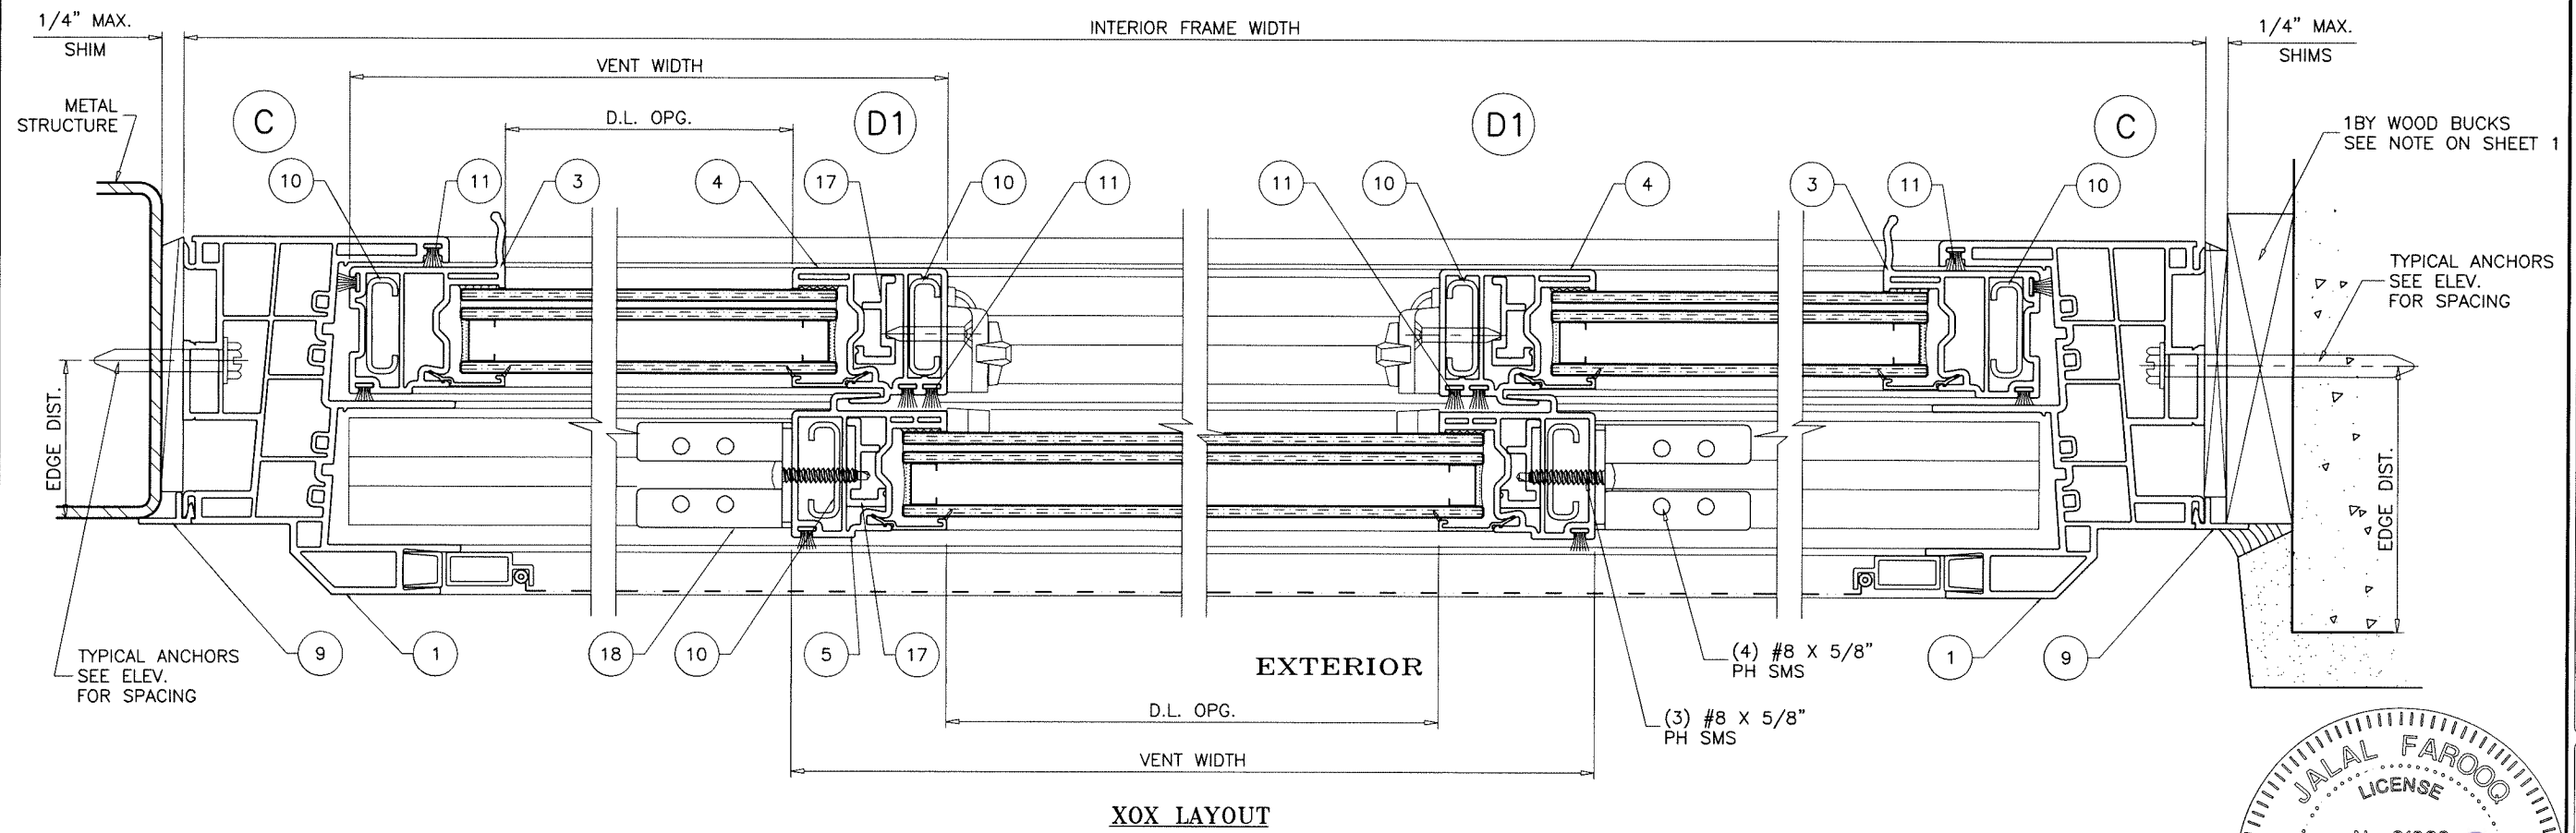

Sealed: 4/13/2026

FL #46732



af c
— 09F—VI

AL-FAROOQ CORPORATION
ENGINEERS & PRODUCT DEVELOPMENT
9360 SUNSET DRIVE, SUITE 220
MIAMI, FLORIDA 33173 (C.A.N. 3538)
TEL. (305) 264-8100 FAX. (305) 262-6978

COMP-ANL\24-09F-VI

OCEANVIEW VINYL HORIZONTAL SLIDING WDW. (L.M.I.)

VIVINCO, INC.

851 HEMLOCK ROAD
MORGANTOWN, PA. 19543
PHONE: (610) 286-8884 FAX:

PHONE: (610) 286-8884 FAX: (610) 286-8877




[illegible]

date: 03-05-24
scale: $1/2'' = 1''$
dr. by: TARIQ
chck. by:

drawing no.


24-09F

sheet 7 of 11

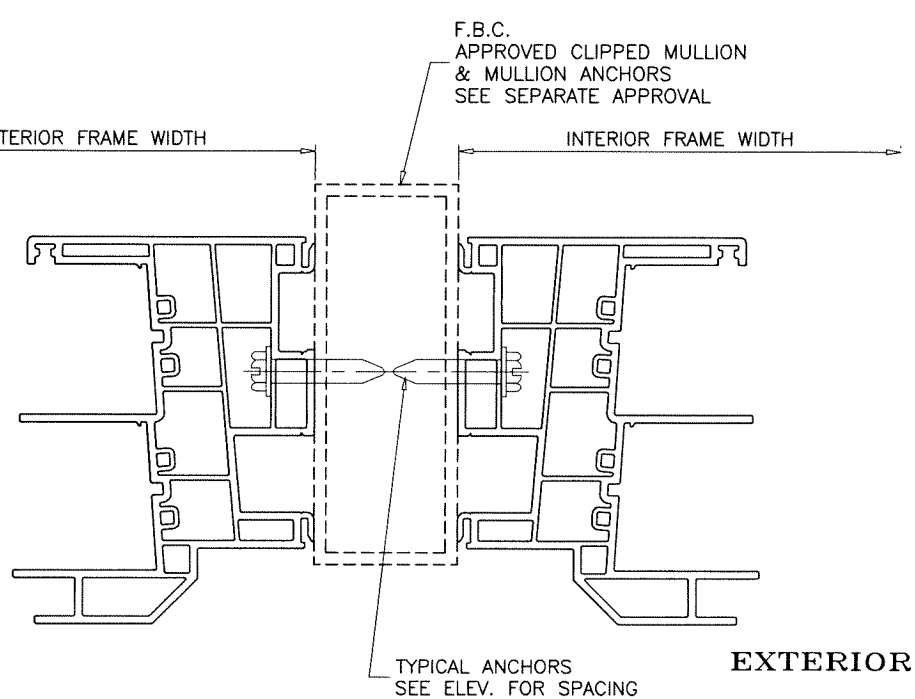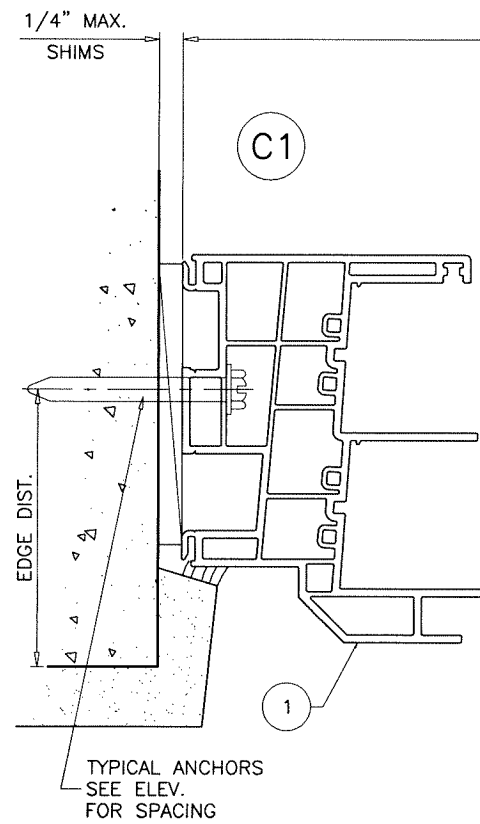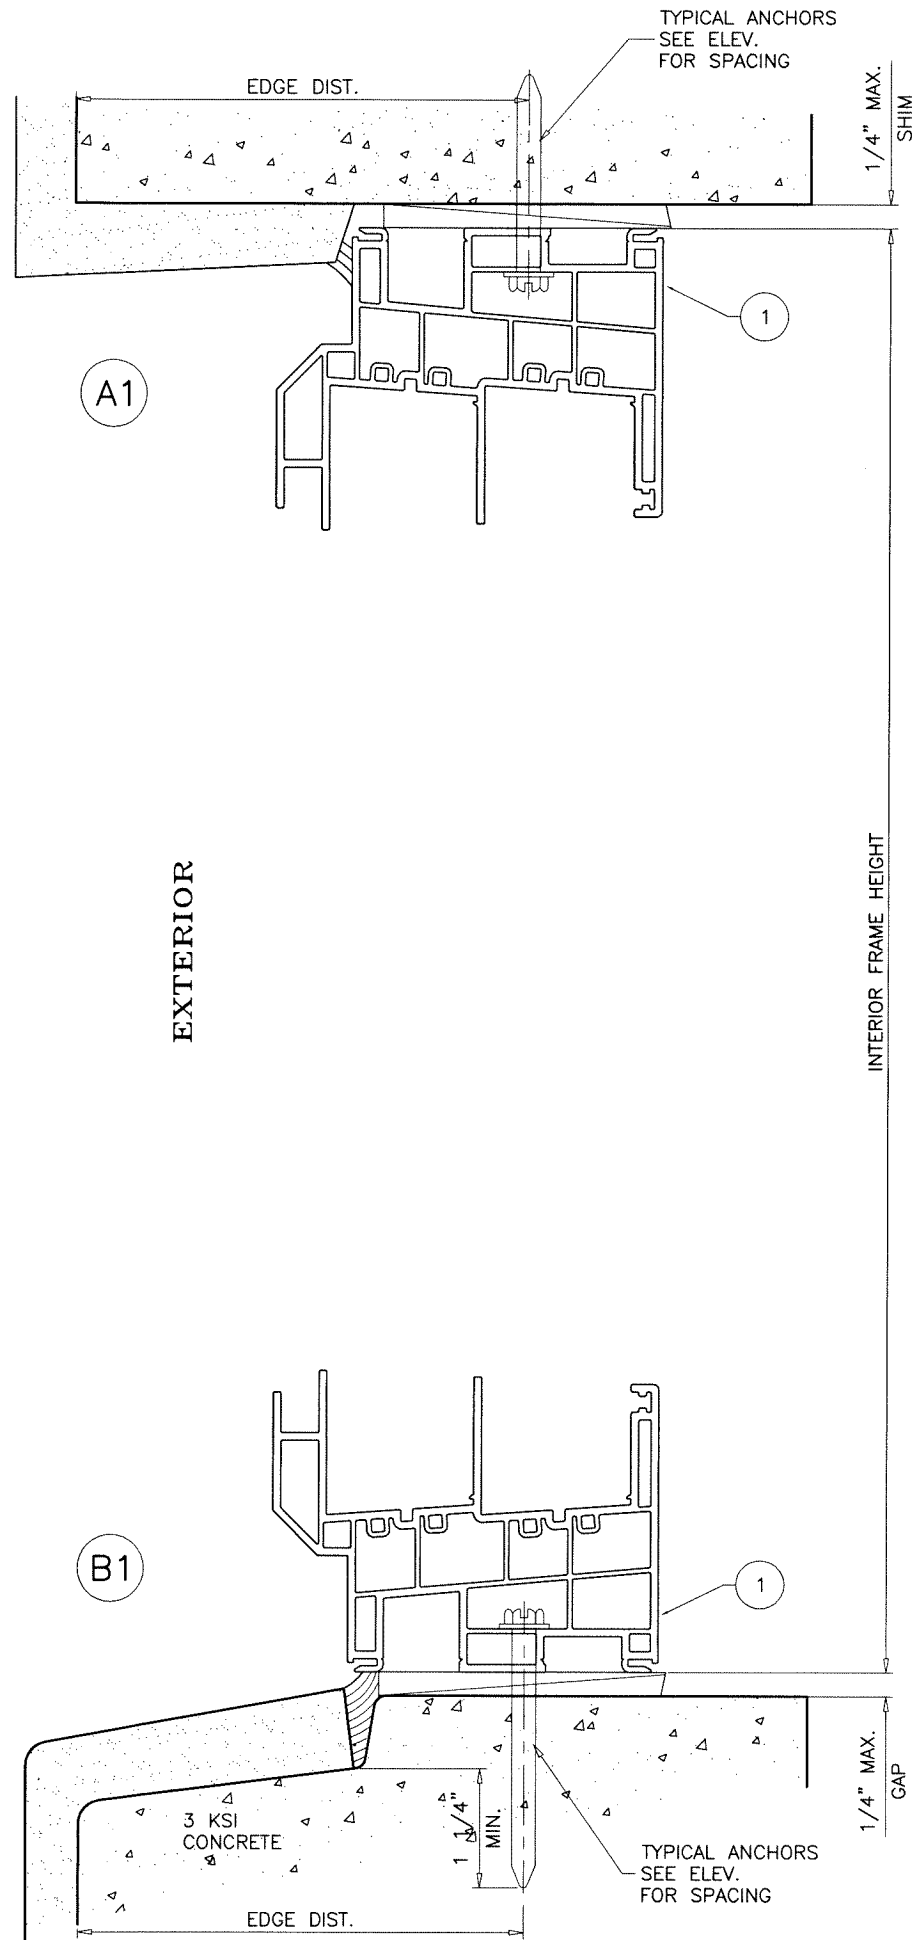

FLUSH FRAMES CAN BE USED AT ALL SUBSTRATES SHOWN ON SHEETS 3 AND 4.

INSTALLATION DETAILS WITH FLUSH FRAMES
SEE SHEETS 5 THRU 7 FOR WINDOW DETAILS

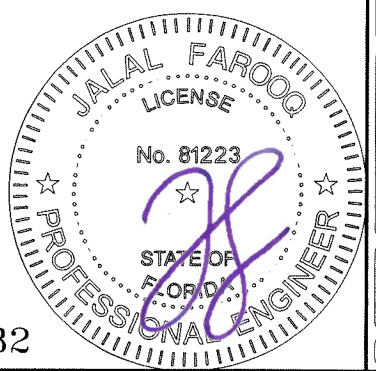

Sealed: 4/13/2026

FL #46732

AL-FAROOQ CORPORATION
ENGINEERS & PRODUCT DEVELOPMENT
9360 SUNSET DRIVE, SUITE 220
MIAMI, FLORIDA 33173
TEL. (305) 264-8100 FAX. (305) 262-6978

COMP-ANL\24-09F-VI

OCEANVIEW VINYL HORIZONTAL SLIDING WDW. (L.M.I.)


VIWINCO, INC.
851 HEMLOCK ROAD
MORGANTOWN, PA. 19543
PHONE: (610) 286-8884 FAX: (610) 286-8877

revisions:	
no	date by description

date: 03-05-24	scale: 1/2" = 1"	dr. by: TARIQ	chk. by:	drawing no. 24-09F
sheet 8 of 11				

ILLUSTRATIVE DTLS. ONLY
EXT. OR INT. FINISHES
NOT BY VIWINCO

TYPICAL ANCHORS
— SEE ELEV.
FOR SPACING

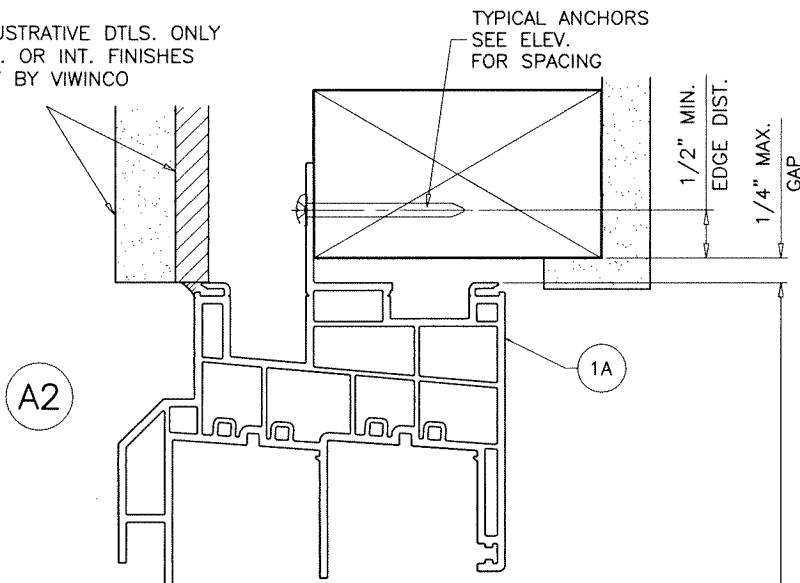

TYPICAL ANCHORS:

FIN FRAMES: SEE ELEV. FOR SPACING

#8 SMS (GRADE 2 CRS)


INTO 2BY WOOD BUCKS OR WOOD STRUCTURES

1-1/2" MIN. PENETRATION INTO WOOD

1/2" MIN. EDGE DISTANCE


EXTERIOR

INTERIOR FRAME HEIGHT

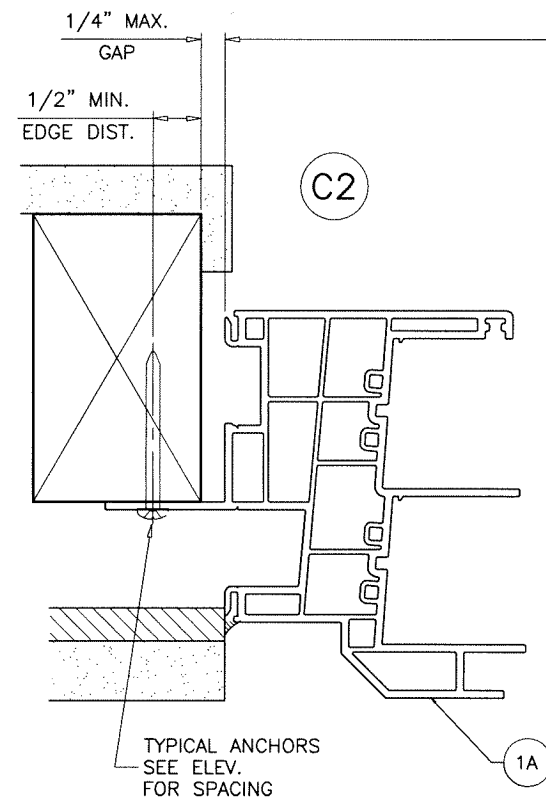

INTERIOR FRAME WIDTH

EXTERIOR

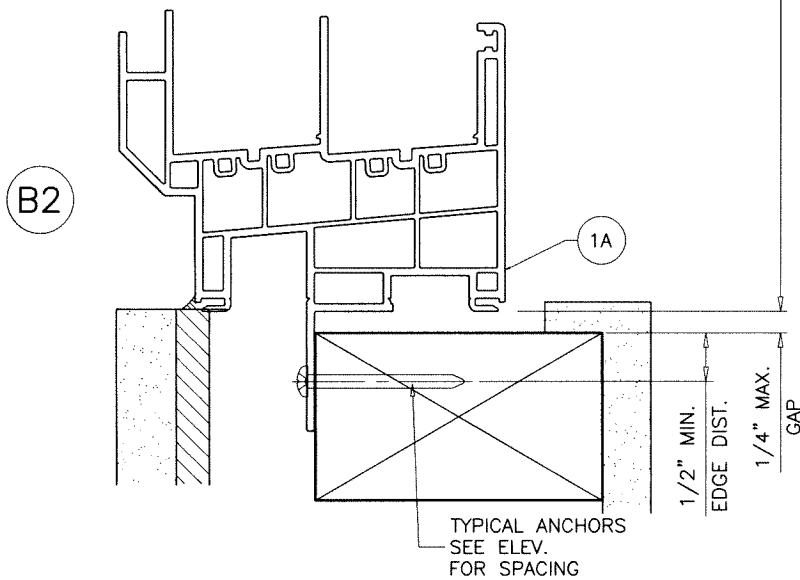

INSTALLATION DETAILS WITH FIN FRAMES

SEE SHEETS 5 THRU 7 FOR WINDOW DETAILS

Sealed: 4/13/2026



OCEANVIEW VINYL HORIZONTAL SLIDING WDW. (L.M.I.)

VIVINCO, INC.
851 HENLOCK RD.

851 HEMLOCK ROAD
MORGANTOWN, PA. 19543

PHONE: (610) 286-8884 FAX: (610) 286-8877

AL-FAROOQ CORPORATION

ENGINEERS & PRODUCT DEVELOPMENT
9360 SUNSET DRIVE, SUITE 220

9360 SUNSET DRIVE, SUITE 220
MIAMI, FLORIDA 33173 (C.A.N. 3538)

MIAMI, FLORIDA 33173
TEL. (305) 264-8100 FAX. (305) 262-6978
(C.A.N. 3538)

COMP-ANL\24-09F-VI

[illegible]






date: 03-05-24
scale: $1/2'' = 1'$
dr. by: TARIQ
chk. by:

drawing no.

24-09F

sheet 9 of 11

FL #46732

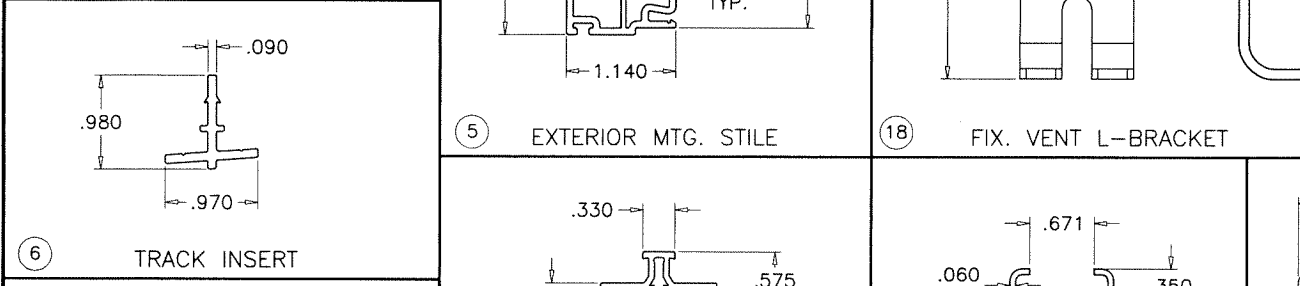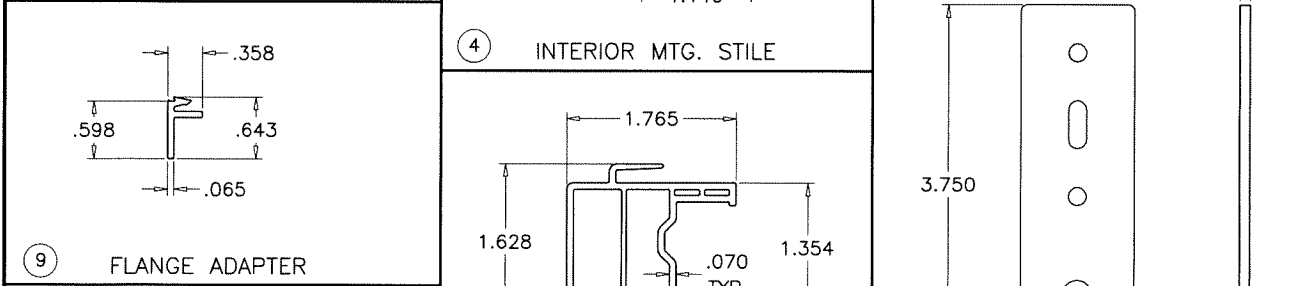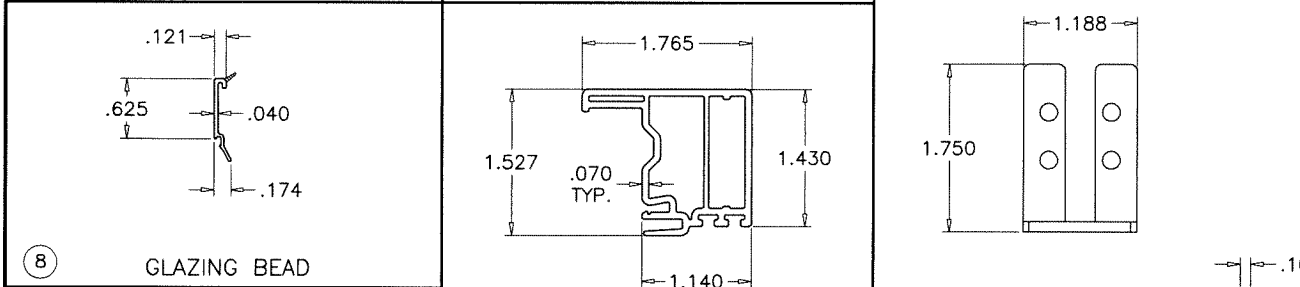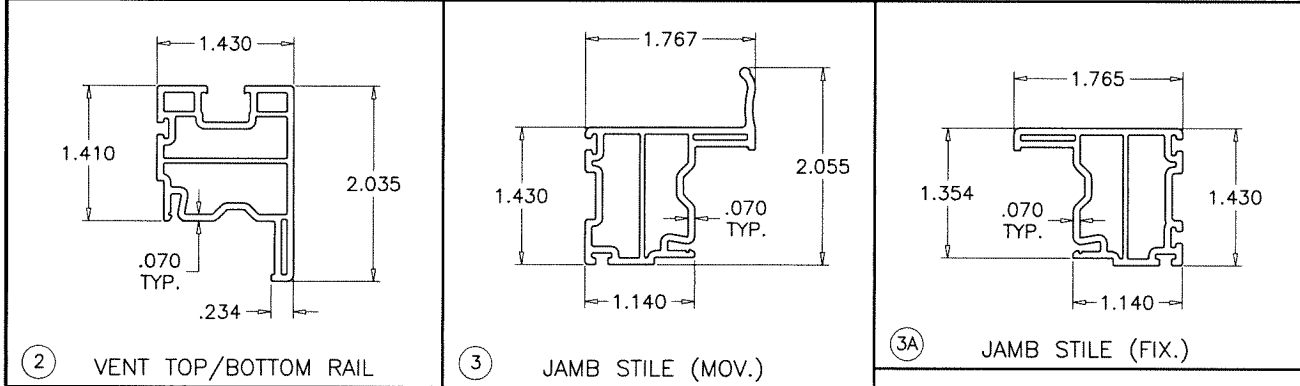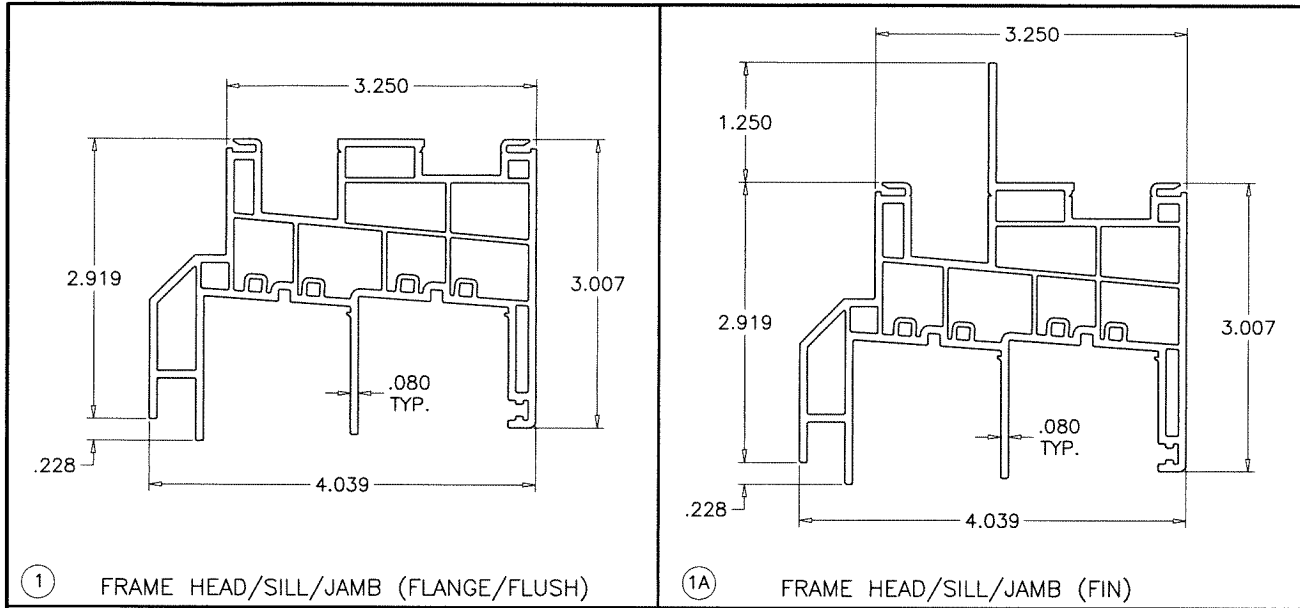

ITEM	PART #	QUANTITY	DESCRIPTION	MATERIAL	MANF./SUPPLIER/REMARKS
1	8904	4	FRAME HEAD/SILL/JAMB (FLANGE/FLUSH)	RIGID PVC	DECEUNINCK
1A	8914	4	FRAME HEAD/SILL/JAMB (FIN)	RIGID PVC	DECEUNINCK
2	5312	2/ VENT	VENT TOP/BOTTOM RAIL	RIGID PVC	DECEUNINCK
3	5303	1	JAMB STILE (MOV.)	RIGID PVC	DECEUNINCK
3A	5306	1	JAMB STILE (FIX.)	RIGID PVC	DECEUNINCK
4	5308	1	INTERIOR MEETING STILE	RIGID PVC	DECEUNINCK
5	5310	1	EXTERIOR MEETING STILE	RIGID PVC	DECEUNINCK
6	6610	4	TRACK INSERT	6105-T5	-
6A	#8 X 5/8"	AS REQD.	TRACK FASTENERS AT ?" O.C. MAX.	ST. STEEL	PH SMS
7	8469	4	TRACK COVER	RIGID PVC	DECEUNINCK
8	5144	AS REQD.	GLAZING BEAD	RIGID PVC	DECEUNINCK
9	8346	AS REQD.	FLANGE ADAPTER	RIGID PVC	DECEUNINCK
10	6605	AS REQD.	REINFORCEMENT	6105-T5	-
11	3515	AS REQD.	POLYPILE WITH FIN W'STRIPPING	-	ULTRAFAB
12	8471	2	VENT STOP	-	CENTRAL PLASTICS
13	7240T	2/ LITE	SETTING BLOCK (1/8" X 15/16")	EPDM	TB PHILLY
14	8831	2	WEEP HOLE COVER	PVC	-
15	-	AS REQD.	EXTRUDED ALUMINUM SCREEN (OPTIONAL)	-	LEADING EDGE
16	-	1	SLIDER KEY BOLT	-	-
17	6604	AS REQD.	MTG. STILE REINF. AT FIX. VENT	6063-T6	-
18	8822	1/ CORNER	FIX. VENT L-BRACKET	ST. STEEL	AT FIX. VENT CORNERS

WHITE PVC EXTRUSIONS TO BE LABELED WITH AAMA EXTRUDER CODE, EXTRUDER NAME, CITY AND STATE.

LOCKS:

METAL SWEEP LOCK WITH ADJACENT KEEPERS BY 'VISION' LOCATED AT 12" FROM TOP AND BOTTOM AND AT MIDSPAN

Sealed: 4/13/2026



FL #46732

AL-FAROOQ CORPORATION
ENGINEERS & PRODUCT DEVELOPMENT
9360 SUNSET DRIVE, SUITE 220
MIAMI, FLORIDA 33173
TEL. (305) 264-8100 FAX. (305) 262-6978

af c

OCEANVIEW VINYL HORIZONTAL SLIDING WDW. (L.M.I.)

VIWINCO, INC.
851 HEMLOCK ROAD
MORGANTOWN, PA. 19543
PHONE: (610) 286-8884 FAX: (610) 286-8877

revisions:

no	date	by	description

date: 03-05-24

scale: 1/2" = 1"


dr. by: TARIQ

chk. by:

drawing no.

24-09F

sheet 10 of 11

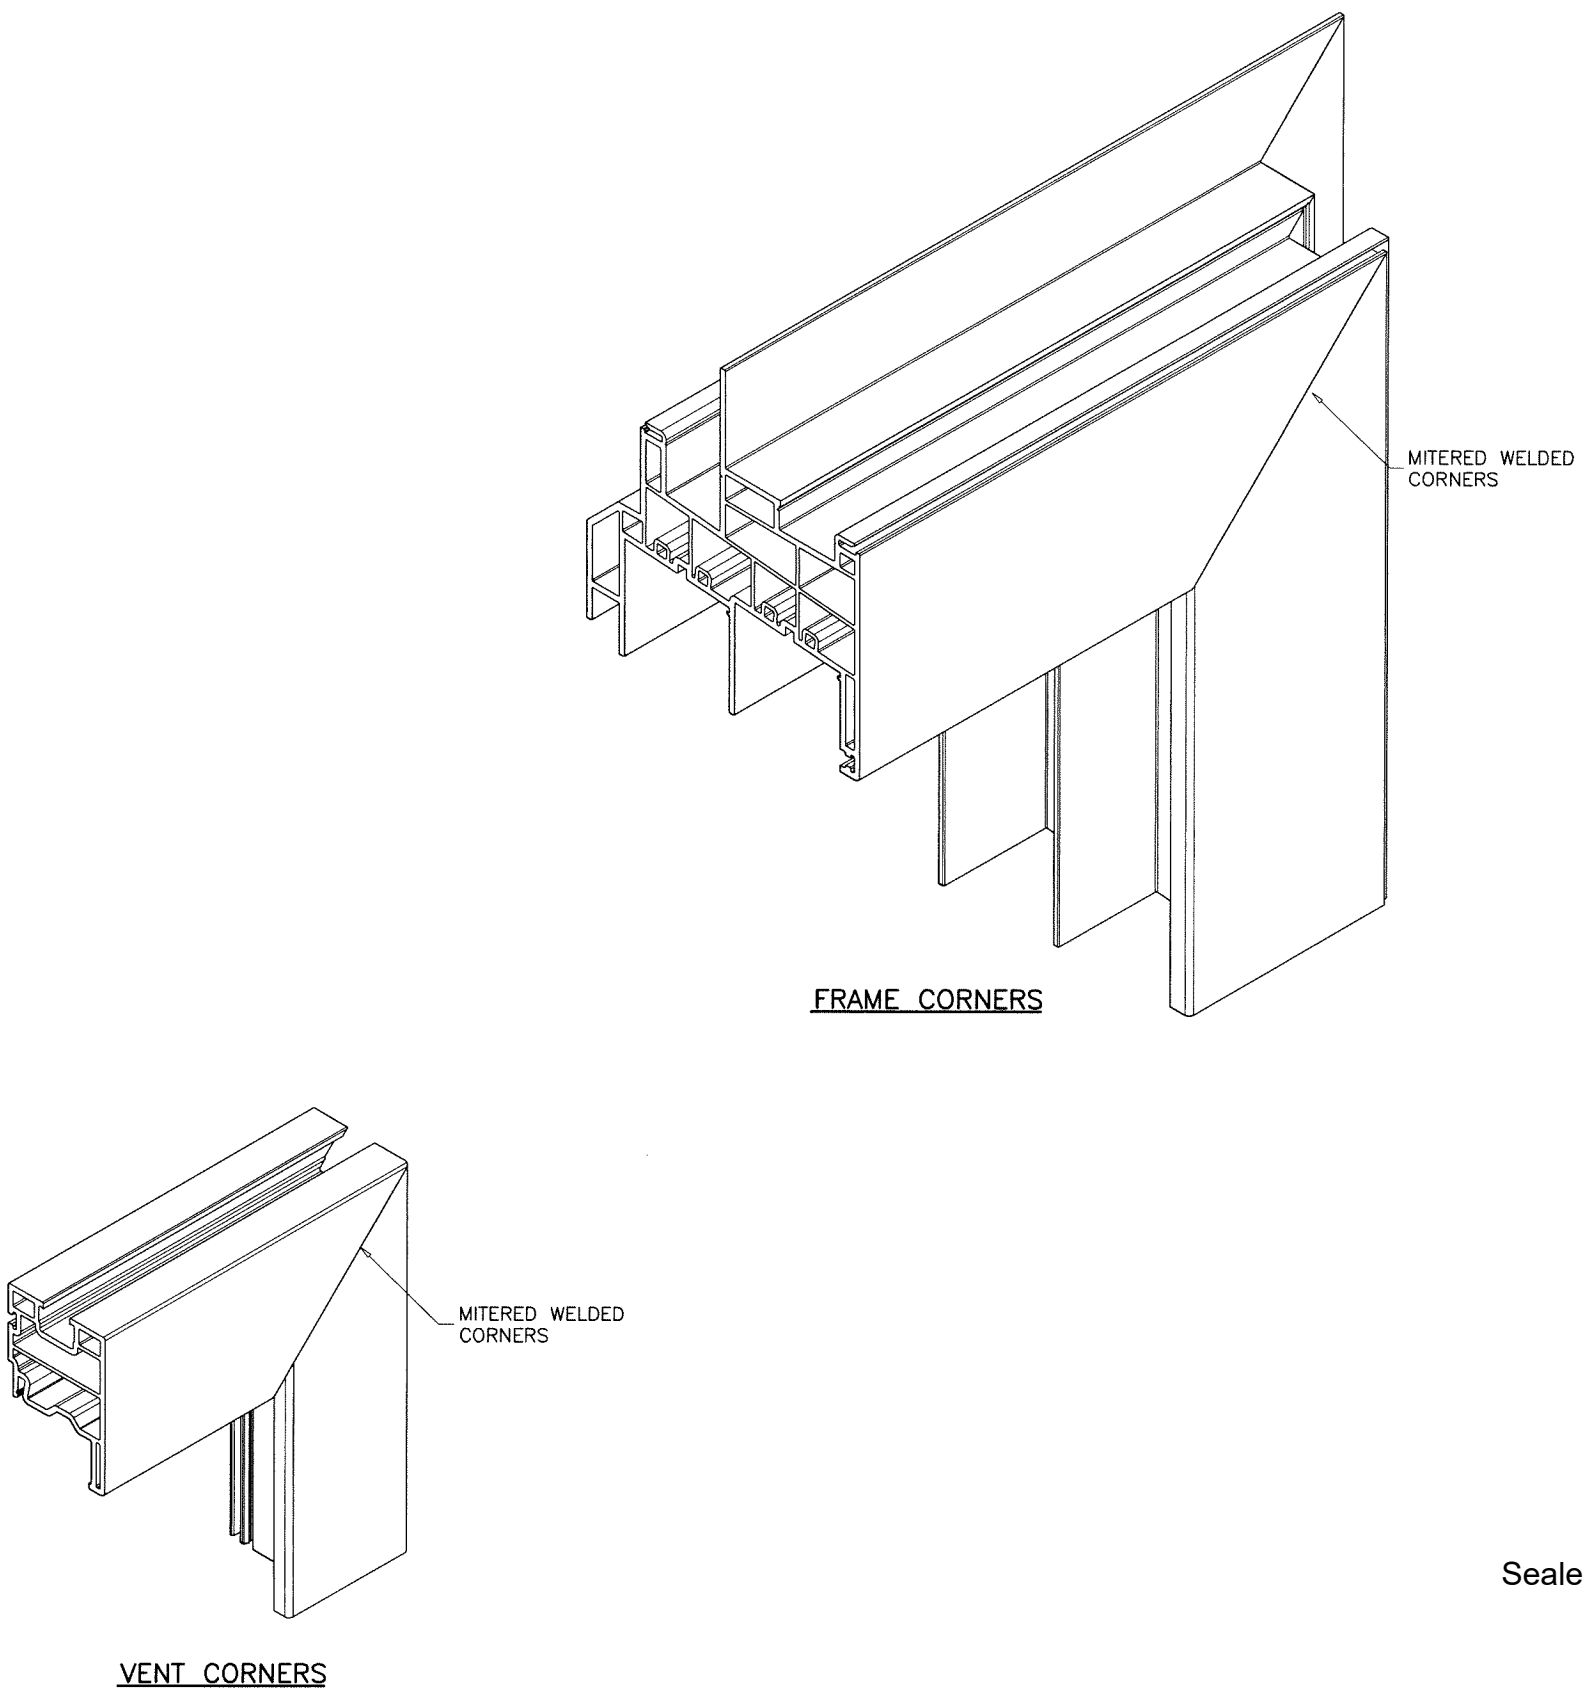

Sealed: 4/13/2026



FL #46732

af c
AL-FAROOQ CORPORATION
ENGINEERS & PRODUCT DEVELOPMENT
9360 SUNSET DRIVE, SUITE 220
MIAMI, FLORIDA 33173
TEL. (305) 264-8100 FAX. (305) 262-6978
COMP - ANL \ 24-09F - VI

OCEANVIEW VINYL HORIZONTAL SLIDING WDW. (L.M.I.)
VIWINCO, INC.
851 HEMLOCK ROAD
MORGANTOWN, PA. 19543
PHONE: (610) 286-8884 FAX: (610) 286-8877

revisions:	
no	date by description

date: 03-05-24

scale: 1/2" = 1"

dr. by: TARIQ

chk. by:

drawing no.
24-09F

sheet 11 of 11