



- NOTES:
- FOR GLAZED LITE OPTIONS SEE PAGE 3 OF 4
 - VINYL OR WOOD DOOR STOP NAILED A MAXIMUM OF 6" O.C. MUST OVERLAP TOP AND BOTH ENDS OF PANELS MINIMUM 7/16" TO MEET NEGATIVE PRESSURES.
 - KEY LOCK, SLIDE LOCKS, OR OPERATOR REQUIRED.
 - SECTION STEEL TO HAVE A MINIMUM 25 GA THICKNESS.
 - THE DESIGN OF THE SUPPORTING STRUCTURAL ELEMENTS SHALL BE THE RESPONSIBILITY OF THE PROFESSIONAL OF RECORD FOR THE BUILDING OR STRUCTURE AND IN ACCORDANCE WITH CURRENT BUILDING CODES FOR THE LOADS LISTED ON THIS DRAWING.
 - DOOR JAMB TO BE MINIMUM 2x6, STRUCTURAL GRADE SOUTHERN PINE. REFER TO JAMB CONNECTION SUPPLEMENT FOR ATTACHMENT TO SUPPORTING STRUCTURE.
 - FOR LOW HEAD ROOM LIFT CONDITIONS, TOP BRACKET SHALL BE (2) 13 GA LHR 7/4 TOP BRACKET WITH A MINIMUM OF (3) 1/4-14x7/8" SELF DRILLING CRIMPITE SCREWS IN LIEU OF THE BRACKET SHOWN ON THIS DRAWING. U-BAR ON TOP SECTION SHALL BE INSTALLED ON TOP OF LHR TOP BRACKETS.

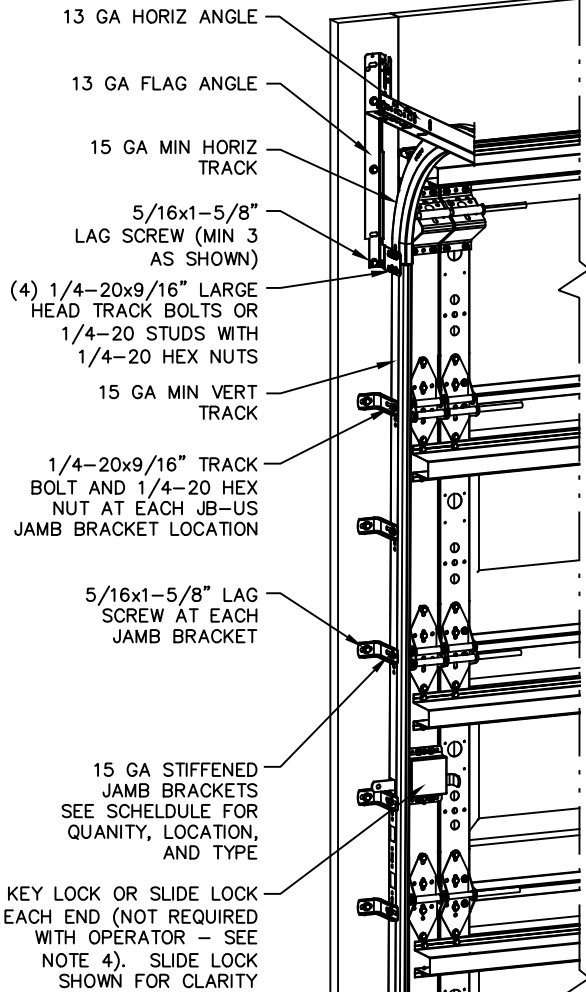

NOTE: (4) SECTION SOLID DOOR SHOWN. SEE SHEET 2 FOR U-BAR LOCATIONS ON DOORS WITH OTHER SECTION QUANTITIES AND SEE NOTES 1 AND 2 THIS SHEET FOR GLAZING OPTIONS.

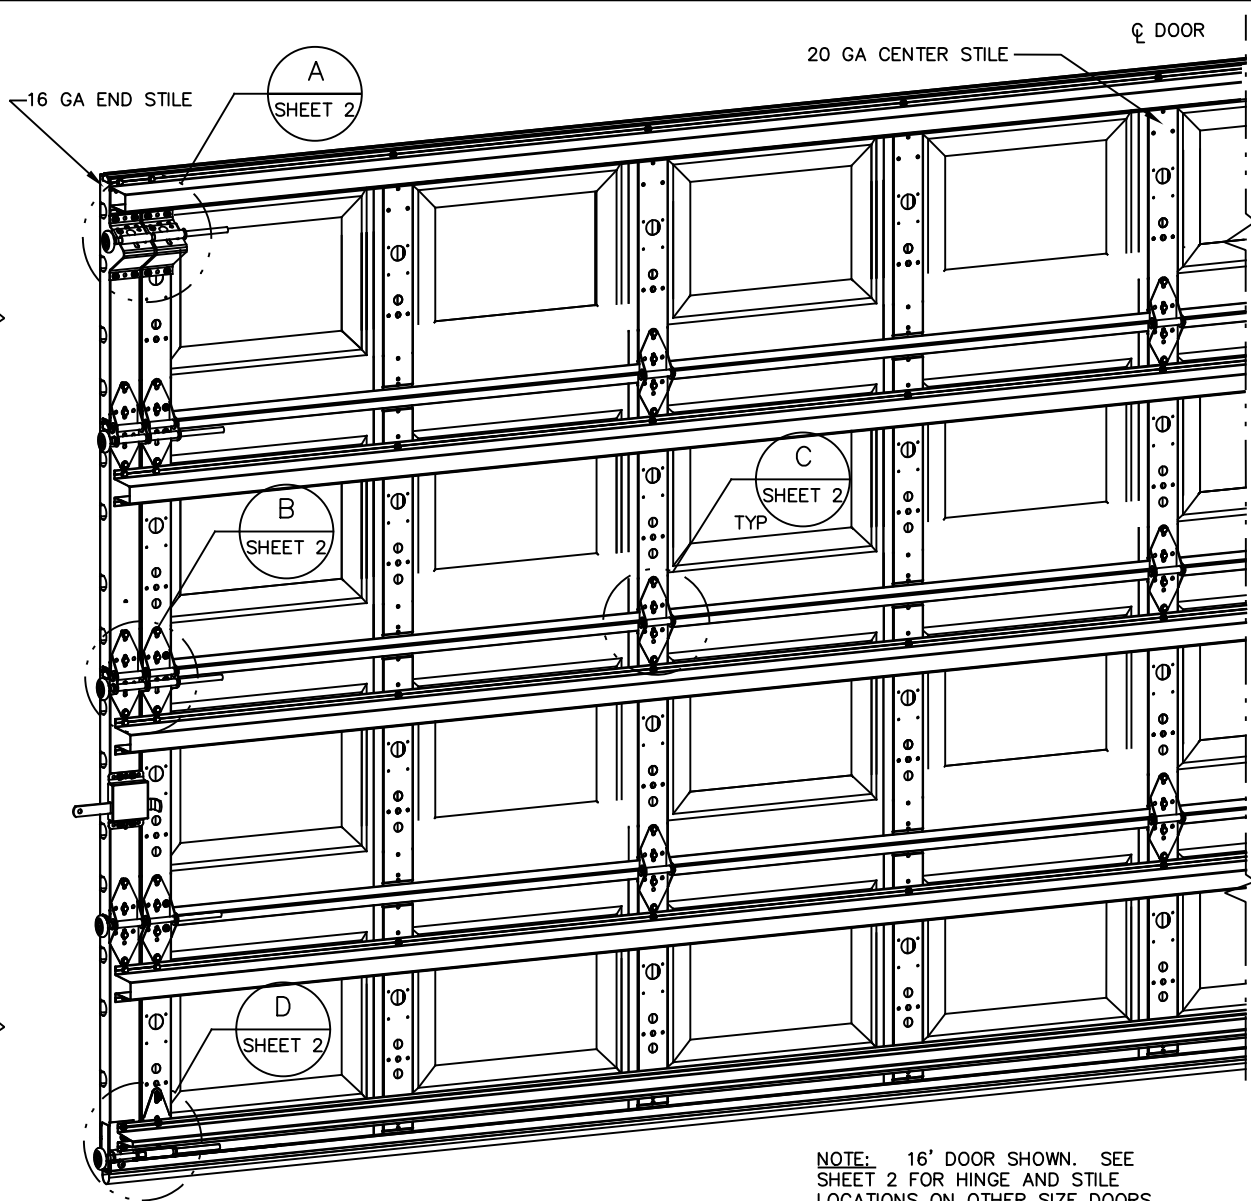

NOTE: 16' DOOR SHOWN. SEE SHEET 2 FOR HINGE AND STILE LOCATIONS ON OTHER SIZE DOORS.

SUPERIMPOSED DESIGN PRESSURE LOADS ON SUPPORTING STRUCTURE

DOOR WIDTH	DOOR HEIGHT	UNIFORM LOAD EACH JAMB (PLF)
10'-0"	ALL	+206.5/-233.5
12'-0"	ALL	+247.5/-280.2
14'-0"	ALL	+289.1/-326.9
15'-0"	ALL	+309.75/-350.25
16'-0"	ALL	+330.4/-373.6


JAMB BRACKET SCHEDULE

DOOR HEIGHT	NO. OF SECTIONS	NO. OF JAMB BRACKETS (EACH JAMB)	LOCATION OF CENTERLINE OF JAMB BRACKETS MEASURED FROM BOTTOM OF TRACK (ALL DIMENSIONS ± 2")
6'-6"	4	7	2" (JB-US), 10" (JB-US), 21-3/4" (JB-US), 29-3/4" (JB-US), 39" (JB-US), 48" (JB-US), 57-1/4" (JB-US)
7'-0"	4	7	2" (JB-US), 10" (JB-US), 21-3/4" (JB-US), 29-3/4" (JB-US), 42" (JB-US), 52-1/2" (JB-US), 63-1/4" (JB-US)
7'-6"	5	9	2" (JB-US), 10" (JB-US), 18-3/4" (JB-US), 26-3/4" (JB-US), 36" (JB-US), 45" (JB-US), 54-1/4" (JB-US), 63" (JB-US), 74-1/2" (JB-US)
8'-0"	5	9	2" (JB-US), 10" (JB-US), 21-3/4" (JB-US), 29-3/4" (JB-US), 39" (JB-US), 48" (JB-US), 57-1/2" (JB-US), 66" (JB-US), 75-1/2" (JB-US)
> 8'-0"			SEE NOTE BELOW

NOTE:

(JB-US) FOLLOWING DIMENSION DENOTES SLOTTED JAMB BRACKET ATTACHED TO TRACK WITH 1/4-20x9/16" TRACK BOLT AND NUT AS SHOWN ABOVE.

ALL DOORS GREATER THAN 8' IN HEIGHT REQUIRE USE OF CONTINUOUS WALL ANGLE. SEE SUPPLEMENT TRACK CHART FOR DETAILS.

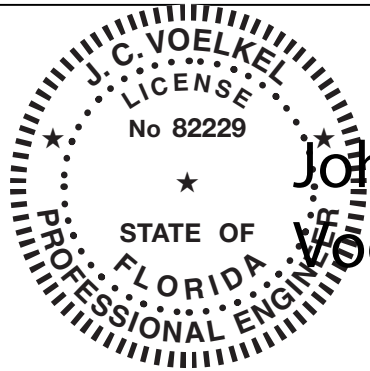

J. CHRISTIAN VOELKEL, PE
407 NAVARRE STREET
GULF BREEZE, FL 32561
FL PE 82229
TX PE 133174

PROFESSIONAL ENGINEER'S SEAL PROVIDED ONLY FOR VERIFICATION OF WINDLOAD CONSTRUCTION DETAILS.

Digitally signed
by John Voelkel
Date:
2024.07.09
13:05:22 -05'00'

COMPLIES WITH THE REQUIREMENTS OF IBC/IRC 2018.

The Genuine. The Original.



A DIVISION OF OVERHEAD DOOR CORP
3395 ADDISON DRIVE
PENSACOLA, FLORIDA 32514
(850) 474-9890

STATIC PRESSURE RATINGS		APPROVED SIZES		SCALE: N.T.S.		SIZE: A	
DESIGN (PSF):	+41.3/−46.7	MAX WIDTH:	16′−0″		DATE	NAME	
TEST (PSF):	+61.95/−70.05	MAX HEIGHT:	14′−0″	DRAWN	5/13/24	SW	
IMPACT/CYCLIC RATED (YES/NO): YES		MAX SECTION HEIGHT: 21″		CHECKED	−	TLC	
MODELS 170−175, 177, 180−185, 187, 1400, 1440, 1500, 1540				SHEET 1 OF 4			
				DRAWING PART NO.		REV.	
WINDLOAD SPECIFICATION OPTION CODE 1133				412671		−	

13 GA ROLLER SLIDE ATTACHED TO BRACKET WITH 5/16-18 BOLT & NUT IN CENTER SLOT AND 1/4-20x9/16" TRACK BOLT & 1/4-20 HEX NUT THROUGH ANY TWO ALIGNING HOLES

(2) 13 GA COMMERCIAL 'A' FRAME TOP BRACKETS EACH ATTACHED WITH (4) 1/4-14x7/8" SELF DRILLING CRIMPTITE SCREWS

ADD (2) 1/4-14x7/8" SELF DRILLING CRIMPTITE SCREWS (INSIDE OF EACH INSIDE END HINGE)

ADD (2) 1/4-14x7/8" SELF DRILLING CRIMPTITE SCREWS (OUTSIDE OF EACH INSIDE END HINGE) WHEN LONG LITES INSTALLED.


2" STEEL ROLLER WITH 9" GRADE 1144 OR EQUIVALENT STEM AND 7/16" PUSHNUT AT EACH ROLLER LOCATION. 1/4" MAX BETWEEN PUSHNUT AND BRACKET OR HINGE. OPTIONAL- 11 BALL BEARING NYLON ROLLER WITH 9" GRADE 1144 OR EQUIVALENT STEM

#1 HINGE IS 14 GA
#2 HINGE IS 13 GA
#3 HINGE (AND ALL ABOVE) ARE 13 GA WIDE BODY END HINGE ATTACHED WITH (4) 1/4-14x5/8" SELF TAPPING SCREWS


14 GA WIDE BODY INTERMEDIATE HINGE ATTACHED WITH (4) 1/4-14x5/8" SELF TAPPING SCREWS

12 GA EXTENSION BRACKET ATTACHED WITH (3) 1/4-14x7/8" SELF DRILLING CRIMPTITE SCREWS (2 THROUGH STRUT AND BRACKET)


14 GA BOTTOM BRACKET ATTACHED WITH (4) 1/4-14x7/8" SELF DRILLING CRIMPTITE SCREWS (2 OF WHICH IS THROUGH STRUT AND AND (1) 1/4-14x5/8" SELF DRILLING RED SCREW

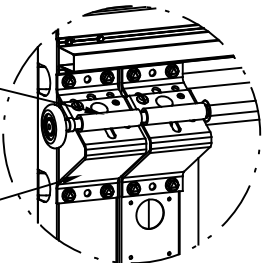


DETAIL A

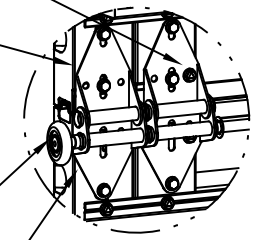








DETAIL B

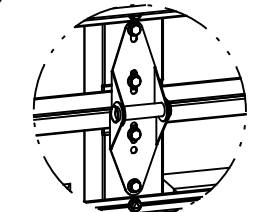

DETAIL C

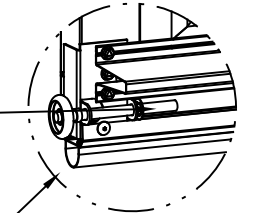


DETAIL D

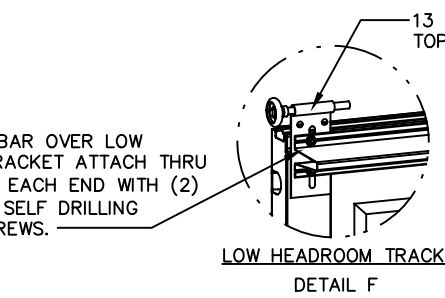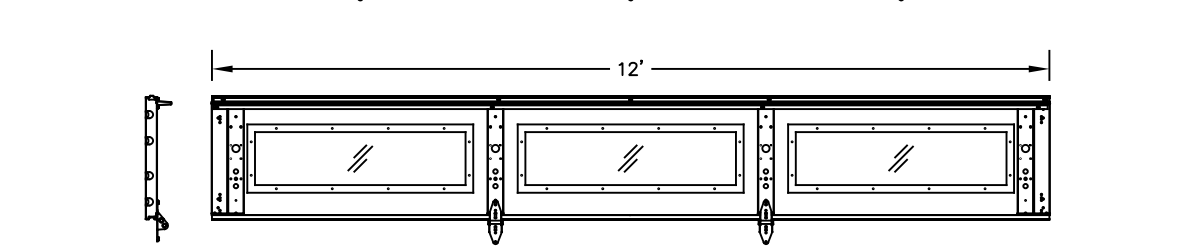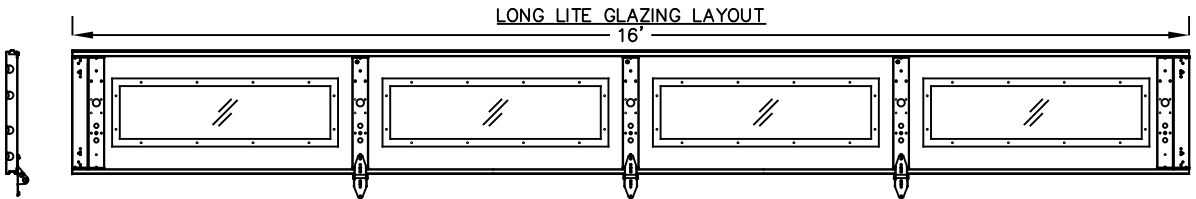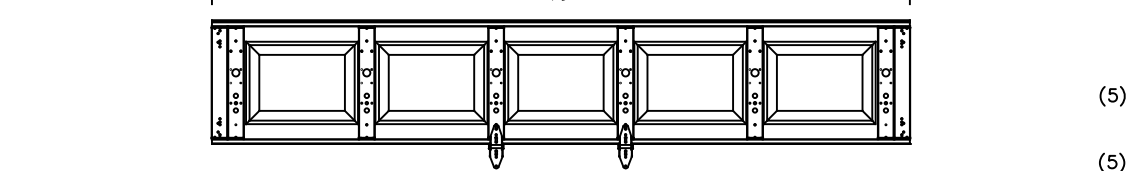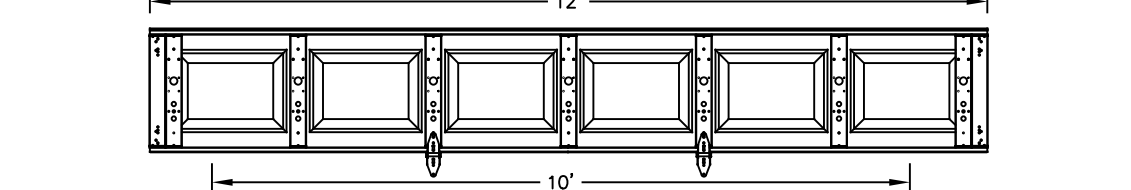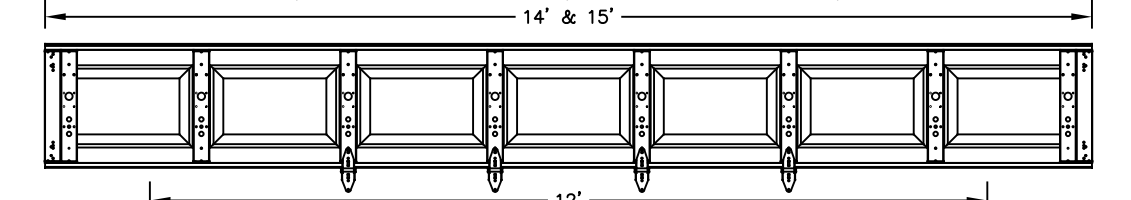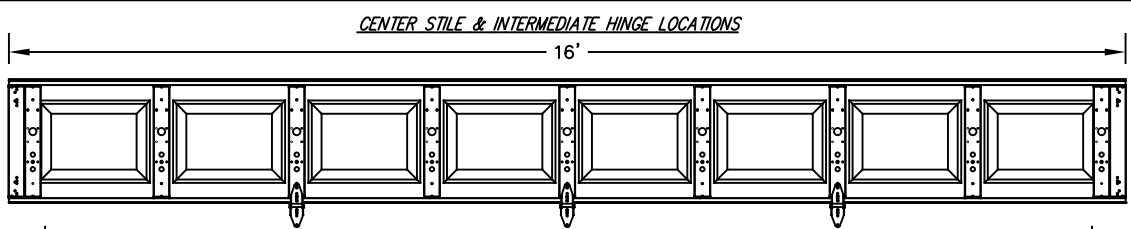

LOW HEADROOM TRACK
DETAIL F

PLACE 3" U-BAR OVER LOW HEADROOM BRACKET ATTACH THRU END STILE AT EACH END WITH (2) 1/4-14x7/8" SELF DRILLING CRIMPTITE SCREWS.

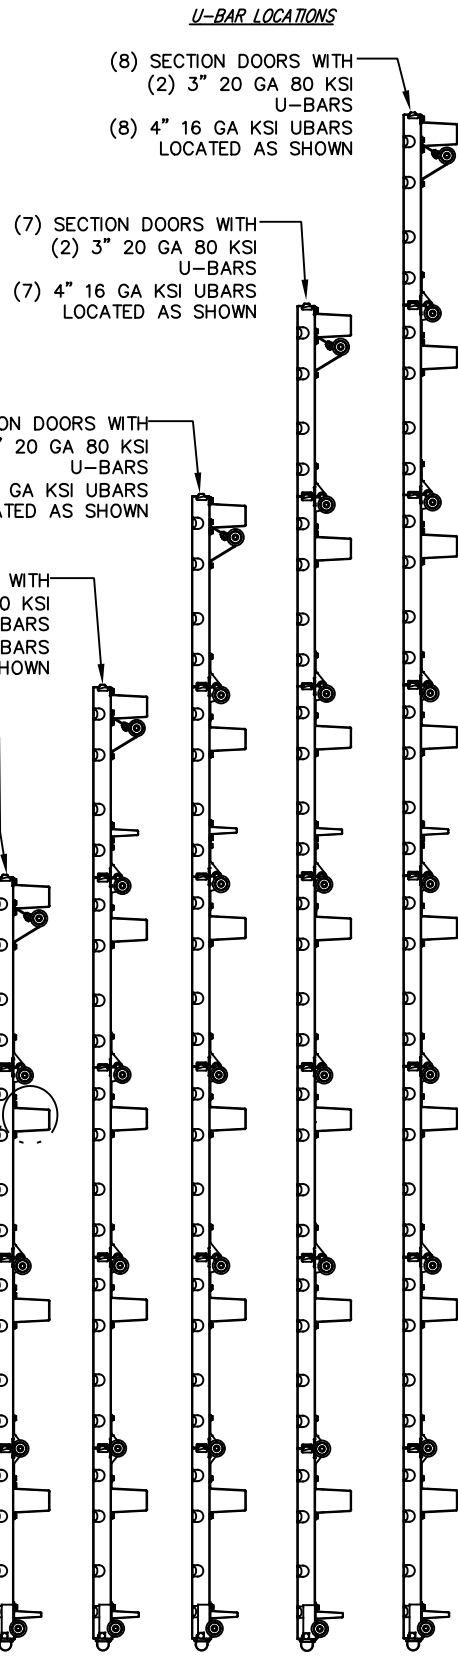

(8) SECTION DOORS WITH
(2) 3" 20 GA 80 KSI U-BARS
(8) 4" 16 GA KSI UBARS LOCATED AS SHOWN


(7) SECTION DOORS WITH
(2) 3" 20 GA 80 KSI U-BARS
(7) 4" 16 GA KSI UBARS LOCATED AS SHOWN

(6) SECTION DOORS WITH
(2) 3" 20 GA 80 KSI U-BARS
(6) 4" 16 GA KSI UBARS LOCATED AS SHOWN

(5) SECTION DOORS WITH
(2) 3" 20 GA 80 KSI U-BARS
(5) 4" 16 GA KSI UBARS LOCATED AS SHOWN

(4) SECTION DOORS WITH
(1) 3" 20 GA 80 KSI U-BARS
(4) 4" 16 GA KSI UBARS LOCATED AS SHOWN

ATTACH U-BAR WITH (2) 1/4-14x7/8" SELF DRILLING CRIMPTITE SCREWS AT EACH STILE LOCATION, TYP. UNLESS OTHERWISE STATED ON PAGE 3.

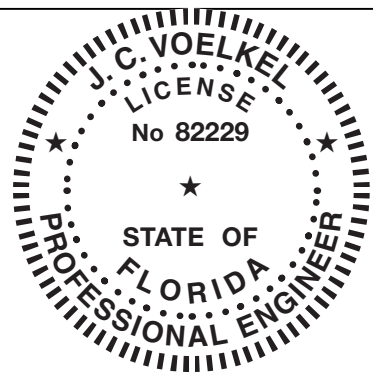

J. CHRISTIAN VOELKEL, PE
407 NAVARRE STREET
GULF BREEZE, FL 32561
FL PE 82229
TX PE 133174

PROFESSIONAL ENGINEER'S SEAL PROVIDED ONLY FOR VERIFICATION OF WINDLOAD CONSTRUCTION DETAILS.



A DIVISION OF OVERHEAD DOOR CORP
3395 ADDISON DRIVE
PENSACOLA, FLORIDA 32514
(850) 474-9890

STATIC PRESSURE RATINGS		APPROVED SIZES		SCALE: N.T.S.		SIZE: A	
DESIGN (PSF):	+41.3/−476.7	MAX WIDTH:	16′−0″		DATE	NAME	
TEST (PSF):	+61.95/−70.05	MAX HEIGHT:	14′−0″	DRAWN	5/13/24	SW	
IMPACT/CYCLIC RATED (YES/NO): YES		MAX SECTION HEIGHT: 21″		CHECKED	−	TLC	
MODELS 170−175, 177, 180−185, 187, 1400, 1440, 1500, 1540				SHEET 2 OF 4			
WINDLOAD SPECIFICATION OPTION CODE 1133				DRAWING PART NO.		REV.	
				412671		−	

GLAZED LITES:

- 1. AVAILABLE IN TOP OR INTERMEDIATE SECTION.
- 2. NOT AVAILABLE IN MORE THAN ONE SECTION.
- 3. SHORT LITE SECTION WILL HAVE (7) CENTER STILES.
- (SEE PAGE 2 FOR LAYOUT)
- 4. LONG LITE SECTION WILL HAVE (3) CENTER STILES.
- 5. REFER TO PAGE 2 FOR SECTION LAYOUTS.


IMPACT GLAZING OPTIONS:

- 6. -SATISFIES WINDBORNE-DEBRIS
- 7. -16" X 9.75" DLO ALUMINUM FRAME FASTENED WITH (10) #8 X 1" SCREWS. (SEE PAGE 2 FOR LAYOUT)
- 8. -36.75" X 9.75" DLO ALUMINUM FRAME FASTENED WITH (14) #8 X 1" SCREWS.
- 9. -39.93" X 11.06" DLO ALUMINUM FRAME FASTENED WITH (18) #8 X 1" SCREWS.
- 10. -GLAZING 1/4" GROOVED POLYCARBONATE.
- 11. -MAY INCLUDE DECORATIVE INSERTS.

STRUT AND FASTENER INFORMATION FOR LONG LITE OPTIONS


FOR 'LONG PANEL II' 36.75" X 9.75" DLO

VIEW DEPICTS STRUT PLACEMENT AND FASTENING INFO IF LONG LITES IDENTIFIED IN NOTES 8 AND 14 ARE INSTALLED IN SECTIONS 5

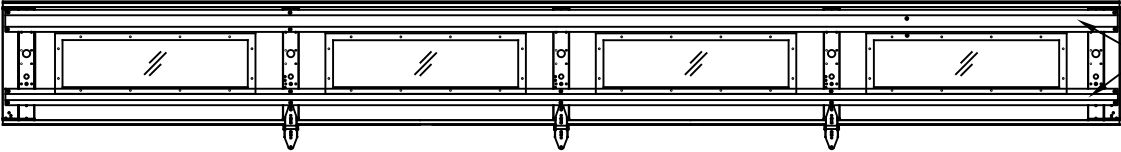

EACH TOP AND BOTTOM STRUT REQUIRES (2) 1/4-14X5/8 SCREWS PER STILE


VIEW DEPICTS STRUT PLACEMENT AND FASTENING INFO IF LONG LITES IDENTIFIED IN NOTES 8 AND 14 ARE INSTALLED IN SECTIONS 2, 3, 4, 6, 7 AND 8

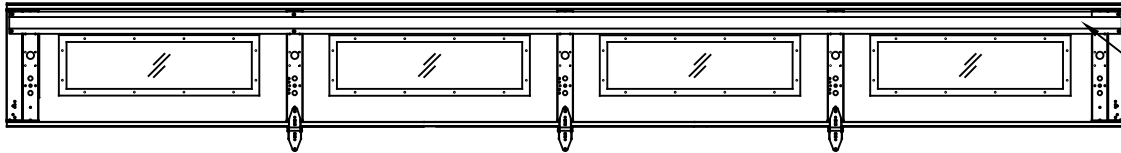

TOP STRUT REQUIRES (4) 1/4-14X5/8 SCREWS PER STILE


FOR 'LONG PANEL III' 39.93" X 11.06" DLO

VIEW DEPICTS STRUT PLACEMENT AND FASTENING INFO IF LONG LITES IDENTIFIED IN NOTES 9 AND 15 ARE INSTALLED IN SECTIONS 5

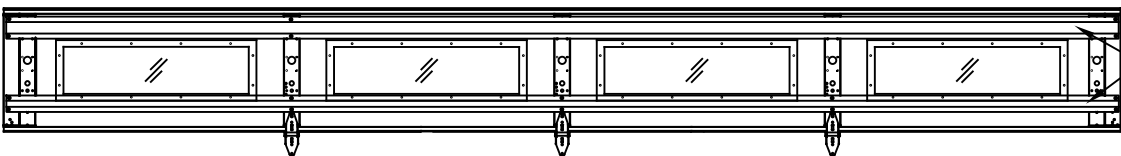


EACH TOP AND BOTTOM STRUT REQUIRES (2) 1/4-14X5/8 SCREWS PER STILE

VIEW DEPICTS STRUT PLACEMENT AND FASTENING INFO IF LONG LITES IDENTIFIED IN NOTES 9 AND 15 ARE INSTALLED IN SECTIONS 2, 3, 4, 6, 7 AND 8

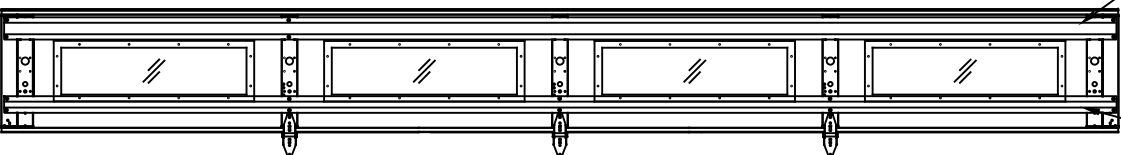


TOP STRUT REQUIRES (2) 1/4-14X5/8 SCREWS PER STILE


ADDITIONAL 2" 20GA STRUT REQUIRED IN IN ORDER TO USE THIS LITE SIZE. STRUT REQUIRES (2) 1/4-14X5/8 SCREWS PER STILE

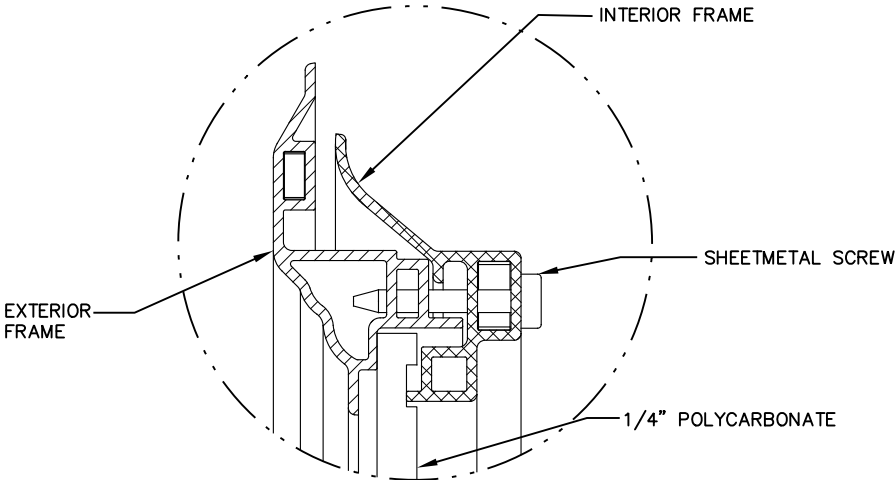

DETAIL E
ALUMINUM FRAME WITH GROOVED POLYCARBONATE
(IMPACT RATED)

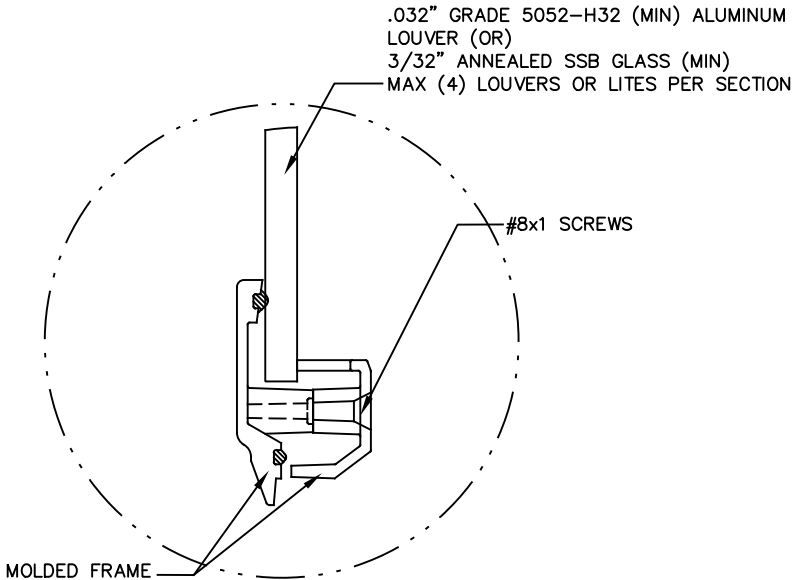

DETAIL F
NON-IMPACT PLASTIC FRAME
(STATIC RATED)

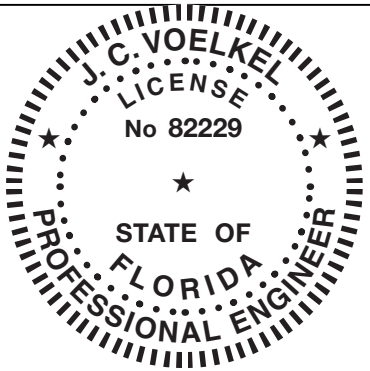

J.CHristian VOELKEL, PE
407 NAVARRE STREET
GULF BREEZE, FL 32561
FL PE 82229
TX PE 133174


PROFESSIONAL ENGINEER'S SEAL PROVIDED ONLY FOR VERIFICATION OF WINDLOAD CONSTRUCTION DETAILS.

The Genuine. The Original.









A DIVISION OF OVERHEAD DOOR CORP
3395 ADDISON DRIVE
PENSACOLA, FLORIDA 32514
(850) 474-9890

STATIC PRESSURE RATINGS		APPROVED SIZES		SCALE: N.T.S.		SIZE: A	
DESIGN (PSF):	+41.3/−46.7	MAX WIDTH:	16′−0″		DATE	NAME	
TEST (PSF):	+61.95/−70.05	MAX HEIGHT:	14′−0″	DRAWN	5/13/24	SW	
IMPACT/CYCLIC RATED (YES/NO): YES		MAX SECTION HEIGHT: 21″		CHECKED	−	TLC	
MODELS 170−175, 177, 180−185, 187, 1400, 1440, 1500, 1540				SHEET 3 OF 4			
				DRAWING PART NO.		REV.	
WINDLOAD SPECIFICATION OPTION CODE 1133				412671		−	

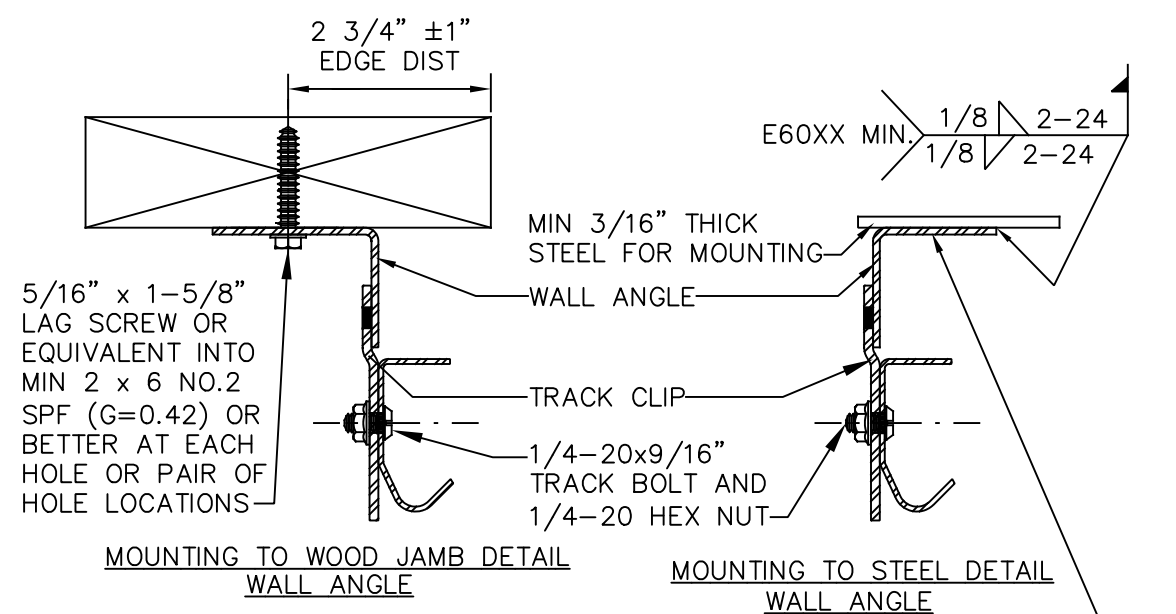

OPTIONAL: WALL ANGLE MAY BE ATTACHED TO SUPPORTING STEEL WITH MIN. (1) 1/4-20x7/8" SELF DRILLING SCREW WITH 1" O.D. WASHER AT EACH HOLE OR PAIR OF HOLE LOCATIONS IN LIEU OF WELDING

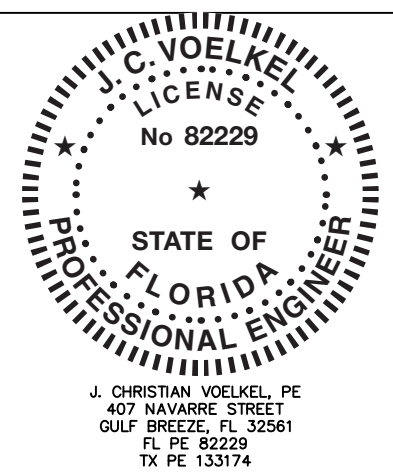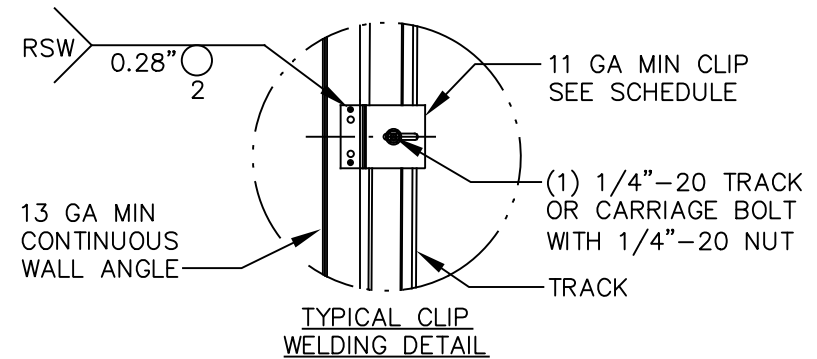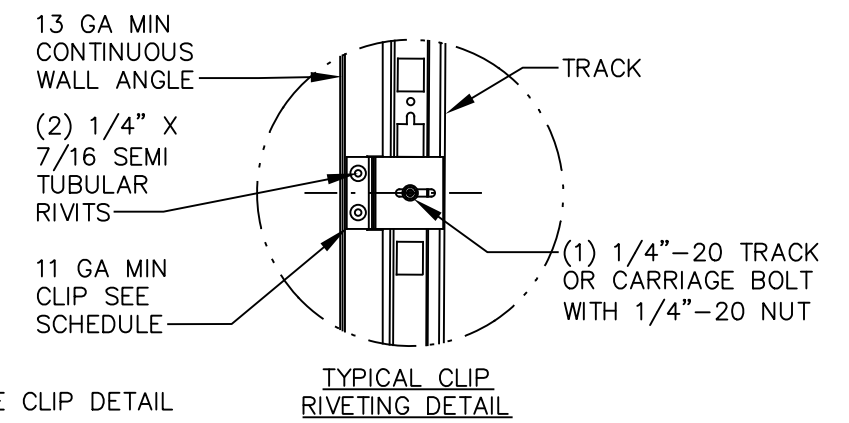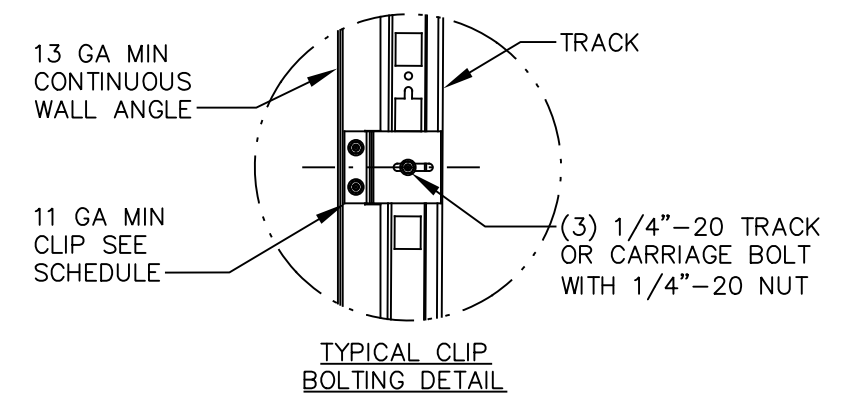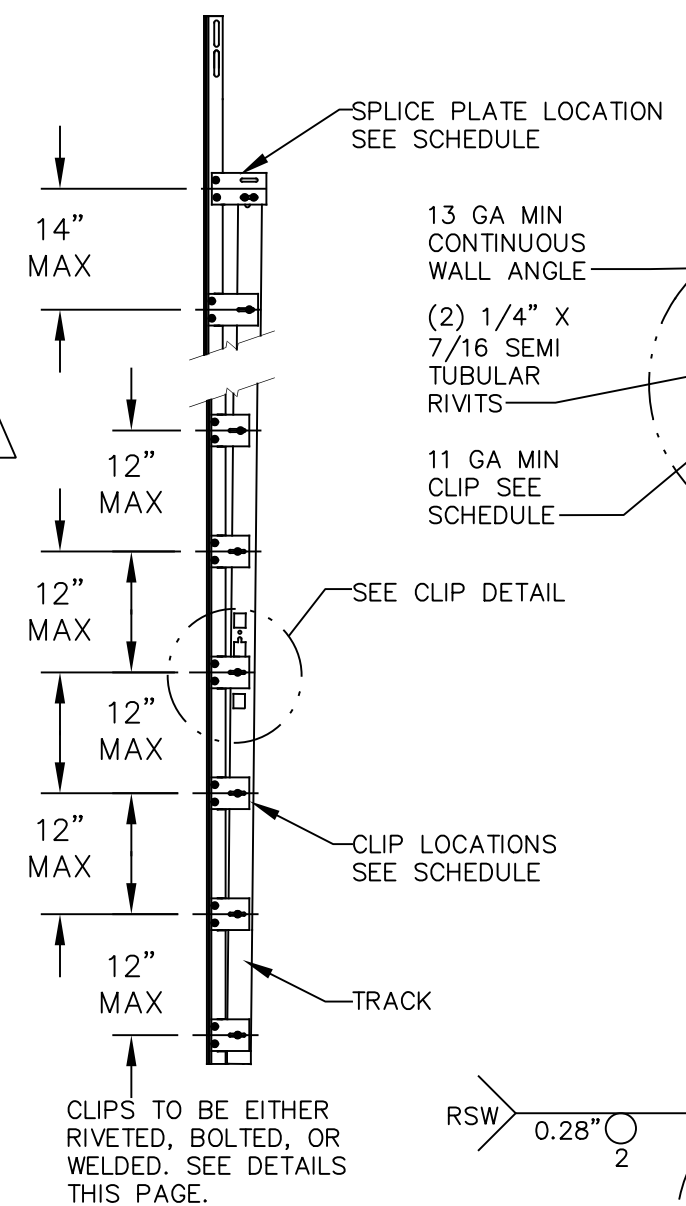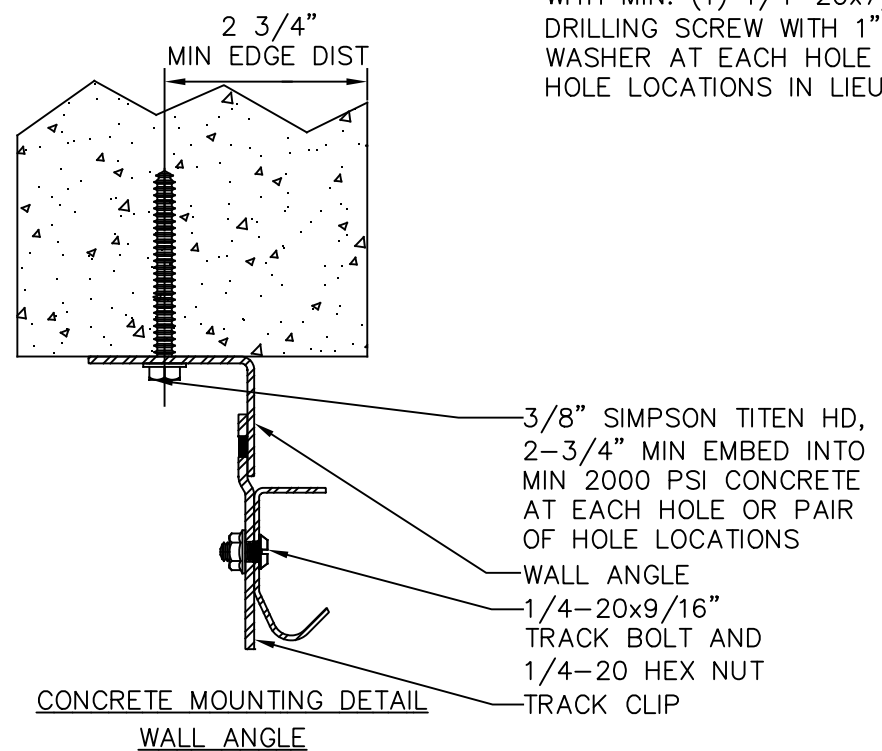

PROFESSIONAL ENGINEER'S SEAL PROVIDED ONLY FOR VERIFICATION OF WINDLOAD CONSTRUCTION DETAILS.

The Genuine. The Original.

A DIVISION OF OVERHEAD DOOR CORP
3395 ADDISON DRIVE
PENSACOLA, FLORIDA 32514
(850) 474-9890

STATIC PRESSURE RATINGS		APPROVED SIZES		SCALE: N.T.S.		SIZE: A	
DESIGN (PSF):	+41.3/−46.7	MAX WIDTH:	16′−0″		DATE	NAME	
TEST (PSF):	+61.95/−70.05	MAX HEIGHT:	14′−0″	DRAWN	5/13/24	SW	
IMPACT/CYCLIC RATED (YES/NO): YES		MAX SECTION HEIGHT: 21″		CHECKED	−	TLC	
MODELS 170−175, 177, 180−185, 187, 1400, 1440, 1500, 1540				SHEET 4 OF 4			
WINDLOAD SPECIFICATION OPTION CODE 1133				DRAWING PART NO.		REV.	
				412671		−	